
ᲫᲣᲮᲘᲡ ᲡᲘᲒᲐᲜᲘᲡ ᲓᲐ
ᲨᲔᲜᲝᲑᲘᲡ ᲡᲘᲛᲐᲦᲚᲘᲡ ᲒᲐᲜᲡᲐᲖᲦᲕᲠᲘᲡ ᲡᲥᲔᲛᲐ

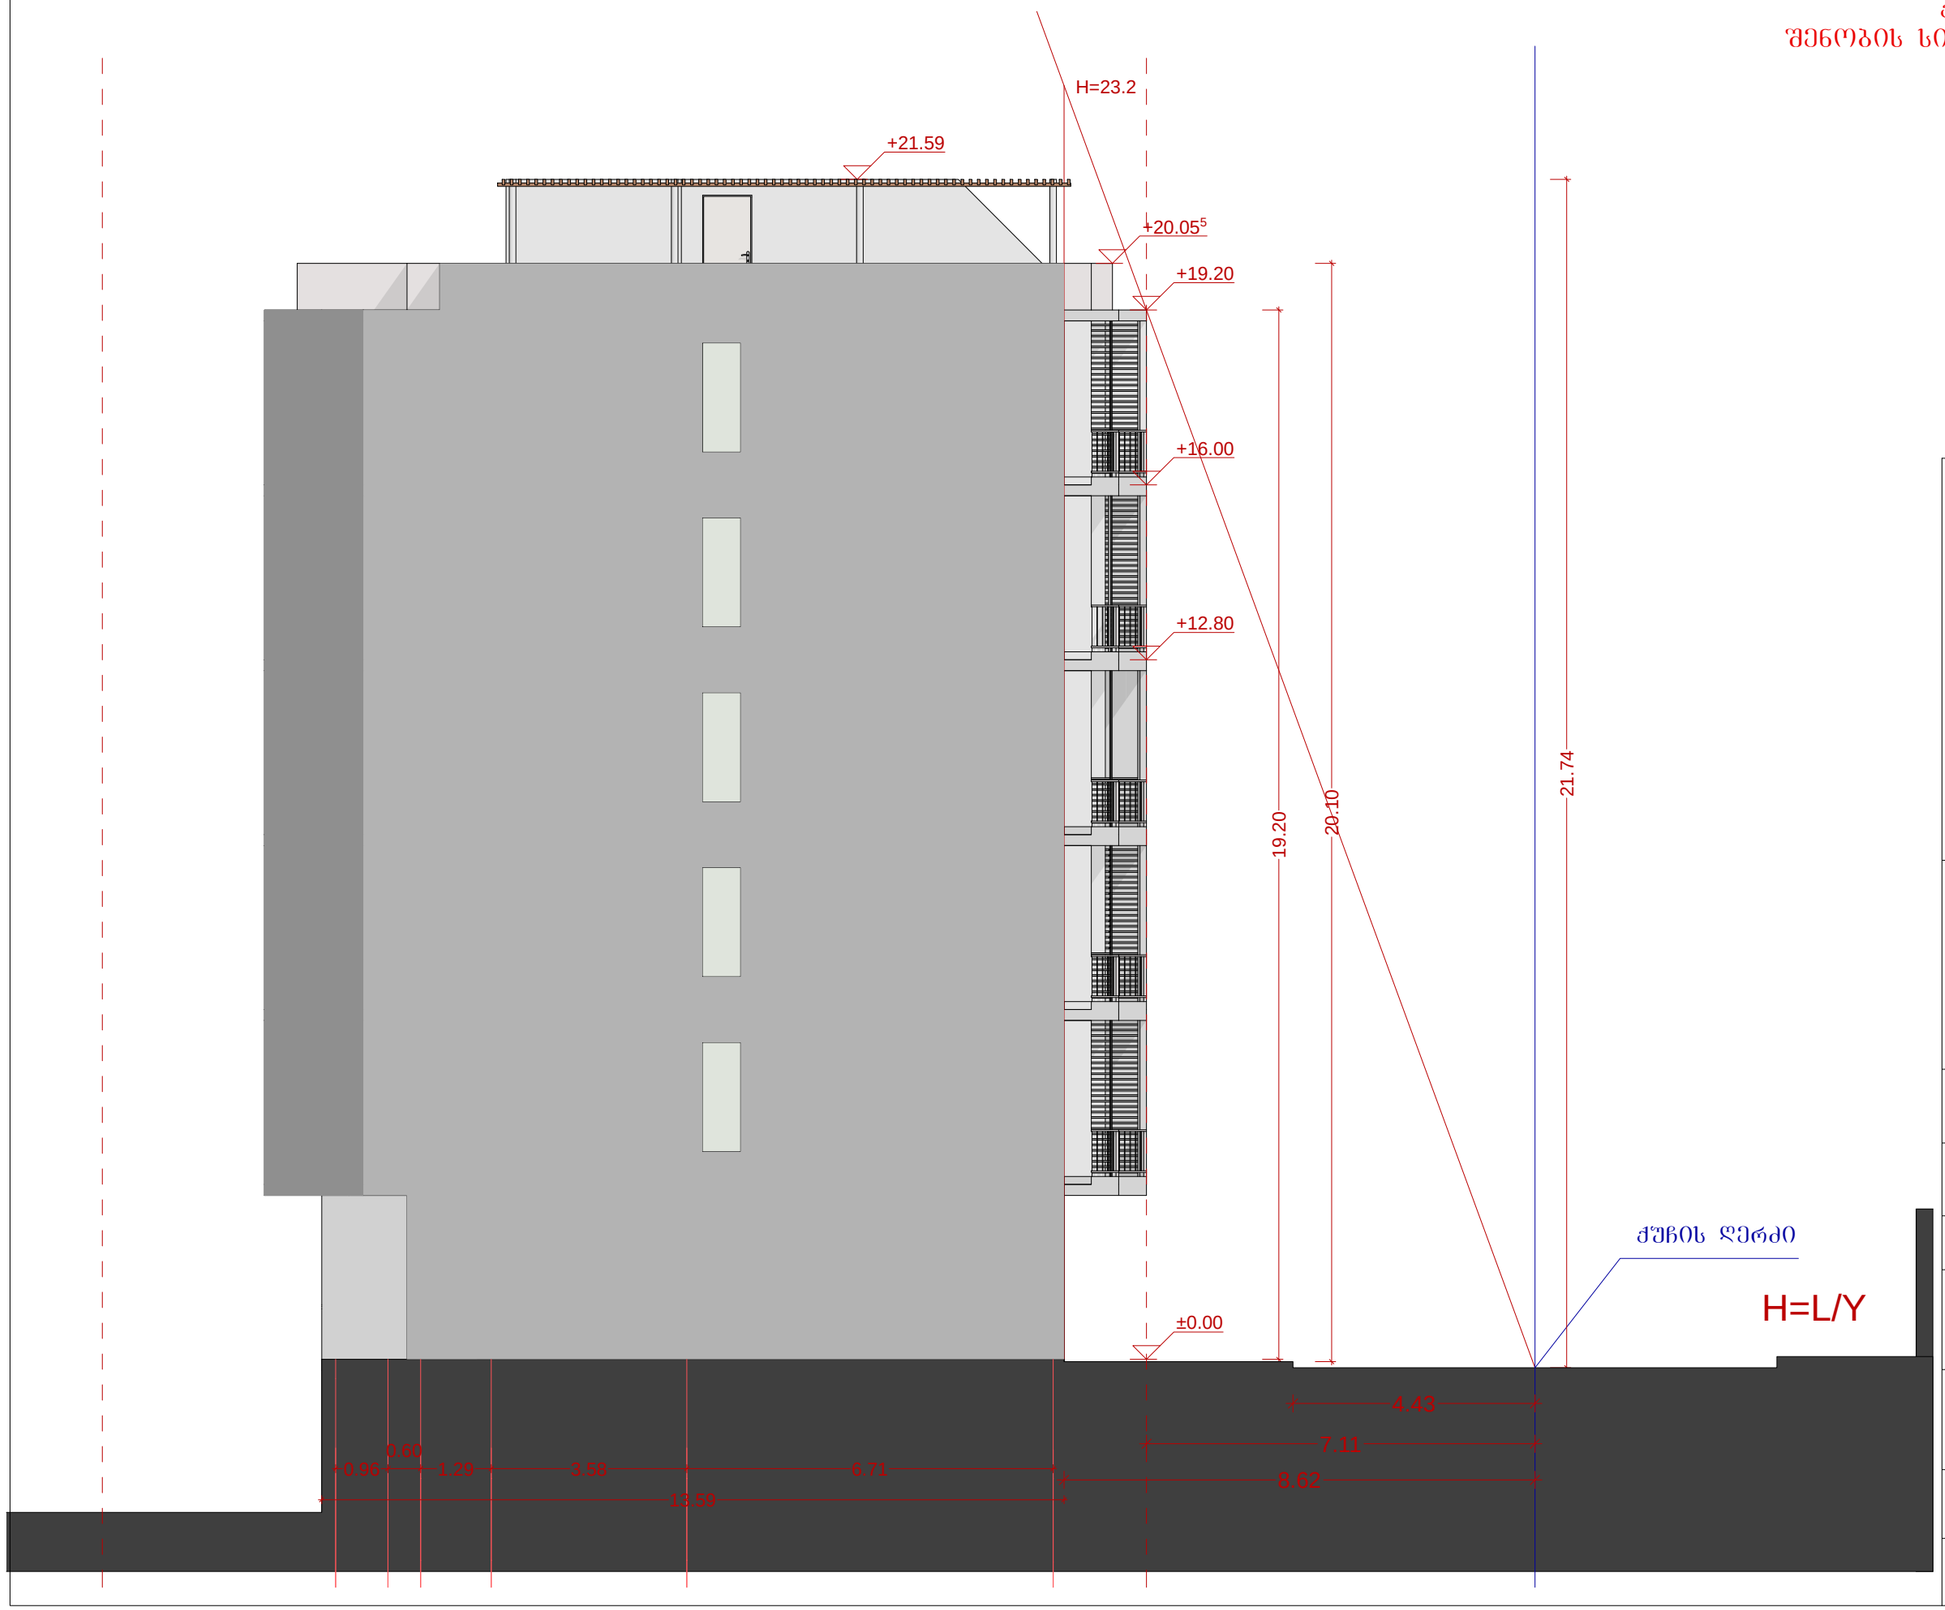

PROJECT > 1406

GEORGIAN AMERICAN DEVELOPERS

Street > M.Meskhi Street #15
City > TBILISI
State/Country > GEORGIA

PROJECT TERRITORY

KHUDADOV ST RESIDENCE

#Architect Address1 M.Meskhi Street # 15
#Architect City TBILISI
#Architect Country GEORGIA

Drawing Name

VERTICAL SCEME

Drawing Scale

1:100

Drawing Status **EXECUTION**


Director Date 14/5/2014
Gotcha Tsertsvadze
TEL: +995 591 25 25 23
e-mail : georgianamerican@gmail.com

Project Author/Architect Date 14/5/2014
David Shakhbazov
TEL: +995 574 44 38 43 >
e-mail: david.shakhbazov@gmail.com

NOTE> This drawing can't be reproduced or copied without authorization of its author. All copy rights are reserved by the legislation, D.L. 63|85 of 14th of March, changed by the Law nº45|85 of September and by the Law nº114|91 of 3rd of September.

Layout ID	Status	Revision
20140513	**P**	**CH**

ᲥᲣᲩᲘᲡ ᲡᲘᲒᲐᲜᲘᲡ ᲓᲐ
ᲨᲔᲜᲝᲑᲘᲡ ᲡᲘᲛᲐᲦᲚᲘᲡ ᲒᲐᲜᲡᲐᲖᲦᲕᲠᲘᲡ ᲡᲥᲔᲛᲐ

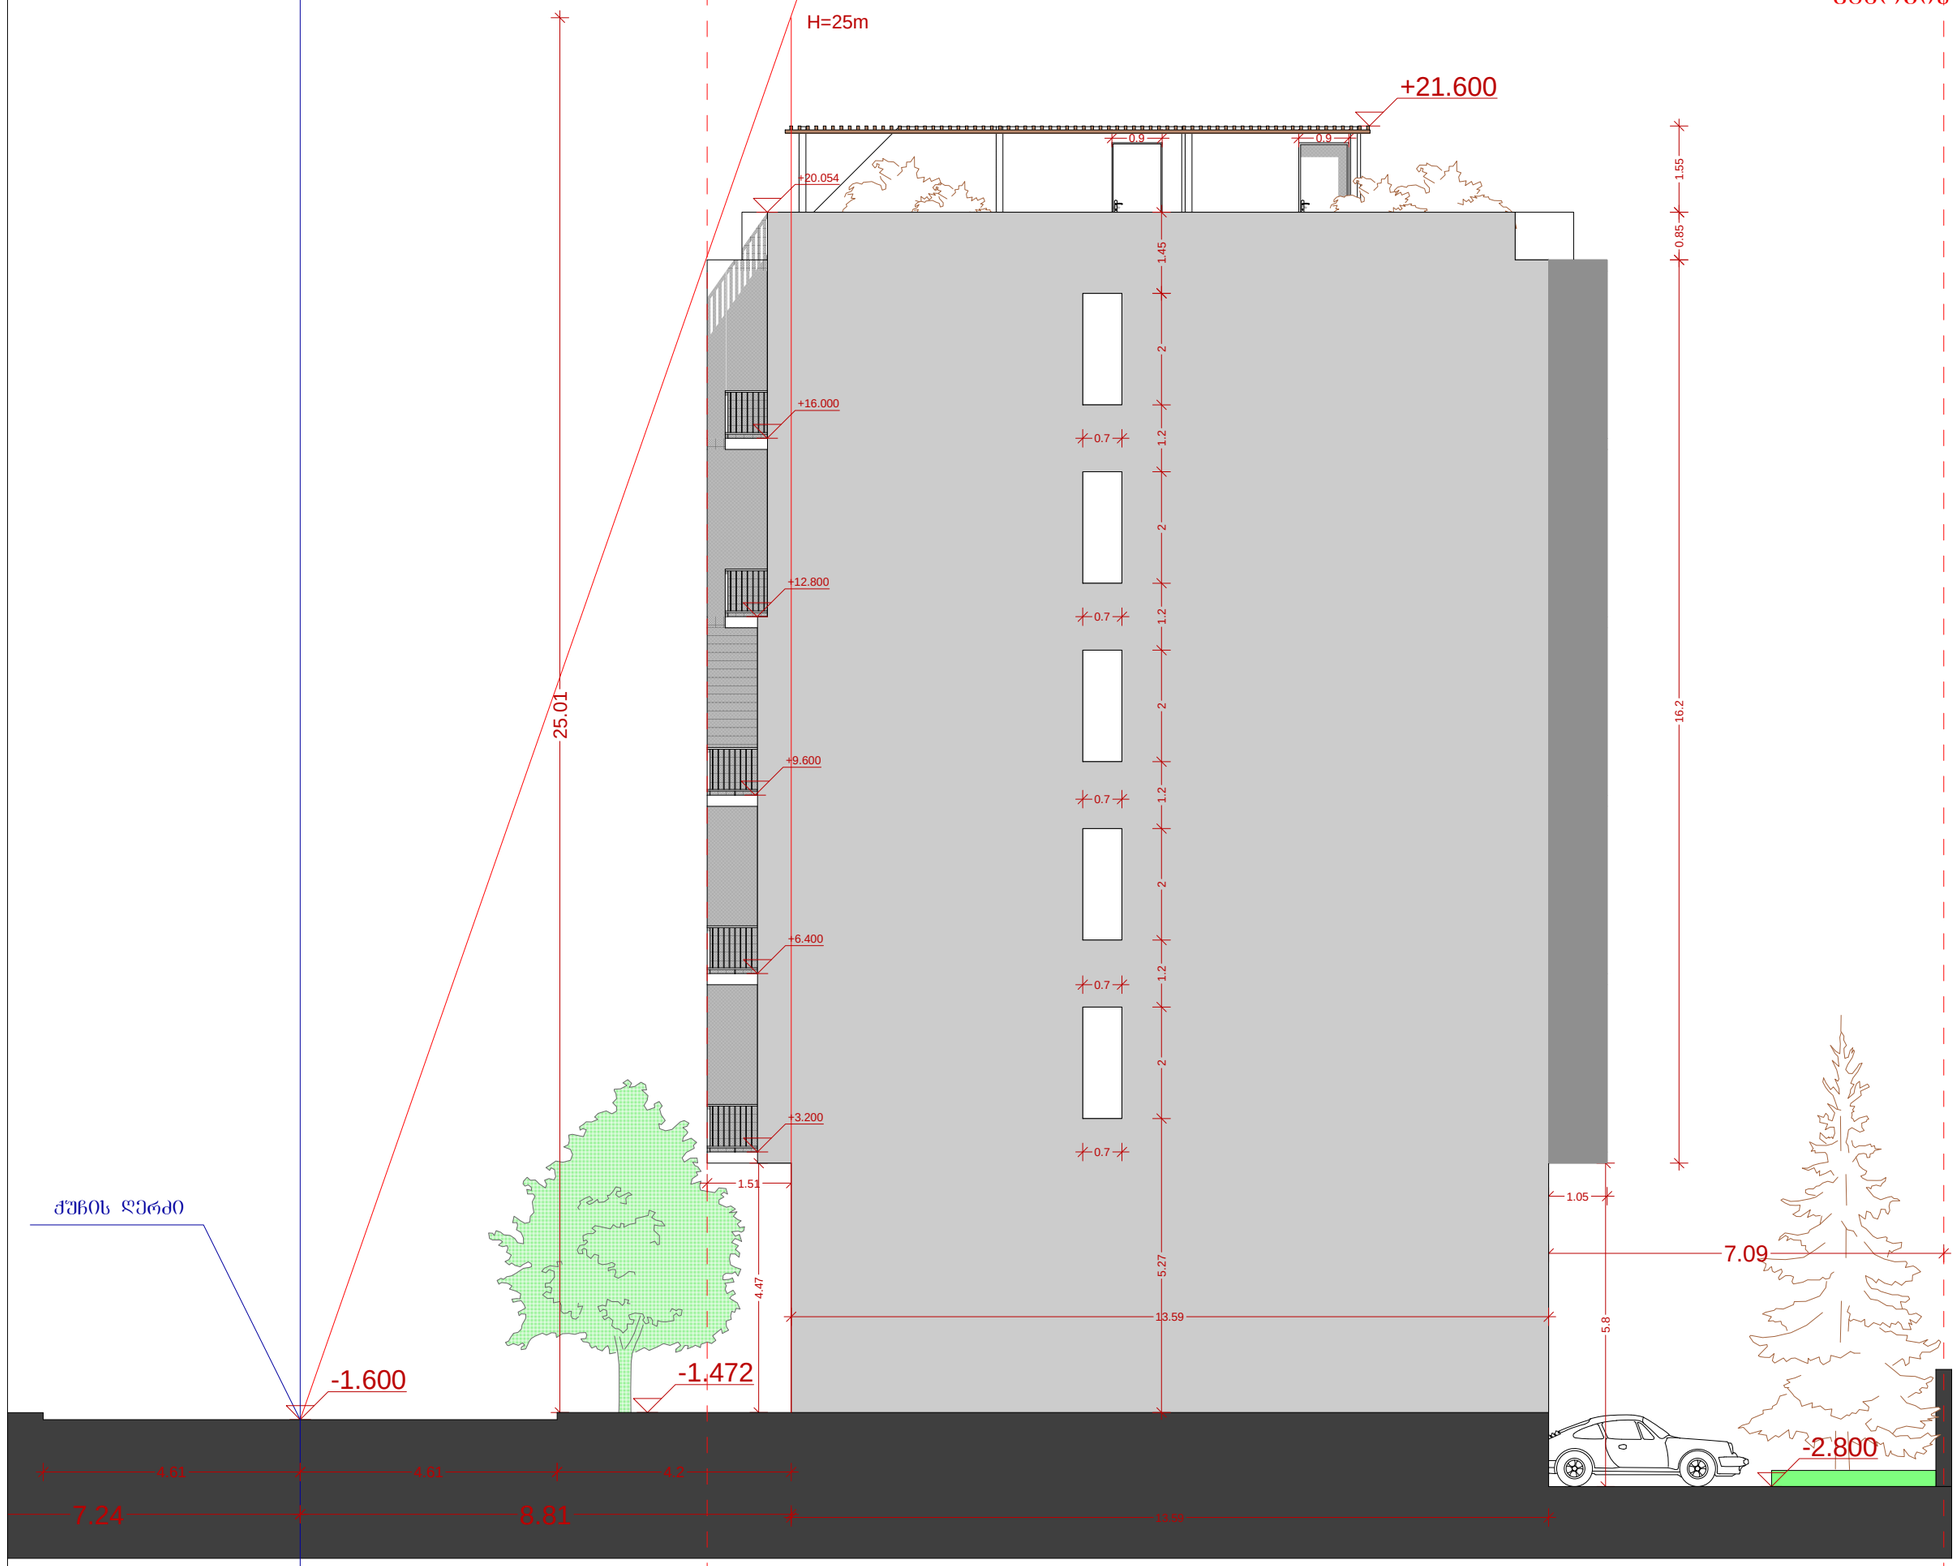

PROJECT > 1406

GEORGIAN AMERICAN DEVELOPERS

Street > M.Meskhi Street #15
City > TBILISI
State/Country > GEORGIA

PROJECT TERRITORY

KHUDADOV ST RESIDENCE

#Architect Address1 M.Meskhi Street # 15
#Architect City TBILISI
#Architect Country GEORGIA

Drawing Name

VERTICAL SCEME

Drawing Scale

1:100

Drawing Status

EXECUTION

Director Date 14/5/2014
Gotcha Tsertsvadze
TEL: +995 591 25 25 23
e-mail : georgianamerican@gmail.com


Project Author/Architect Date 14/5/2014
David Shakhbazov
TEL: +995 574 44 38 43 >
e-mail: david.shakhbazov@gmail.com

NOTE> This drawing can't be reproduced or copied without authorization of its author. All copy rights are reserved by the legislation, D.L. 63|85 of 14th of March, changed by the Law nº45|85 of September and by the Law nº114|91 of 3rd of September.

Layout ID	Status	Revision
20140513	**P**	**CH**

საკადასტრო კოდი : 01.12.20.055.041 01.12.20.055.040

საპროექტო ფართობი: 472.337 მ²
განაშენიანების ფართობი კ1=0.6; 297 მ²
განაშენიანების სიმჭიდროვე კ2=3.5; 1684 მ²

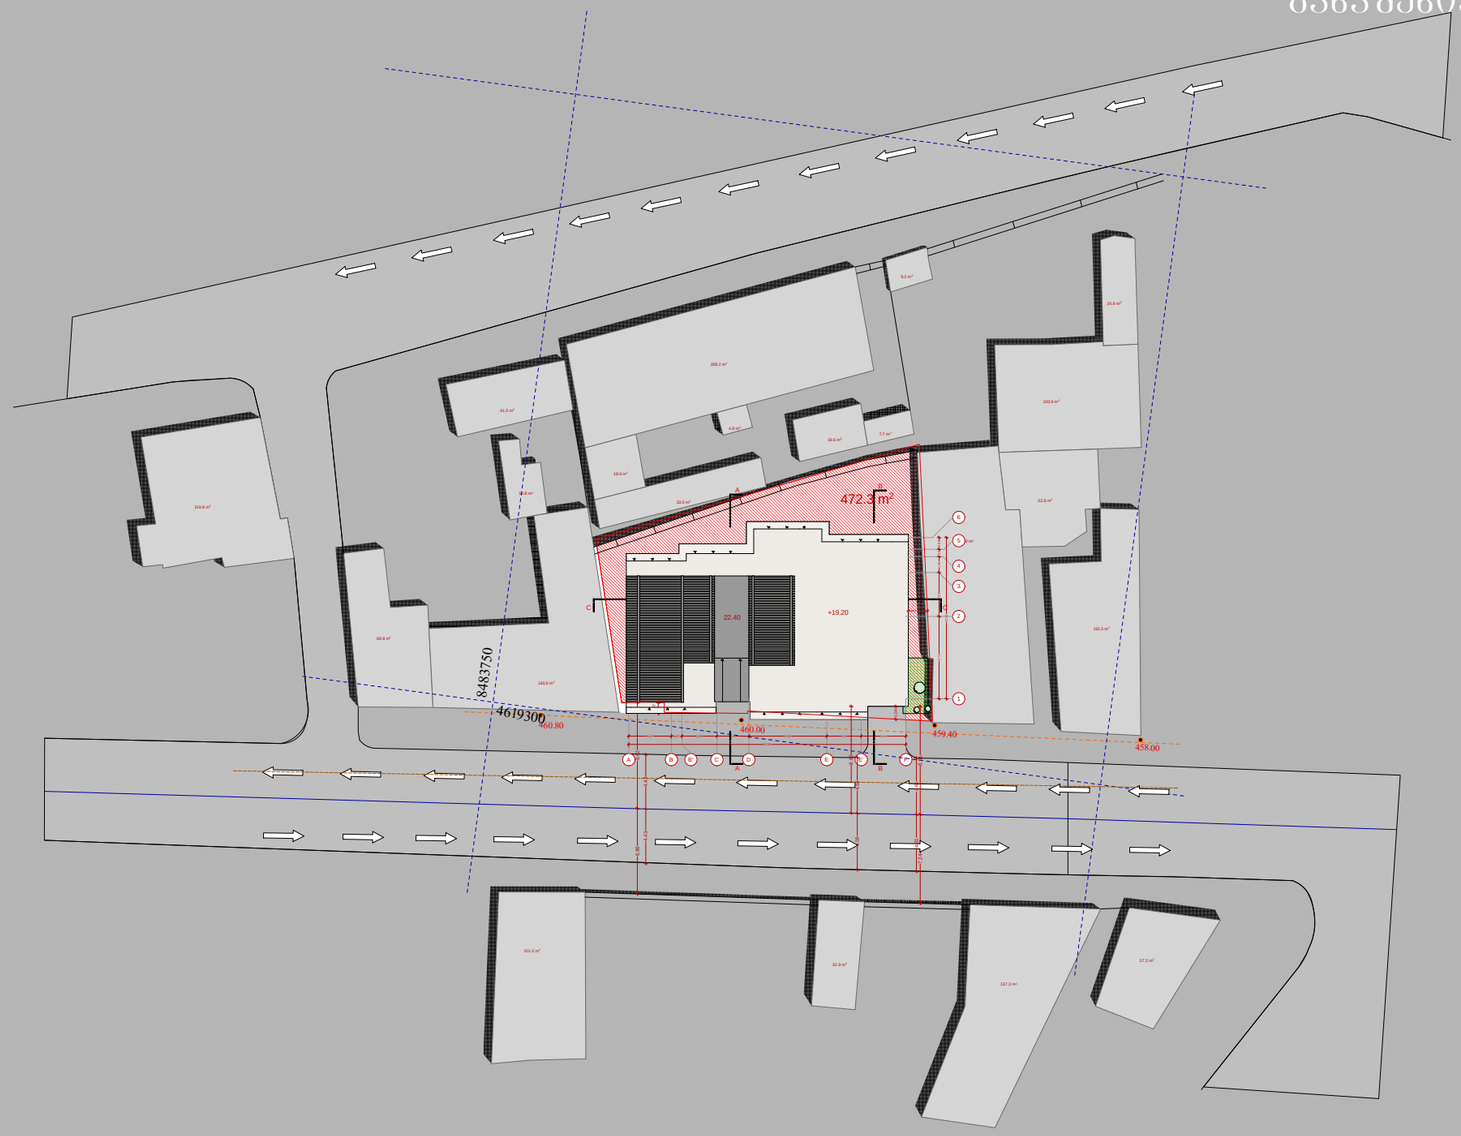

საკადასტრო ერთეულის საზღვრები/საპროექტო ტერიტორია

არსებული შენობა ნაგებობები

ბუნებრივი აირის მაბისტრალი

საავტომობილო მოძრაობის მიმართულების ისარი

ხეების პირობითი აღნიშვნა

მწვანე საფარის პირობითი აღნიშვნა

460.00 ნიშნული ზღვის დონიდან

საკანალიზაციო მაბისტრალი

ჭუჩის ღერძი

PROJECT >
1406

GEORGIAN AMERICAN DEVELOPERS

Street > M.Meskhi Street #15
City > TBILISI
State/Country > GEORGIA

PROJECT TERRITORY
KHUDADOV ST RESIDENCE

#Architect Address1 M.Meskhi Street # 15
#Architect City TBILISI
#Architect Country GEORGIA

Drawing Name
MASTER PLAN

Drawing Scale
1:###

Drawing Status
EXECUTION

Director Date 14/5/2014
Gotcha Tsertsvadze
TEL: +995 591 25 25 23
e-mail : georgianamerican@gmail.com

Project Author/Architect Date 14/5/2014
David Shakhbazov
TEL: +995 574 44 38 43 >
e-mail: david.shakhbazov@gmail.com

NOTE> This drawing can't be reproduced or copied without authorization of its author. All copy rights are reserved by the legislation, D.L. 63|85 of 14th of March, changed by the Law nº45|85 of September and by the Law nº114|91 of 3rd of September.

Layout ID	Status	Revision
20140513	**P**	**CH**