ფასადი ქუჩის მხრიდან



PROJECT > 1406

GEORGIAN AMERICAN DEVELOPERS

Street >	M.Meskhi Street #15
City >	TBILISI
State/Country >	GEORGIA

PROJECT TERRITORY

KHUDADOV ST RESIDENCE

#Architect Address1	M.Meskhi Street # 15
#Architect City	TBILISI
#Architect Country	GEORGIA

Drawing Name

STREET FACADE

Drawing Scale 1:100

Drawing Status

EXECUTION

Director Date 14/5/2014

Gotcha Tsertsvadze

TEL: +995 591 25 25 23

e-mail : georgianamerican@gmail.com

Project Author/Architect Date 14/5/2014

David Shakhbazov

TEL: +995 574 44 38 43 >

e-mail: david.shakhbazov@gmail.com

NOTE> This drawing can't be reproduced or copied without authorization of its author. All copy rights are reserved by the legislation, D.L. 63|85 of 14th of March, changed by the Law nº45|85 of September and by the Law nº114|91 of 3rd of September.

Layout ID	Status	Revision
20140513	**P**	**CH**

ფასადი ეზოს მხრიდან

მეტალოპლასტმასის
კარ-ფანჯრები (თეთრი)

საჩრდილობელი, მასალა-ხე

რკინის მოაჯირები

ცემენტ-სილის გალესვა
შეღებილი ფასადი (თეთრი და ნაცრისფერი)



საკადასტრო ერთეულის საზღვრები

საკადასტრო ერთეულის საზღვრები

PROJECT > 1406

GEORGIAN AMERICAN DEVELOPERS

Street >	M.Meskhi Street #15
City >	TBILISI
State/Country >	GEORGIA

PROJECT TERRITORY

KHUDADOV ST RESIDENCE

#Architect Address1	M.Meskhi Street # 15
#Architect City	TBILISI
#Architect Country	GEORGIA

Drawing Name

YARD FACADE

Drawing Scale 1:100

Drawing Status **EXECUTION**

Director Date 14/5/2014

Gotcha Tsertsvadze

TEL: +995 591 25 25 23

e-mail : georgianamerican@gmail.com

Project Author/Architect Date 14/5/2014

David Shakhbazov


TEL: +995 574 44 38 43 >

e-mail: david.shakhbazov@gmail.com

NOTE> This drawing can't be reproduced or copied without authorization of its author. All copy rights are reserved by the legislation, D.L. 63|85 of 14th of March, changed by the Law nº45|85 of September and by the Law nº114|91 of 3rd of September.

Layout ID	Status	Revision
20140513	**P**	**CH**

ფასადი 1-6

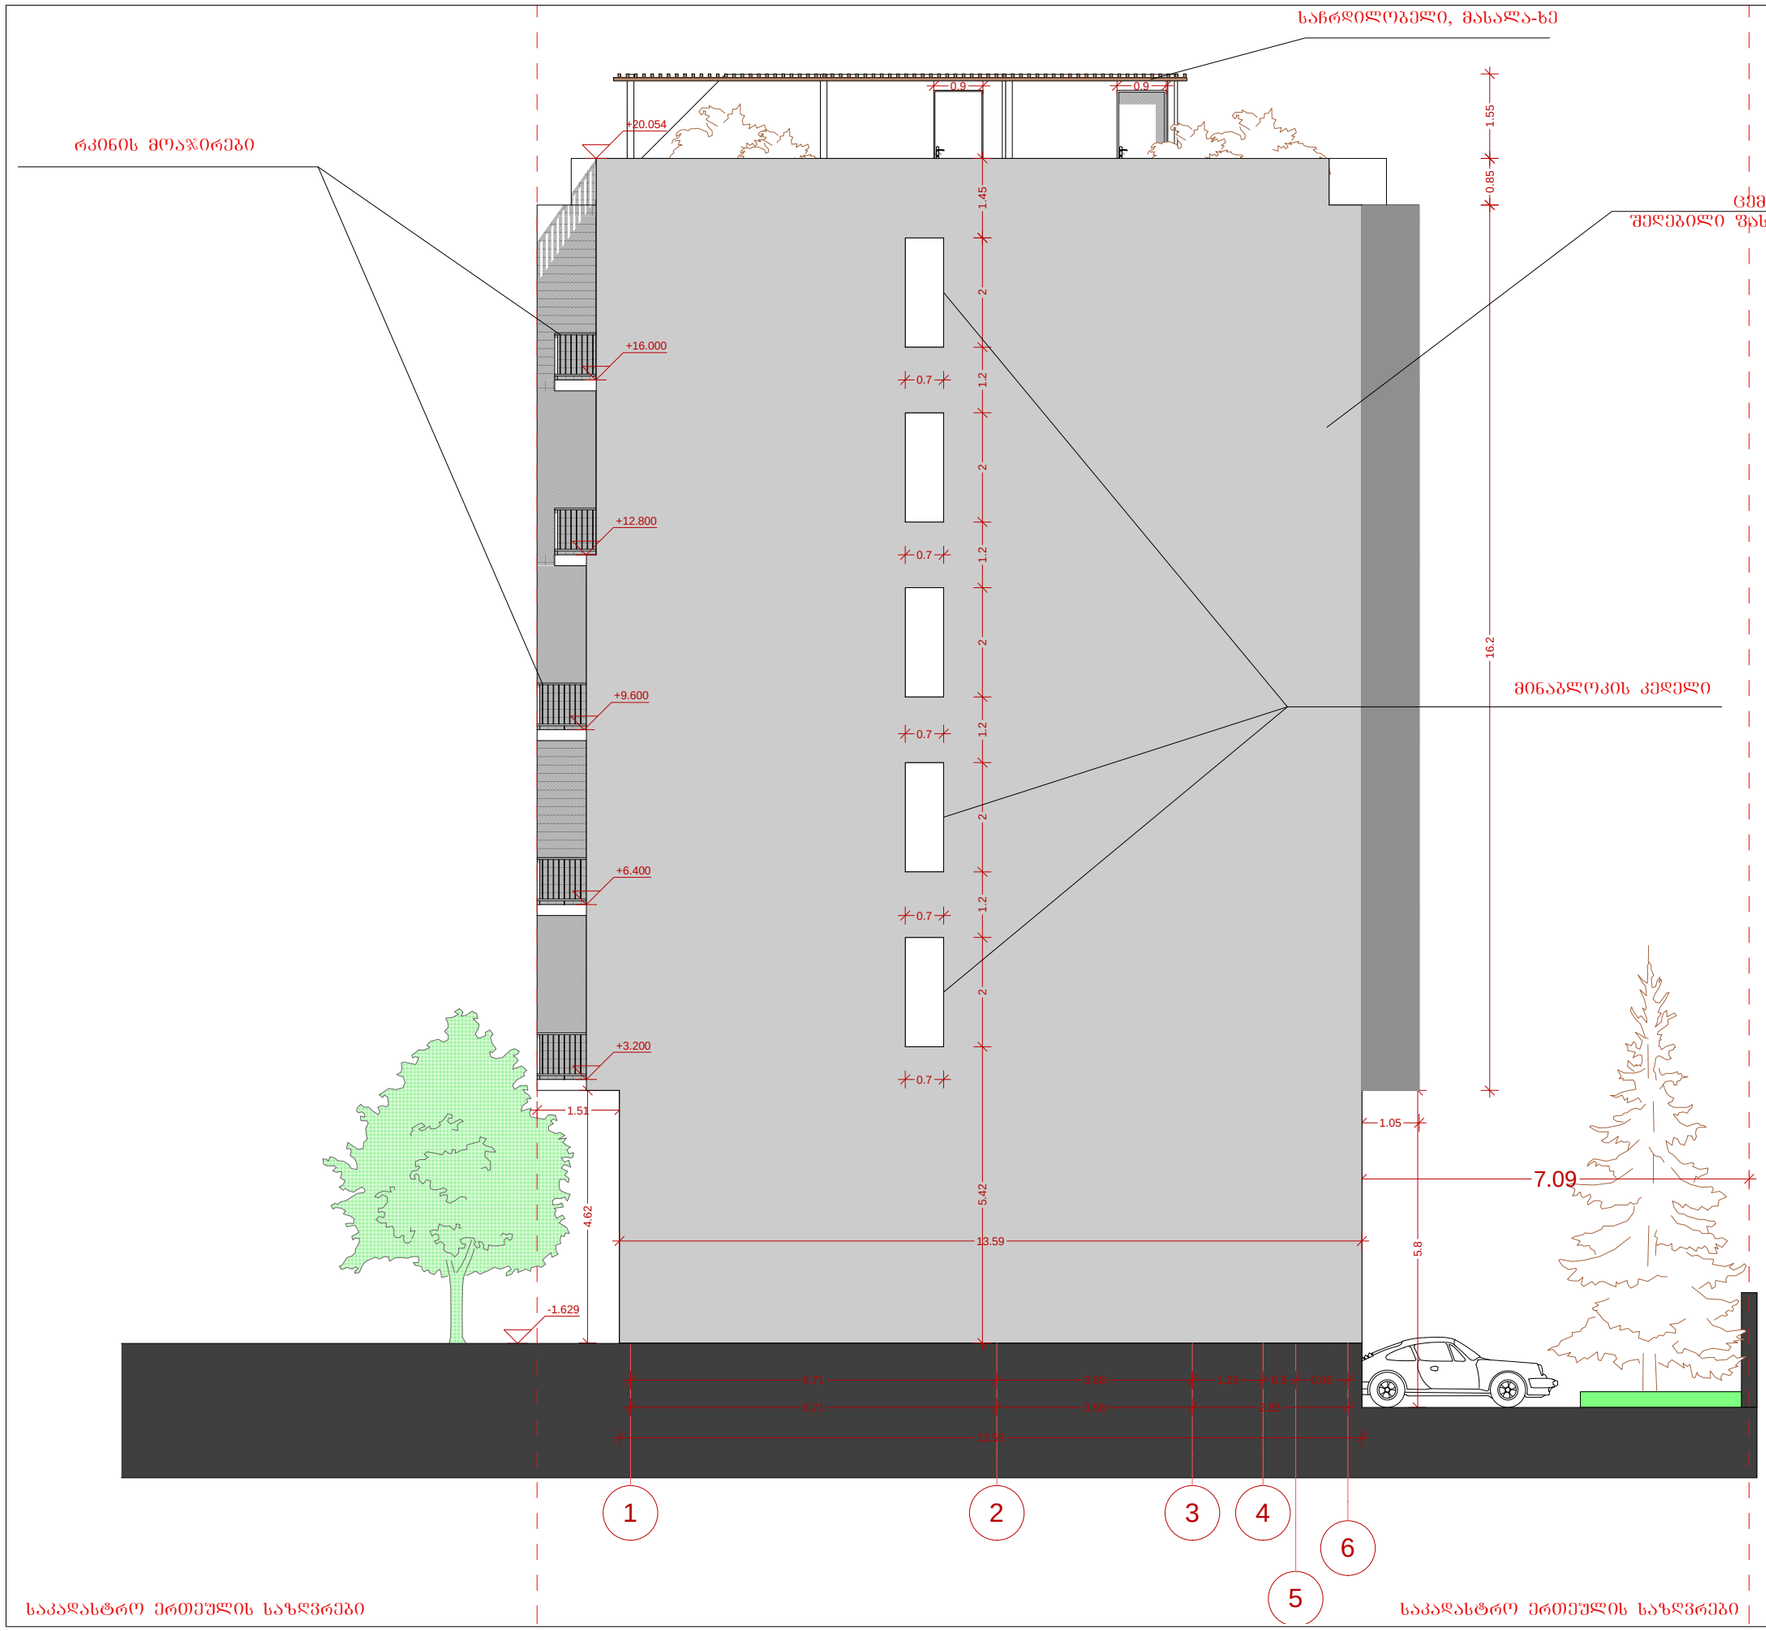

PROJECT > 1406

GEORGIAN AMERICAN DEVELOPERS

Street > M.Meskhi Street #15
City > TBILISI
State/Country > GEORGIA

PROJECT TERRITORY

KHUDADOV ST RESIDENCE

#Architect Address1 M.Meskhi Street # 15
#Architect City TBILISI
#Architect Country GEORGIA

Drawing Name

FACADE 1-6

Drawing Scale 1:100

Drawing Status **EXECUTION**


Director Date 14/5/2014
Gotcha Tsertsvadze
TEL: +995 591 25 25 23
e-mail : georgianamerican@gmail.com

Project Author/Architect Date 14/5/2014
David Shakhbazov
TEL: +995 574 44 38 43 >
e-mail: david.shakhbazov@gmail.com

NOTE> This drawing can't be reproduced or copied without authorization of its author. All copy rights are reserved by the legislation, D.L. 63|85 of 14th of March, changed by the Law nº45|85 of September and by the Law nº114|91 of 3rd of September.

Layout ID	Status	Revision
20140513	**P**	**CH**

ფასადი 6-1

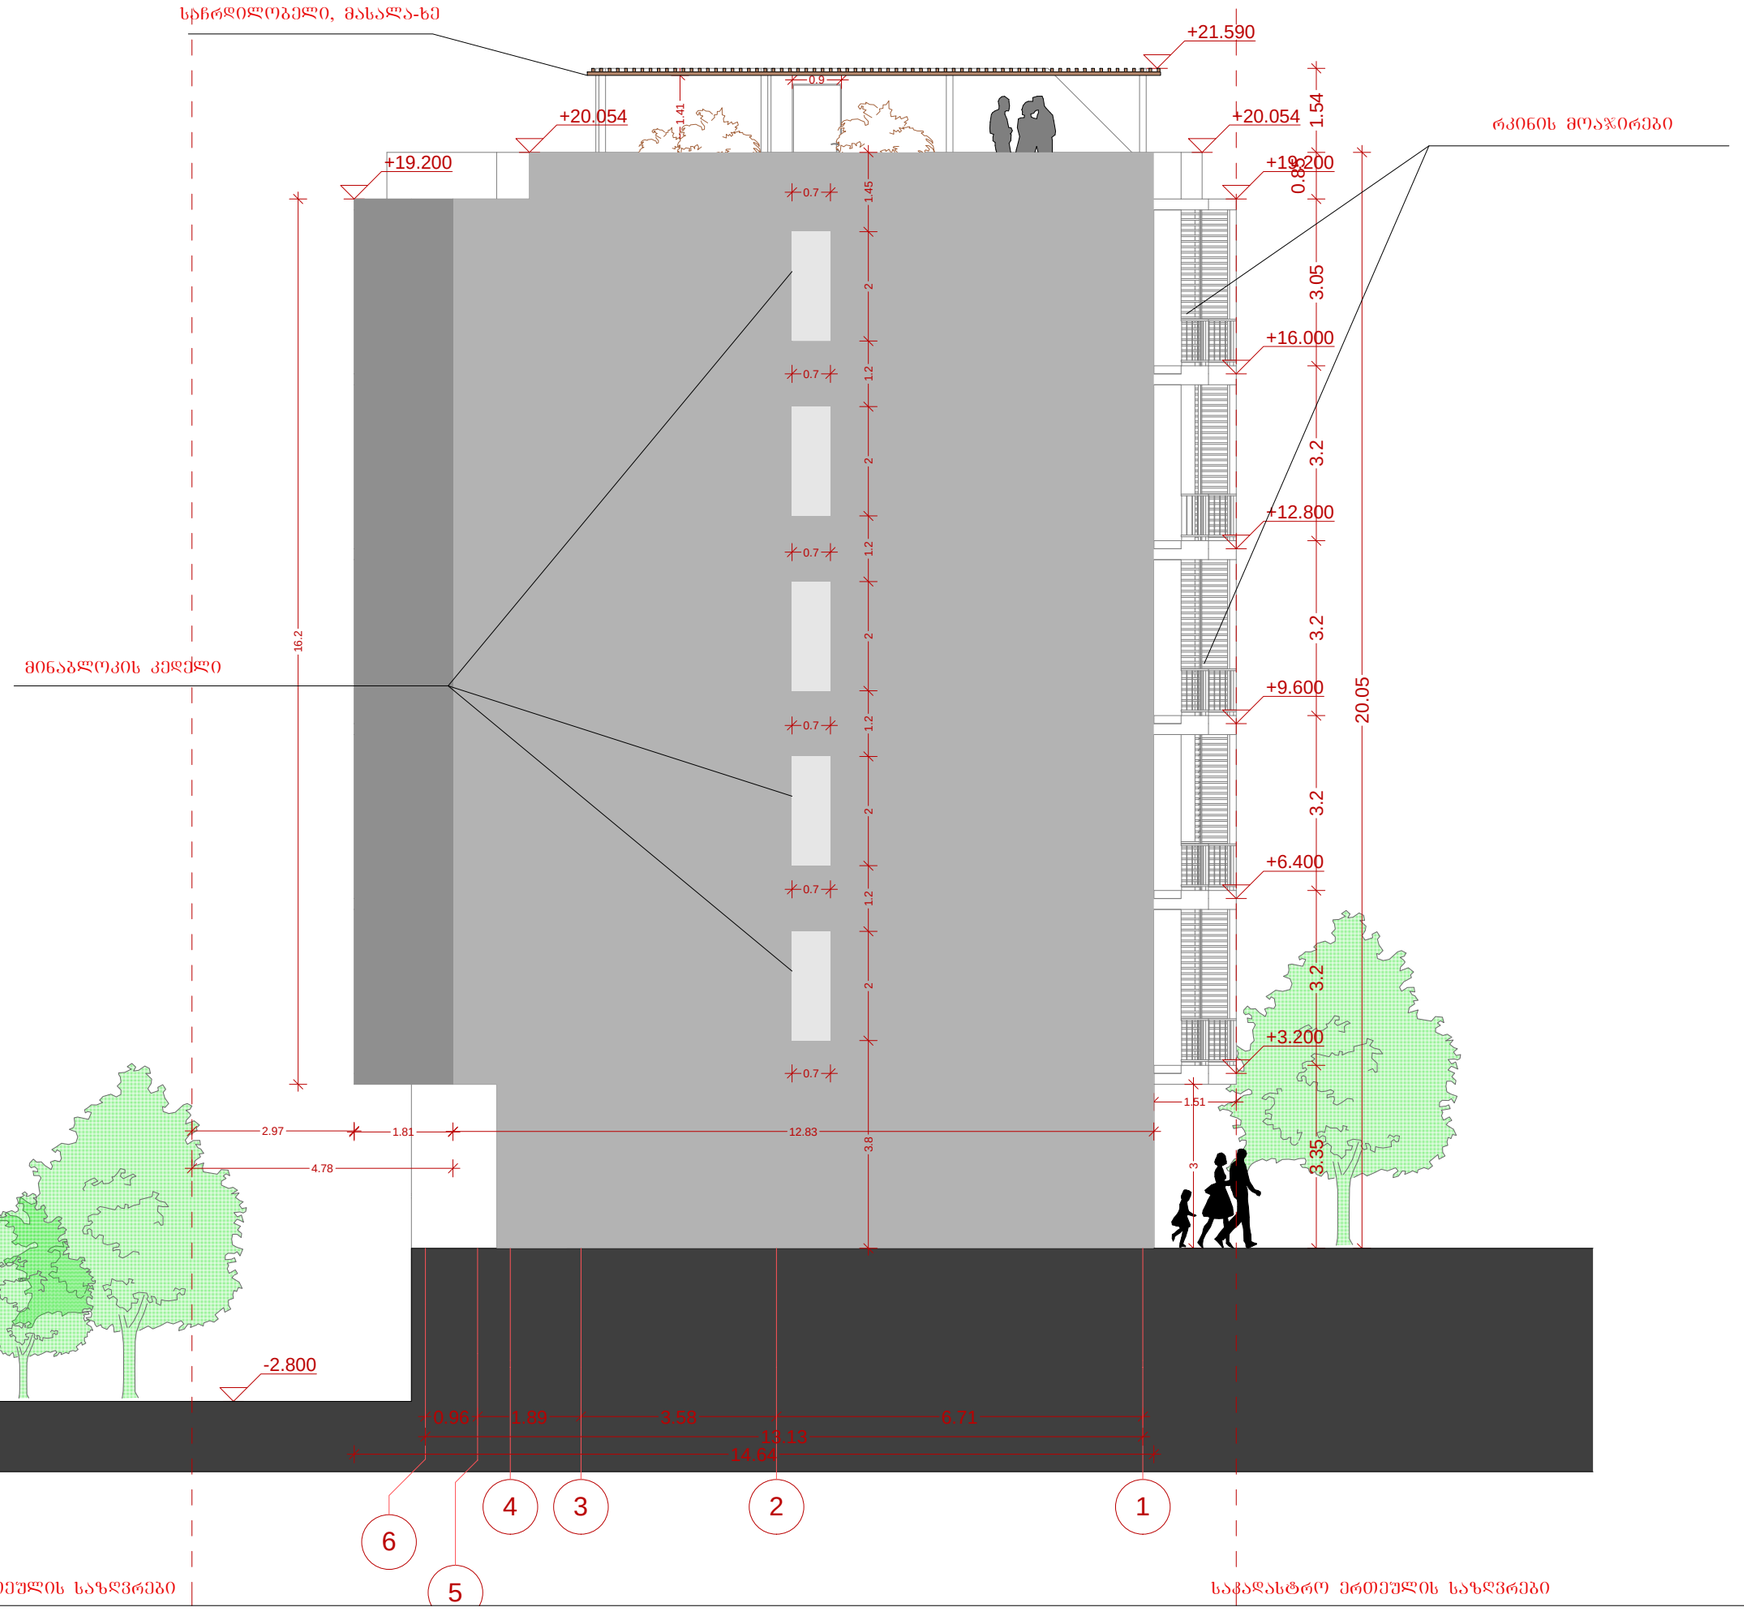

PROJECT > 1406

GEORGIAN AMERICAN DEVELOPERS

Street > M.Meskhi Street #15
City > TBILISI
State/Country > GEORGIA

PROJECT TERRITORY

KHUDADOV ST RESIDENCE

#Architect Address1 M.Meskhi Street # 15
#Architect City TBILISI
#Architect Country GEORGIA

Drawing Name

FACADE 6-1

Drawing Scale 1:100

Drawing Status **EXECUTION**

Director Date 14/5/2014
Gotcha Tsertsvadze
TEL: +995 591 25 25 23
e-mail : georgianamerican@gmail.com

Project Author/Architect Date 14/5/2014
David Shakhbazov
TEL: +995 574 44 38 43 >
e-mail: david.shakhbazov@gmail.com

NOTE> This drawing can't be reproduced or copied without authorization of its author. All copy rights are reserved by the legislation, D.L. 63|85 of 14th of March, changed by the Law nº45|85 of September and by the Law nº114|91 of 3rd of September.

Layout ID	Status	Revision
20140513	**P**	**CH**