keTilmowyobis gengegma

m 1:500

Site Improvement Layout

Scale 1:500

teritoriis farTi -8776,0m²
Total site area: 8776.0 m2

moSenebis farTi, ZiriTadi da damxmare Senobebis -3924,59 m²
Total floor area both of main and auxiliary buildings: 3819,20 m2

asfaltis farTi - 4426,8m²
Asphalt pavement area: 4426,8m2

teritoriis gamwvanebis farTi - 748,9m2
Site greenery area: 748,9m2

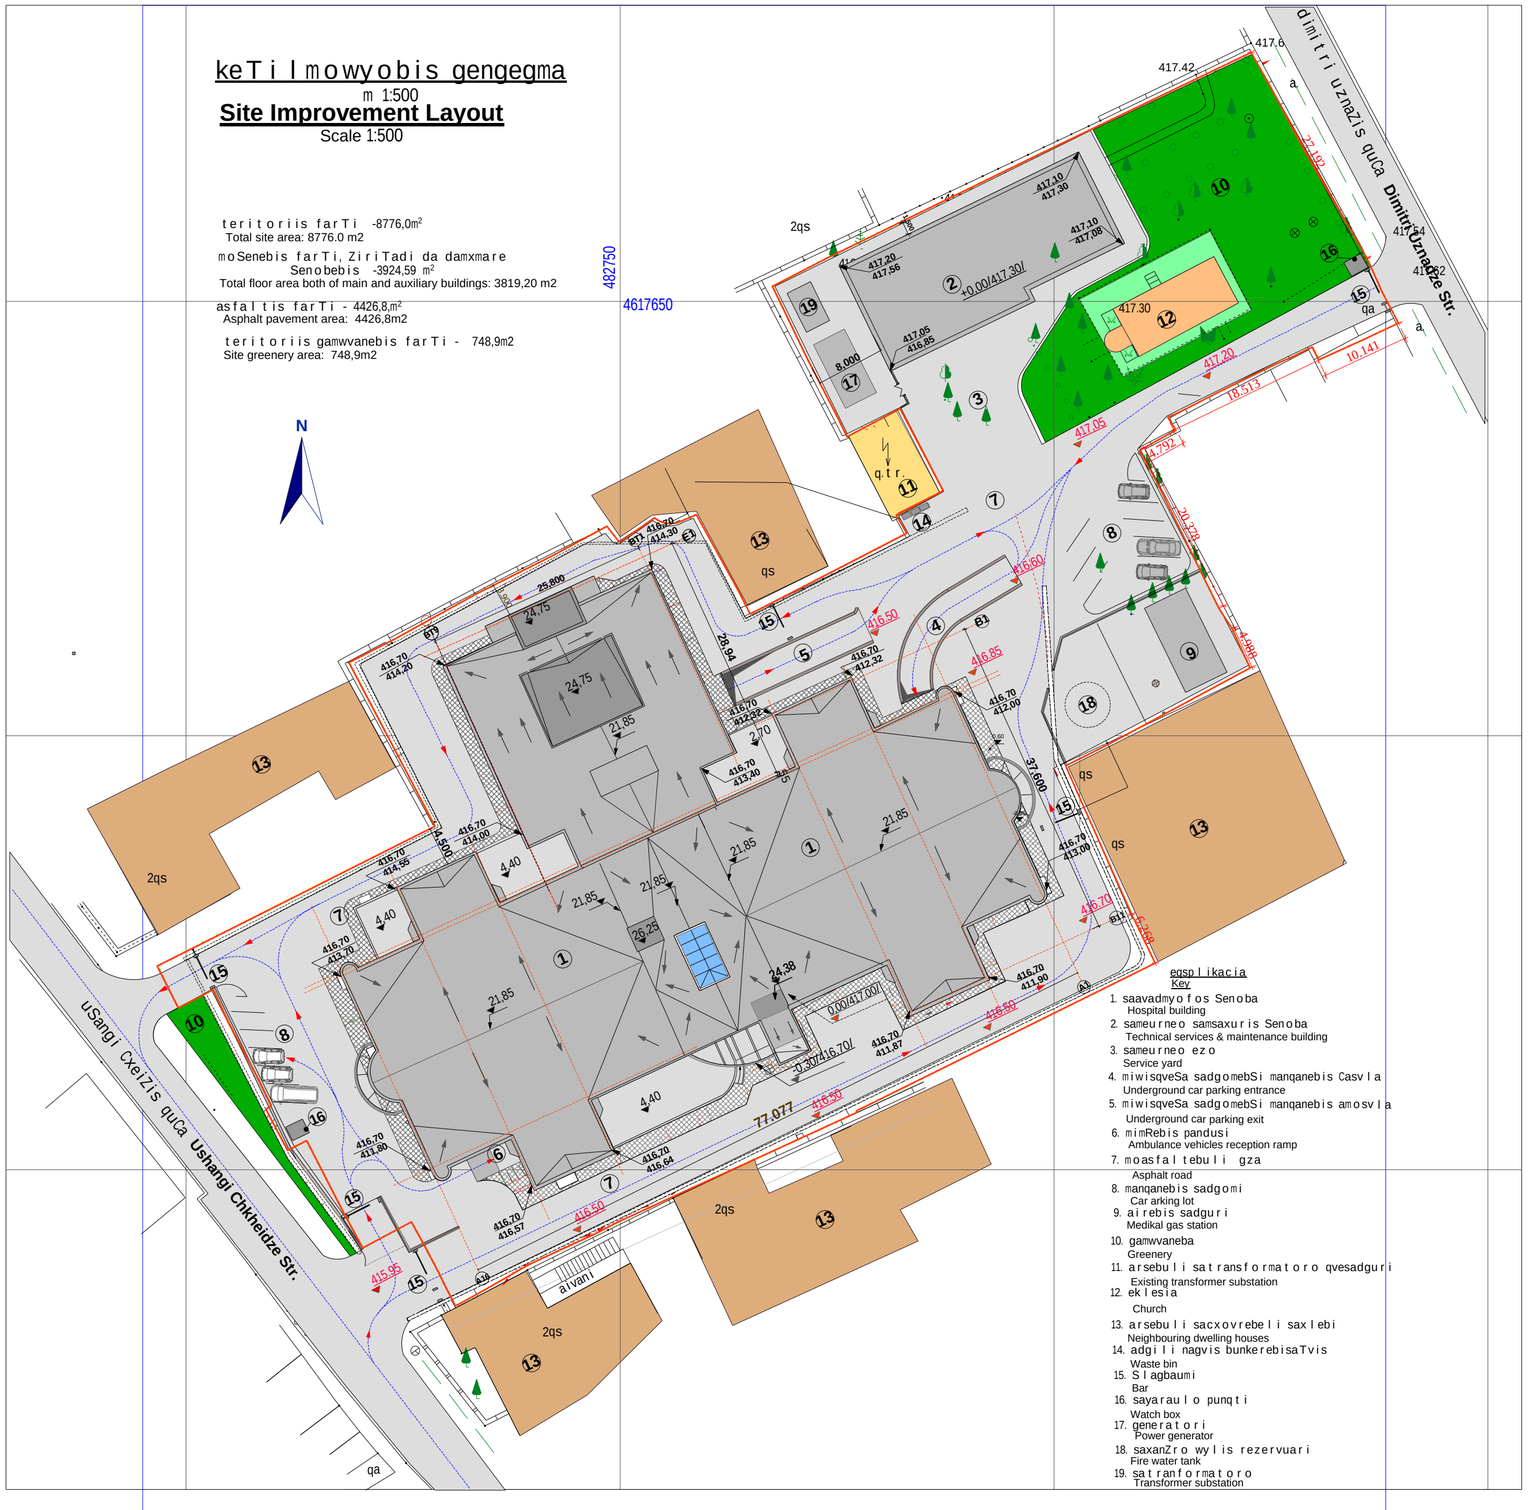

egsplikacia
Key

1. saavadmyofos Senoba
   Hospital building
2. sameurneo samsaxuris Senoba
   Technical services & maintenance building
3. sameurneo ezo
   Service yard
4. miwisqveSa sadgomebSi manqanebis Casvla
   Underground car parking entrance
5. miwisqveSa sadgomebSi manqanebis amosvla
   Underground car parking exit
6. mimRebis pandusi
   Ambulance vehicles reception ramp
7. moasfaltebuli gza
   Asphalt road
8. manqanebis sadgomi
   Car arking lot
9. airebis sadguri
   Medikal gas station
10. gamwvaneba
    Greenery
11. arsebuli satransformatoro qvesadguri
    Existing transformer substation
12. eklesia
    Church
13. arsebuli sacxovrebeli saxlebi
    Neighbouring dwelling houses
14. adgili nagvis bunkerebisaTvis
    Waste bin
15. Slagbaumi
    Bar
16. sayaraulo punqti
    Watch box
17. generatori
    Power generator
18. saxanZro wylis rezervuari
    Fire water tank
19. satranformatoro
    Transformer substation

formati A-2
Format
Tbilisi 2014 w.
Tbilisi, 2014

dakveTis #
Order No.
306/13

pirobiTi aRniSvnebi:
Legend:

SeniSvna:
Note:

+0.00 niSnuli Seesabameba
lsarTulis iatakis dones da
absolutur niSnuls - 417.00 -s.

Sps "axali saqalaqSemoqmedi"
"Akhali Sakalakmashenebeli" LTD
a. wulukiZis q. #34
Tbilisi, Kazbegi Ave. / 34 Tsulukidze Str., Tbilisi
Phone (995 032) 23 52 26

proeqtis saxelwodeba
Project

q. TbilisSi, d. uznaZis q. #58 da
u. CxeiZis q. #17 Si mdebare
saavadmyofo

General Hospital
at 17 Ushangi Chkheidze Str./
58 Dimitri Uznadze Str., Tbilisi

Tanamdeboba Position	gvari Name	xelmowera Signature
direqtori Director:	b. mirianaSvili B. Mirianashvili	
arq. gany. ufr. Arch. Dpt. Head	v. cuxiSvili V. Tsukhishvili	
teqnologi Functional Planner	J. Carrick	
avtori Design Authors	n. gvasalia N. Gvasalia	
	T. mosiaSvili T. Mosiashvili	
	g. avaliSvili G. Avalishvili	

dasaxeleba Design Description	masStabi Scale
keTilmowyobis gengegma Site Improvement Layout	1:500

stadia *Design Stage*	furceli *Dwg No.*	sul furc. *Of*
p / DD	A-8	23

gengegma
m 1:500
General Layout
Scale 1:500

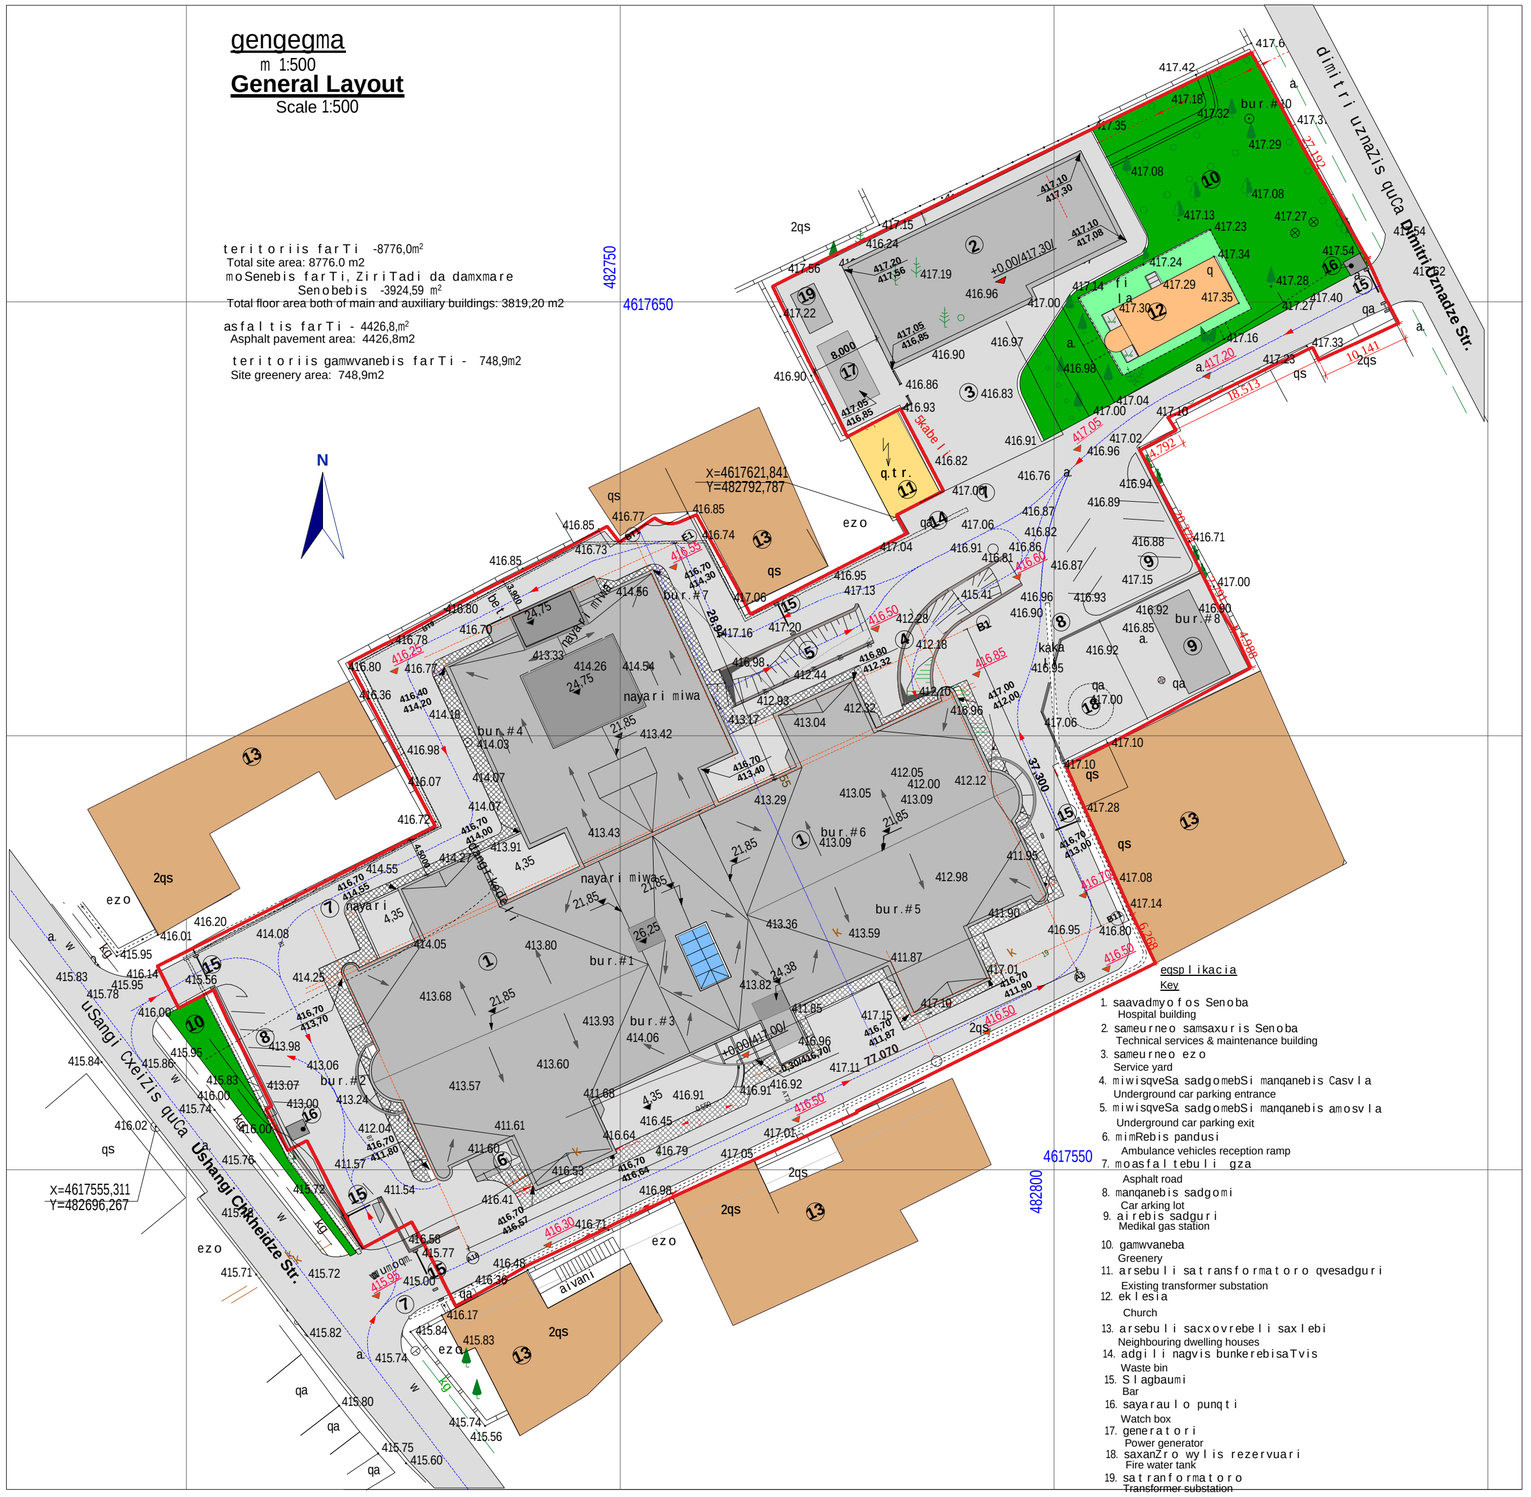

eqsplikacia
Key

formati Format	A-2	dakveTis # Order No.
Tbilisi 2014 w. Tbilisi, 2014		306/13

pirobiTi aRniSvnebi:
Legend:

SeniSvna:
Note:

+0.00 niSnuli Seesabameba
lsarTulis iatakis dones da
absolutur niSnuls - 417.00 -s

Sps "axali saqaltvelos proeqti"
"Akhali Sakartvelos proekti" LTD
s. Tbilisi, Kazbegis gamz. # 2
Tbilisi, st. # 34
Kazbegi Ave. / 34 Tsin Str., Tbilisi
Phone (995 032) 23 52 26

proeqtis saxeli obieqti
Project
q. TbilisSi, d. uznaZis q. #58 da
u. CxeiZis q. #17-Si mdebare
saavadmyofo
General Hospital
at 17 Ushangi Chkheidze Str./
58 Dimitri Uznadze Str., Tbilisi

Tanamdeboba Position	gvari Name	xelmowera Signature
direqtori Director:	b. mirianaSvili B. Mirianashvili	
arq. gany. ufr. Arch. Dpt. Head	v. cuxiSvili V. Tsukhishvili	
teqnologi Functional Planner	J. Carrick	
avtori Design Authors	n. gvasalia N. Gvasalia	
	T. mosiaSvili T. Mosiashvili	
	g. avaliSvili G. Avalishvili	

dasaxeleba Design Description	masStabi Scale
gengegma General Layout	1:500

stadia Design Stage	furceli Dwg No.	sul furc. Of
p / Dr.D	A-7	23

saqarTvelo
q. Tbilisis meria
ssip q. Tbilisis arqiteqturis samsaxuri

samsaxuris ufrosi

q.Tbilisi, d.uznaZis q.#58 ,uSangi CxeiZis q.#17
miwis nakveTis sakadastro kodi 01.13.08.011.042

miwis nakveTis farTobi 8776 kv.m.
m:bi 1:500

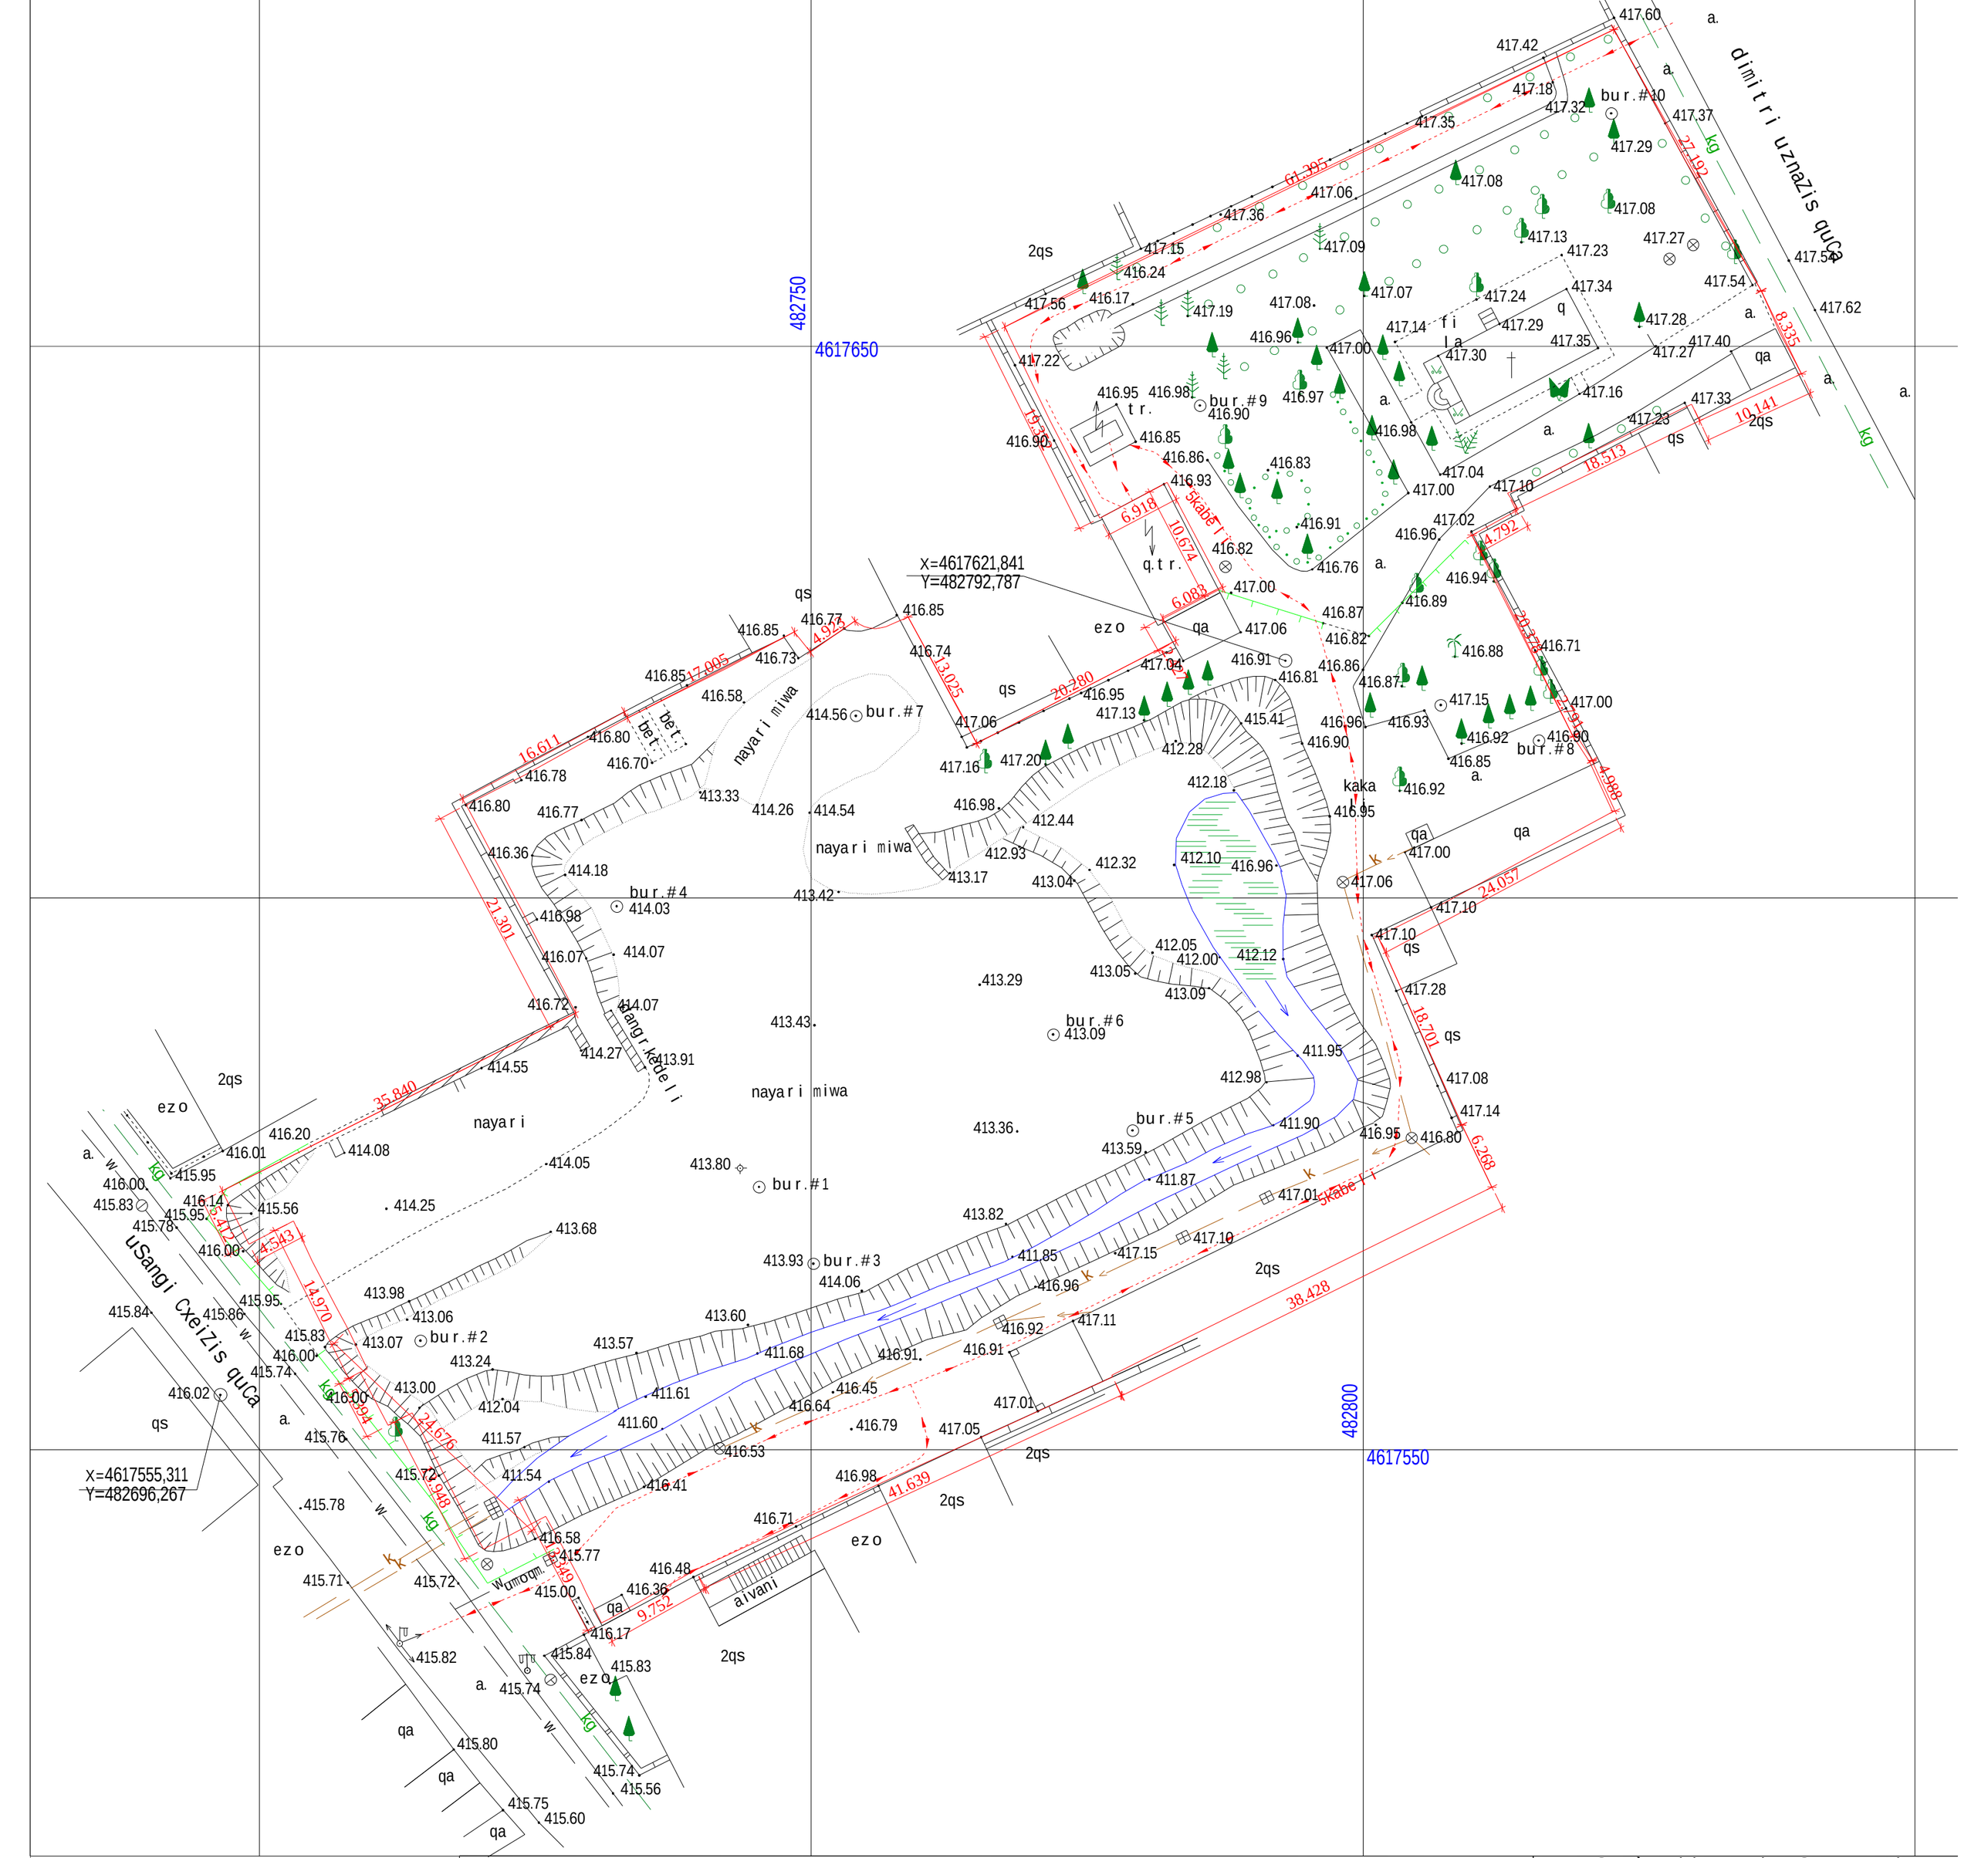

pirobiTi aRniSvnebi

miwisqveSa komunikacieb		nakveTis sazRvari		buCqi		cocxali Robe		Robe
kanalizacia		Senoba		gazoni		xeebis rigi		bordiuri
el. kabeli		arka		sameTvalyureo Webi		transformatori		betoni
gazis mili		farduli		Zegli		radio an tele anZa		kedeli
wylis mili		kibe		Sadrevani		lampionebi		sayrdeni kedeli
kavSirgabmuloba		foTlovani xe		onkani		eleqtro boZi		biliki
		wiwvovani xe		wyaro an Wa		rkinigza		gzis konturi
		xexilis xe		benzingasamarTi sadguri		izohifsi		flate
		palma		maRali P zabvis gadamcemi		mTavari izohifsi		wylis konturi

Sps `axali saqqalaqmSenproeqti~

WavWavaZis pr. 74. tel: (99532)22 69 58
FAX :(99532) 225958

direqtori		b. mirianaSvili
gany. ufrosi		i.cercvaZe
topogr afi		r. SavaZe
daamuSava		j.paqsaSvili
misamarTi'	q.Tbilisi, d.uznaZis q.#58, uSangi CxeiZis q.#17	
dakveTa:	masStabi 1:500	XI.2013w.