
simaRlis gansazRvris sqema

Building Height us Street Width Justification Chart

fasadi **A16 & A1** RerzebSi

Facade Between A16 & A1 Axes

Scale 1:200

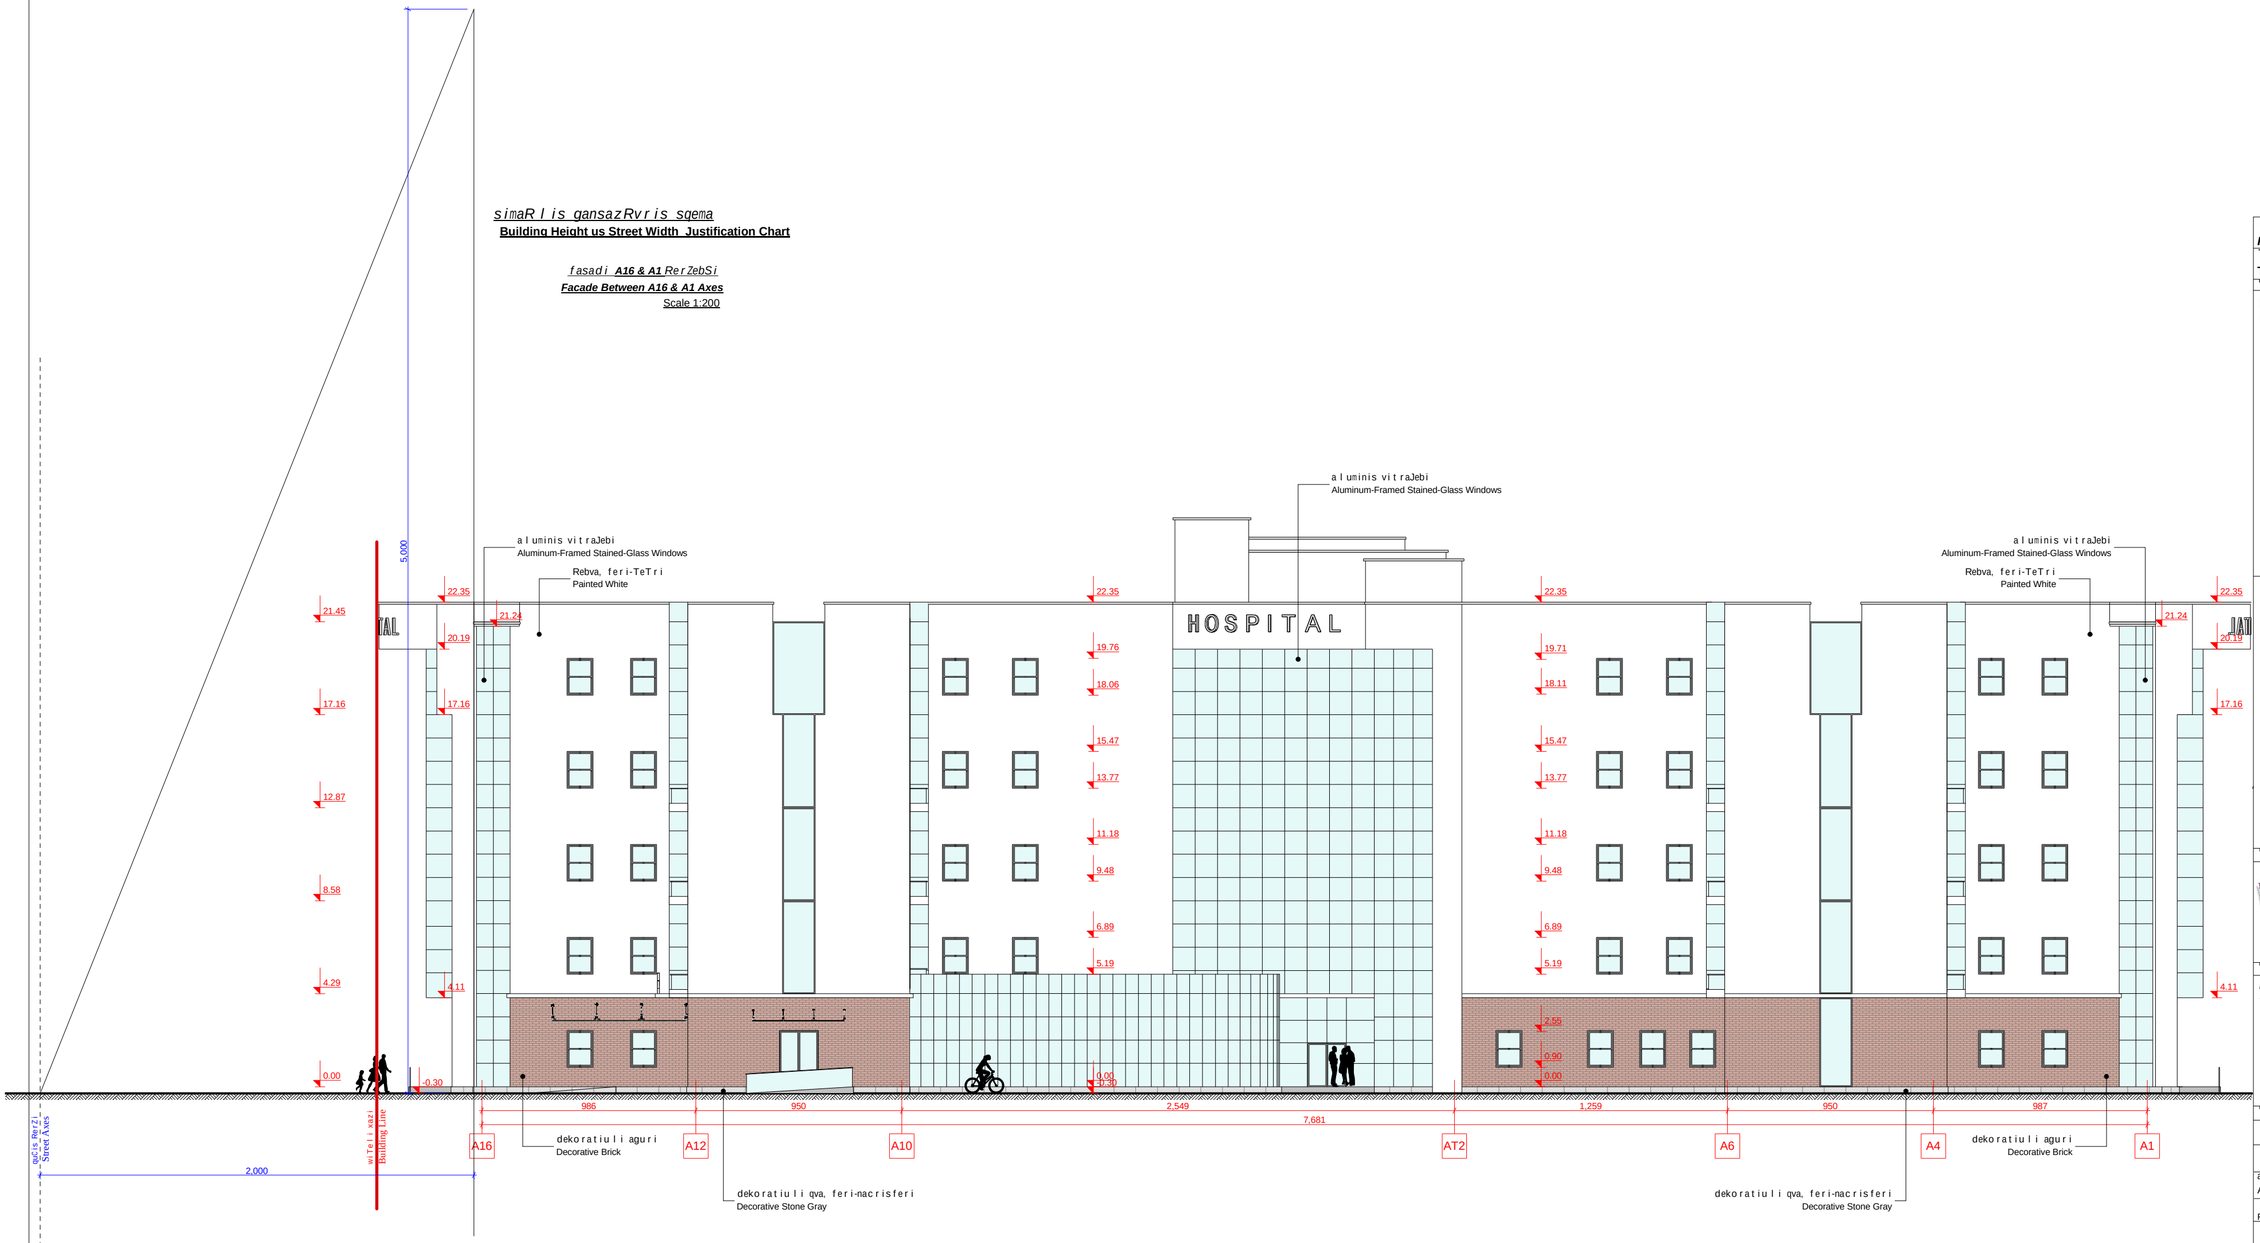

formati Format	A-2	dakveTis # Order No.
Tbilisi 2014 w. Tbilisi, 2014		306/13

pirobiTi aRniSvnebi:

Legend:

SeniSvna:

Note:

sps "axali saqaGaldSenoebiTi proeqti"
"Akhali Sakalaqoshinoproekti" LTD
17 (a) Vazhebis gamz. #34
Tbilisi, 0177, #34
17 (a) Kazbegi Ave. / 34 Paata Str., Tbilisi, 0177
Phone: (995 032) 37 52 26

proeqtis saxeli da adreba
Project

q. TbilisSi, d. uznaZis q. #58 da
u. CxeiZis q. #17 Si. mdebare
saavadmyofo

General Hospital
at 17 Ushangi Chkheidze Str./
58 Dimitri Uznadze Str., Tbilisi

Tanamdeboba Position	gvari Name	xelmowera Signature
direqtori Director:	b. mirianaSvili B. Mirianashvili	
arq. gany. ufr. Arch. Dpt. Head	v. cuxiSvili V. Tsukhishvili	
teqnologi Functional Planner	J. Carrick	
avtori Design Authors	n. gvasalia N. Gvasalia	
	T. mosiaSvili T. Mosiashvili	
	g. avaliSvili G. Avalishvili	

dasaxeleba Design Description	nasStabi Scale
simaRlis gansazRvris sqema Building Height us Street Width Justification Chart	1:200


stadia Design Stage	furceli Dwg No.	sul furc. Of
p / DD	A-23	23

gengegma
m 1:500
General Layout
Scale 1:500

teritoriis farTi -8776,0m²
Total site area: 8776.0 m2
moSenebis farTi, ZiriTadi da damxmare
Senobebis -3936.85 m²
Total floor area both of main and auxiliary buildings: 3936.85 m2

asfaltis farTi - 4426,8,m²
Asphalt pavement area: 4426,8m2

teritoriis gamwvanebis farTi - 748,9m2
Site greenery area: 748,9m2

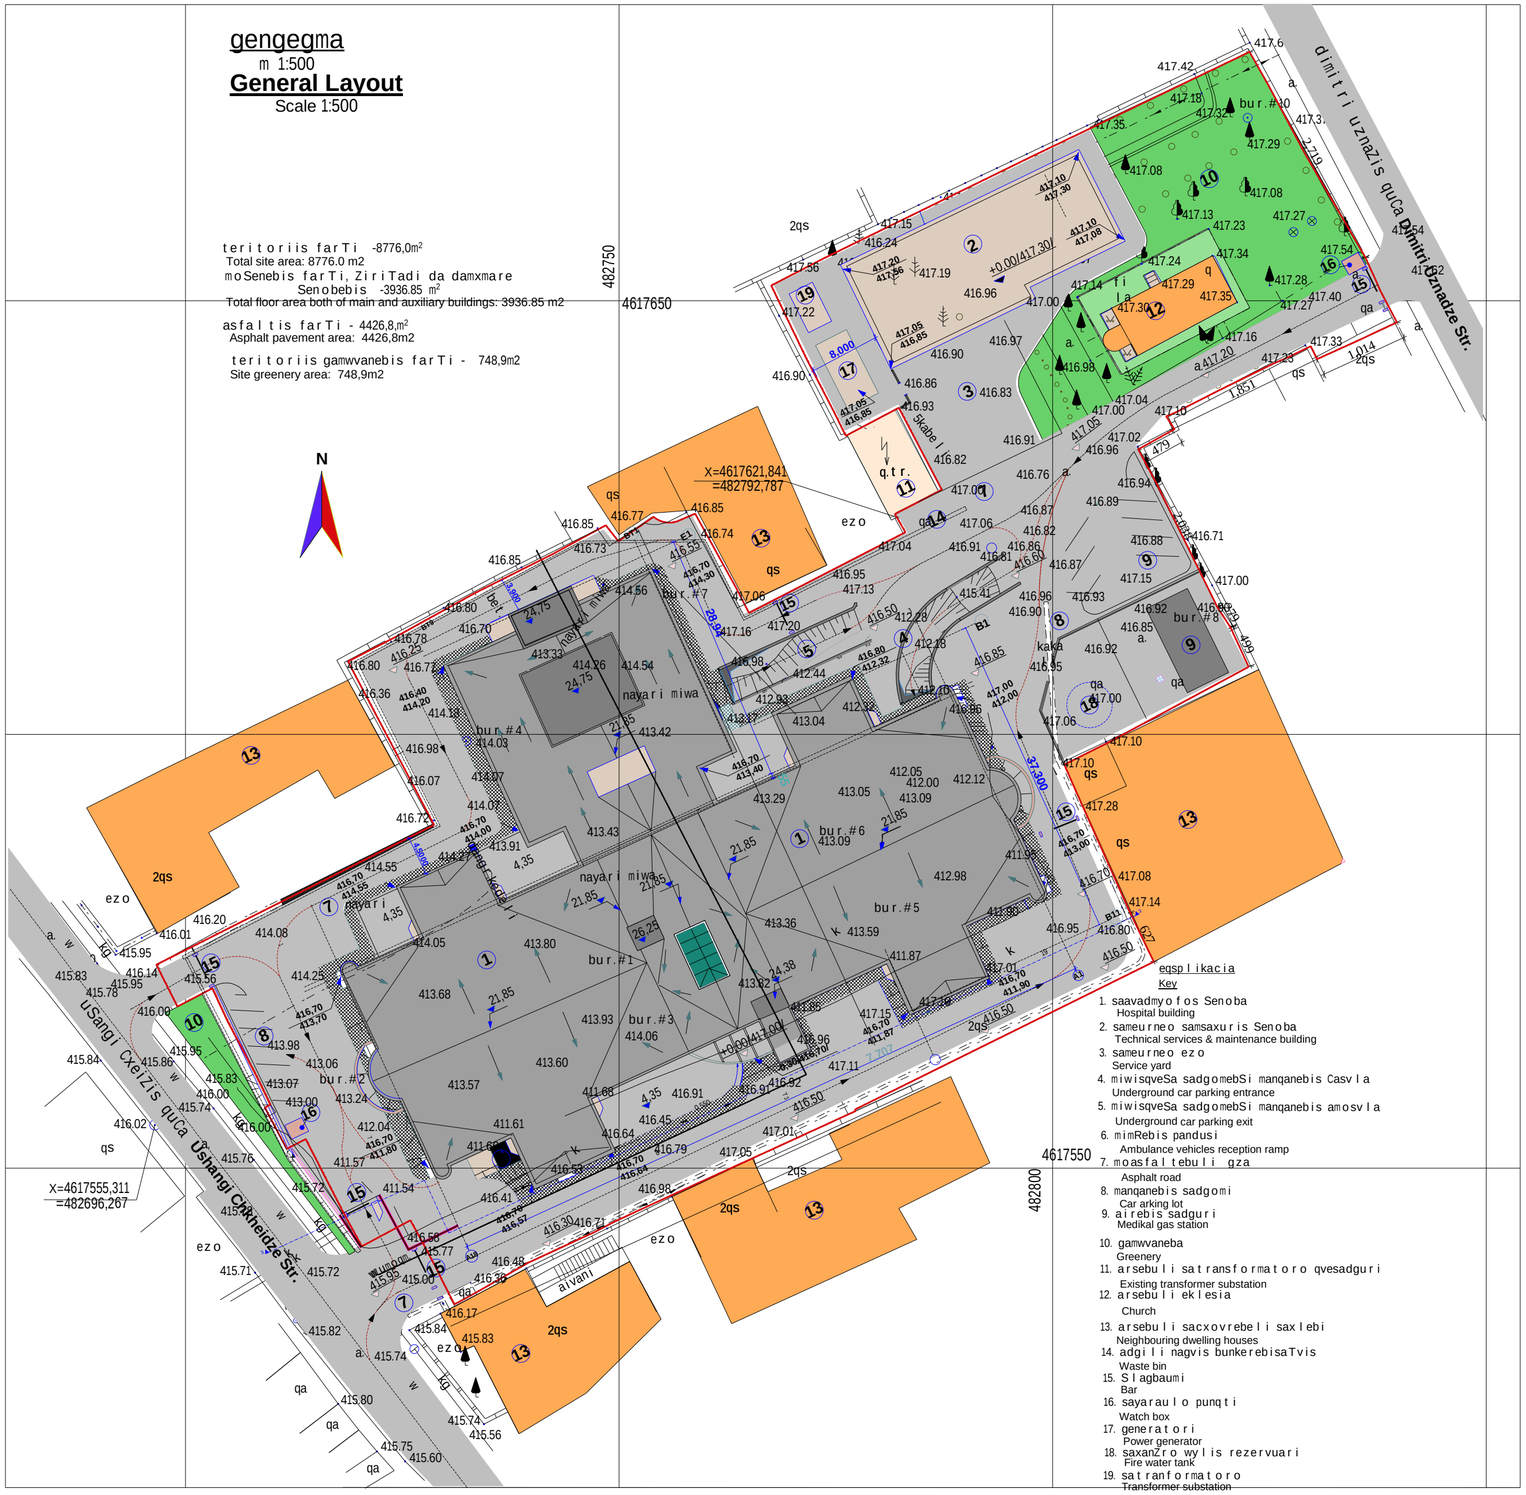

egsplikacia
Key

1. saavadmyofos Senoba
   Hospital building
2. sameurneo samsaxuris Senoba
   Technical services & maintenance building
3. sameurneo ezo
   Service yard
4. miwisqveSa sadgomebSi manqanebis Casvla
   Underground car parking entrance
5. miwisqveSa sadgomebSi manqanebis amosvla
   Underground car parking exit
6. mimRebis pandusi
   Ambulance vehicles reception ramp
7. moasfaltebuli gza
   Asphalt road
8. manqanebis sadgomi
   Car arking lot
9. airebis sadguri
   Medikal gas station
10. gamwvaneba
    Greenery
11. arsebuli satransformatoro qvesadguri
    Existing transformer substation
12. arsebuli eklesia
    Church
13. arsebuli sacxovrebeli saxlebi
    Neighbouring dwelling houses
14. adgili nagvis bunkerebisaTvis
    Waste bin
15. Slagbaumi
    Bar
16. sayaraulo punqti
    Watch box
17. generatori
    Power generator
18. saxanZro wylis rezervuari
    Fire water tank
19. satranformatoro
    Transformer substation

formati Format A-2
Tbilisi 2014 w.
Tbilisi, 2014

dakveTis # Order No. 306/13

pirobiTi aRniSvnebi:
Legend:

SeniSvna:
Note:

+0,00 niSnuli Seesabameba
isarTulis iatakis dones da
absolutur niSnuls - 417,00 -s.

Sps "saxalianiSenoebebi"
"Akhali Sakalaqshenoebebi" LTD
Tbilisi, Kazbegi Ave. / 34 Dimitri Str., Tbilisi
Phone: (995 032) 37 37 52 26

proeqtis saxeleba
Project
q. TbilisSi, d. uznaZis q. #58 da
u. CxeiZis q. #17 Si mdebare
saavadmyofo
General Hospital
at 17 Ushangi Chkheidze Str./
58 Dimitri Uznadze Str., Tbilisi

Tanamdeboba Position	gvari Name	xelmowera Signature
direqtori Director:	b. mirianaSvili B. Mirianashvili	
arq. gamg. ufr. Arch. Dpt. Head	v. cuxiSvili V. Tsukhishvili	
teqnologi Functional Planner	J. Carrick	
avtori Design Authors	n. gvasalia N. Gvasalia	
	T. mosiaSvili T. Mosiashvili	
	g. avaliSvili G. Avalishvili	

dasaxeleba Design Description	nasStabi Scale
gengegma General Layout	1:500

stadia Design Stage	furceli Dwg No.	sul furc. Of
p / Dr.D	A-7	23