
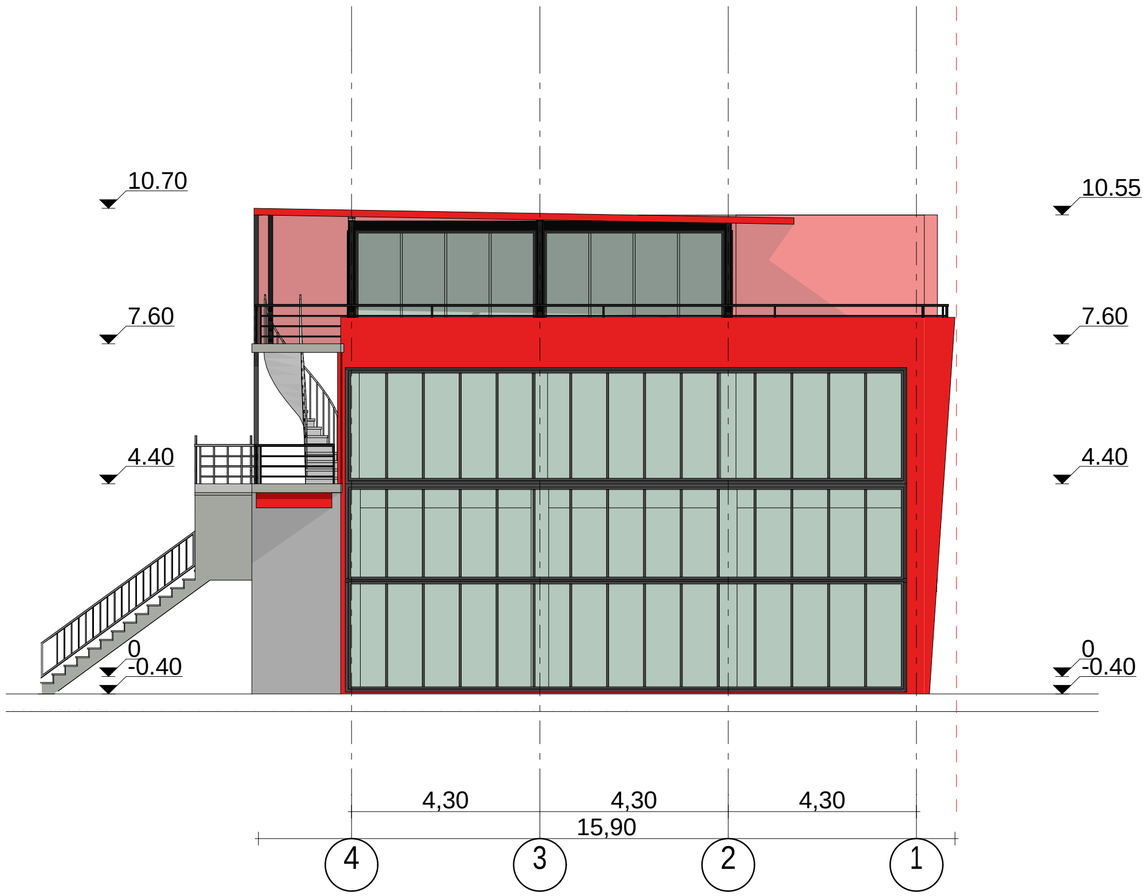



fasadi 4-1RerZebs Soris **A** bloki			sasawyobe boqsebisa da avtoservisis proeqti
xoSaraulis #30			arqiteqtori l.RvinianiZe
2015w	fur.	gv.	m. 1:100	damkveTi S.p.s "niu auto motorsi"

This file was generated with an evaluation version of the Amyuni(r) PDF Converter : http://www.amyuni.com

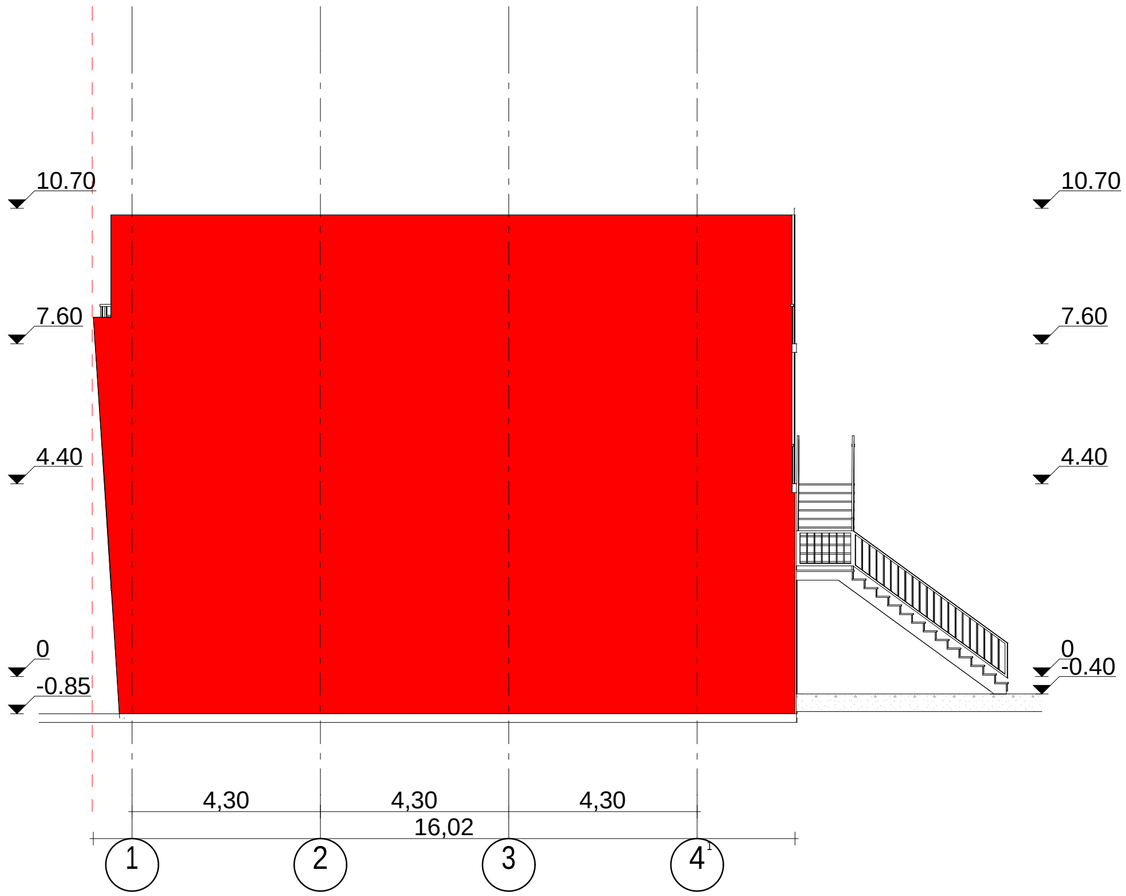

fasadi 1-4 ReZebs Soris **A** bloki			sasawyobe boqsebisa da avtoservisis proeqti
xoSaraulis #30			arqiteqtori l.RvinianiZe
2015w	fur.	gv.	m. 1:100	damkveTi S.p.s "niu auto motorsi"

This file was generated with an evaluation version of the Amyuni(c) PDF Converter : http://www.amyuni.com

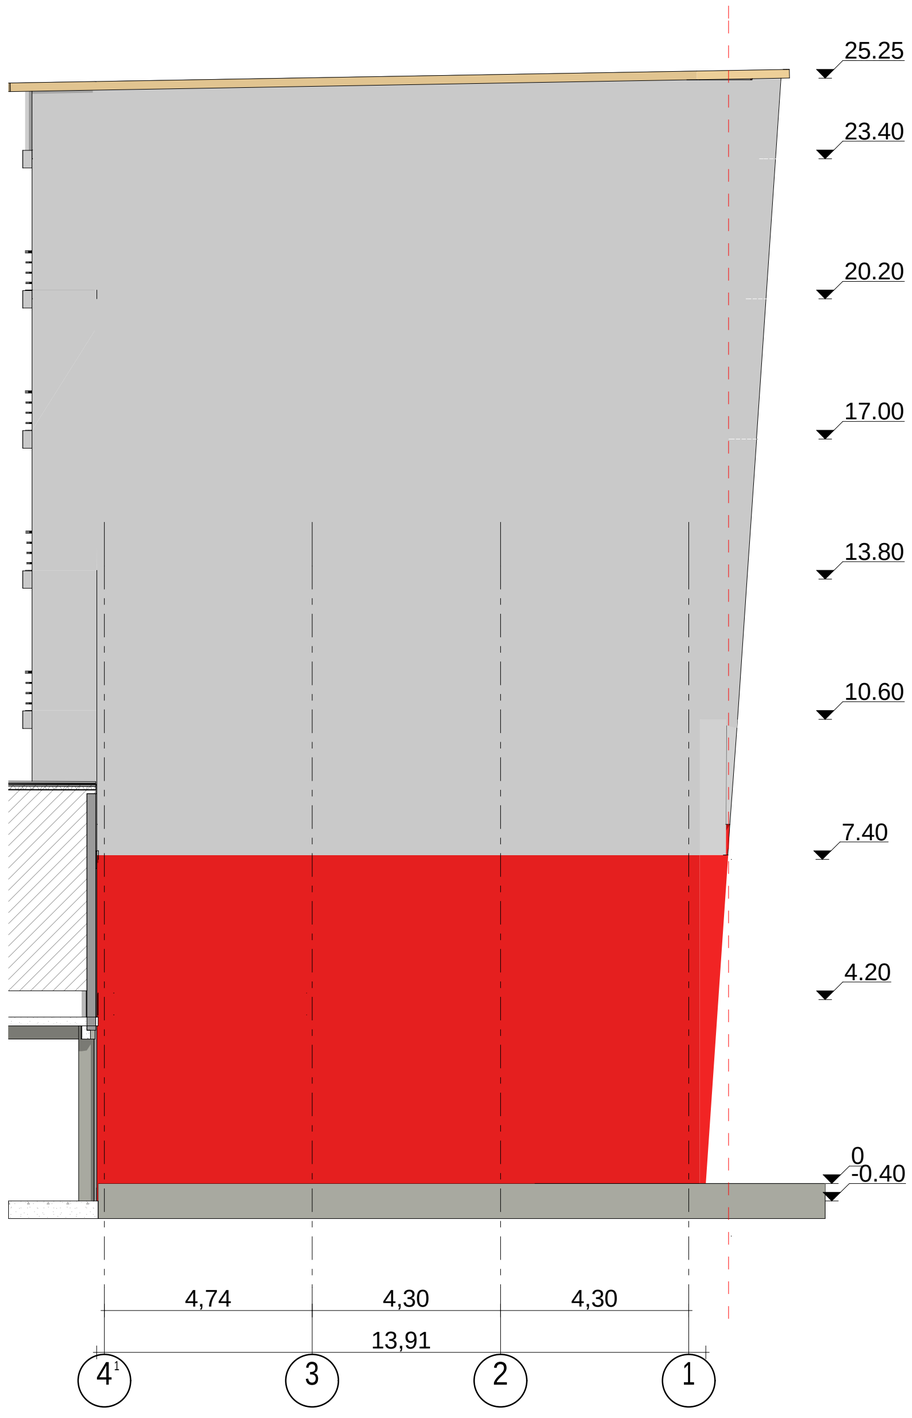

4¹-1 RerZebs Soris **A** bloki			sasawyobe boqsebisa da avtoservisis proeqti
xoSaraulis #30			
2015w	fur.	gv.	m. 1:100

arqiteqtori l.RvinianiZe

damkveTi S.p.s "niu auto motorsi"

This file was generated with an evaluation version of the Amyuni(r) PDF Converter - http://www.amyuni.com



fasadi 1-4¹RerZebs Soris
A bloki

xoSaraulis #30


2015w	fur.	gv.	m. 1:100

sasawyobe boqsebisa da avtoservisis proeqti

arqiteqtori l.RvinianiZe


damkveTi S.p.s "niu auto motorsi"

This file was generated with an evaluation version of the Amyuni(c) PDF Converter - http://www.amyuni.com

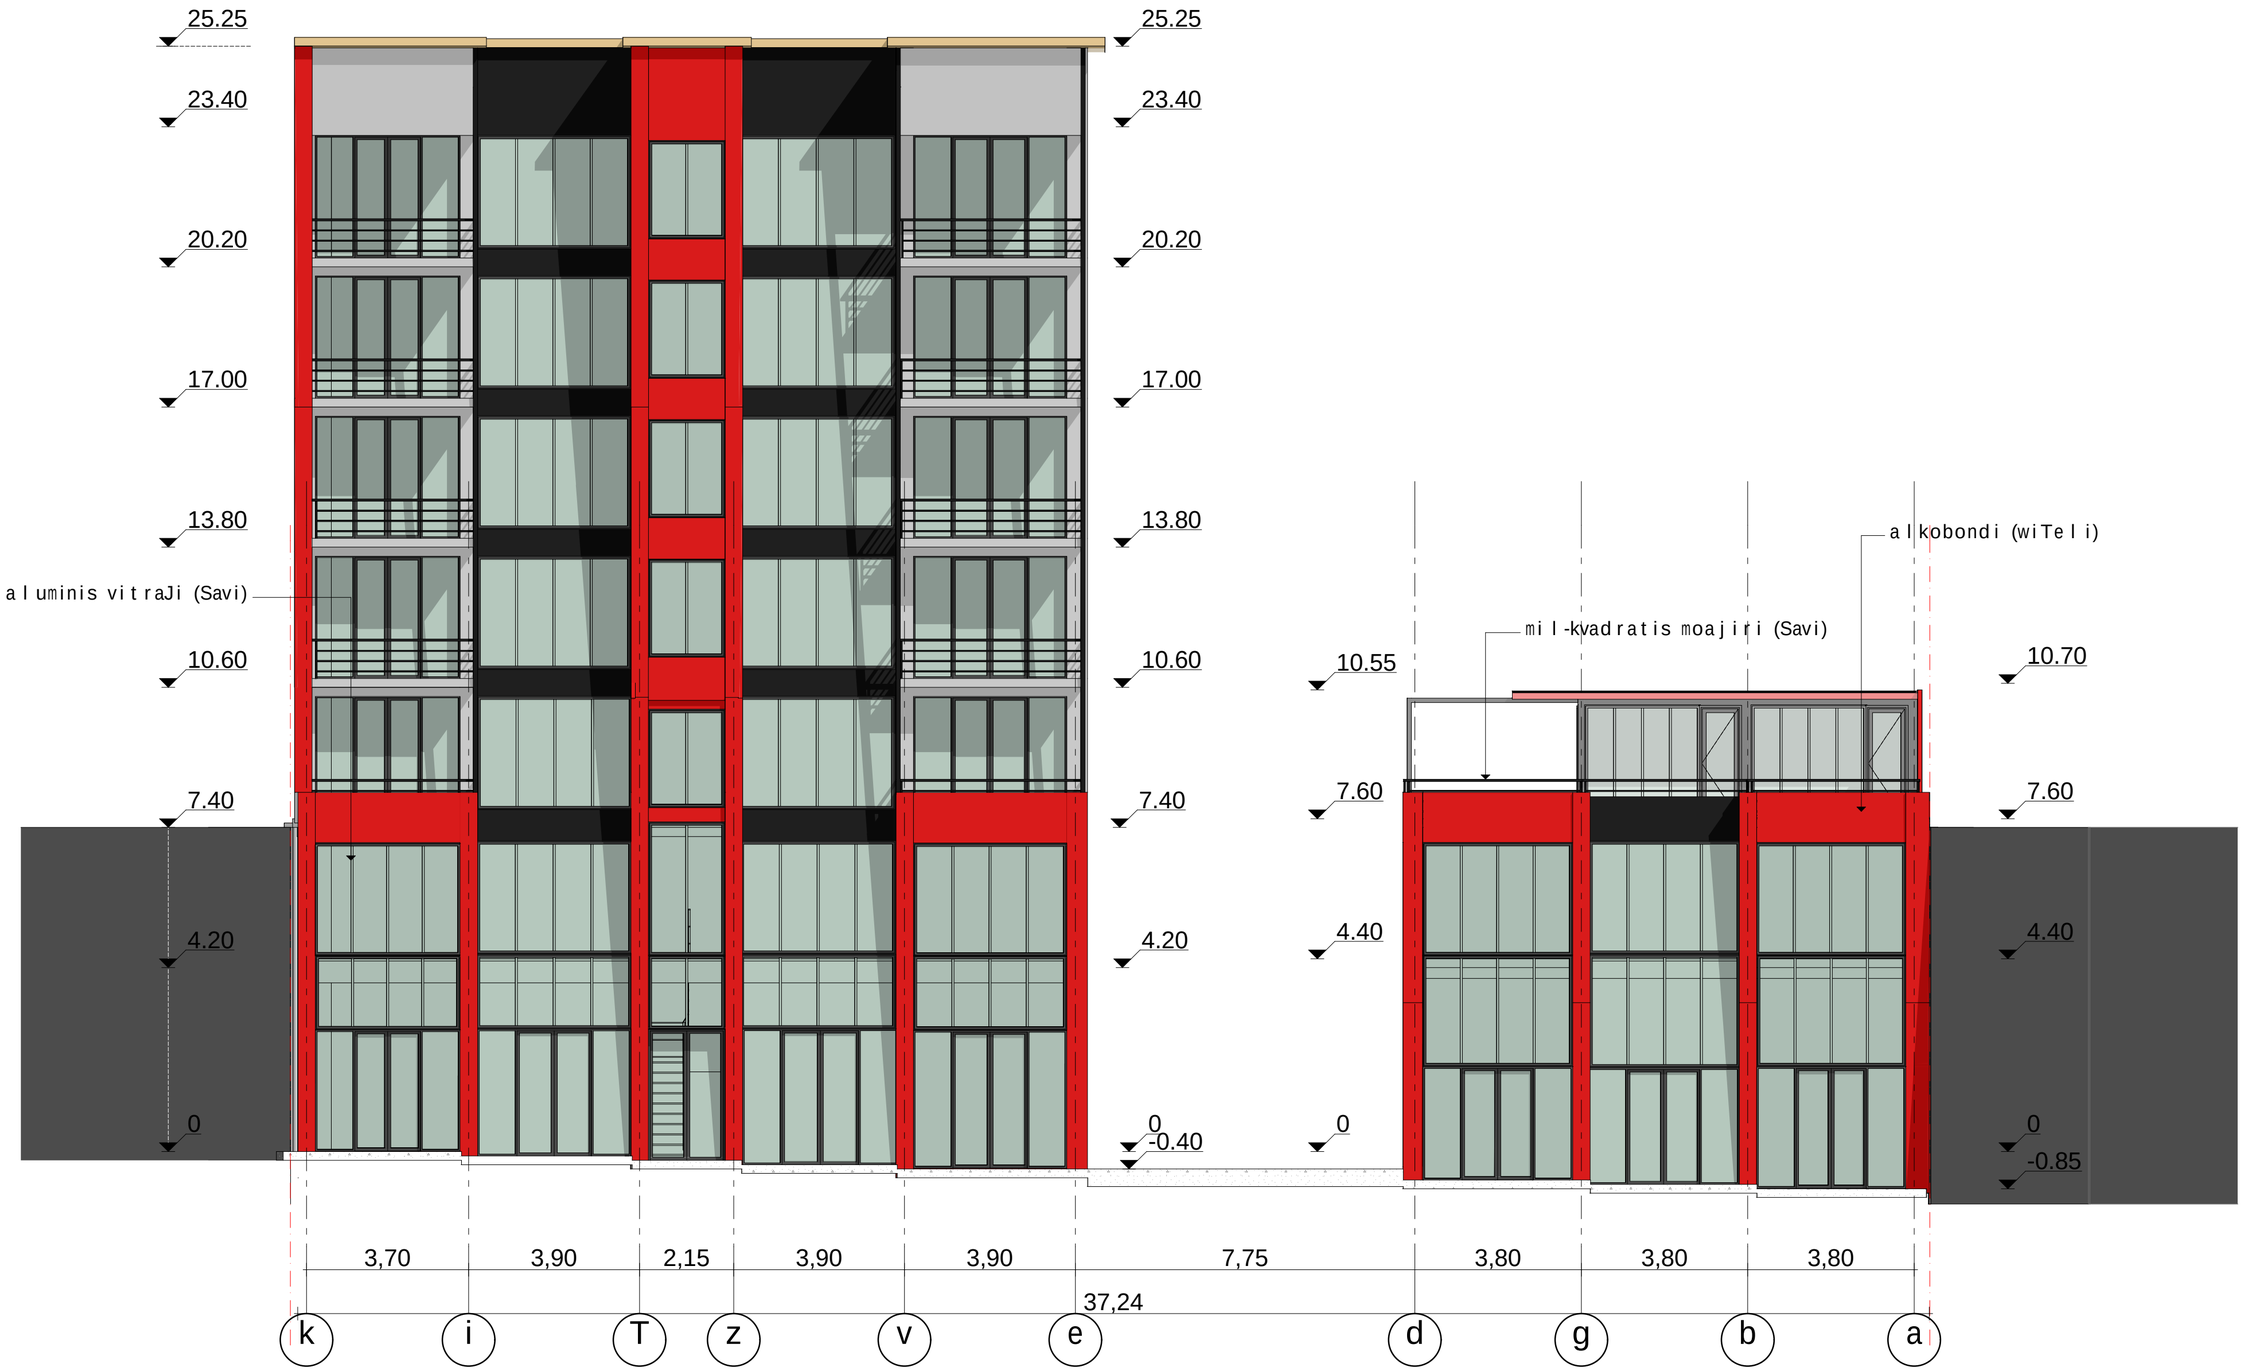

fasadi k-a ReZebs Soris **A** bloki			sasawyobe boqsebisa da avtoservisis proeqti
xoSaraulis #30			
2015w	fur.	gv.	m. 1:100
			arqiteqtori l.RvinianiZe
			damkveTi S.p.s "niu auto motorsi"

This file was generated with an evaluation version of the Amyuni(r) PDF Converter - http://www.amyuni.com

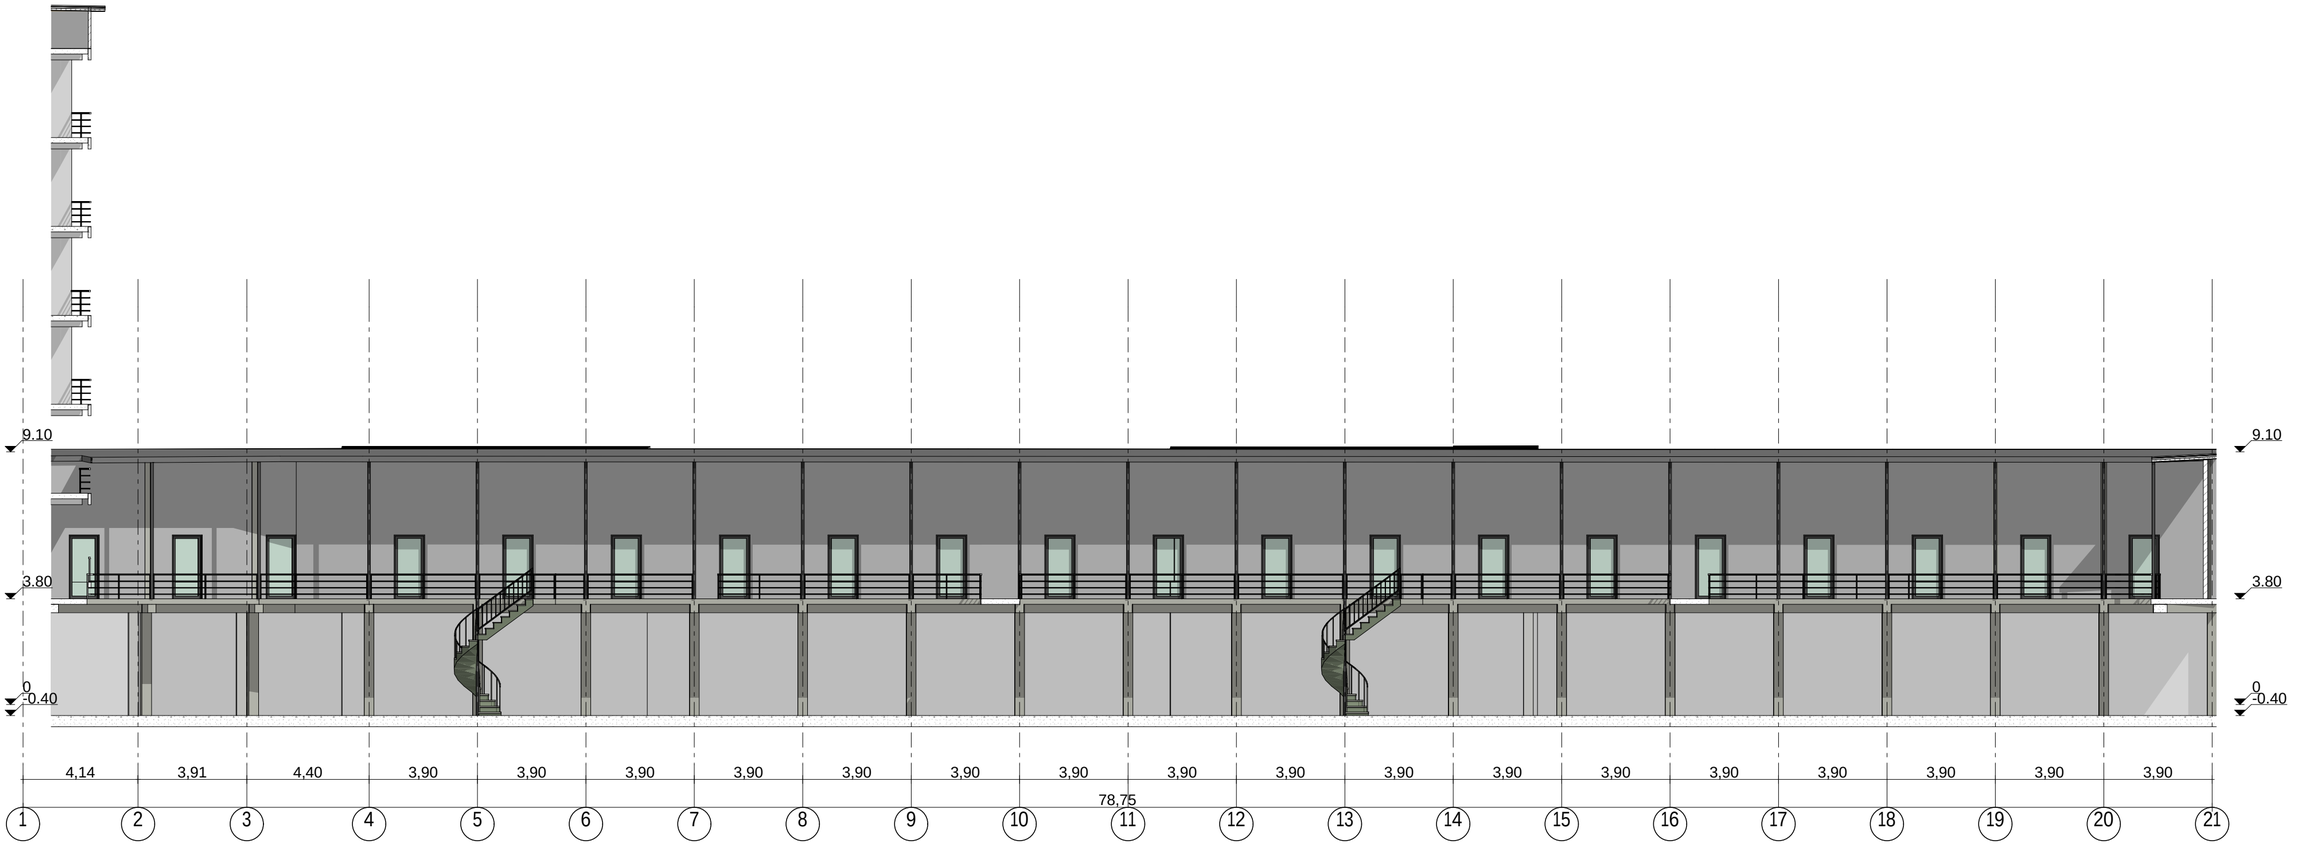


fasadi 1-21 RerZebs Soris **C** bloki				sasawyobe boqsebisa da avtoservisis proeqti
xoSaraulis #30				arqiteqtori l.Rvinianze
2015w	fur.	gv.	m. 1:100	damkveTi S.p.s "niu auto motorsi"

This file was generated with an evaluation version of the Amyuni(r) PDF Converter : http://www.amyuni.com




Ffasadi 1-9 ReZebs Soris **E** bloki				sasawyobe boqsebisa da avtoservisis proeqti	
xoSaraulis #30					
2015w	fur.	gv.	m. 1:100	arqiteqtori	l.Rvinianize
				damkveTi	S.p.s "niu auto motorsi"

This file was generated with an evaluation version of the Amyuni(c) PDF Converter : http://www.amyuni.com

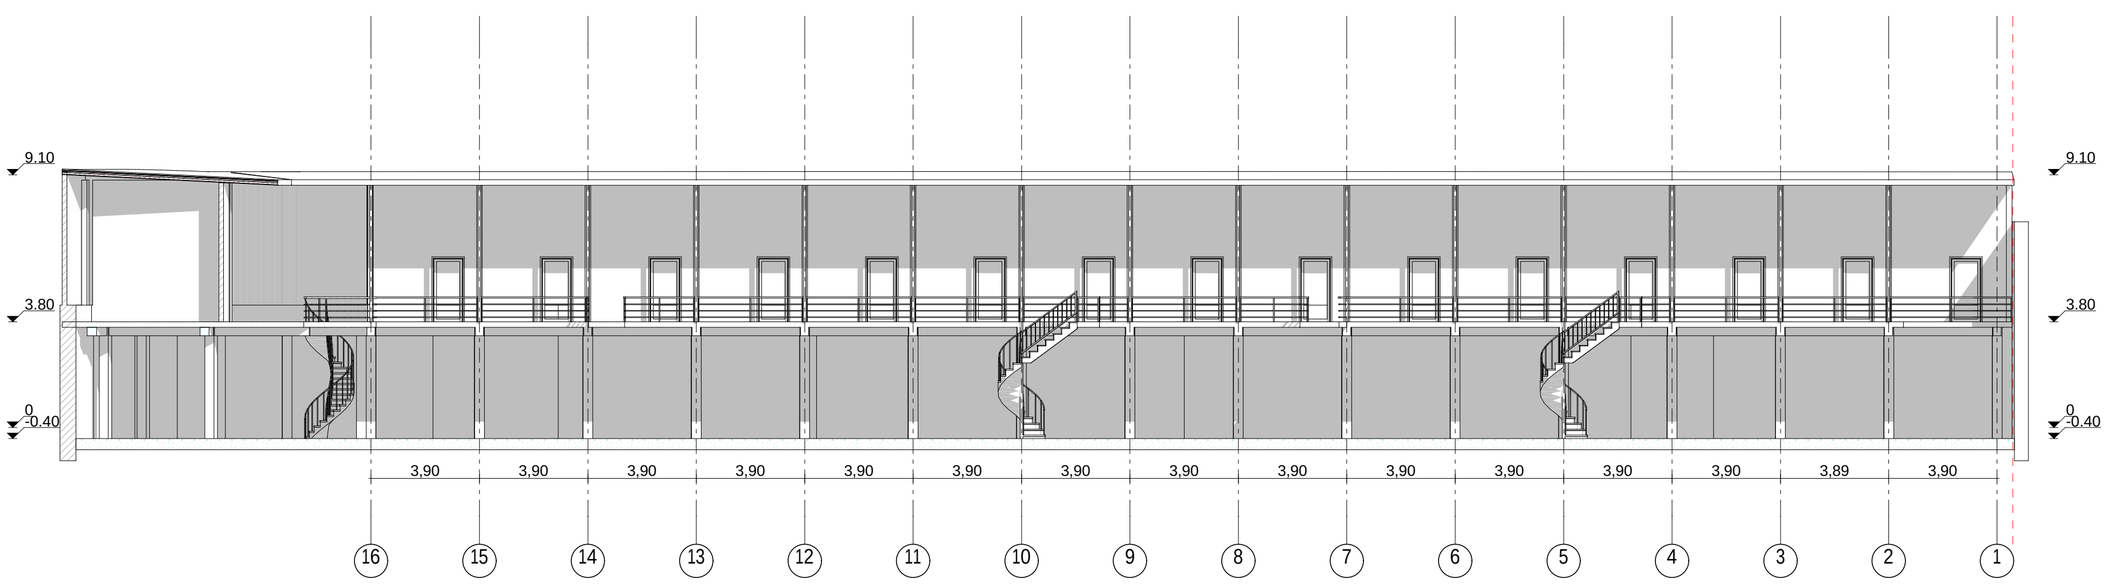


fasadi 16-1 **D** bloki				sasawyobe boqsebisa da avtoservisis proeqti
xoSaraulis #30				
2015w	fur.	gv.	m. 1:100	arqiteqtori l.Rvinianize damkveTi S.p.s "niu auto motorsi"

This file was generated with an evaluation version of the Amyuni(r) PDF Converter : http://www.amyuni.com

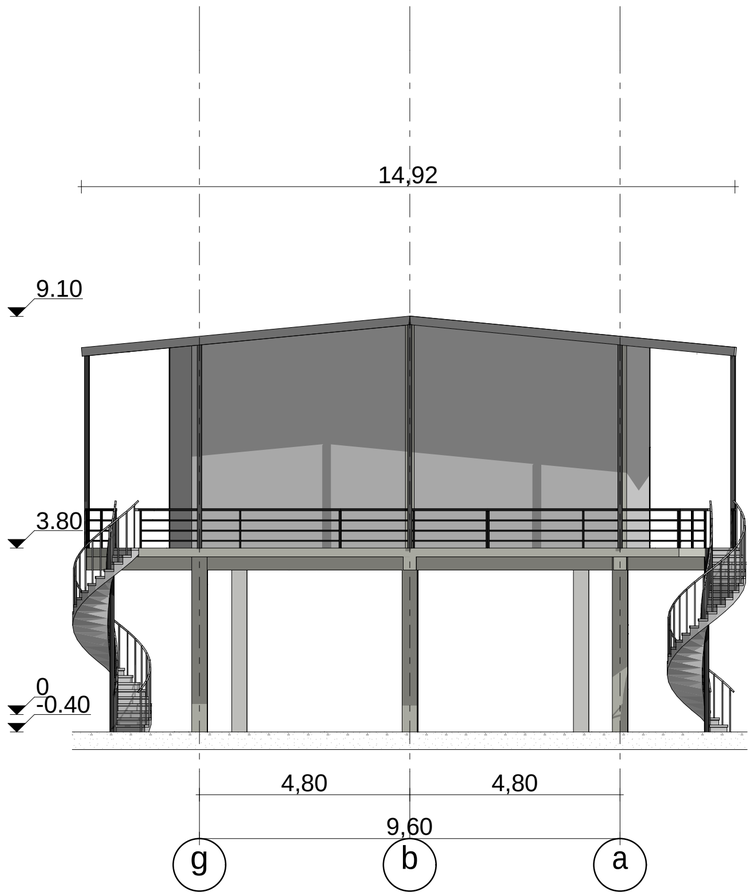

fasadi g-a RerZebs Soris **B** bloki				sasawyobe boqsebisa da avtoservisis proeqti
xoSaraulis #30				
2015w	fur.	gv.	m. 1:100	arqiteqtori l.RvinianiZe damkveTi S.p.s "niu auto motorsi"

This file was generated with an evaluation version of the Amyuni(r) PDF Converter : http://www.amyuni.com

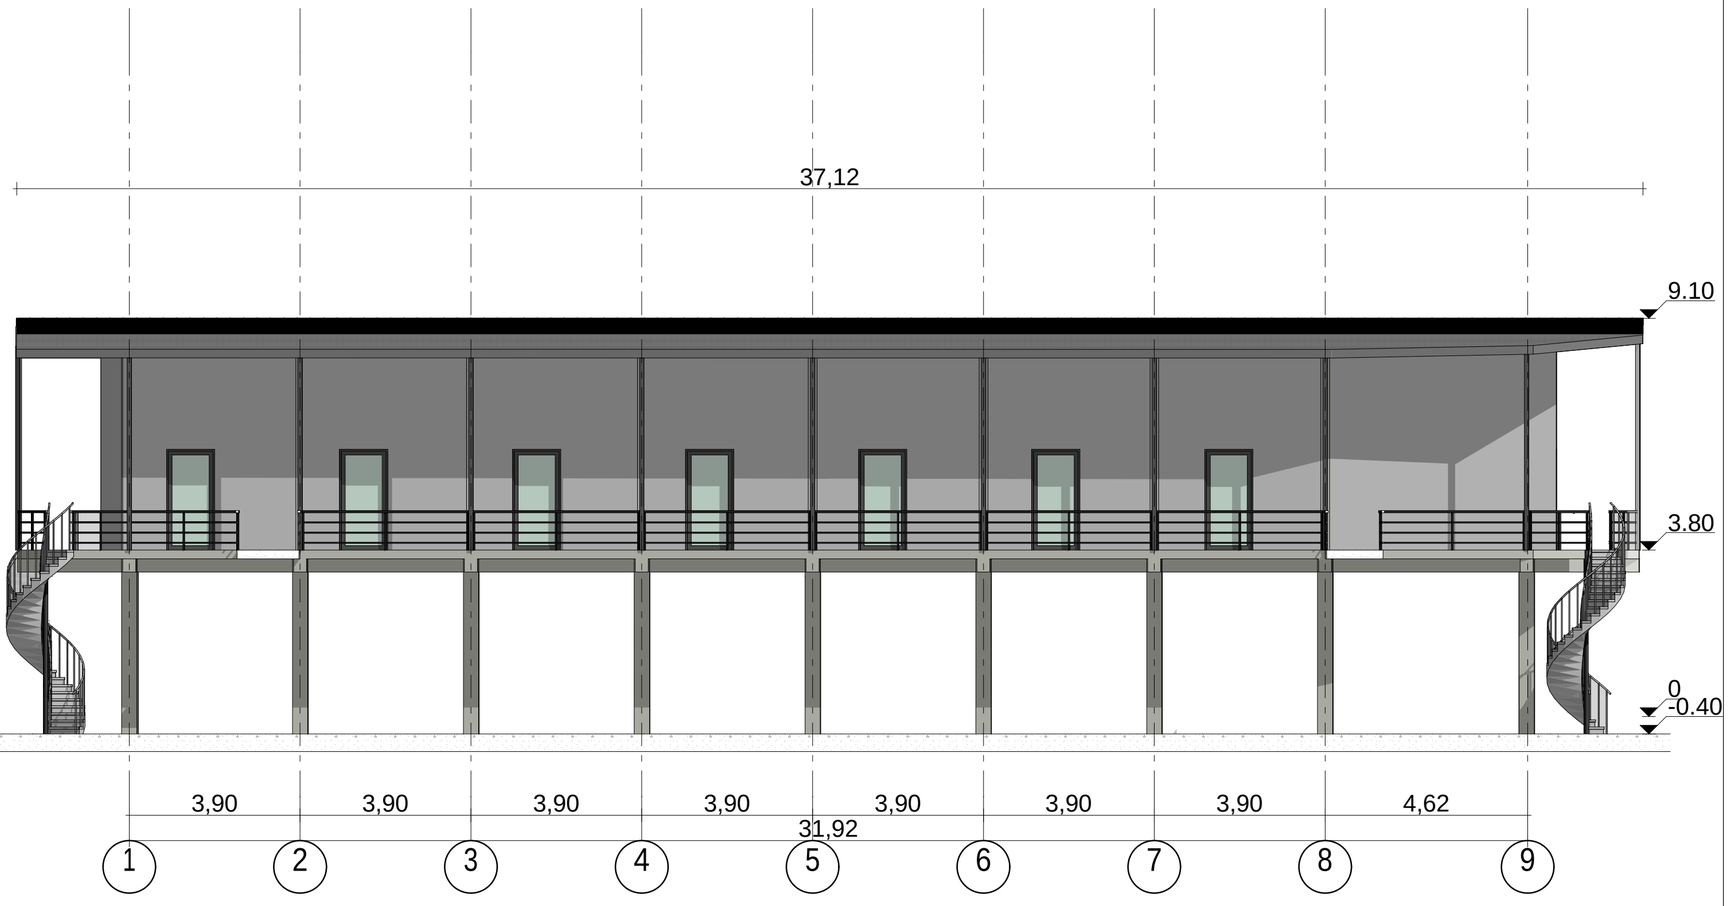

fasadi 1-3 RerZebs Soris **B** bloki			sasawyobe boqsebisa da avtoservisis proeqti
xoSaraulis #30			arqiteqtori l.RvinianiZe
2015w	fur.	gv.	m. 1:100	damkveTi S.p.s "niu auto motorsi"

This file was generated with an evaluation version of the Amyuni(r) PDF Converter : http://www.amyuni.com