ganaSenianebis regu l irebis xazi 26kv

A b l oki
242.275 m²

C b l oki
480.591 m²

386,813 m²

BB b l oki
316,745 m²

A b l oki
186,020 m²

D b l oki
311,425 m²

E b l oki
232,869 m²

I sarTu l is gegma		sasawyobe boqsebisa da avtoservisis proeqti	
xoSarau l is #30		arqiteqtori	I.Rvinianize
2015w	fur.	gv.	m. 1:100
		dankveTi	S.p.s "niu auto motorsi"

This file was generated with an evaluation version of the Anyunit PDF Converter! http://anyunit.com

ganaSenianebis regu l irebis xazi 26kv

A b l oki

244,606 m²

644,483 m²

164,317 m²

24,827 m²

C b l oki

517,407 m²

BB b l oki

357,326 m²

E b l oki

125,576 m²

D b l oki

366,392 m²

II sarTu l is gegma		sasawyobe boqsebisa da avtoservisis proeqti	
xoSarau l is #30		arqiteqtori	l.Rvinianize
2015w	fur.	gv.	m. 1:100	dankveTi	S.p.s "niu auto motorsi"

This file was generated with an evaluation version of the Anyunit() PDF Converter! http://www.anyunit.com

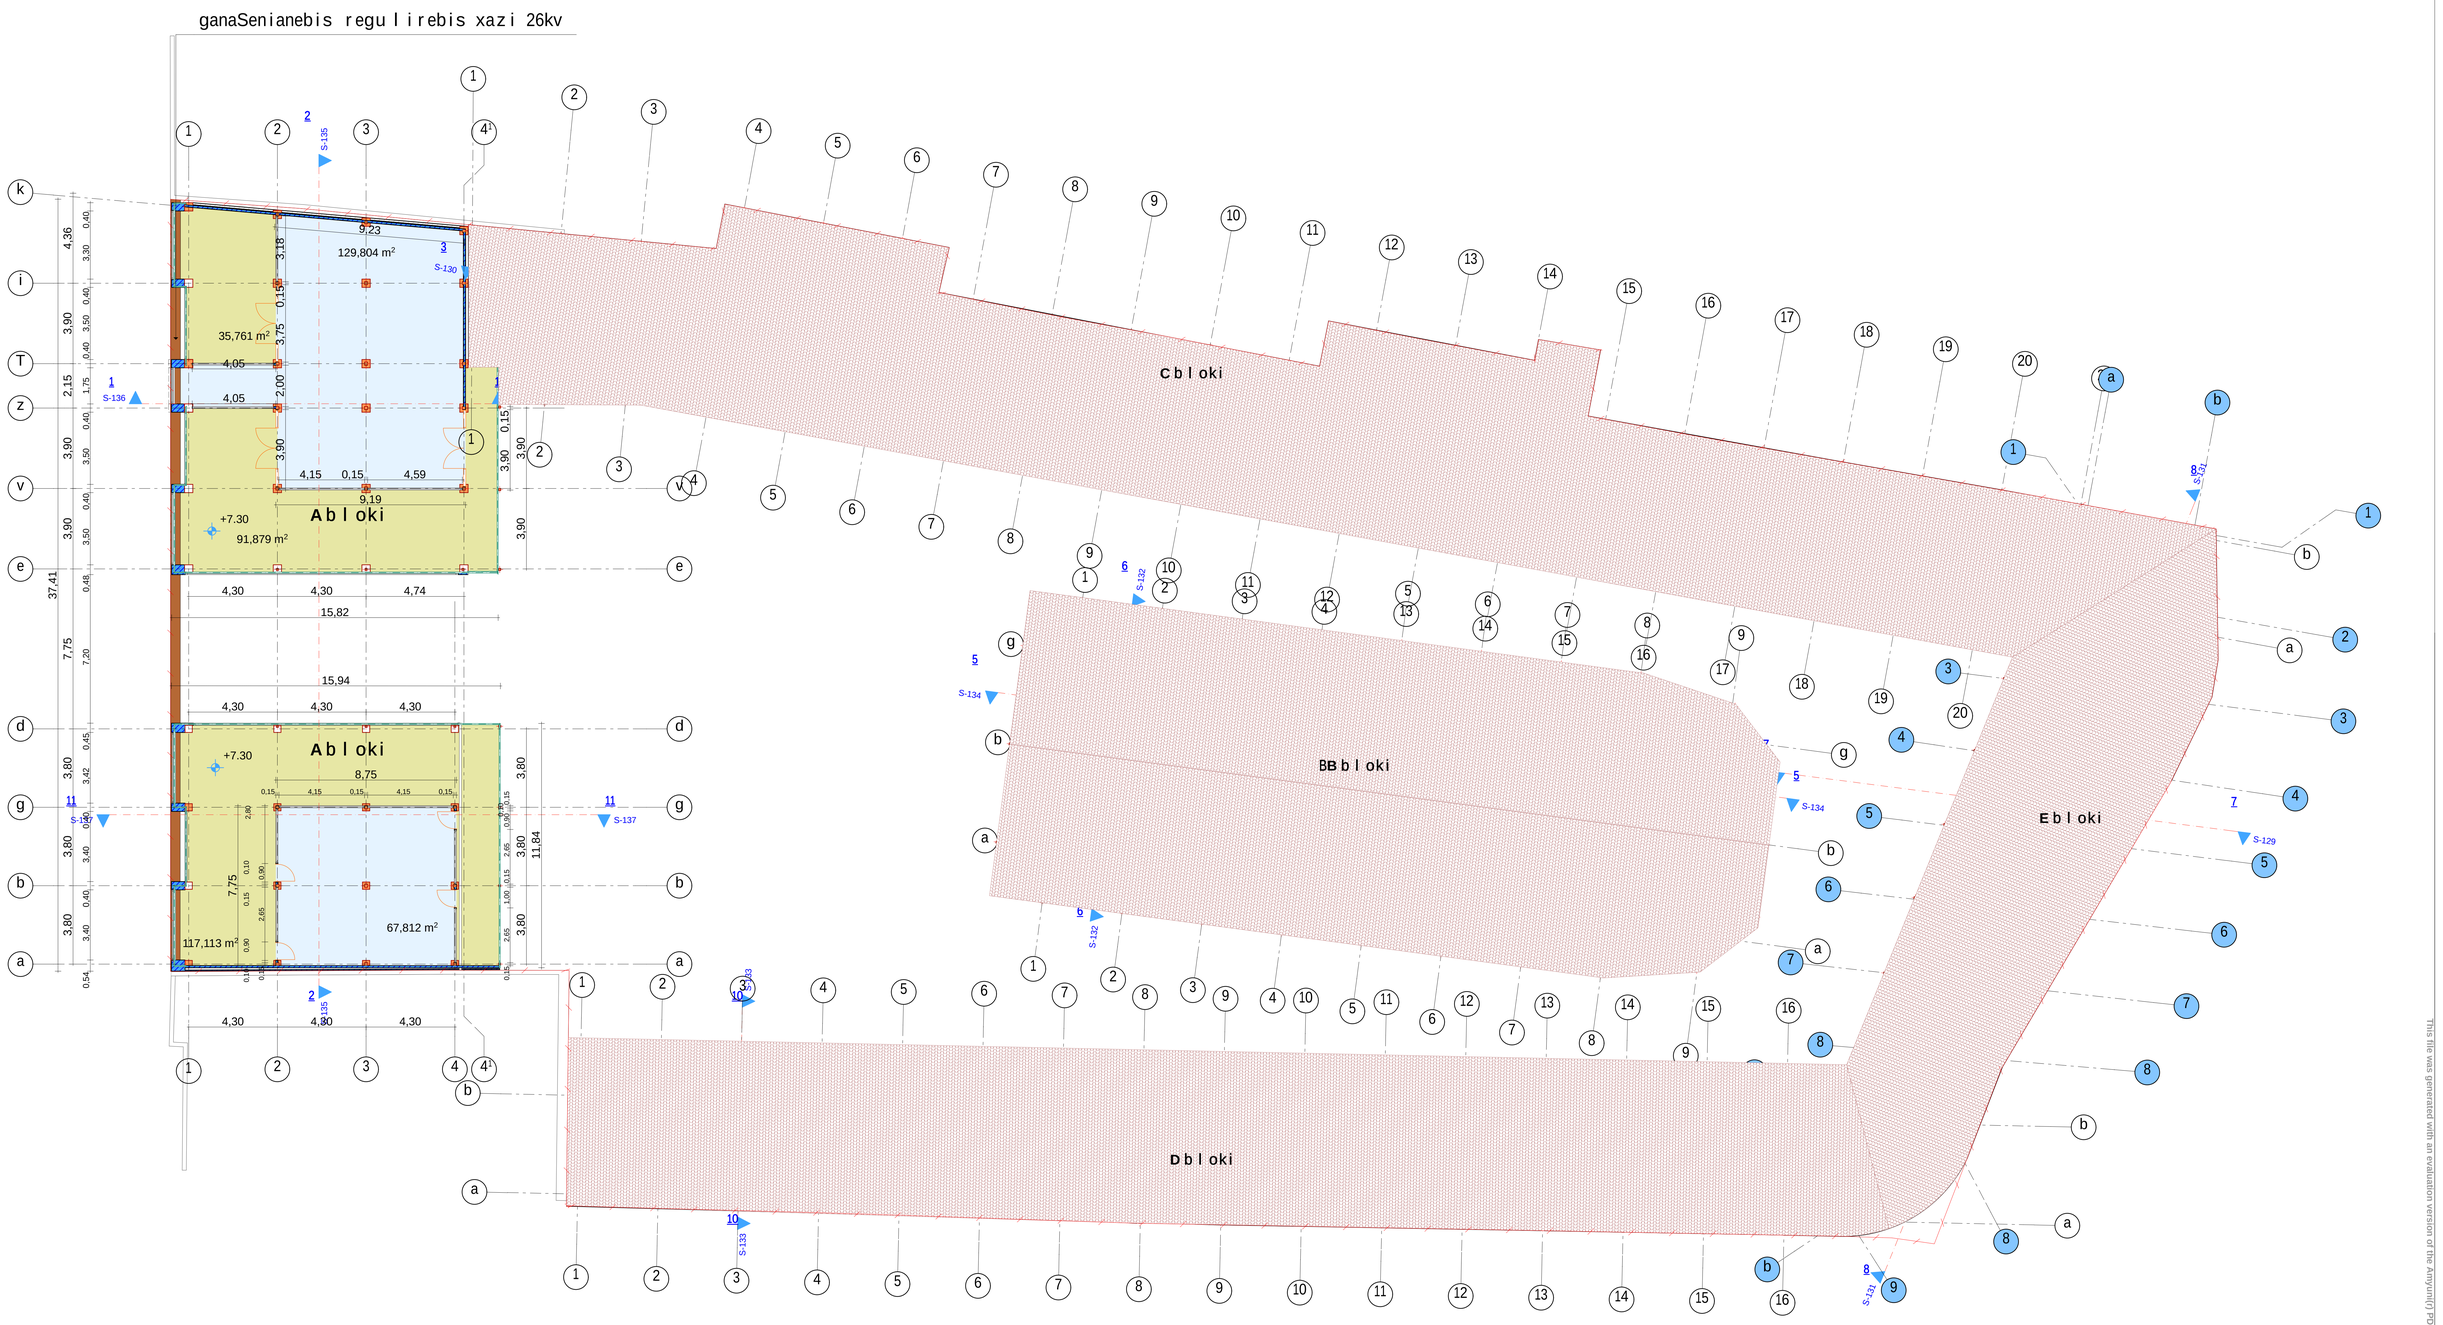

III sarTulis gegma				sasawyobe boqsebisa da avtoservisis proeqt	
xoSaraulis #30				arqiteqtori	I.RvinianiZe
2015w	fur.	gv.	m. 1:100	damkveTi	S.p.s "niu auto motorsi"

This file was generated with an evaluation version of the Amyuni(r) PDF Converter http://www.amyuni.com

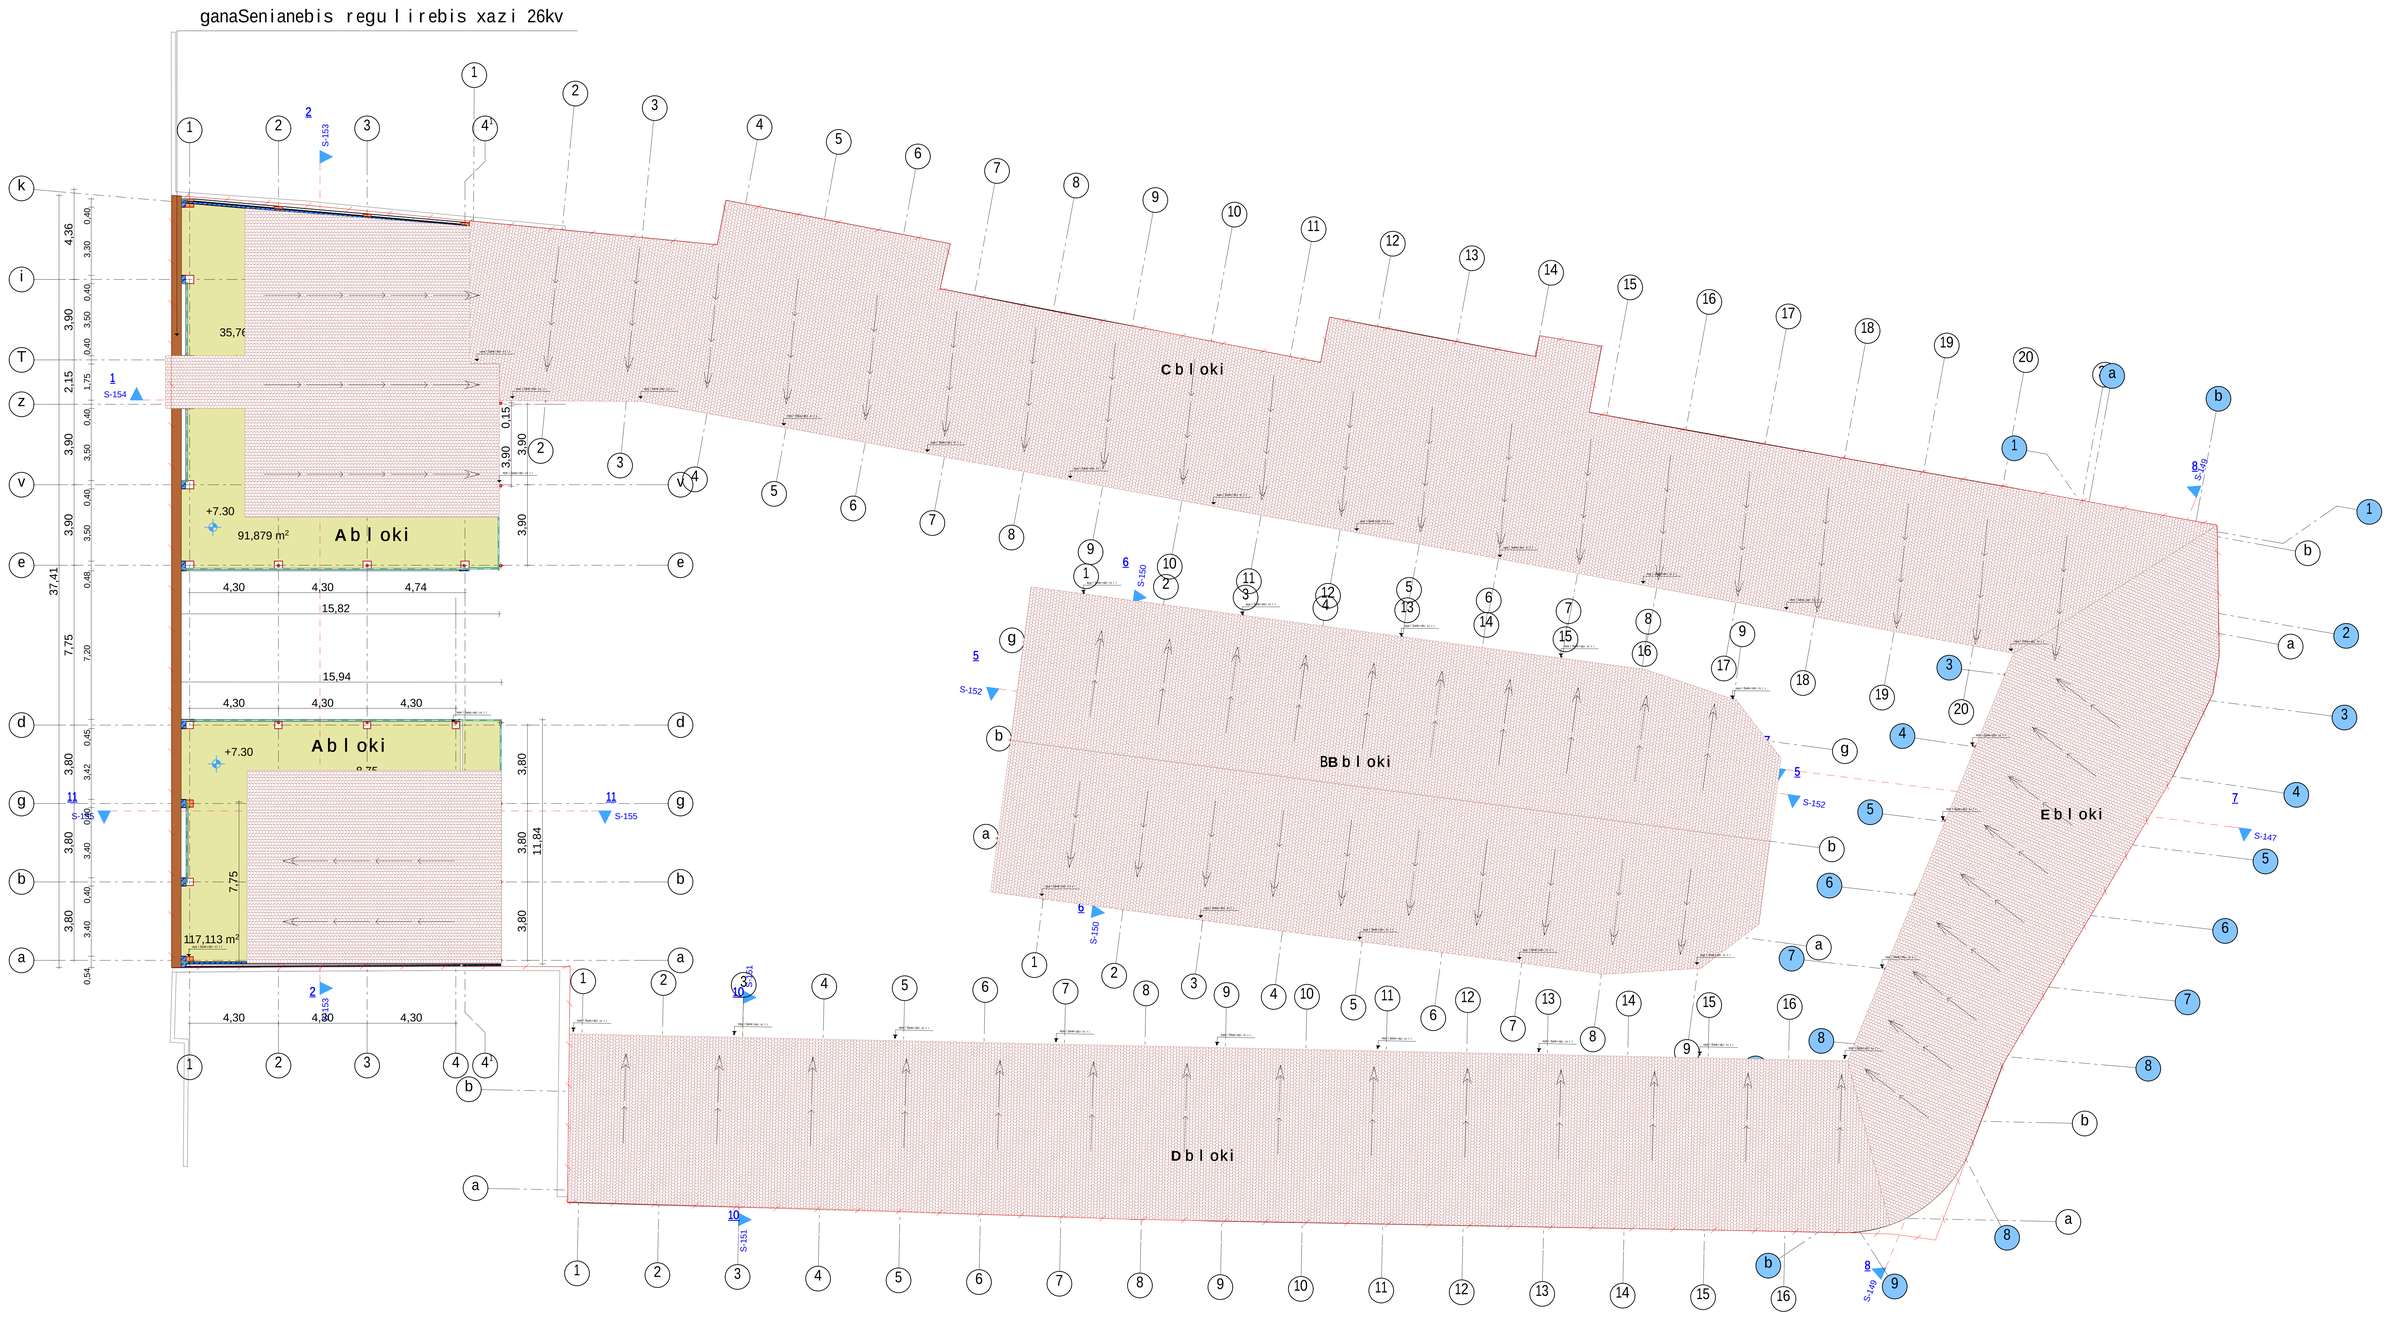

saxuravis gegma				sasawyobe boqsebisa da avtoservisis proeqt	
xoSaraulis #30				arqiteqtori	I.RvinianiZe
2015w	fur.	gv.	m. 1:100	damkveTi	S.p.s "niu auto motorsi"

This file was generated with an evaluation version of the Amyuni(r) PDF Converter http://www.amyuni.com