gegma -3.000 d o neze

ms. - 1:200 ^

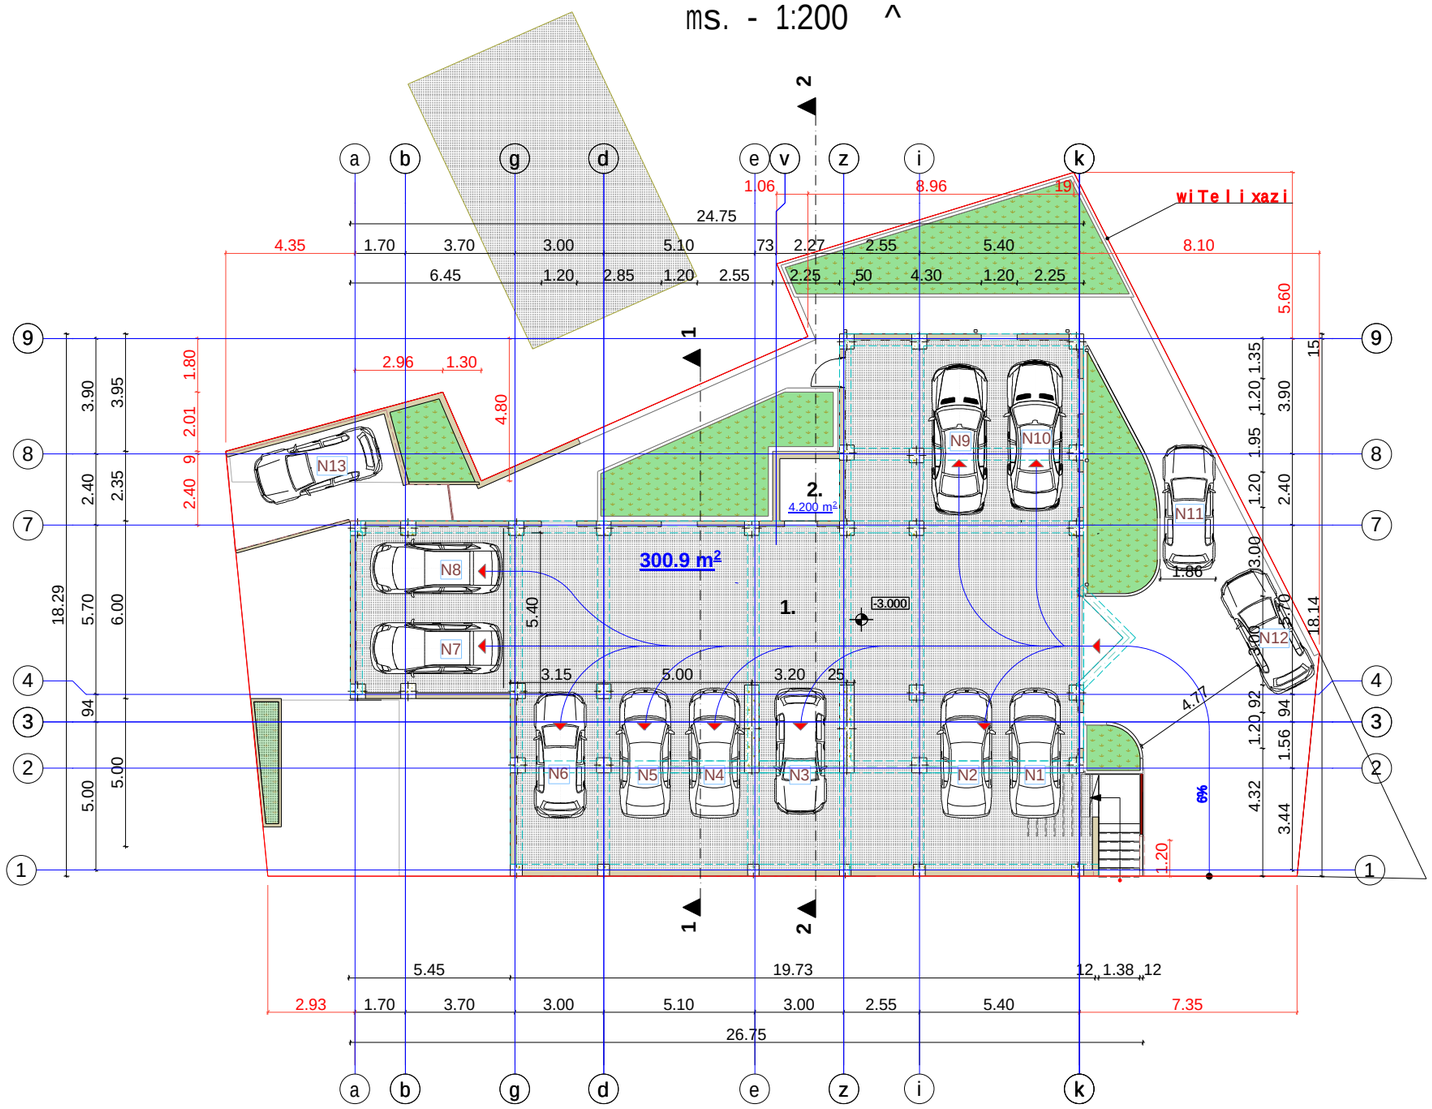

eqsp l ikacia:

1. avt o fa rexi; 2. l i f t is Saxta;

teqniku r -ek o n o miku r i maCveneb l ebi:

sae r T o fa r Ti	305.1	kv.m.
maT So r is:		
avt o fa rexis fa r Ti	300.9	kv.m.
l i f t is Saxt is fa r Ti	4.20	kv.m.

S.p.s "s t i l jgufi"			mis:q.Tbi l isi, dasax l eba varkeTi l i-3, m/r IIIa. r. dva l is quCa # 11a	2016 we l i	
direqt o ri	g.baga l iSvi l i		arqiteqturuli nawi l i	stadia	furcel i
arq.	g.nonikaSvi l i				furc.rao
Seasru l a			gegma -3.000 d o neze		masStabi
				pr	

This file was generated with an evaluation version of the Amyuni(r) PDF Converter : http://www.amyuni.com

gegma 0.000 d oneze

ms. - 1:200 ^

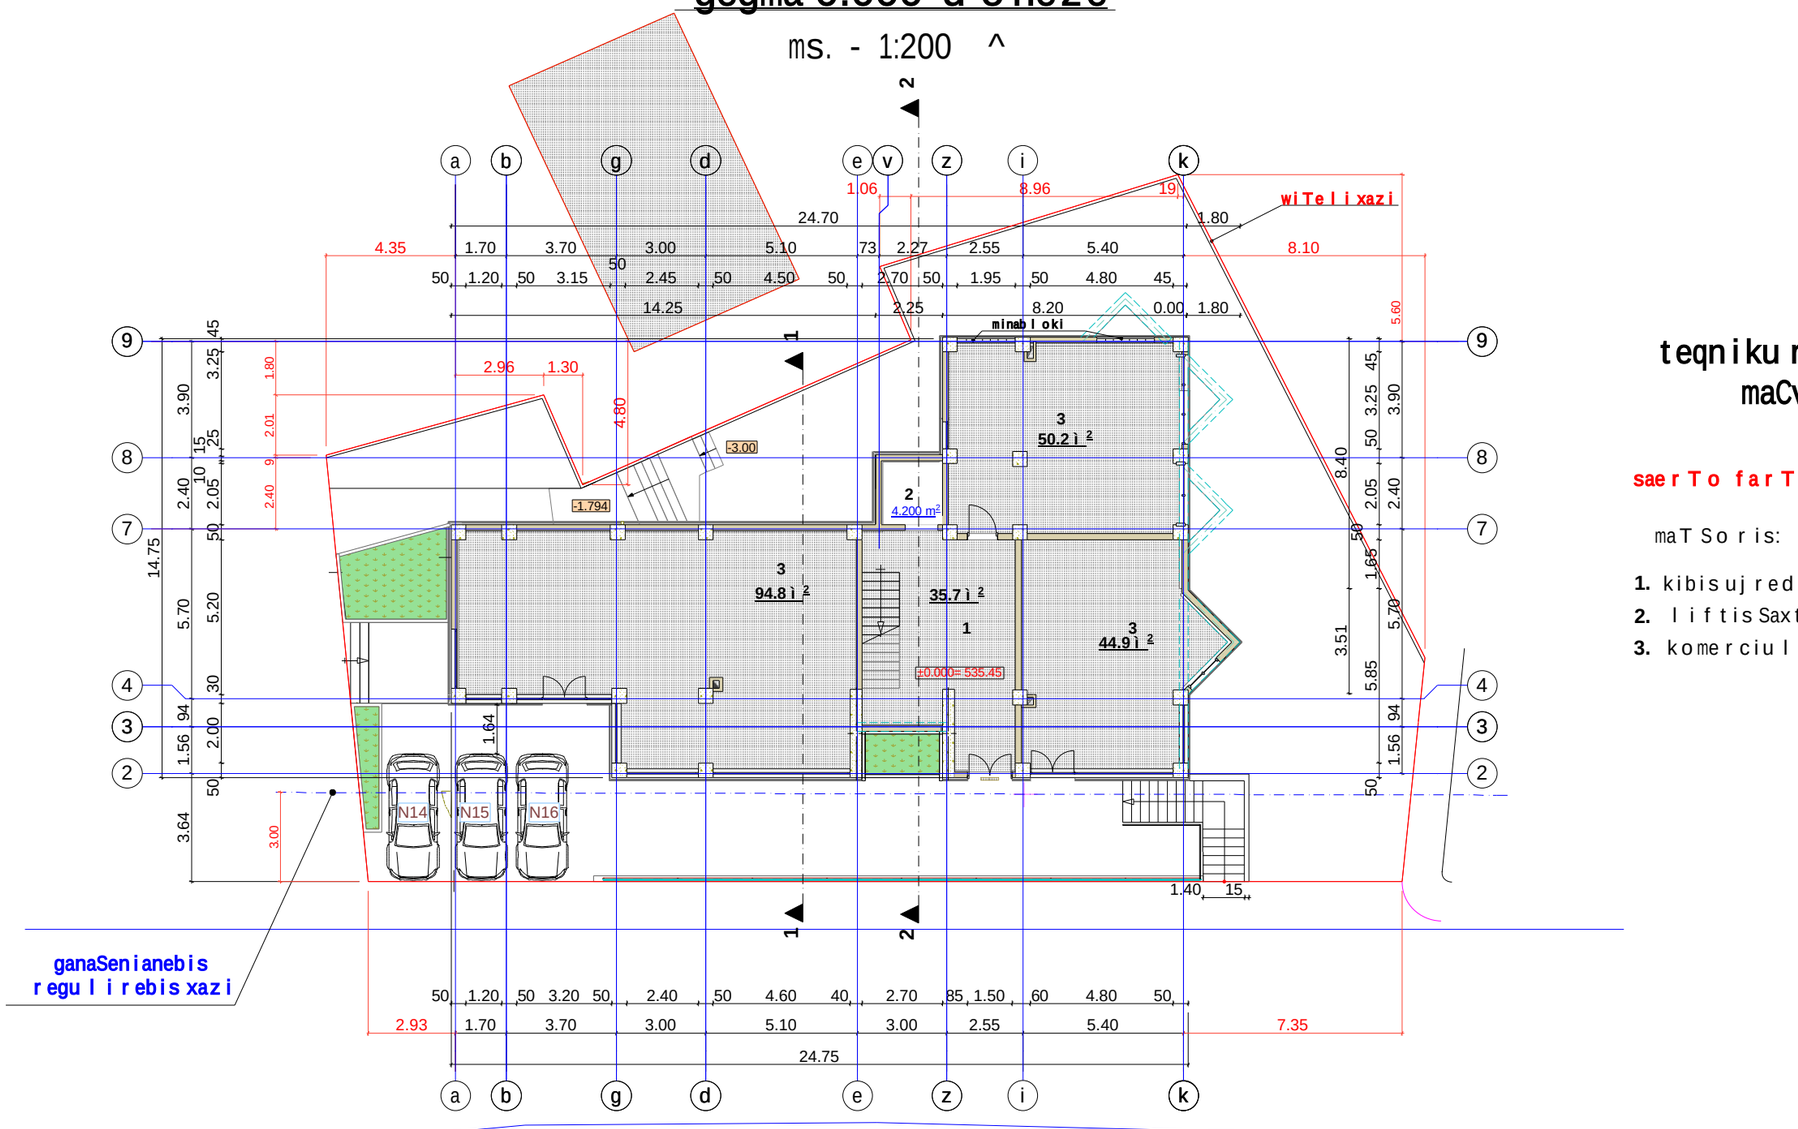

eqsp l ikacia:

1. kibisujredi; 2. l i f t is Saxta; 3. komerciu l i f a r Ti;

teqniku r -ek o n o miku r i maCveneb l ebi:

saer T o f a r Ti	**229.8**	**kv.m.**

maT So r is:

1. kibisujredis f a r Ti	35.7	kv.m.
2. l i f t is Saxtis f a r Ti	4.20	kv.m.
3. komerciu l i f a r Ti	189.9	kv.m.

S.p.s "s t i l jgufi"			mis:q.Tbi l isi, dasax l eba varkeTi l i-3, m/r' IIIa. r. dva l is quCa # 11a	2016 we l i
direqtori	g.baga l iSvi l i		arqiteqturuli nawi l i	stadia / furceli / furc.rao / masStabi
arq.	g.nonikaSvi l i			
Seasru l a			gegma 0.000 doneze	pr

This file was generated with an evaluation version of the Amyuni(r) PDF Converter : http://www.amyuni.com

gegma 3.600 d o neze

ms. - 1:200 ^

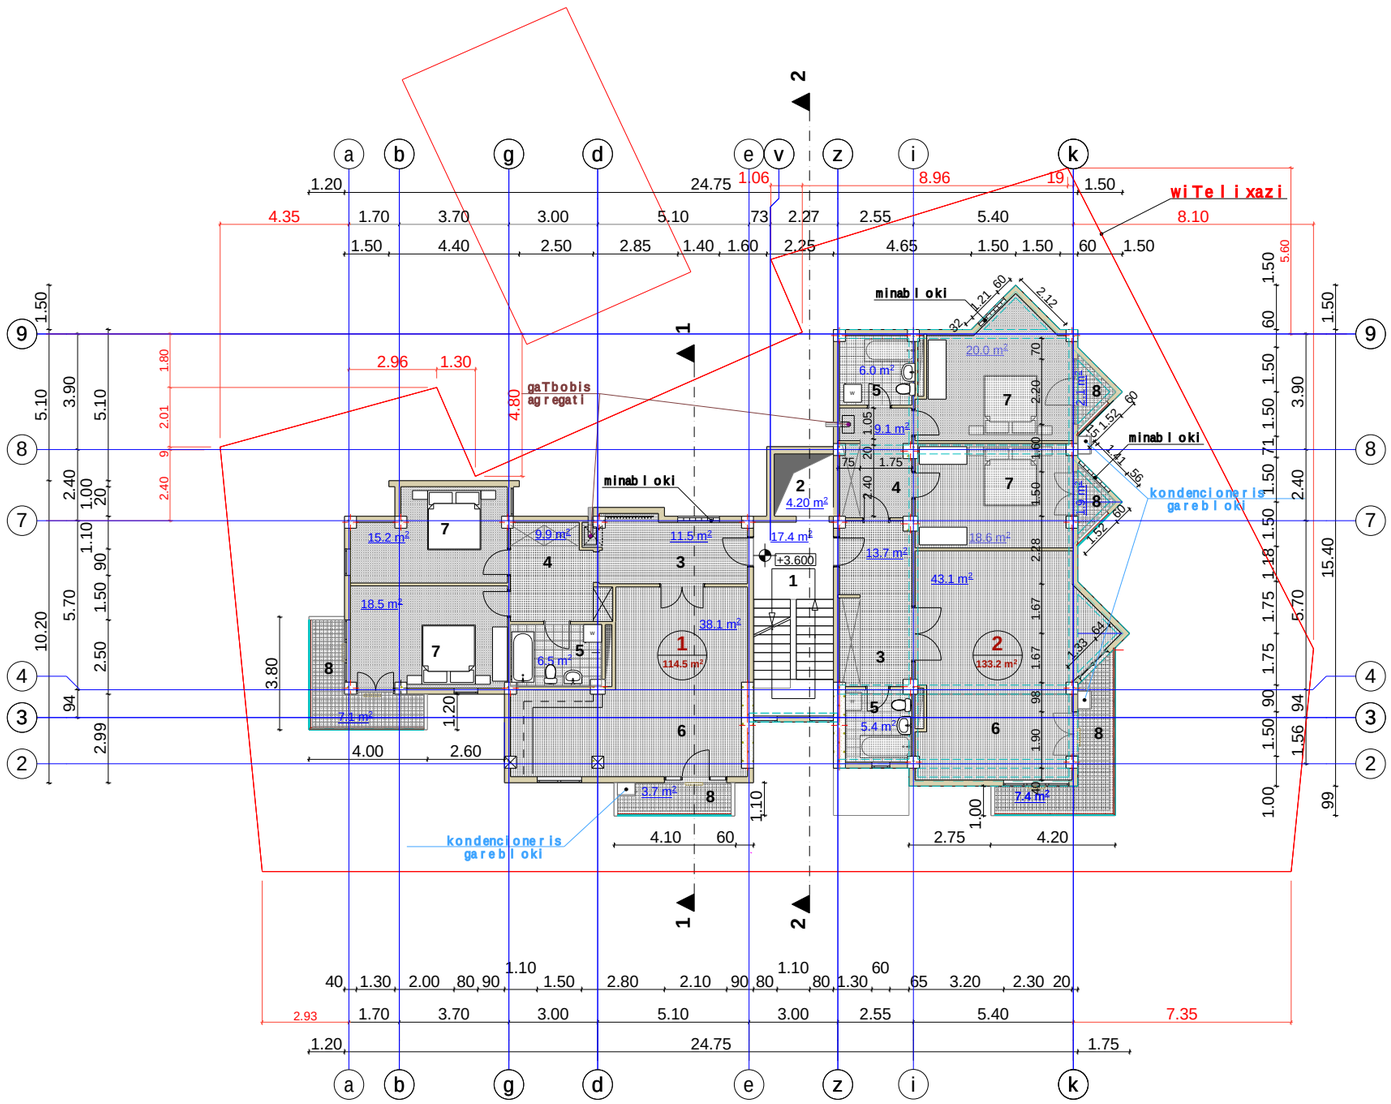

teqniku r -ekonomiku r i maCveneb l ebi:

sae r To far Ti	269.3	kv.m.

maT So r is:

1.	sacxov rebe l i far Ti	247.7	kv.m.
	maT So r is:		
	sazafxu l o far Ti	22.20	kv.m.
2.	kibis uj redis far Ti	17.4	kv.m.
3.	l i ftis Saxtis far Ti	4.20	kv.m.

eqsp l ikacia:

1. kibis uj redi; 2. l i ftis Saxta; 3. winamo; 4. saZi l e zonisko r idor i;
5. sapi r fareSo da abazana; 6. sae r T o o Taxi da samzareu l o; 7. saZi l e o Taxi;
8. aivani.

S.p.s "s t i l jgufi"			mis:q.Tbi l isi, dasax l eba varkeTi l i-3, m/r IIIa. r. dva l is quCa # 11a	2016 we l i
direqt o r i	g.baga l iSvi l i		arqiteqturu l i nawi l i	stadia / furce l i / furc.rao / masStabi
arq.	g.nonikaSvi l i			
Seasru l a			gegma 3.600 d o neze	pr

This file was generated with an evaluation version of the Amyuni(r) PDF Converter : http://www.amyuni.com

gegma 6.600 doneze

ms. - 1:200 ^

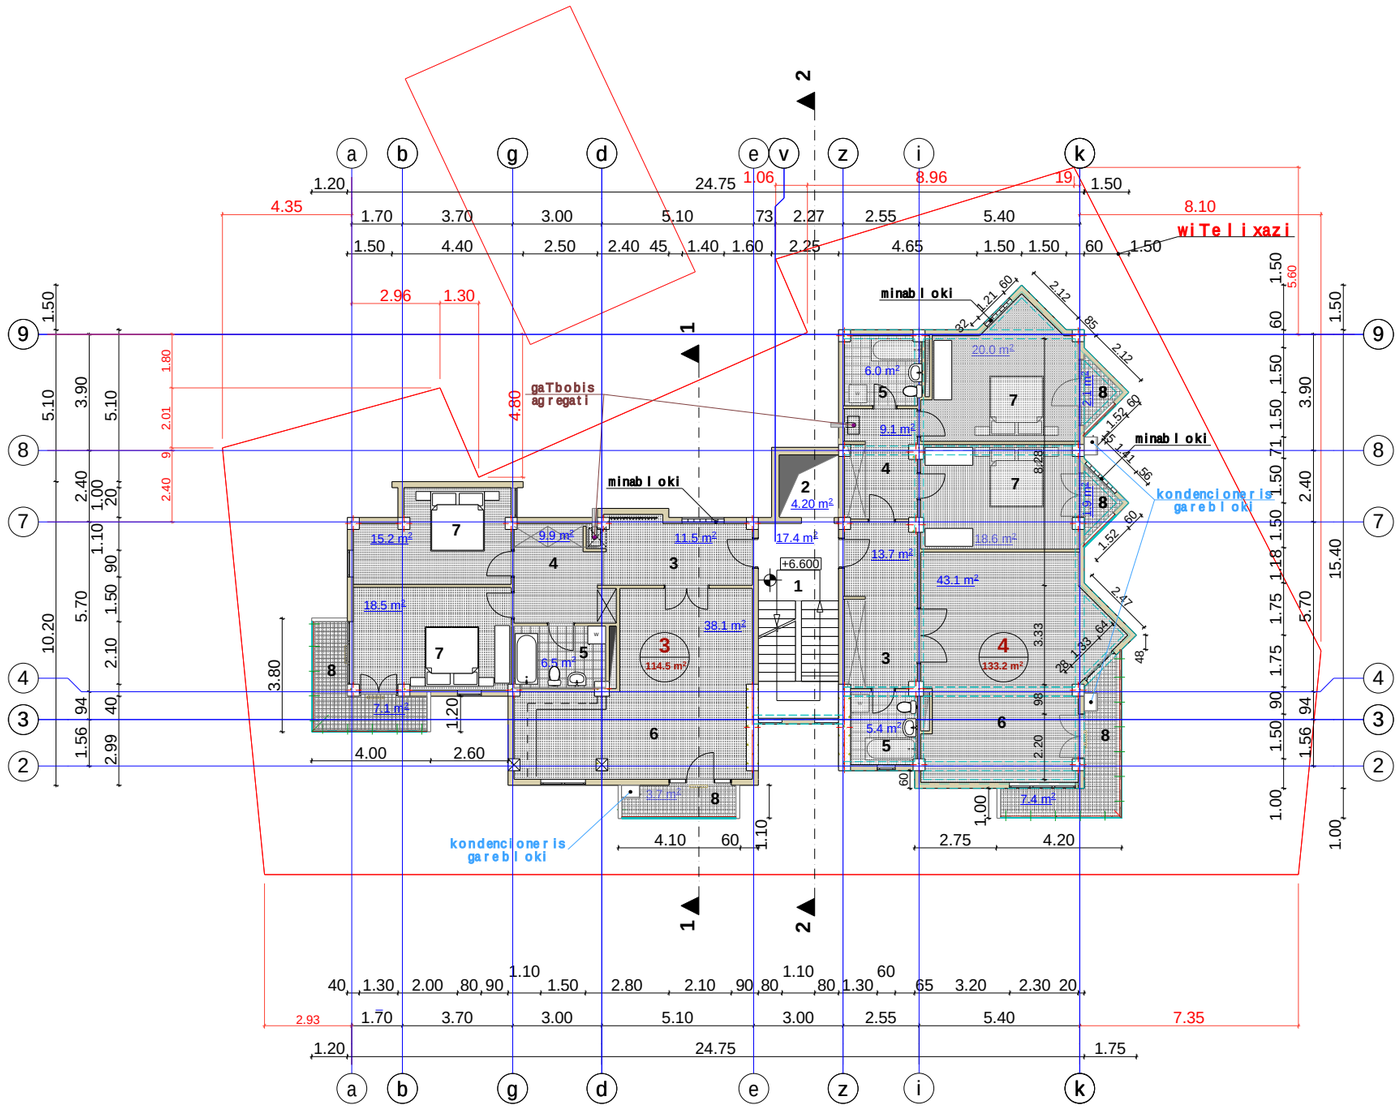

teqnikur-ekonomikuri maCvenebl ebi:

saerTo farTi ——— 269.3 kv.m.

maTSoris:

1. sacxovrebeli farTi ——— 247.7 kv.m.
   maTSoris:
   sazafxulo farTi ——— 22.20 kv.m.
2. kibisujredis farTi ——— 17.4 kv.m.
3. liftisSaxtis farTi ——— 4.20 kv.m.

eqsplikacia:

1. kibisujredi; 2. liftisSaxta; 3. winamo; 4. saZilezoniskoridori; 5. sapirfareSo daabazana; 6. saerTo oTaxi dasamzareulo; 7. saZileoTaxi; 8. aivani.

S.p.s "stil jgufi"			mis:q.Tbilisi, dasaxleba varkeTili-3, m/r·IIIa. r. dvalis quCa # 11a	2016 weli
direqtori	g.bagaliSvili		arqiteqturuli nawili	stadia / furceli / furc.rao / masStabi
arq.	g.nonikaSvili			
Seasrula			gegma 6.600 doneze	pr

This file was generated with an evaluation version of the Amyuni(r) PDF Converter : http://www.amyuni.com

gegma 9.600 doneze

ms. - 1:200 ^

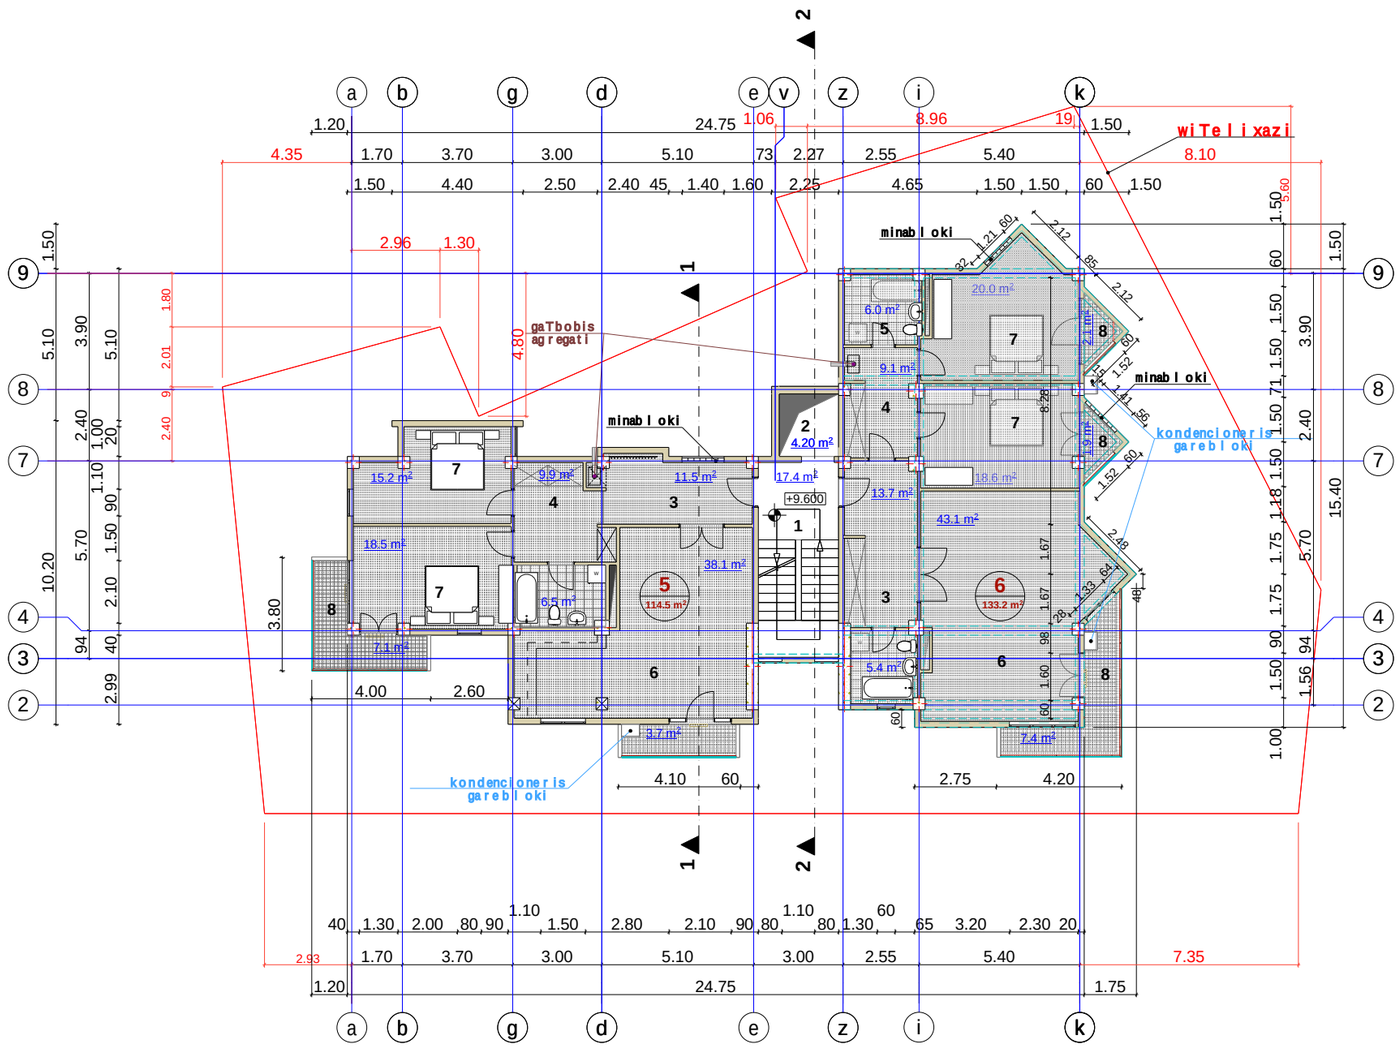

eqspl ikacia:

1. kibisujredi; 2. l i f t i s Saxta; 3. winamo; 4. saZi l ezoniskoridori;
5. sapir fareSo daabazana; 6. saer To oTaxi da samzareul o; 7. saZi l eoTaxi;
8. aivani.

teqnikur-ekonomikuri maCvenebl ebi:

saer To far Ti ——— 269.3 kv.m.

maTSoris:

1. sacxovrebe l i far Ti ——— 247.7 kv.m.
   maTSoris:
   sazafxul o far Ti ——— 22.20 kv.m.
2. kibisujredis far Ti ——— 17.4 kv.m.
3. l i f t i s Saxtis far Ti ——— 4.20 kv.m.

S.p.s "stil jgufi"			mis:q.Tbilisi, dasaxleba varkeTili-3, m/r IIIa. r. dvalis quCa # 11a	2016 weli
direqtori	g.bagaliSvili		arqiteqturuli nawili	stadia / furceli / furc.rao / masStabi
arq.	g.nonikaSvili			
Seasrula			gegma 9.600 doneze	pr

This file was generated with an evaluation version of the Amyuni(r) PDF Converter : http://www.amyuni.com

gegma 12.600 d o n e z e

ms. - 1:200 ^

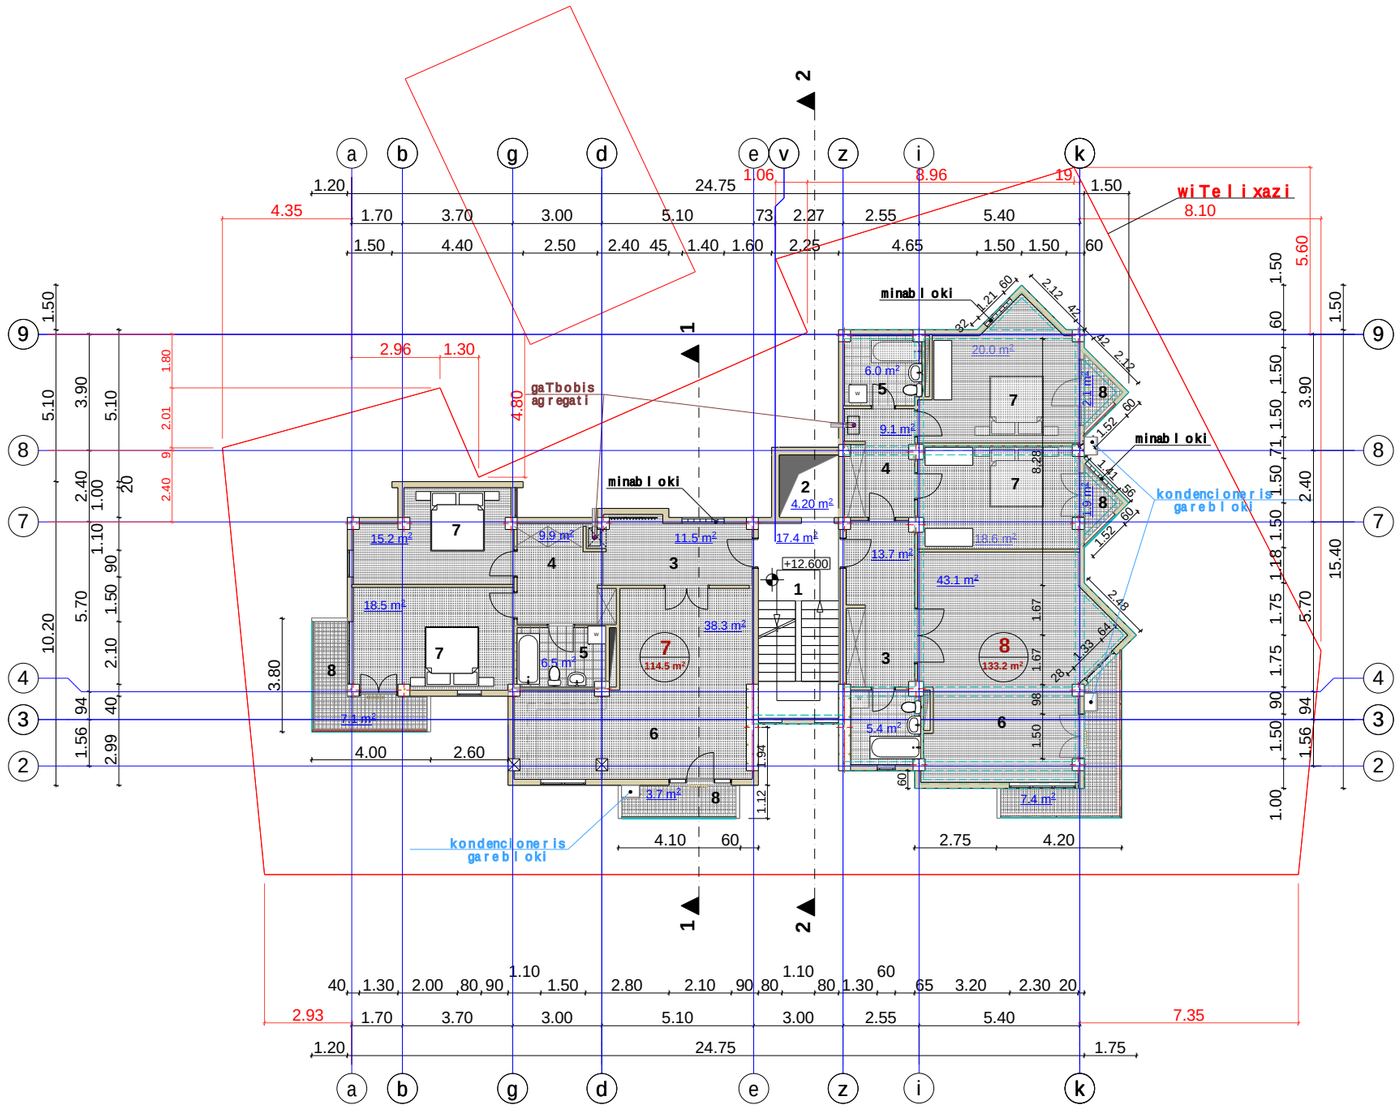

eqspl ikacia:

1. kibisujredi; 2. l i f t i s Saxta; 3. winamo; 4. saZi l ezonisko r i d o r i;
5. sapir fareSo daabazana; 6. saer T o o Taxi da samzareul o; 7. saZi l e o Taxi;
8. aivani.

teqnikur-ekonomikuri maCvenebl ebi:

saer T o far Ti ——— 269.3 kv.m.

maT So r is:

1. sacxovrebe l i far Ti ——— 247.7 kv.m.
   maT So r is:
   sazafxul o far Ti ——— 22.20 kv.m.
2. kibisujredis far Ti ——— 17.4 kv.m.
3. l i f t i s Saxtis far Ti ——— 4.20 kv.m.

S.p.s "s t i l jgufi"			mis:q.Tbi l isi, dasax l eba varkeTi l i-3, m/r·IIIa. r. dval is quCa # 11a	2016 we l i
direqtori	g.bagal iSvi l i		arqiteqturuli nawi l i	stadia / furceli / furc.rao / masStabi
arq.	g.nonikaSvi l i			
Seasrul a			gegma 12.600 d o n e z e	pr

This file was generated with an evaluation version of the Amyuni(r) PDF Converter : http://www.amyuni.com

gegma 15.600 d o n e z e

ms. - 1:200 ^

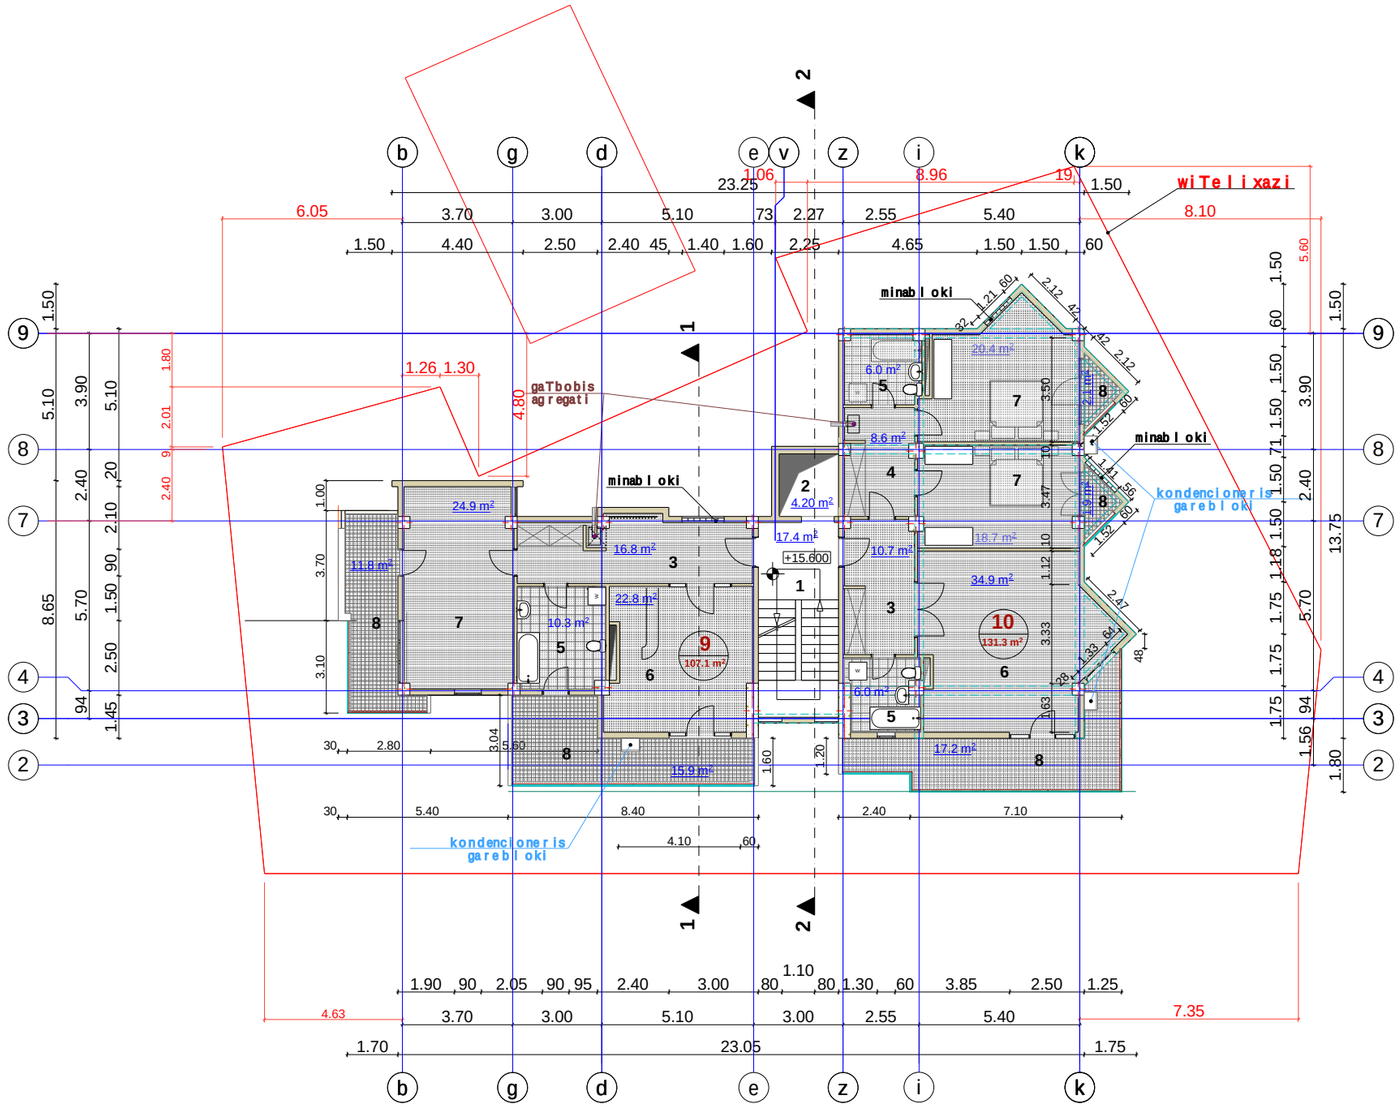

eqsp l ikacia:

1. kibis uj redi; 2. l i f t is Saxta; 3. winamo; 4. saZi l e zonis ko r i d o r i;
5. sapi r f a reSo da abazana; 6. sae r T o o Taxi da samzareu l o; 7. saZi l e o Taxi;
8. aivani.

teqniku r -ek o n o miku r i maCveneb l ebi:

sae r T o f a r Ti	260.0	kv.m.

maT So r is:

1.	sacxov r ebe l i f a r Ti	238.4	kv.m.
	maT So r is: sazafxu l o f a r Ti	48.9	kv.m.
2.	kibis uj redis f a r Ti	17.4	kv.m.
3.	l i f t is Saxt is f a r Ti	4.20	kv.m.

S.p.s "s t i l jgufi"			mis:q.Tbi l isi, dasax l eba varkeTi l i-3, m/r IIIa. r. dva l is quCa # 11a	2016 we l i
direqt o r i	g.baga l iSvi l i		arqiteqturuli nawi l i	stadia: furceli, furc.rao, masStabi
arq.	g.nonikaSvi l i			
Seasru l a			gegma 15.600 d o n e z e	pr

This file was generated with an evaluation version of the Amyuni(r) PDF Converter : http://www.amyuni.com

gegma 18.600 doneze

ms. - 1:200 ^

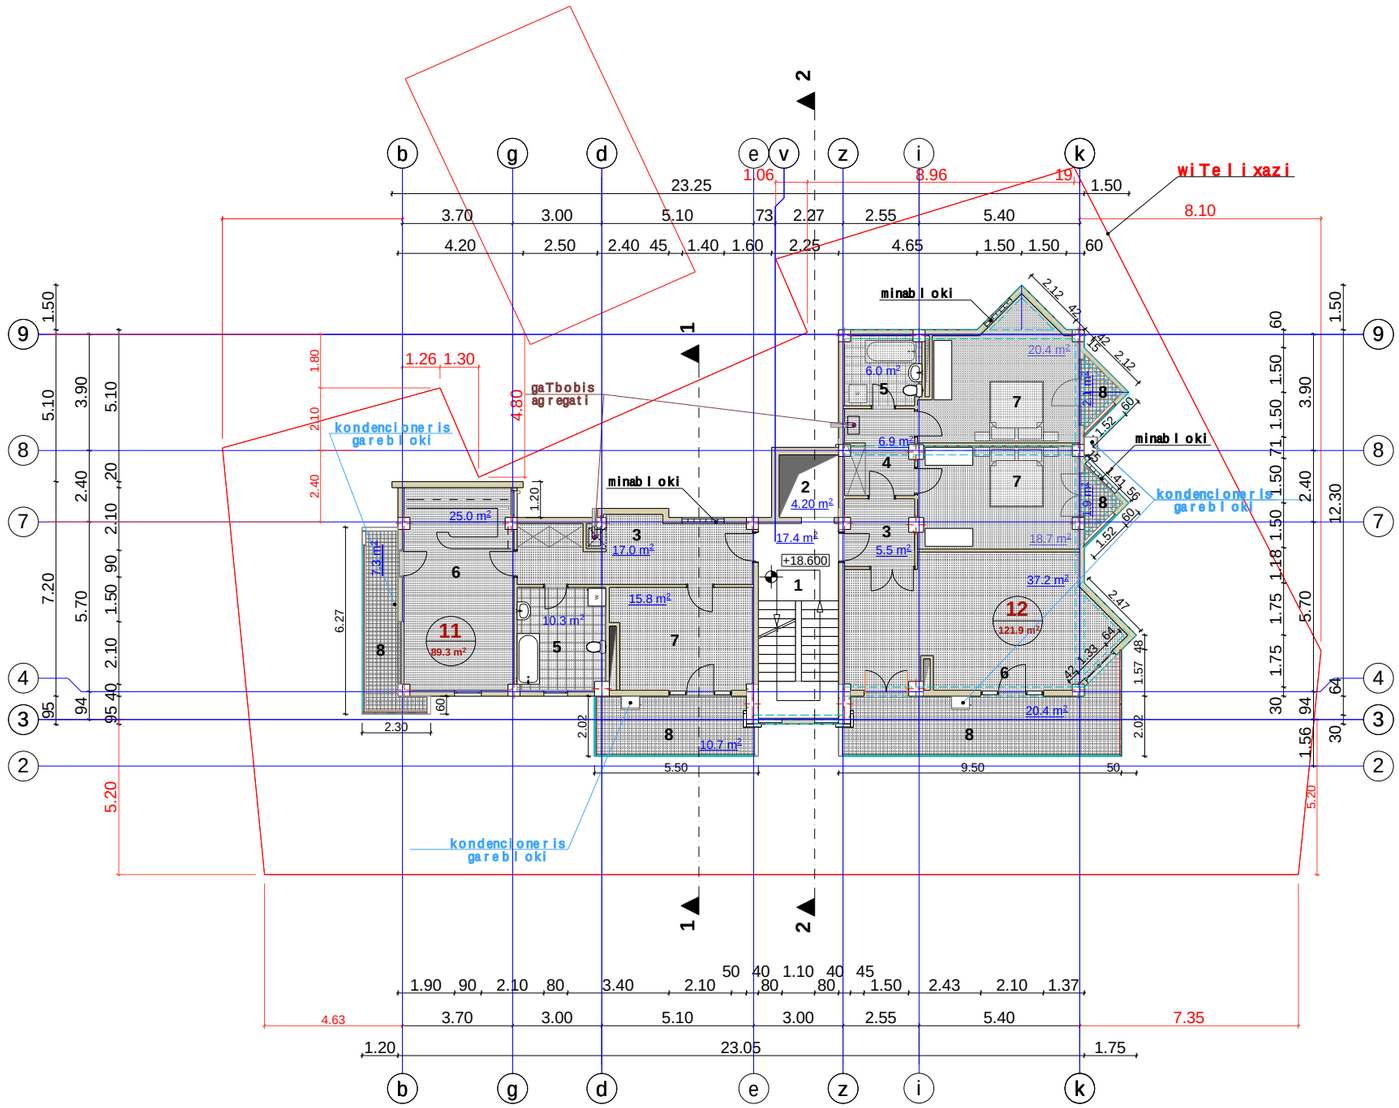

teqnikur-ekonomikuri maCvenebl ebi:

saerTo farTi	232.8	kv.m.

maTSoris:

1.	sacxovrebeli farTi	211.2	kv.m.
	maTSoris: sazafxulo farTi	42.4	kv.m.
2.	kibisujredis farTi	17.4	kv.m.
3.	liftis Saxtis farTi	4.20	kv.m.

eqsplikacia:

1. kibisujredi; 2. liftis Saxta; 3. winamo; 4. saZilezoniskoridori;
5. sapirfareSo daabazana; 6. saerTo oTaxi da samzareulo; 7. saZileoTaxi;
8. aivani.

S.p.s "stil jgufi"			mis:q.Tbilisi, dasaxleba varkeTili-3, m/r IIIa. r. dvalis quCa # 11a	2016 weli
direqtori	g.bagaliSvili		arqiteqturuli nawili	stadia / furceli / furc.rao / masStabi
arq.	g.nonikaSvili			
Seasrula			gegma 18.600 doneze	pr

This file was generated with an evaluation version of the Amyuni(r) PDF Converter : http://www.amyuni.com

gegma 21.600 d o neze

ms. - 1:200 ^

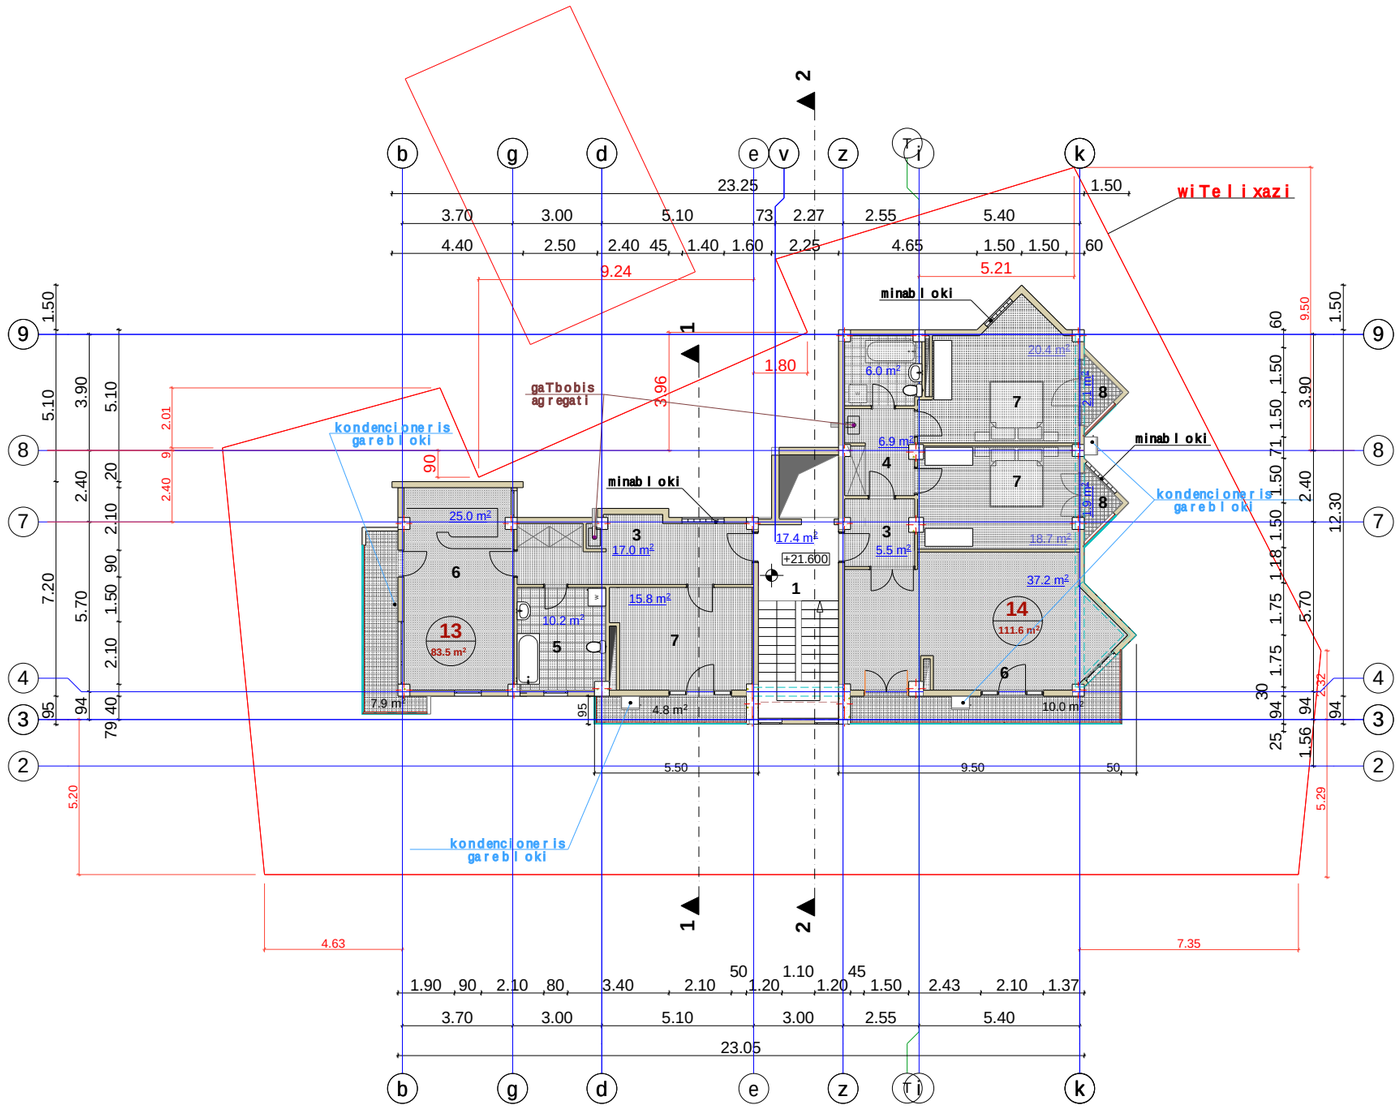

eqsp l ikacia:

1. kibisujredi; 2. l i f t is Saxta; 3. winamo; 4. saZi l ezonisko r i d o r i;
5. sapir fareSo daabazana; 6. saer T o o Taxi da samzareu l o; 7. saZi l e o Taxi;
8. aivani.

teqniku r -ekonomiku r i maCveneb l ebi:

saer T o far T i	216.7	kv.m.
maT So r is:		
1. sacxovrebe l i far T i	195.1	kv.m.
maT So r is: sazafxu l o far T i	26.7	kv.m.
2. kibisujredis far T i	17.4	kv.m.
3. l i f t is Saxt is far T i	4.20	kv.m.

S.p.s "s t i l jgufi"			mis:q.Tbi l isi, dasax l eba varkeTi l i-3, m/r·IIIa. r. dval is quCa # 11a	2016 we l i
direqt o r i	g.baga l iSvi l i		arqiteqturuli nawi l i	stadia / furce l i / furc.rao / masStabi
arq.	g.nonikaSvi l i			
Seasru l a			gegma 21.600 d o neze	pr

This file was generated with an evaluation version of the Amyuni(r) PDF Converter : http://www.amyuni.com

saxu r avi s gegma

ms. - 1:200 ^

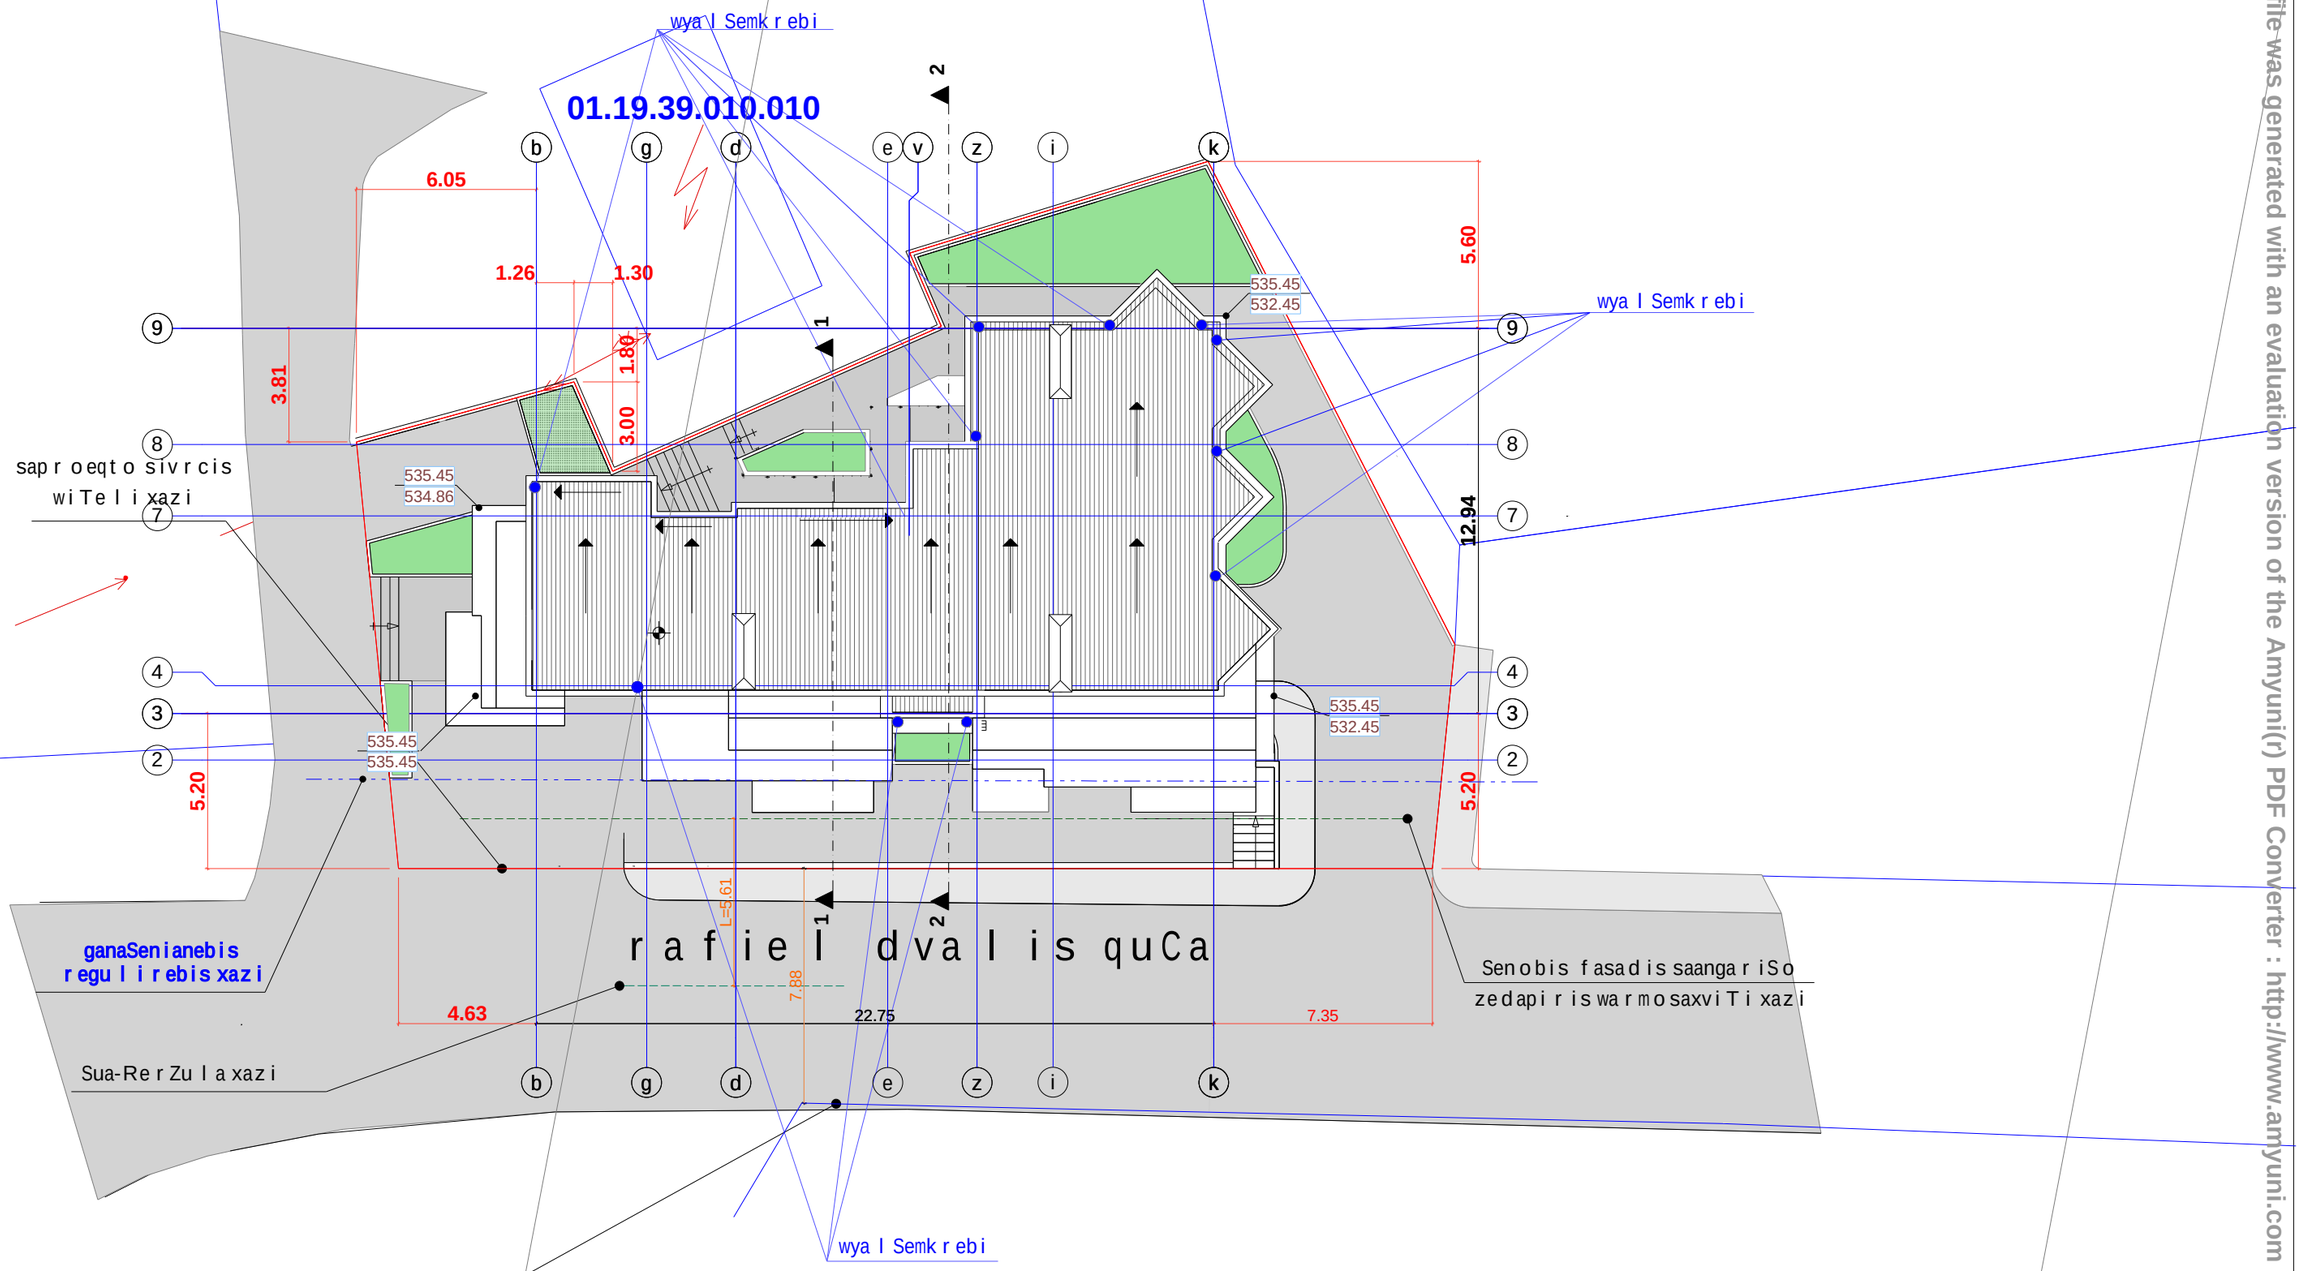

S.p.s "s t i l j gu f i"			mis:q. Tbi l i si, dasax l eba varkeTi l i-3, m/r IIIa. r. dva l i s quCa # 11a	2016 we l i
d i req t o r i	g.baga l iSvi l i		arq i teqturu l i nawi l i	stadia / furce l i / furc.rao / masStabi
arq.	g.nonikaSvi l i			
Seasru l a				
				pr

This file was generated with an evaluation version of the Amyuni(r) PDF Converter : http://www.amyuni.com