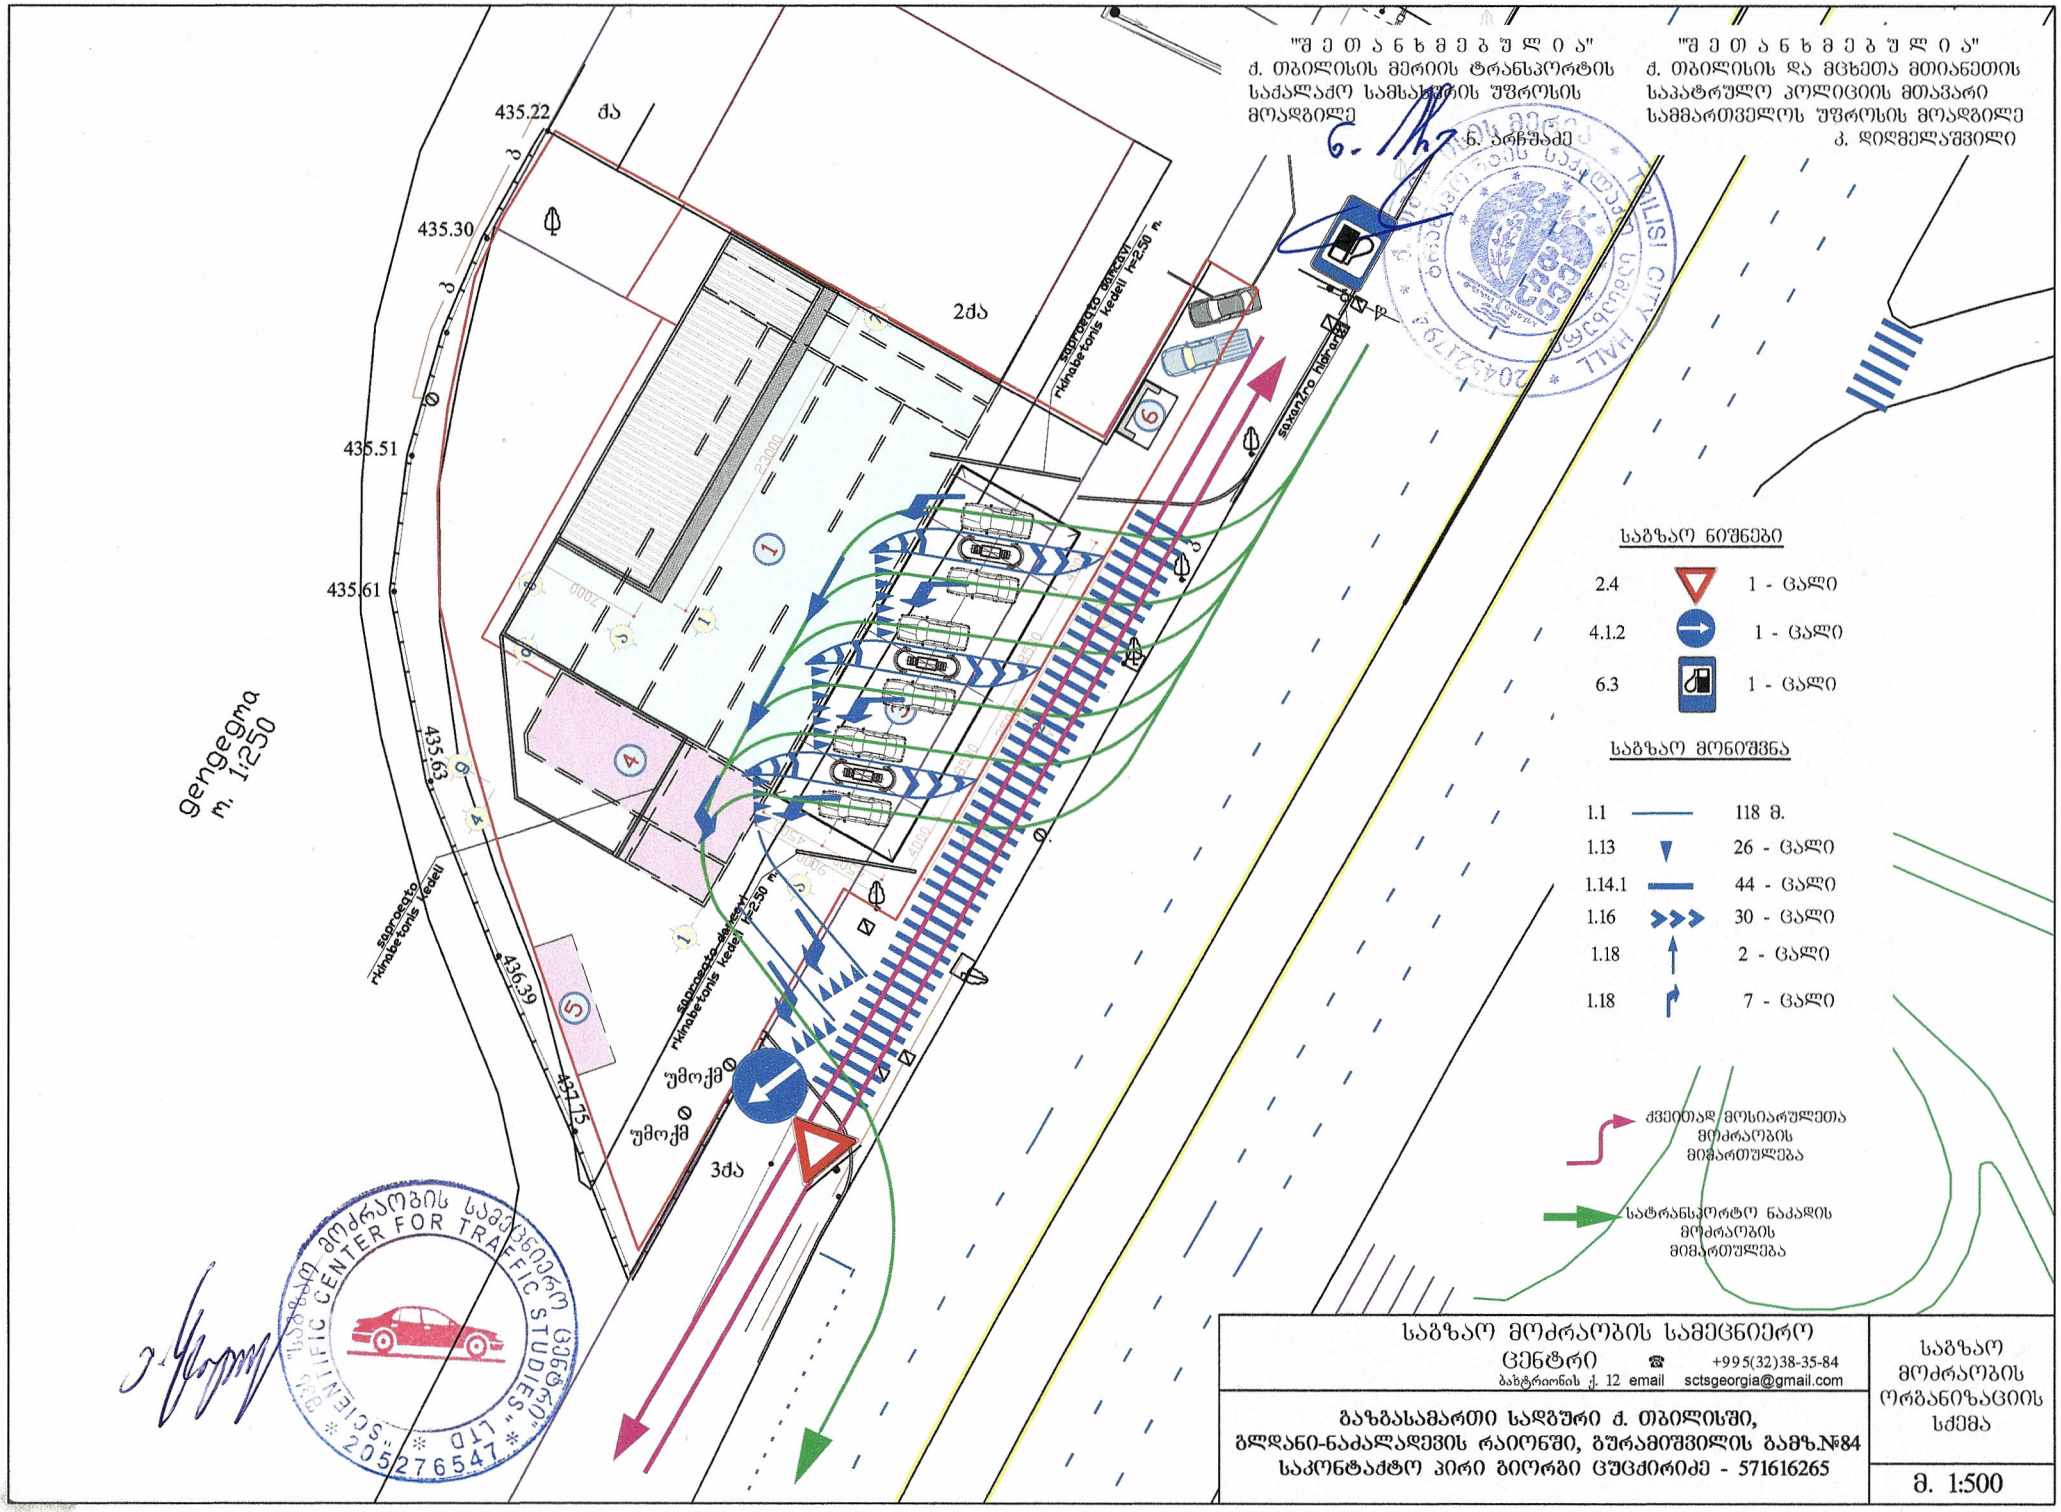

"შ ე თ ა ნ ხ მ ე ბ უ ლ ი ა"
ქ. თბილისის მერიის ტრანსპორტის საქალაქო სამსახურის უშროსის მოადგილე
ნ. არჩუაძე
"შ ე თ ა ნ ხ მ ე ბ უ ლ ი ა"
ქ. თბილისის და მცხეთა მთიანეთის საპატრულო პოლიციის მთავარი სამმართველოს უშროსის მოადგილე
კ. დიღმელაშვილი
435.22
435.30
435.51
435.61
435.63
436.39
437.75
ქა
2ქა
3ქა
უმოქმ
უმოქმ
რამაბეტონის ხედელ h=2.50 m.
