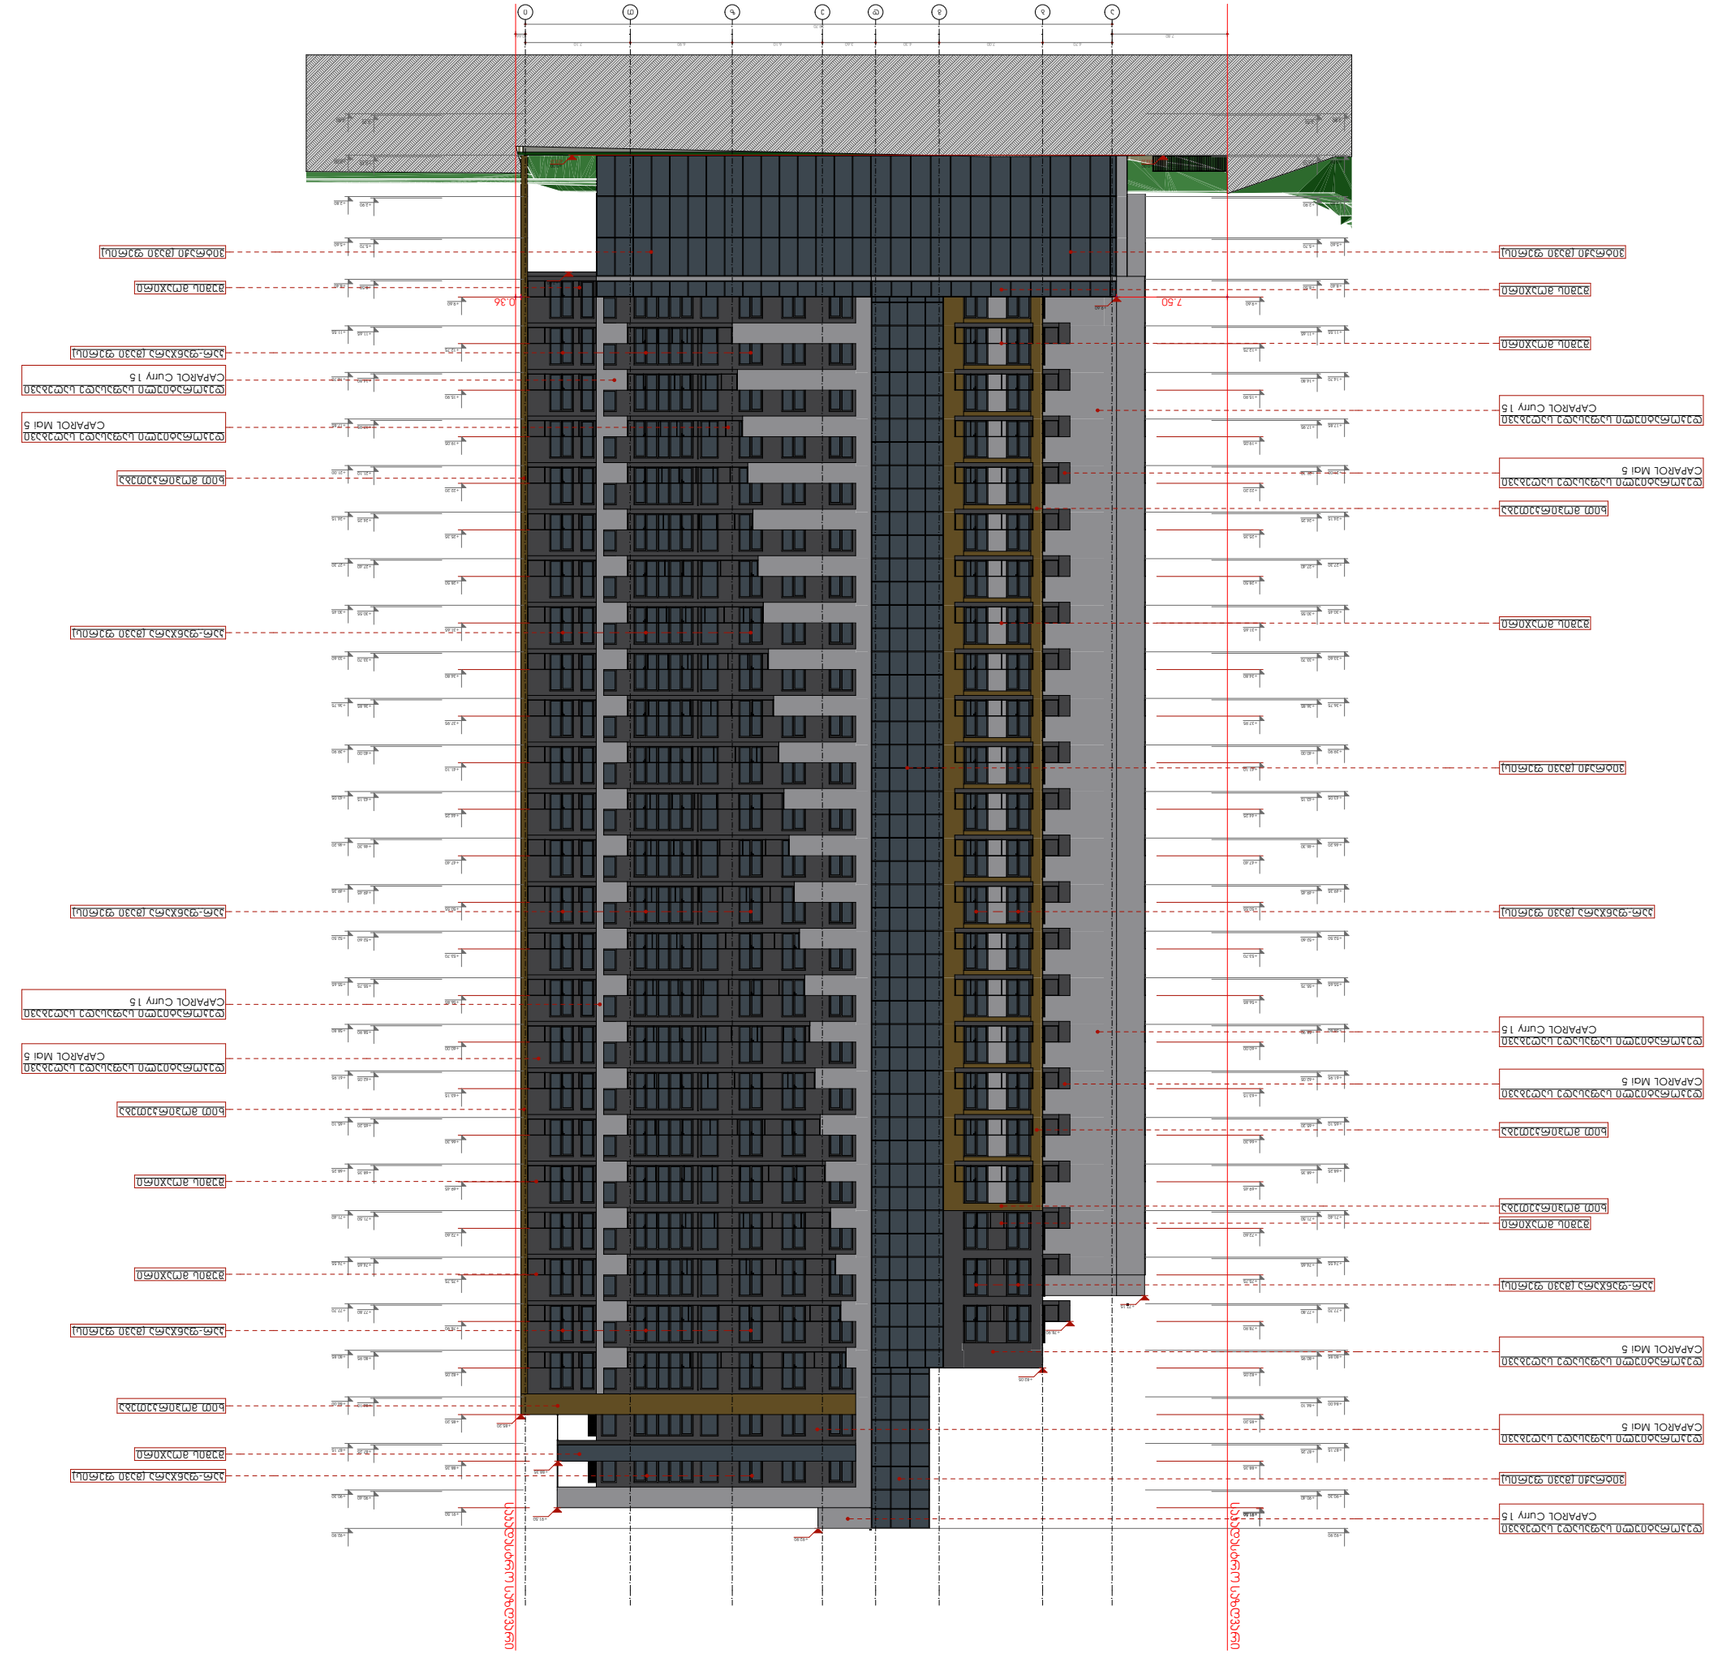
7.50
0.36
CAPAROL Curry 15
CAPAROL Mgl 5
CAPAROL Curry 15
CAPAROL Mgl 5
CAPAROL Curry 15
CAPAROL Mgl 5

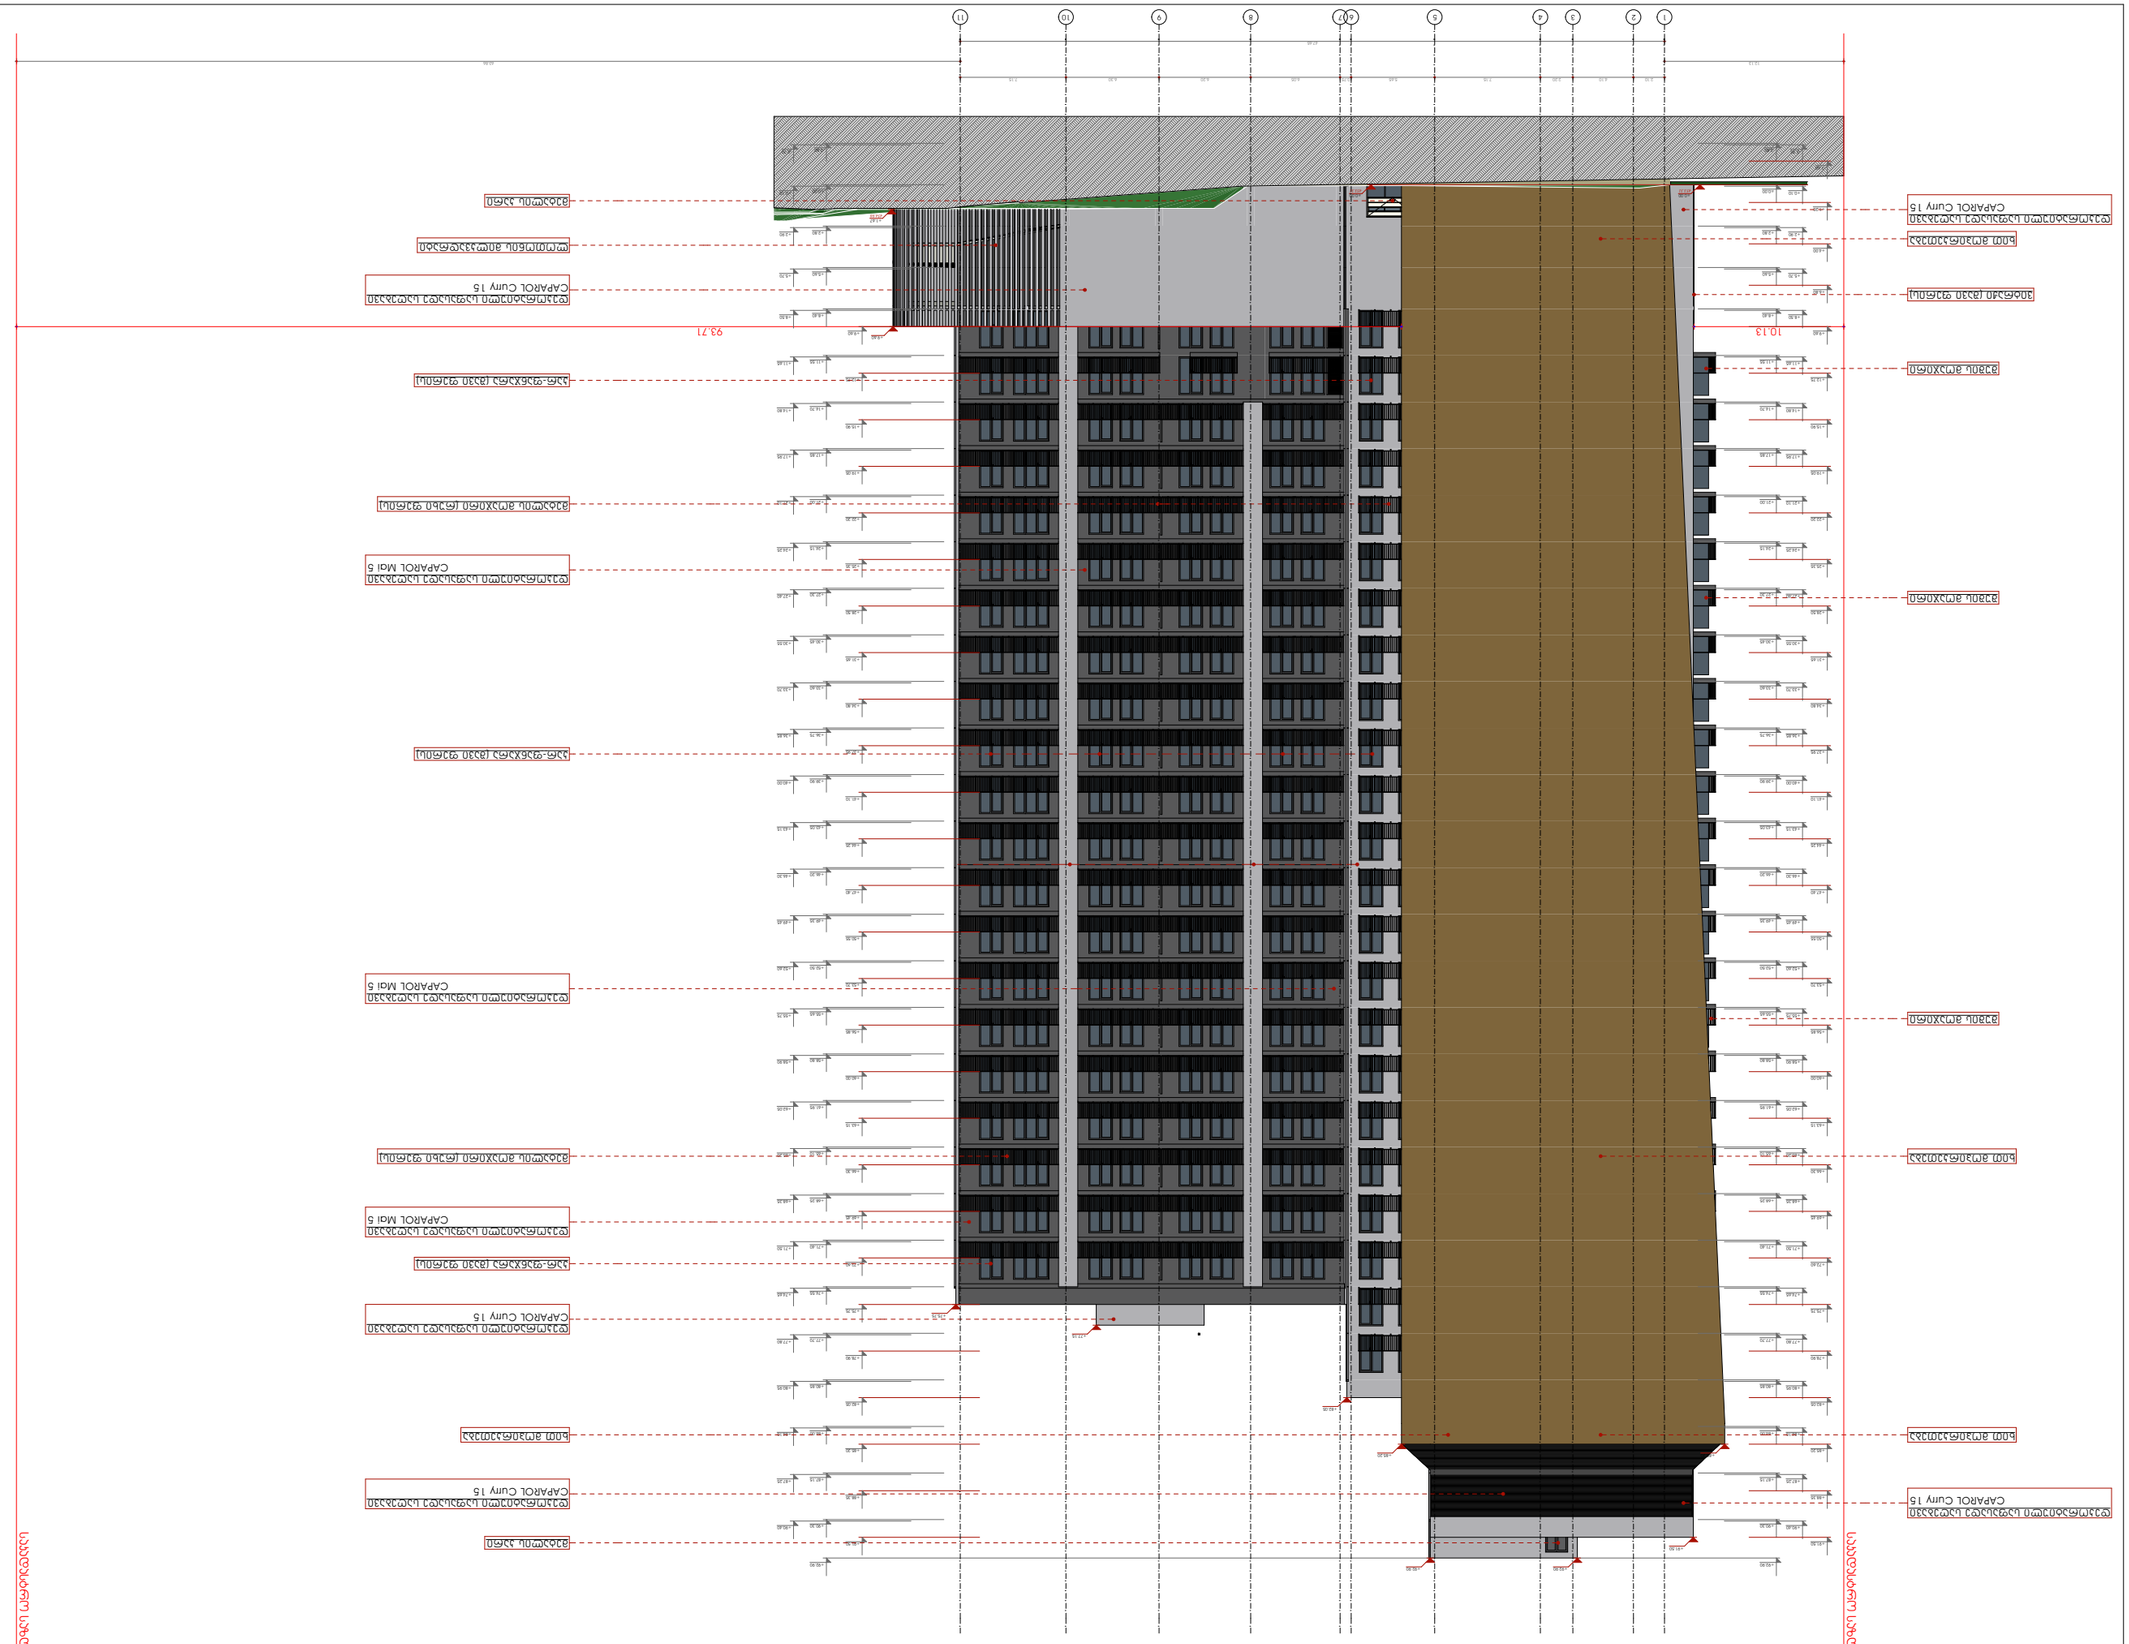

KEY PLAN

LEGEND


ტექნიკური ნაწილი	
DWG.	ნახატი
SCALE	1:200
STAGE	
SHEET SIZE	A-2
FILE NAME	
PAGES	ფურცლები
DATE OF ISSUE	
SCALE	

1 - 11

NOTES

CLIENT

PROJECT

ADDRESS

ARCHITECTURE		

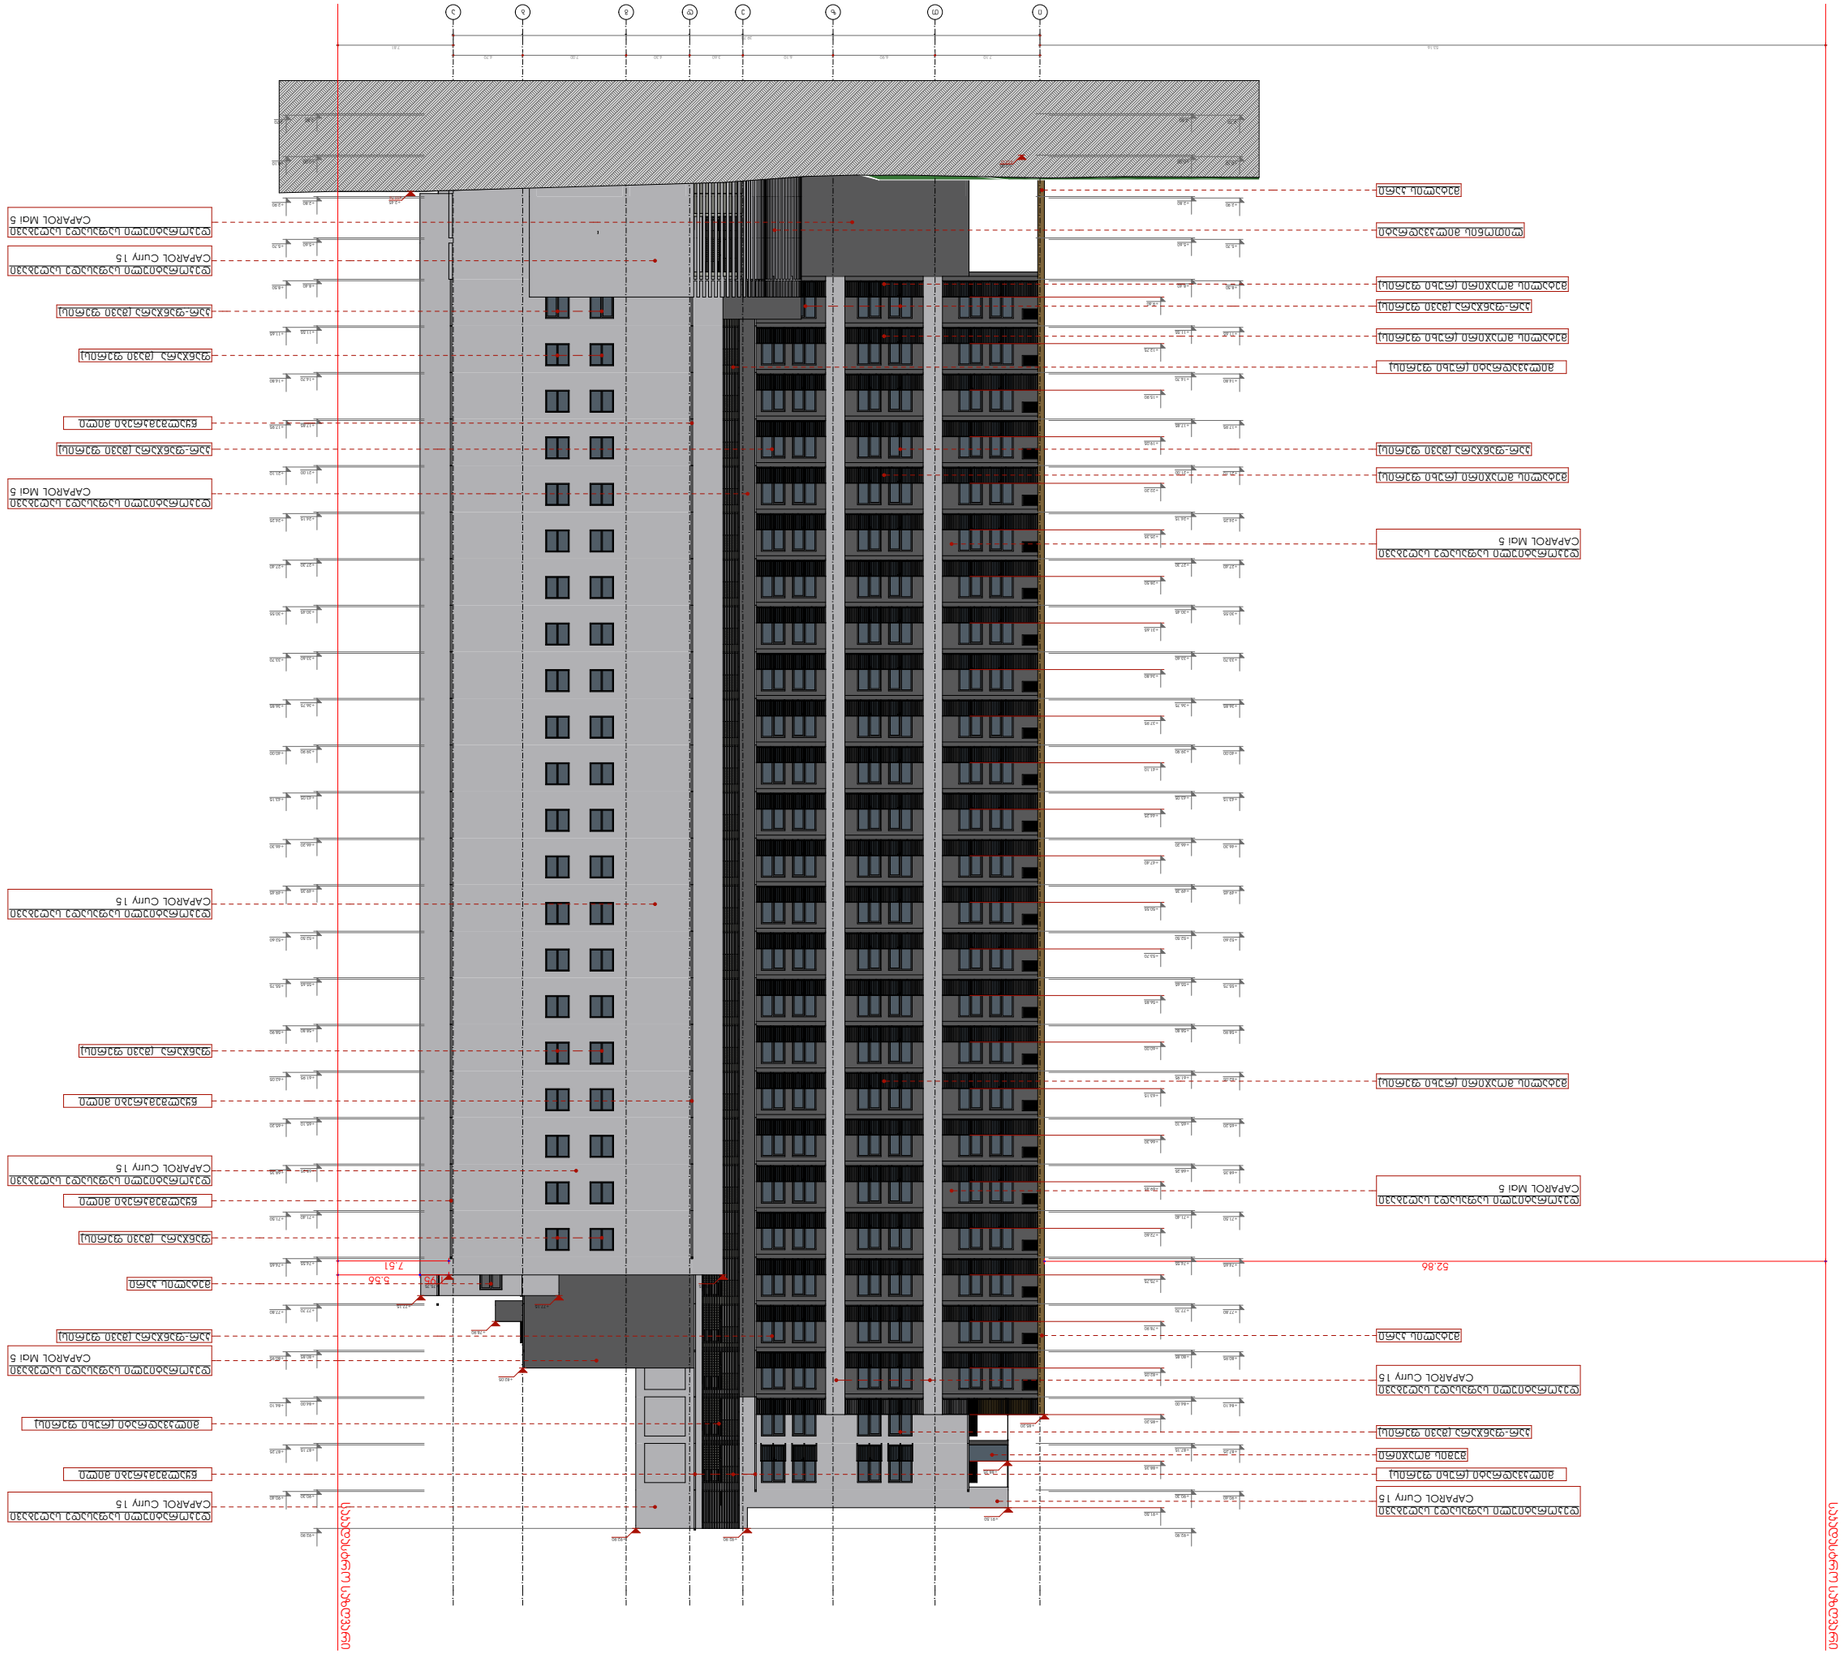
CAPAROL Curry 15
CAPAROL Mai 5
CAPAROL Curry 15
CAPAROL Mai 5
CAPAROL Curry 15
CAPAROL Mai 5

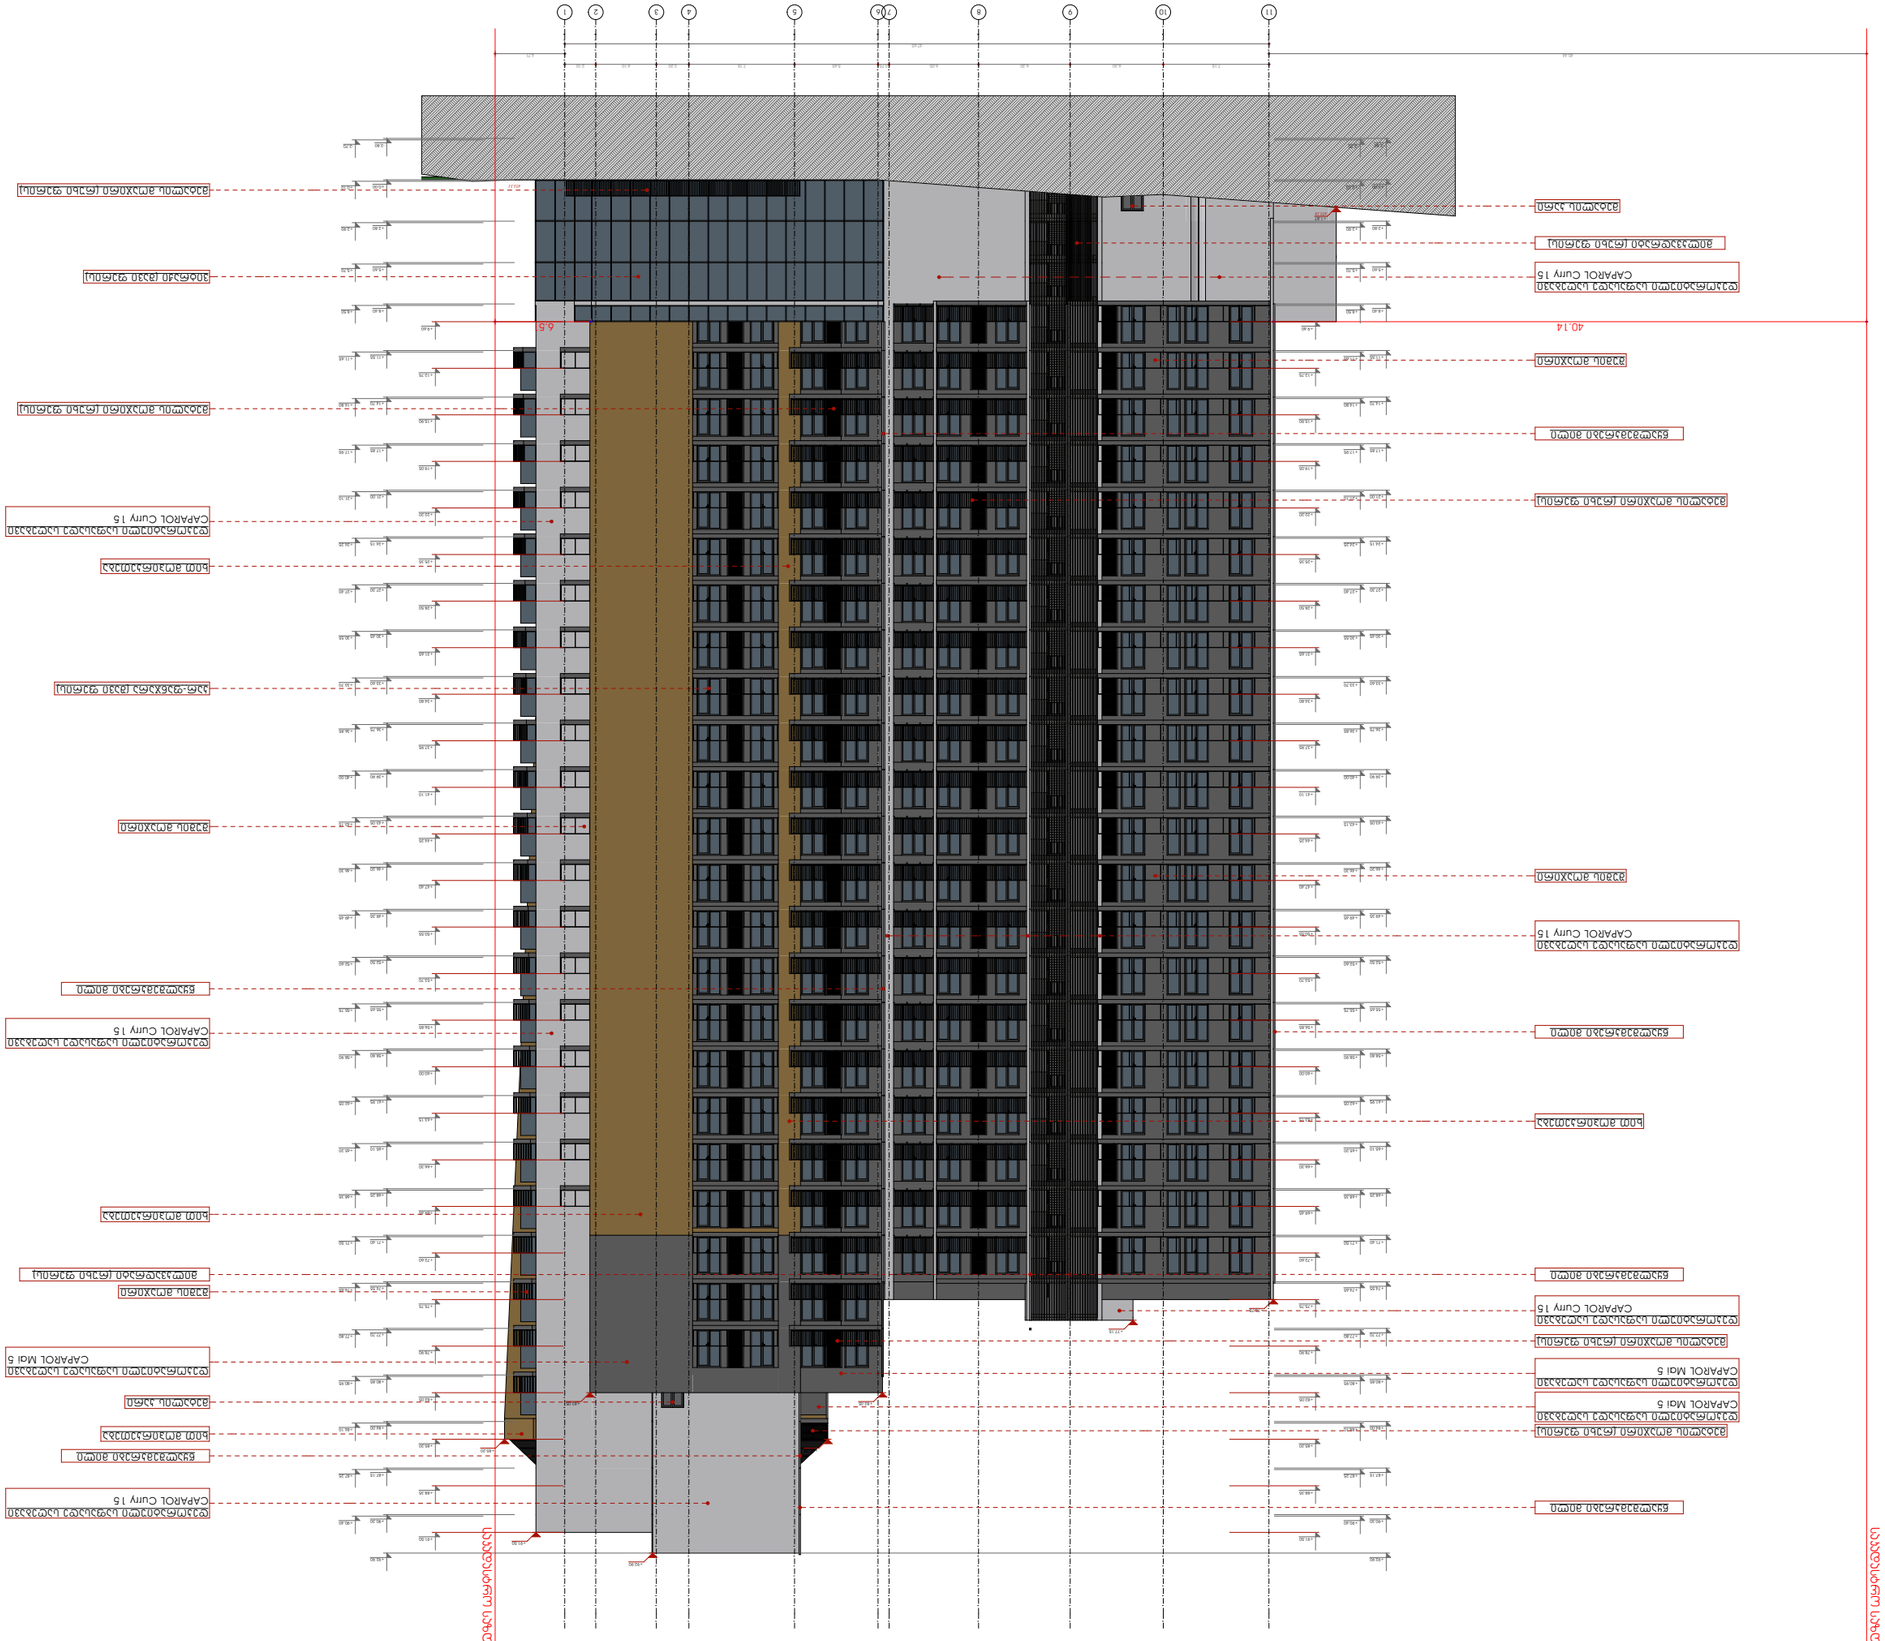
1 - 11 ფასადი
ცენტრალური ხაზი
1
2
3
4
5
6
7
8
9
10
11
40.14
6.51
CAPAROL Curry 15
CAPAROL Curry 15
CAPAROL Mai 5
CAPAROL Mai 5
CAPAROL Curry 15
CAPAROL Curry 15
CAPAROL Curry 15