ჭრილი A402
მ. - 1:100

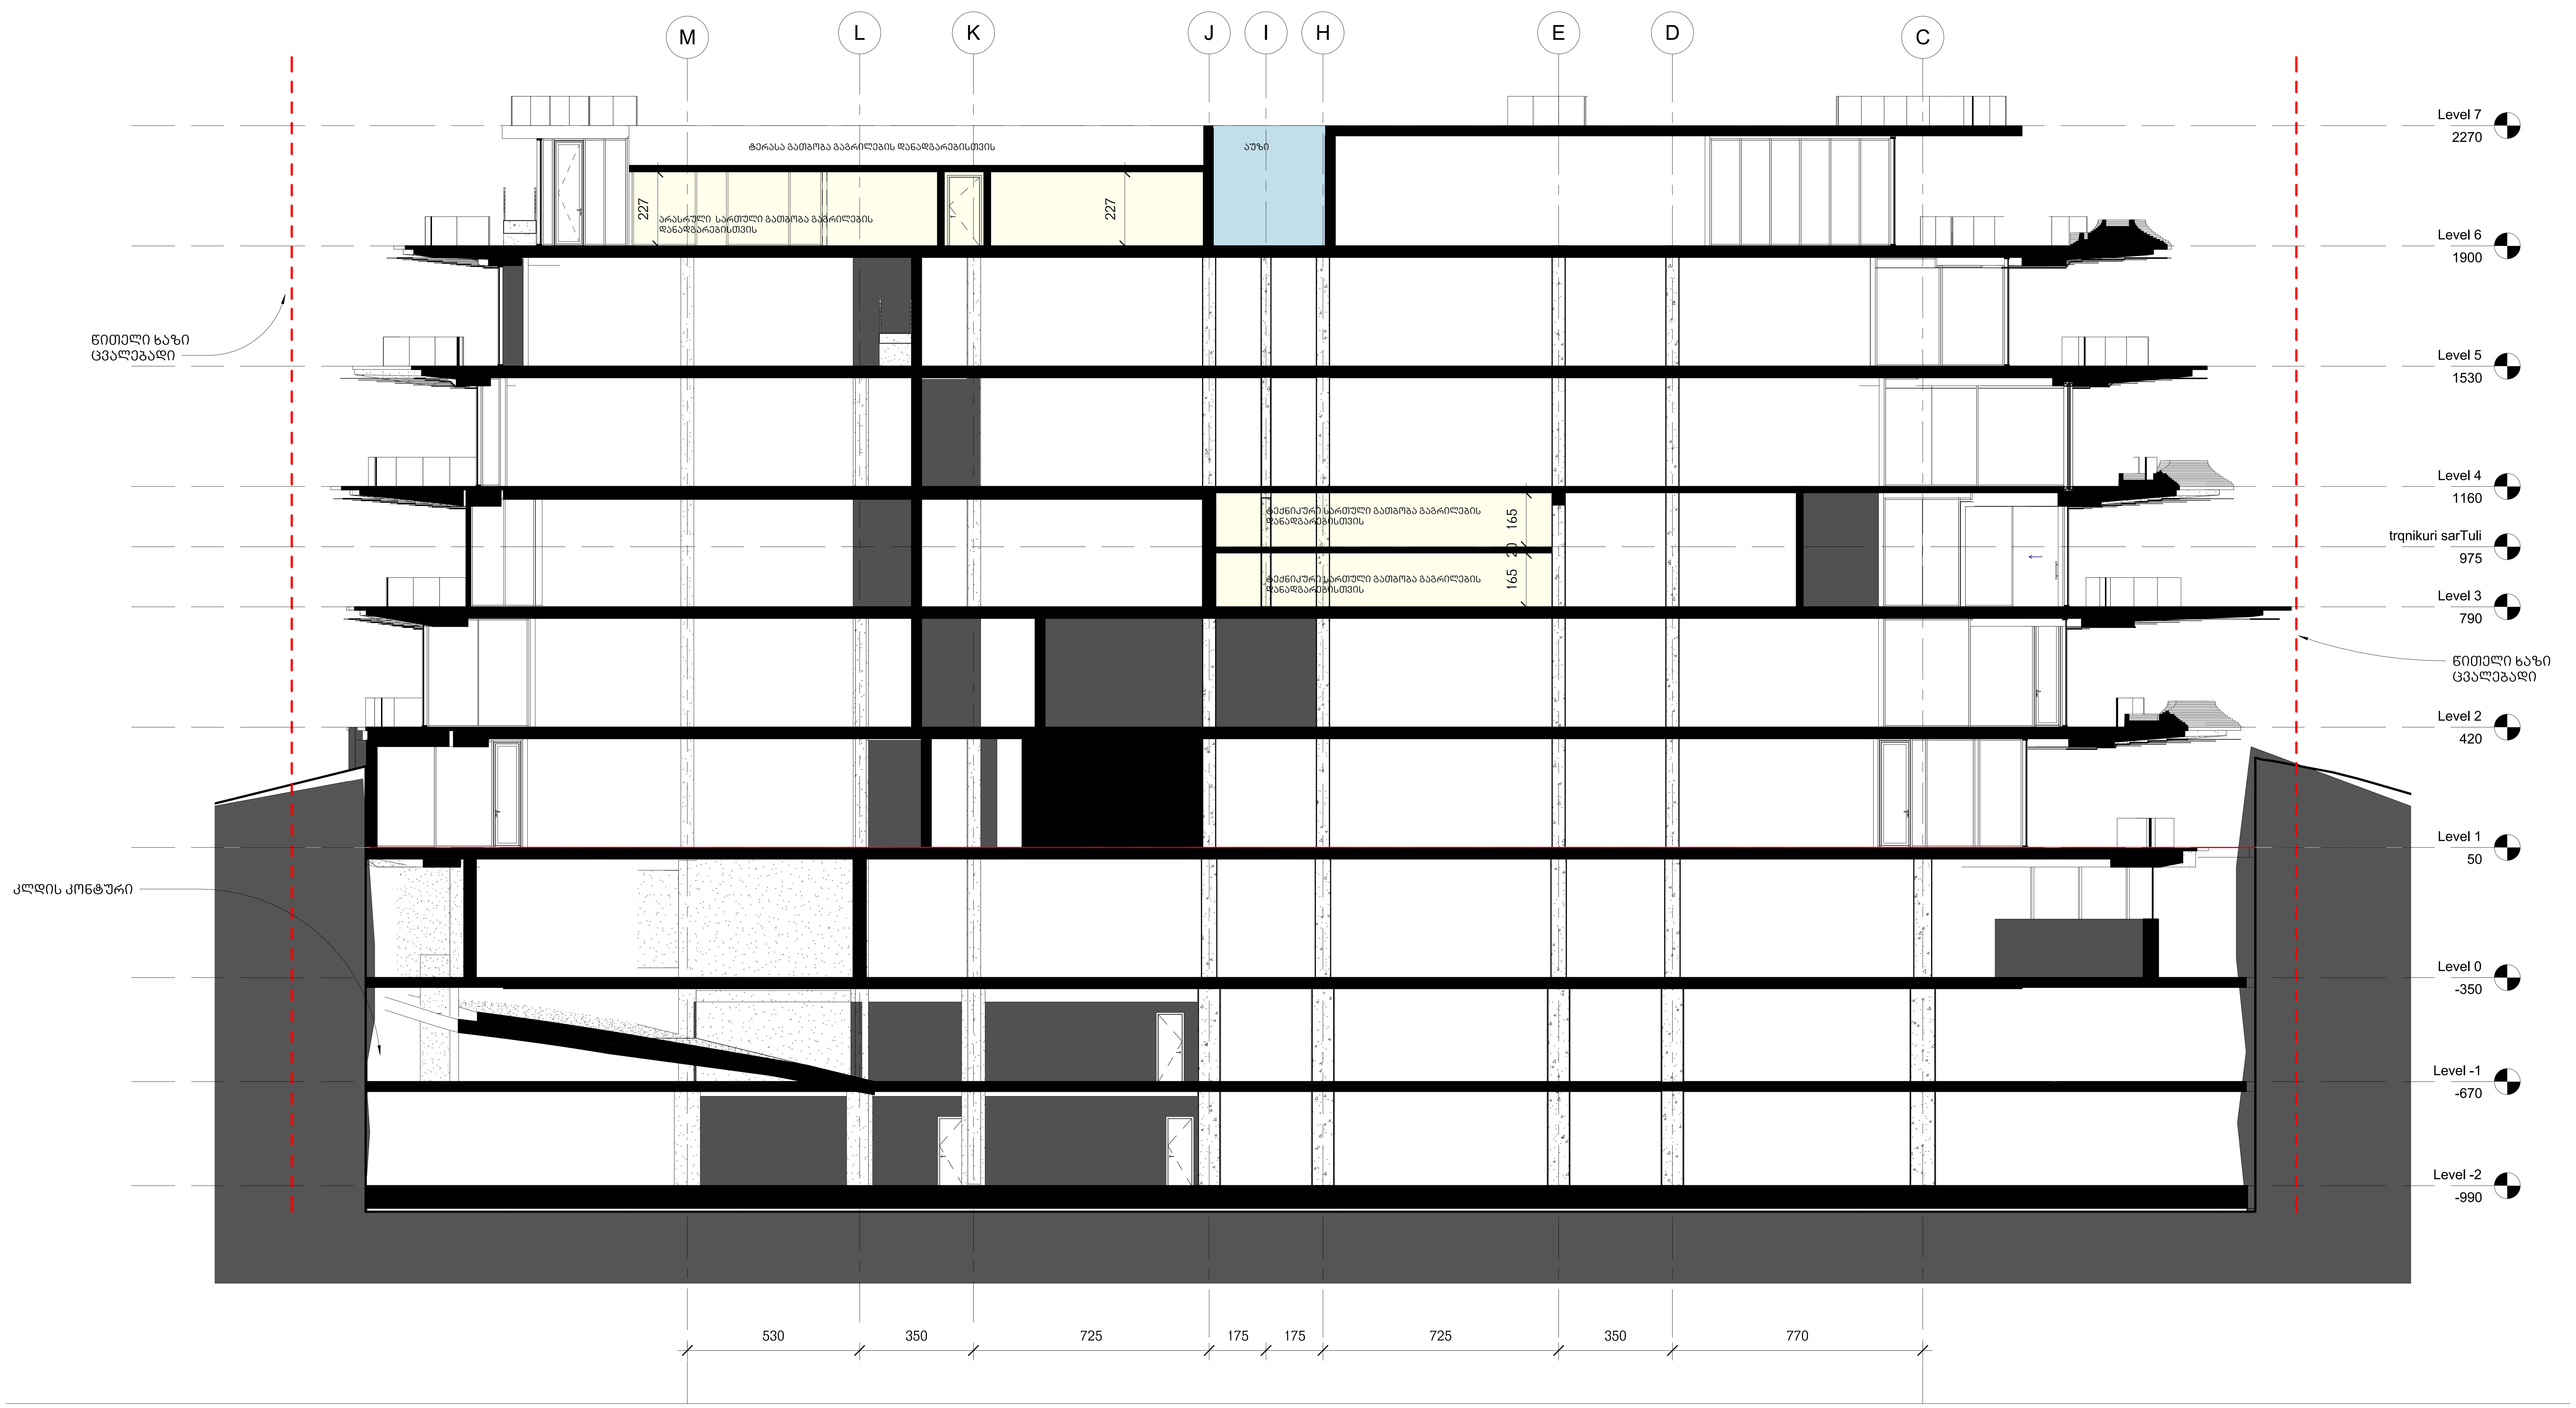

Dimensions to be verified on side.
This drawing should not be scaled.
Any discrepancies should be referred to the Architect prior to work being put in hand.

This drawing is the property of Khmaladze Architects, and the drawing is issued on the condition that it is not copied, reproduced, retained or disclosed to any unauthorized person, either wholly or in part without the consent in writing of Khmaladze Architects.

Khmaladze Architects
Tbilisi, D. Uznadze Str. #91a
E-mail: giorgi@khmaladze.ge

Architects	Title	Proj. #	Date	Scale	Format
ხმალაძე არქიტექტორები თბილისი უზნაძის 91ა E-mail: Giorgi@Khmaladze.ge	წრილი	025	23-Nov-17 21:06:29	1 : 100	A1
		Author: Giorgi Khmaladze	By: Levan Tavadze	Number: A402	
Client: ამხანაგობა გერგეთი რეზიდენს	Projact Name: "გერგეთი რეზიდენს"	Signed			
	Projact Address: თბილისი, გერგეთის გასასვლელი №7ა	Revit Projact Dir.: D:\Projects\025 Gergeti Residence\07_REVIT\asatvirti\20171007\025_20171007_L.rvt			

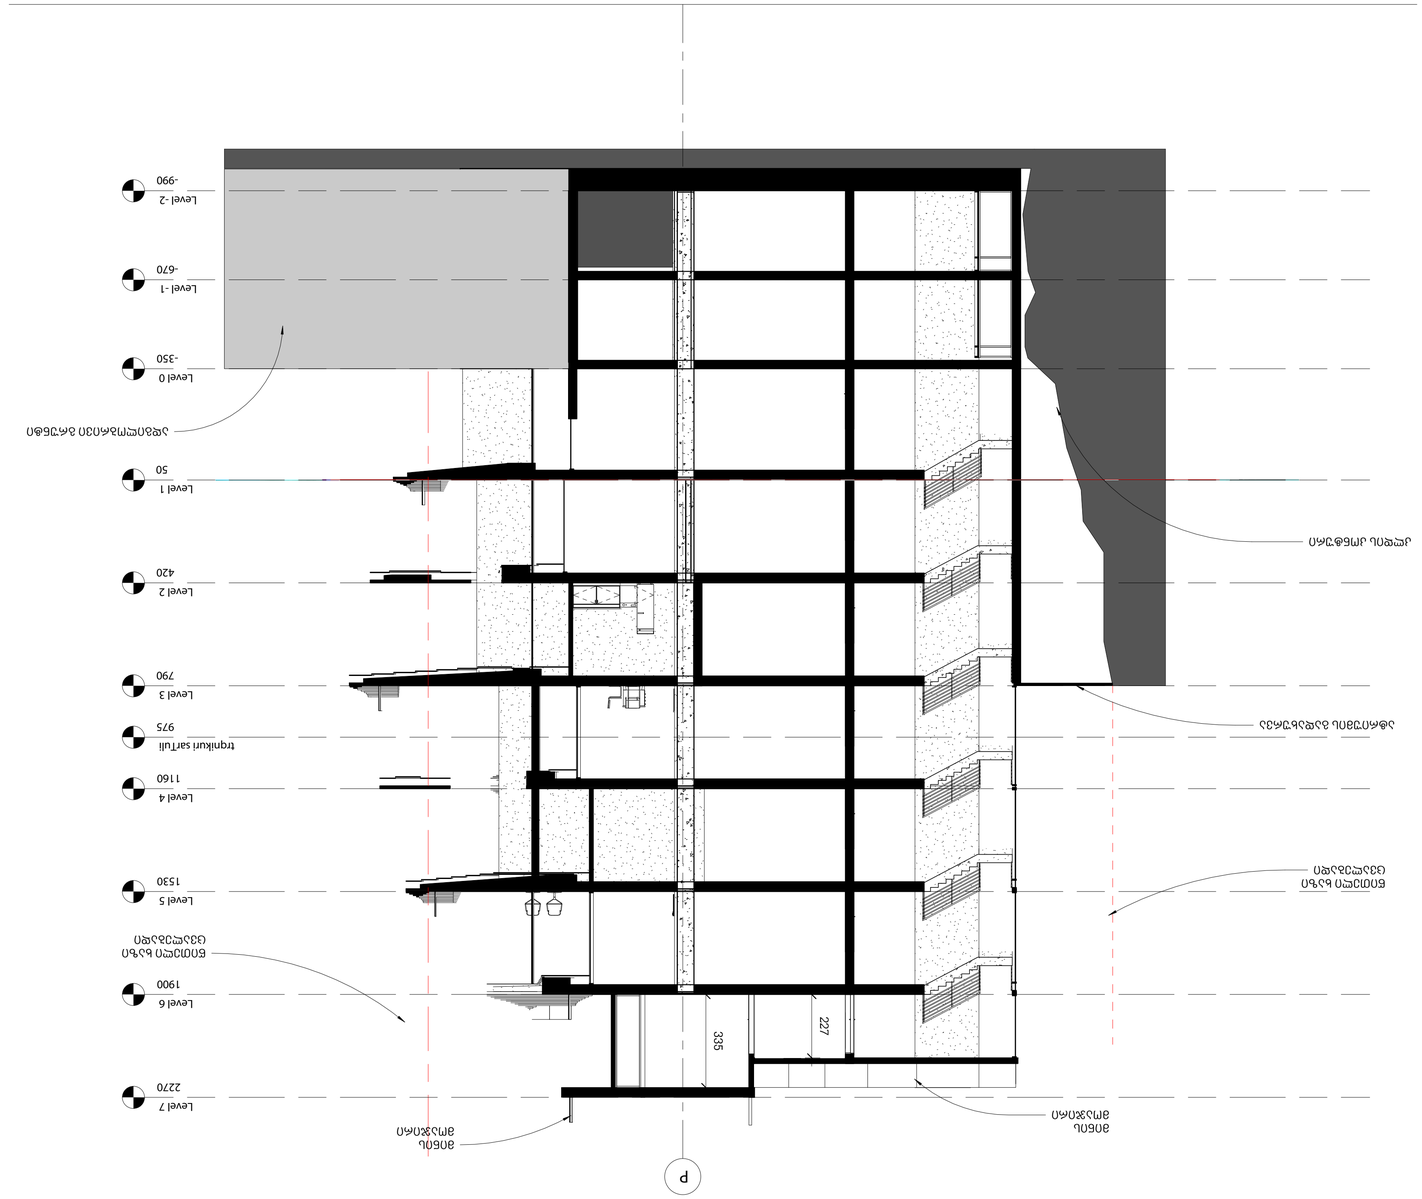

Dimensions to be verified on side. Do not scale drawing. Any discrepancies should be referred to the Architect prior to work being put in hand.




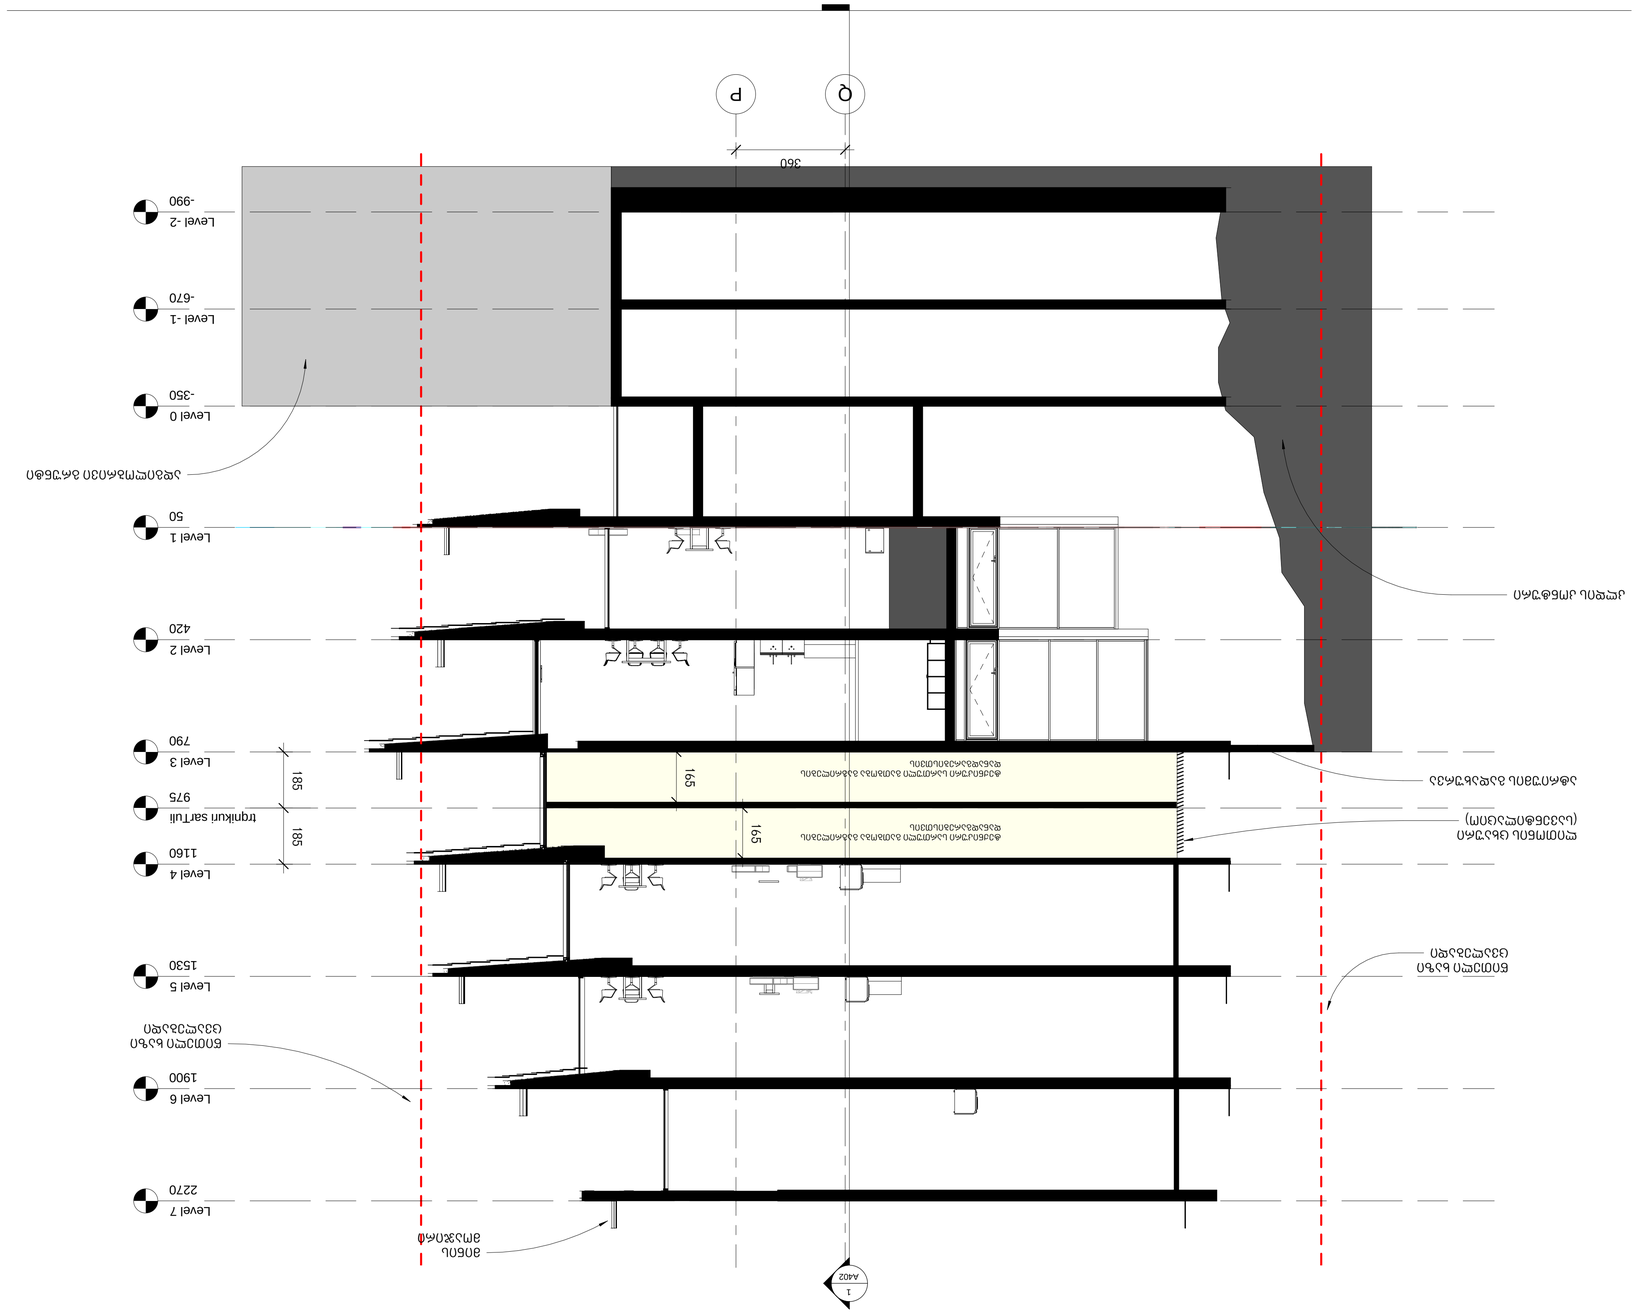

ჭრილი A401

3. - 1:100


Dimensions to be verified on site.
Any discrepancies should be referred to the Architect prior to work being put in hand.

This drawing is the property of Khmaladze Architects, and the drawing is issued on the condition that it is not copied, reproduced, retained or disclosed to any unauthorized person, either wholly or in part without the consent in writing of Khmaladze Architects.

Khmaladze Architects
Tbilisi, D. Uznadze Str. #91a
E-mail: giorgi@khmaladze.ge