ფასადი 1
მ. - 1:100

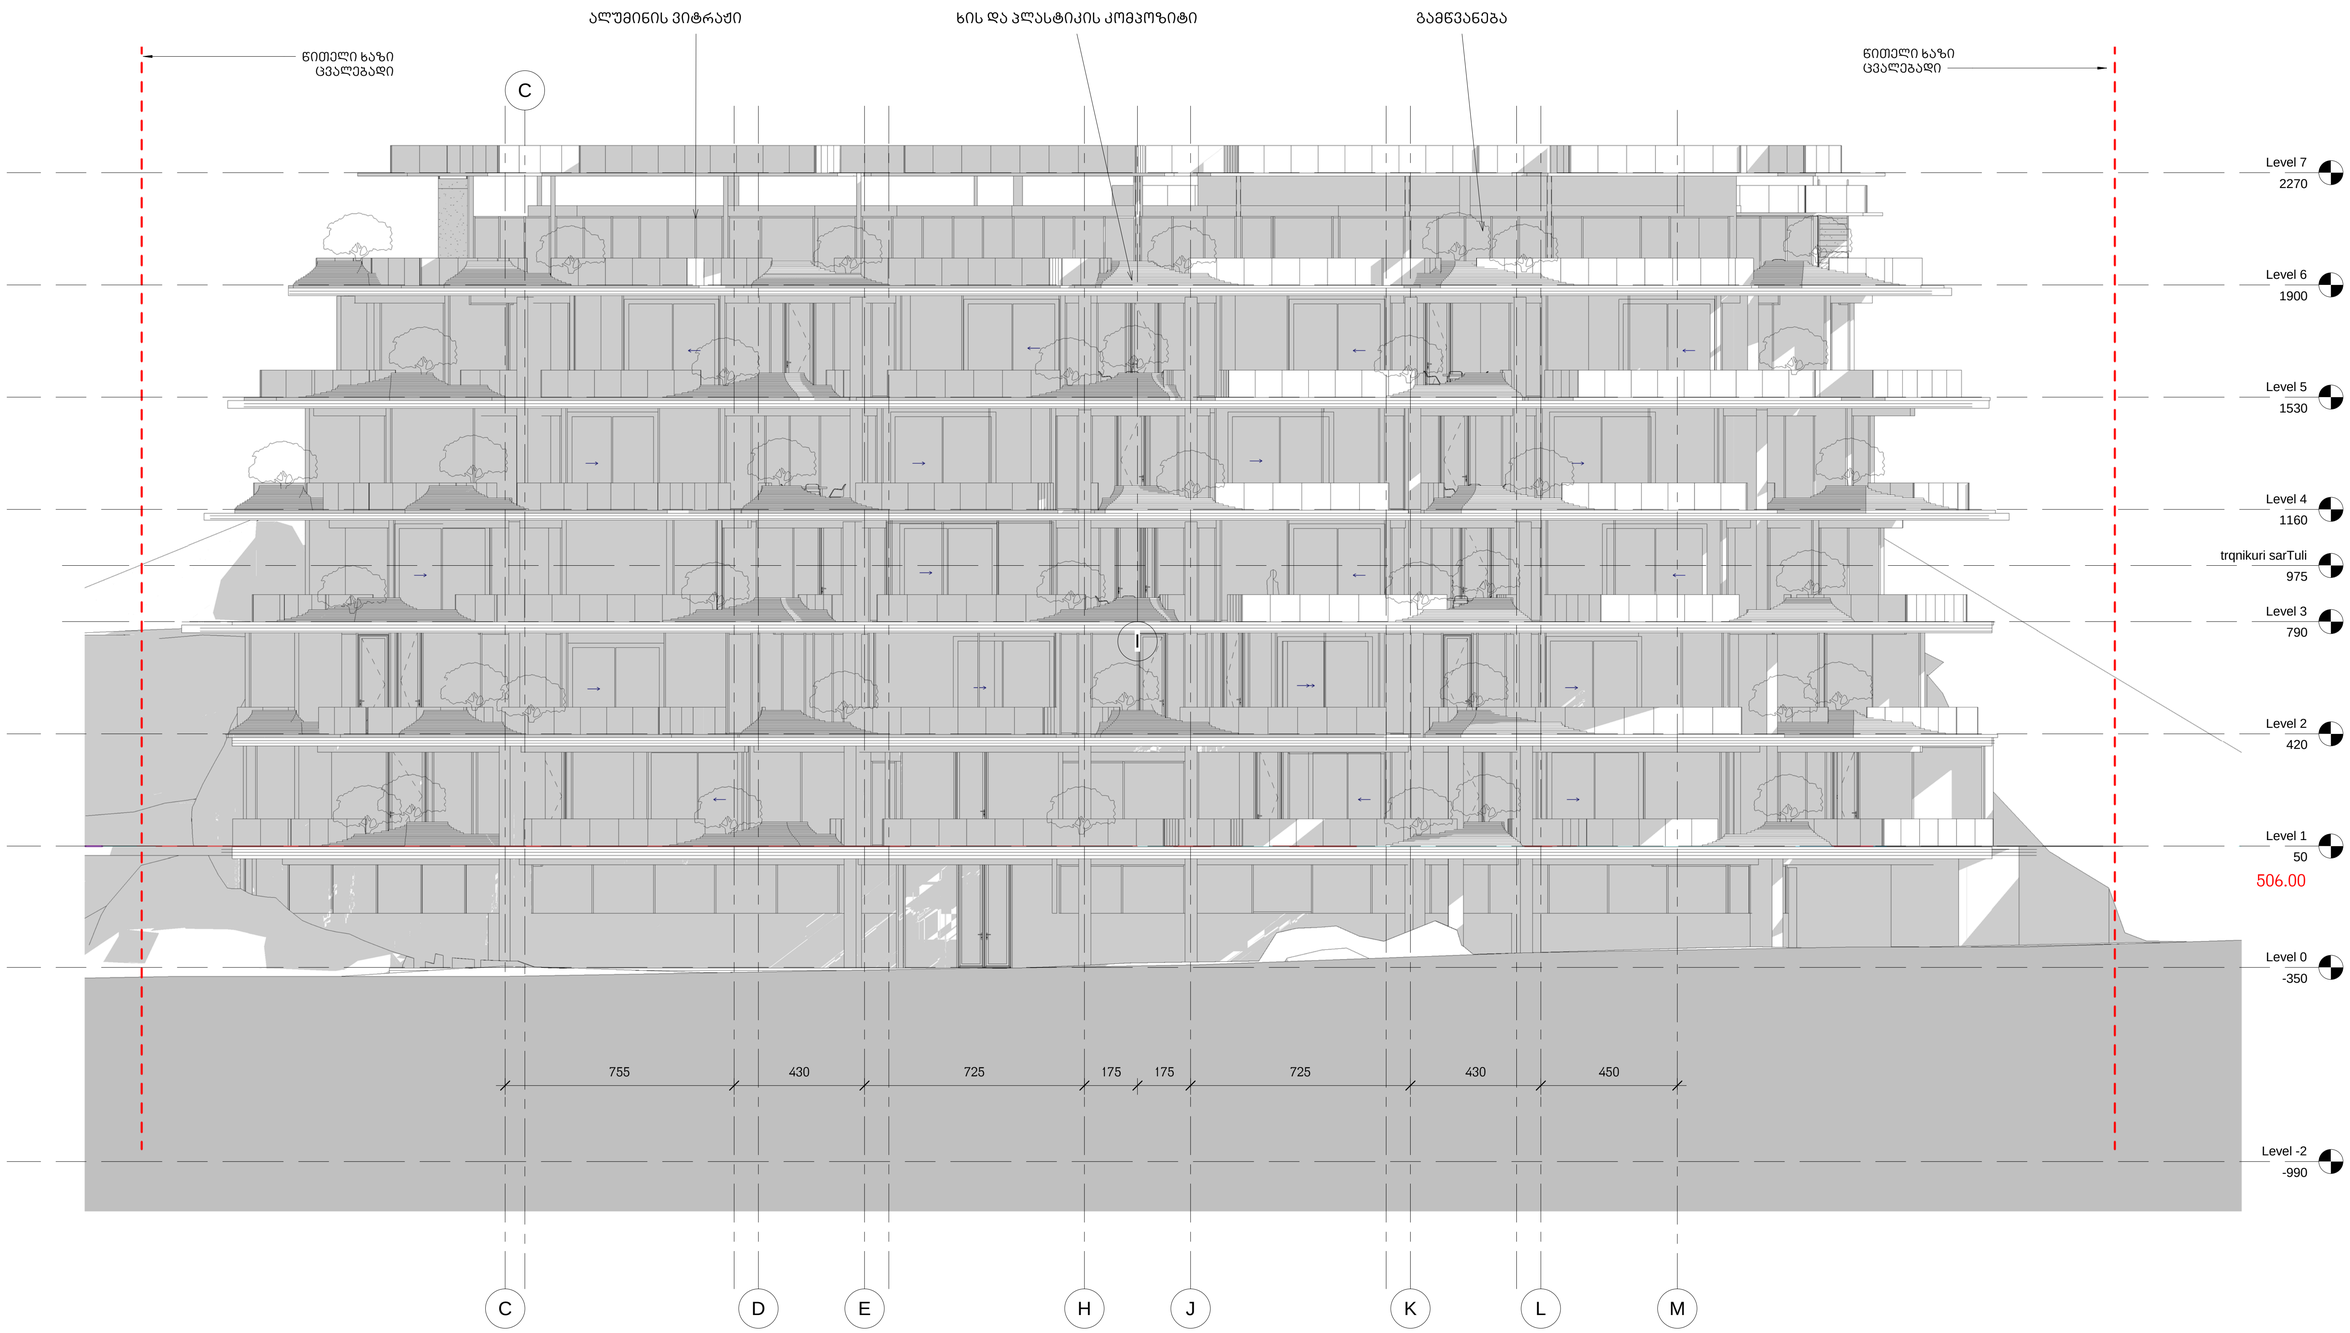

Dimensions to be verified on side.
This drawing should not be scaled.
Any discrepancies should be referred to the Architect prior to work being put in hand.

This drawing is the property of Khmaladze Architects, and the drawing is issued on the condition that it is not copied, reproduced, retained or disclosed to any unauthorized person, either wholly or in part without the consent in writing of Khmaladze Architects.

Khmaladze Architects
Tbilisi, D. Uznadze Str. #91a
E-mail: giorgi@khmaladze.ge

Architects ხმალაძე არქიტექტორები თბილისი უზნაძის 91ა E-mail: Giorgi@Khmaladze.ge	Title ფასადი 1	Proj. # 025	Date 24-Nov-17 17:52:44	Scale 1 : 100	Format A1
		Author Giorgi Khmaladze	By Levan Tavadze	Number A301	
Client ამხანაგობა გერგეთი რეზიდენს	Project Name "გერგეთი რეზიდენს"	Signed			
	Project Address თბილისი, გერგეთის გასასვლელი №73	Revit Project Dir. J:\ARS_2017\124_P.rvt			

ფასადი 2
მ. - 1:100

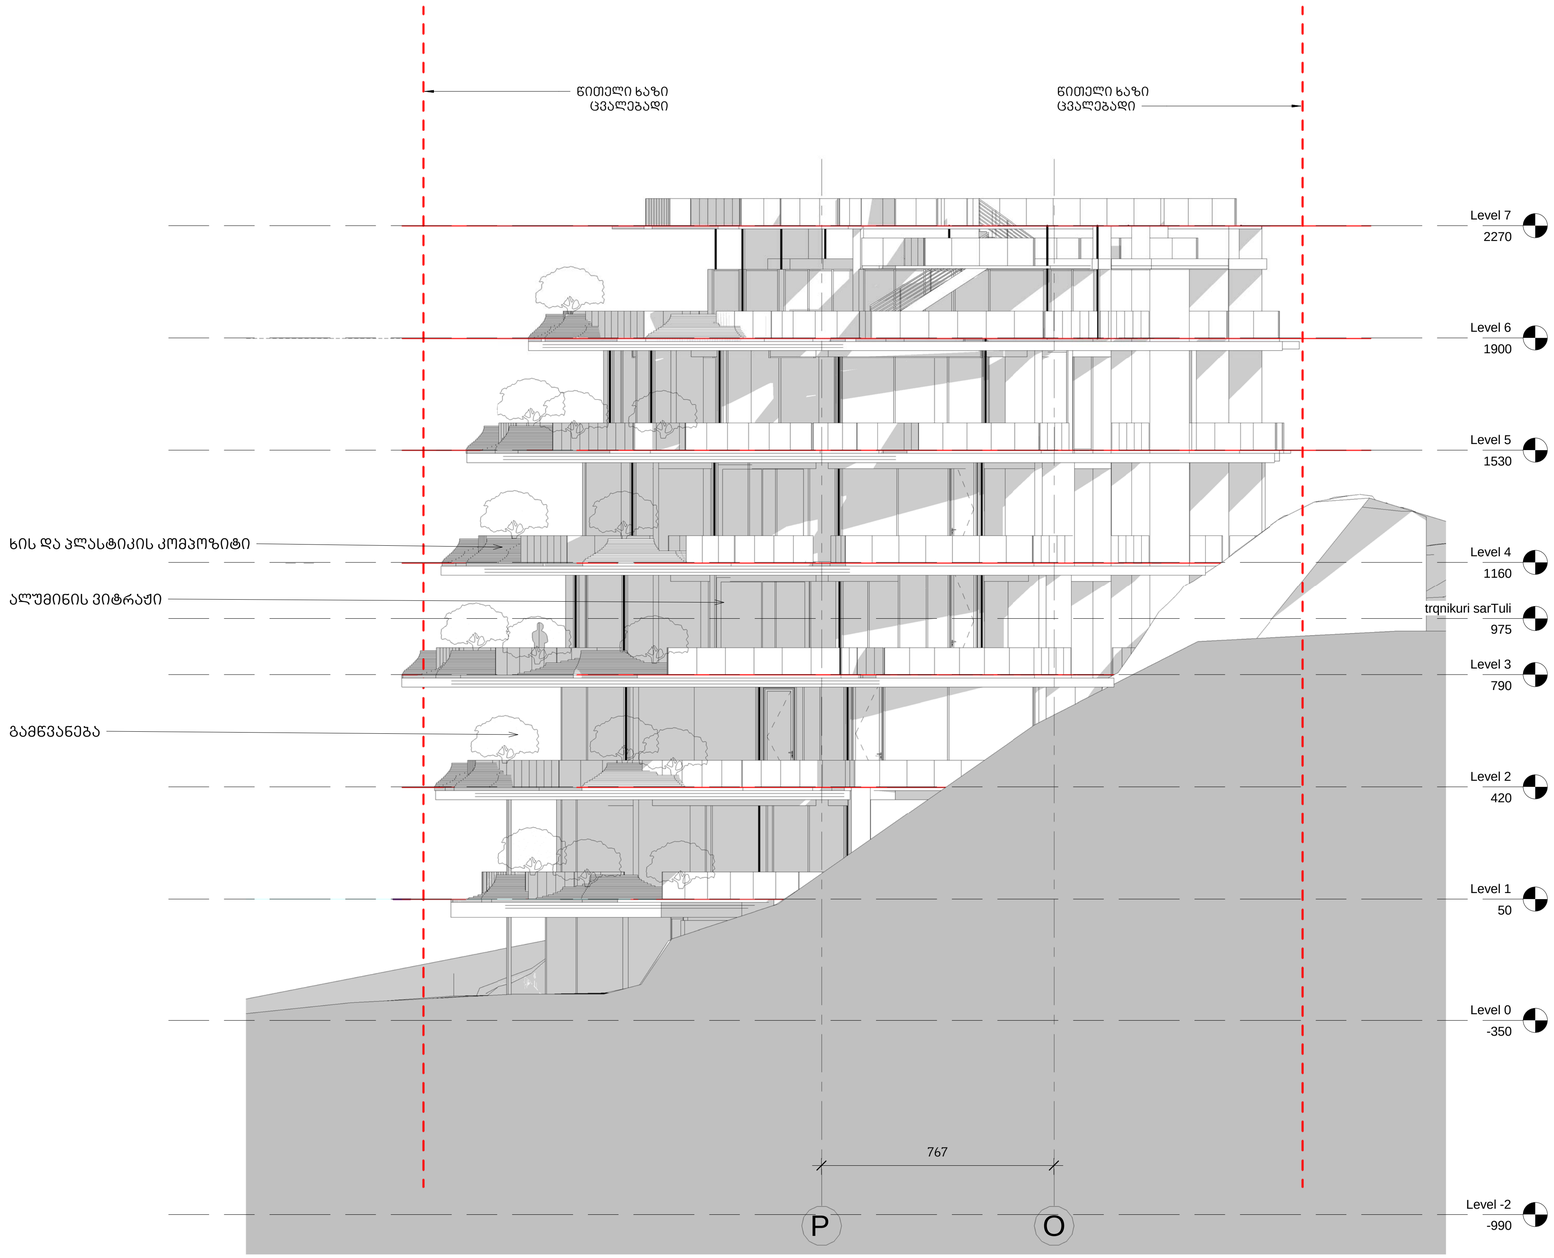

Dimensions to be verified on side.
This drawing should not be scaled.
Any discrepancies should be referred to the Architect prior to work being put in hand.

This drawing is the property of Khmaladze Architects, and the drawing is issued on the condition that it is not copied, reproduced, retained or disclosed to any unauthorized person, either wholly or in part without the consent in writing of Khmaladze Architects.

Khmaladze Architects
Tbilisi, D. Uznadze Str. #91a
E-mail: giorgi@khmaladze.ge

Architects ხმალაძე არქიტექტორები თბილისი უზნაძის 91ა E-mail: Giorgi@Khmaladze.ge	Title ფასადი 2	Proj. # 025	Date 24-Nov-17 17:53:08	Scale 1 : 100	Format A1
		Author Giorgi Khmaladze	By Levan Tavadze	Number A302	
Client ამხანაგობა გერგეთი რეზიდენს	Project Name "გერგეთი რეზიდენს"	Signed			
	Project Address თბილისი, გერგეთის ბასასპლელი №73	Revit Project Dir. J:\ARS_2017\124_P.rvt			

ფასადი 3
მ. - 1:100

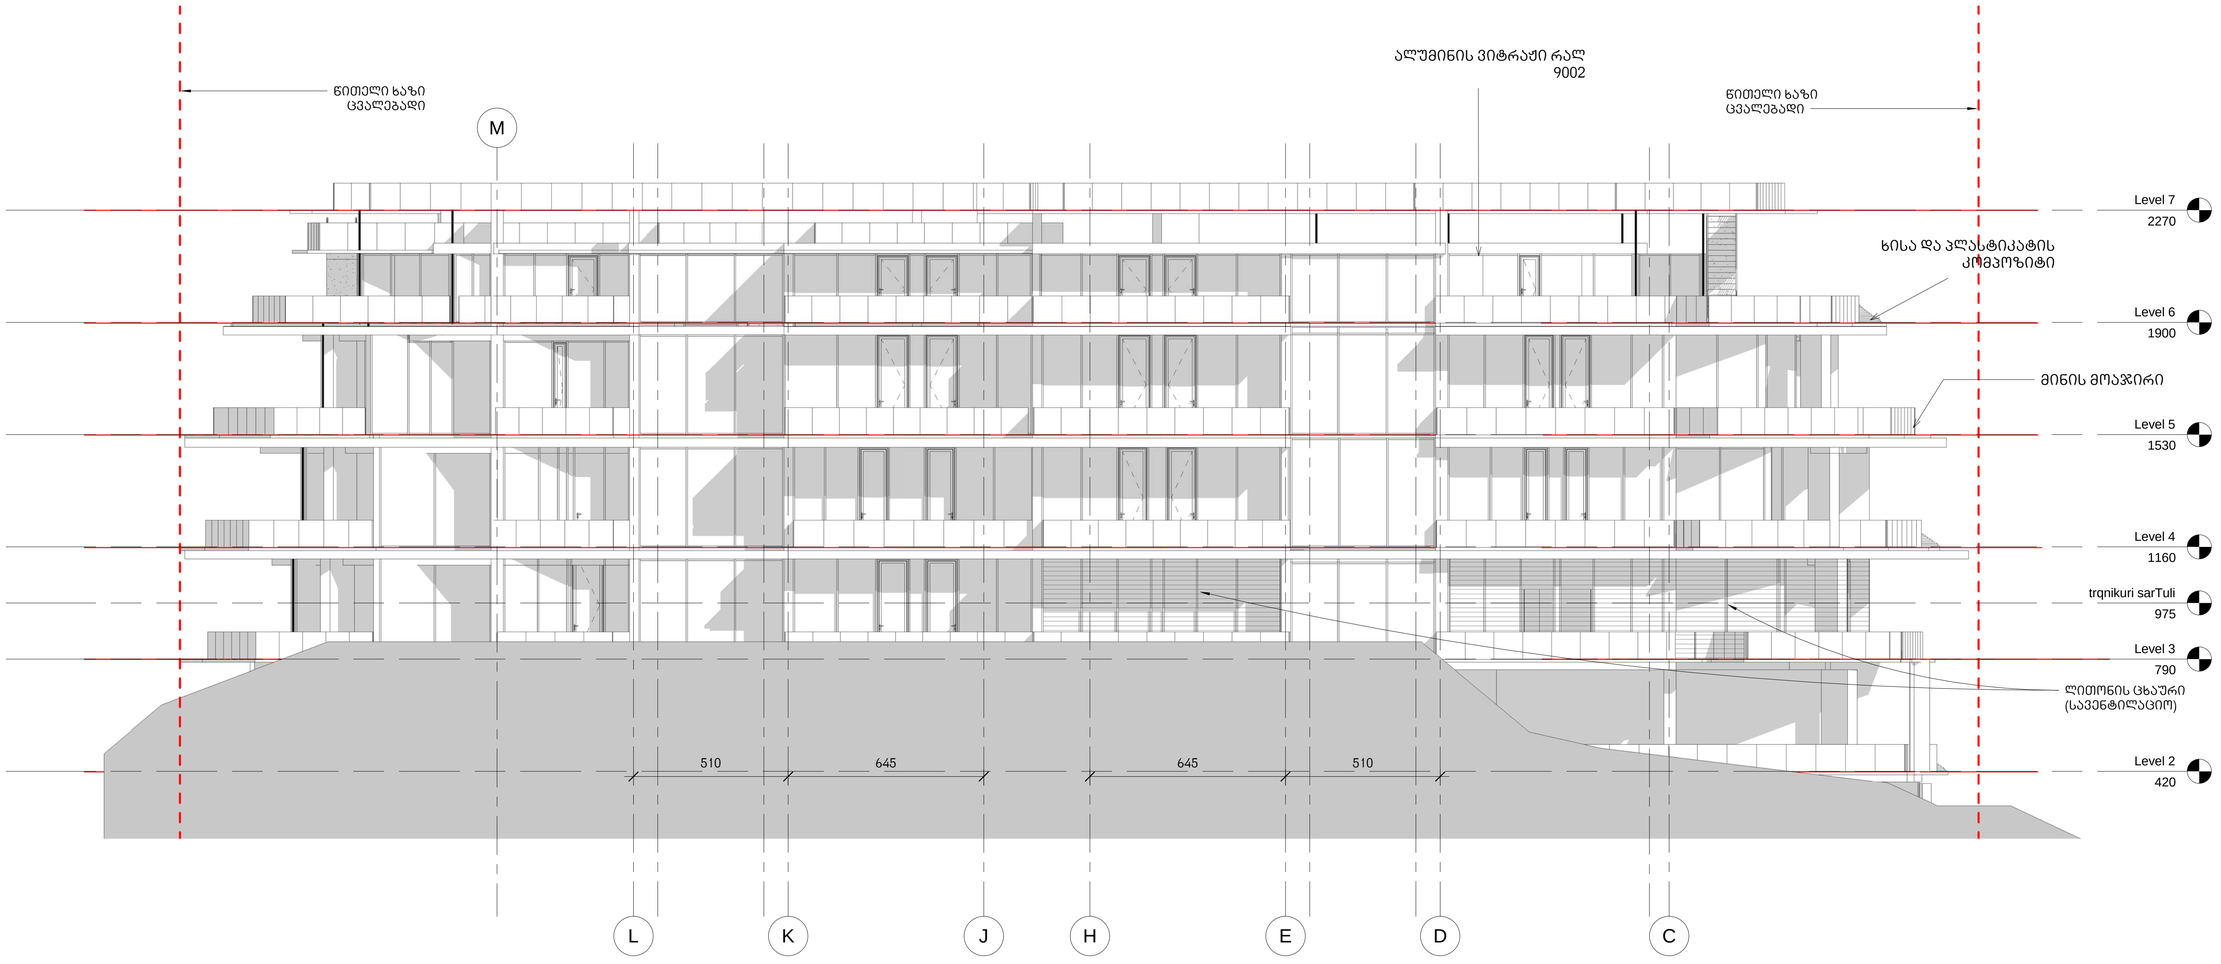

Dimensions to be verified on side.
This drawing should not be scaled.
Any discrepancies should be referred to the Architect prior to work being put in hand.

This drawing is the property of Khmaladze Architects, and the drawing is issued on the condition that it is not copied, reproduced, retained or disclosed to any unauthorized person, either wholly or in part without the consent in writing of Khmaladze Architects.

Khmaladze Architects
Tbilisi, D. Uznadze Str. #91a
E-mail: giorgi@khmaladze.ge

Architects: ხმალაძე არქიტექტორები თბილისი უზნაძის 91ა E-mail: Giorgi@khmaladze.ge	Title: ფასადი 3	Proj. #: 025	Date: 24-Nov-17 17:53:34	Scale: 1 : 100	Format: A1
		Author: Giorgi Khmaladze	By: Levan Tavadze	Number: A303	
Client: ამხანაგობა გერგეთი რეზიდენს	Project Name: "გერგეთი რეზიდენს"	Signed			

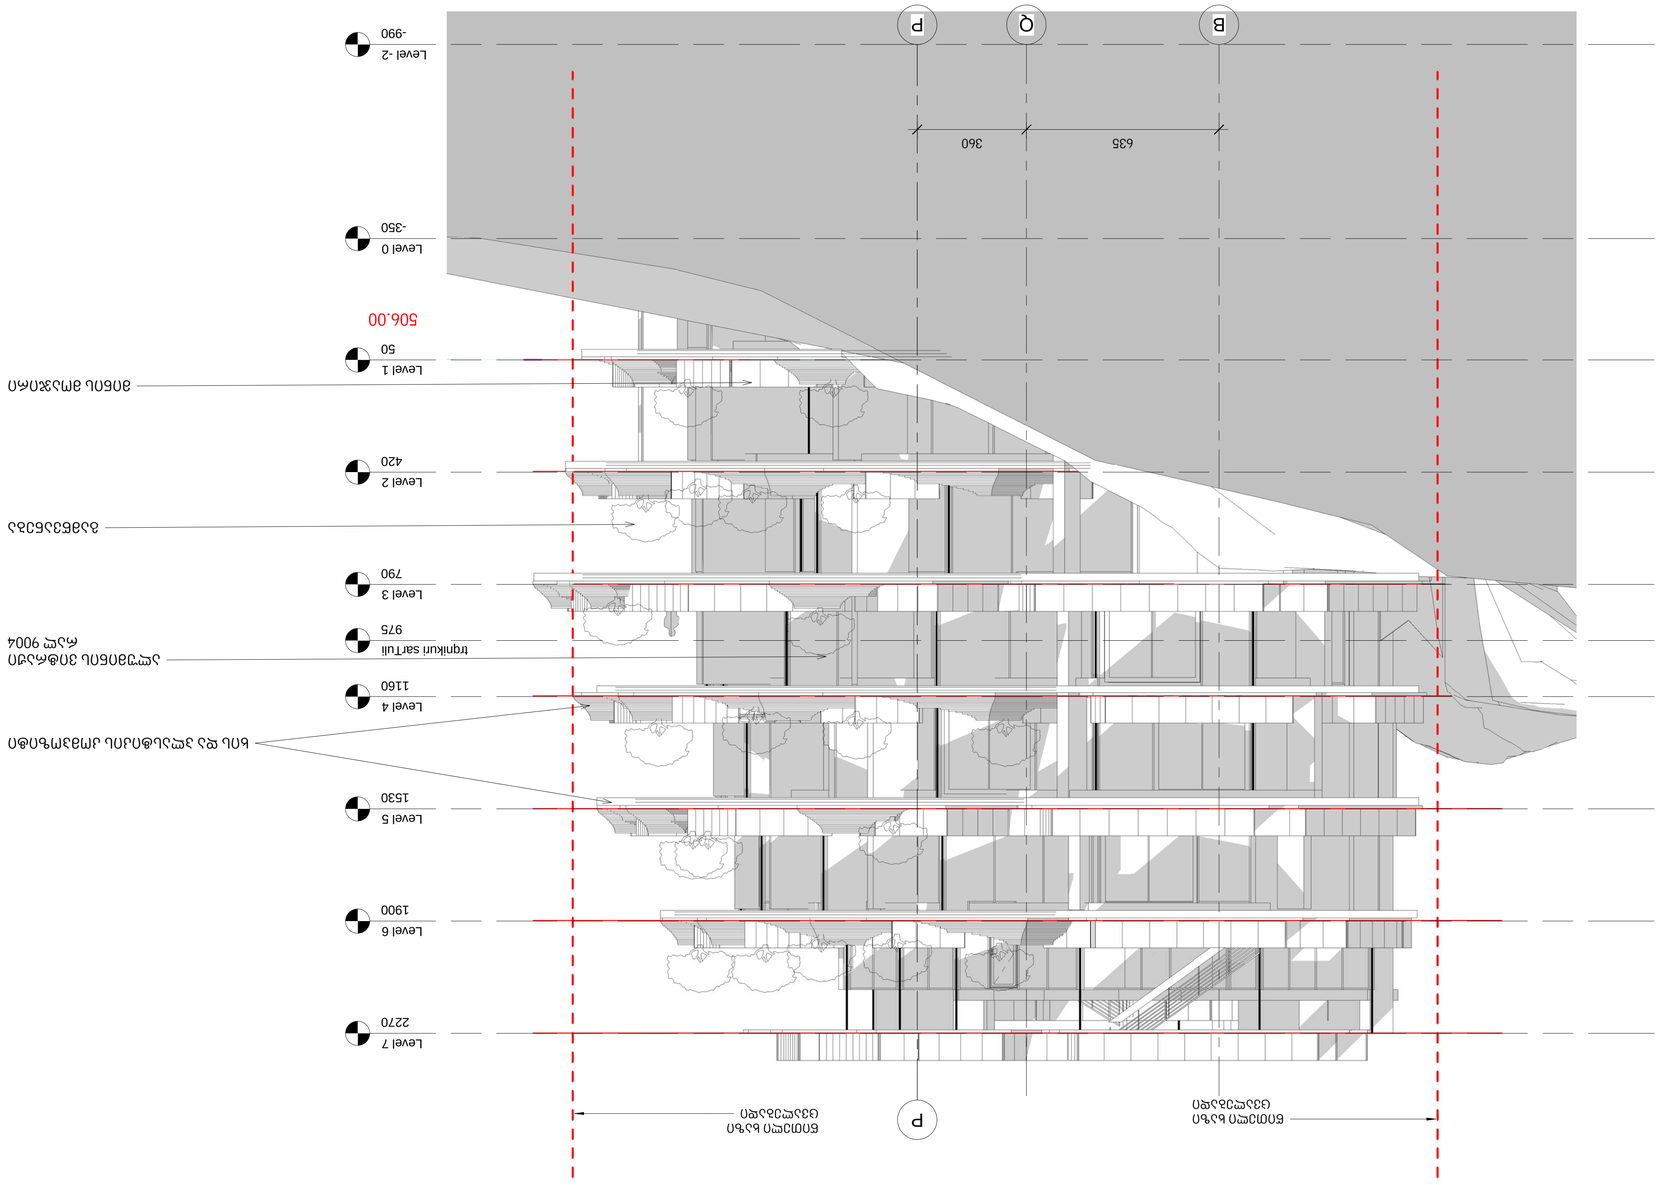

3. - 1:100

Dimensions to be verified on site.
Any discrepancies should be referred to the Architect prior to work being put in hand.

This drawing is the property of Kinnaladze Architects, and the drawing is issued on the condition that it is not copied, reproduced, retained or disclosed to any unauthorized person, either wholly or in part without the consent in writing of Kinnaladze Architects.

Kinnaladze Architects
Tbilisi, D. Uznadze Str. #91a
E-mail: giorgi@kinnaladze.ge

