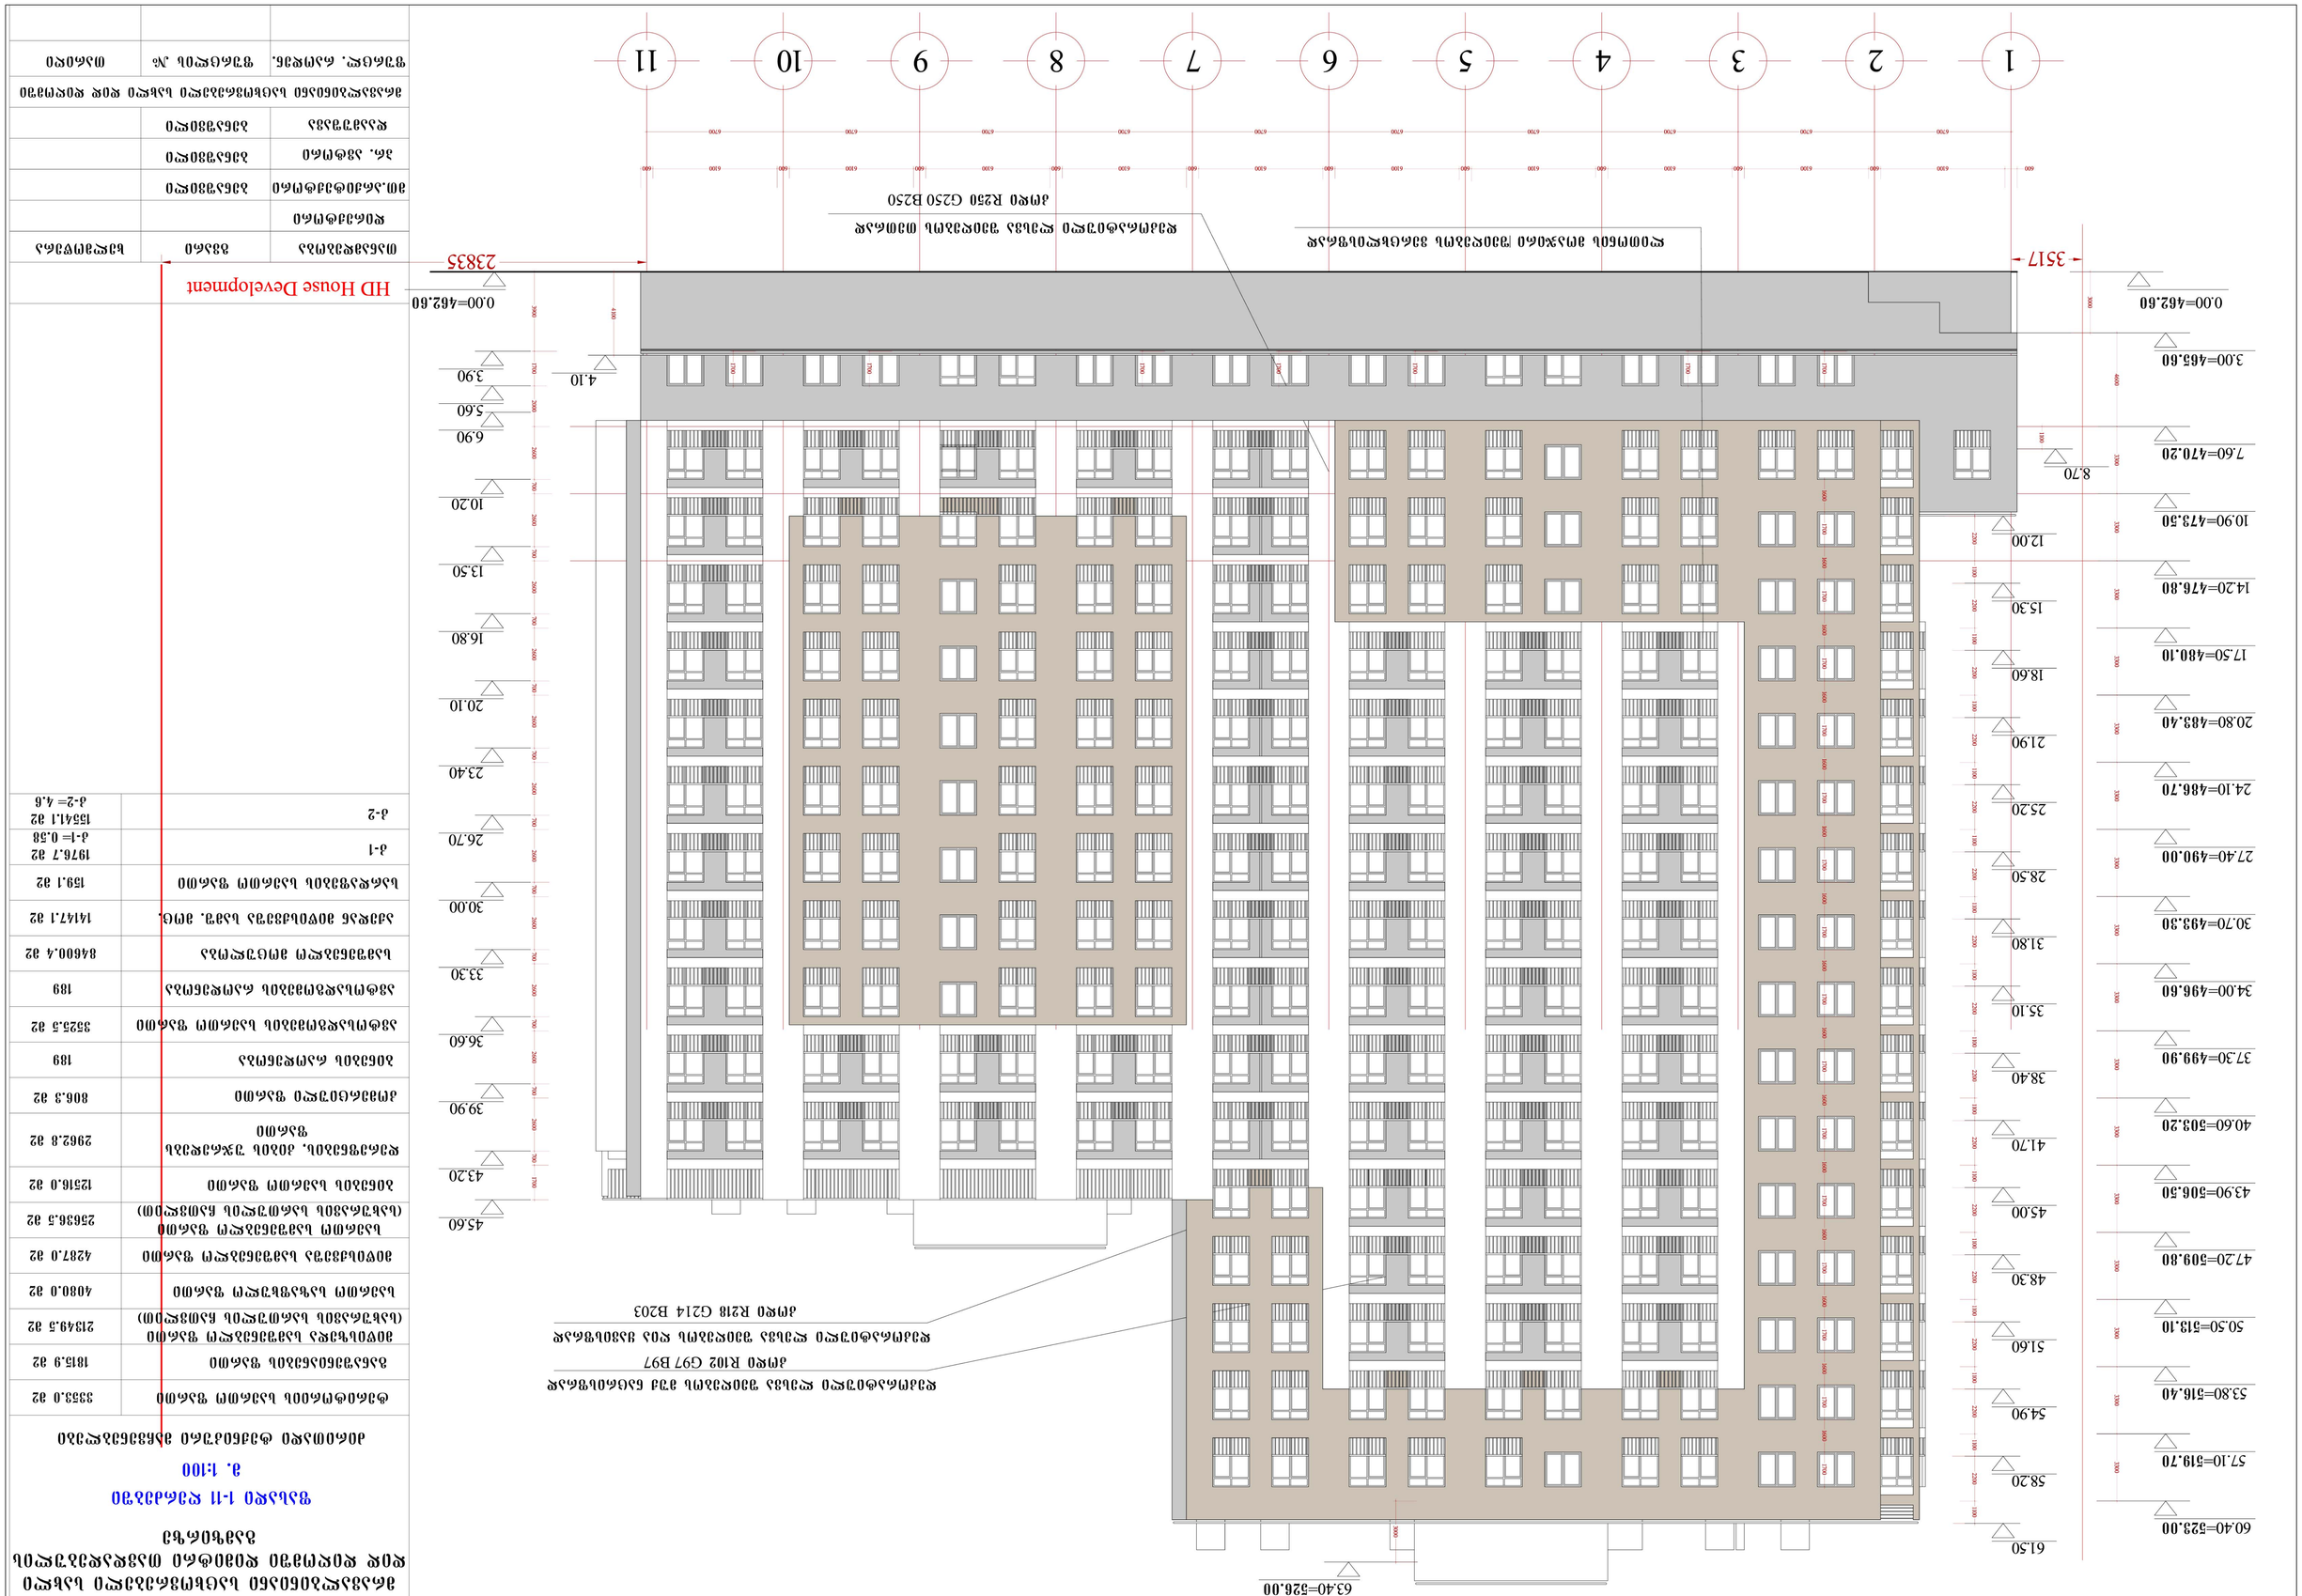
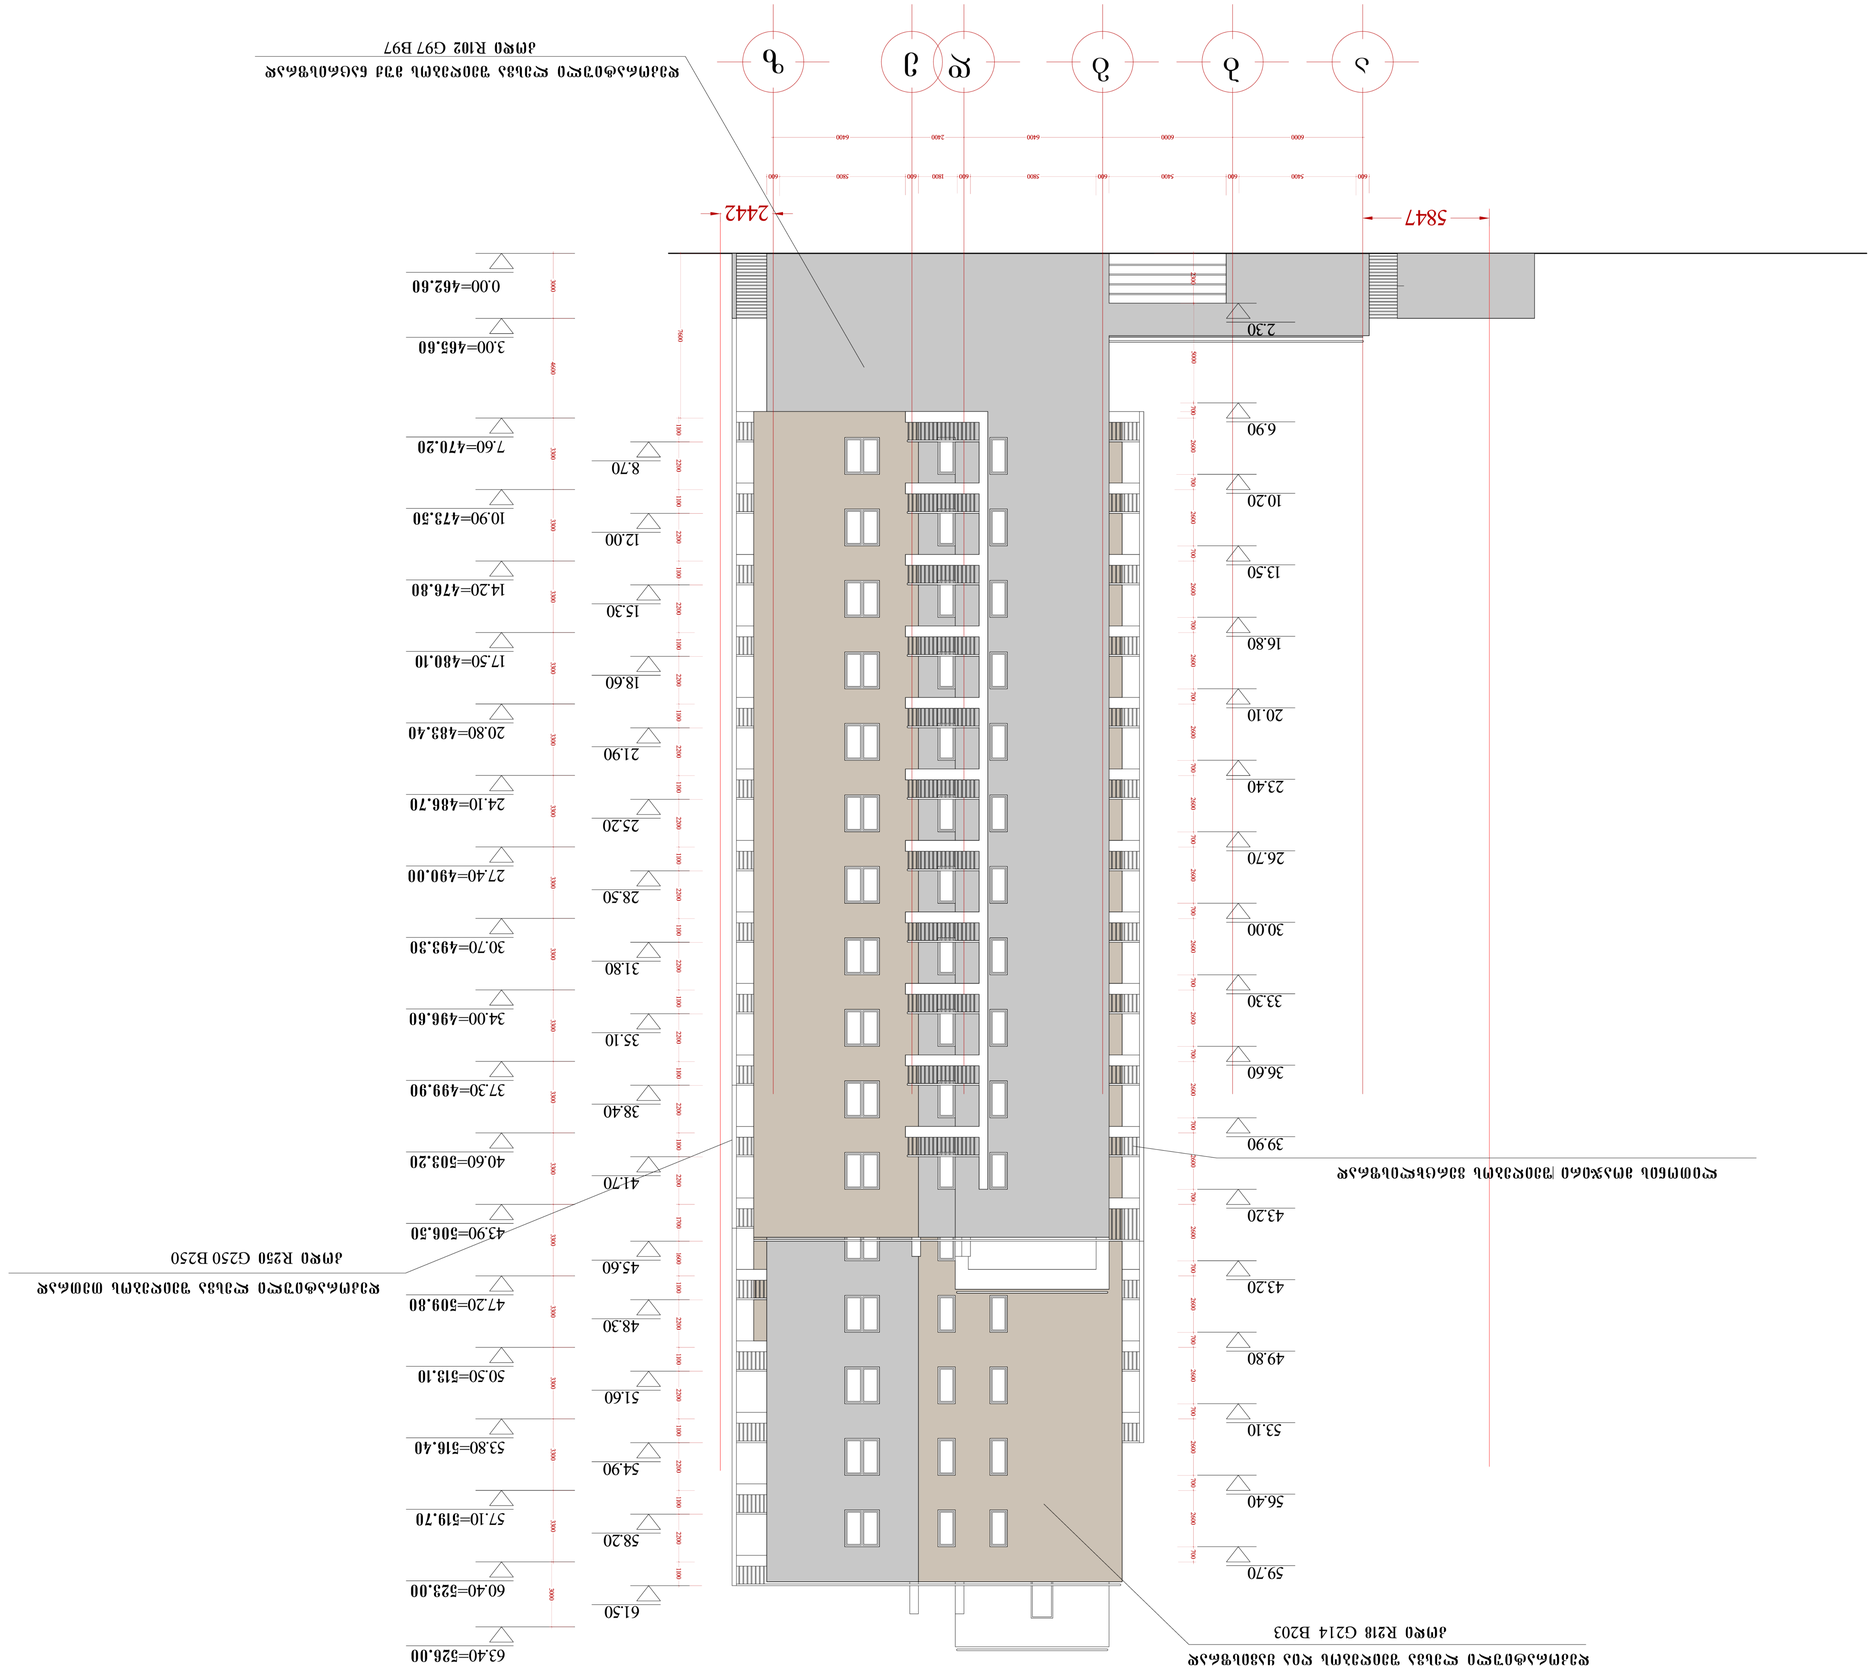

1
2
3
4
5
6
7
8
9
10
11
3517
23835
0.00=462.60
3.00=465.60
7.60=470.20
10.90=473.50
14.20=476.80
17.50=480.10
20.80=483.40
24.10=486.70
27.40=490.00
30.70=493.30
34.00=496.60
37.30=499.90
40.60=503.20
43.90=506.50
47.20=509.80
50.50=513.10
53.80=516.40
57.10=519.70
60.40=523.00
63.40=526.00
8.70
12.00
15.30
18.60
21.90
25.20
28.50
31.80
35.10
38.40
41.70
45.00
48.30
51.60
54.90
58.20
61.50
4.10
3.90
5.60
6.90
10.20
13.50
16.80
20.10
23.40
26.70
30.00
33.30
36.60
39.90
43.20
45.60
HD House Development



HD House Development









Ф-1 Ф-1= 0.58	1976.7 м2
Ф-2 Ф-2= 4.6	1554.1 м2

HD House Development


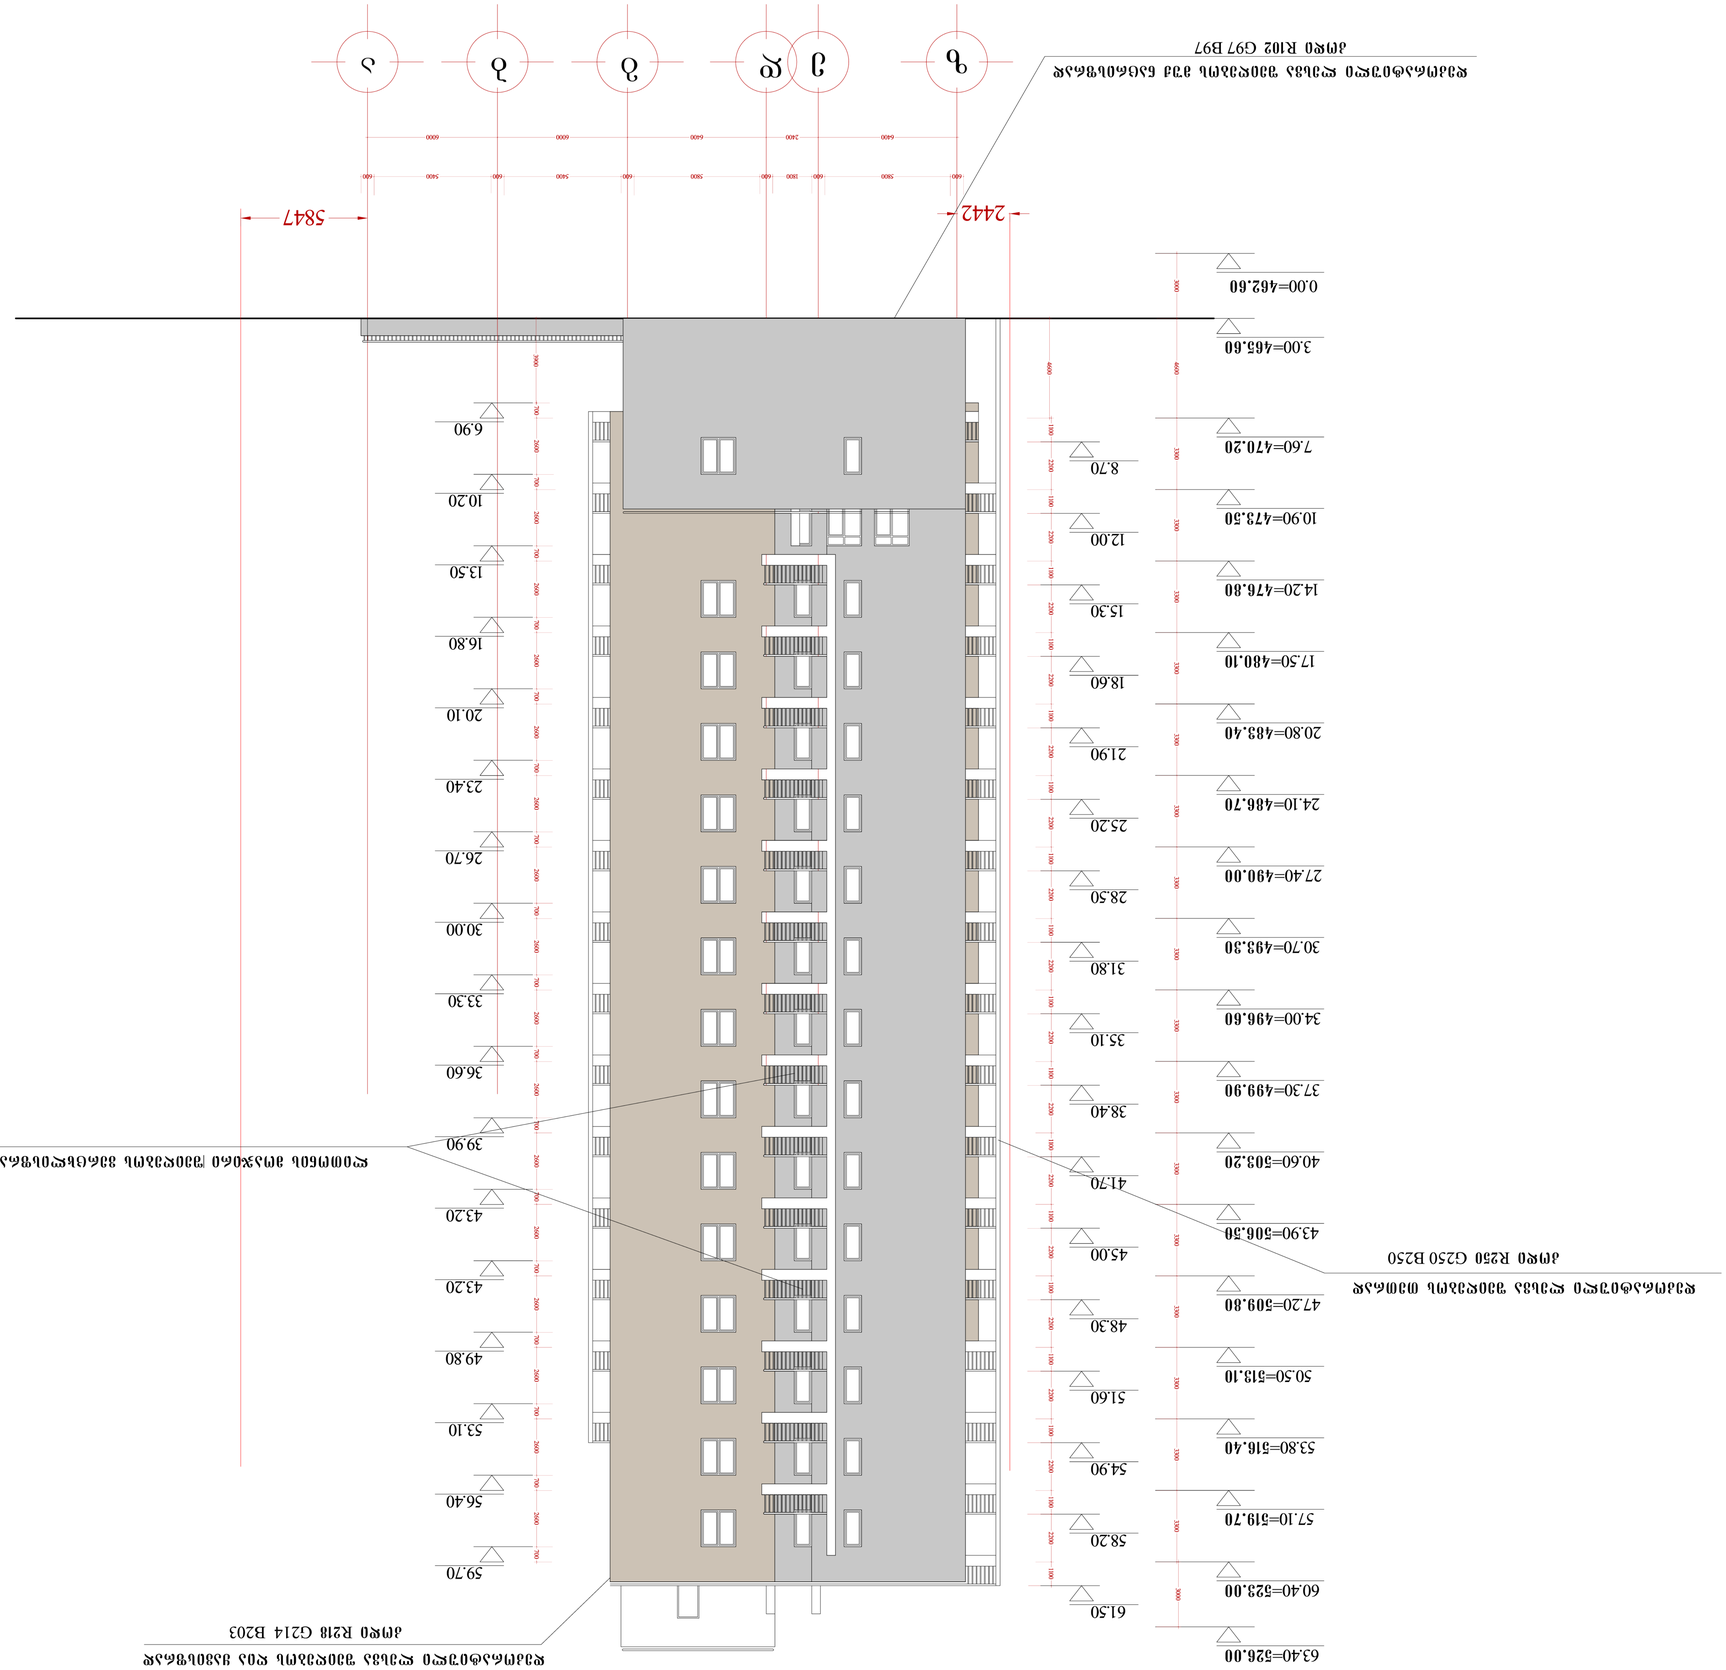

HD House Development


