ჭრილი 1 - 1

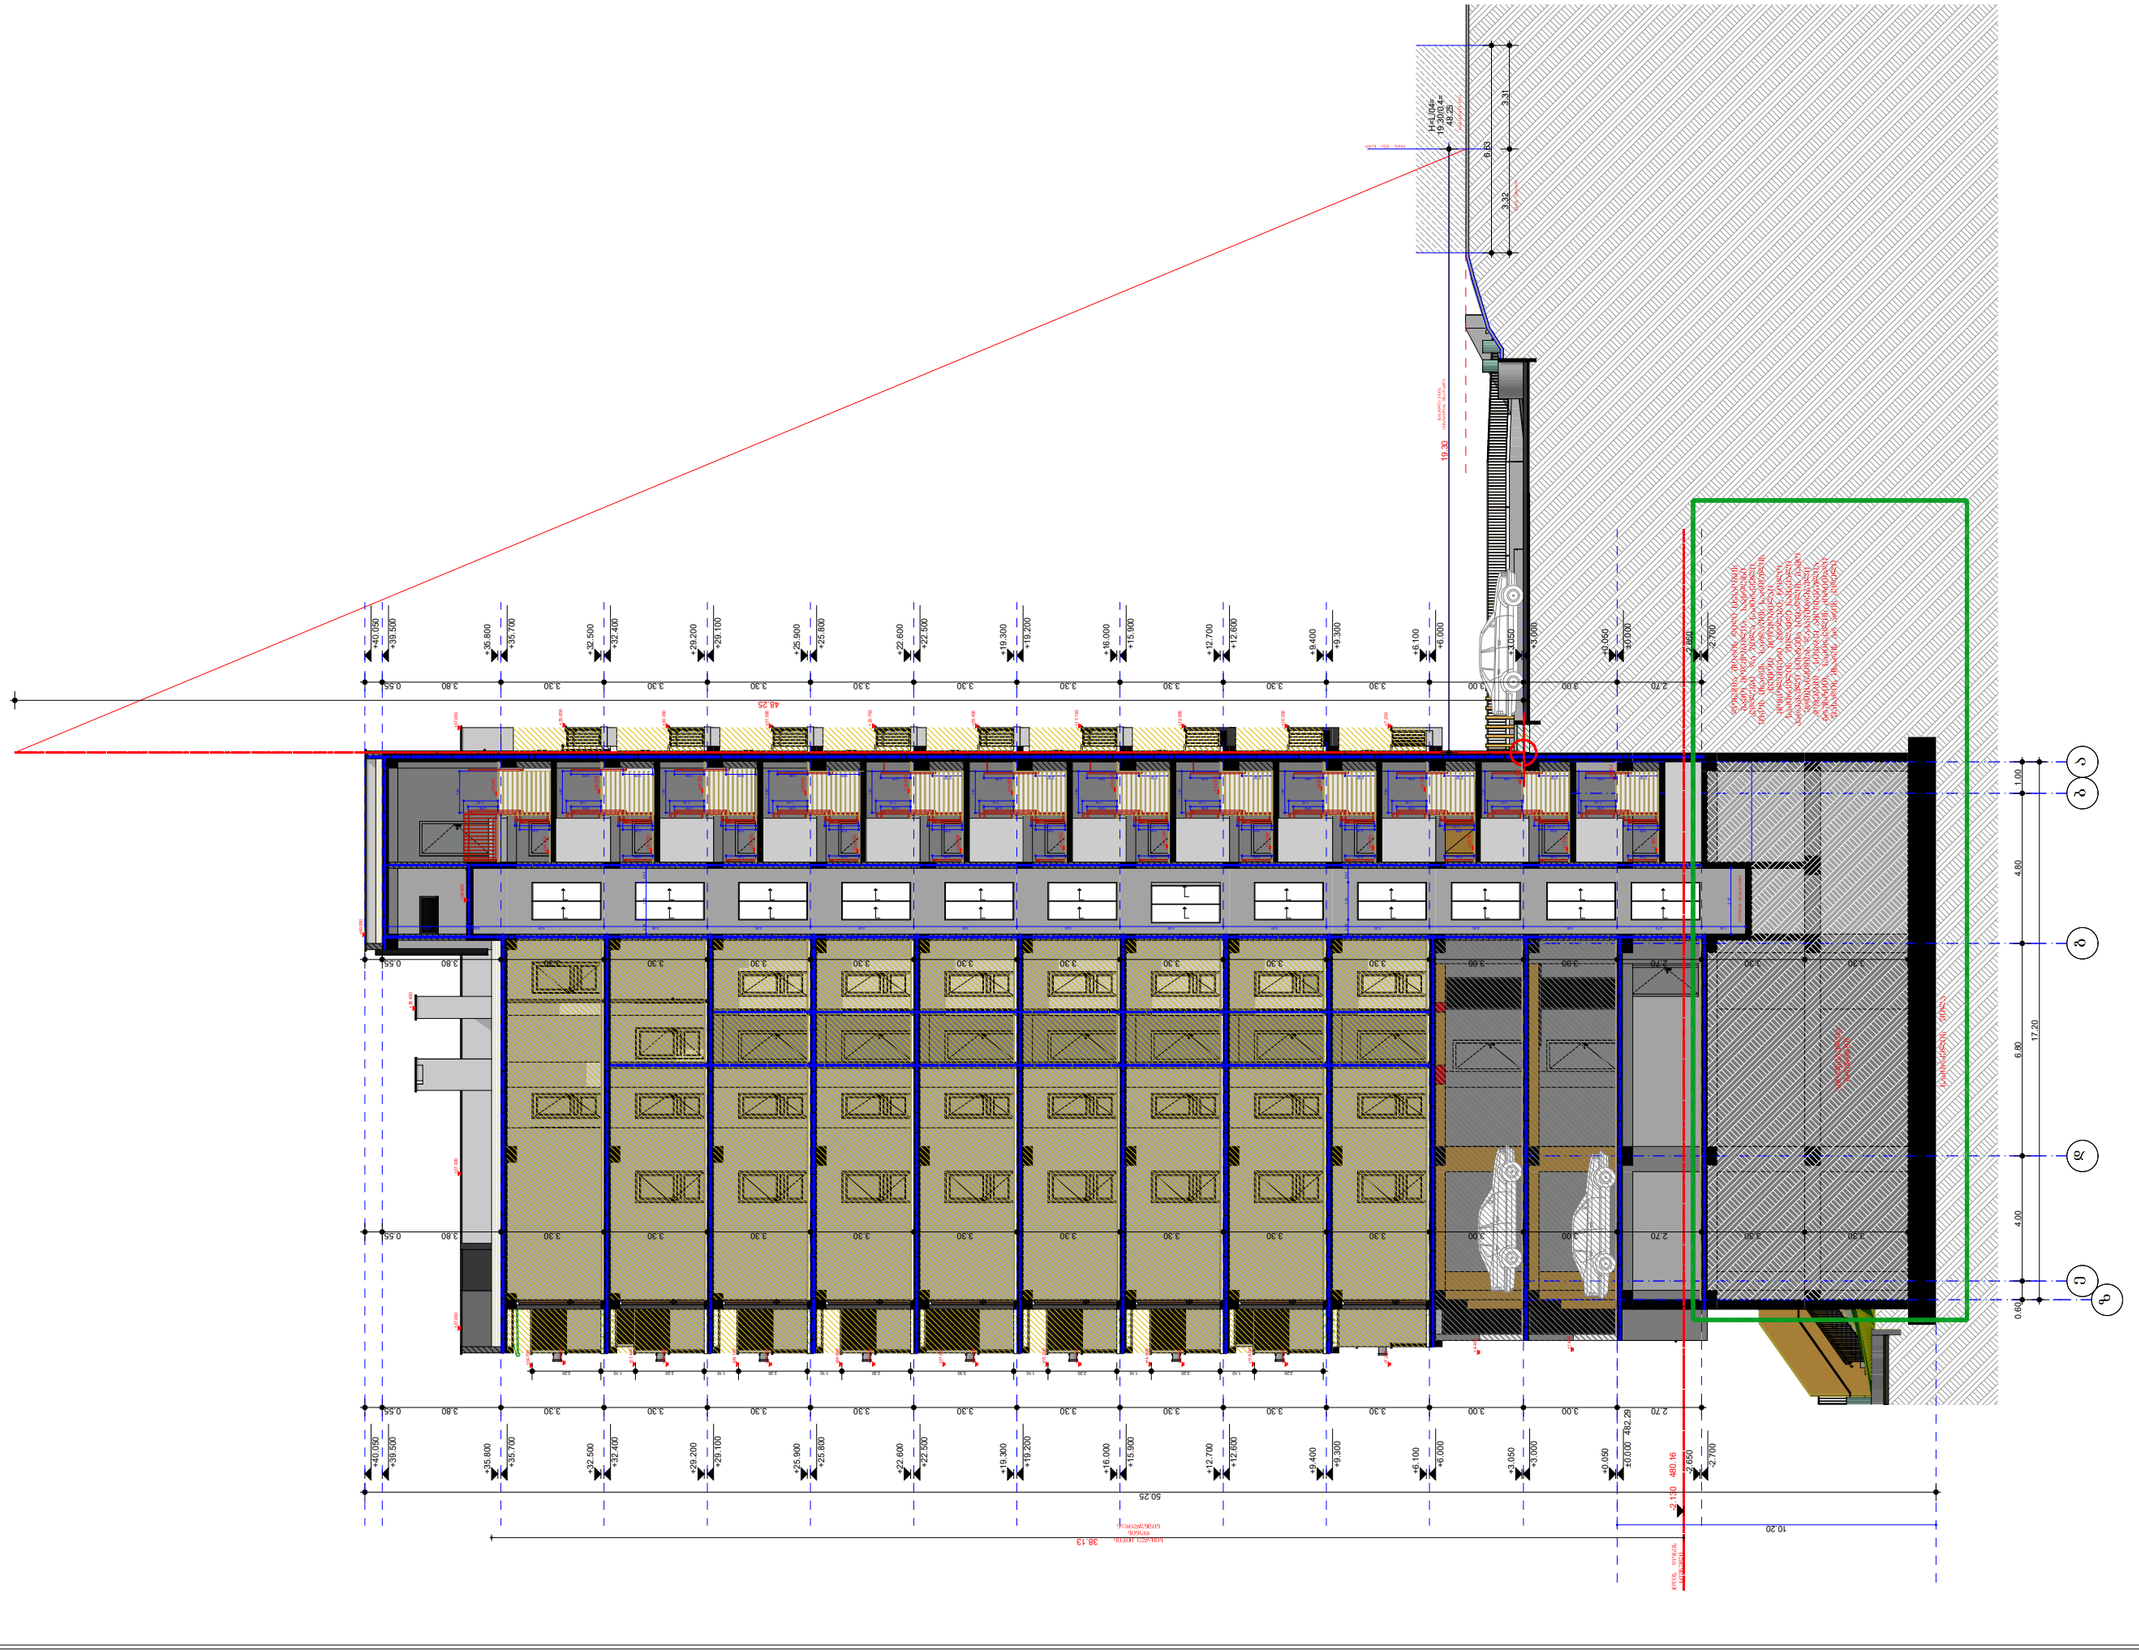

technical-economic indicators

7

explication

position	name surname	signature
director	Giorgi Kokhadze	
author	Giri Dekanoidze	
architect	Giri Dekanoidze	
architect	Giorgi Asatiani	
constructor	Nikoloz Machavariani	

drawing	
date of issue	27/01/2020
scale	1:100
stage	Project
paper size	A1
file name	
pages	

5/60250 1 - 1

ჭრილი 2 - 2

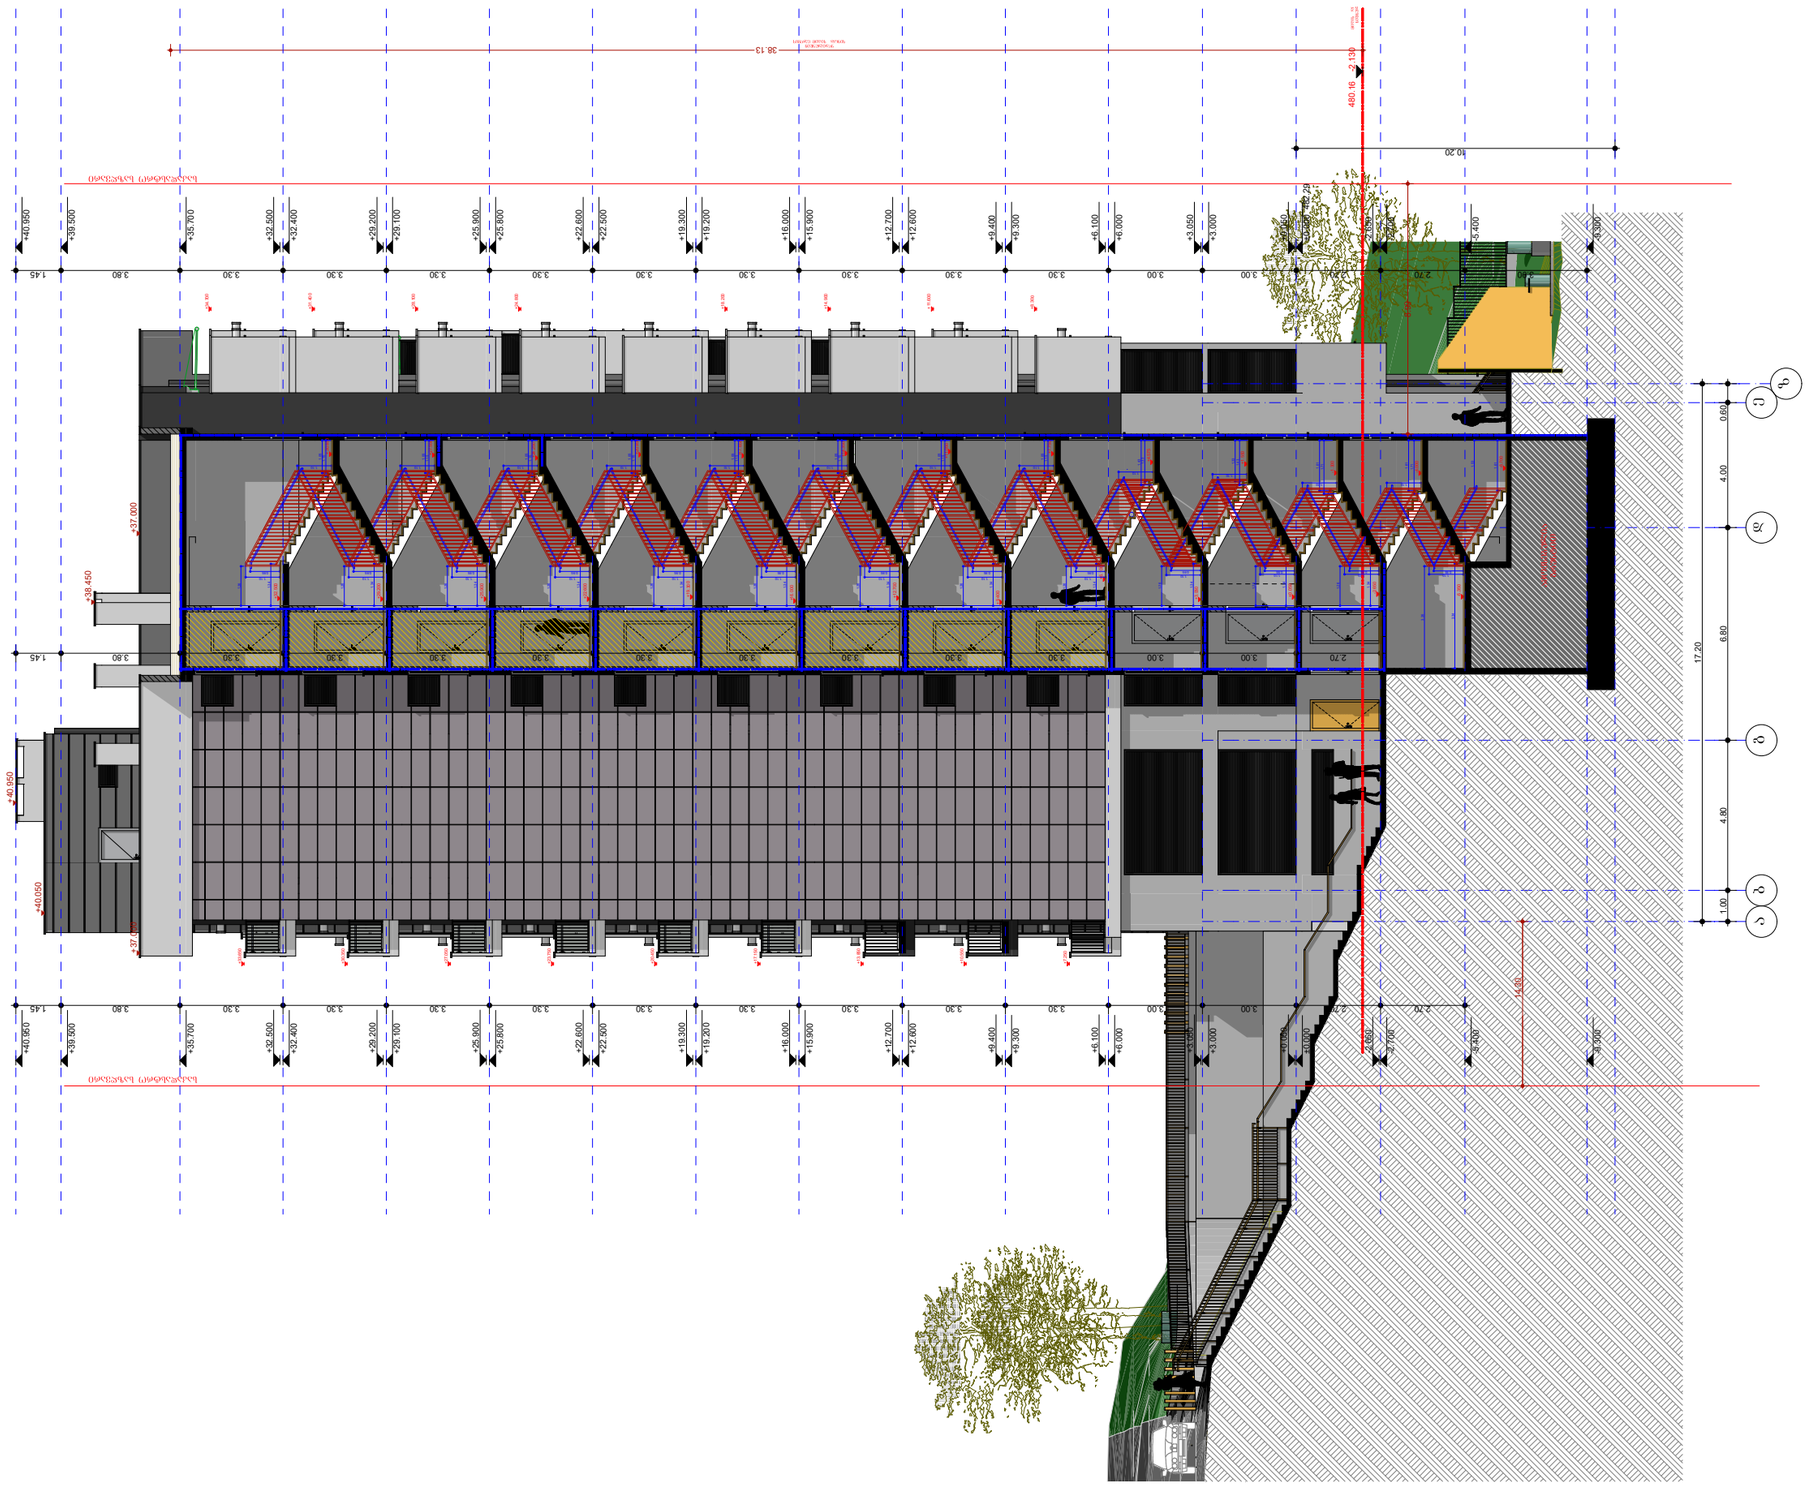

ბაბ „ნიუ პოინტ"
www.newpoint.ge
info@newpoint.ge
tel: +995 (0) 2445580, mob: +995 (0) 2445580
Ltd "NewPoint"
office N3, floor N1, 3 magaloblishvili str.
Tbilisi, Georgia ID: 404883943

notes

technical-economic indicators

7

explication

project

client

address

position	name surname	signature
director	Giorgi Kokhidze	
author	Gavi Dekanoidze	
architect	Gavi Dekanoidze	
architect	Giorgi Arsenidze	
constructor	Vakhtang Macharadze	

architecture

drawing	date of issue	27/01/2020
	scale	1:100
	stage	Project
	paper size	A1
	file name	
	pages	

ჭრილი 2 - 2

ჭრილი 3 - 3

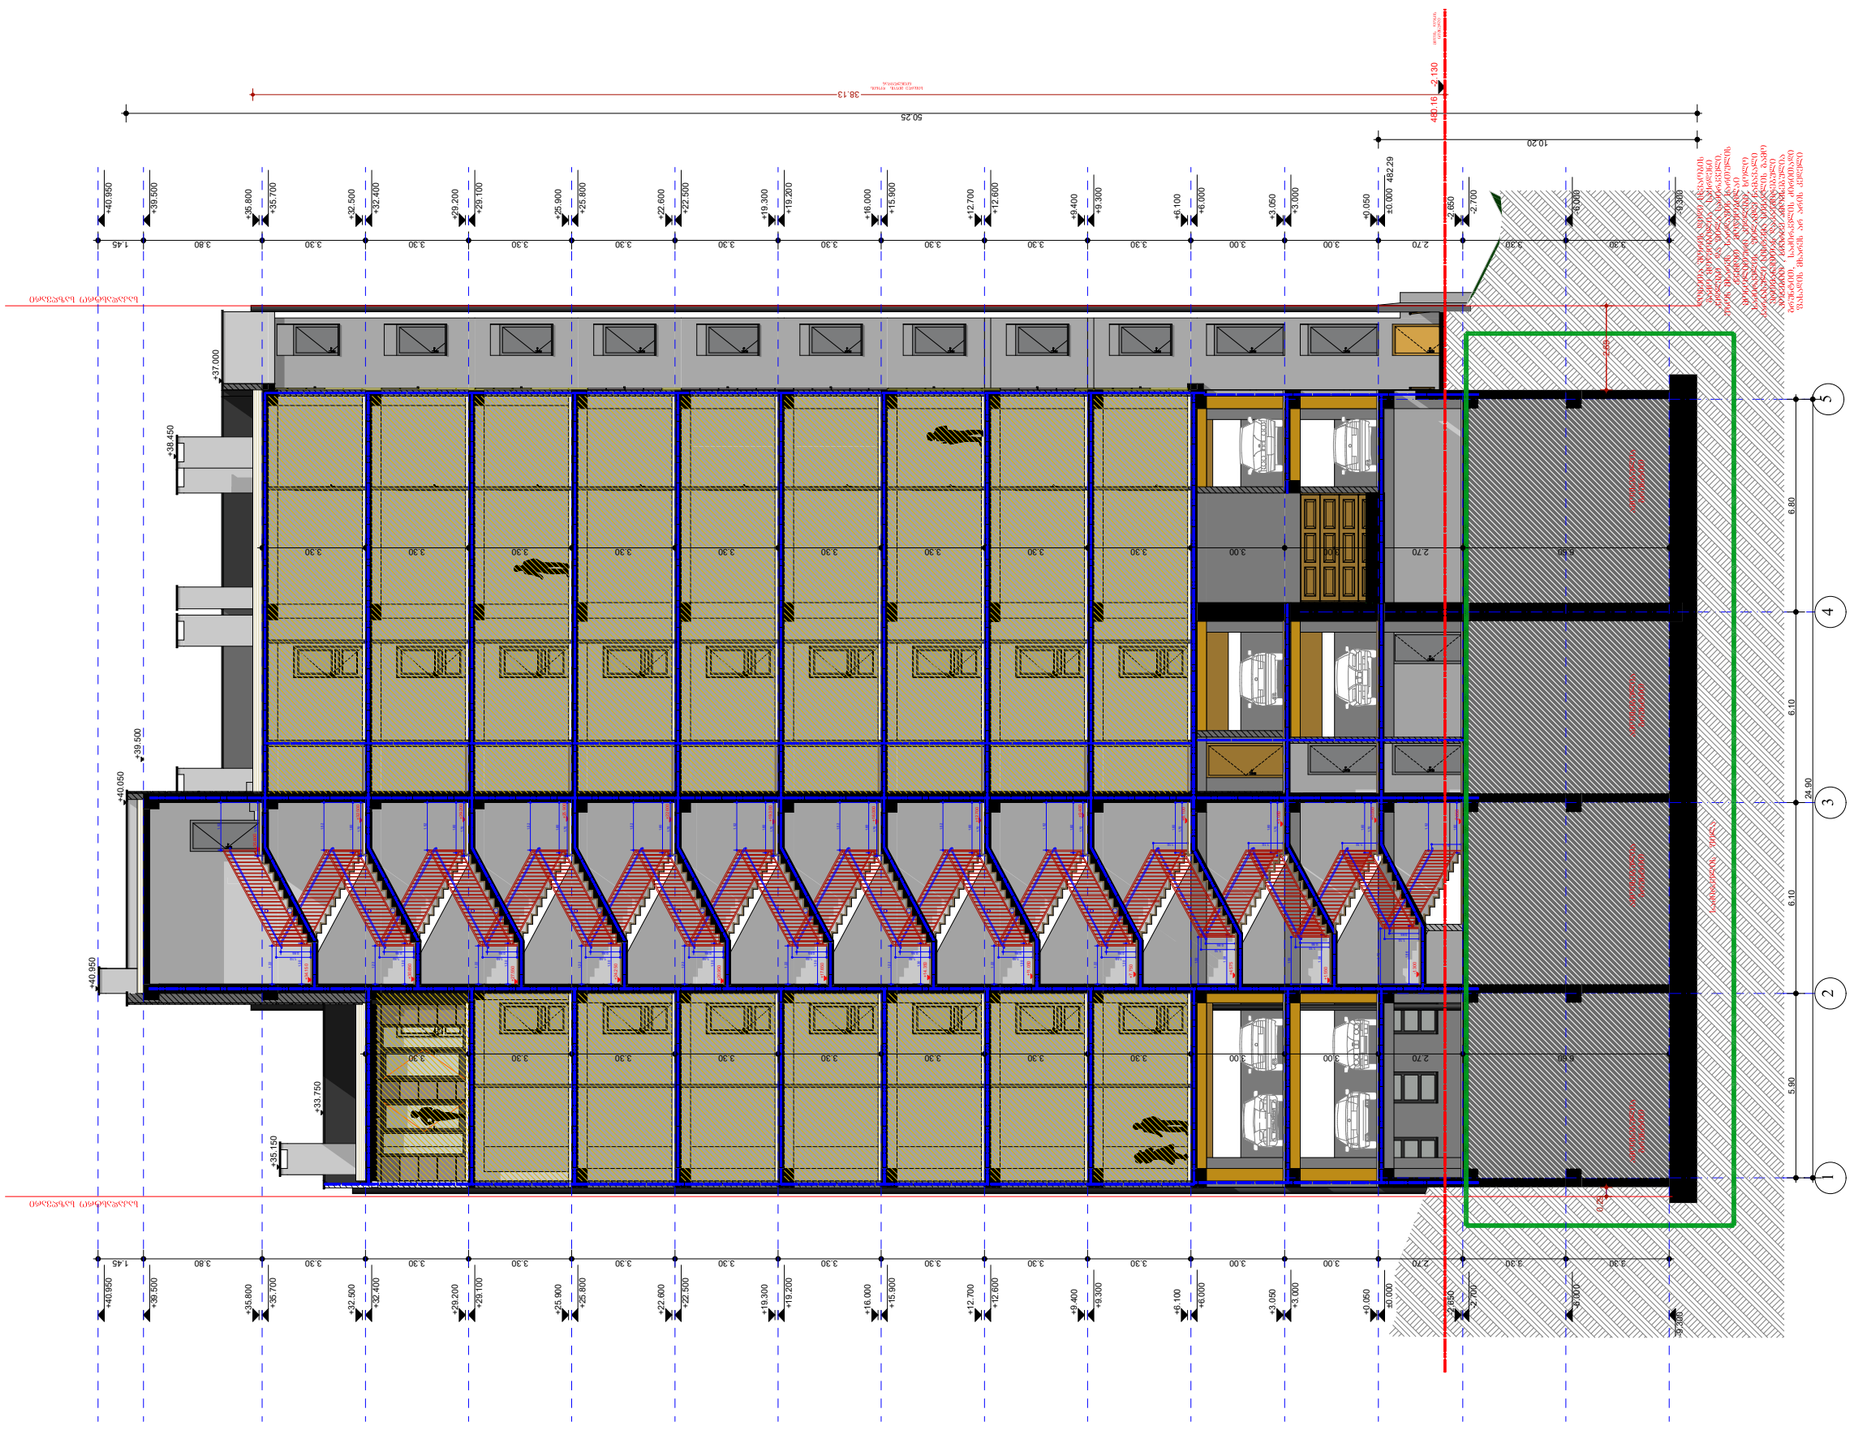

ბაბ „ნიუ პოინტ"
Ltd "NewPoint"
office N3, floor N1, 3 ungadiddidivili str.
Tbilisi, Georgia ID: 404883943

notes


technical-economic indicators

7

explication

project		
client		
address		
position	name surname	signature
director	Giorgi Kokinadze	
author	Giro Dekanoidze	
architect	Giro Dekanoidze	
architect	Giorgi Artsindze	
constructor	Vakhtang Machavaliz	
architecture		
drawing	date of issue	27/01/2020
	scale	1:100
	stage	Project
	paper size	A1
	file name	
	pages	

ჭრილი 3 - 3