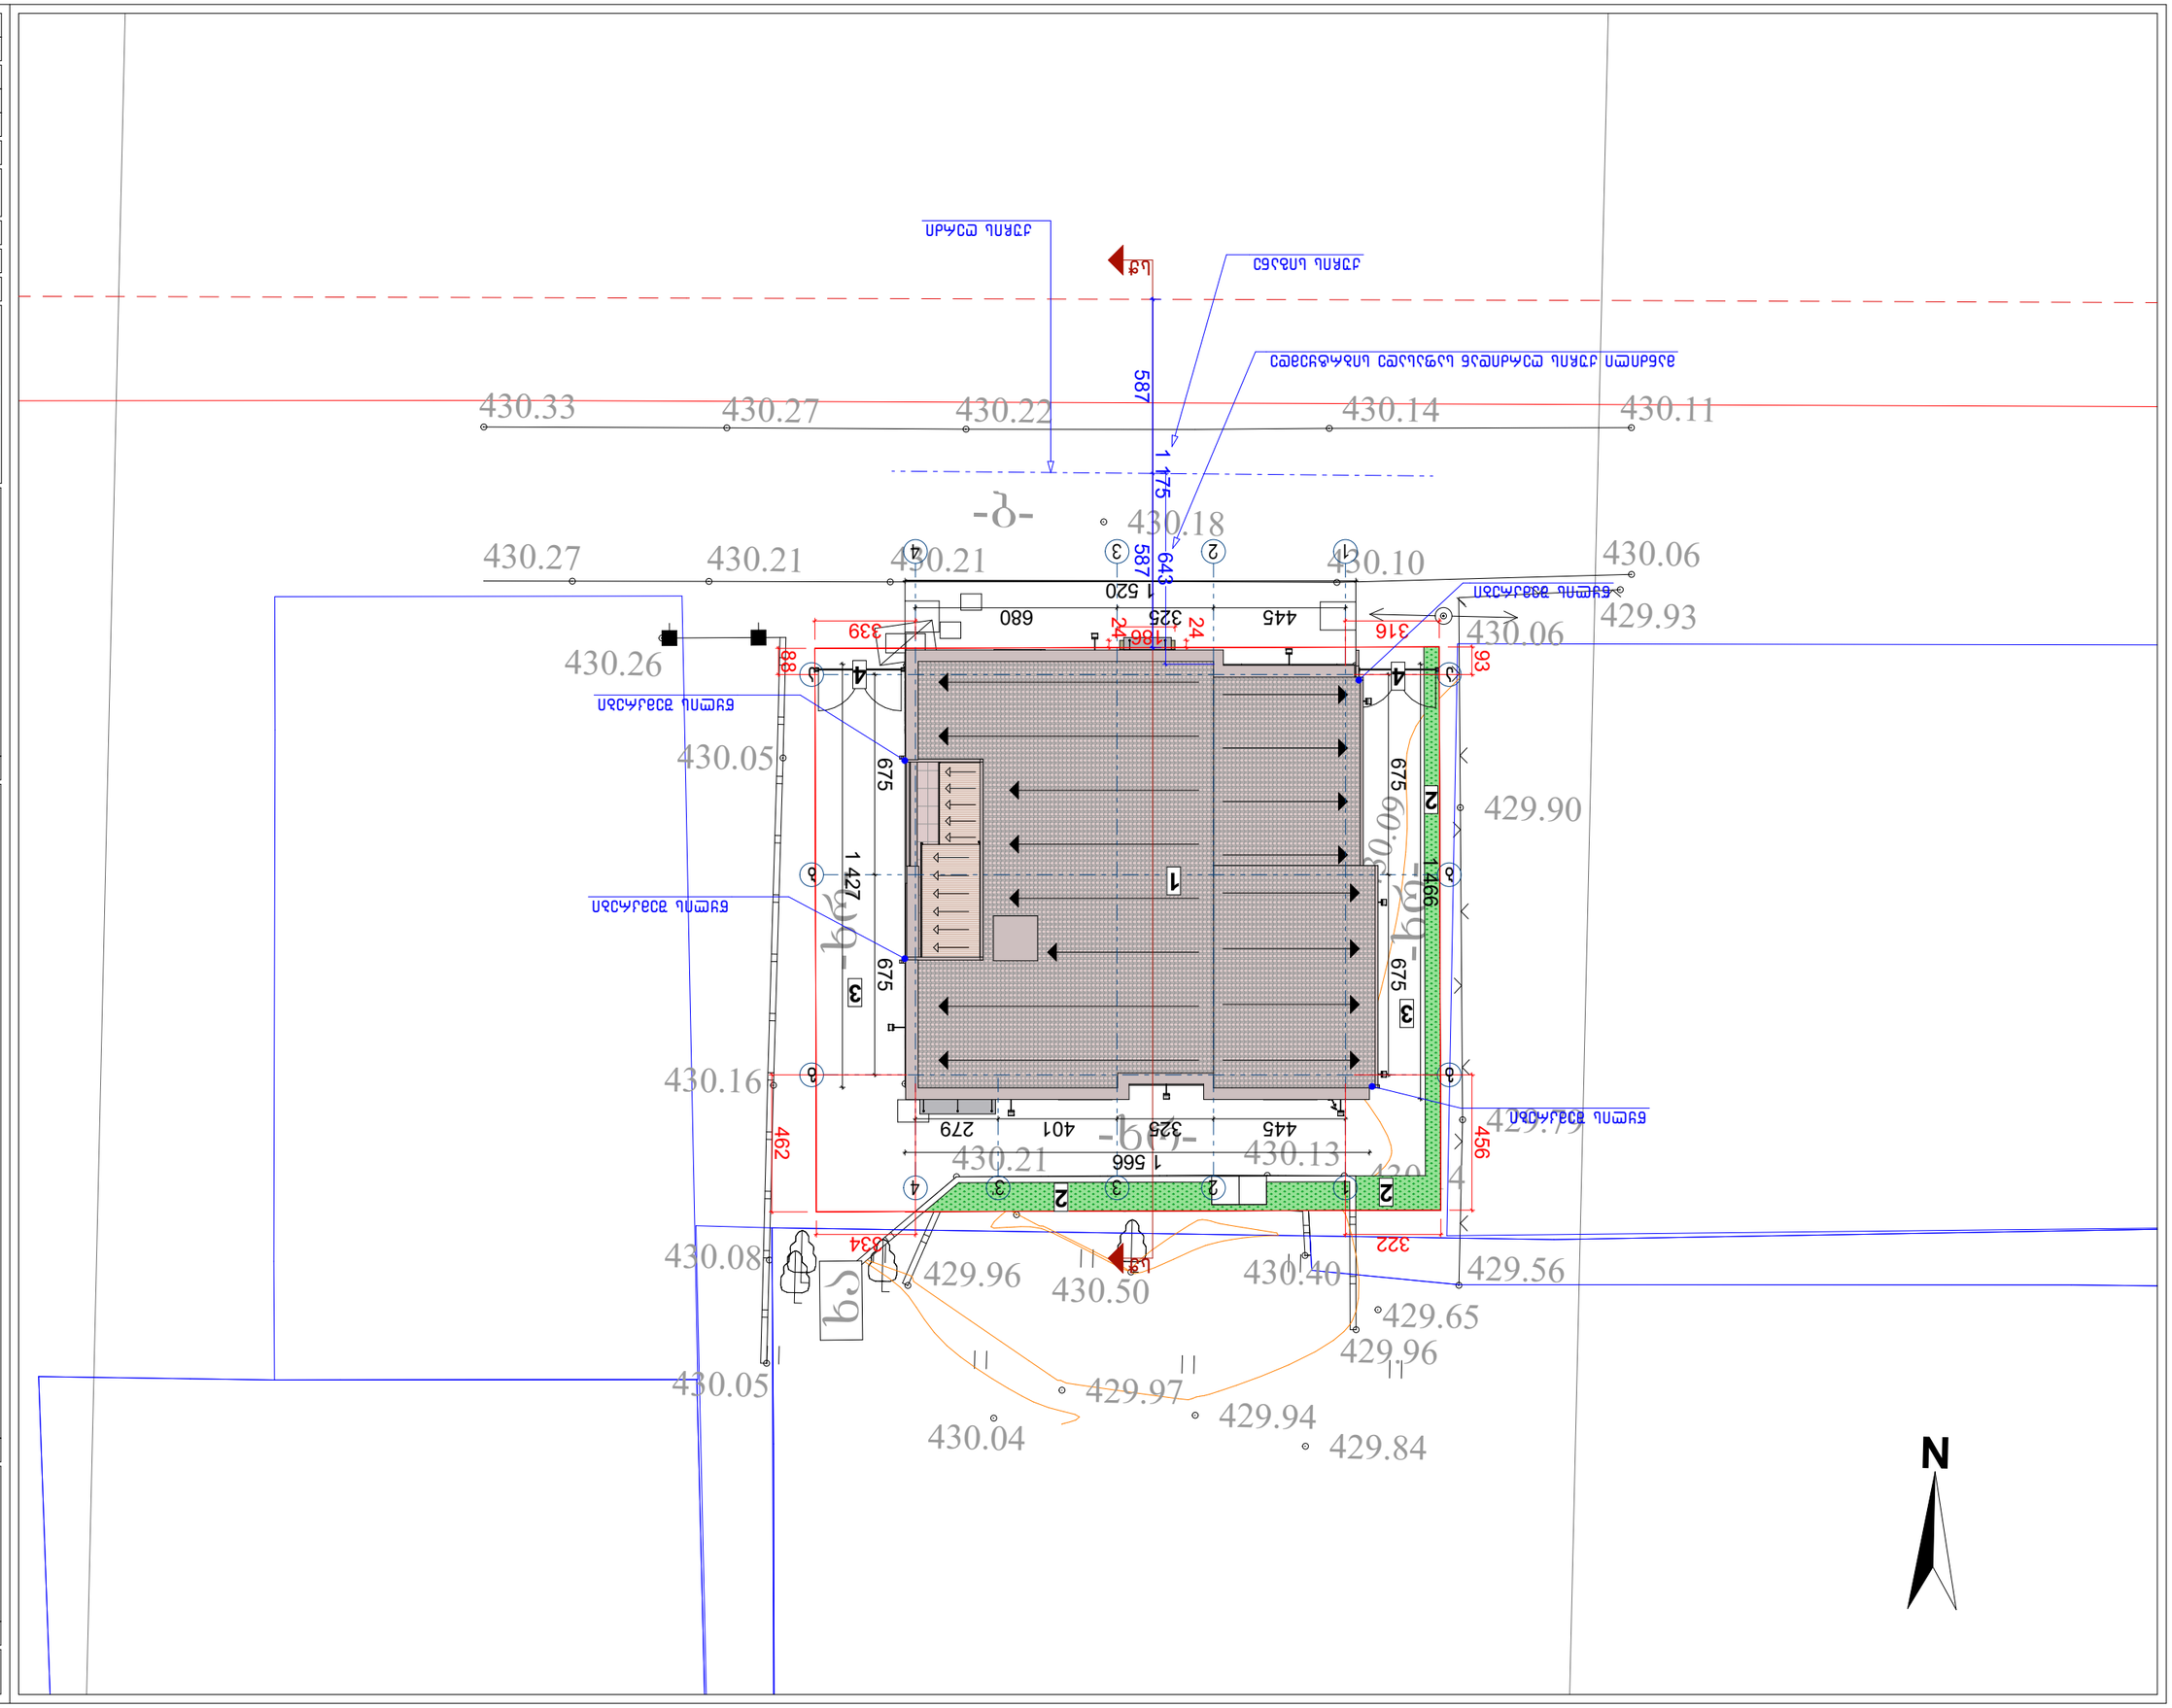









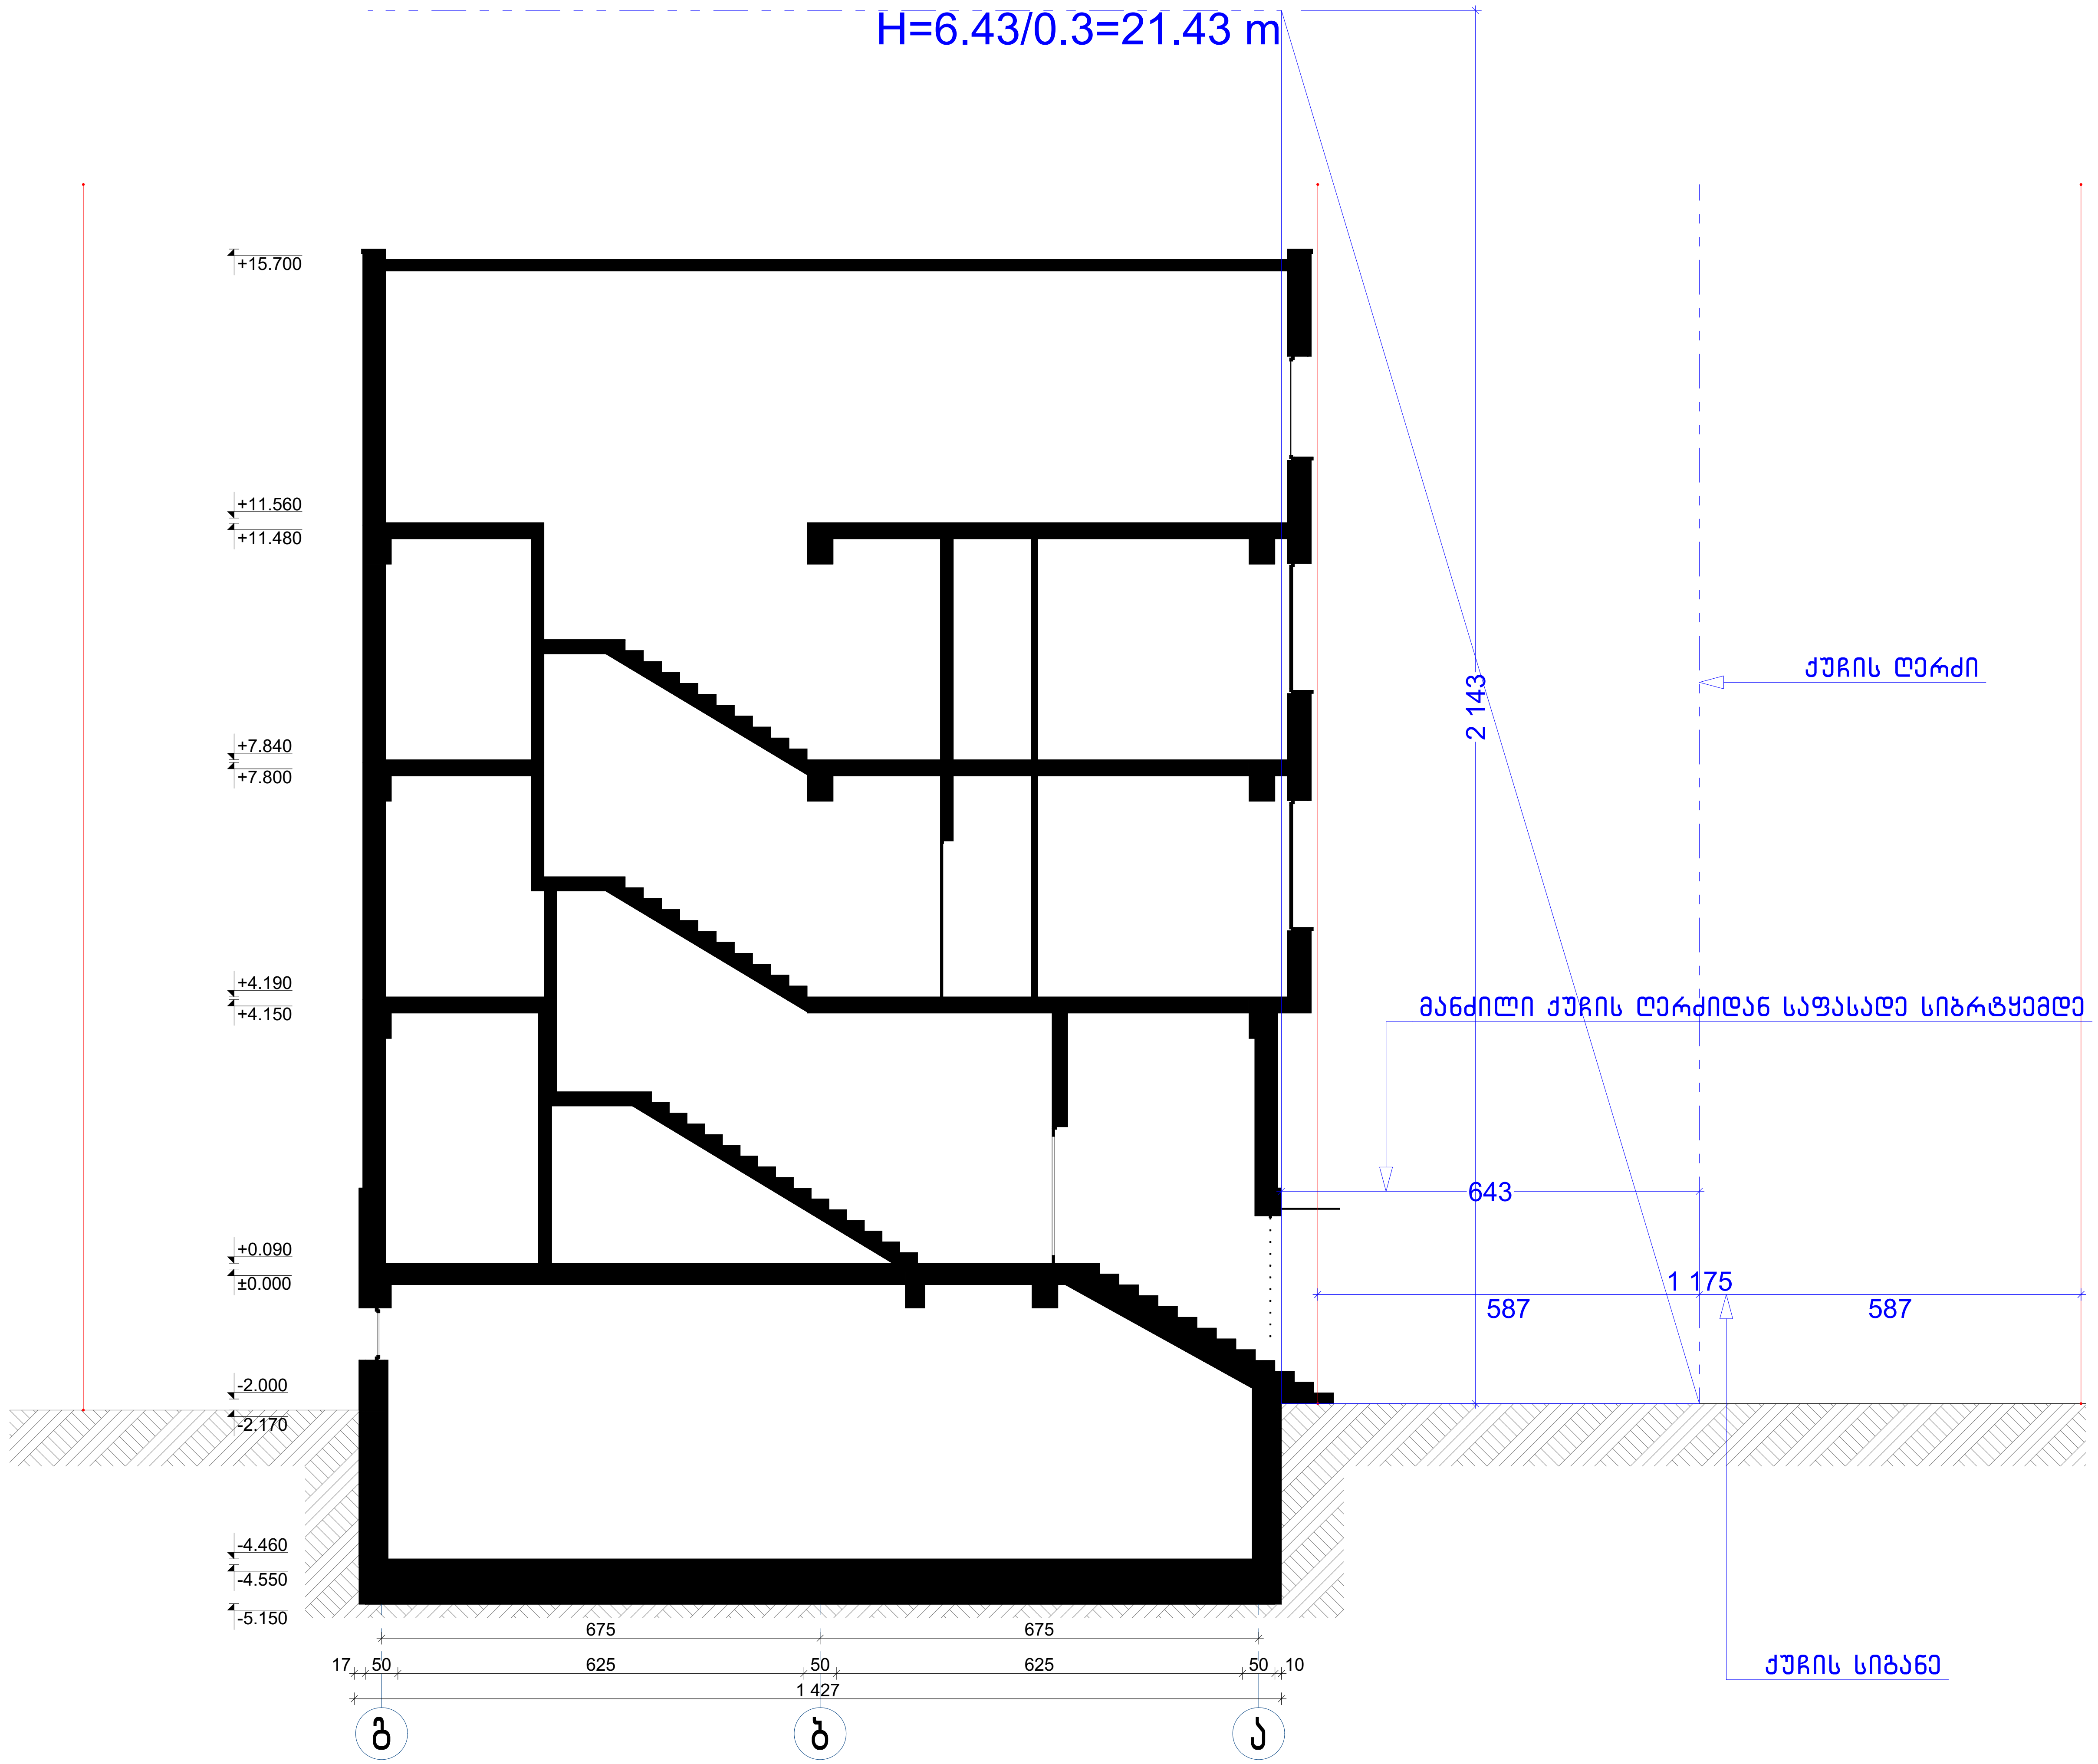

ფორმატი A3

პირობითი აღნიშვნები

- საკადასტრო საზღვარი
- ღერძის ხაზი
- ჭრილის ხაზი
- x.xxx ნიშნული

ექსპლიკაცია

1 – ჰოლი
2 – ოფისი
3 – სან. კვანძი
4 – დამხმარე
5 – კიბე

შენიშვნა

შ.პ.ს "ტე.ეს.ტე არქსტუდიო"

საოფისე შენობა

არქიტექტურული ნაწილი

კორექტირებული პროექტი

ქ. თბილისი,
გიორგი (ჯორჯ) პაპაშვილის ქუჩა #7
ს/კ: 01.72.14.013.815

სართულის ბეგმა ±0.000 ნიშნულზე

მთ. არქიტექტორი	თ მურვანიძე	
ავტორი	ა. ლომსაძე	
შეასრულა	ა. ლომსაძე	

მასშტაბი	ფურცელი	თბილისი
1:100	--	7/6/2020

Embassy of the United States of America

July 20, 2017
Tbilisi, Georgia

Mr. Levan Esiava
Director
LTD La Tec GmbH
Email: latecinfo@yahoo.com

Dear Mr. Esiava:

This is in reference to your building located near the U.S. Embassy at cadastral code : 01.72.14.013.416.

The U.S. Embassy has no objection to increasing the size of the roof of your building at this location to 18.5 meters, as long as the roof is pitched.

Please advise if you have any other questions.

.

Thank you,

Adam Lamoreaux
Management Counselor
US Embassy Tbilisi