გენგეგმა მ 1:500

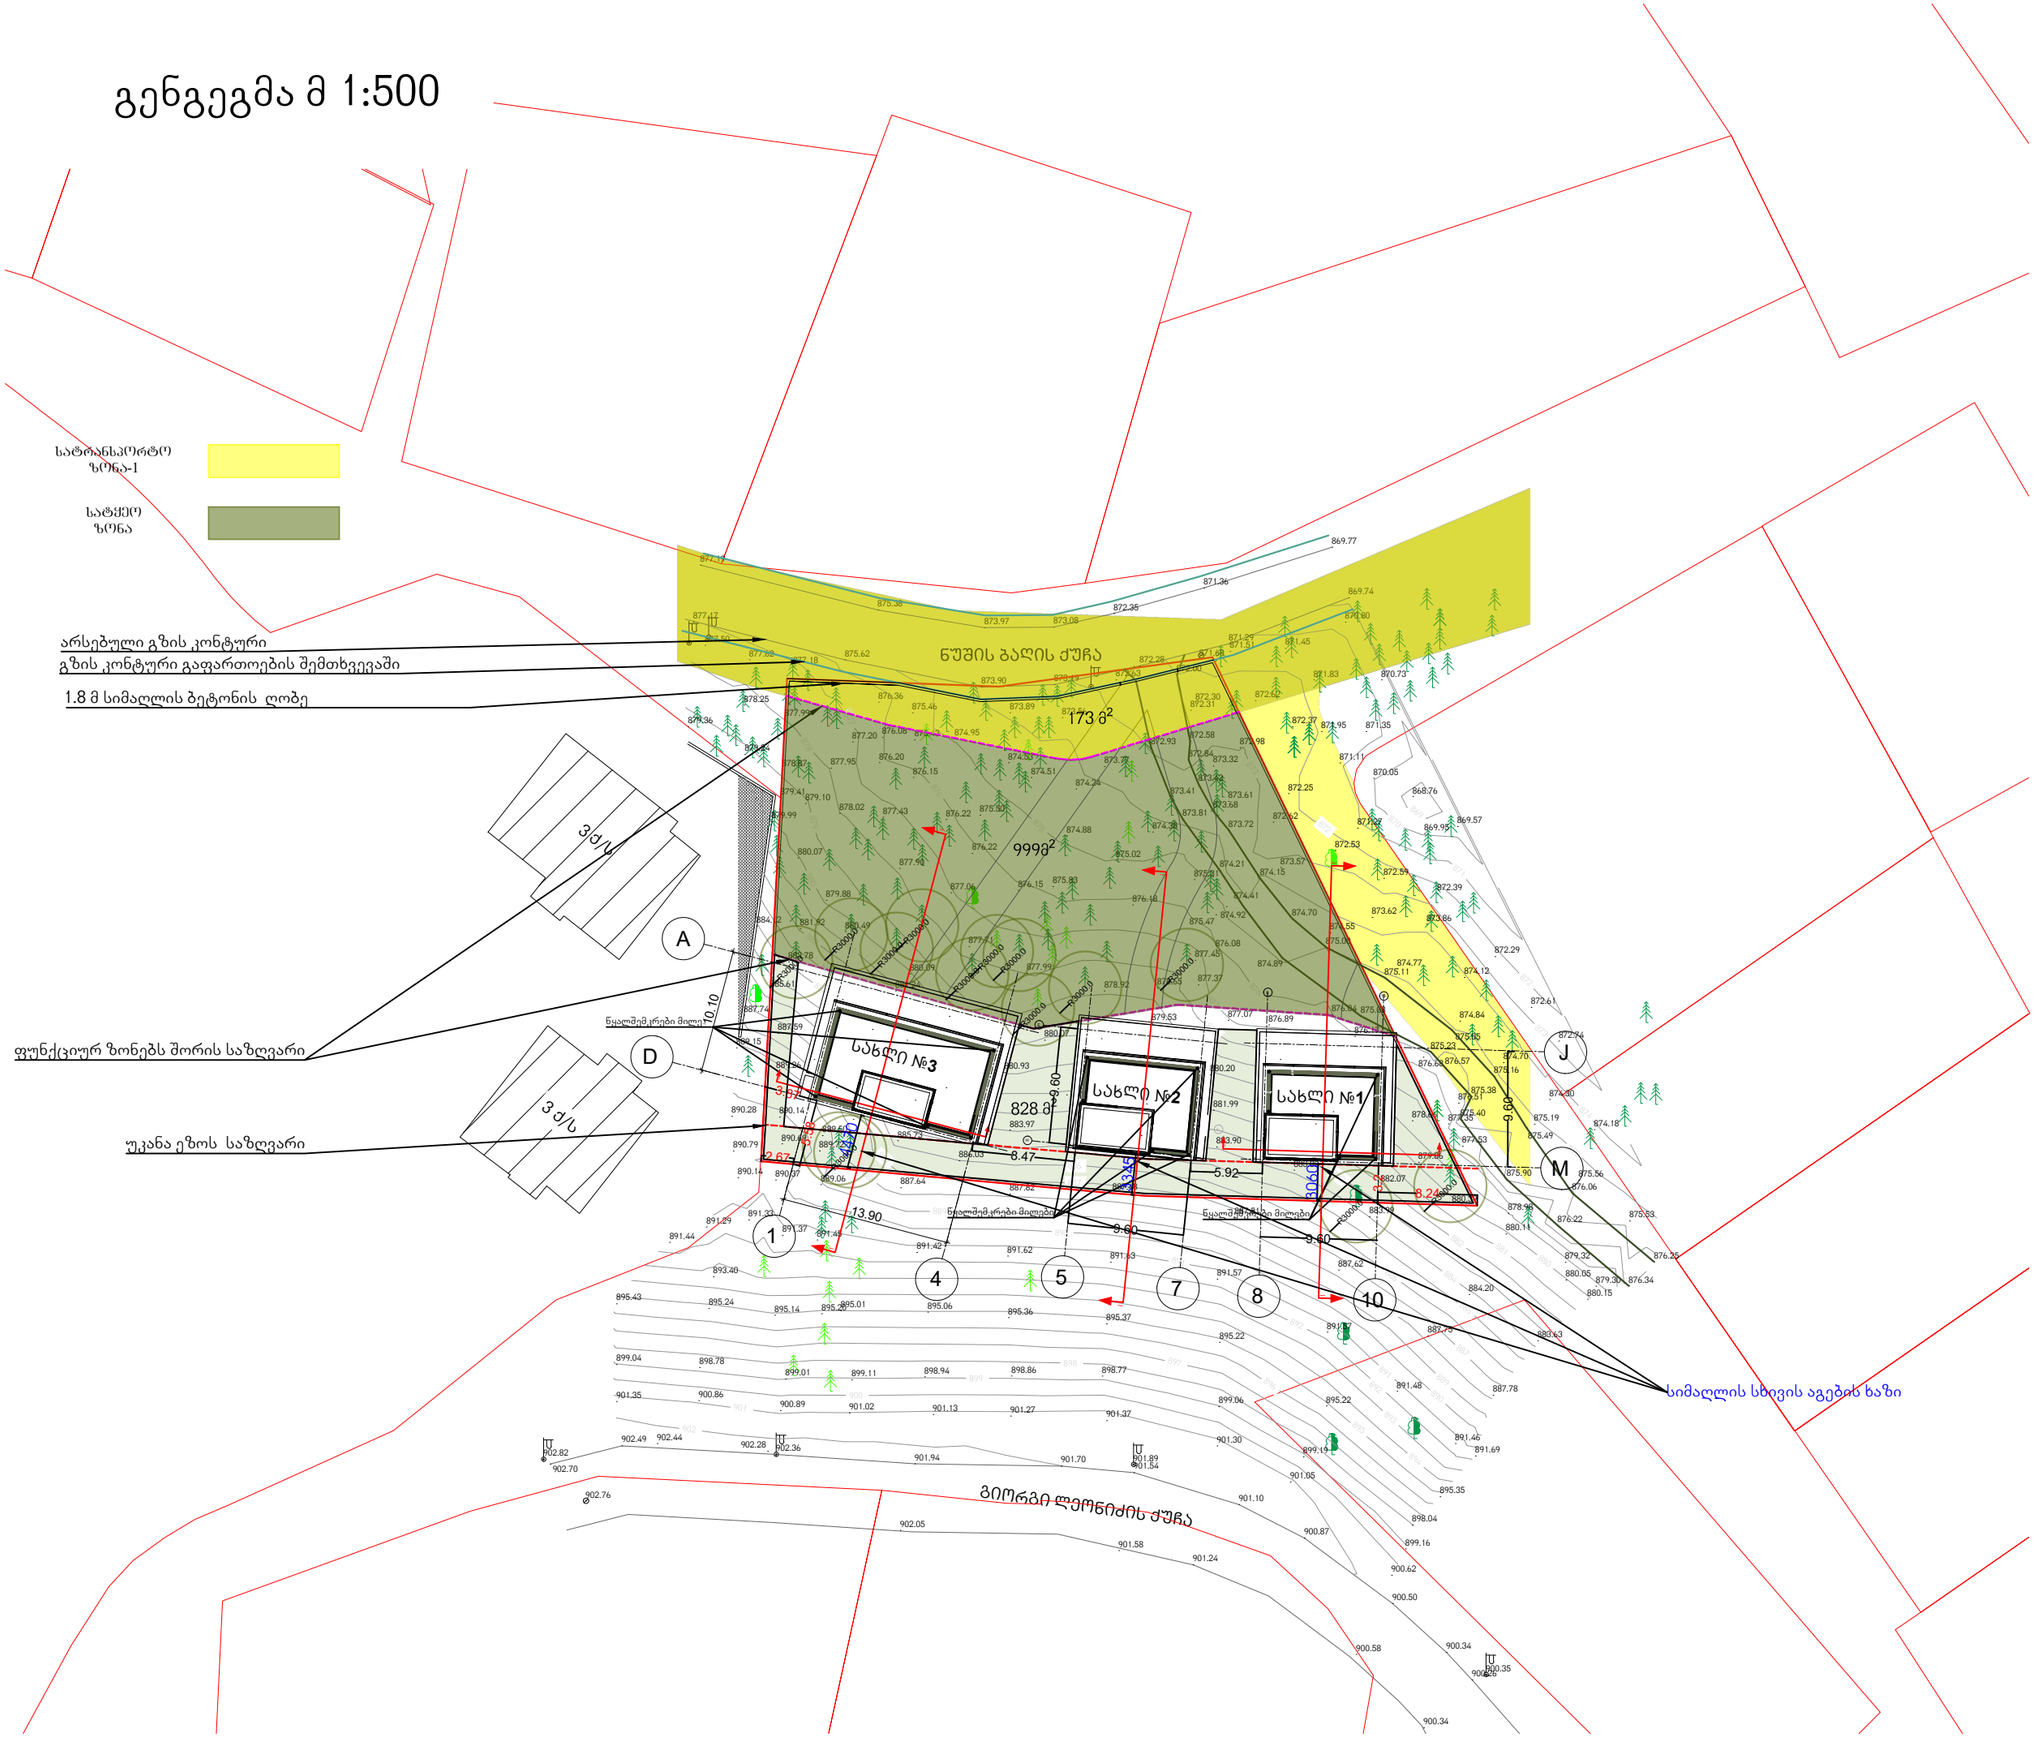

KHMALADZE ARCHITECTS

E-mail: Giorgi@Khmaladze.ge

D. Uznadze st. #91a, TBILISI

Dimensions to be verified on side.

This drawing should not be scaled.

Any discrepancies should be referred to the Architect prior to work being put in hand.

This drawing is the property of Khmaladze Architects, and the drawing is issued on the condition that it is not copied, reproduced, retained or disclosed to any unauthorized person, either wholly or in part without the consent in writing of Khmaladze Architects.

PROJECT NAME :

Tskneti Residences

ADDRESS :

-

CLIENT:

-

STAGE	CD
SCALE	
FORMAT	A3
DATE	
NAME	
PAPER NUMBER	
AUTHOR	GIORGI KHMALADZE
DRAWN BY	ANA JAVAKHISHVILI
APPROVED BY	-

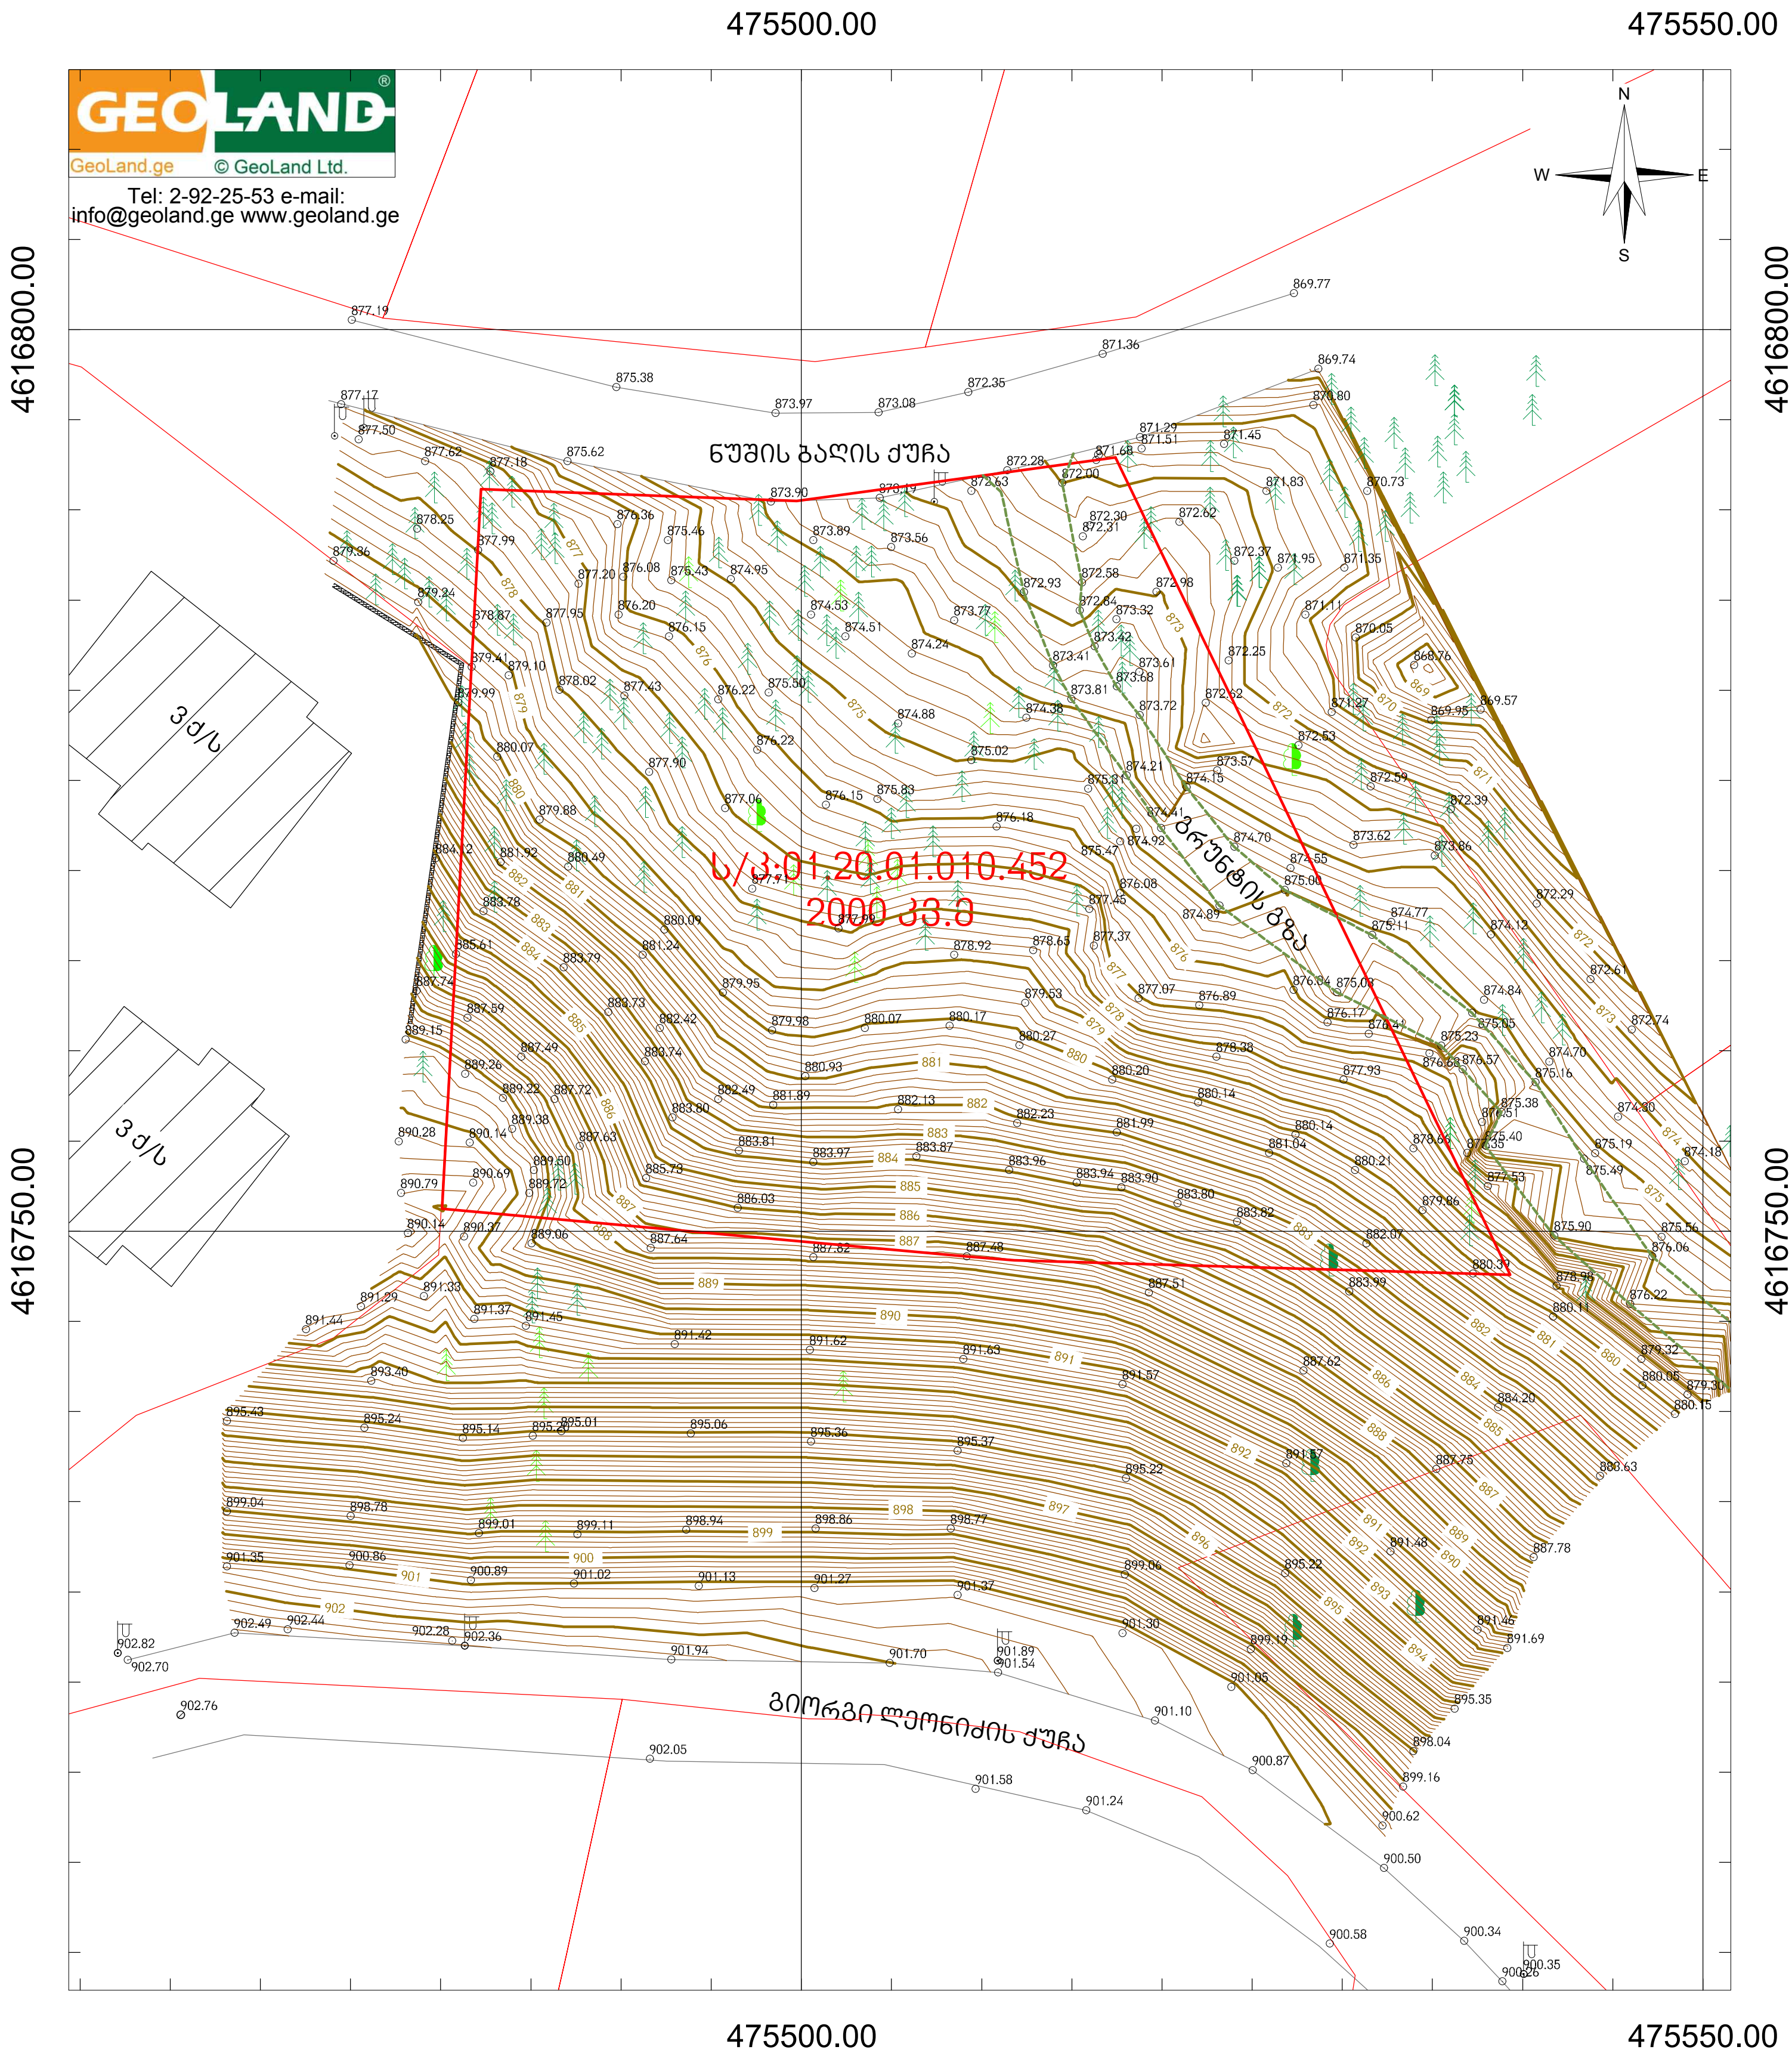

პირობითი აღნიშვნები

(red outline)	მიწის ნაკვეთის საზღვრები
(hatched box)	შენობა
∘ 500	სიმაღლის ნიშნული
(tree symbol)	ფოთლოვანი ხე
(tree symbol)	წიწვოვანი ხე (წვრილი)
(tree symbol)	წიწვოვანი ხე
(tree symbol)	წიწვოვანი ხე (წვრილი)
(pole symbol)	ელ. ბოძი
⊘	ჭის ლუქი
(grey line)	ასფალტის გზა
(dashed line)	გრუნტის გზა
(blue line)	მილი
(brick pattern)	ბეტ.ზღუდე 1. ზე მაღალი

456000

4678900

UTM სისტემის კოორდინატები

ტოპოგეგმა		
მისამართი:	ქ. თბილისი , წყნეთი, ბაგების სატყეო ; ქ.თბილისი , ბაგების სატყეო ტერიტორია, ნაკვეთი N81	
დამკვეთი:	ლევან ქურთიაშვილი	
აზომა	ა. ჯაფარიძე	ა. ჯაფარიძე
დახაზა	ა. სოხაძე	ა. სოხაძე
მ: 1:500	ფართობი: 2000 კვ.მ.	08.07.2020

GEOLAND Geodesy 204447394

კვ საანგარიშო



KHMALADZE
ARCHITECTS

E-mail: Giorgi@Khmaladze.ge

D. Uznadze st. #91a, TBILISI

Dimensions to be verified on side.

This drawing should not be scaled.

Any discrepancies should be referred to the Architect prior to work being put in hand.

This drawing is the property of Khmaladze Architects, and the drawing is issued on the condition that it is not copied, reproduced, retained or disclosed to any unauthorized person, either wholly or in part without the consent in writing of Khmaladze Architects.

PROJECT NAME :

Tskneti Residences

ADDRESS :

-

CLIENT:

-

STAGE CD

SCALE

FORMAT A3

DATE

NAME

PAPER NUMBER

AUTHOR GIORGI KHMALADZE

DRAWN BY -

APPROVED BY -