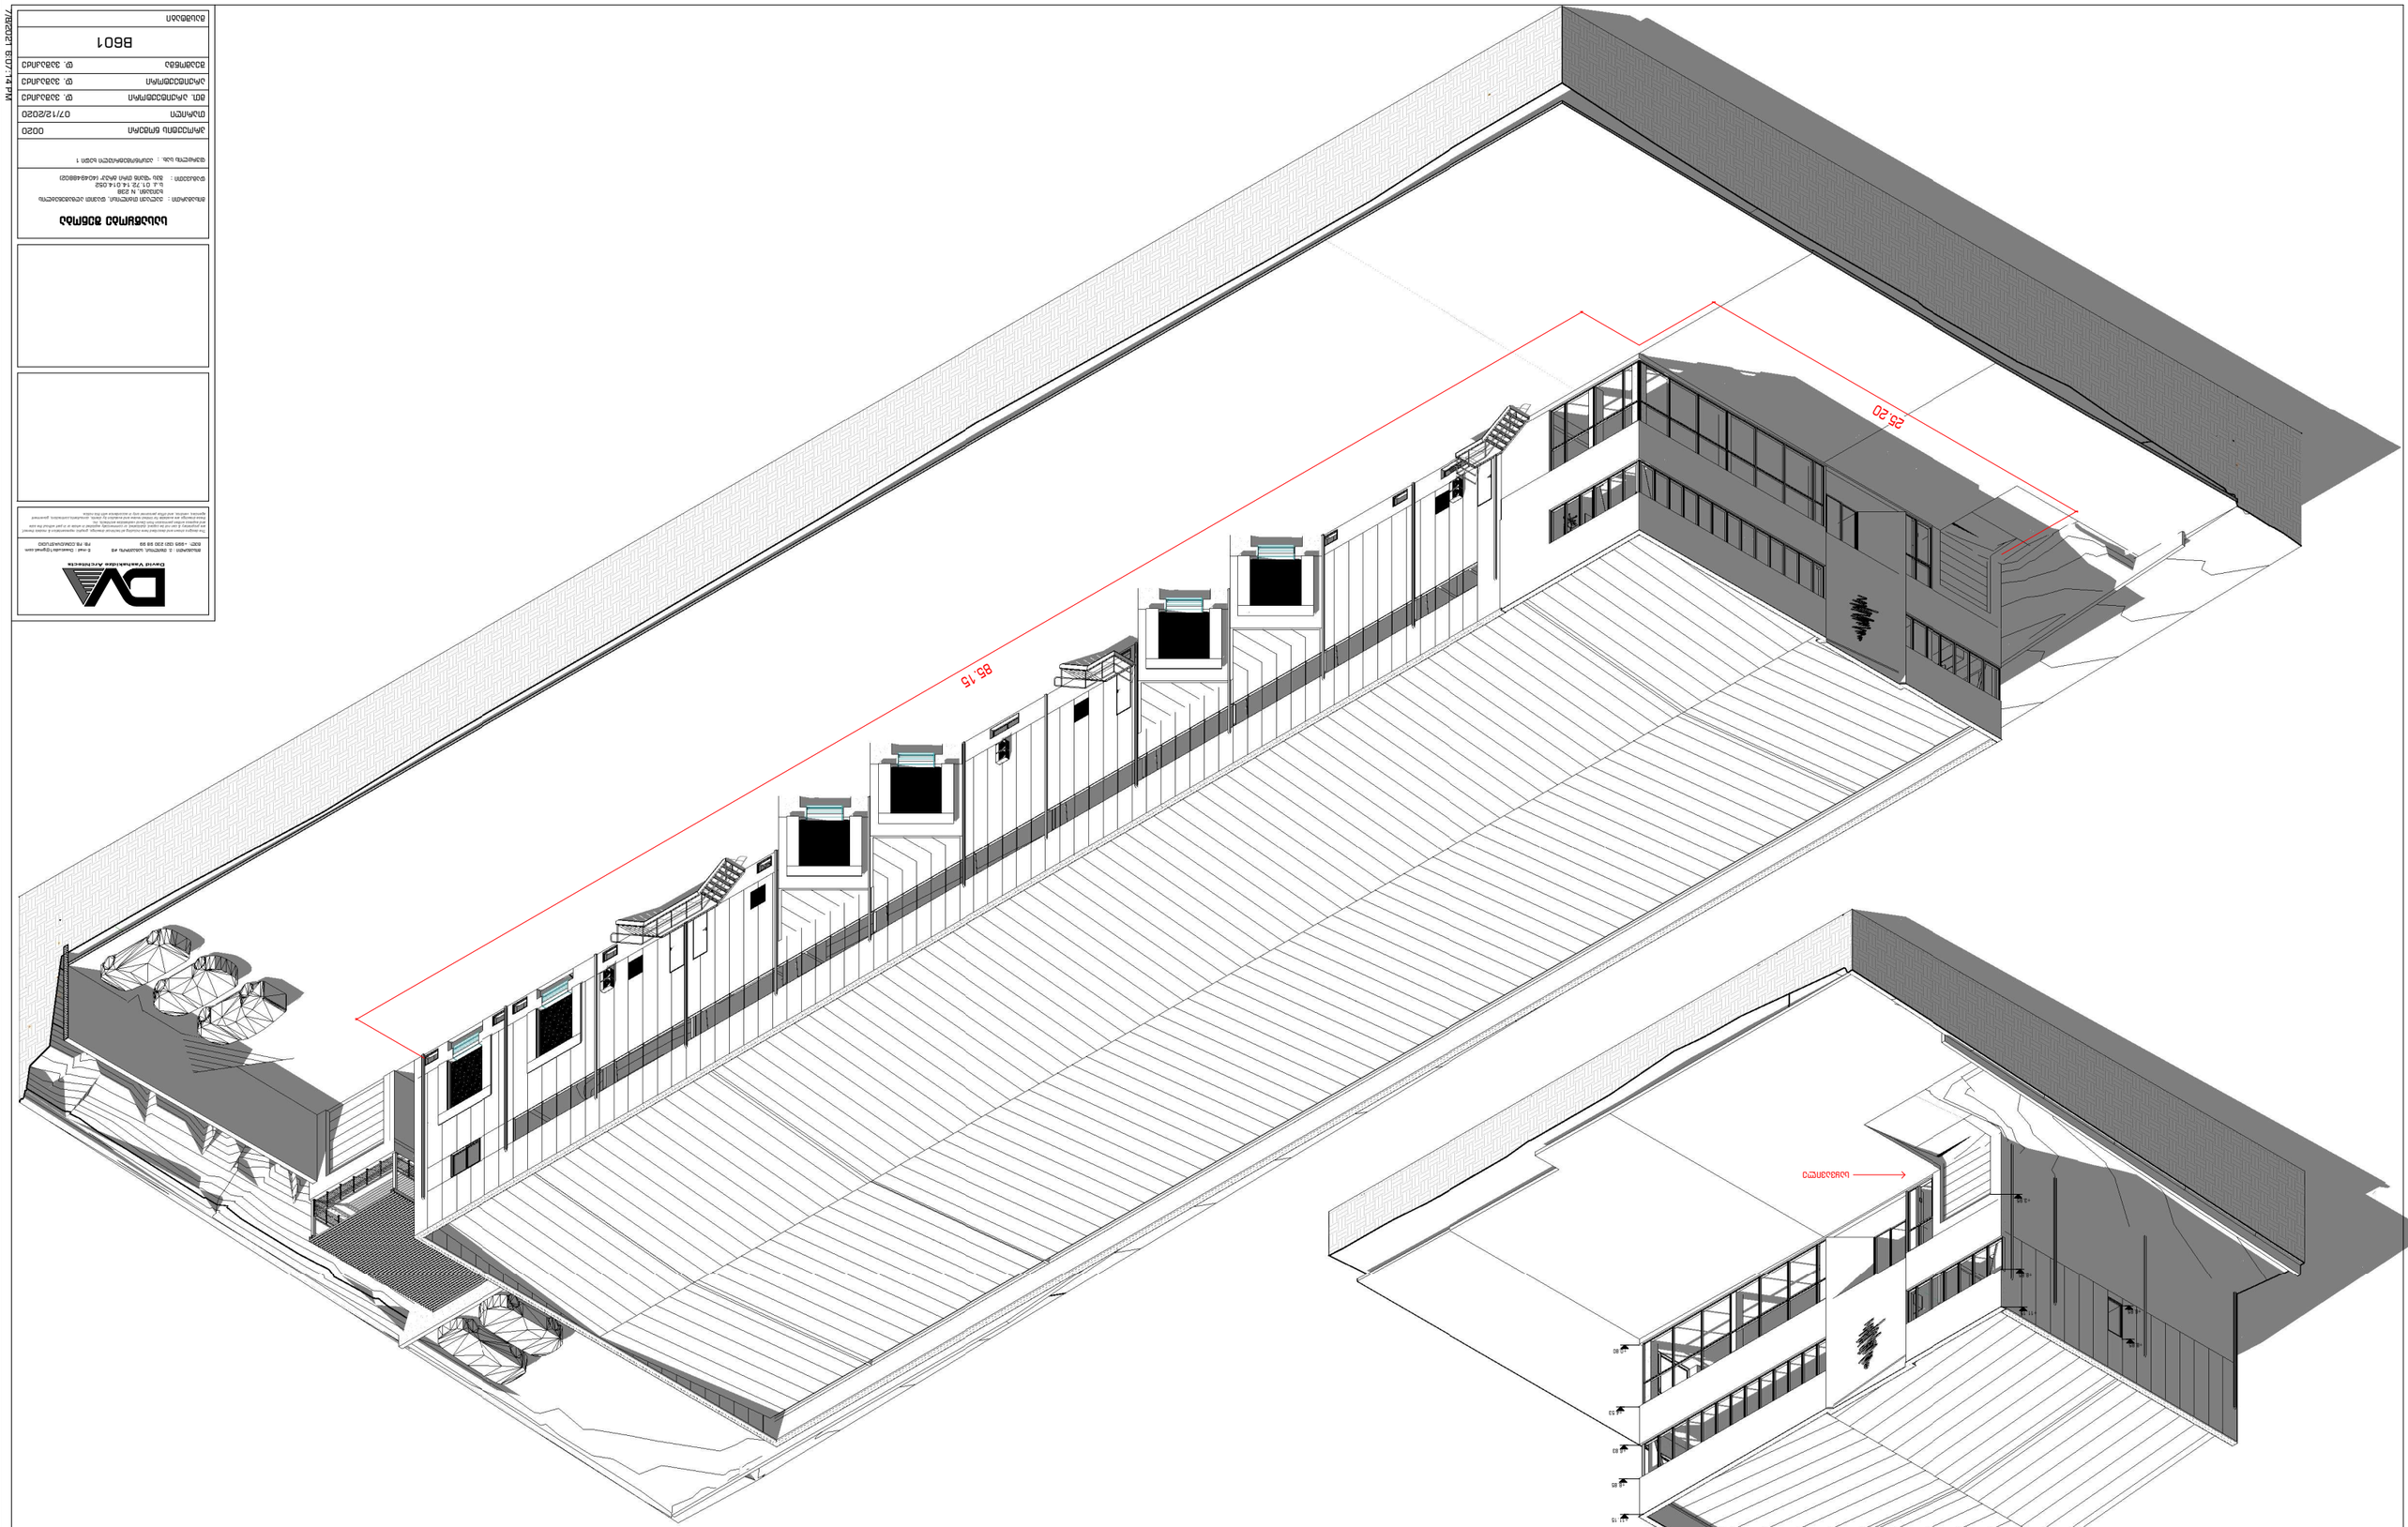












B601


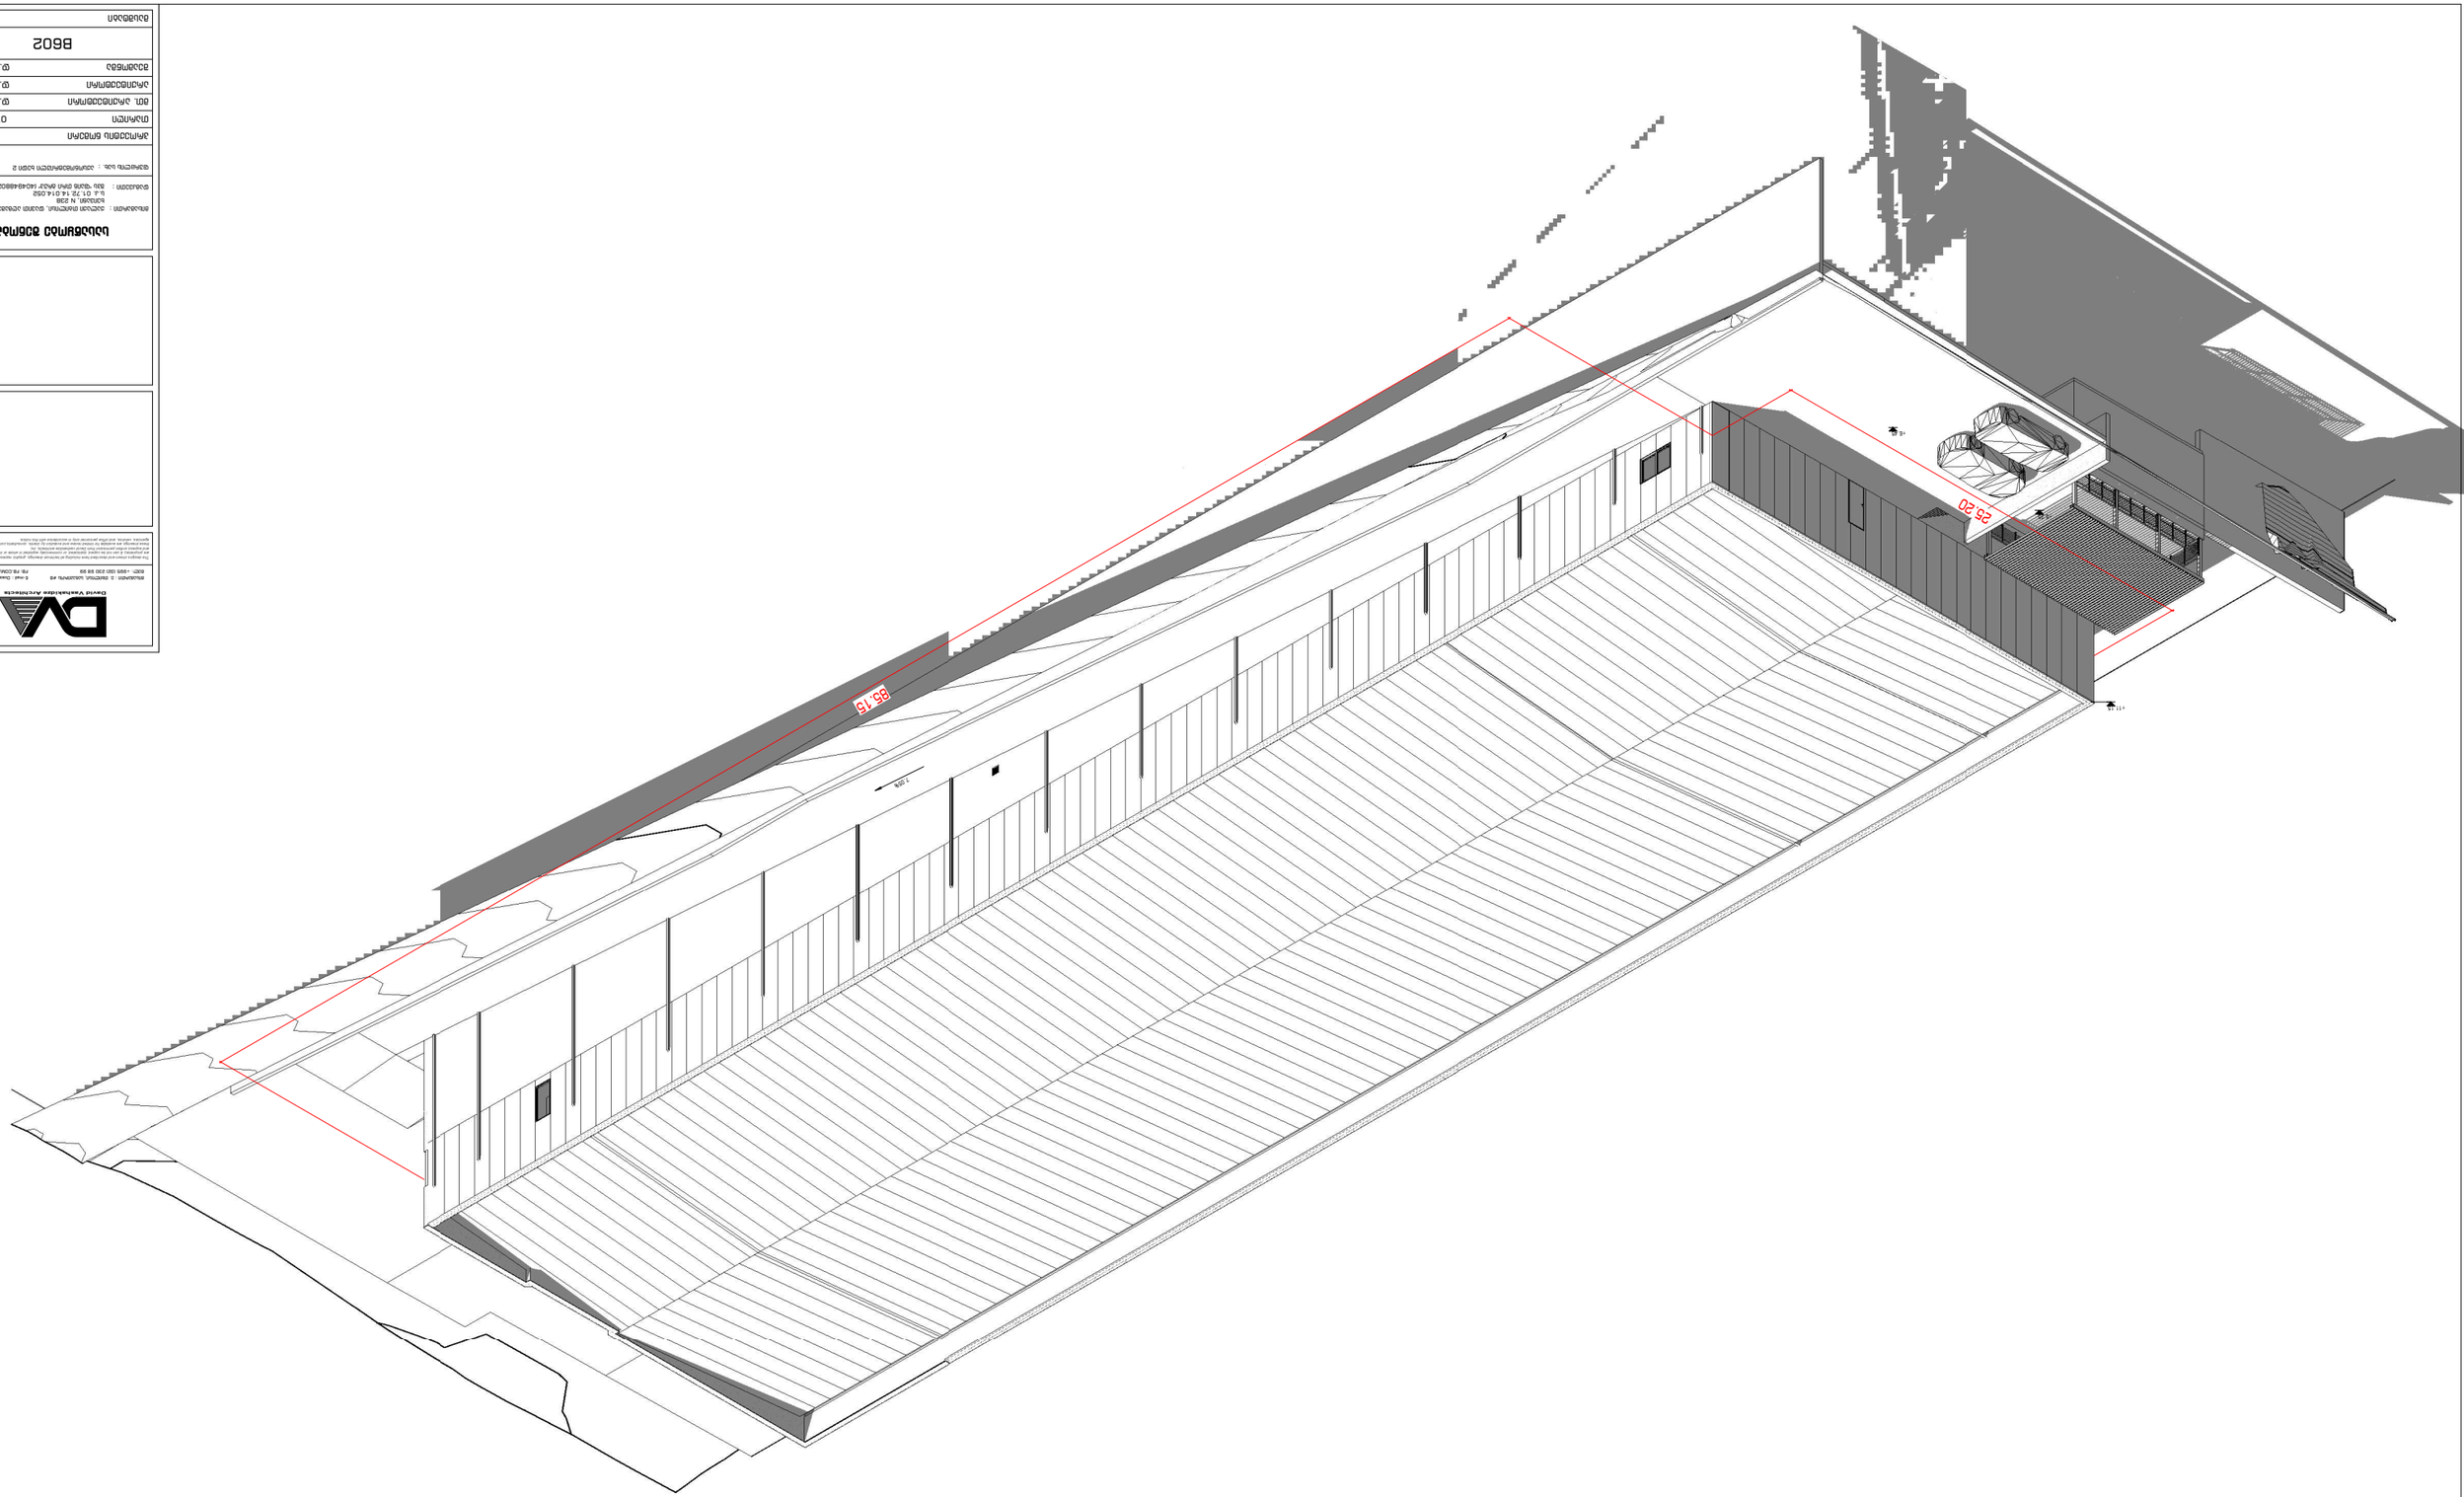

	B602






დამუშავებული
ბეტონი
ბეტონის ღებვა
RAL 9017
ალუმინის პროფილებიანი
ვიტრაჟი RAL 9017
25.20 მ
+11.15
+8.85
+6.83
+4.53
+0.80
+0.50
+0.70

ფოტომონტაჟი
#2

