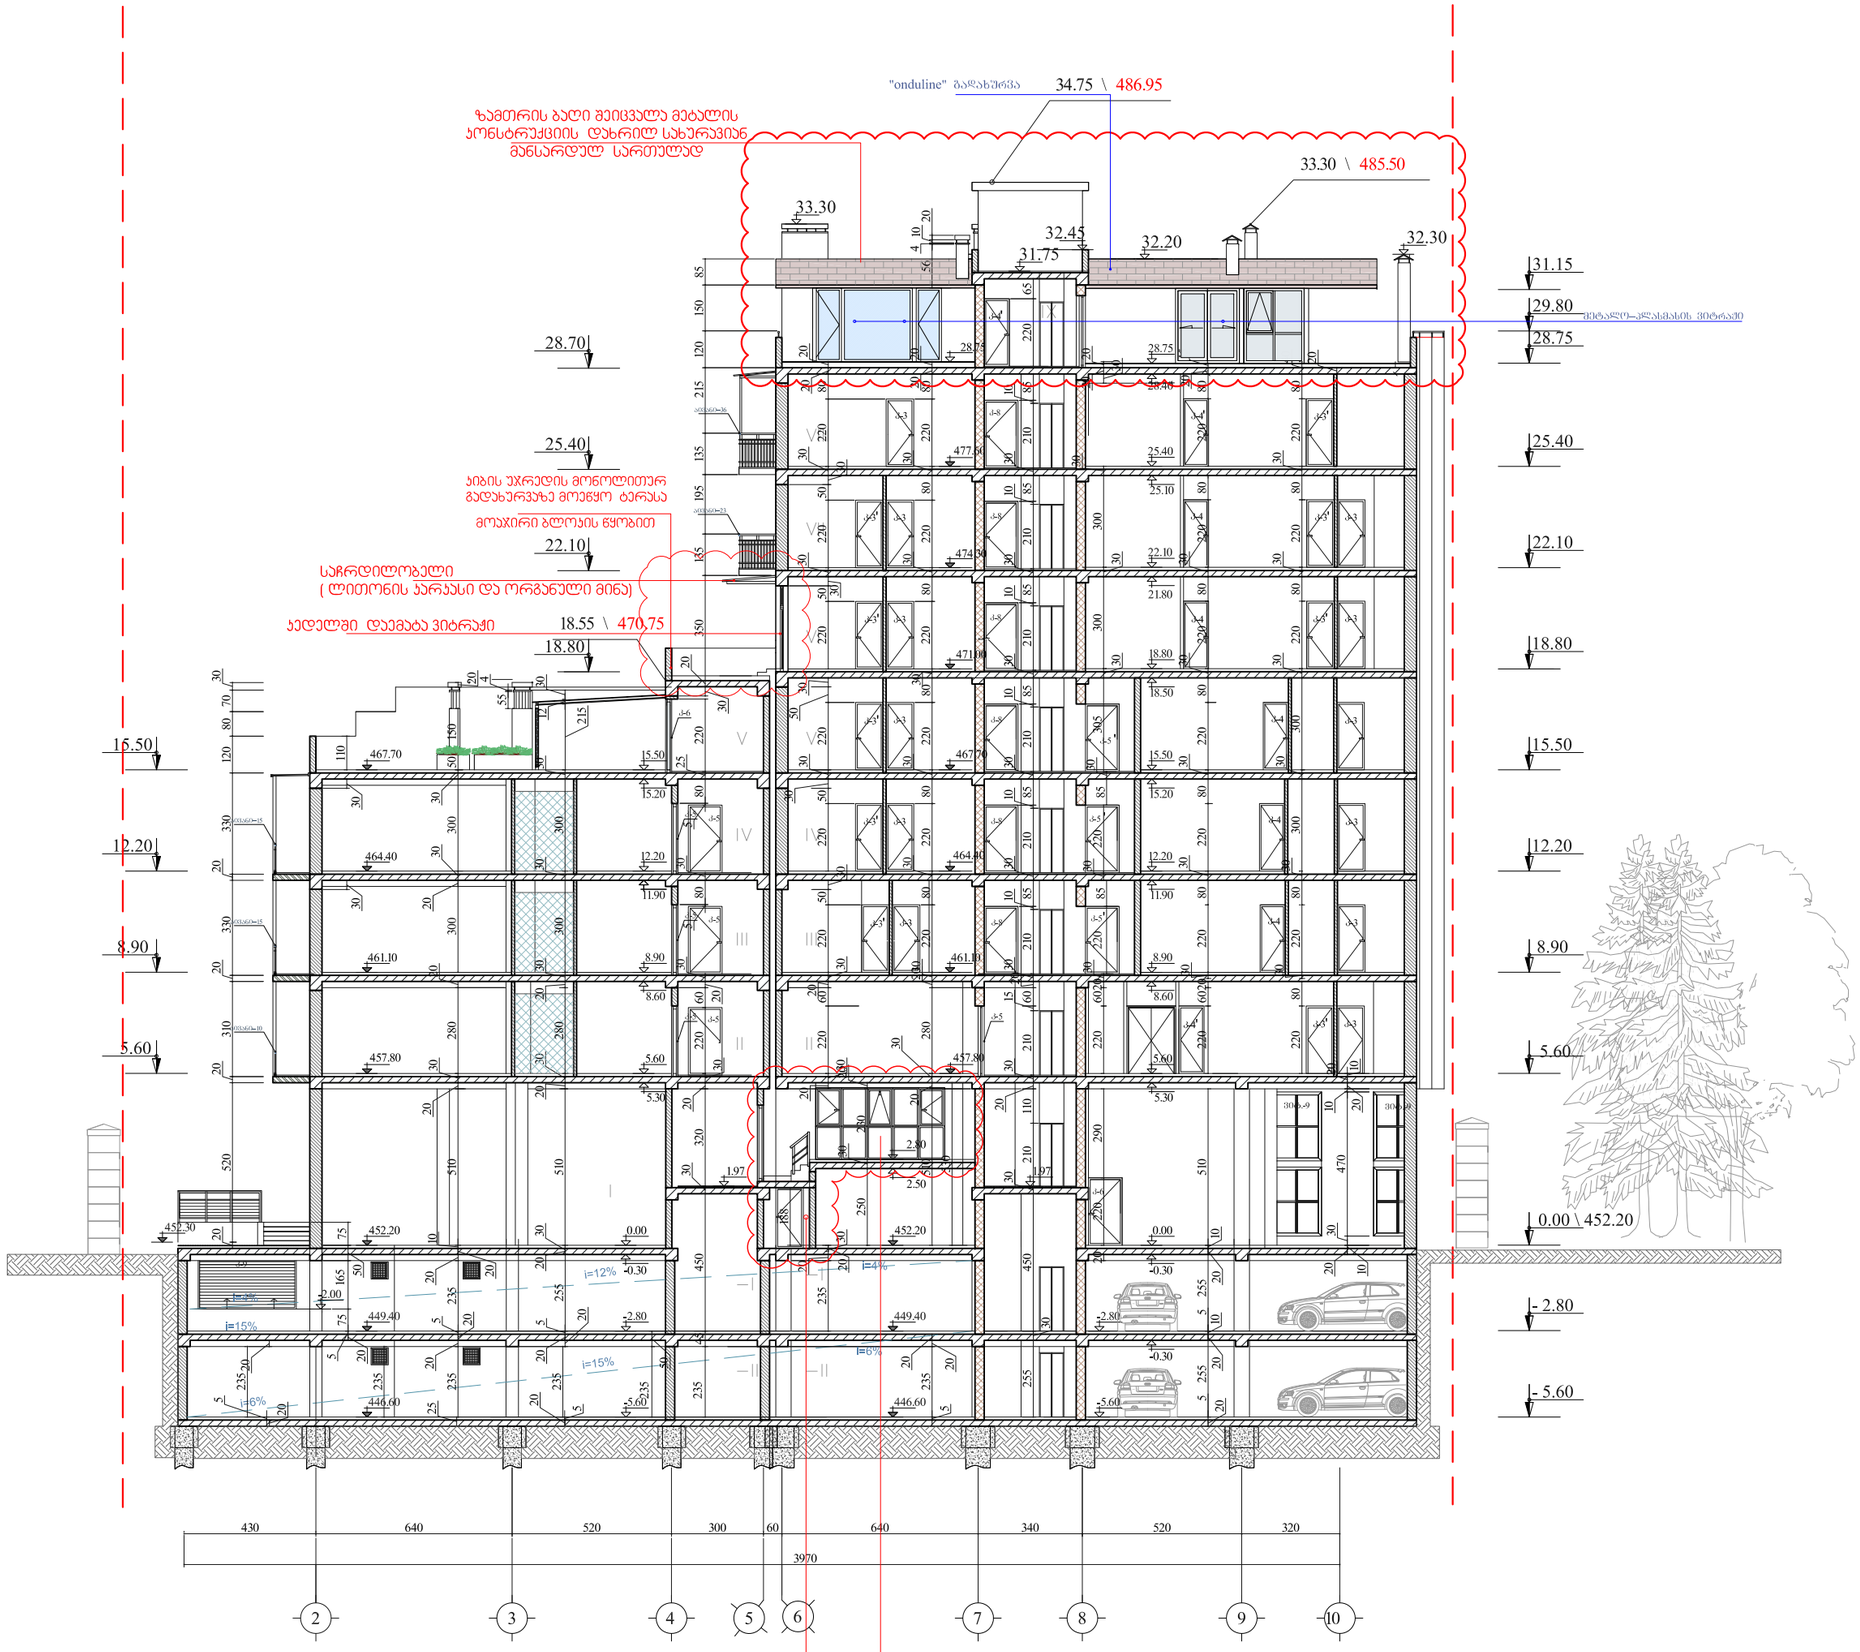

ფორმატი PAPER SIZE	დამკვეთის № CONTRACT #	პროექტის № PROJECT #	ფაილის სახელი FILE NAME
A-3		1.6.07	gegmebi. dwg

ჰორიზონტი აღნიშვნები LEGEND

6.00 არქიტექტურული ნიშნული

საკადასტრო კონტური

ექსპლიკაცია NOTES

შენიშვნები NOTES

1. ნახაზზე ზომები მოცემულია სანტიმეტრებში;
2. ნახაზზე ყველა ცვლილება მშენებლობისას მეთანხმებული უნდა იყოს პროექტის ავტორთან;
3. ფურცლის პორექტირებით ავტომატურად უქმდება წინა ვარიანტი;

სიტუაციური სქემა KEY PLAN

დამკვეთი CLIENT	ი/მ. გინათმშენებლობის ამხანაგობა "ჭავჭავაძე 11 "
პროექტი PROJECT	მრავალბინიანი საცხოვრებელი სახლი ჭაკისაბურთალოს რაიონი ი.ჭავჭავაძის №11ა (კორექტირება)
მისამართი ADDRESS	ი. ჭავჭავაძის №11

თანამდებობა	გვარი	ხელმოწერა
დირექტორი	რ.ხეცურიანი	
მთ.არქიტექტორი	გ. სულაბერიძე	
ავტორი	ლ.ყვავლაშვილი	
კონსტრუქტორი	ს.ჯაჯანაშვილი	
დაამუშავა	ლ.პიპიანი	
შეამოწმა	გ. სულაბერიძე	

შ.პ.ს. "არტსტუდიო პროექტი"
0709 თბილისი, გ. ბაბიძის ქ. 3/5,
ტელ/ფაქსი: (+995 32) 996640, 920607
www.artstudio.ge
E mail: artstudio_project@yahoo.com
Info@artstudio.ge

არქიტექტურული ნაწილი ARCHITECTURE

მასშტაბი SCALE	1:200	თარიღი DATE OF ISSUE	19/12/2012

ნახაზი DRWG.

ჭრილი 1-1

პორექტირება REVISIONS

№	პორექტ. REV.	თარიღი DATE
1		
2		
3		
4		
5		
6		

სტადია STAGE	ინდექსი INDEX	ფურც. PAGES
მუშა პროექტი	პ-	

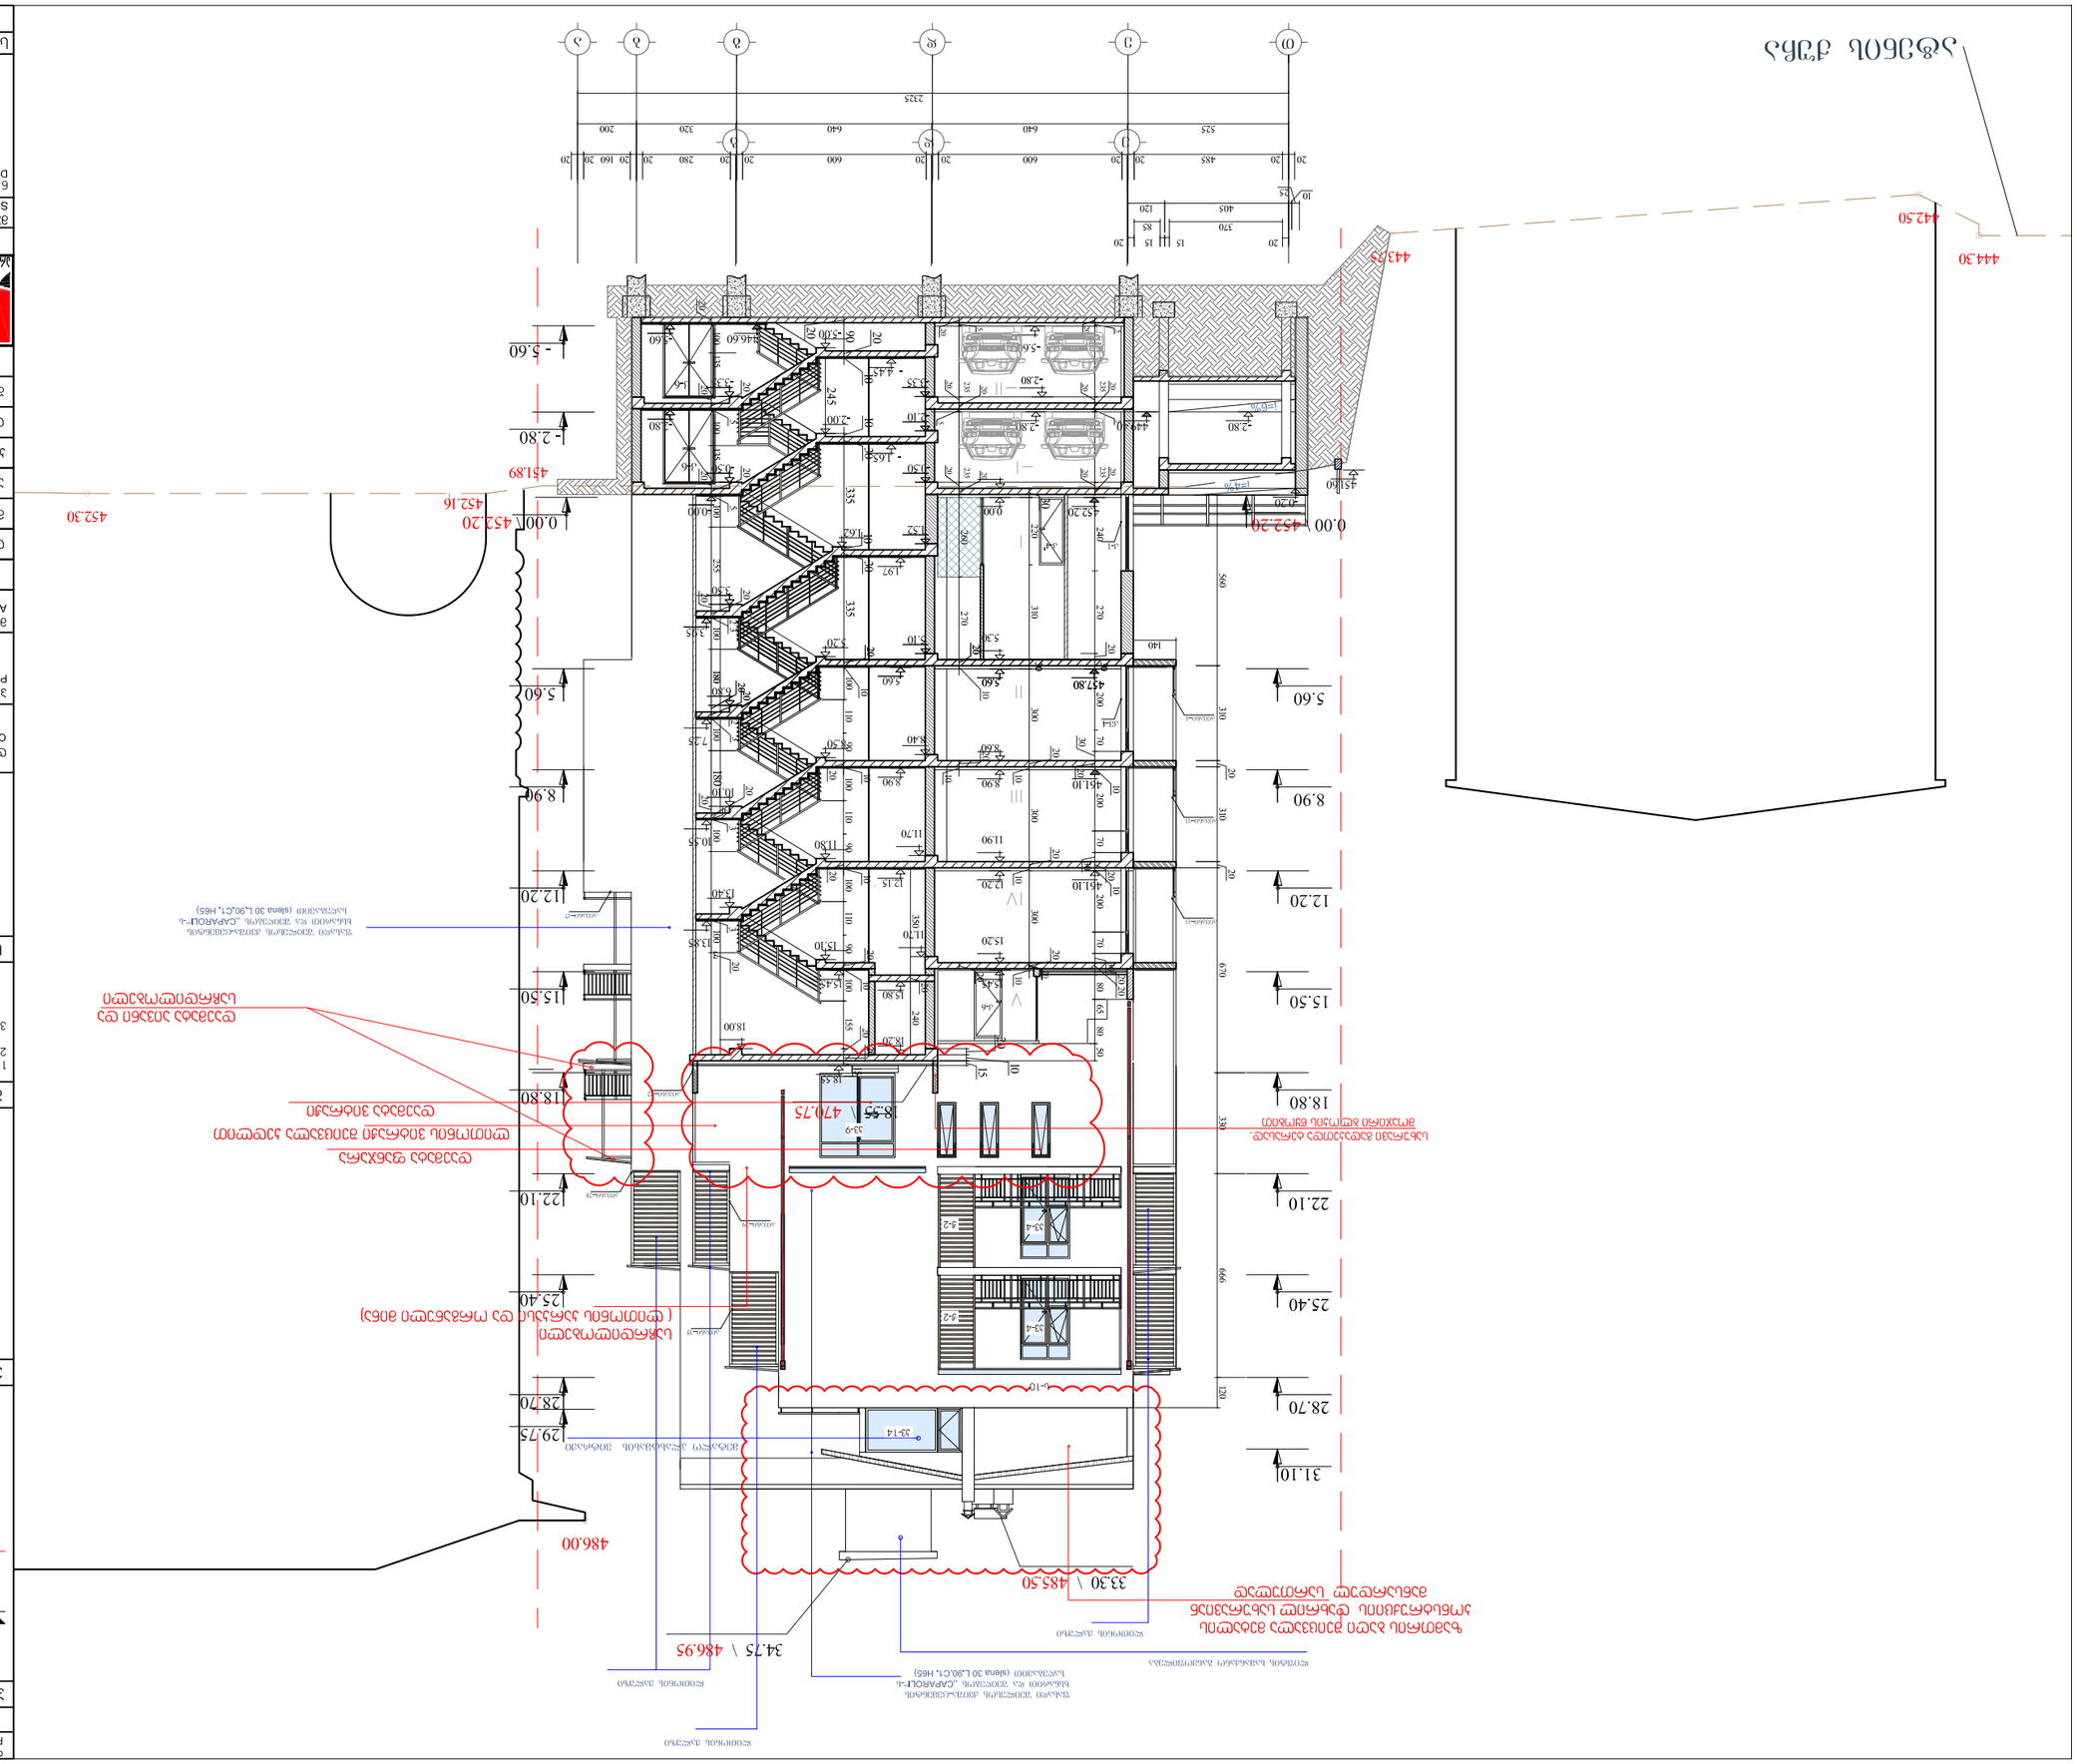







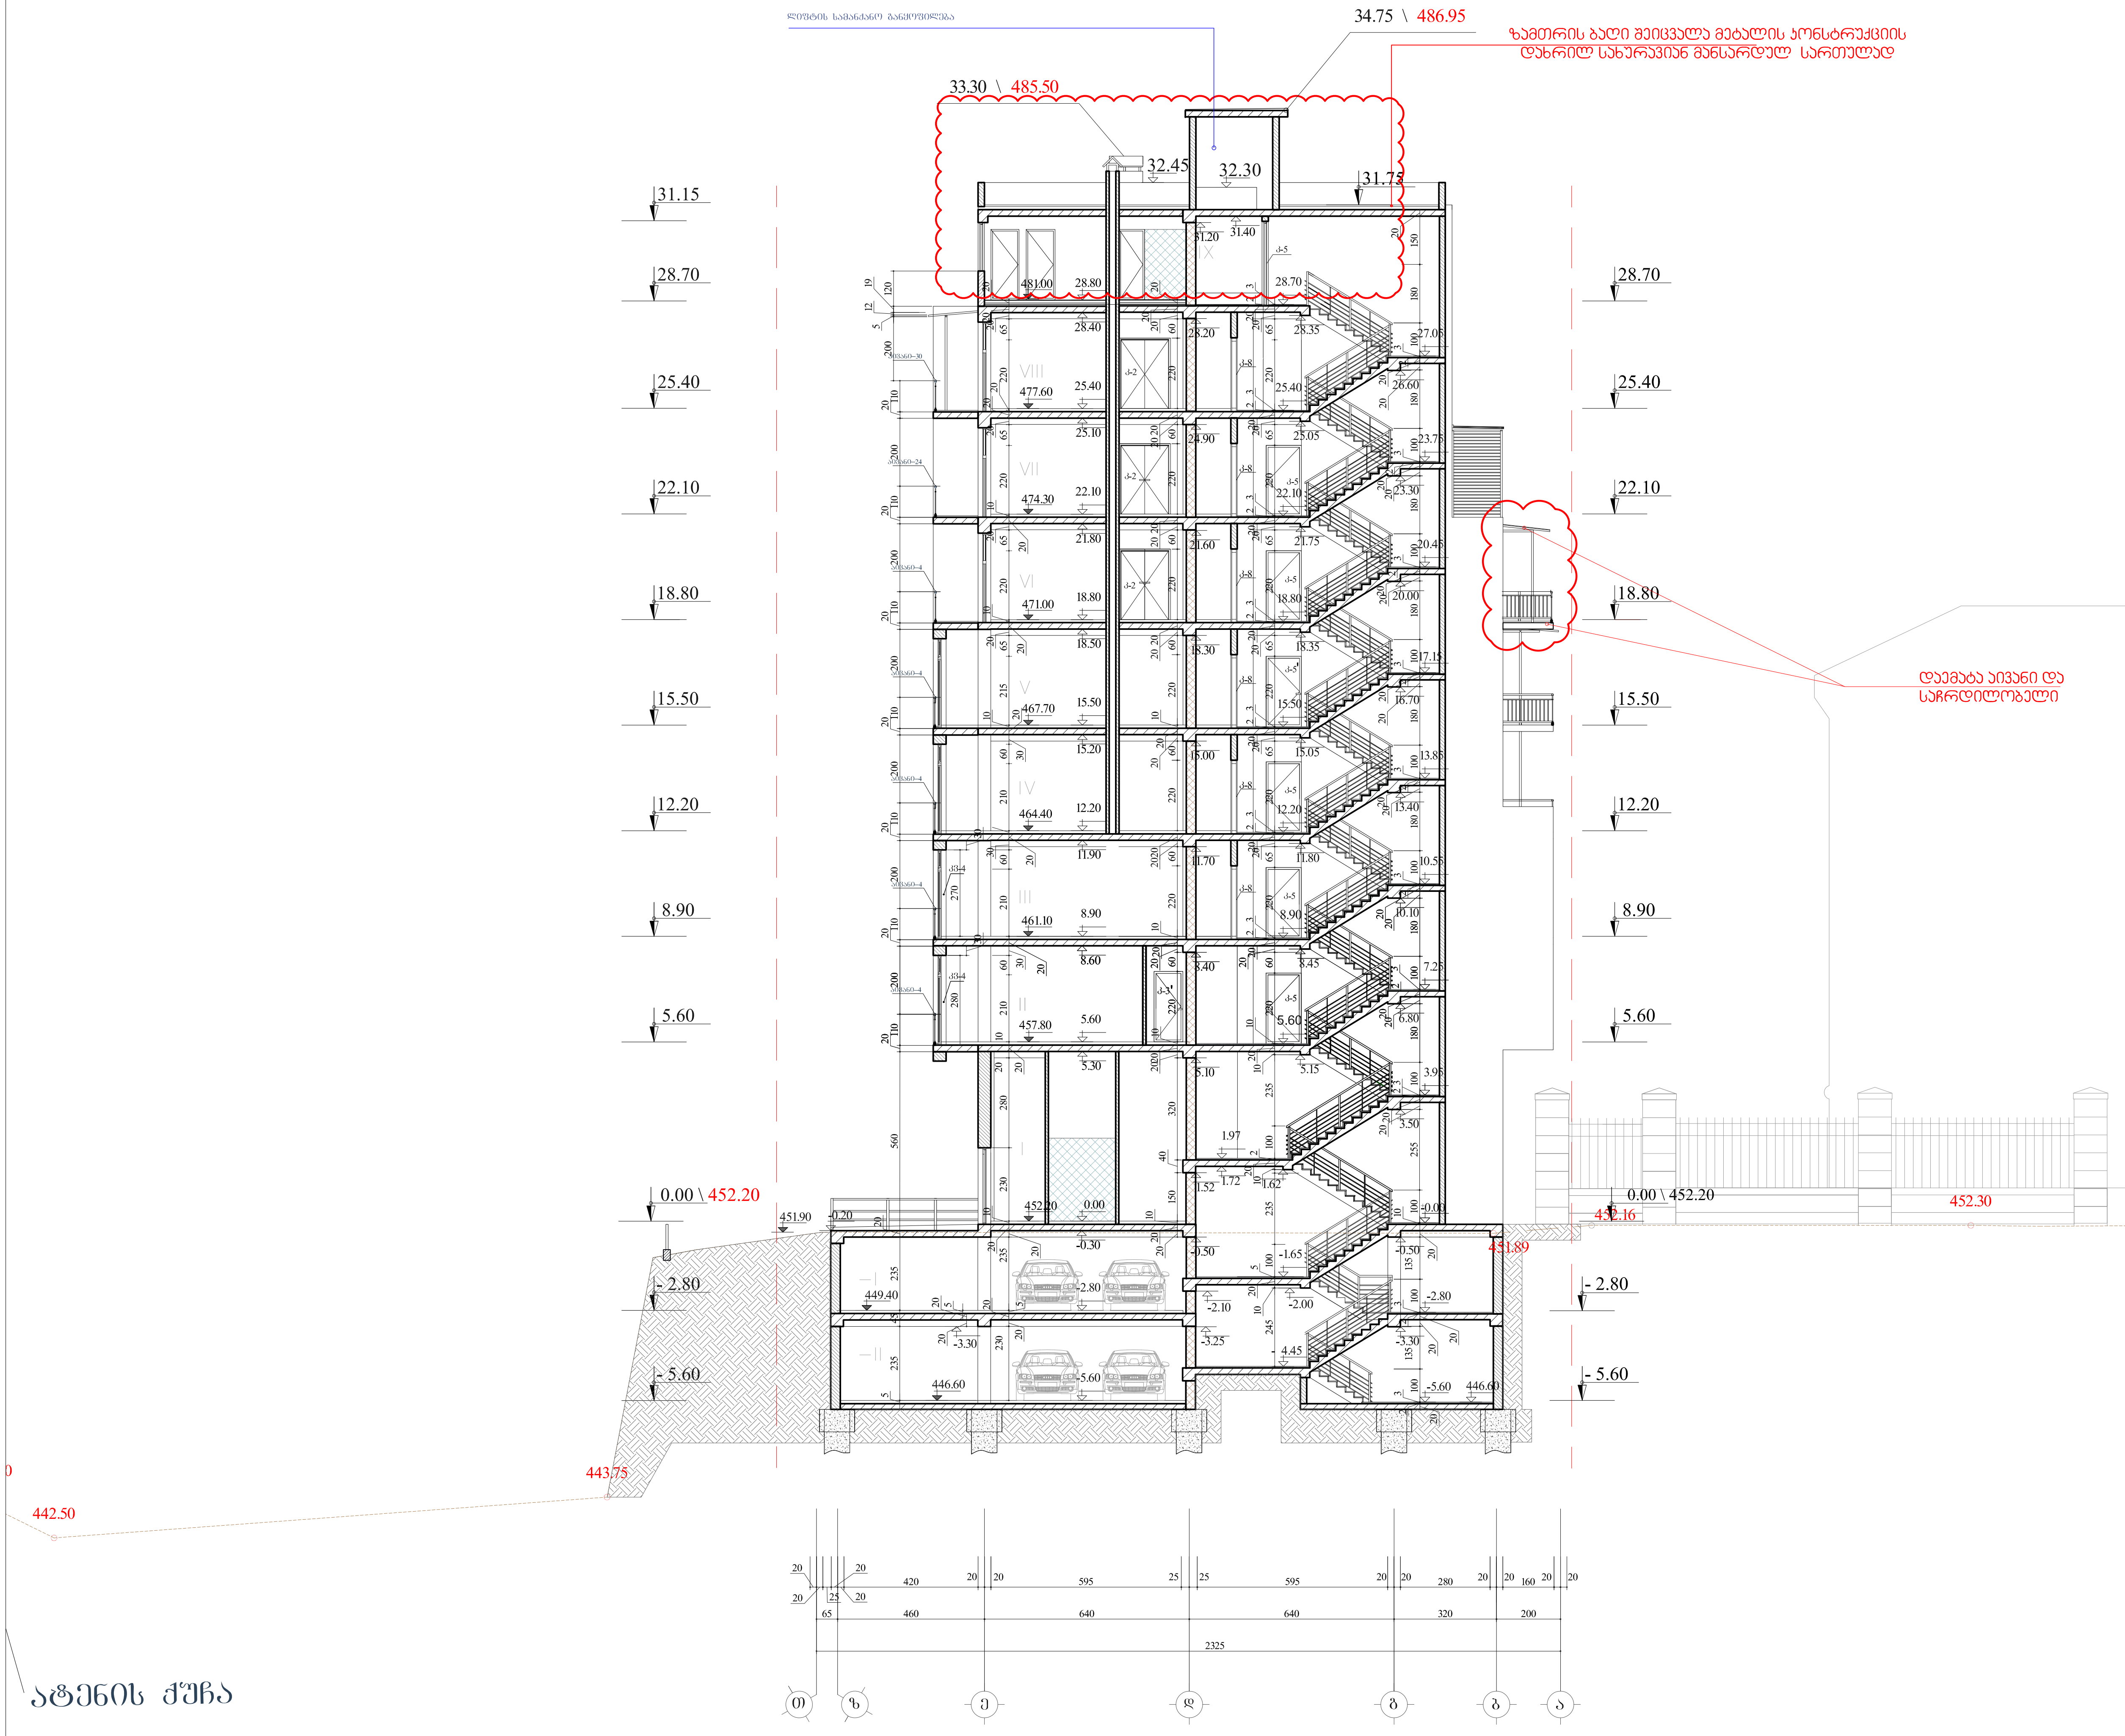

ფორმატი PAPER SIZE	დაკვეთა № CONTRACT #	პროექტის № PROJECT #	ფაილის სახელი FILE NAME
A-3		1.6.07	gegmebi. dwg

პირობითი აღნიშვნები — LEGEND

6.00 — არქიტექტურული ნიშნული

საკადასტრო კონტური

ექსპლიკაცია — NOTES

შენიშვნები — NOTES

1. ნახაზზე ზომები მოცემულია სანტიმეტრებში;
2. ნახაზზე ყველა ცვლილება მშენებლობისას შეთანხმებული უნდა იყოს პროექტის ავტორთან;
3. ფურცლის კორექტირებით ავტომატურად უქმდება წინა ვარიანტი;

სიტუაციური სქემა — KEY PLAN

დამკვეთი CLIENT	ინდ. ბინათმშენებლობის ამხანაგობა "ჭავჭავაძე 11 "
პროექტი PROJECT	მრავალბინიანი საცხოვრებელი სახლი ვაკე-საბურთალოს რაიონი ი.ჭავჭავაძის №11ა (კორექტირება)
მისამართი ADDRESS	ი. ჭავჭავაძის №11

თანამდებობა	გვარი	ხელმოწერა
დირექტორი	რ.ხეცურიანი	
მთ.არქიტექტორი	გ. სულაბერიძე	
ავტორი	ლ.ყავლაშვილი	
კონსტრუქტორი	ს.პაპაშვილი	
დამუშავა	ლ.კიკიანი	
შეამოწმა	გ. სულაბერიძე	

არტსტუდიო პროექტი ARTSTUDIO PROJECT

შ.პ.ს. "არტსტუდიო პროექტი"

0709 თბილისი, გ. ტაბიძის ქ. 3/5,
ტელ/ფაქსი: (+995 32) 996640, 920607
www.artstudio.ge
E mail: artstudio_project@yahoo.com
info@artstudio.ge

არქიტექტურული ნაწილი
ARCHITECTURE

მასშტაბი SCALE	1:200	თარიღი DATE OF ISSUE	19/12/2012

ნახაზი DRWG.: ჭრილი 3-3

კორექტირება — REVISIONS

№	კორექტ. REV.	თარიღი DATE
1		
2		
3		
4		
5		
6		

სტადია STAGE	ინდექსი INDEX	ფურც. PAGES
მუშა პროექტი	ა-	

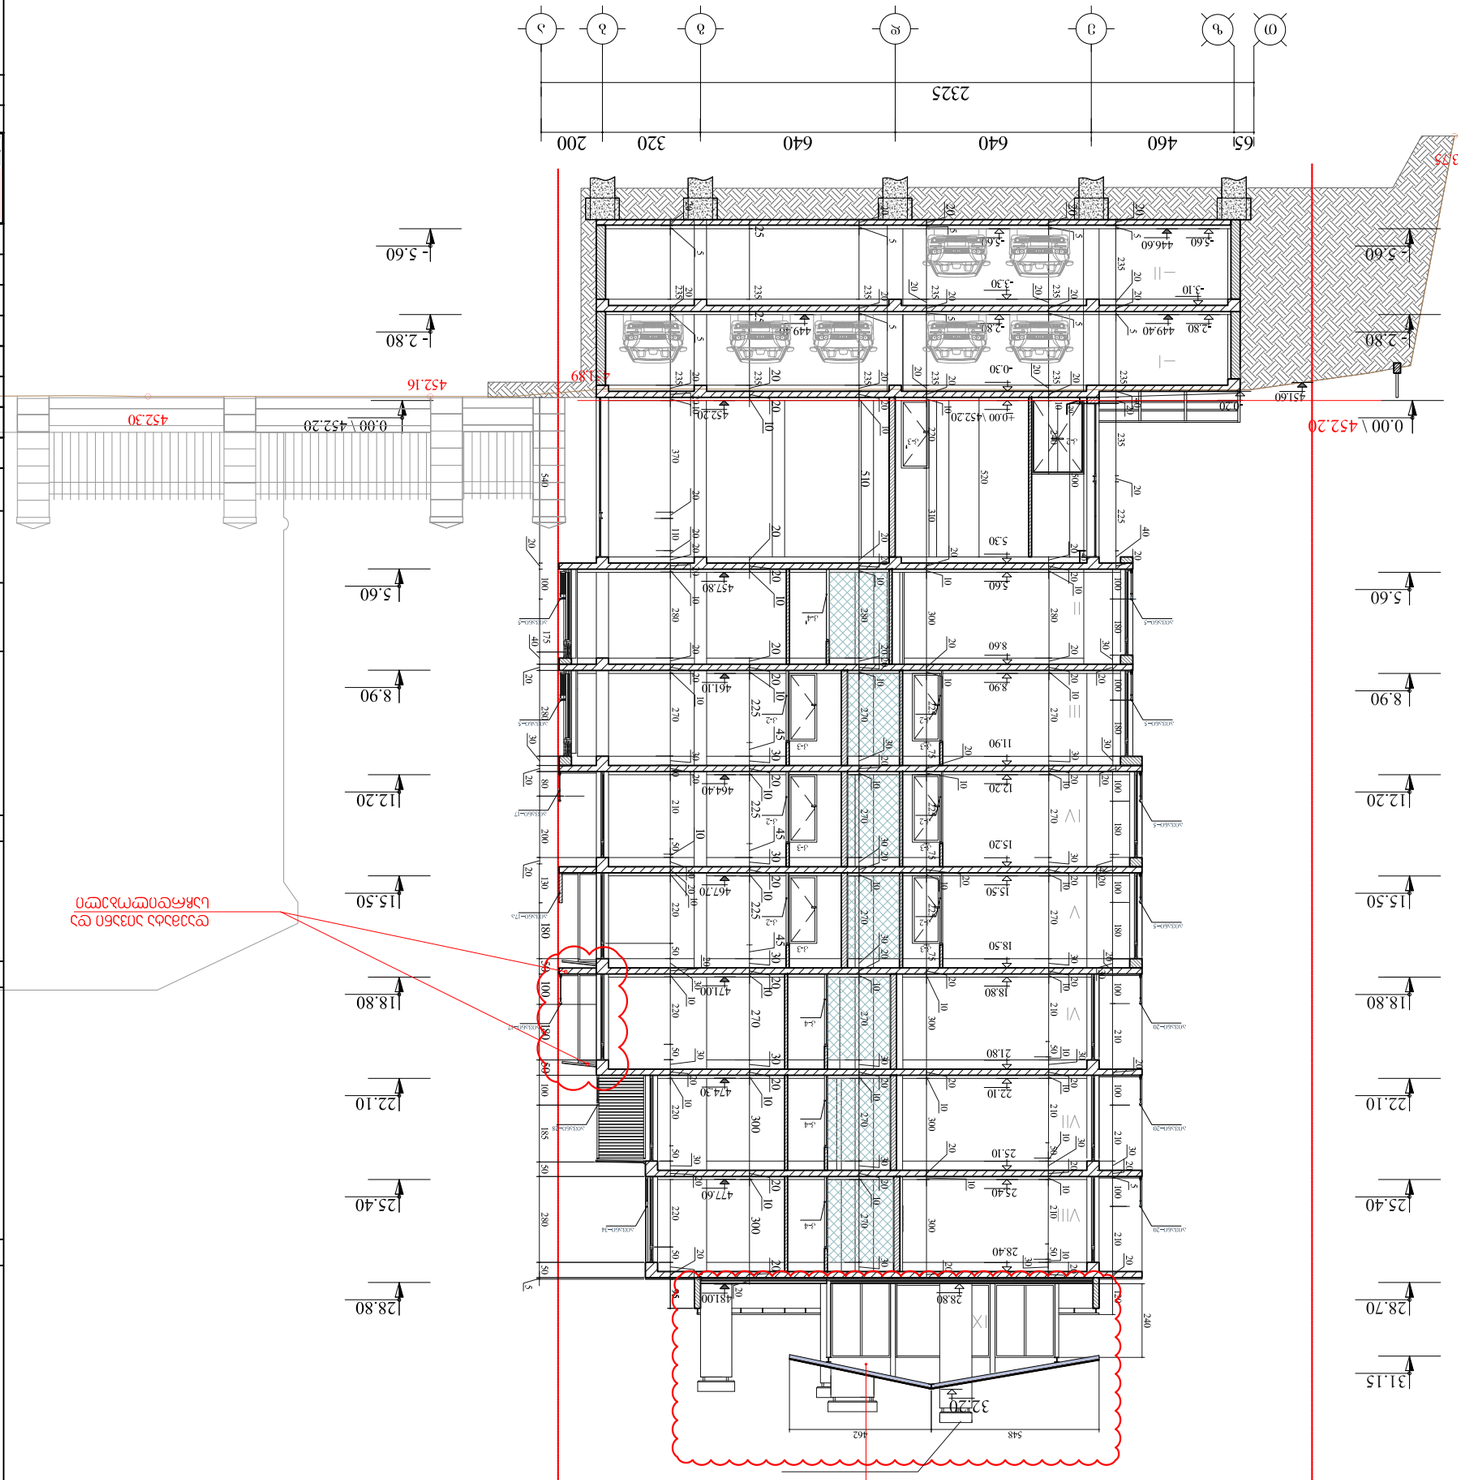
2325
65
460
640
640
320
200
0
ბ
ვ
გ
დ
ე
ვ
ზ
თ
ი
კ
0.00 \ 452.20
452.30
452.16
443.75
442.50
-5.60
-2.80
5.60
8.90
12.20
15.50
18.80
22.10
25.40
28.70
31.15
33.30 \ 485.50
32.20
548
462
240
5.70
5.30
5.60
8.60
11.90
12.20
15.20
15.50
18.50
18.80
21.80
22.10
25.10
25.40
28.40
28.80
0.30
2.80
5.60
2.10
I
II
III
IV
V
VI
VII
VIII
IX
