შპს,, მოდილიონი”

MODILIONI

საექსპერტო დასკვნა

ქ. თბილისში, ავჭალის ქუჩის #7გ-ში (ს/კ 72.12.06.162) მრავალბინიანი საცხოვრებელი სახლის მშენებლობისას მოსაზღვრედ მდებარე შენობა-ნაგებობებზე ზეგავლენის შესახებ.

ექსპერტი, შპს “მოდილიონი“-ს დირექტორი,
საქართველოს ტექნიკური უნივერსიტეტის
აკადემიური დოქტორი

ზ. კაპანაძე

თბილისი 2023წ.

21.11.2023 წ.

საექსპერტო დასკვნა

ქ. თბილისში, ავჭალის ქუჩის #7გ-ში (ს/კ 72.12.06.162) მრავალბინიანი საცხოვრებელი სახლის მშენებლობისას მოსაზღვრედ მდებარე შენობა-ნაგებობებზე ზეგავლენის შესახებ

დამკვეთის მოთხოვნის საფუძველზე შესაფასებელია ქ. თბილისში, ქ. თბილისში, ავჭალის ქუჩის #7გ-ში (ს/კ 72.12.06.162) მრავალბინიანი საცხოვრებელი სახლის მშენებლობისას მოსაზღვრედ მდებარე შენობა-ნაგებობებზე ზეგავლენის შეფასება მდგრადობის თვალსაზრისით.

დამკვეთის მიერ საექსპერტიზოდ წარმოდგენილი იქნა შემდეგი მასალები:

1. სამშენებლო მოედნის საინჟინრო-გეოლოგიური კვლევების ელექტრონული ვერსია, Pdf ფაილი), რომელიც დამუშავებული იქნა **შპს ,,კირკიტაძე და კომპანია,,**-ს ინჟინერ-გეოლოგების მიერ 2023 წელს.
2. ასაშენებელი შენობის არქიტექტურული პროექტის ელექტრონული ვერსია (pln და pdf ფაილები);
3. ასაშენებელი შენობის მონოლითური რკინაბეტონის მზიდ კონსტრუქციათა ტექნიკური გადაწყვეტები. მათ შორის, საძირკვლის კონსტრუქციები, სვეტების, კედლების, დიაფრაგმების, კიბეების და სართულშუა გადახურვების კონსტრუქციათა სამონტაჟო სქემები და მათი კვანძები, აგრეთვე კონსტრუქციების საყალიბე და ბეტონის მზიდი ელემენტების დაარმირებისათვის საჭირო საშემსრულებლო ნახაზები, მათი შემაერთებელი კვანძების გადაწყვეტის ტექნიკური დოკუმენტაცია.
4. ქვაბულის მოსაწყობად კონსტრუქციული გადაწყვეტების ტექნიკური დოკუმენტაცია.

ასაშენებელი მრავალბინიანი საცხოვრებელი სახლის შენობის გეგმარებითი პარამეტრების აღწერა:

ასაშენებელი შენობა ცხრა სართულიანია და განთავსებულია დახრილ რელიეფზე. ,,დ,, და ,,10,, ღერძების გასწვრივ შენობა ერთი სართულის დონითაა გრუნტში ჩაღრმავებული.

არქიტექტურული გეგმარების მიხედვით, შიგნითა ეზოს მხრიდან, შენობის პირველი სართული განკუთვნილია კომერციული საქმიანობისათვის; მეორე სართული განკუთვნილია ავტოსადგომებისათვის, ხოლო დანარჩენი სართულები კი საცხოვრებელი ფართებისთვისაა განკუთვნილი.

შენობის კომერციული დანიშნულების სართულის სიმაღლე შეადგენს **H=4,5მ-ს;** ავტოსადგომებისათვის განკუთვნილი სართულის სიმაღლე **H=3,0მ-ია,** დანარჩენი სართულების სიმაღლე კი შეადგენს: **H=3,2მ-ს;** მაქსიმალური მალი ,,შუქში,, შეადგენს **L=5,4მ-ს.**

შენობა კონსტრუქციული თვალსაზრისით გადაწყვეტილია, როგორც ჩარჩოსებრ-კავშირებიანი სისტემა მონოლითური რკინაბეტონის დიაფრაგმებით;

ასაშენებელ მაღლივ შენობას,,10,, ღერძის გასწვრივ ესაზღვრება ერთ სართულიანი ნაგებობა ავტოსადგომებისათვის, რომელიც ძირითადი შენობისაგან გამოყოფილია სადეფორმაციო (ანტისეისმური) ნაკერებით.

მრავალფუნქციური შენობის დაფუძნების პირობების მოკლე აღწერა:

სამშენებლო მოედნის გეოტექნიკური აგებულებიდან გამომდინარე მაღლივი შენობის დაფუძნება გადაწყვეტილია 850მმ სისქის მთლიანი ფილის გამოყენებით ძნელპლასტიკური კონსისტენციის თიხნარ გრუნტზე (**ფენა 2**) თიხნარი გრუნტის პირობითი საანგარიშო წინაღობა R_0=1,84კგძ/სმ². დეფორმაციის მოდული - E=119კგძ/სმ² . შინაგანი ხახუნის კუთხე შეადგენს- 19,5⁰. ხვედრითი შეჭიდულობა C=0.199კგძ/სმ².

საძირკვლის ფილის ქვეშ ასევე გათვალისწინებულია 100მმ სისქის **B7.5** კლასის ბეტონის მომზადება და 400მმ სისქის შრეობრივად დატკეპნილი მდინარის ხრეშის მოსასწორებელი ფენის მოწყობა.

საქართველოს ტერიტორიის სეისმური დარაიონებისა და საინჟინრო გეოლოგიური კვლევების შესაბამისი დასკვნებისა და რეკომენდაციების მიხედვით სამშენებლო მოედანი განლაგებულია 8 ბალიანი სეისმური საშიშროების ზონაში MSK64 სკალის მიხედვით (A=0.17); გრუნტის კატეგორია სეისმური თვისებების მიხედვით - II;

სამშენებლო მოედანზე ქარის ნორმატიული დატვირთვა შეადგენს - 85 კგძ/მ2 (15 წლიანი განმეორებადობის პერიოდით), ხოლო თოვლის საფარის ნორმატიული დატვირთვა - 50 კგძ/მ2 (14 დღე - თოვლის საფარის დღეთა რიცხვი).

ასაშენებელ შენობას დასავლეთის მხრიდან 5,1-12,5მ-ის დაშორებით ესაზღვრება ავჭალის ქუჩა, ხოლო სამხრეთის მხრიდან კი 7,8 მ-ის დაცილებით ავჭალის გზატკეცილი (იხ. დანართი-1. სურ. 1; სურ. 2; სურ. 3)

აღმოსავლეთის მხრიდან ასაშენებელ შენობას ესაზღვრება მიწის ნაკვეთები (ს/კ 01.72.12.143.001; ს/კ 01.72.12.143.002) რომელზედაც განთავსებული შენობა-ნაგებობები საპროექტო შენობიდან 54მ-60მ-ის მანძილზეა განთავსებული.

ჩრდილოეთის მხრიდან სამშენებლო მოედან ესაზღვრება მიწის ნაკვეთი (ს/კ 72.12.01.699) და ერთ სართულიანი ავტოსადგომი (ს/კ 72.12.06.638), რომელიც საპროექტო შენობიდან მდებარეობს 7.0-7.5მ-ის მანძილზე (იხ. დანართი-1. სურ. 1; სურ. 4).

კონსტრუქციული პროექტის მიხედვით, ადგილზე არსებული სიტუაციური მდგომარეობისა და შენობის დაფუძნების პირობებიდან გამომდინარე ქვაბულის მოსაწყობად დამუშავებულია ორი ვარიანტი: პირველ ვარიანტში ,,დ,, ღერძის გასწვრივ მოწყობილია 600მმ დიამეტრის ხიმინჯები ბიჯით 1000მმ და ,,4,, და ,,11,, ღერძებს შორის გათვალისწინებულია ლითონის გამბრჯენების მოწყობა მილკვადრატებით (140x8) ბიჯი 2000მმ; დანარჩენ ზონებში კი ქვაბულის კედლები დახრებითაა ჩაჭრილი, რის საშუალებასაც ფაქტიურად იძლევა სამშენებლო მოედანი და შესაბამისად რაიმე სპეციალური ღონისძიებების გატარებების აუცილებლობა ქვაბულის კედლების გასამაგრებლად, არ არსებობს. (იხ. დანართი-1. ნახ. 1; ნახ. 2). ფერდის მდგრადობის

ანგარიში მოყვანილია დანართი-1-ში. გაანგარიშებათა შედეგების მიხედვით ქვაბულის ფერდის მდგრადობის პირობები დაკმაყოფილებულია.

ქვაბულის მოწყობის მე-2 ვარიანტში კი ქვაბული ყველგან დახრებითაა ჩაჭრილი (იხ. დანართი-1. ნახ. 3. ნახ. 4) თუმცა ქვაბულის დამუშავების პროცესში, დახრებით ჩაჭრისას თუ გამოვლენილი იქნა გრუნტის წყლები შედარებით ზედა ფენებში (ან გრუნტი იქნება მოჭარბებულად ტენიანი) საჭირო იქნება დამატებითი ღონისძიებების გატარება, რათა არ მოხდეს ქვაბულის კედლების ჩამოშლა; წარმოდგენილი საინჟინრო-გეოლოგიური კვლევების მიხედვით ზედა ფენებში არ არის გამოვლენილი გრუნტის წყლები, თუმცა ადგილზე მაინც უნდა მოხდეს ფუძე-გრუნტების რეალური მდგომარეობის შეფასება და საჭიროების შემთხვევაში პროექტის კორექტირება რაც ასევე მითითებულია კონსტრუქციულ ნახაზებშიც. საიმედობის თვალსაზრისით მიზანშეწონილია ქვაბულის მოწყობა განხორციელდეს პირველი ვარიანტის შესაბამისად.

დასკვნა:

გამომდინარე შენობის დაფუძნების პირობებიდან და ადგილზე არსებული სიტუაციური მდგომარეობიდან გამომდინარე შეიძლება გაკეთდეს დასკვნა, რომ მრავალბინიანი საცხოვრებელი სახლის მშენებლობის პროცესი არ იქონიებს უარყოფით ზეგავლენას მოსაზღვრედ მდებარე შენობა-ნაგებობებზე მდგრადობის თვალსაზრისით.

ექსპერტი, შპს "მოდილიონი"-ს დირექტორი,
საქართველოს ტექნიკური უნივერსიტეტის
აკადემიური დოქტორი ზ. კაპანაძე



დანართი-1


72.12.01.979
72.12.01.993
72.12.01.213
72.12.06.162
01.00.036
01.72.12.143.002
72.12.02.645
72.12.02.399
72.12.02.563
72.12.02.148
01.72.12.105.001
72.12.02.131

სურ. 1

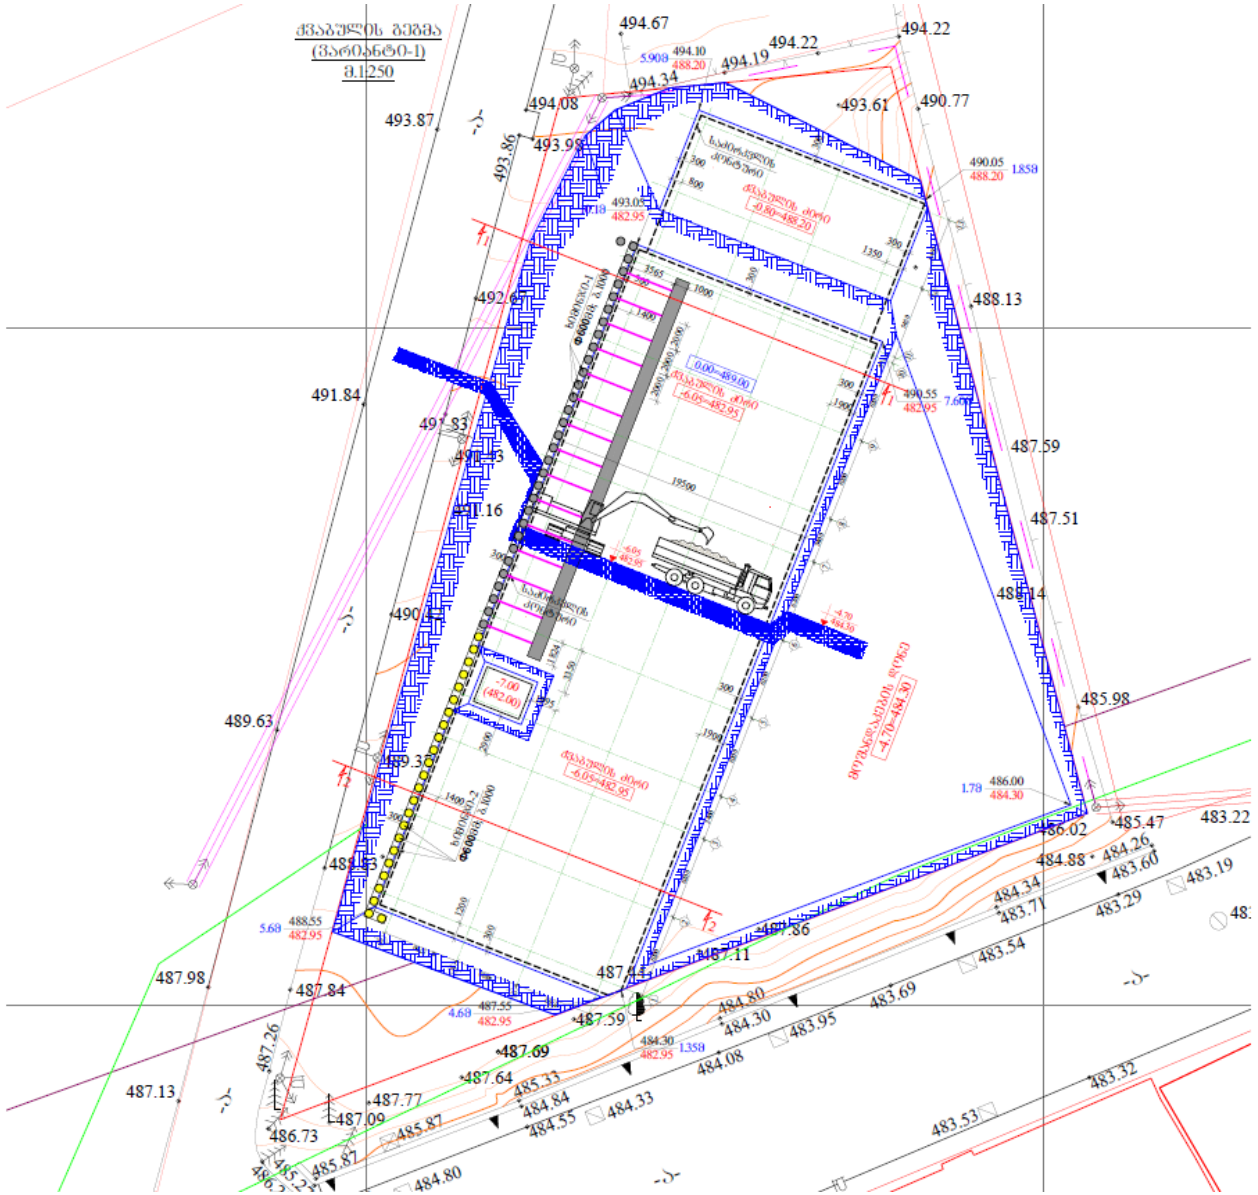


სურ. 2

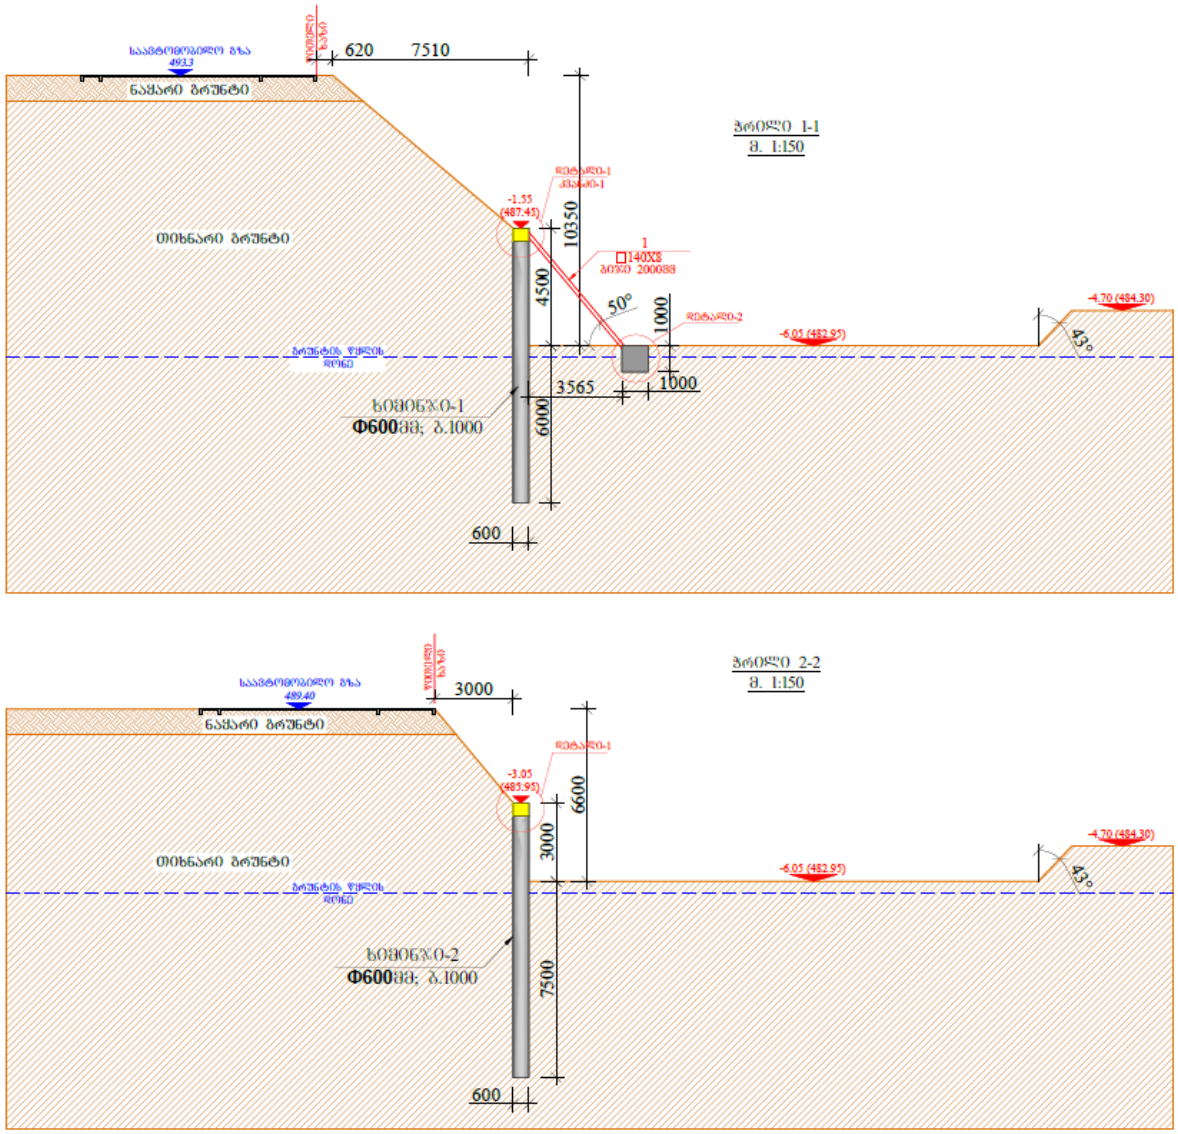


სურ. 3

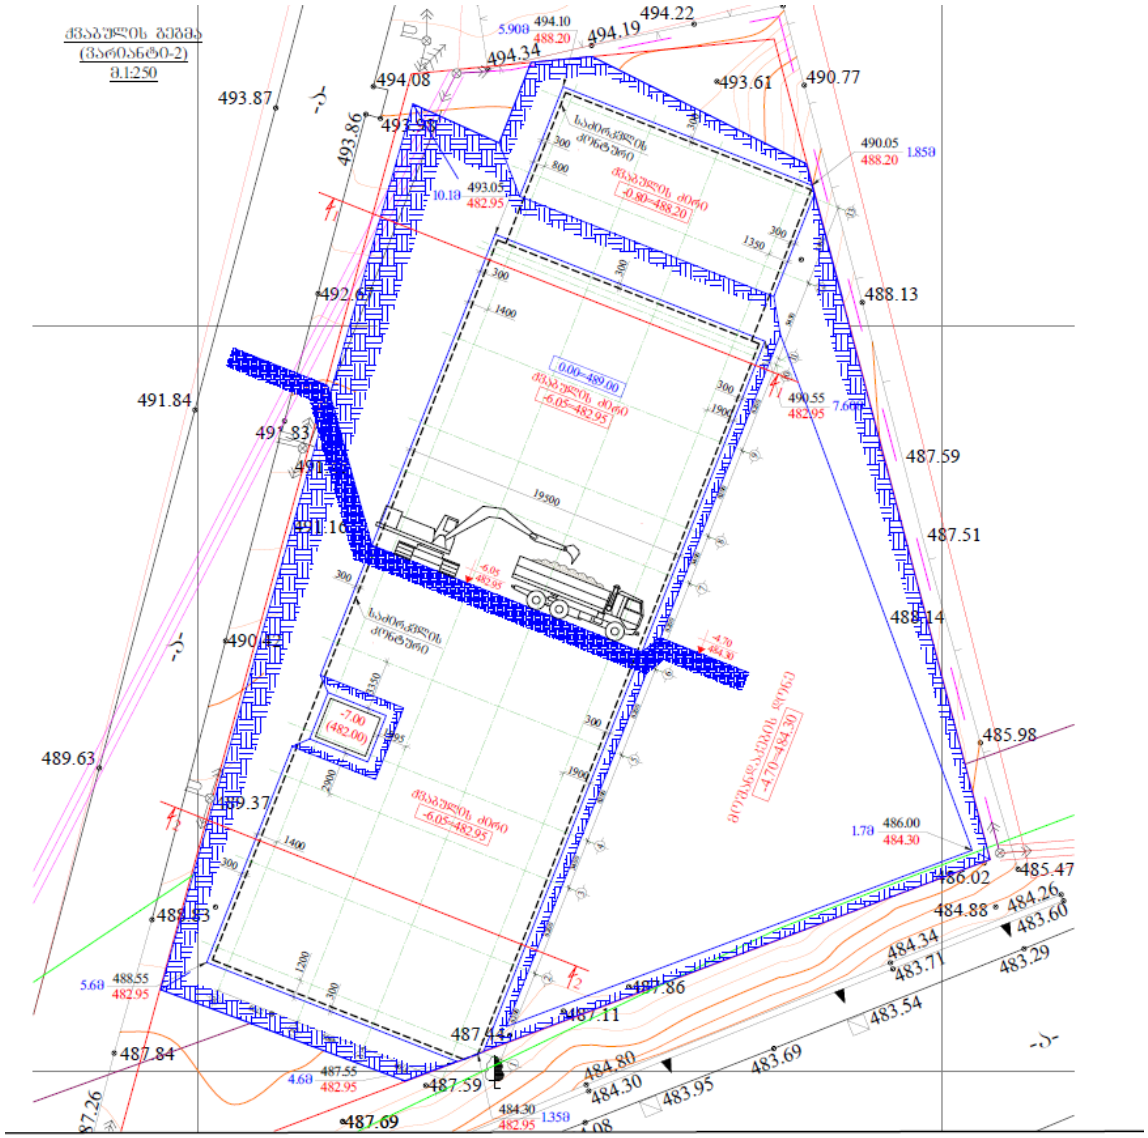



ჩვაბურის ბეზა
(ვარეზანი-1)
მ.1:250
494.67
494.22
494.22
494.19
494.34
494.08
493.87
493.86
493.98
493.61
490.77
490.05
488.20
1.858
493.05
482.95
488.13
492.0
491.84
491.83
490.55
482.95
487.59
487.51
488.14
490.0
489.63
485.98
486.00
484.30
485.47
486.02
484.88
484.26
483.60
483.22
483.19
484.34
483.71
483.29
487.86
487.11
487.98
487.84
487.59
484.80
484.30
483.95
483.69
483.54
487.69
487.64
485.33
484.84
484.08
487.13
487.77
487.09
485.87
484.55
484.33
486.73
485.87
484.80
483.53
483.32

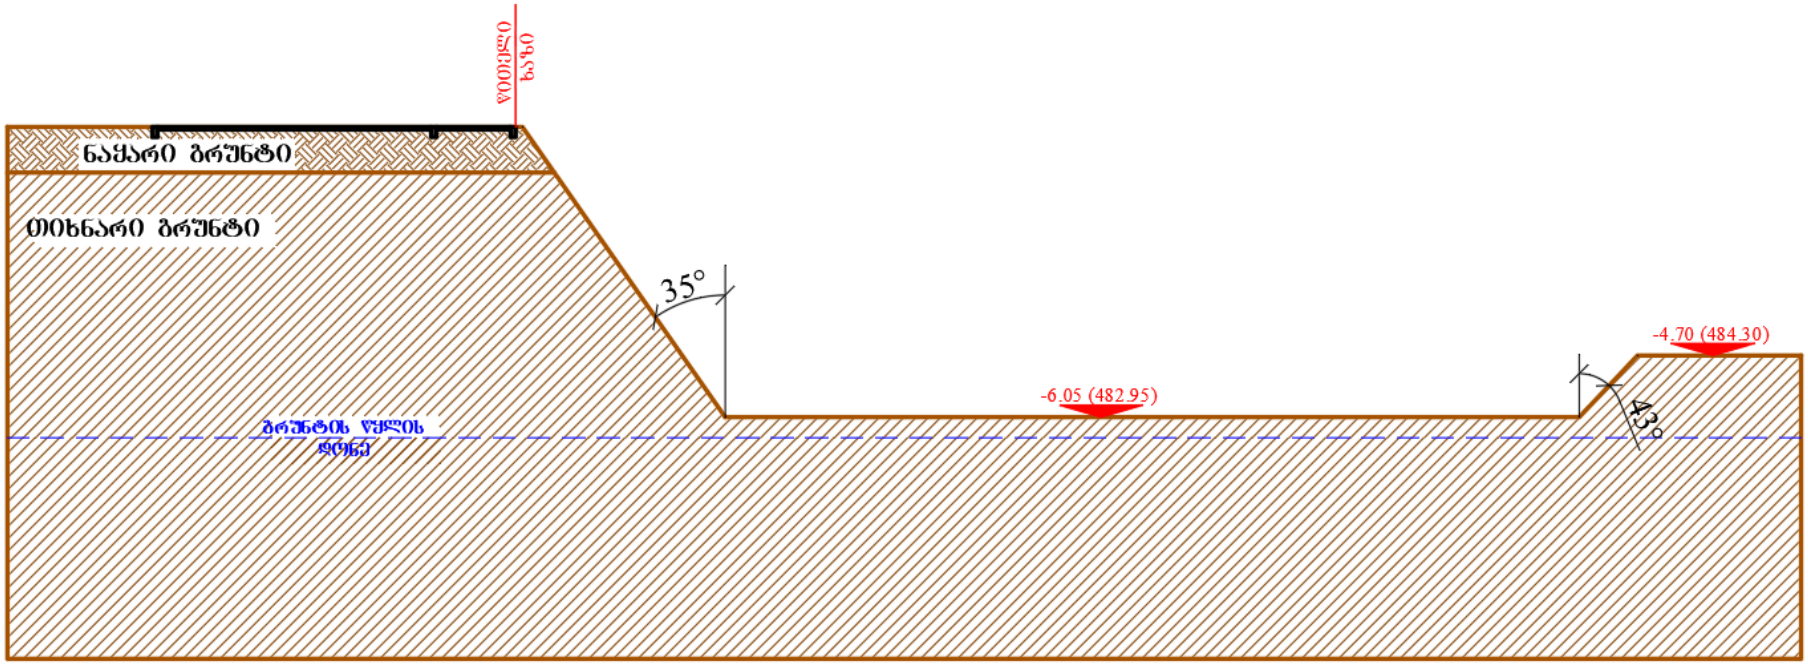
ნახ. 1


620
7510
ნაყარი ბრუნტი
თიხნარი ბრუნტი
პროფილი 1-1
მ. 1:150
10350
4500
1000
3565
1000
6000
600
50°
43°
-4.70 (484.30)
-6.05 (482.95)
-1.55 (487.45)
ხვრელი-1
Φ600მმ; ბ.1000
3000
პროფილი 2-2
მ. 1:150
ნაყარი ბრუნტი
თიხნარი ბრუნტი
6600
3000
7500
600
-3.05 (485.95)
ხვრელი-2
Φ600მმ; ბ.1000

ნახ. 2


ძველი გეგმა
(ვარიანტი-2)
მ.1:250
494.22
494.19
494.34
494.08
493.87
493.86
493.61
490.77
490.05
488.20
1.85მ
493.05
482.95
10.1მ
492.67
488.13
491.84
491.83
490.55
482.95
7.6მ
487.59
487.51
488.14
491.10
490.12
489.63
489.37
485.98
486.00
484.30
1.7მ
486.02
485.47
484.88
484.26
483.60
484.34
483.71
483.29
483.54
483.69
484.80
484.30
483.95
488.93
488.55
482.95
5.6მ
487.86
487.11
487.84
487.55
482.95
4.6მ
487.59
487.69
484.30
482.95
1.35მ
-7.00
(482.00)
-4.70
484.30

ნახ. 3



ნახ. 4

Sheeting structure verification

Input data

Project

Task : chrili 1-1
Date : 21.11.2023

Settings

Russia

Materials and standards

Concrete structures : SNiP 52-01-2003
Steel structures : EN 1993-1-1 (EC3)
Partial factor on bearing capacity of steel cross section : γ_{M0} = 1,00

Excavations

Active earth pressure calculation : Coulomb
Passive earth pressure calculation : Caquot-Kerisel
Earthquake analysis : Mononobe-Okabe
Consider reduction of the modulus of subsoil reaction for a braced sheeting
Verification methodology : Safety factors (ASD)

Safety factors			
Permanent design situation			
Safety factor for internal stability of anchors :	SF_a =	1,50	[–]

Geometry of structure

Structure length = 10,50 m

Cross-section name : Pile curtain d = 0,60 m; a = 1,00 m
Coeff. of press. reduc. in front of wall = 1,00
Area of cross-section A = 2,83E-01 m^2/m
Moment of inertia I = 6,36E-03 m^4/m
Elastic modulus E = 30000,00 MPa
Shear modulus G = 12500,00 MPa

Material of structure

Analysis of concrete structures carried out according to the standard SNiP 52-01-2003.

Concrete : B25
Compressive strength R_b = 14,50 MPa
Tensile strength R_{bt} = 1,05 MPa
Elasticity modulus E_b = 30000,00 MPa
Shear modulus G = 12500,00 MPa

Longitudinal steel : A500
Tensile strength R_s = 435,00 MPa

Modulus of subsoil reaction determined according to the Schmitt theory.

Basic soil parameters

No.	Name	Pattern	φ_{ef} [°]	c_{ef} [kPa]	γ [kN/m³]	γ_{su} [kN/m³]	δ [°]
1	nayari grunti		14,00	0,00	18,00	8,00	0,00
2	tixnari		19,50	20,00	18,30	8,30	0,00

[GeoStructural Analysis - Sheeting Check | version 5.19.5.0 | Copyright © 2015 Fine spol. s r.o. All Rights Reserved | www.finesoftware.eu]

No.	Name	Pattern	φ_{ef} [°]	c_{ef} [kPa]	γ [kN/m³]	γ_{su} [kN/m³]	δ [°]
3	xreshis balishi		30,00	0,00	19,50	9,50	0,00

Soil parameters to compute pressure at rest

No.	Name	Pattern	Type calculation	φ_{ef} [°]	ν [–]	OCR [–]	K_r [–]
1	nayari grunti		cohesionless	14,00	-	-	-
2	tixnari		cohesive	-	0,35	-	-
3	xreshis balishi		cohesive	-	0,35	-	-

Parameters of soils to compute modulus of subsoil reaction (Schmitt)

No.	Name	Pattern	ν [–]	E_{oed} [MPa]	E_{def} [MPa]
1	nayari grunti		0,35	-	8,00
2	tixnari		0,35	-	11,90
3	xreshis balishi		0,35	-	10,00

Soil parameters

nayari grunti

Unit weight : γ = 18,00 kN/m³
Stress-state : effective
Angle of internal friction : φ_{ef} = 14,00 °
Cohesion of soil : c_{ef} = 0,00 kPa
Angle of friction struc.-soil : δ = 0,00 °
Soil : cohesionless
Deformation modulus : E_{def} = 8,00 MPa
Poisson's ratio : ν = 0,35
Saturated unit weight : γ_{sat} = 18,00 kN/m³

tixnari

Unit weight : γ = 18,30 kN/m³
Stress-state : effective
Angle of internal friction : φ_{ef} = 19,50 °
Cohesion of soil : c_{ef} = 20,00 kPa
Angle of friction struc.-soil : δ = 0,00 °
Soil : cohesive
Poisson's ratio : ν = 0,35
Deformation modulus : E_{def} = 11,90 MPa
Poisson's ratio : ν = 0,35
Saturated unit weight : γ_{sat} = 18,30 kN/m³

xreshis balishi

Unit weight : γ = 19,50 kN/m³
Stress-state : effective

[GeoStructural Analysis - Sheeting Check | version 5.19.5.0 | Copyright © 2015 Fine spol. s r.o. All Rights Reserved | www.finesoftware.eu]

Angle of internal friction :	φ_{ef}	=	30,00 °
Cohesion of soil :	c_{ef}	=	0,00 kPa
Angle of friction struc.-soil :	δ	=	0,00 °
Soil :	cohesive		
Poisson's ratio :	ν	=	0,35
Deformation modulus :	E_{def}	=	10,00 MPa
Poisson's ratio :	ν	=	0,35
Saturated unit weight :	γ_{sat}	=	19,50 kN/m^3

Geological profile and assigned soils

No.	Layer [m]	Assigned soil	Pattern
1	-	tixnari	

Excavation

Soil in front of wall is excavated to a depth of 4,50 m.

Terrain profile

Terrain behind construction has the slope 1: 1,06 (slope angle is 43,29 °).
Embankment height is 6,50 m, embankment length is 6,90 m.

Water influence

GWT behind the structure lies at a depth of 4,95 m
GWT in front of the structure lies at a depth of 4,95 m
Subgrade at the heel is not permeable.

Input surface surcharges

No.	Surcharge		Action	Mag.1 [kN/m^2]	Mag.2 [kN/m^2]	Ord.x x [m]	Length l [m]	Depth z [m]
	new	change						
1	YES		permanent	5,00		7,60	2,20	on terrain
2	YES		permanent	25,00		9,80	6,00	on terrain
3	YES		permanent	5,00		15,80	0,80	on terrain

No.	Name
1	Load-1
2	Load -2
3	Load -3

Inserted props

No.	New prop	Depth z [m]	Length l [m]	Spacing b [m]	Modif. stiffnesses	Modulus E [MPa]	Area A [mm^2]
1	YES	0,25	5,55	2,00	NO	206000,00	4230,000

Global settings

Number of FEs to discretize wall = 40
Minimum dimensioning pressure is considered as $\sigma_{a,min} = 0{,}20\sigma_z$

Settings of the stage of construction

Design situation : permanent

[GeoStructural Analysis - Sheeting Check | version 5.19.5.0 | Copyright © 2015 Fine spol. s r.o. All Rights Reserved | www.finesoftware.eu]

Analysis results

Distribution of pressures acting on the structure (in front and behind the wall)

Depth [m]	Ta,p [kPa]	Tk,p [kPa]	Tp,p [kPa]	Ta,z [kPa]	Tk,z [kPa]	Tp,z [kPa]
0.00	-0.00	-0.00	-0.00	0.00	4.14	67.99
0.00	0.00	0.00	0.00	0.00	4.14	68.00
0.44	0.00	0.00	0.00	1.60	20.37	91.13
0.56	0.00	0.00	0.00	2.04	24.79	97.42
0.56	0.00	0.00	0.00	2.06	25.05	97.80
0.80	0.00	0.00	0.00	10.17	33.66	110.08
0.82	0.00	0.00	0.00	11.40	34.72	111.60
0.88	0.00	0.00	0.00	13.53	36.58	114.26
1.31	0.00	0.00	0.00	32.12	52.78	137.39
1.48	0.00	0.00	0.00	39.39	59.10	146.43
1.75	0.00	0.00	0.00	50.72	68.95	160.52
1.96	0.00	0.00	0.00	59.81	76.86	171.84
2.19	0.00	0.00	0.00	61.72	85.12	183.66
2.35	0.00	0.00	0.00	63.12	91.18	192.34
2.35	0.00	0.00	0.00	63.12	90.02	192.34
2.63	0.00	0.00	0.00	65.46	92.68	206.79
3.06	0.00	0.00	0.00	69.19	96.93	229.92
3.50	0.00	0.00	0.00	72.93	101.17	253.06
3.94	0.00	0.00	0.00	76.67	105.41	276.19
4.38	0.00	0.00	0.00	80.41	109.65	299.32
4.50	-0.00	-0.00	-0.00	81.48	110.86	305.93
4.50	-0.00	-0.00	-56.76	81.48	110.86	305.94
4.81	0.00	-3.08	-68.28	84.15	113.88	322.46
4.95	-0.00	-4.43	-73.34	85.32	115.21	329.73
5.25	0.00	-5.78	-78.36	86.38	116.50	336.92
5.69	0.00	-7.73	-85.67	87.94	118.38	347.41
6.13	0.00	-9.69	-92.98	89.49	120.26	357.90
6.56	0.00	-11.64	-100.29	91.04	122.14	368.40
7.00	0.00	-13.60	-107.60	92.59	124.02	378.89
7.44	0.00	-15.55	-114.92	94.15	125.90	389.38
7.88	0.00	-17.51	-122.23	95.70	127.78	399.87
8.31	0.00	-19.46	-129.54	97.25	129.66	410.37
8.75	0.00	-21.42	-136.85	98.80	131.55	420.86
9.19	0.00	-23.37	-144.16	100.36	133.44	431.35
9.63	0.00	-25.33	-151.47	101.91	135.33	441.84
10.06	0.00	-27.28	-158.79	103.46	137.22	452.33
10.40	0.00	-28.78	-164.37	104.65	138.67	460.34
10.40	0.00	-28.78	-164.37	104.48	138.67	460.34
10.50	-0.00	-29.24	-166.10	104.86	139.11	462.83

Distributions of the modulus of subsoil reaction and internal forces on the structure

Depth [m]	kh,p [MN/m^3]	kh,z [MN/m^3]	Displacement [mm]	Pressure [kPa]	Shear Force [kN/m]	Moment [kNm/m]
0.00	0.00	0.00	-0.60	0.00	-0.00	-0.00
0.25	0.00	0.00	-1.94	0.91	-0.11	0.01
0.26	0.00	0.00	-2.00	0.96	151.86	-1.89

[GeoStructural Analysis - Sheeting Check | version 5.19.5.0 | Copyright © 2015 Fine spol. s r.o. All Rights Reserved | www.finesoftware.eu]

Depth [m]	kh,p [MN/m^3]	kh,z [MN/m^3]	Displacement [mm]	Pressure [kPa]	Shear Force [kN/m]	Moment [kNm/m]
0.53	0.00	0.00	-3.40	1.92	151.48	-41.71
0.79	0.00	0.00	-4.79	9.88	149.93	-81.31
1.05	0.00	0.00	-6.15	20.97	145.88	-120.20
1.31	0.00	0.00	-7.46	32.12	138.91	-157.64
1.57	0.00	0.00	-8.72	43.28	129.02	-192.87
1.84	0.00	0.00	-9.90	54.44	116.19	-225.12
2.10	0.00	0.00	-11.01	60.97	101.04	-253.67
2.36	0.00	0.00	-12.03	63.21	84.74	-278.07
2.63	0.00	0.00	-12.94	65.46	67.86	-298.11
2.89	0.00	0.00	-13.75	67.70	50.38	-313.64
3.15	0.00	0.00	-14.44	69.94	32.31	-324.51
3.41	0.00	0.00	-15.02	72.18	13.66	-330.55
3.67	0.00	0.00	-15.47	74.43	-5.58	-331.63
3.94	0.00	0.00	-15.81	76.67	-25.42	-327.57
4.20	0.00	0.00	-16.03	78.91	-45.84	-318.23
4.46	0.00	0.00	-16.14	81.16	-66.85	-303.45
4.49	0.00	0.00	-16.14	81.41	-69.24	-301.45
4.51	0.00	0.00	-16.14	24.49	-70.09	-300.33
4.72	0.00	0.00	-16.13	18.35	-74.74	-284.59
4.99	0.00	0.00	-16.03	11.48	-78.65	-264.42
5.25	0.00	0.00	-15.82	8.03	-81.21	-243.42
5.51	0.00	0.00	-15.53	4.57	-82.87	-221.86
5.78	0.00	0.00	-15.16	1.12	-83.61	-199.99
6.04	0.00	0.00	-14.72	-2.34	-83.45	-178.04
6.30	0.00	0.00	-14.21	-5.79	-82.39	-156.26
6.56	0.00	0.00	-13.65	-9.25	-80.41	-134.87
6.83	0.00	0.00	-13.04	-12.70	-77.53	-114.12
7.09	0.00	0.00	-12.38	-16.16	-73.74	-94.25
7.35	0.00	0.00	-11.70	-19.62	-69.05	-75.48
7.61	0.00	0.00	-10.98	-23.07	-63.44	-58.08
7.88	0.00	0.00	-10.25	-26.53	-56.93	-42.26
8.14	0.00	0.00	-9.49	-29.98	-49.52	-28.26
8.40	0.00	0.00	-8.73	-33.44	-41.19	-16.34
8.66	0.00	0.00	-7.97	-36.89	-31.96	-6.72
8.93	0.00	0.00	-7.20	-40.35	-21.82	0.36
9.19	18.62	0.00	-6.43	-42.67	-9.99	3.49
9.45	18.62	0.00	-5.66	-28.61	-0.63	4.80
9.71	18.62	0.00	-4.89	-14.57	5.03	4.14
9.97	18.62	0.00	-4.13	-0.57	7.02	2.48
10.24	18.62	0.00	-3.36	13.41	5.33	0.78
10.50	18.62	0.00	-2.60	27.23	0.00	0.00

Maximum shear force = 151,87 kN/m
Maximum moment = 331,63 kNm/m
Maximum displacement = 16,1 mm

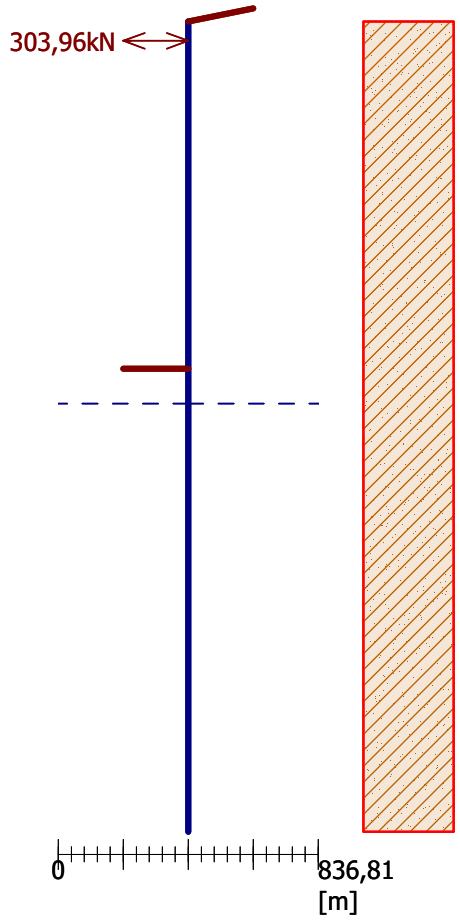
[GeoStructural Analysis - Sheeting Check | version 5.19.5.0 | Copyright © 2015 Fine spol. s r.o. All Rights Reserved | www.finesoftware.eu]

Reactions in props

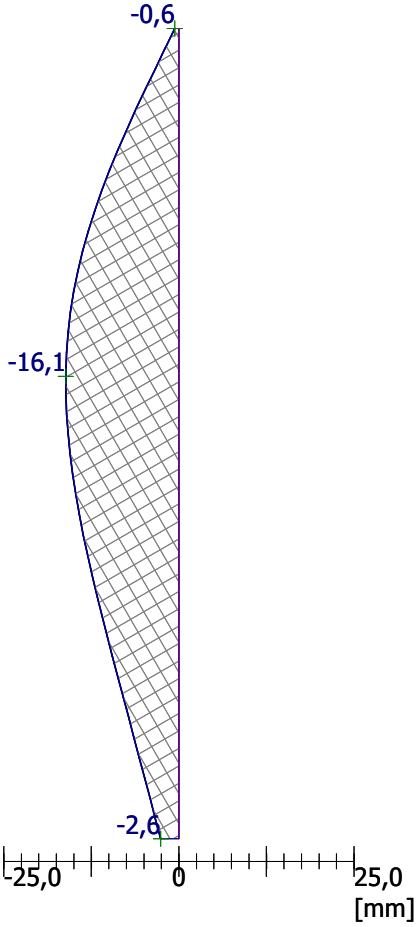
No.	Depth [m]	Reaction [kN]
1	0,25	303,96

Name : Analysis | **Stage - analysis : 1 - -1**

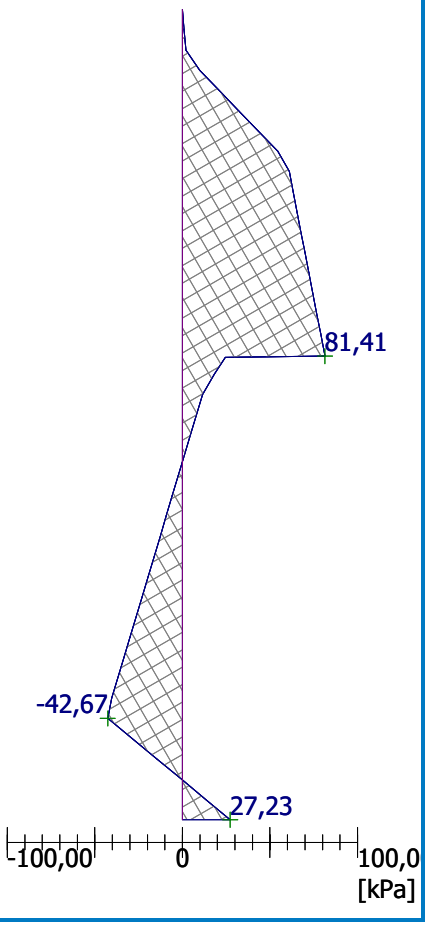
Geometry of structure
Length of structure = 10,50m



Displacement of structure
Max. disp. = 16,1 mm



Pressure acting on structure
Max. pressure = 81,41 kPa



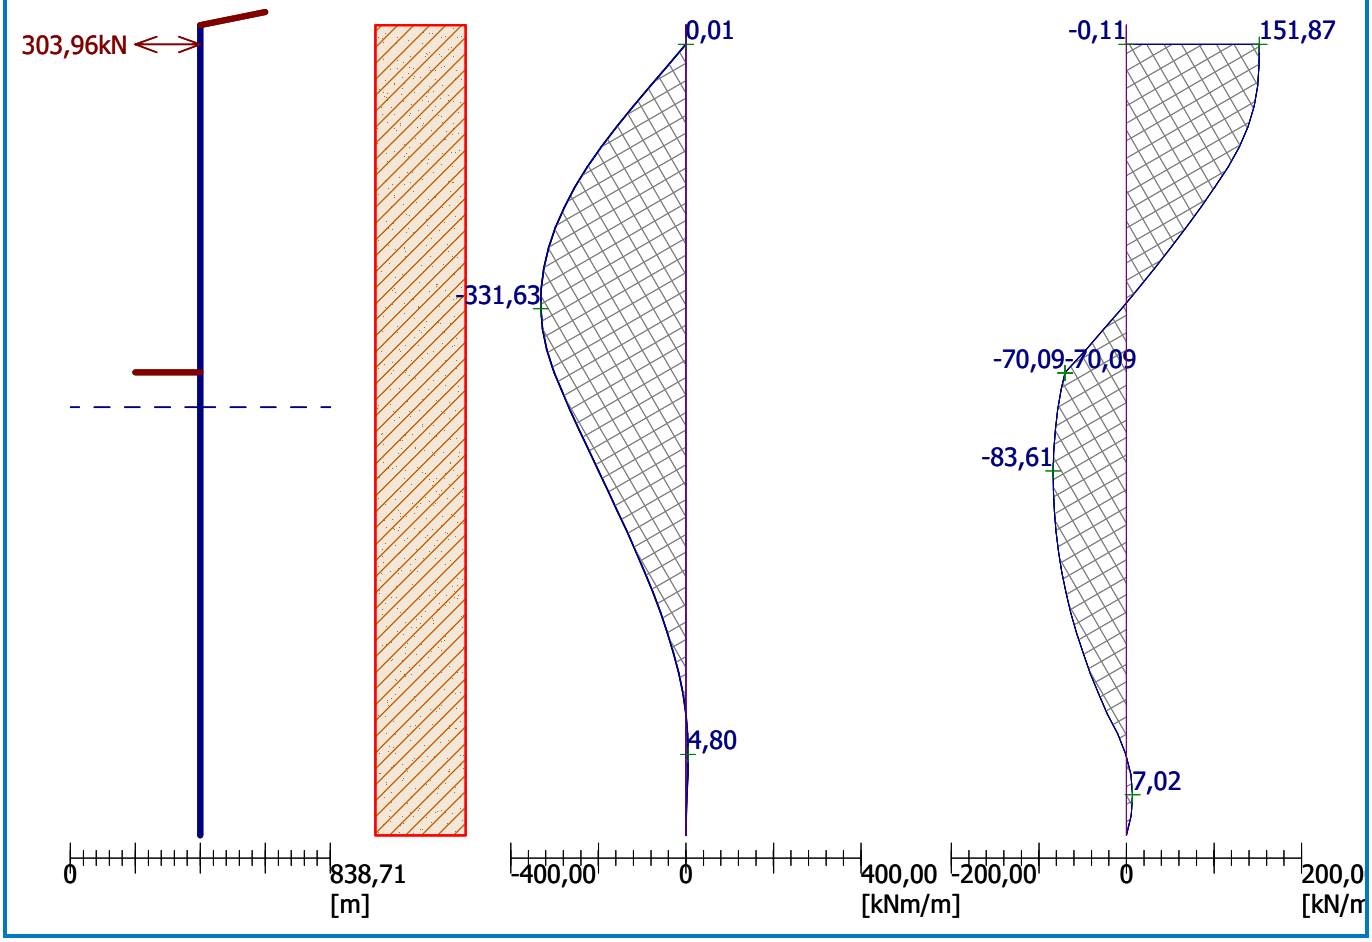
[GeoStructural Analysis - Sheeting Check | version 5.19.5.0 | Copyright © 2015 Fine spol. s r.o. All Rights Reserved | www.finesoftware.eu]

Name : Analysis	Stage - analysis : 1 - -1

Geometry of structure
Length of structure = 10,50m

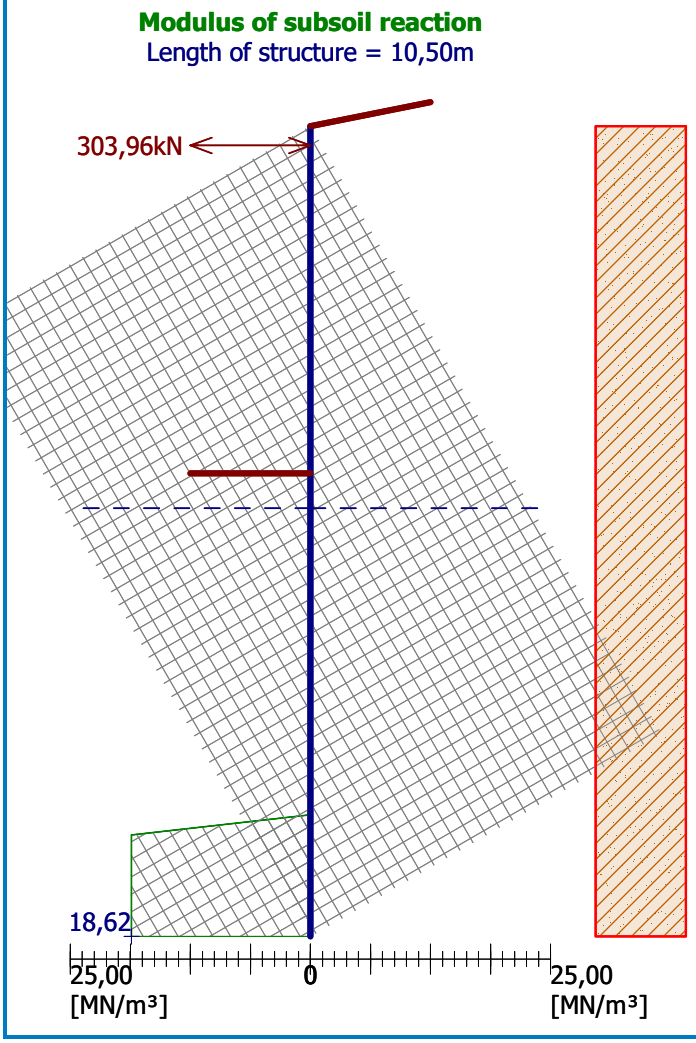
Bending moment
Max. M = 331,63 kNm/m

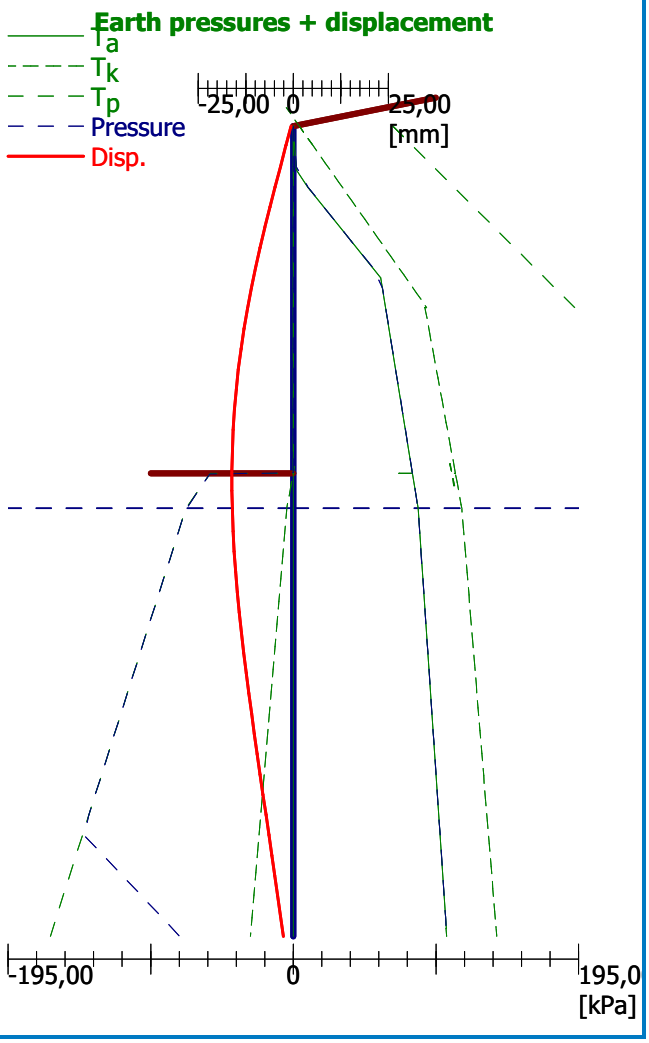
Shear force
Max. Q = 151,87 kN/m



[GeoStructural Analysis - Sheeting Check | version 5.19.5.0 | Copyright © 2015 Fine spol. s r.o. All Rights Reserved | www.finesoftware.eu]

Name : Analysis	Stage - analysis : 1 - -1





Dimensioning No. 1

	Disp. min [mm]	Disp. max [mm]	Shear force min. [kN/m]	Shear force max [kN/m]	Moment min. [kNm/m]	Moment max. [kNm/m]
0.00	-0.60	-0.60	-0.00	-0.00	-0.00	-0.00
0.25	-1.94	-1.94	-0.11	-0.11	0.01	0.01
0.25	-1.94	-1.94	151.87	151.87	0.01	0.01
0.26	-2.00	-2.00	151.86	151.86	-1.89	-1.89
0.53	-3.40	-3.40	151.48	151.48	-41.71	-41.71
0.79	-4.79	-4.79	149.93	149.93	-81.31	-81.31
1.05	-6.15	-6.15	145.88	145.88	-120.20	-120.20
1.31	-7.46	-7.46	138.91	138.91	-157.64	-157.64
1.57	-8.72	-8.72	129.02	129.02	-192.87	-192.87
1.84	-9.90	-9.90	116.19	116.19	-225.12	-225.12
2.10	-11.01	-11.01	101.04	101.04	-253.67	-253.67
2.36	-12.03	-12.03	84.74	84.74	-278.07	-278.07
2.63	-12.94	-12.94	67.86	67.86	-298.11	-298.11
2.89	-13.75	-13.75	50.38	50.38	-313.64	-313.64
3.15	-14.44	-14.44	32.31	32.31	-324.51	-324.51
3.41	-15.02	-15.02	13.66	13.66	-330.55	-330.55

[GeoStructural Analysis - Sheeting Check | version 5.19.5.0 | Copyright © 2015 Fine spol. s r.o. All Rights Reserved | www.finesoftware.eu]

	Disp. min [mm]	Disp. max [mm]	Shear force min. [kN/m]	Shear force max [kN/m]	Moment min. [kNm/m]	Moment max. [kNm/m]
3.67	-15.47	-15.47	-5.58	-5.58	-331.63	-331.63
3.94	-15.81	-15.81	-25.42	-25.42	-327.57	-327.57
4.20	-16.03	-16.03	-45.84	-45.84	-318.23	-318.23
4.46	-16.14	-16.14	-66.85	-66.85	-303.45	-303.45
4.49	-16.14	-16.14	-69.24	-69.24	-301.45	-301.45
4.51	-16.14	-16.14	-70.09	-70.09	-300.33	-300.33
4.51	-16.14	-16.14	-70.09	-70.09	-300.33	-300.33
4.72	-16.13	-16.13	-74.74	-74.74	-284.59	-284.59
4.99	-16.03	-16.03	-78.65	-78.65	-264.42	-264.42
5.25	-15.82	-15.82	-81.21	-81.21	-243.42	-243.42
5.51	-15.53	-15.53	-82.87	-82.87	-221.86	-221.86
5.78	-15.16	-15.16	-83.61	-83.61	-199.99	-199.99
6.04	-14.72	-14.72	-83.45	-83.45	-178.04	-178.04
6.30	-14.21	-14.21	-82.39	-82.39	-156.26	-156.26
6.56	-13.65	-13.65	-80.41	-80.41	-134.87	-134.87
6.83	-13.04	-13.04	-77.53	-77.53	-114.12	-114.12
7.09	-12.38	-12.38	-73.74	-73.74	-94.25	-94.25
7.35	-11.70	-11.70	-69.05	-69.05	-75.48	-75.48
7.61	-10.98	-10.98	-63.44	-63.44	-58.08	-58.08
7.88	-10.25	-10.25	-56.93	-56.93	-42.26	-42.26
8.14	-9.49	-9.49	-49.52	-49.52	-28.26	-28.26
8.40	-8.73	-8.73	-41.19	-41.19	-16.34	-16.34
8.66	-7.97	-7.97	-31.96	-31.96	-6.72	-6.72
8.93	-7.20	-7.20	-21.82	-21.82	0.36	0.36
9.19	-6.43	-6.43	-9.99	-9.99	3.49	3.49
9.45	-5.66	-5.66	-0.63	-0.63	4.80	4.80
9.71	-4.89	-4.89	5.03	5.03	4.14	4.14
9.97	-4.13	-4.13	7.02	7.02	2.48	2.48
10.24	-3.36	-3.36	5.33	5.33	0.78	0.78
10.50	-2.60	-2.60	0.00	0.00	0.00	0.00

Maximum values of internal forces

Maximum displacement = -16,1 mm
Minimum displacement = -0,6 mm
Maximum bending moment = 4,80 kNm/m
Minimum bending moment = -331,63 kNm/m
Maximum shear force = 151,87 kN/m

Verification of RC cross section (Pile curtain d = 0,60 m; a = 1,00 m)

All construction stages are taken into the analysis.
Reduct. coefficient of bearing capacity = 1,50

Dimensioning of reinforcement:

Reinforcement - 11 pc bars 28,0 mm; covering 50,0 mm
Type of structure (reinforcement ratio) : beam

Reinforcement ratio μ_s = 1,198 % > 0,100 % = $\mu_{s,min}$

Load : N = 0,00 kN (tension) ; M = 497,44 kNm
Bearing capacity : N_{ult} = 0,00 kN; M_{ult} = 545,06 kNm

[GeoStructural Analysis - Sheeting Check | version 5.19.5.0 | Copyright © 2015 Fine spol. s r.o. All Rights Reserved | www.finesoftware.eu]

Designed pile reinforcement is SATISFACTORY

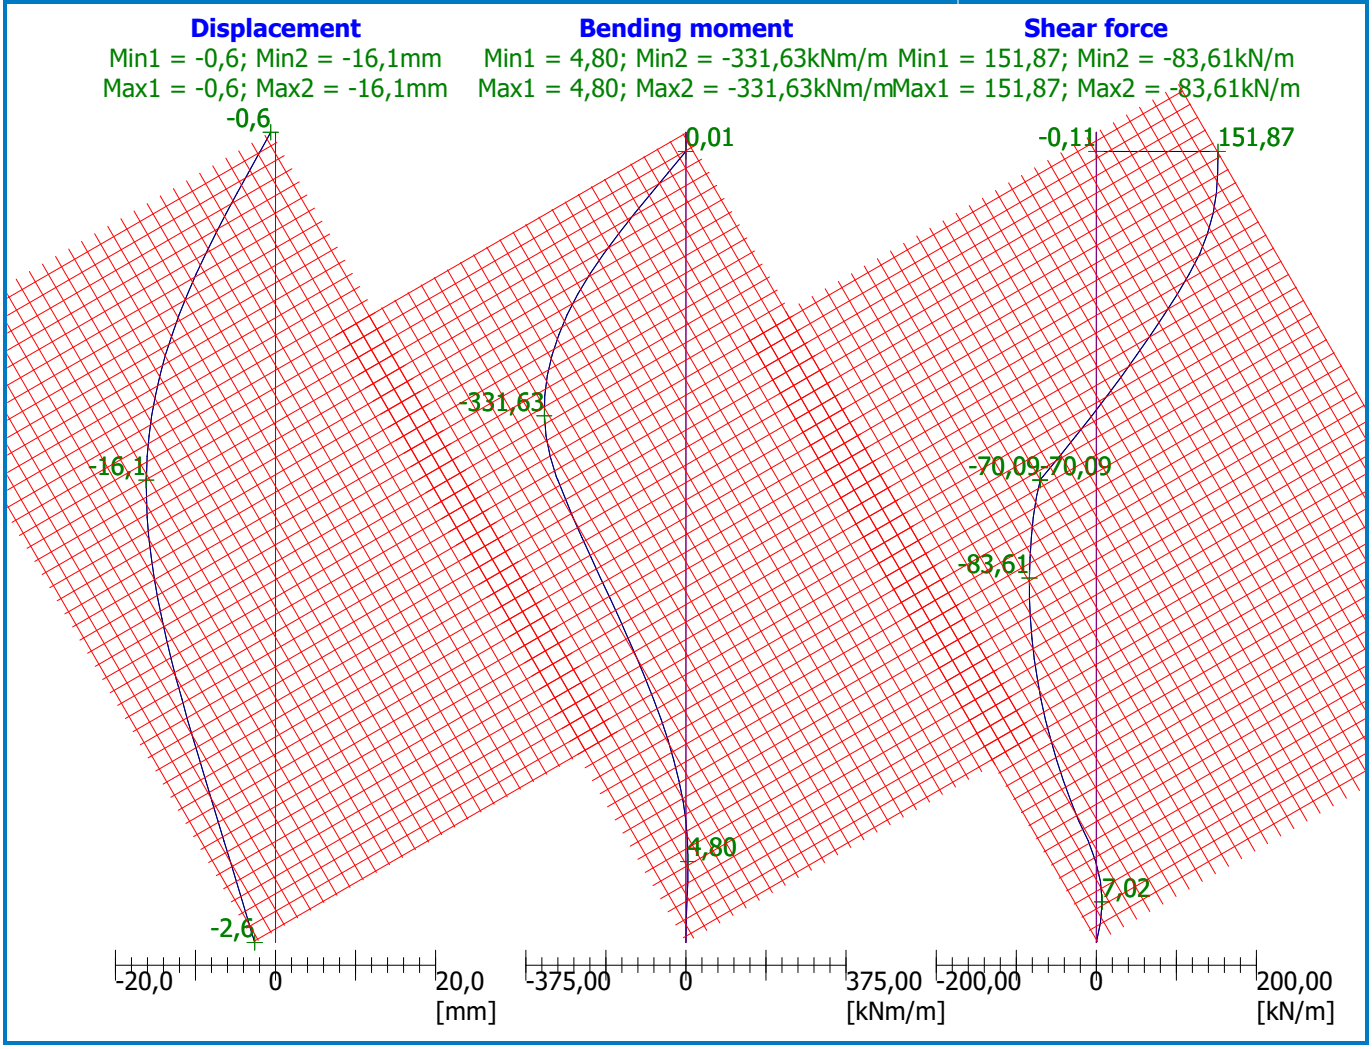
Verification of shear reinforcement:

Ultimate shear force: V_{ult} = 665,28 kN > 8,38 kN = Q

Cross-section is SATISFACTORY.

Cross-section is SATISFACTORY

Name : Dimensioning	Stage - analysis : 1 - 1



[GeoStructural Analysis - Sheeting Check | version 5.19.5.0 | Copyright © 2015 Fine spol. s r.o. All Rights Reserved | www.finesoftware.eu]

Slope stability analysis

Input data

Project

Settings

Russia

Materials and standards

SNiP - input coefficients according to SNIP standards

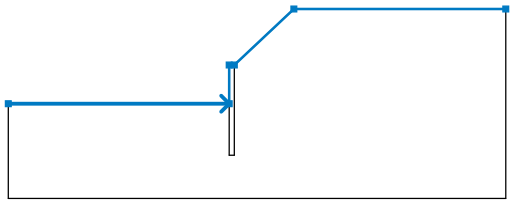
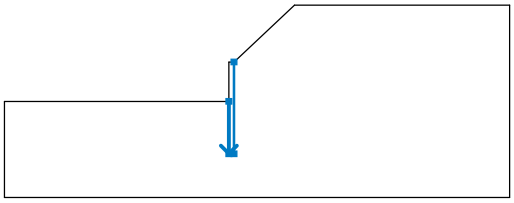
Coefficients according to SNiP			
Combination coefficient :	γ_k =	1,00	[–]
Coefficient of action conditions :	γ_c =	0,90	[–]
Coefficient of importance of structure :	γ_n =	1,10	[–]

Stability analysis

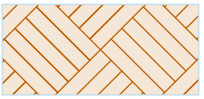
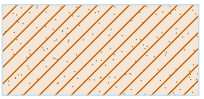
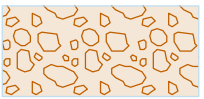
Earthquake analysis : Standard
Verification methodology : Safety factors (ASD)

Safety factors			
Permanent design situation			
Safety factor :	SF_s =	1,50	[–]

Interface

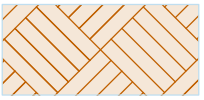
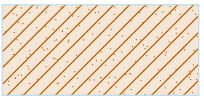
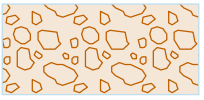
No.	Interface location	Coordinates of interface points [m]					
		x	z	x	z	x	z
1		-26,25	-4,50	-0,60	-4,50	-0,60	0,00
		0,00	0,00	6,90	6,50	31,50	6,50
2		-0,60	-4,50	-0,60	-10,50	0,00	-10,50
		0,00	0,00				

Soil parameters - effective stress state

No.	Name	Pattern	φ_{ef} [°]	c_{ef} [kPa]	γ [kN/m^3]
1	nayari grunti		14,00	0,00	18,00
2	tixnari		19,50	20,00	18,30
3	xreshis balishi		30,00	0,00	19,50

[GeoStructural Analysis - Sheeting Check | version 5.19.5.0 | Copyright © 2015 Fine spol. s r.o. All Rights Reserved | www.finesoftware.eu]

Soil parameters - uplift

No.	Name	Pattern	γ_{sat} [kN/m³]	γ_s [kN/m³]	n [–]
1	nayari grunti		18,00		
2	tixnari		18,30		
3	xreshis balishi		19,50		

Soil parameters

nayari grunti

Unit weight :	γ =	18,00 kN/m³
Stress-state :		effective
Angle of internal friction :	φ_{ef} =	14,00 °
Cohesion of soil :	c_{ef} =	0,00 kPa
Saturated unit weight :	γ_{sat} =	18,00 kN/m³

tixnari

Unit weight :	γ =	18,30 kN/m³
Stress-state :		effective
Angle of internal friction :	φ_{ef} =	19,50 °
Cohesion of soil :	c_{ef} =	20,00 kPa
Saturated unit weight :	γ_{sat} =	18,30 kN/m³

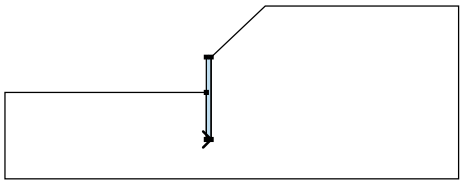
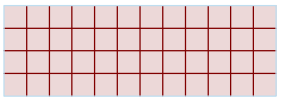
xreshis balishi

Unit weight :	γ =	19,50 kN/m³
Stress-state :		effective
Angle of internal friction :	φ_{ef} =	30,00 °
Cohesion of soil :	c_{ef} =	0,00 kPa
Saturated unit weight :	γ_{sat} =	19,50 kN/m³

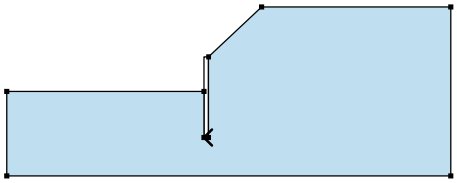
Rigid bodies

No.	Name	Sample	γ [kN/m³]
1	Wall material		23,56

Assigning and surfaces

No.	Surface position	Coordinates of surface points [m]				Assigned soil
		x	z	x	z	
1		-0,60	-10,50	0,00	-10,50	Wall material
		0,00	0,00	-0,60	0,00	
		-0,60	-4,50			

[GeoStructural Analysis - Sheeting Check | version 5.19.5.0 | Copyright © 2015 Fine spol. s r.o. All Rights Reserved | www.finesoftware.eu]

No.	Surface position	Coordinates of surface points [m]				Assigned soil
		x	z	x	z	
2		0,00	-10,50	-0,60	-10,50	tixnari
		-0,60	-4,50	-26,25	-4,50	
		-26,25	-15,50	31,50	-15,50	
		31,50	6,50	6,90	6,50	
		0,00	0,00			

Surcharge

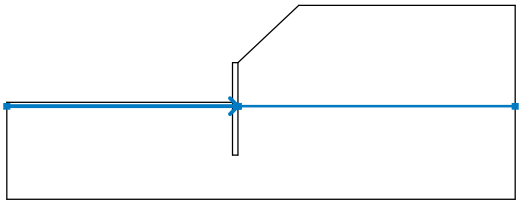
No.	Type	Type of action	Location z [m]	Origin x [m]	Length l [m]	Width b [m]	Slope α [°]	Magnitude q, q_1, f, F	Magnitude q_2	Magnitude unit
1	strip	permanent	on terrain	x = 7,60	l = 2,20		0,00	5,00		kN/m²
2	strip	permanent	on terrain	x = 9,80	l = 6,00		0,00	25,00		kN/m²
3	strip	permanent	on terrain	x = 15,80	l = 0,80		0,00	5,00		kN/m²

Surcharges

No.	Name
1	Load-1
2	Load -2
3	Load -3

Water

Water type : GWT

No.	GWT location	Coordinates of GWT points [m]					
		x	z	x	z	x	z
1		-26,25	-4,95	0,00	-4,95	0,05	-4,95
		31,50	-4,95				

Tensile crack

Tensile crack not inputted.

Earthquake

Earthquake not included.

Settings of the stage of construction

Design situation : permanent

Results (Stage of construction 1)

Analysis 1

Circular slip surface

Slip surface parameters						
Center :	x =	0,52	[m]	Angles :	α_1 =	-2,32 [°]
	z =	12,82	[m]		α_2 =	60,49 [°]
Radius :	R =	12,83	[m]			
The slip surface after optimization.						

Slope stability verification (Bishop)

Sum of active forces : F_a = 307,98 kN/m

Sum of passive forces : F_p = 493,39 kN/m

Sliding moment : M_a = 3951,35 kNm/m

[GeoStructural Analysis - Sheeting Check | version 5.19.5.0 | Copyright © 2015 Fine spol. s r.o. All Rights Reserved | www.finesoftware.eu]

Resisting moment : M_p = 6330,16 kNm/m
Factor of safety = 1,60 > 1,50
Slope stability ACCEPTABLE

[GeoStructural Analysis - Sheeting Check | version 5.19.5.0 | Copyright © 2015 Fine spol. s r.o. All Rights Reserved | www.finesoftware.eu]

Sheeting structure verification

Input data

Project

Task : chrili 2-2
Date : 21.11.2023

Settings

Russia

Materials and standards

Concrete structures : SNiP 52-01-2003
Steel structures : EN 1993-1-1 (EC3)
Partial factor on bearing capacity of steel cross section : γ_{M0} = 1,00

Excavations

Active earth pressure calculation : Coulomb
Passive earth pressure calculation : Caquot-Kerisel
Earthquake analysis : Mononobe-Okabe
Consider reduction of the modulus of subsoil reaction for a braced sheeting
Verification methodology : Safety factors (ASD)

Safety factors			
Permanent design situation			
Safety factor for internal stability of anchors :	SF_a =	1,50	[–]

Geometry of structure

Structure length = 10,50 m

Cross-section name : Pile curtain d = 0,60 m; a = 1,00 m
Coeff. of press. reduc. in front of wall = 1,00
Area of cross-section A = 2,83E-01 m^2/m
Moment of inertia I = 6,36E-03 m^4/m
Elastic modulus E = 30000,00 MPa
Shear modulus G = 12500,00 MPa

Material of structure

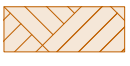
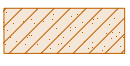
Analysis of concrete structures carried out according to the standard SNiP 52-01-2003.

Concrete : B25
Compressive strength R_b = 14,50 MPa
Tensile strength R_{bt} = 1,05 MPa
Elasticity modulus E_b = 30000,00 MPa
Shear modulus G = 12500,00 MPa

Longitudinal steel : A500
Tensile strength R_s = 435,00 MPa

Modulus of subsoil reaction determined according to the Schmitt theory.

Basic soil parameters

No.	Name	Pattern	φ_{ef} [°]	c_{ef} [kPa]	γ [kN/m³]	γ_{su} [kN/m³]	δ [°]
1	nayari grunti		14,00	0,00	18,00	8,00	0,00
2	tixnari		19,50	20,00	18,30	8,30	0,00

[GeoStructural Analysis - Sheeting Check | version 5.19.5.0 | Copyright © 2015 Fine spol. s r.o. All Rights Reserved | www.finesoftware.eu]

No.	Name	Pattern	φ_{ef} [°]	c_{ef} [kPa]	γ [kN/m³]	γ_{su} [kN/m³]	δ [°]
3	xreshis balishi		30,00	0,00	19,50	9,50	0,00

Soil parameters to compute pressure at rest

No.	Name	Pattern	Type calculation	φ_{ef} [°]	ν [–]	OCR [–]	K_r [–]
1	nayari grunti		cohesionless	14,00	-	-	-
2	tixnari		cohesive	-	0,35	-	-
3	xreshis balishi		cohesive	-	0,35	-	-

Parameters of soils to compute modulus of subsoil reaction (Schmitt)

No.	Name	Pattern	ν [–]	E_{oed} [MPa]	E_{def} [MPa]
1	nayari grunti		0,35	-	8,00
2	tixnari		0,35	-	11,90
3	xreshis balishi		0,35	-	10,00

Soil parameters

nayari grunti

Unit weight : γ = 18,00 kN/m³
Stress-state : effective
Angle of internal friction : φ_{ef} = 14,00 °
Cohesion of soil : c_{ef} = 0,00 kPa
Angle of friction struc.-soil : δ = 0,00 °
Soil : cohesionless
Deformation modulus : E_{def} = 8,00 MPa
Poisson's ratio : ν = 0,35
Saturated unit weight : γ_{sat} = 18,00 kN/m³

tixnari

Unit weight : γ = 18,30 kN/m³
Stress-state : effective
Angle of internal friction : φ_{ef} = 19,50 °
Cohesion of soil : c_{ef} = 20,00 kPa
Angle of friction struc.-soil : δ = 0,00 °
Soil : cohesive
Poisson's ratio : ν = 0,35
Deformation modulus : E_{def} = 11,90 MPa
Poisson's ratio : ν = 0,35
Saturated unit weight : γ_{sat} = 18,30 kN/m³

xreshis balishi

Unit weight : γ = 19,50 kN/m³
Stress-state : effective

[GeoStructural Analysis - Sheeting Check | version 5.19.5.0 | Copyright © 2015 Fine spol. s r.o. All Rights Reserved | www.finesoftware.eu]

Angle of internal friction :	φ_{ef}	=	30,00 °
Cohesion of soil :	c_{ef}	=	0,00 kPa
Angle of friction struc.-soil :	δ	=	0,00 °
Soil :	cohesive		
Poisson's ratio :	ν	=	0,35
Deformation modulus :	E_{def}	=	10,00 MPa
Poisson's ratio :	ν	=	0,35
Saturated unit weight :	γ_{sat}	=	19,50 kN/m^3

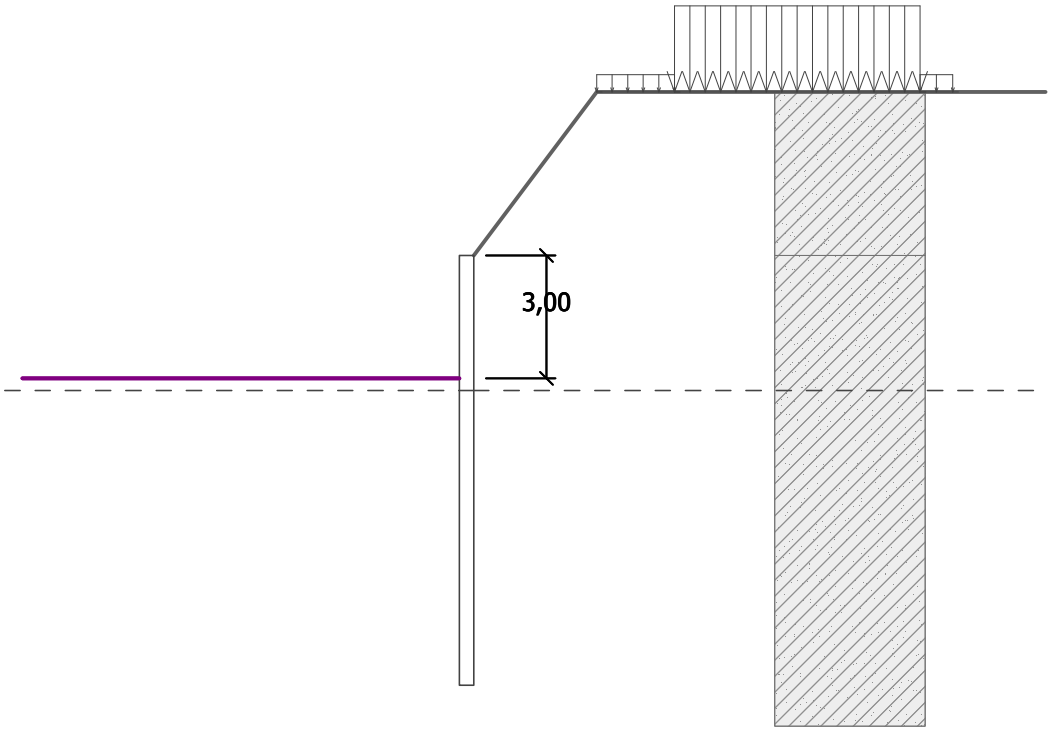
Geological profile and assigned soils

No.	Layer [m]	Assigned soil	Pattern
1	-	tixnari	

Excavation

Soil in front of wall is excavated to a depth of 3,00 m.

Name : Excavation | **Stage - analysis : 1 - 0**

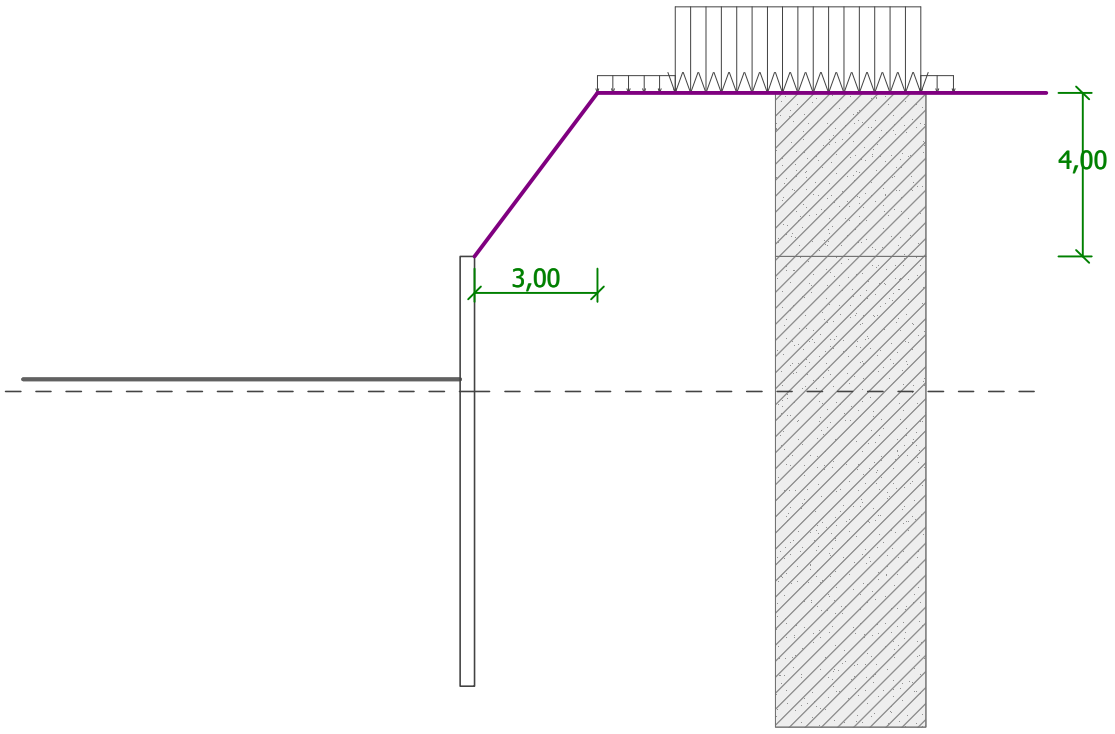


Terrain profile

Terrain behind construction has the slope 1: 0,75 (slope angle is 53,13 °).
Embankment height is 4,00 m, embankment length is 3,00 m.

[GeoStructural Analysis - Sheeting Check | version 5.19.5.0 | Copyright © 2015 Fine spol. s r.o. All Rights Reserved | www.finesoftware.eu]

Name : Terrain	Stage - analysis : 1 - 0



Water influence

GWT behind the structure lies at a depth of 3,30 m
GWT in front of the structure lies at a depth of 3,30 m
Subgrade at the heel is not permeable.

Input surface surcharges

No.	Surcharge		Action	Mag.1 [kN/m²]	Mag.2 [kN/m²]	Ord.x x [m]	Length l [m]	Depth z [m]
	new	change						
1	YES		permanent	5,00		3,00	1,90	on terrain
2	YES		permanent	25,00		4,90	6,00	on terrain
3	YES		permanent	5,00		10,90	0,80	on terrain

No.	Name
1	Load-1
2	Load -2
3	Load -3

Global settings

Number of FEs to discretize wall = 40
Minimum dimensioning pressure is considered as $\sigma_{a,min} = 0{,}20\sigma_z$

Settings of the stage of construction

Design situation : permanent

Analysis results

Distribution of pressures acting on the structure (in front and behind the wall)

Depth [m]	Ta,p [kPa]	Tk,p [kPa]	Tp,p [kPa]	Ta,z [kPa]	Tk,z [kPa]	Tp,z [kPa]
0.00	-0.00	-0.00	-0.00	0.00	6.72	67.99

[GeoStructural Analysis - Sheeting Check | version 5.19.5.0 | Copyright © 2015 Fine spol. s r.o. All Rights Reserved | www.finesoftware.eu]

Depth [m]	Ta,p [kPa]	Tk,p [kPa]	Tp,p [kPa]	Ta,z [kPa]	Tk,z [kPa]	Tp,z [kPa]
0.00	0.00	0.00	0.00	0.00	6.72	68.00
0.33	0.00	0.00	0.00	1.20	23.94	85.40
0.34	0.00	0.00	0.00	1.23	24.31	85.77
0.44	0.00	0.00	0.00	6.92	29.60	91.13
0.55	0.00	0.00	0.00	13.31	35.54	97.14
0.58	0.00	0.00	0.00	15.19	37.18	98.80
0.85	0.00	0.00	0.00	30.94	50.87	112.69
0.88	0.00	0.00	0.00	31.18	52.42	114.26
0.92	0.00	0.00	0.00	31.58	54.99	116.87
0.92	0.00	0.00	0.00	31.58	53.09	116.87
1.31	0.00	0.00	0.00	34.72	56.79	137.39
1.50	0.00	0.00	0.00	36.20	58.53	147.12
1.75	0.00	0.00	0.00	38.26	60.93	160.52
2.19	0.00	0.00	0.00	41.79	65.05	183.66
2.63	0.00	0.00	0.00	45.33	69.17	206.79
3.00	-0.00	-0.00	-0.00	48.37	72.69	226.62
3.00	-0.00	-0.00	-56.76	48.37	72.69	226.62
3.06	0.00	-0.62	-59.06	48.87	73.28	229.92
3.30	-0.00	-2.96	-67.81	50.79	75.51	242.48
3.50	0.00	-3.85	-71.16	51.41	76.31	247.28
3.94	0.00	-5.81	-78.47	52.77	78.07	257.77
4.38	0.00	-7.76	-85.78	54.12	79.83	268.26
4.81	0.00	-9.72	-93.09	55.48	81.60	278.75
5.20	0.00	-11.44	-99.54	56.67	83.17	288.00
5.20	0.00	-11.44	-99.54	56.17	83.17	288.00
5.25	0.00	-11.67	-100.40	56.34	83.38	289.25
5.69	0.00	-13.63	-107.72	57.83	85.17	299.74
6.13	0.00	-15.58	-115.03	59.32	86.97	310.23
6.56	0.00	-17.54	-122.34	60.81	88.78	320.72
7.00	0.00	-19.49	-129.65	62.29	90.59	331.21
7.44	0.00	-21.45	-136.96	63.78	92.42	341.71
7.88	0.00	-23.40	-144.28	65.27	94.25	352.20
8.31	0.00	-25.36	-151.59	66.76	96.09	362.69
8.75	0.00	-27.31	-158.90	68.24	97.94	373.18
9.19	0.00	-29.27	-166.21	69.73	99.79	383.67
9.46	-0.00	-30.48	-170.73	70.65	100.94	390.15
9.63	-0.69	-31.22	-173.52	71.22	101.66	394.17
10.06	-2.51	-33.18	-180.83	72.70	103.53	404.66
10.50	-4.32	-35.13	-188.15	74.19	105.40	415.15

Distributions of the modulus of subsoil reaction and internal forces on the structure

Depth [m]	kh,p [MN/m^3]	kh,z [MN/m^3]	Displacement [mm]	Pressure [kPa]	Shear Force [kN/m]	Moment [kNm/m]
0.00	0.00	0.00	-49.33	0.00	0.00	-0.00
0.26	0.00	0.00	-47.26	0.96	-0.13	0.01
0.53	0.00	0.00	-45.20	11.83	-1.81	0.20
0.79	0.00	0.00	-43.14	27.47	-6.96	1.26
1.05	0.00	0.00	-41.08	32.59	-14.85	4.10

[GeoStructural Analysis - Sheeting Check | version 5.19.5.0 | Copyright © 2015 Fine spol. s r.o. All Rights Reserved | www.finesoftware.eu]

Depth [m]	kh,p [MN/m³]	kh,z [MN/m³]	Displacement [mm]	Pressure [kPa]	Shear Force [kN/m]	Moment [kNm/m]
1.31	0.00	0.00	-39.02	34.72	-23.68	9.14
1.57	0.00	0.00	-36.97	36.84	-33.07	16.58
1.84	0.00	0.00	-34.92	38.96	-43.02	26.55
2.10	0.00	0.00	-32.88	41.09	-53.53	39.21
2.36	0.00	0.00	-30.85	43.21	-64.59	54.71
2.63	0.00	0.00	-28.85	45.33	-76.21	73.17
2.89	0.00	0.00	-26.87	47.46	-88.39	94.77
2.99	0.00	0.00	-26.09	48.30	-93.40	104.27
3.01	0.00	0.00	-25.97	-8.62	-93.71	105.76
3.15	0.00	0.00	-24.92	-12.71	-92.20	118.97
3.41	0.00	0.00	-23.02	-18.55	-88.10	142.67
3.67	0.00	0.00	-21.17	-22.13	-82.76	165.11
3.94	0.00	0.00	-19.38	-25.70	-76.48	186.03
4.20	0.00	0.00	-17.66	-29.28	-69.27	205.18
4.46	0.00	0.00	-16.01	-32.85	-61.11	222.32
4.72	0.00	0.00	-14.44	-36.43	-52.02	237.18
4.99	0.00	0.00	-12.95	-40.00	-41.99	249.54
5.25	0.00	0.00	-11.56	-44.06	-30.95	259.14
5.51	0.00	0.00	-10.26	-47.55	-18.93	265.71
5.78	0.00	0.00	-9.05	-51.05	-5.99	269.00
6.04	0.00	0.00	-7.94	-54.54	7.87	268.77
6.30	0.00	0.00	-6.93	-58.04	22.65	264.79
6.56	0.00	0.00	-6.02	-61.53	38.34	256.80
6.83	18.62	0.00	-5.20	-53.76	54.46	243.68
7.09	18.62	0.00	-4.46	-40.36	66.78	227.69
7.35	18.62	0.00	-3.81	-28.48	75.78	208.91
7.61	18.62	0.00	-3.23	-18.02	81.85	188.16
7.88	18.62	0.00	-2.72	-8.82	85.35	166.16
8.14	18.62	0.00	-2.27	-0.73	86.58	143.55
8.40	18.62	0.00	-1.88	6.38	85.82	120.88
8.66	18.62	0.00	-1.52	12.68	83.30	98.65
8.93	18.62	0.00	-1.20	18.32	79.22	77.29
9.19	18.62	0.00	-0.91	23.43	73.73	57.18
9.45	18.62	0.00	-0.65	28.16	66.95	38.69
9.71	18.62	0.93	-0.39	62.78	55.03	22.40
9.97	18.62	0.93	-0.14	67.54	37.92	10.17
10.24	18.62	0.93	0.10	72.23	19.57	2.60
10.50	18.62	0.93	0.34	76.90	-0.00	-0.00

Maximum shear force = 93,71 kN/m
Maximum moment = 269,00 kNm/m
Maximum displacement = 49,3 mm

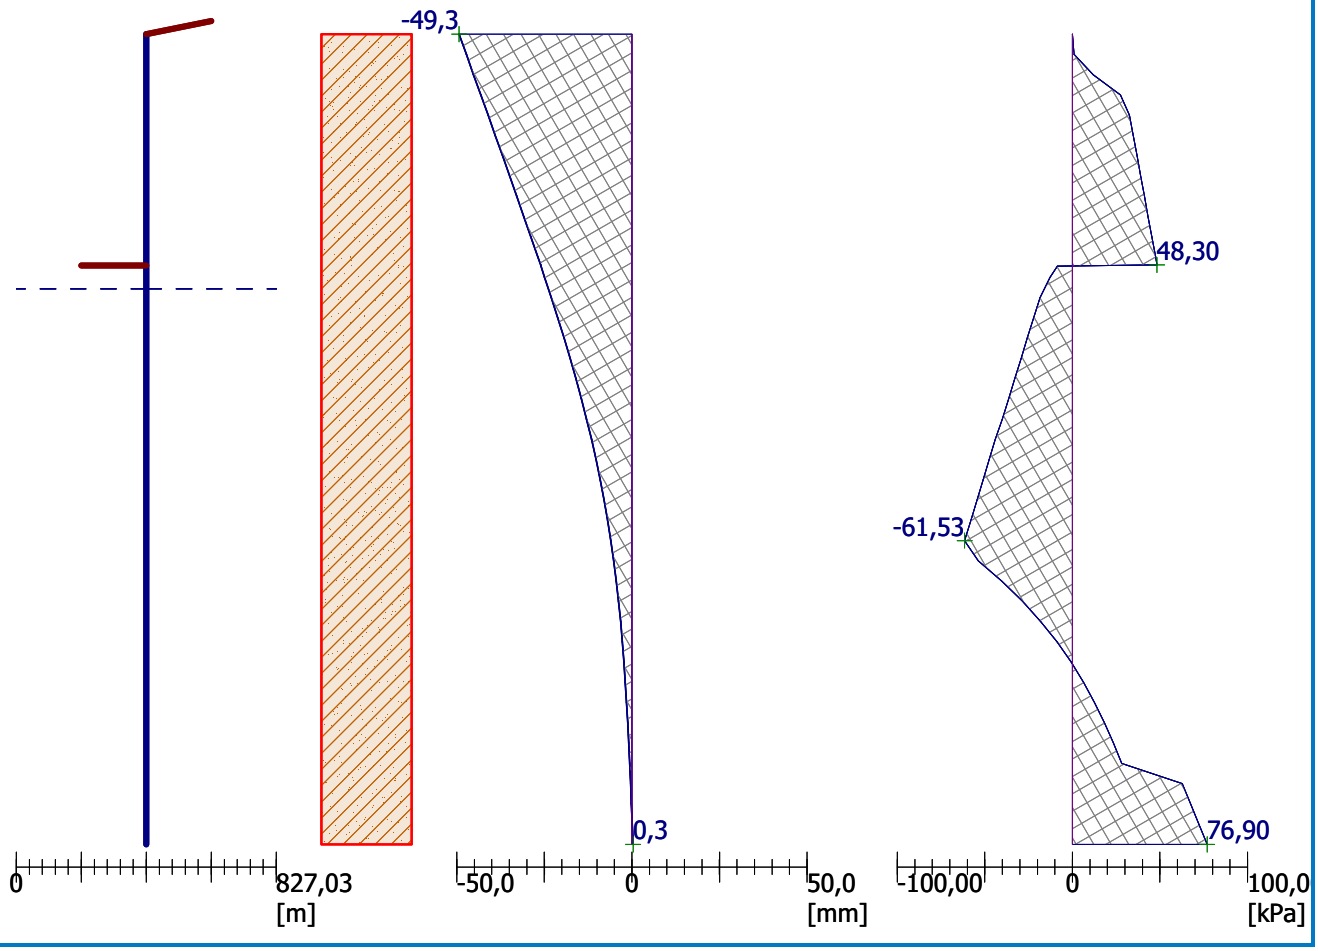
[GeoStructural Analysis - Sheeting Check | version 5.19.5.0 | Copyright © 2015 Fine spol. s r.o. All Rights Reserved | www.finesoftware.eu]

Name : Analysis	Stage - analysis : 1 - -1

Geometry of structure
Length of structure = 10,50m

Displacement of structure
Max. disp. = 49,3 mm

Pressure acting on structure
Max. pressure = 76,90 kPa



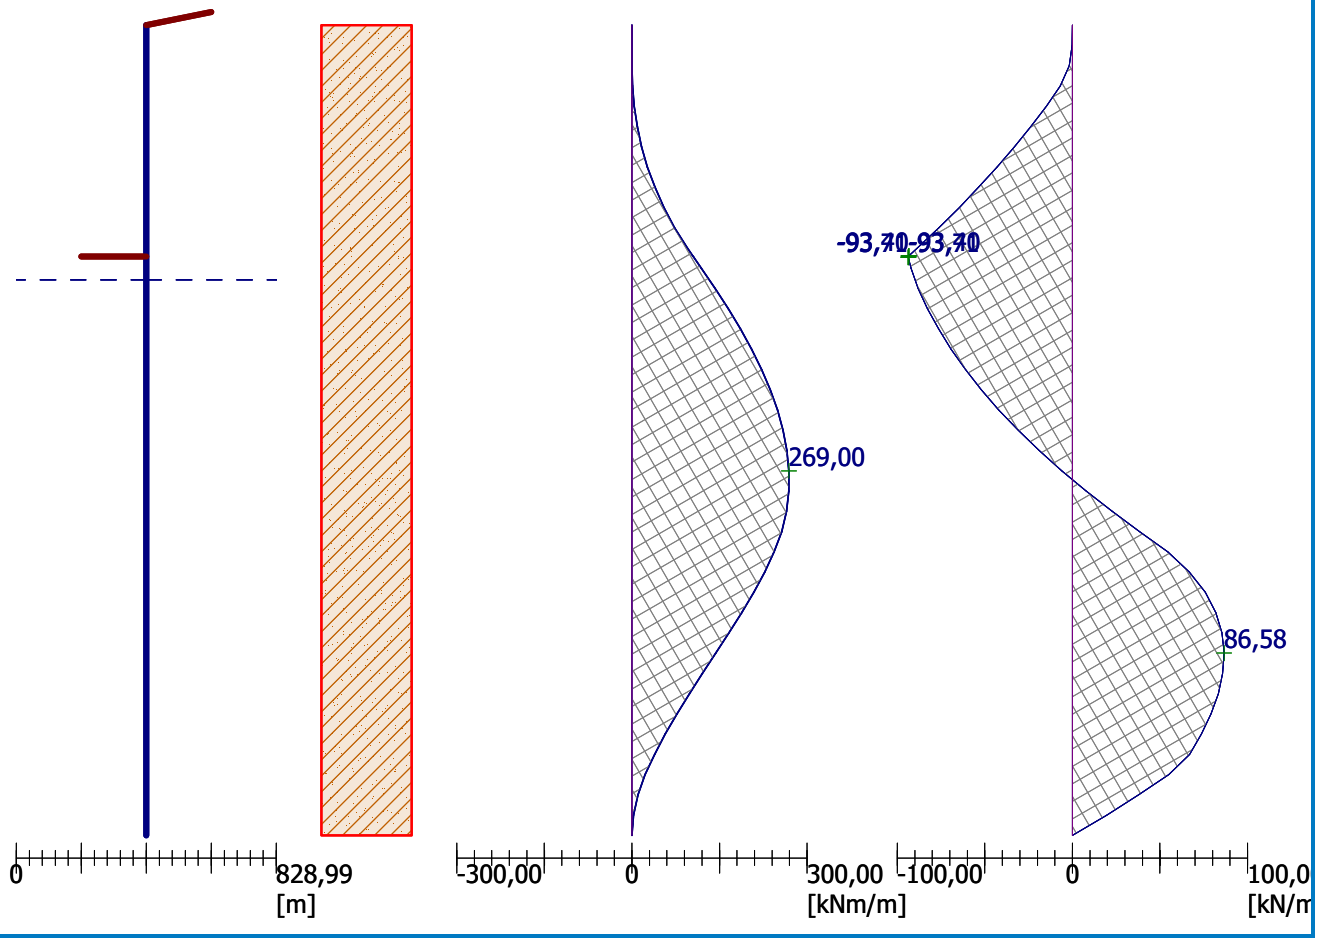
[GeoStructural Analysis - Sheeting Check | version 5.19.5.0 | Copyright © 2015 Fine spol. s r.o. All Rights Reserved | www.finesoftware.eu]

Name : Analysis	Stage - analysis : 1 - -1

Geometry of structure
Length of structure = 10,50m

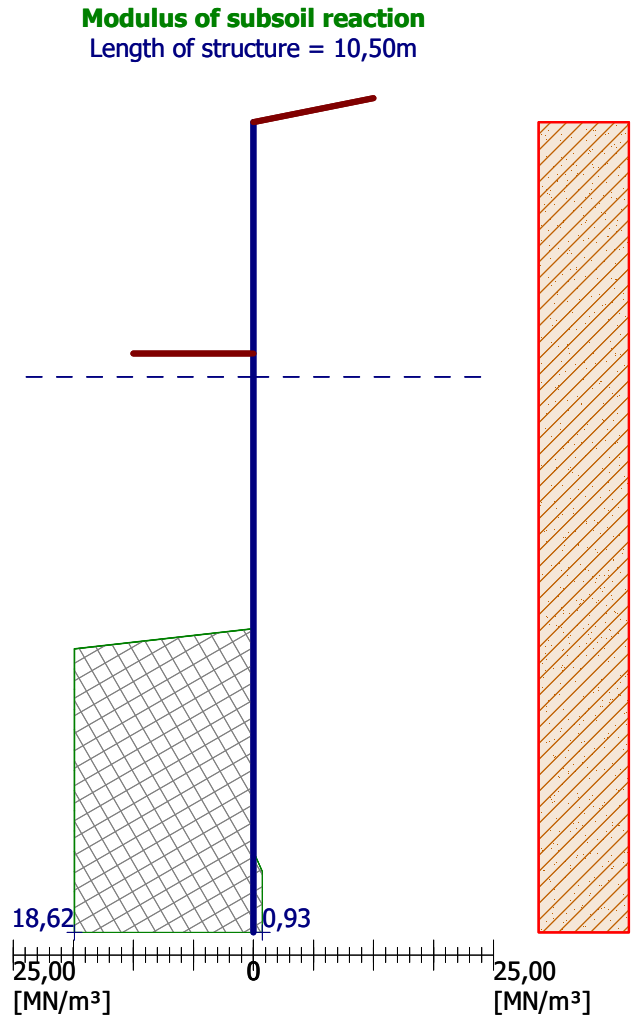
Bending moment
Max. M = 269,00 kNm/m

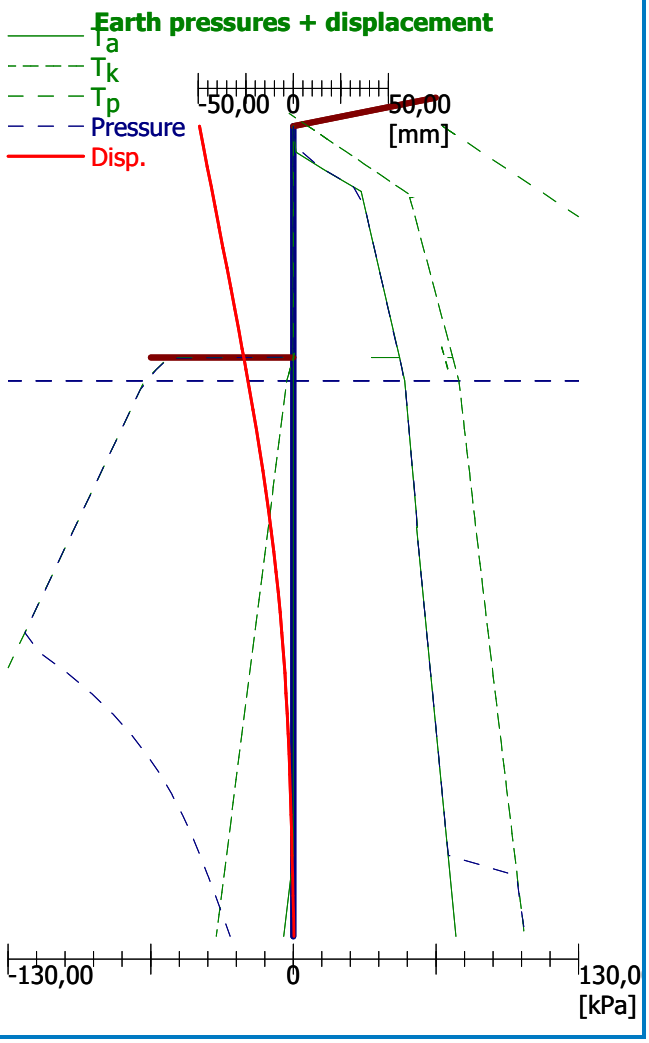
Shear force
Max. Q = 93,71 kN/m



[GeoStructural Analysis - Sheeting Check | version 5.19.5.0 | Copyright © 2015 Fine spol. s r.o. All Rights Reserved | www.finesoftware.eu]

Name : Analysis	Stage - analysis : 1 - -1





Dimensioning No. 1

	Disp. min [mm]	Disp. max [mm]	Shear force min. [kN/m]	Shear force max [kN/m]	Moment min. [kNm/m]	Moment max. [kNm/m]
0.00	-49.33	-49.33	0.00	0.00	-0.00	-0.00
0.26	-47.26	-47.26	-0.13	-0.13	0.01	0.01
0.53	-45.20	-45.20	-1.81	-1.81	0.20	0.20
0.79	-43.14	-43.14	-6.96	-6.96	1.26	1.26
1.05	-41.08	-41.08	-14.85	-14.85	4.10	4.10
1.31	-39.02	-39.02	-23.68	-23.68	9.14	9.14
1.57	-36.97	-36.97	-33.07	-33.07	16.58	16.58
1.84	-34.92	-34.92	-43.02	-43.02	26.55	26.55
2.10	-32.88	-32.88	-53.53	-53.53	39.21	39.21
2.36	-30.85	-30.85	-64.59	-64.59	54.71	54.71
2.63	-28.85	-28.85	-76.21	-76.21	73.17	73.17
2.89	-26.87	-26.87	-88.39	-88.39	94.77	94.77
2.99	-26.09	-26.09	-93.40	-93.40	104.27	104.27
2.99	-26.09	-26.09	-93.40	-93.40	104.27	104.27
3.01	-25.97	-25.97	-93.71	-93.71	105.76	105.76
3.01	-25.97	-25.97	-93.71	-93.71	105.76	105.76

[GeoStructural Analysis - Sheeting Check | version 5.19.5.0 | Copyright © 2015 Fine spol. s r.o. All Rights Reserved | www.finesoftware.eu]

	Disp. min [mm]	Disp. max [mm]	Shear force min. [kN/m]	Shear force max [kN/m]	Moment min. [kNm/m]	Moment max. [kNm/m]
3.15	-24.92	-24.92	-92.20	-92.20	118.97	118.97
3.41	-23.02	-23.02	-88.10	-88.10	142.67	142.67
3.67	-21.17	-21.17	-82.76	-82.76	165.11	165.11
3.94	-19.38	-19.38	-76.48	-76.48	186.03	186.03
4.20	-17.66	-17.66	-69.27	-69.27	205.18	205.18
4.46	-16.01	-16.01	-61.11	-61.11	222.32	222.32
4.72	-14.44	-14.44	-52.02	-52.02	237.18	237.18
4.99	-12.95	-12.95	-41.99	-41.99	249.54	249.54
5.25	-11.56	-11.56	-30.95	-30.95	259.14	259.14
5.51	-10.26	-10.26	-18.93	-18.93	265.71	265.71
5.78	-9.05	-9.05	-5.99	-5.99	269.00	269.00
6.04	-7.94	-7.94	7.87	7.87	268.77	268.77
6.30	-6.93	-6.93	22.65	22.65	264.79	264.79
6.56	-6.02	-6.02	38.34	38.34	256.80	256.80
6.83	-5.20	-5.20	54.46	54.46	243.68	243.68
7.09	-4.46	-4.46	66.78	66.78	227.69	227.69
7.35	-3.81	-3.81	75.78	75.78	208.91	208.91
7.61	-3.23	-3.23	81.85	81.85	188.16	188.16
7.88	-2.72	-2.72	85.35	85.35	166.16	166.16
8.14	-2.27	-2.27	86.58	86.58	143.55	143.55
8.40	-1.88	-1.88	85.82	85.82	120.88	120.88
8.66	-1.52	-1.52	83.30	83.30	98.65	98.65
8.93	-1.20	-1.20	79.22	79.22	77.29	77.29
9.19	-0.91	-0.91	73.73	73.73	57.18	57.18
9.45	-0.65	-0.65	66.95	66.95	38.69	38.69
9.71	-0.39	-0.39	55.03	55.03	22.40	22.40
9.97	-0.14	-0.14	37.92	37.92	10.17	10.17
10.24	0.10	0.10	19.57	19.57	2.60	2.60
10.50	0.34	0.34	-0.00	-0.00	-0.00	-0.00

Maximum values of internal forces

Maximum displacement = -49,3 mm
Minimum displacement = 0,3 mm
Maximum bending moment = 269,00 kNm/m
Minimum bending moment = 0,00 kNm/m
Maximum shear force = 86,58 kN/m

Verification of RC cross section (Pile curtain d = 0,60 m; a = 1,00 m)

All construction stages are taken into the analysis.
Reduct. coefficient of bearing capacity = 1,50

Dimensioning of reinforcement:

Reinforcement - 11 pc bars 25,0 mm; covering 50,0 mm
Type of structure (reinforcement ratio) : beam

Reinforcement ratio μ_s = 0,955 % > 0,100 % = $\mu_{s,min}$

Load : N = 0,00 kN (tension) ; M = 403,50 kNm
Bearing capacity : N_{ult} = 0,00 kN; M_{ult} = 453,02 kNm

Designed pile reinforcement is SATISFACTORY

[GeoStructural Analysis - Sheeting Check | version 5.19.5.0 | Copyright © 2015 Fine spol. s r.o. All Rights Reserved | www.finesoftware.eu]

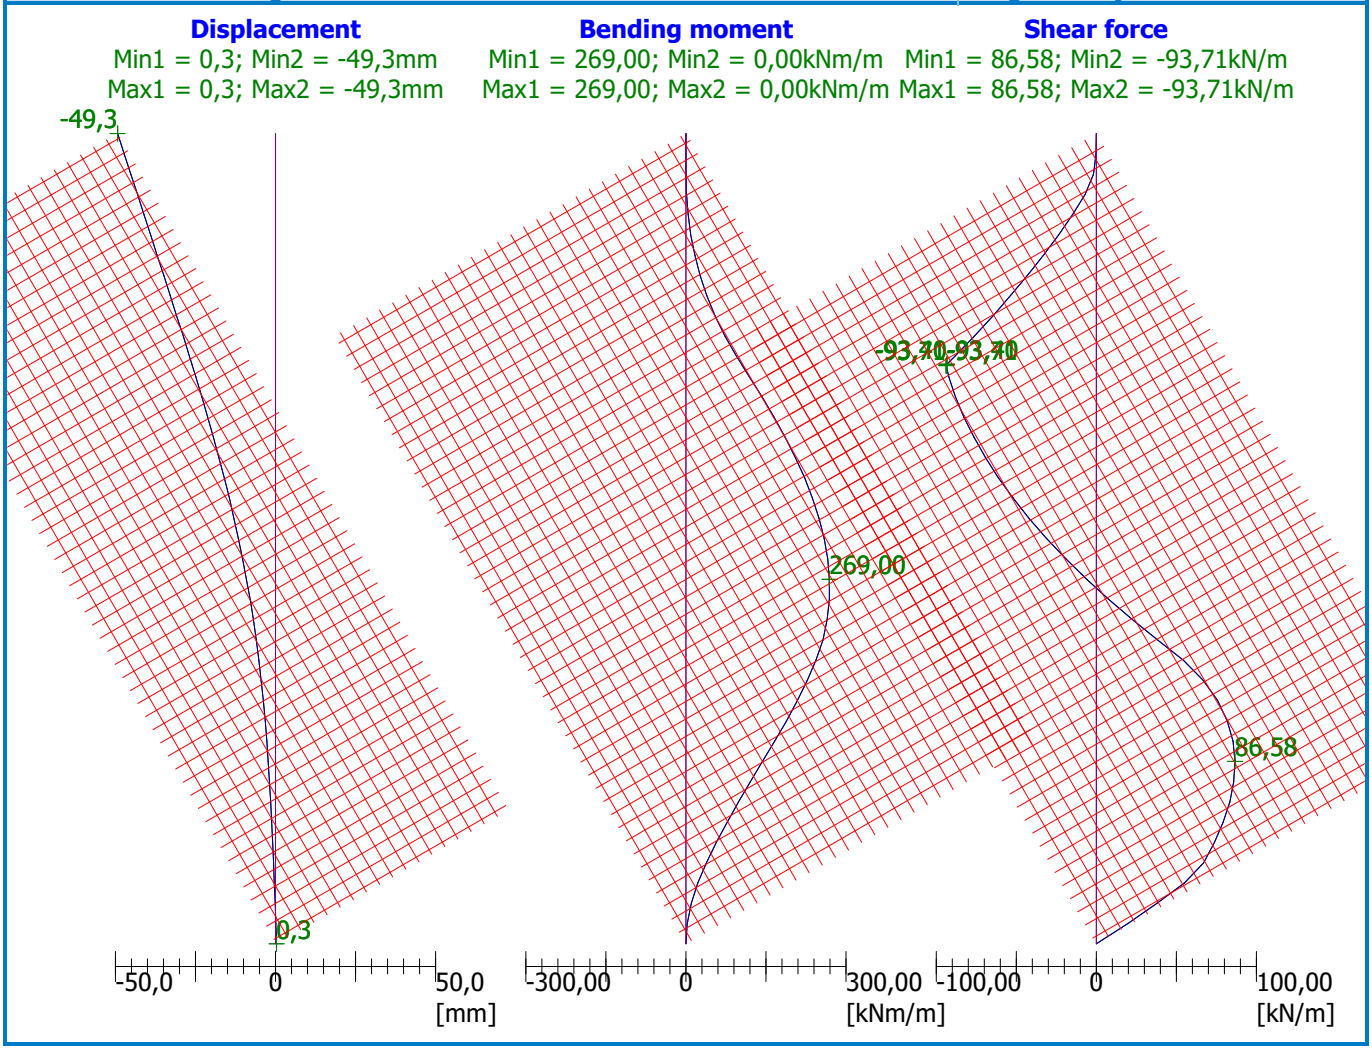
Verification of shear reinforcement:

Ultimate shear force: V_{ult} = 665,28 kN > 8,98 kN = Q

Cross-section is SATISFACTORY.

Cross-section is SATISFACTORY

Name : Dimensioning	Stage - analysis : 1 - 1



[GeoStructural Analysis - Sheeting Check | version 5.19.5.0 | Copyright © 2015 Fine spol. s r.o. All Rights Reserved | www.finesoftware.eu]

Slope stability analysis

Input data

Project

Settings

Russia

Materials and standards

SNiP - input coefficients according to SNIP standards

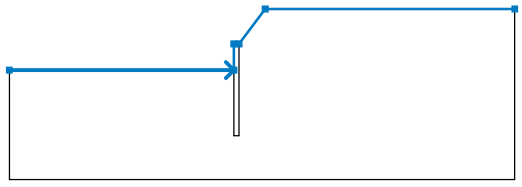
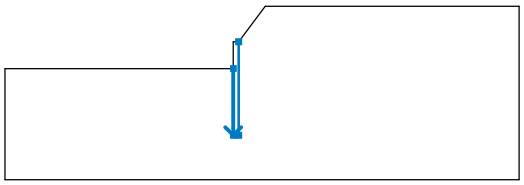
Coefficients according to SNiP			
Combination coefficient :	γ_k =	1,00	[–]
Coefficient of action conditions :	γ_c =	0,90	[–]
Coefficient of importance of structure :	γ_n =	1,10	[–]

Stability analysis

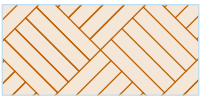
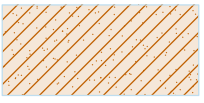
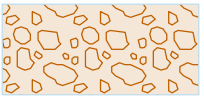
Earthquake analysis : Standard
Verification methodology : Safety factors (ASD)

Safety factors			
Permanent design situation			
Safety factor :	SF_s =	1,50	[–]

Interface

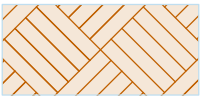
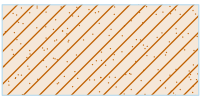
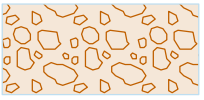
No.	Interface location	Coordinates of interface points [m]					
		x	z	x	z	x	z
1		-26,25	-3,00	-0,60	-3,00	-0,60	0,00
		0,00	0,00	3,00	4,00	31,50	4,00
2		-0,60	-3,00	-0,60	-10,50	0,00	-10,50
		0,00	0,00				

Soil parameters - effective stress state

No.	Name	Pattern	φ_{ef} [°]	c_{ef} [kPa]	γ [kN/m3]
1	nayari grunti		14,00	0,00	18,00
2	tixnari		19,50	20,00	18,30
3	xreshis balishi		30,00	0,00	19,50

[GeoStructural Analysis - Sheeting Check | version 5.19.5.0 | Copyright © 2015 Fine spol. s r.o. All Rights Reserved | www.finesoftware.eu]

Soil parameters - uplift

No.	Name	Pattern	γ_{sat} [kN/m³]	γ_s [kN/m³]	n [–]
1	nayari grunti		18,00		
2	tixnari		18,30		
3	xreshis balishi		19,50		

Soil parameters

nayari grunti

Unit weight :	γ =	18,00 kN/m³
Stress-state :		effective
Angle of internal friction :	φ_{ef} =	14,00 °
Cohesion of soil :	c_{ef} =	0,00 kPa
Saturated unit weight :	γ_{sat} =	18,00 kN/m³

tixnari

Unit weight :	γ =	18,30 kN/m³
Stress-state :		effective
Angle of internal friction :	φ_{ef} =	19,50 °
Cohesion of soil :	c_{ef} =	20,00 kPa
Saturated unit weight :	γ_{sat} =	18,30 kN/m³

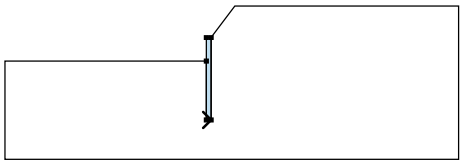
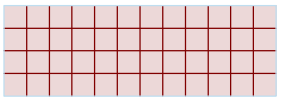
xreshis balishi

Unit weight :	γ =	19,50 kN/m³
Stress-state :		effective
Angle of internal friction :	φ_{ef} =	30,00 °
Cohesion of soil :	c_{ef} =	0,00 kPa
Saturated unit weight :	γ_{sat} =	19,50 kN/m³

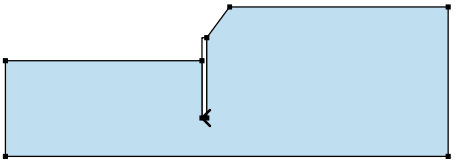
Rigid bodies

No.	Name	Sample	γ [kN/m³]
1	Wall material		23,56

Assigning and surfaces

No.	Surface position	Coordinates of surface points [m]				Assigned soil
		x	z	x	z	
1		-0,60	-10,50	0,00	-10,50	Wall material
		0,00	0,00	-0,60	0,00	
		-0,60	-3,00			

[GeoStructural Analysis - Sheeting Check | version 5.19.5.0 | Copyright © 2015 Fine spol. s r.o. All Rights Reserved | www.finesoftware.eu]

No.	Surface position	Coordinates of surface points [m]				Assigned soil
		x	z	x	z	
2		0,00	-10,50	-0,60	-10,50	tixnari
		-0,60	-3,00	-26,25	-3,00	
		-26,25	-15,50	31,50	-15,50	
		31,50	4,00	3,00	4,00	
		0,00	0,00			

Surcharge

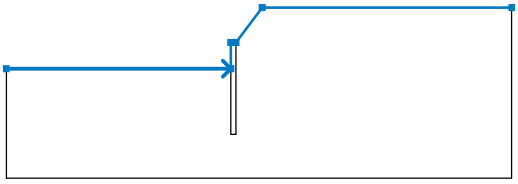
No.	Type	Type of action	Location z [m]	Origin x [m]	Length l [m]	Width b [m]	Slope α [°]	Magnitude q, q_1, f, F	Magnitude q_2	Magnitude unit
1	strip	permanent	on terrain	x = 3,00	l = 1,90		0,00	5,00		kN/m^2
2	strip	permanent	on terrain	x = 4,90	l = 6,00		0,00	25,00		kN/m^2
3	strip	permanent	on terrain	x = 10,90	l = 0,80		0,00	5,00		kN/m^2

Surcharges

No.	Name
1	Load-1
2	Load -2
3	Load -3

Water

Water type : GWT

No.	GWT location	Coordinates of GWT points [m]					
		x	z	x	z	x	z
1		-26,25	-3,30	0,00	-3,30	0,05	-3,30
		31,50	-3,30				

Tensile crack

Tensile crack not inputted.

Earthquake

Earthquake not included.

Settings of the stage of construction

Design situation : permanent

Results (Stage of construction 1)

Analysis 1

Circular slip surface

Slip surface parameters							
Center :	x =	-0,45	[m]	Angles :	α_1 =	3,23	[°]
	z =	8,01	[m]		α_2 =	60,00	[°]
Radius :	R =	8,02	[m]				
The slip surface after optimization.							

Slope stability verification (Bishop)

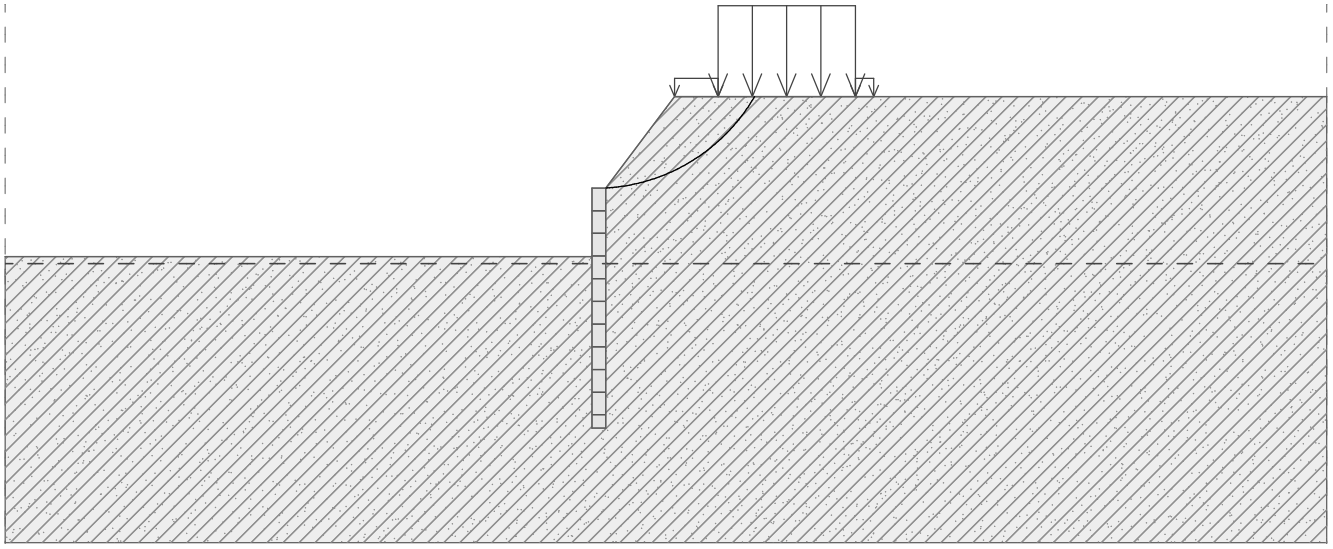
Sum of active forces : F_a = 137,43 kN/m
Sum of passive forces : F_p = 243,33 kN/m

Sliding moment : M_a = 1102,19 kNm/m
Resisting moment : M_p = 1951,52 kNm/m

[GeoStructural Analysis - Sheeting Check | version 5.19.5.0 | Copyright © 2015 Fine spol. s r.o. All Rights Reserved | www.finesoftware.eu]

Factor of safety = 1,77 > 1,50
Slope stability ACCEPTABLE

Name : Analysis	Stage - analysis : 1 - 1



[GeoStructural Analysis - Sheeting Check | version 5.19.5.0 | Copyright © 2015 Fine spol. s r.o. All Rights Reserved | www.finesoftware.eu]