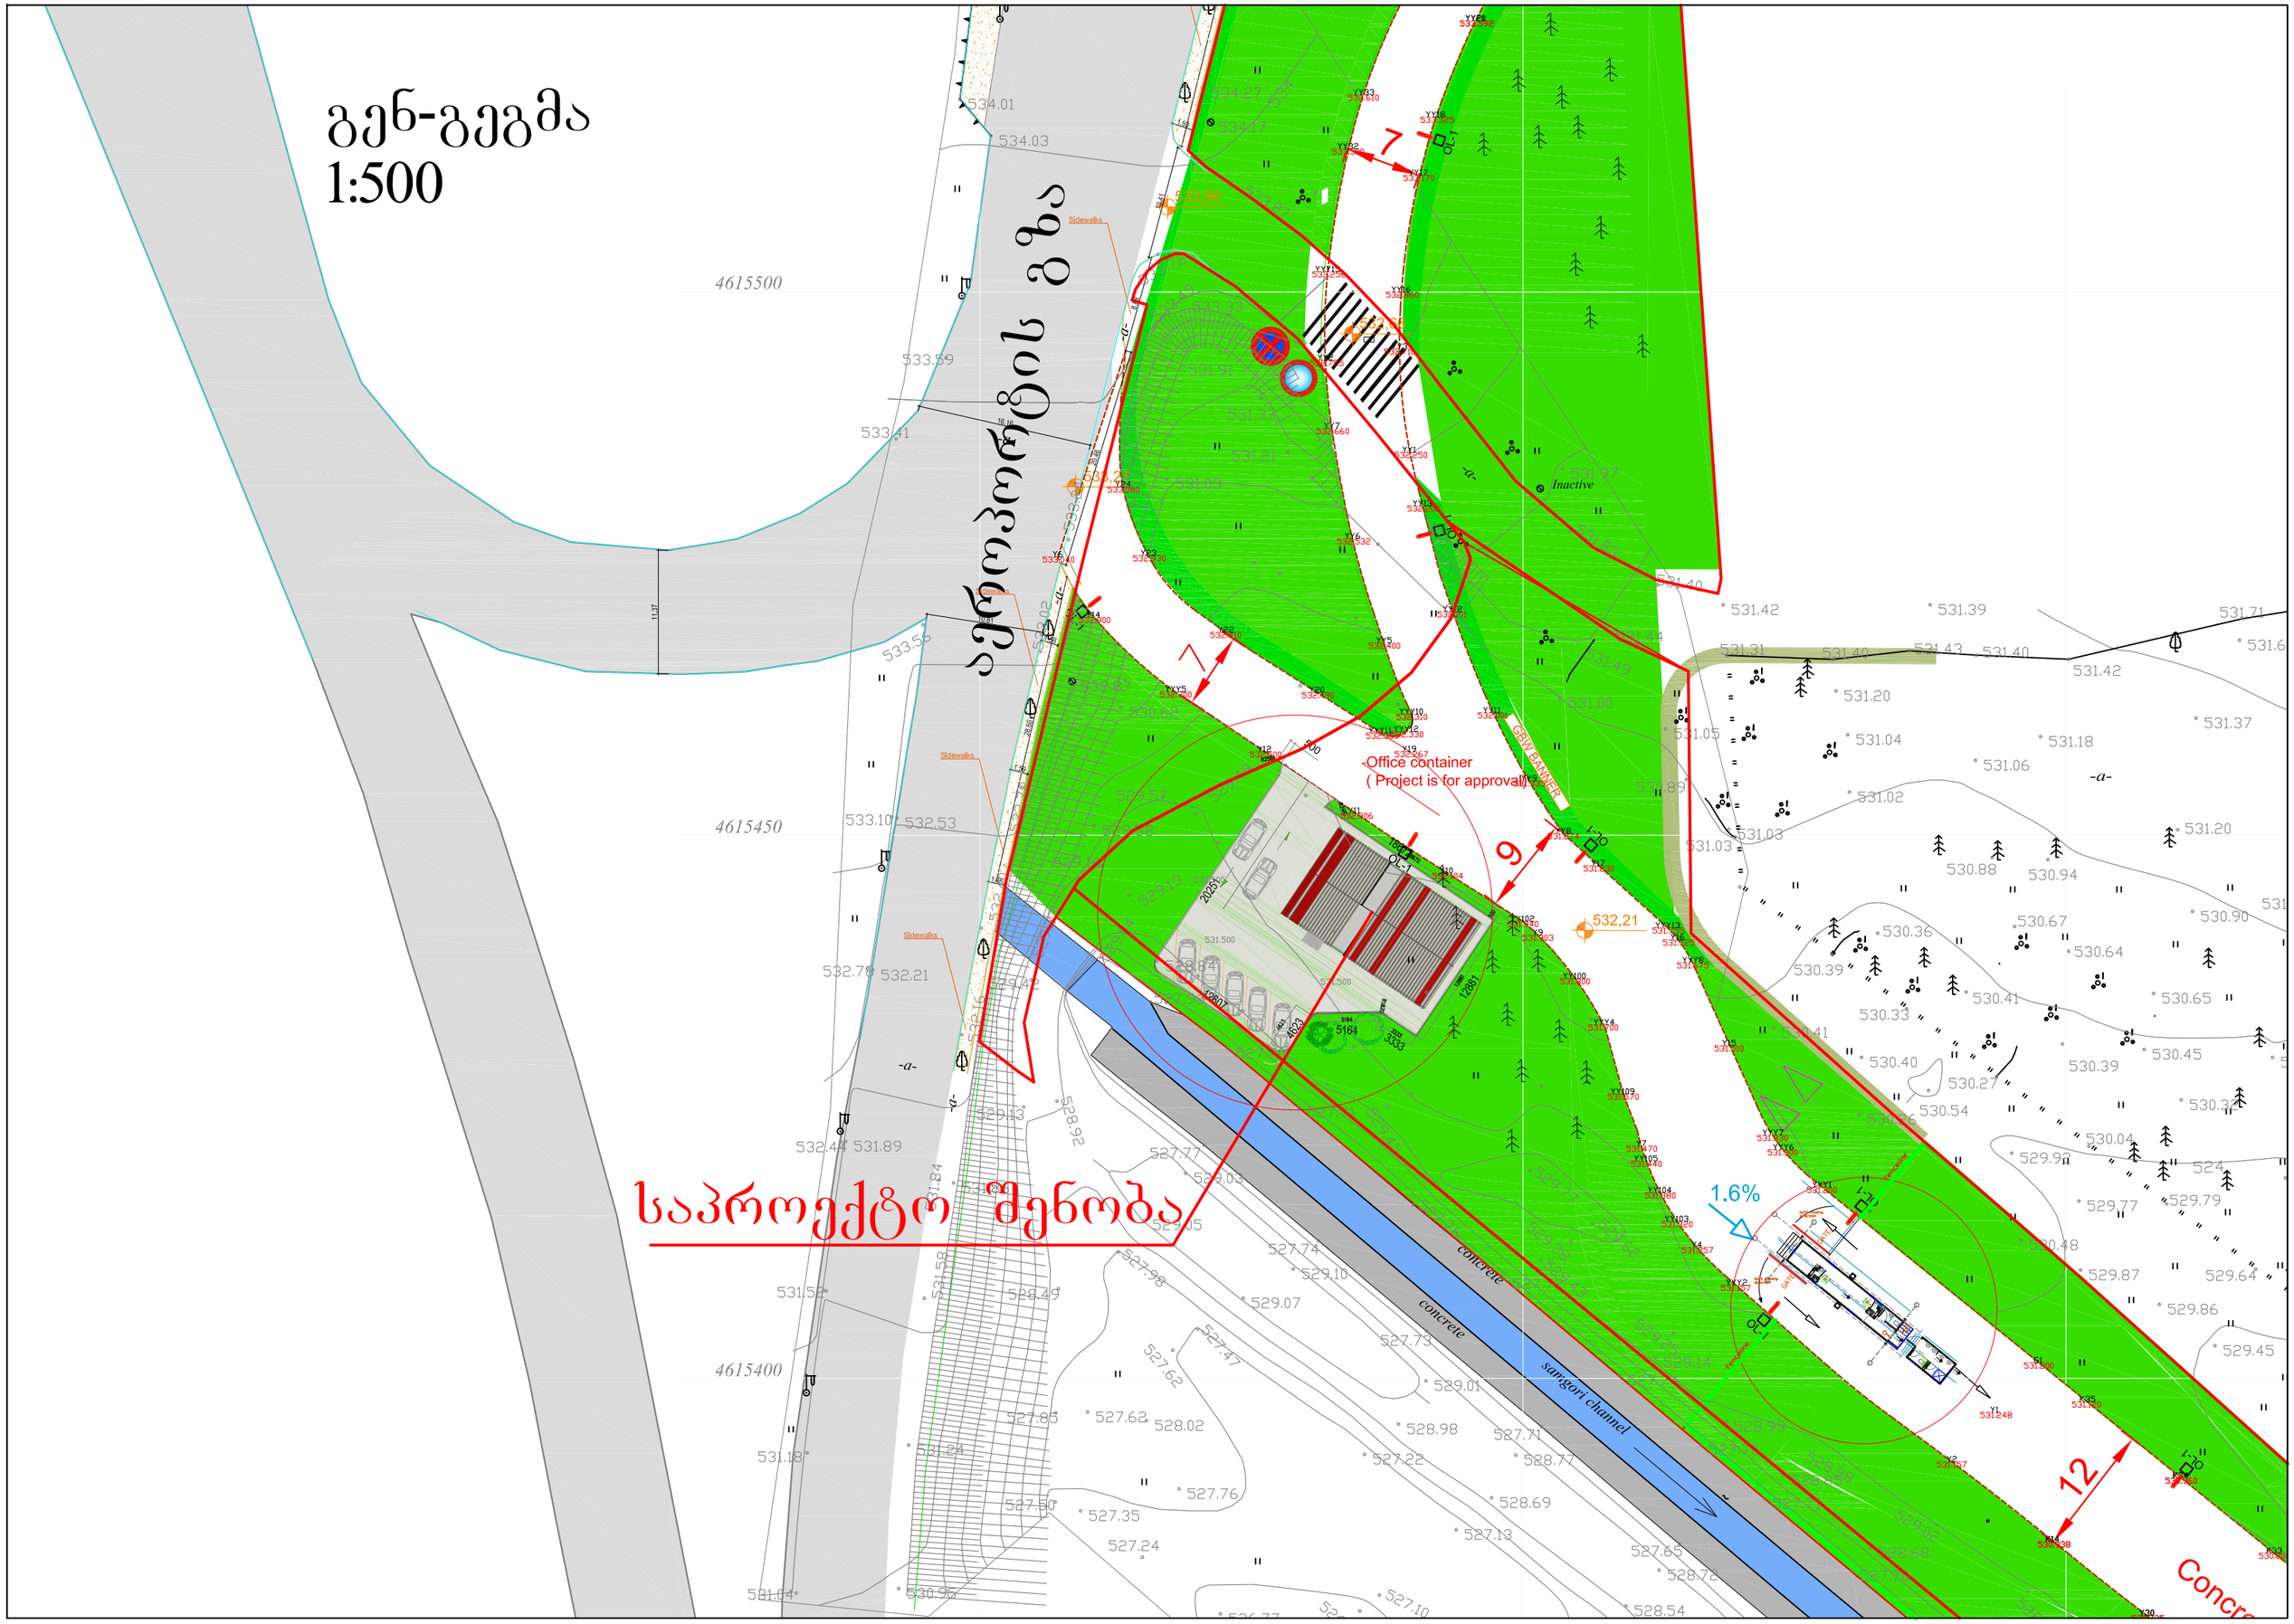

გენ-გეგმა
1:500
Office container
(Project is for approval)
Inactive
GBW BANNER
concrete
concrete
samgori channel
1.6%
Concrete