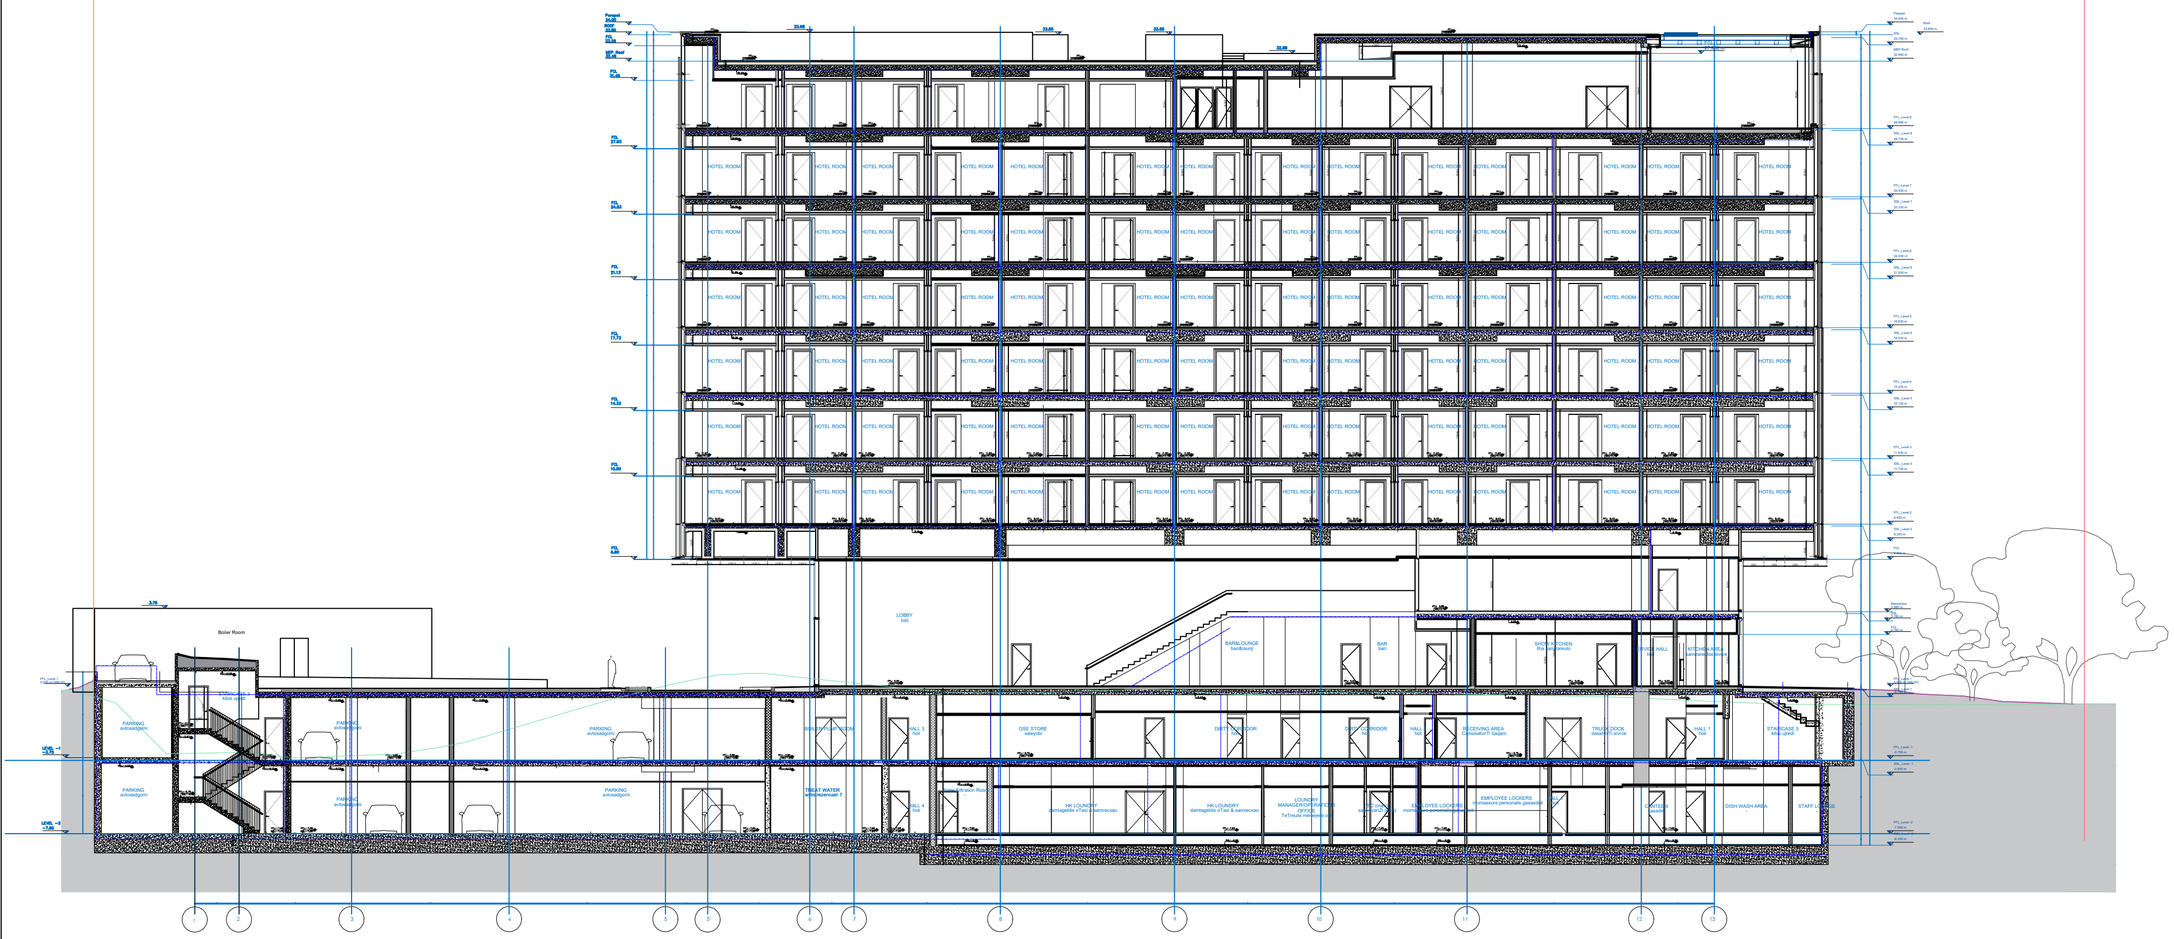

OWNER:

PASHA Development

OPERATORS:

Absheron hotel group

PASHA Development

ARCHITECT:

KHMALADZE ARCHITECTS

MECH. ELEC. STRUCTURAL DESIGNER:

KIKLOP DESIGN

OZUN PROJE

MET DIZAYN

FIRE AND LIFE SAFETY CONSULTANT:

KARINA www.karina.gen.tr
Design Consultancy and Training Services Ltd. Co.

PROJECT NAME :

Riverfront Park Hotel & Pasha Bank

ADDRESS :

01.16.05.001.025 Tbilisi, Georgia

LEGEND

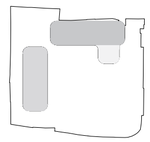

±0.00 = 399.20

Scale: 1/100

OZUN PROJECT Construction Consultancy Co. Ltd.
CINNAR CADDESİ NO:47 1/1, HAMİTÇİKAYA, ANKARA
Tel: +90 312 440 04 61-62 FAKS: 0312 442 28 63
E-mail: info@ozun.com.tr
TAX OFFICE : ANT
TAX NUMBER : 7710027223

Ergun Tercanlı
Senior Civil Engineer - Project Direktor

The Turkish Chamber Of Civil Engineers : 32673
Graduation document : 311 - Year 1985 - ankara
Business Registration Certificate : 06 /05150 - IMO

MET DIZAYN SIGNATURE TO BE ADDED HERE

STAGE Construction Drawings

FORMAT A0

DATE 12.03.2024

REVISION DATE:

SHEET NAME

LEVEL +3.78 FORMWORK PLAN

SHEET NUMBER

RPHB-KIK-STR-CD-HB-FR-10-DRW-003-00

AUTHOR XXX YYY

DRAWN BY XXX YYY
XXX YYY

APPROVED BY XXX YYY

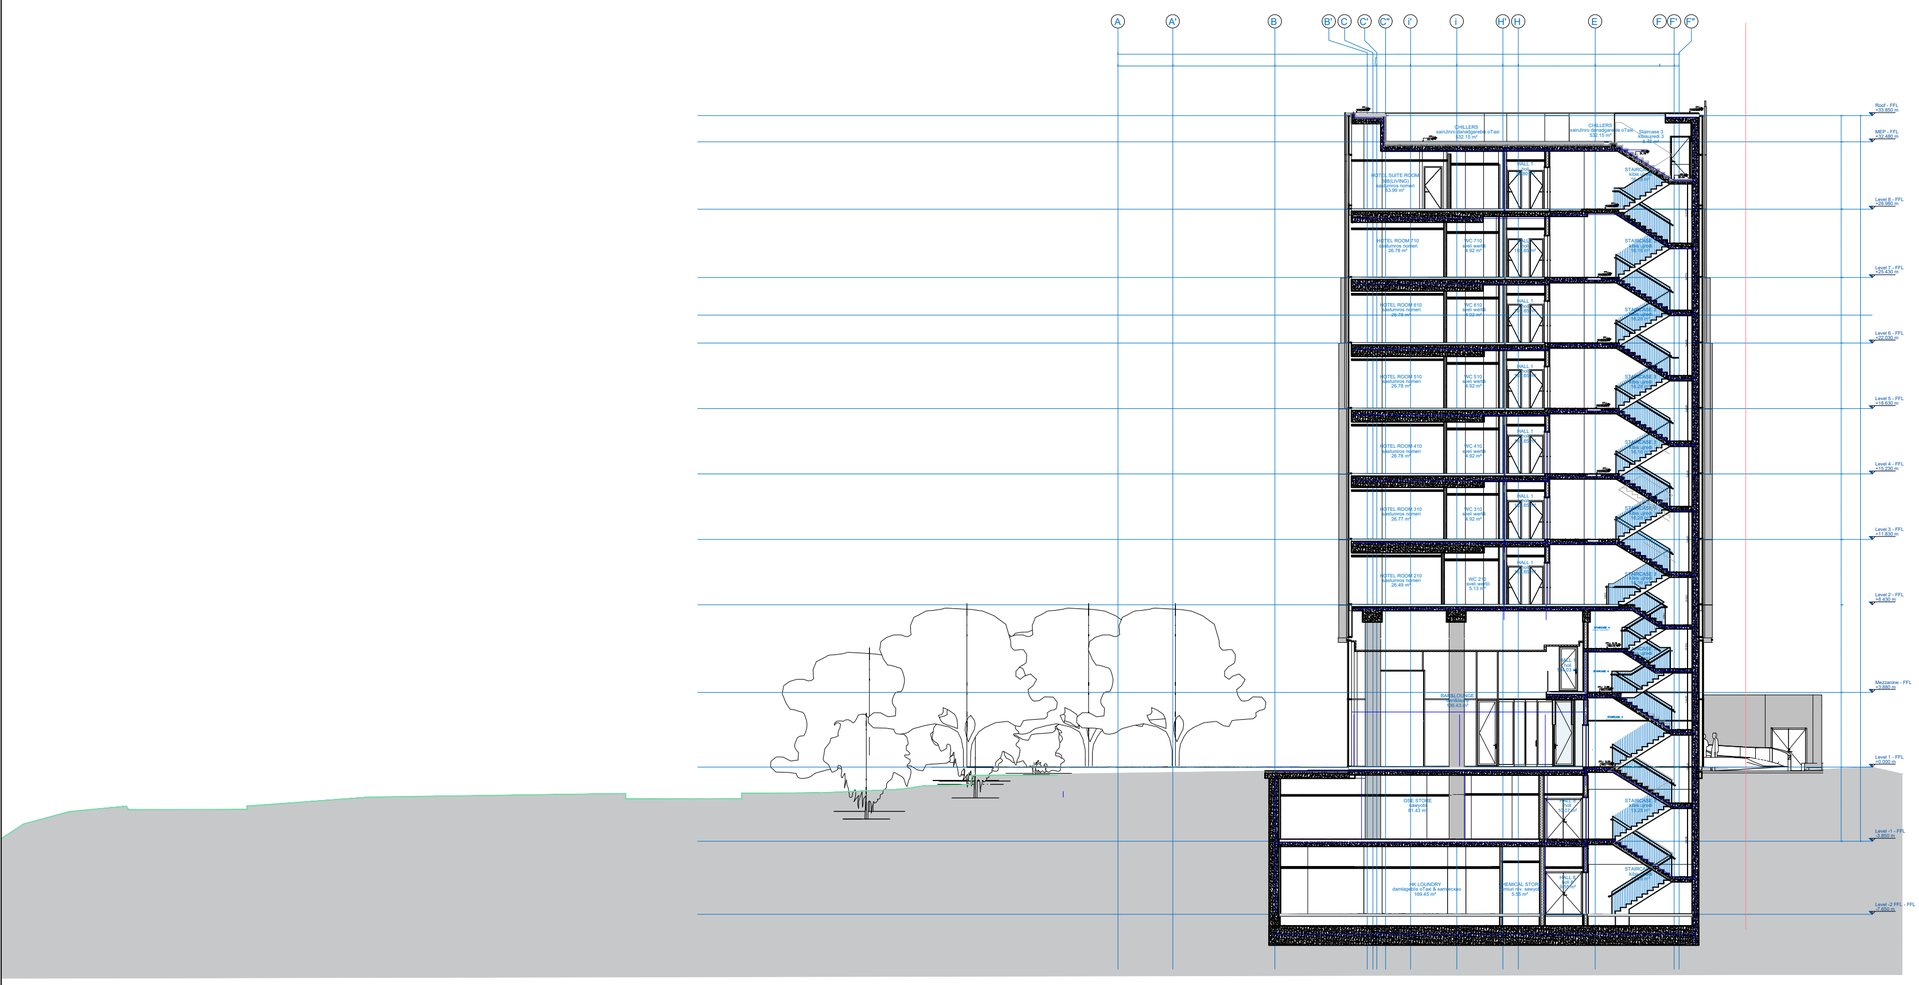

OWNER:

PASHA Development

OPERATORS:

Absheron hotel group

PASHA Development

ARCHITECT:

KHMALADZE ARCHITECTS

MECH. ELEC. STRUCTURAL DESIGNER:

KIKLOP DESIGN

OZUN PROJE

MET DIZAYN

FIRE AND LIFE SAFETY CONSULTANT:

KARINA www.karina.gen.tr Design Consultancy and Training Services Ltd. Co.

PROJECT NAME :

Riverfront Park Hotel & Pasha Bank

ADDRESS :

01.16.05.001.025 Tbilisi, Georgia

LEGEND

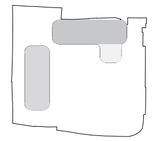

±0.00 = 399.20

Scale: 1/100

OZUN

OZUN PROJECT Construction Consultancy Co. Ltd.

Ergun Tercanlı
Senior Civil Engineer - Project Direktor

The Turkish Chamber Of Civil Engineers : 32673
Graduation document : 311 - Year 1985 - ankara
Business Registration Certificate : 06 /05150 - IMO

MET DIZAYN SIGNATURE TO BE ADDED HERE

STAGE Construction Drawings

FORMAT A0

DATE 12.03.2024

REVISION DATE:

SHEET NAME

LEVEL +3.78 FORMWORK PLAN

SHEET NUMBER

RPHB-KIK-STR-CD-HB-FR-10-DRW-003-00

AUTHOR XXX YYY

DRAWN BY XXX YYY
XXX YYY

APPROVED BY XXX YYY

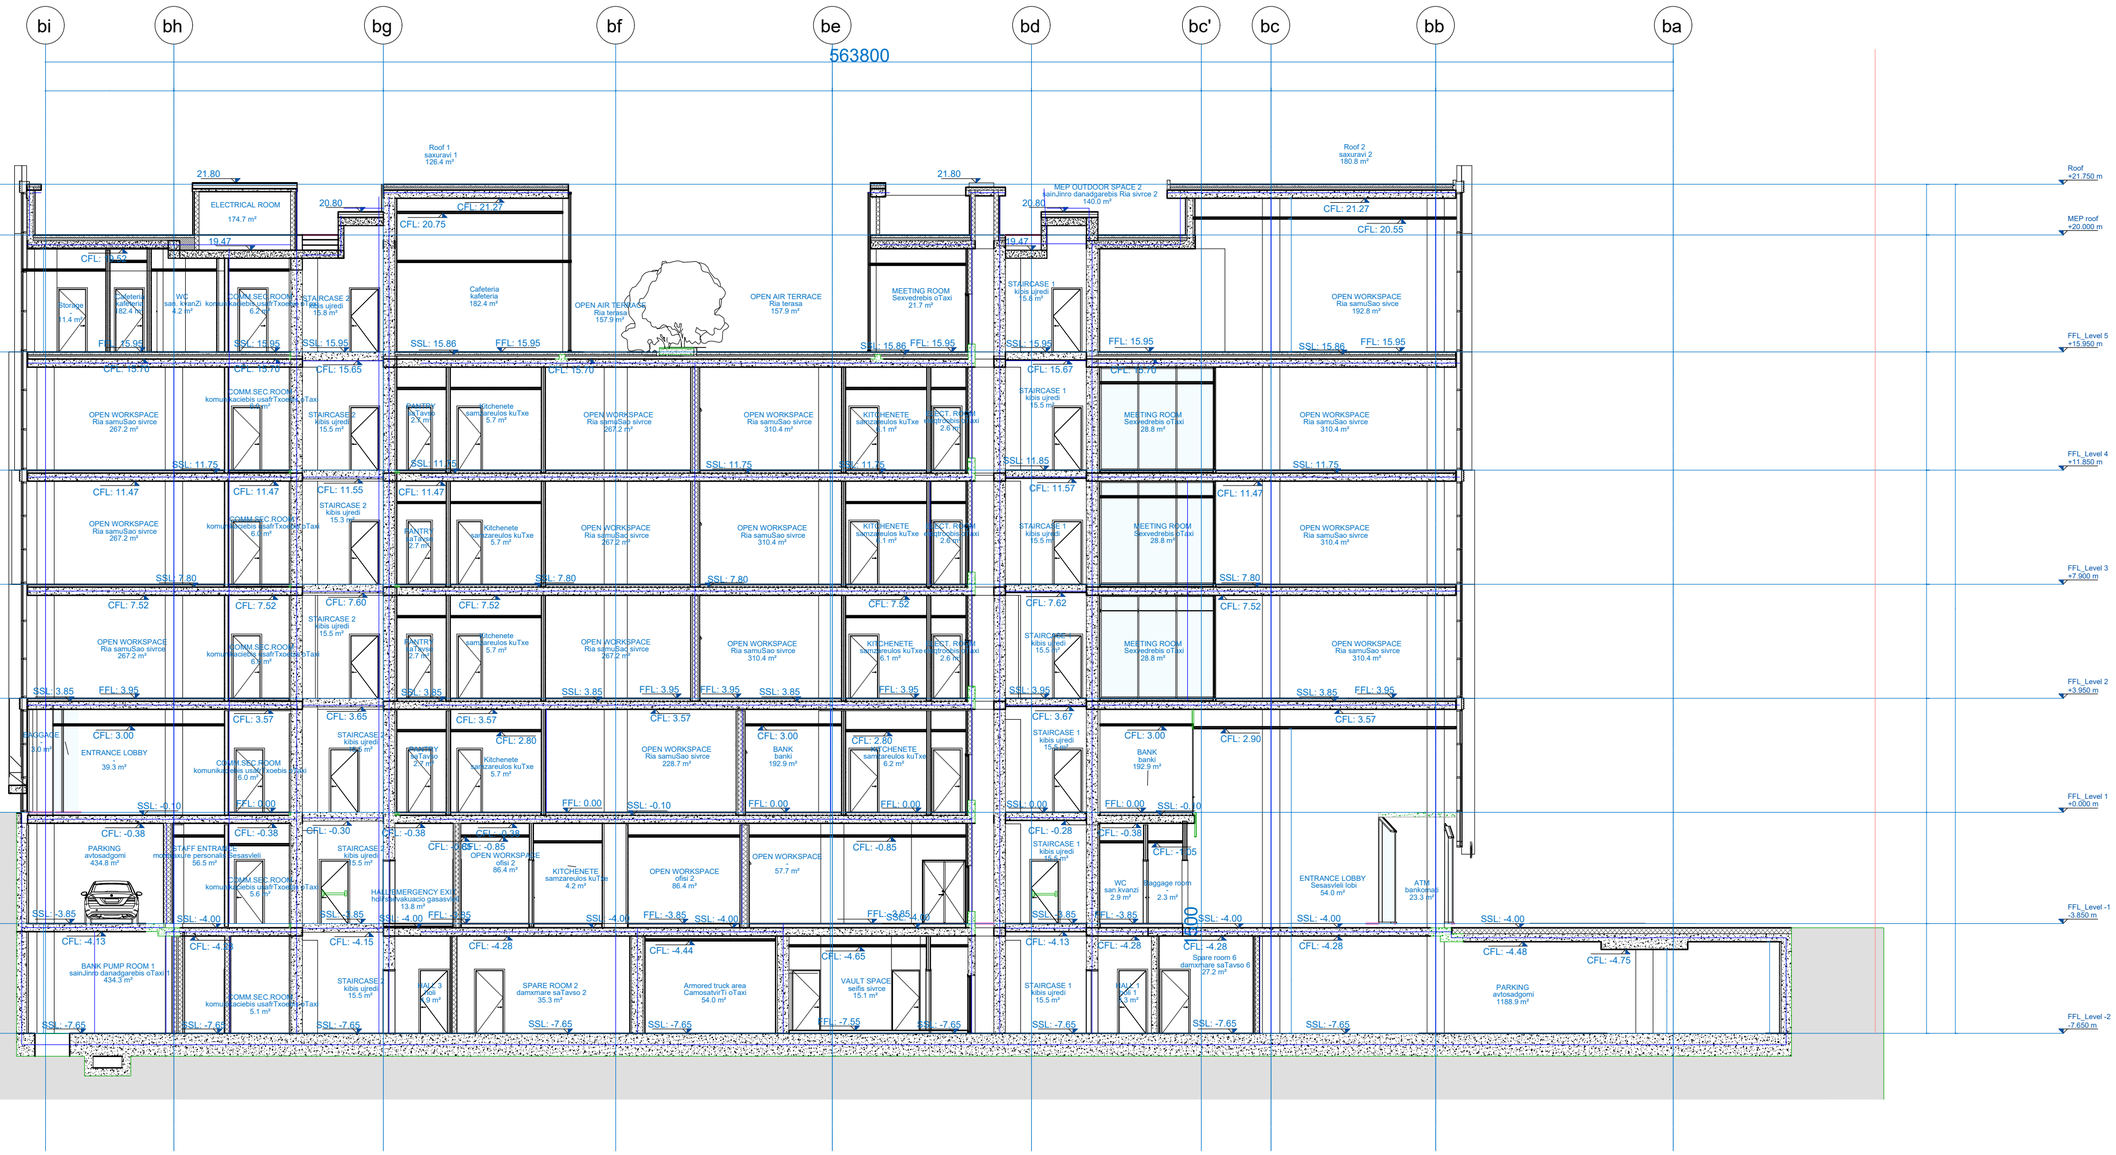

OWNER:

PASHA Development

OPERATORS:

Absheron hotel group

PASHA Development

ARCHITECT:

KHMALADZE ARCHITECTS

MECH. ELEC. STRUCTURAL DESIGNER:

KIKLOP DESIGN

OZUN PROJE

MET DIZAYN

FIRE AND LIFE SAFETY CONSULTANT:

KARINA
www.karina.gen.tr
Design Consultancy and Training Services Ltd. Co.

PROJECT NAME :

Riverfront Park Hotel & Pasha Bank

ADDRESS :

01.16.05.001.025 Tbilisi, Georgia

LEGEND

±0.00 = 399.20

Scale: 1/100

OZUN

OZUN PROJECT Construction Consultancy Co. Ltd.
CINAR-CANKAYA MAH 69 SOK. NO:9 ÇANKAYA, ANKARA
Tel: +90 312 440 04 61-62 FAKS: 0312 442 28 63
www.ozunproje.com
HEAD OFFICE : ANKARA
TAX NUMBER : 7710022523

Ezgin Tercanlı
Senior Civil Engineer - Project Direktor

The Turkish Chamber Of Civil Engineers : 32673
Graduation document : 311 - Year 1985 - ankara
Business Registration Certificate : 06 /05150 - IMO

MET DIZAYN
SIGNATURE TO BE ADDED HERE

STAGE Construction Drawings

FORMAT A0

DATE 12.03.2024

REVISION DATE:

SHEET NAME

LEVEL +3.78 FORMWORK PLAN

SHEET NUMBER

RPHB-KIK-STR-CD-HB-FR-10-DRW-003-00

AUTHOR	XXX YYY
DRAWN BY	XXX YYY
	XXX YYY
APPROVED BY	XXX YYY

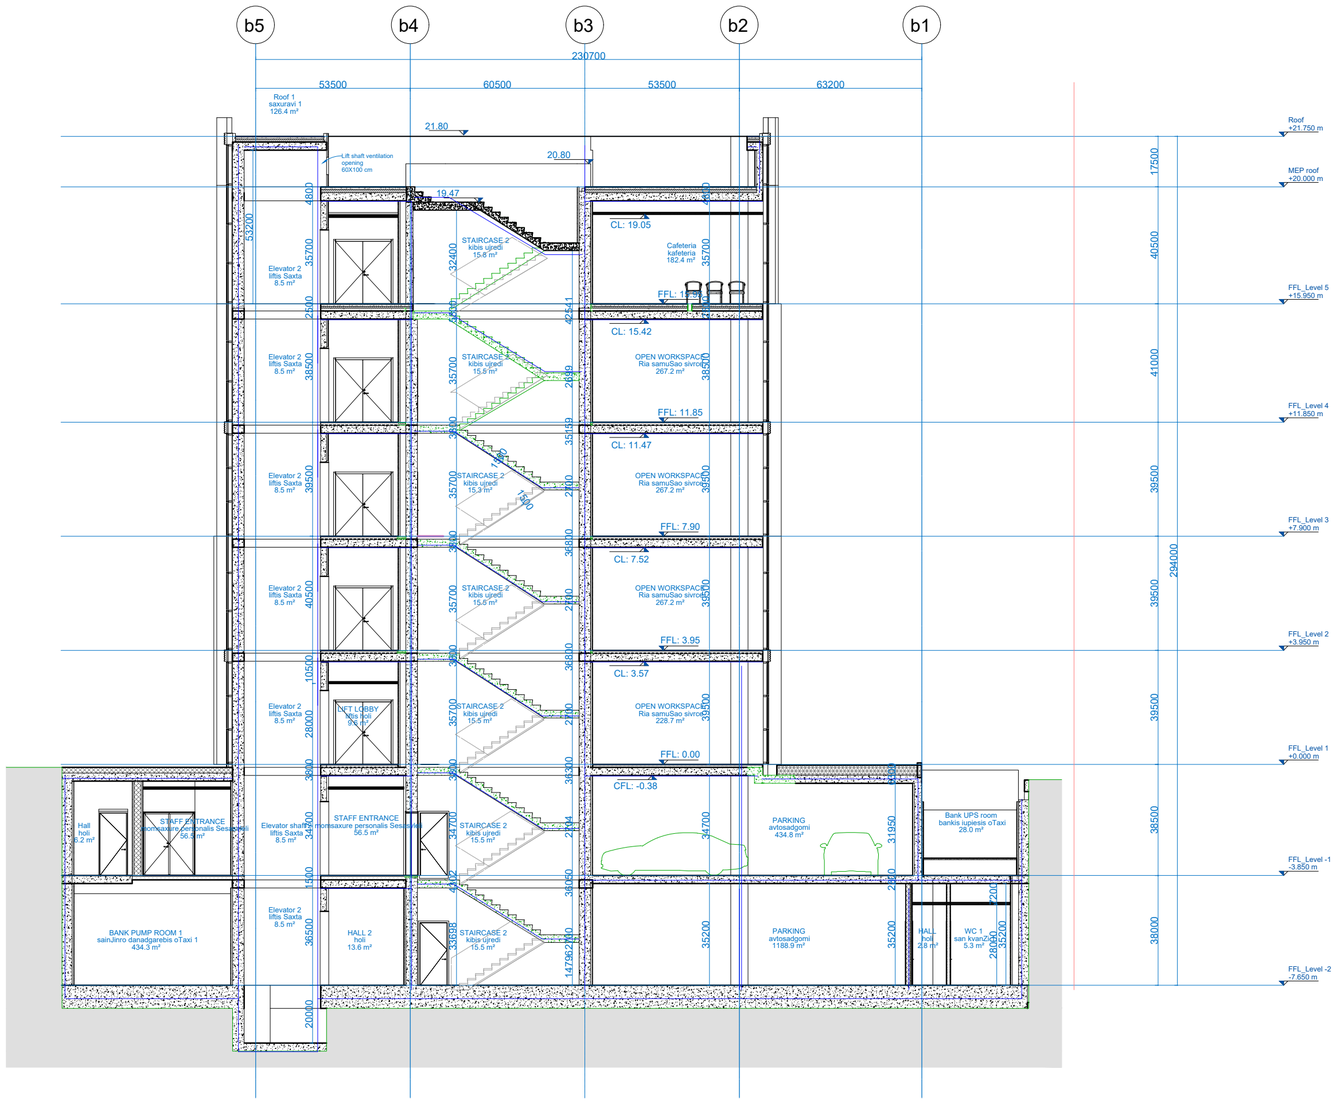

OWNER:

PASHA Development

OPERATORS:

Absheron hotel group

PASHA Development

ARCHITECT:

KHMALADZE ARCHITECTS

MECH. ELEC. STRUCTURAL DESIGNER:

KIKLOP DESIGN

OZUN PROJE

MET DIZAYN

FIRE AND LIFE SAFETY CONSULTANT:

KARINA www.karina.gen.tr
Design Consultancy and Training Services Ltd. Co.

PROJECT NAME :

Riverfront Park Hotel & Pasha Bank

ADDRESS :

01.16.05.001.025 Tbilisi, Georgia

LEGEND

±0.00 = 399.20

Scale: 1/100

OZUN

OZUN PROJECT Construction Consultancy Co. Ltd.
CINAR CADDESI NO:31 /1, ÇAYYOLU/ANKARA, ANKARA
Tel: +90 312 442 04 41 (4) FAKS: 0312 442 28 63
E-mail: info@ozun.com.tr
VAT OFFICE : KEÇİÖREN
TAX NUMBER : 7160625223

Ozgun Tercanlı
Senior Civil Engineer - Project Direktor

The Turkish Chamber Of Civil Engineers : 32673
Graduation document : 311 - Year 1985 - ankara
Business Registration Certificate : 06 /05150 - IMO

MET DIZAYN
SIGNATURE TO
BE ADDED HERE

STAGE Construction Drawings

FORMAT A0

DATE 12.03.2024

REVISION DATE:

SHEET NAME

LEVEL +3.78 FORMWORK PLAN

SHEET NUMBER

RPHB-KIK-STR-CD-HB-FR-10-DRW-003-00

AUTHOR XXX YYY

DRAWN BY XXX YYY
XXX YYY

APPROVED BY XXX YYY