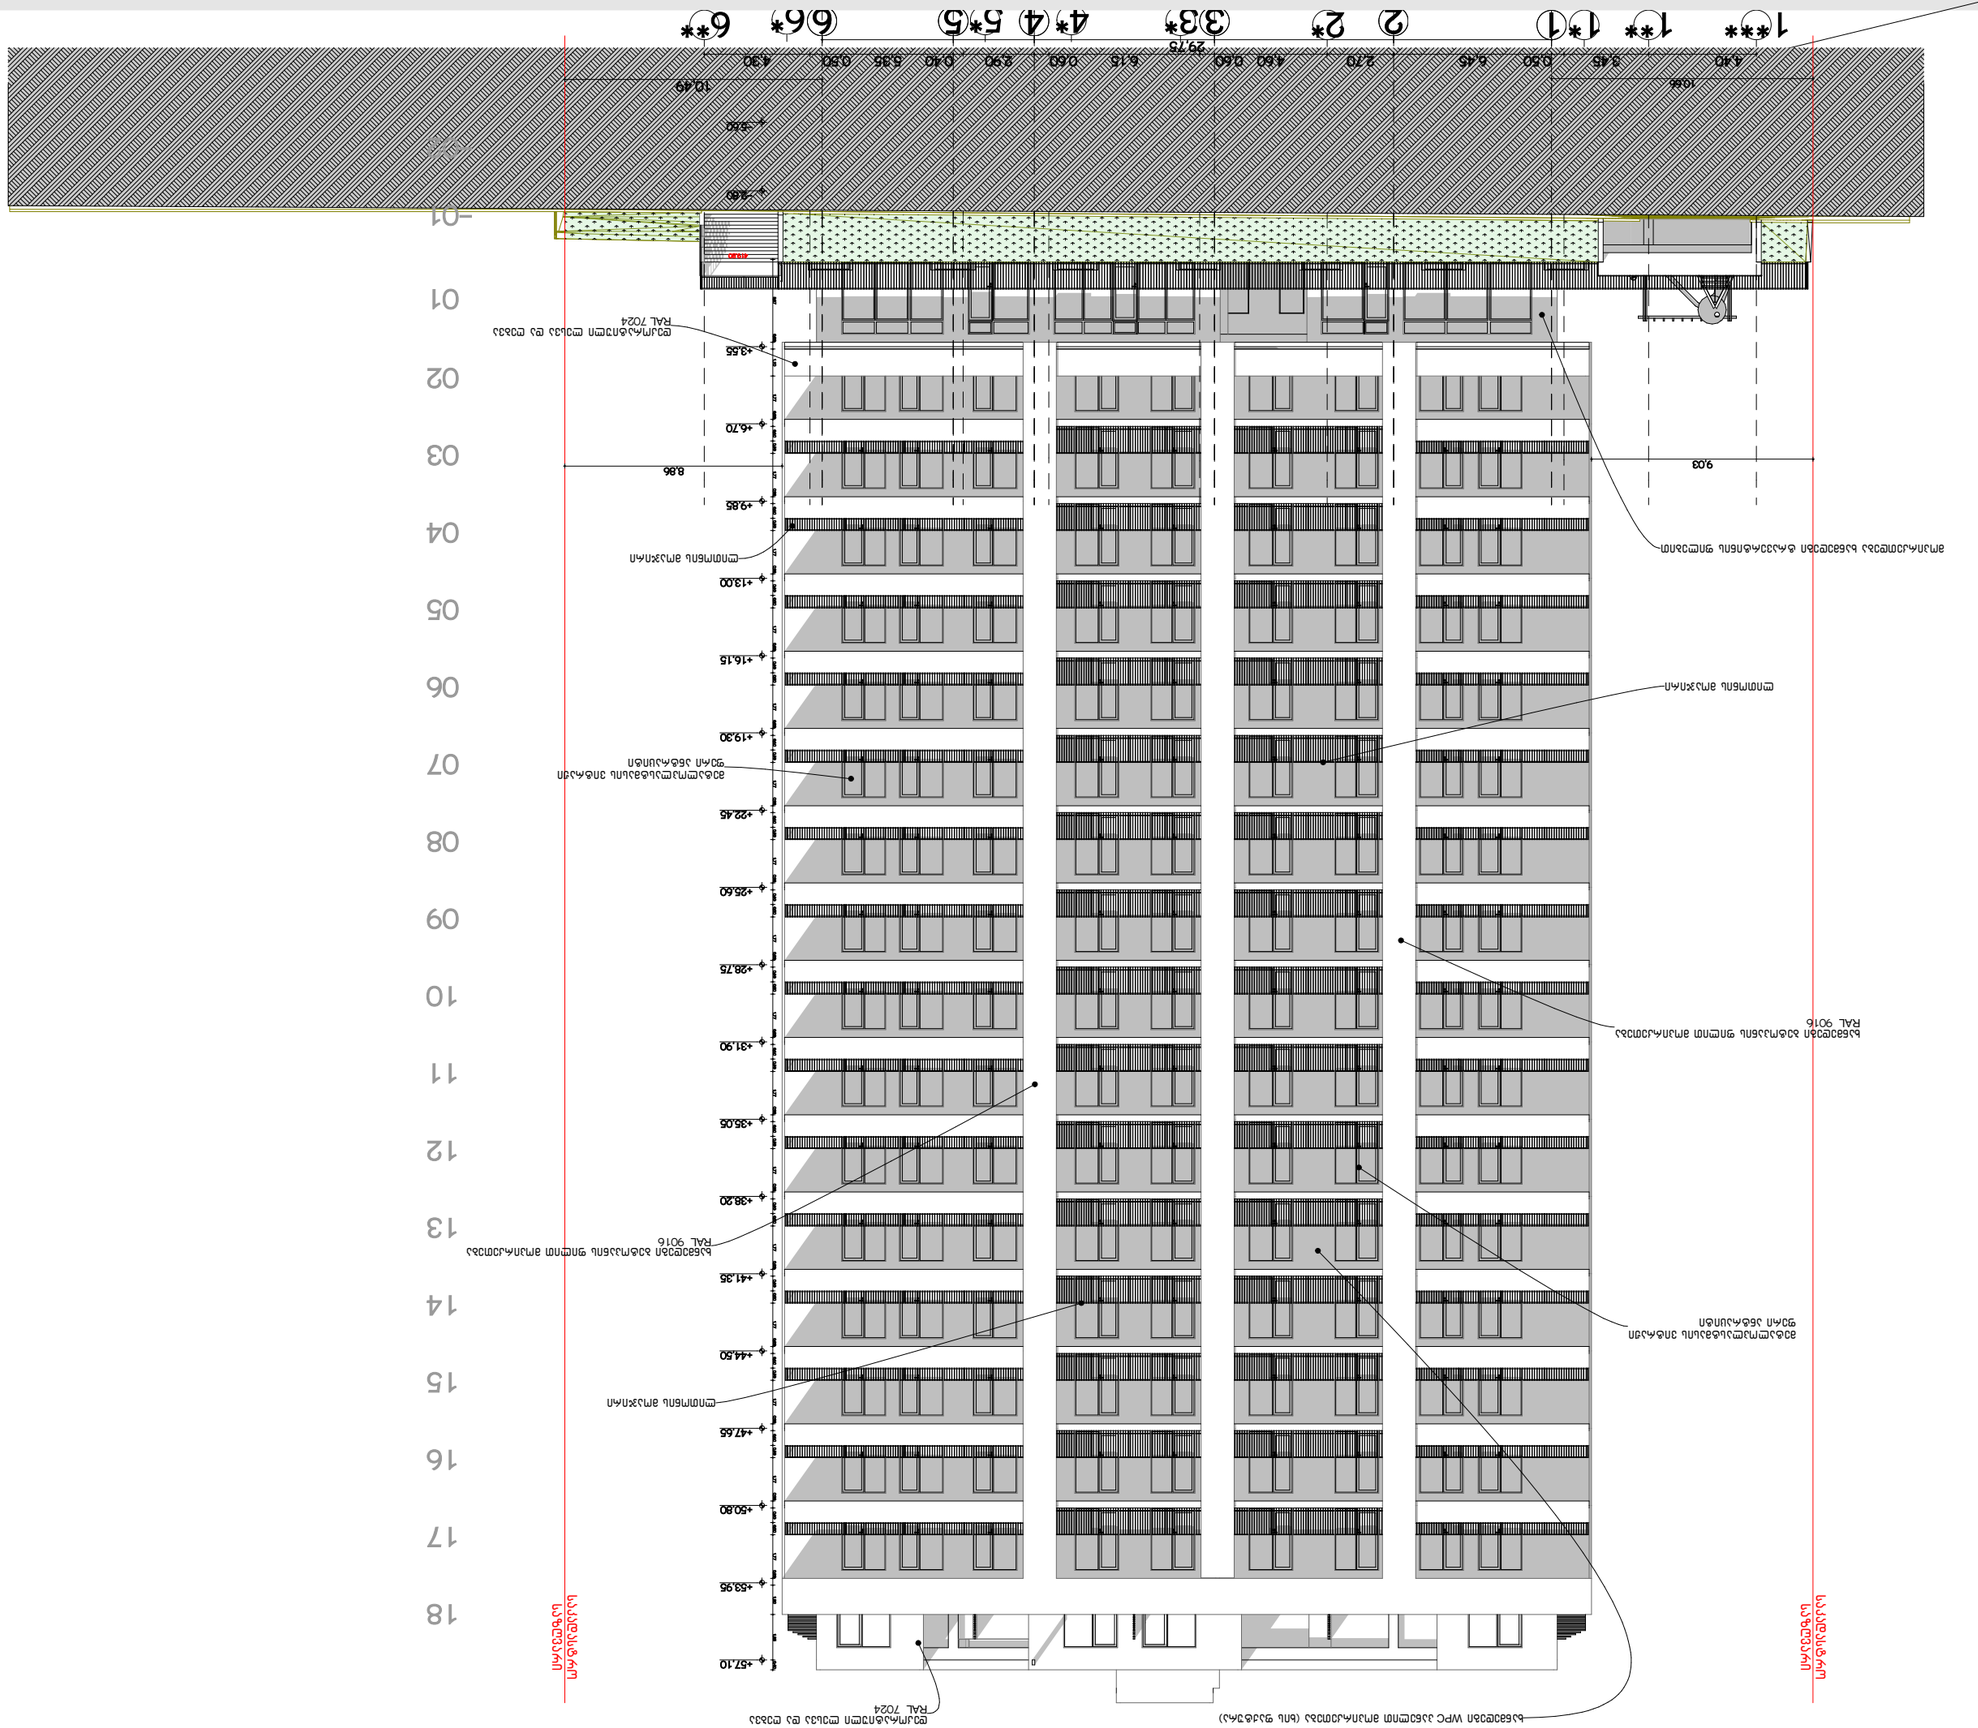
1*** 1** 1*(1) 2* 2 (3)3* 4*(4) 5*(5) (6)6* 6**
10.66 4.40 3.45 0.50 6.45 2.70 4.60 0.60 6.15 2.90 0.60 5.35 0.40 0.50 4.30
29.75
10.49
+3.60
+2.80
-01
01
02
03
04
05
06
07
08
09
10
11
12
13
14
15
16
17
18
+3.55
+6.70
+9.85
+13.00
+16.15
+19.30
+22.45
+25.60
+28.75
+31.90
+35.05
+38.20
+41.35
+44.50
+47.65
+50.80
+53.95
+57.10
8.86
9.03

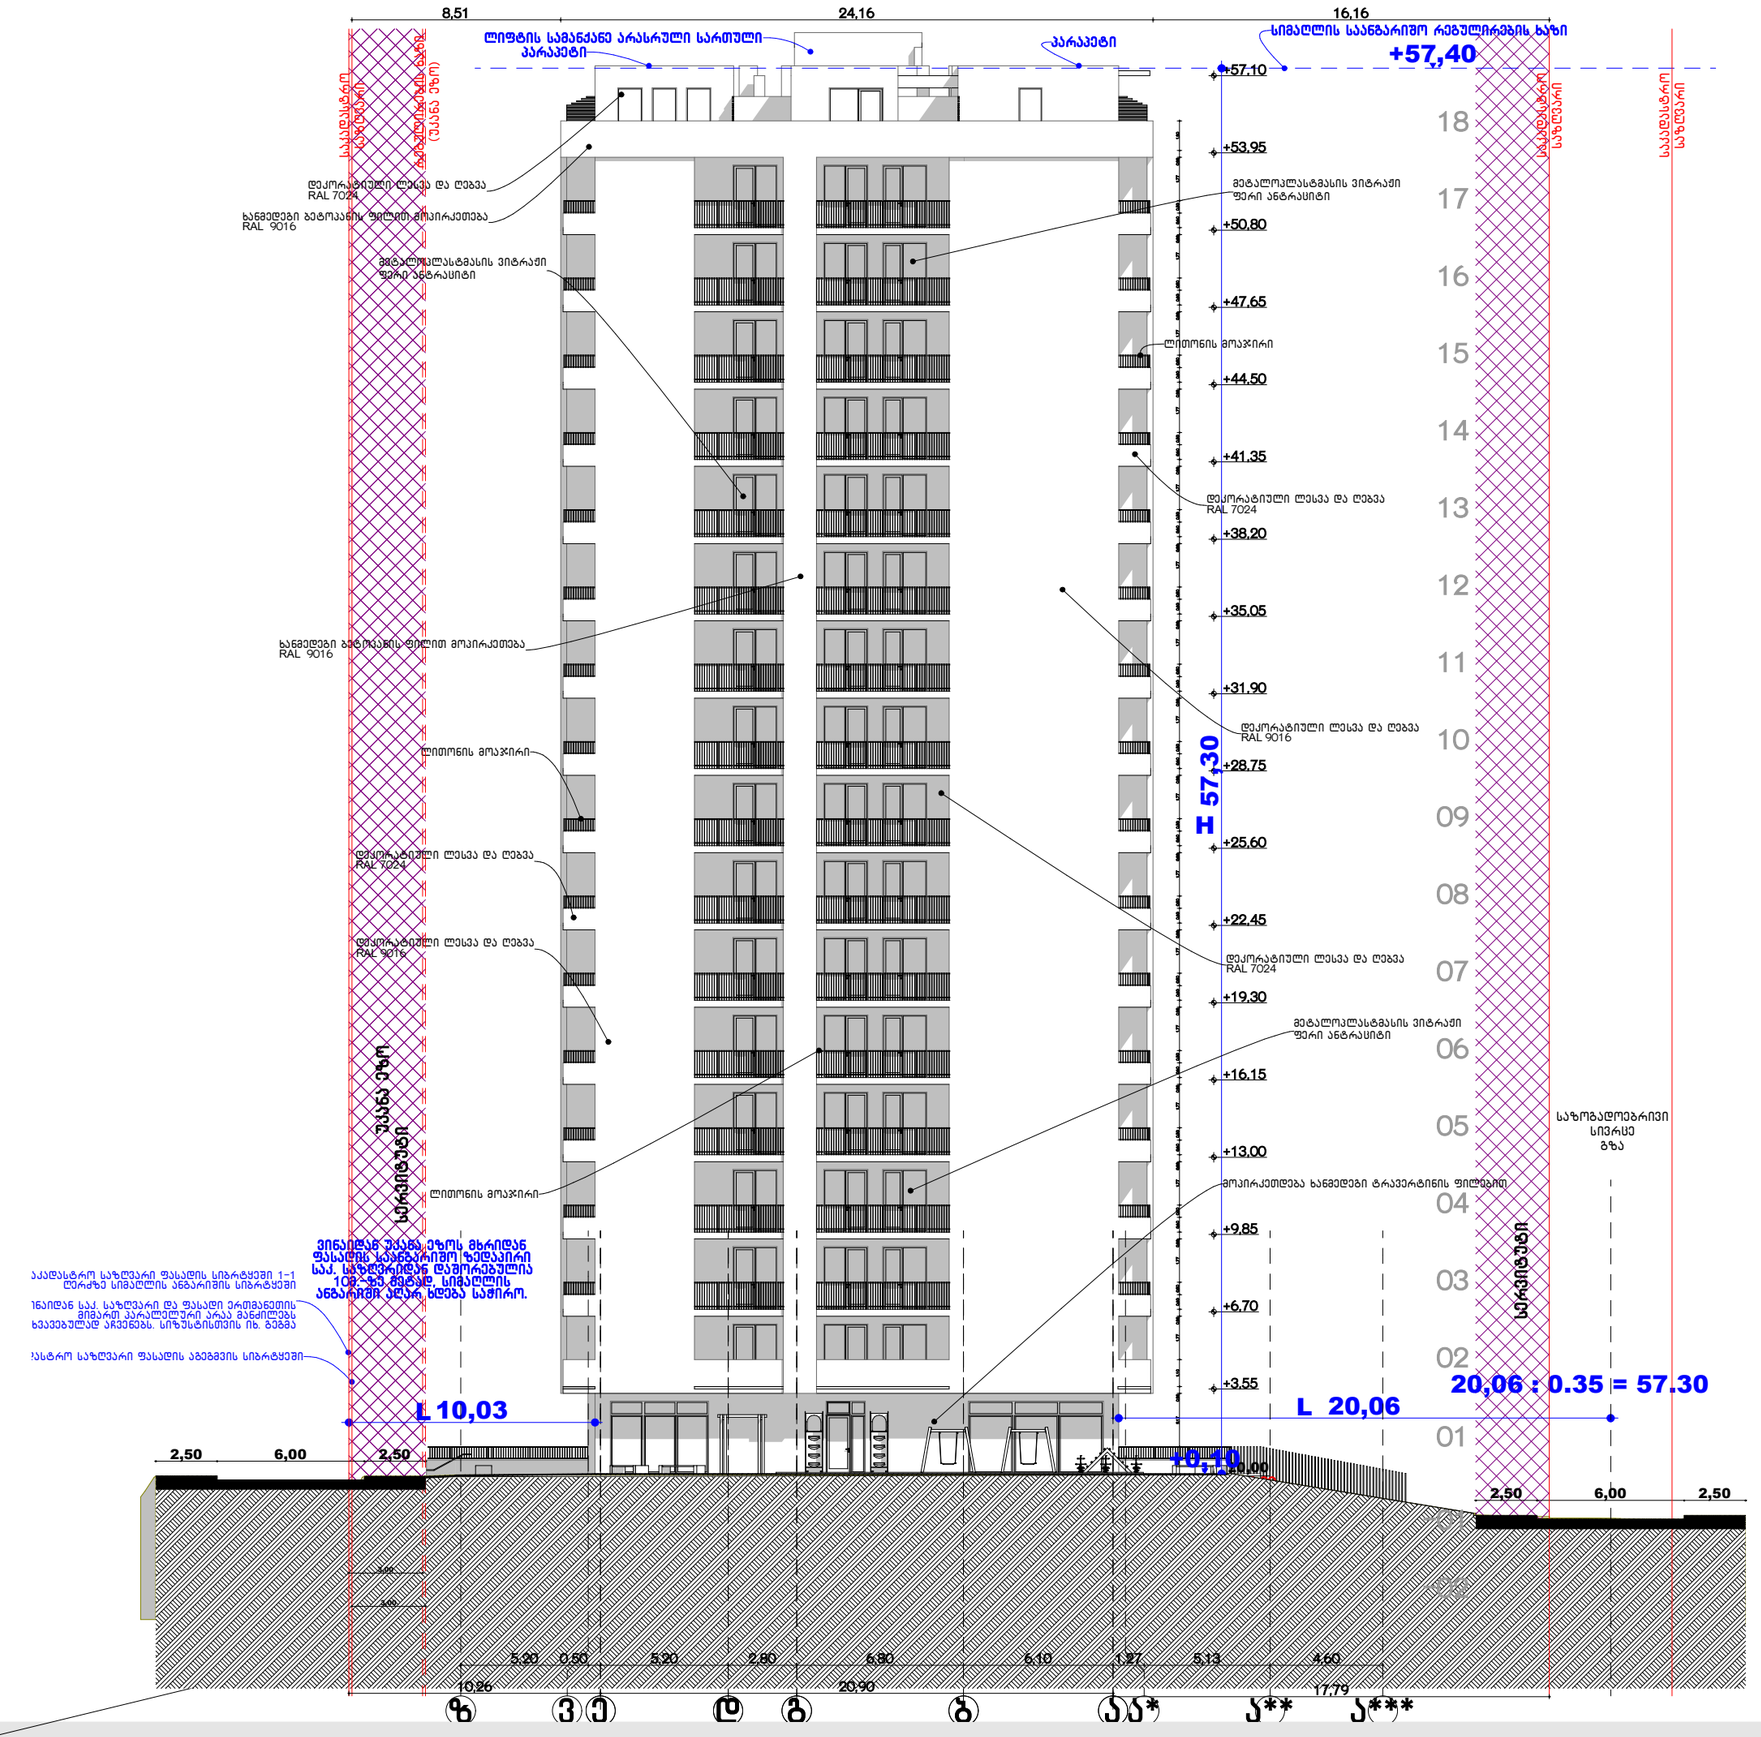

პროექტის მომზადების თარიღი: 2024

ექსპერტიზა/შენიშვნა

მისამართი:
ქალაქი თბილისი გამზირი მოსკოვი №9ა 01.17.12.003.207 2500 კ.მ.

პროექტის დასახელება:
მრავალბინიანი საცხოვრებელი სახლი

ნახაზის დასახელება/გასაშიფრი:
ფასადი ე-ა

1:150

დამკვეთი:
შპს ალიანსი სამგორი კონსტრუქტ დირექტორი: ნიკა სარდანაშვილი

არქიტექტორი:
გიორგი ზირაქაშვილი

კი ეშე საექსპერტო შეფასება:
ნიკოლოზ დონაძე

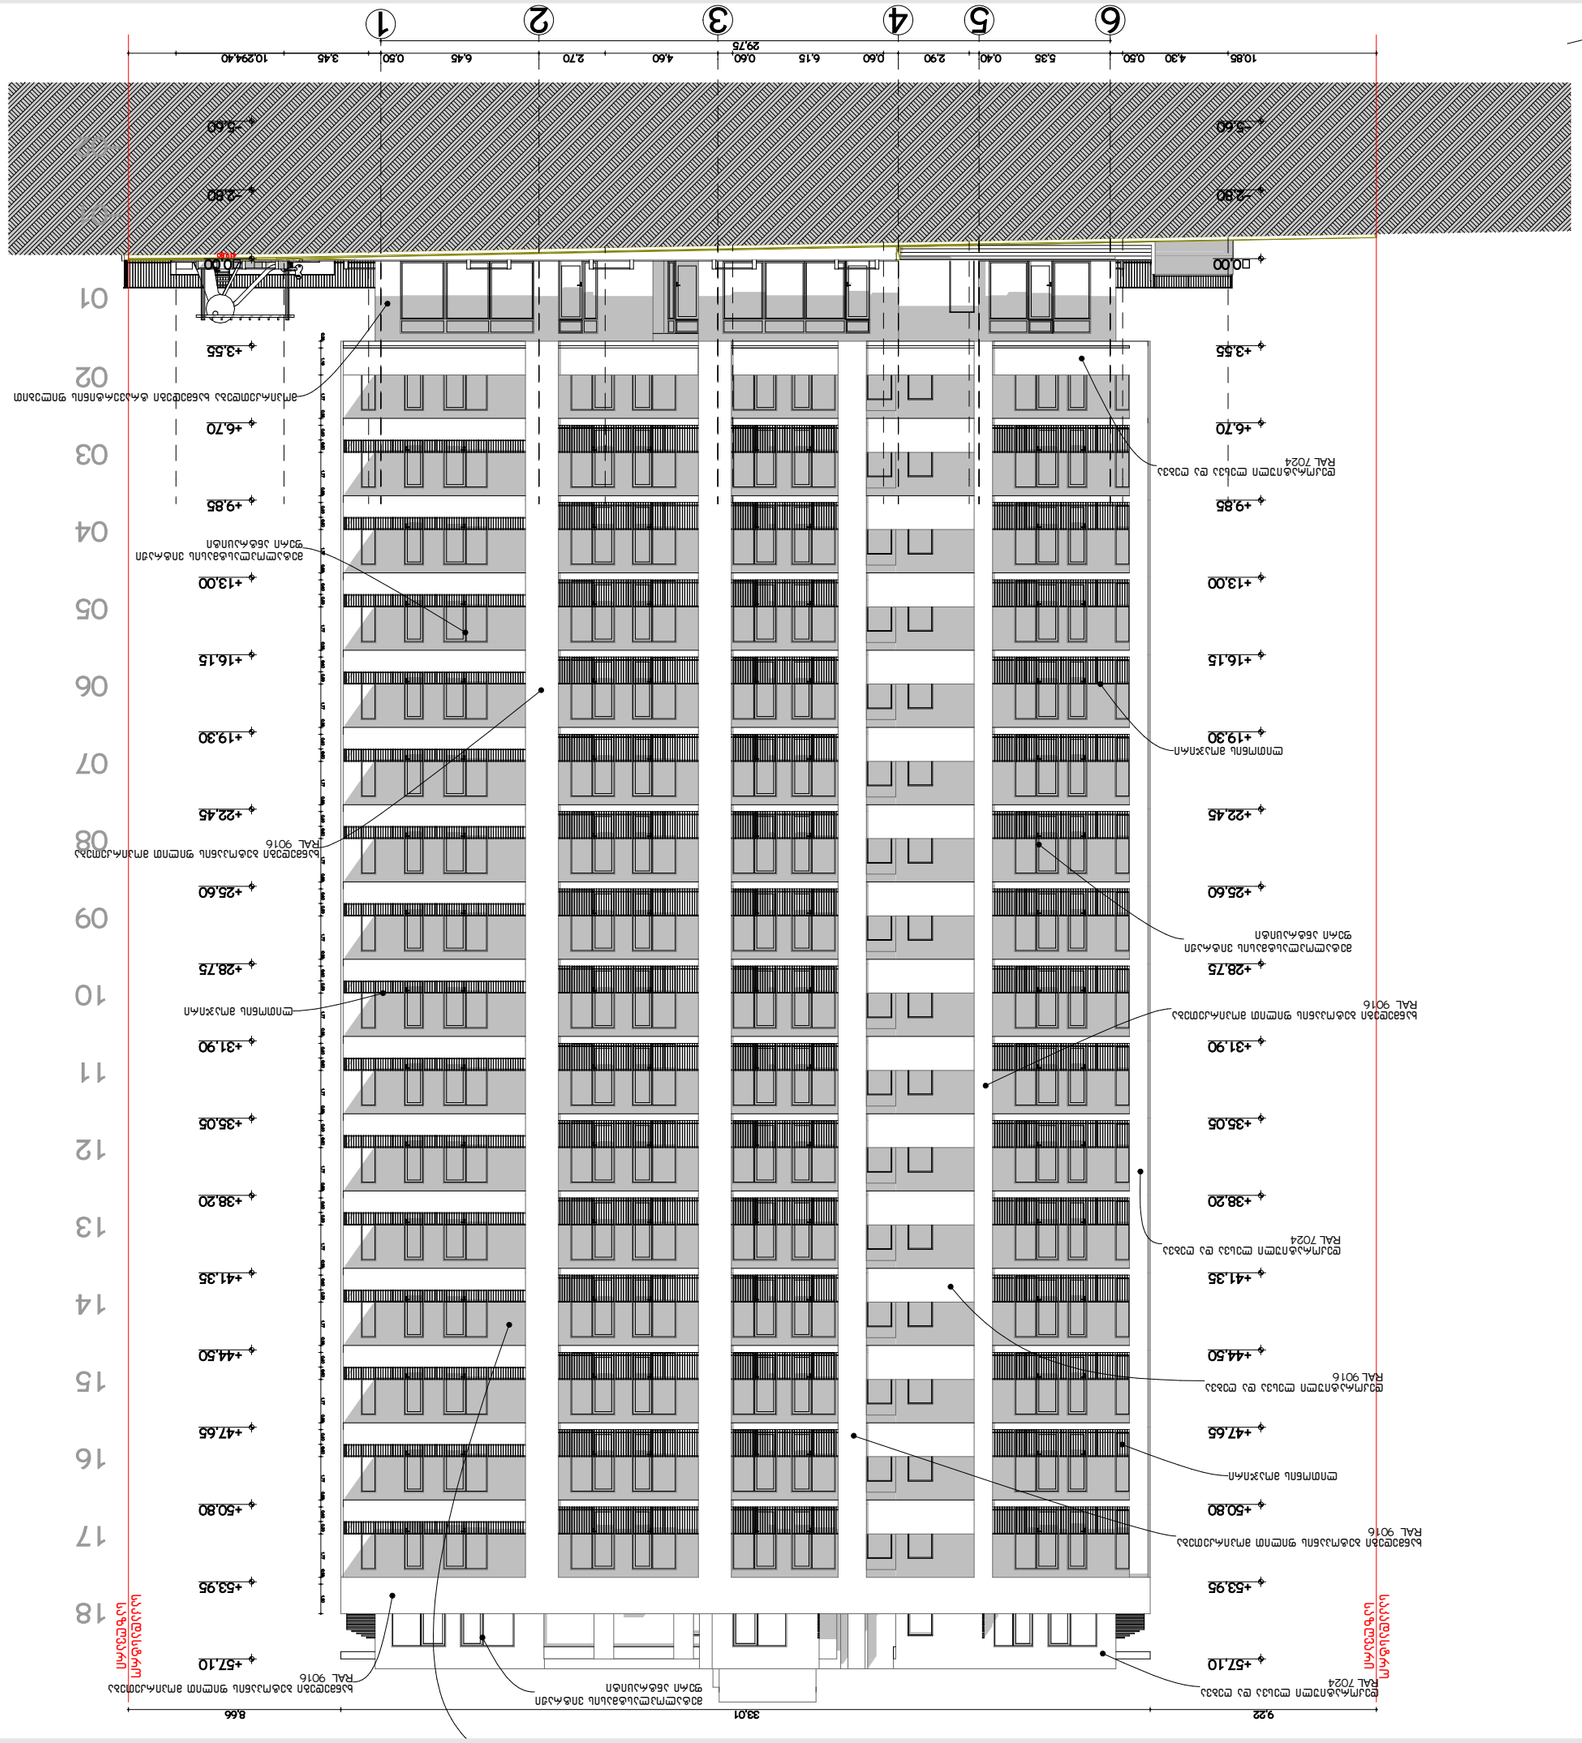










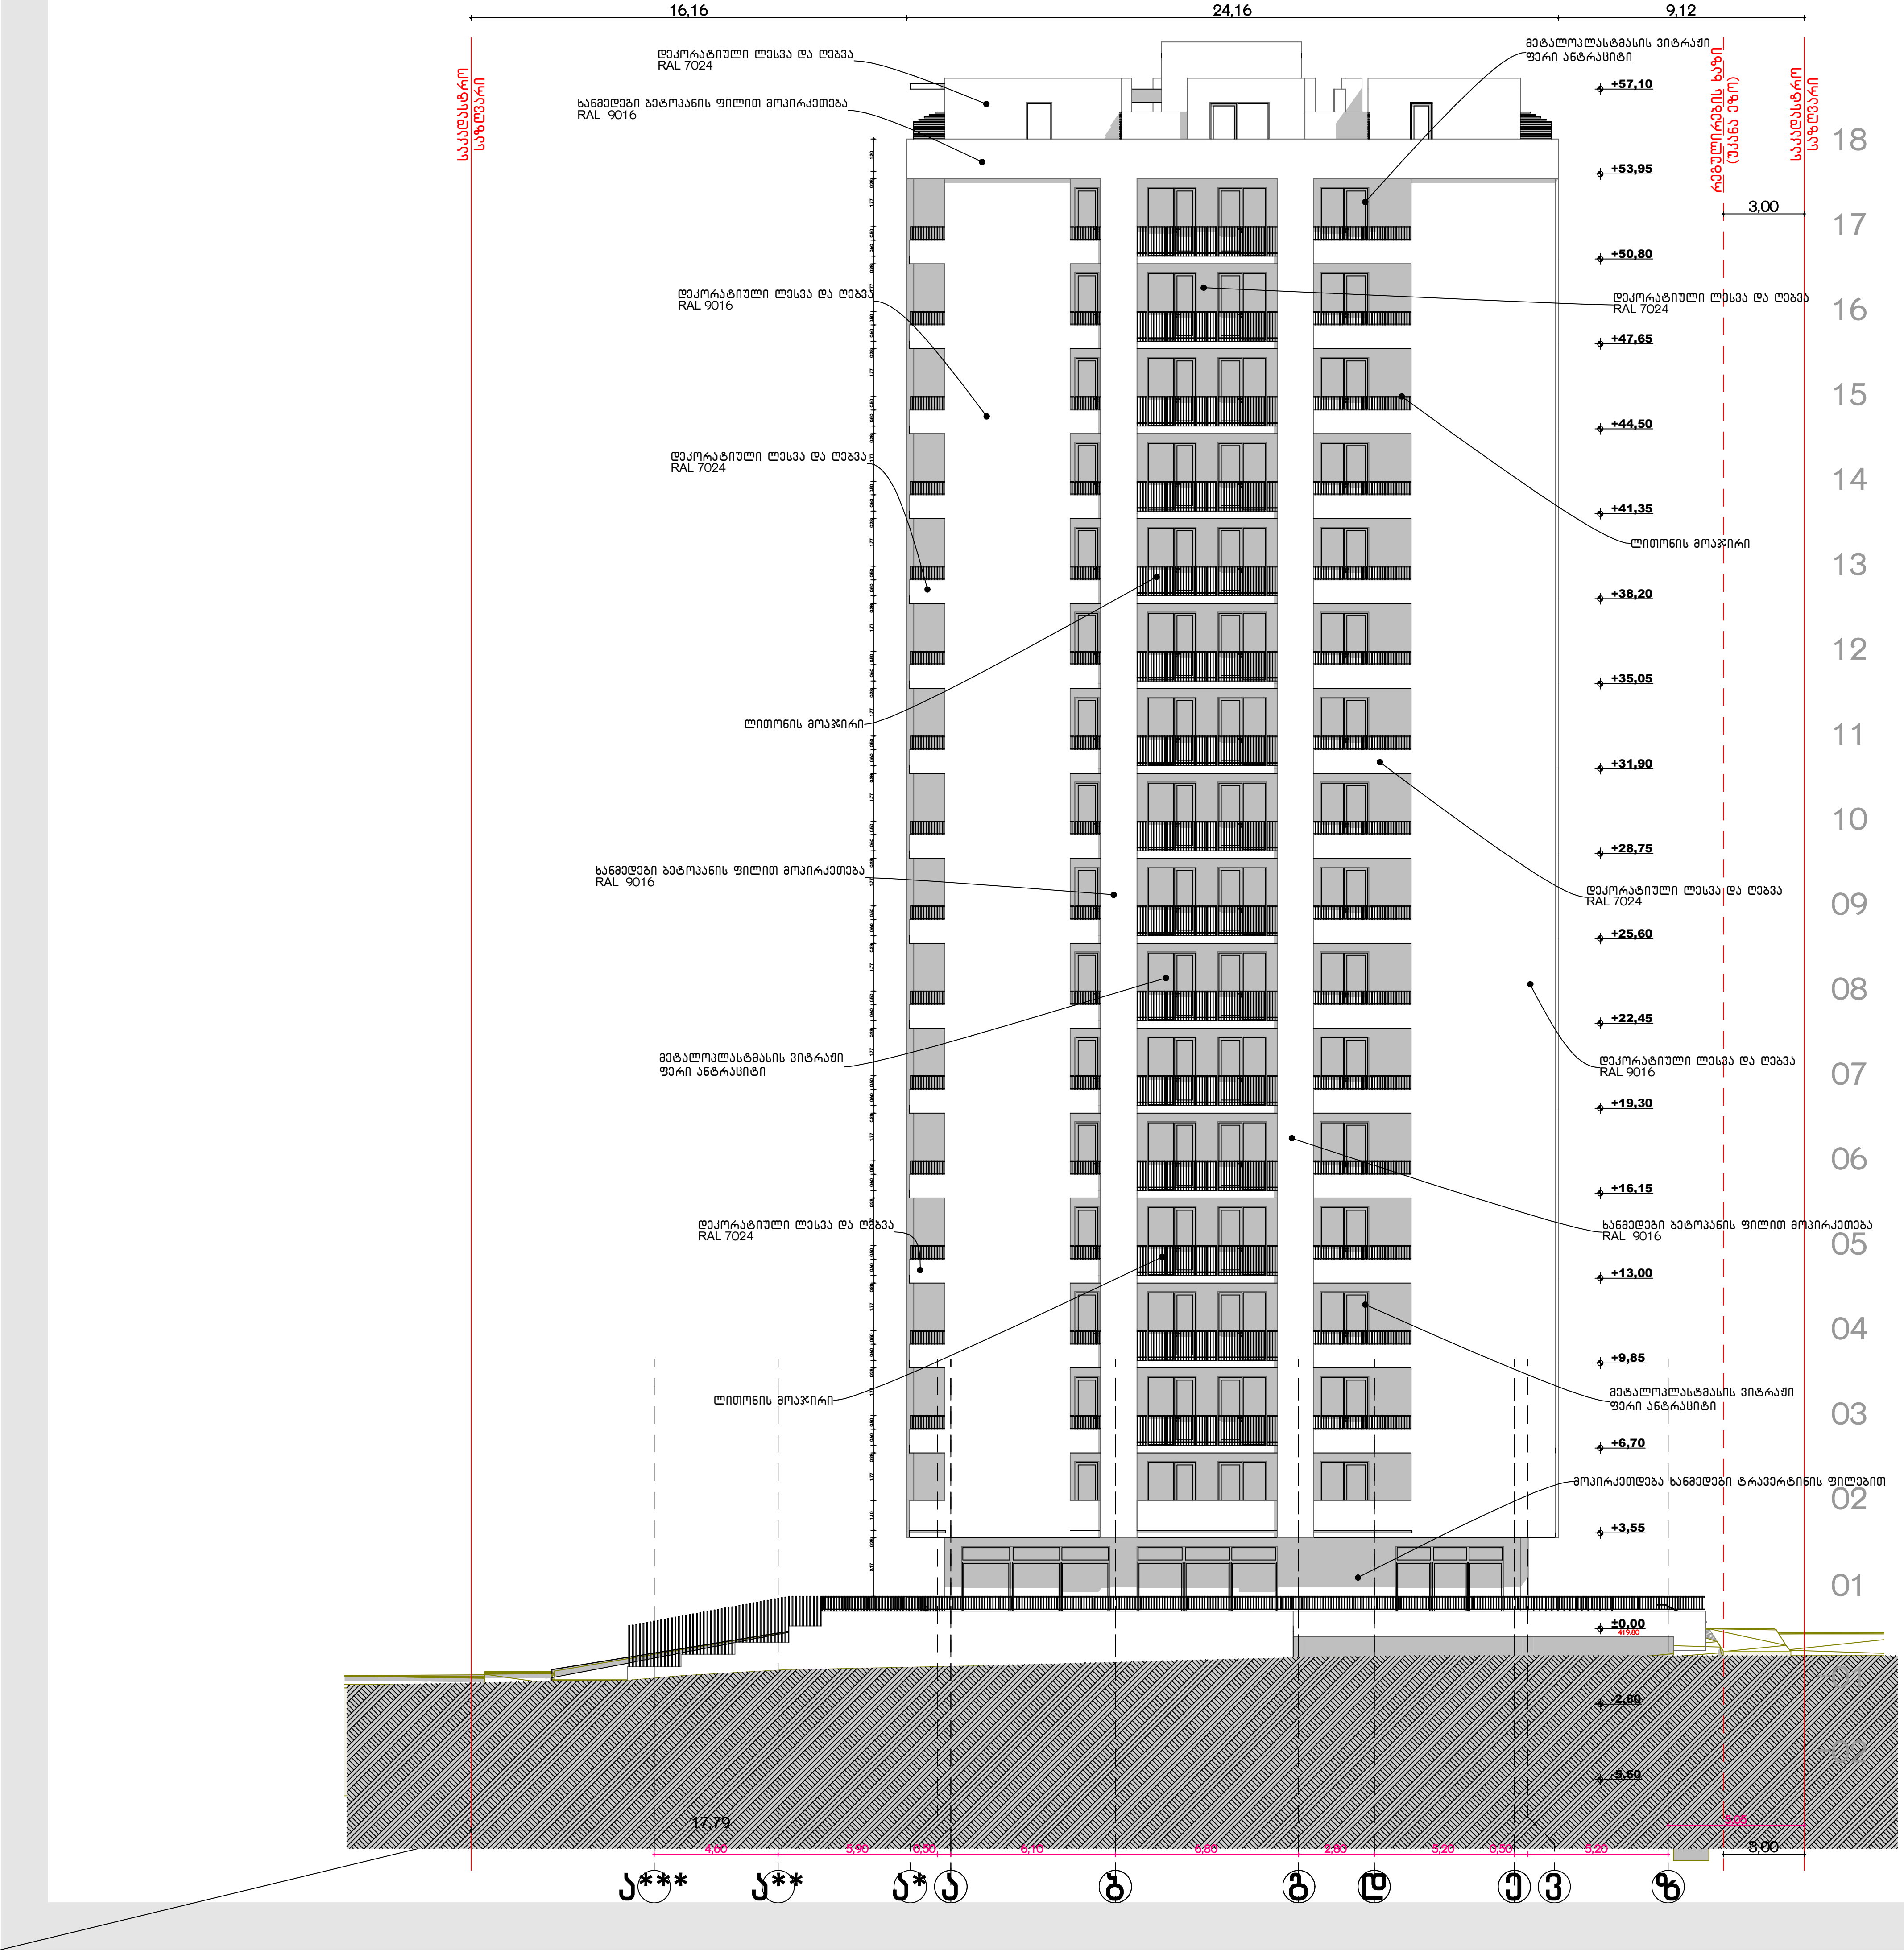

პროექტის მომზადების თარიღი: 2024

ექსპლიკაცია/შენიშვნა

მისამართი:

ქალაქი თბილისი გამზირი მოსკოვი №9ა 01.17.12.003.207
2500 კვ.მ.

პროექტის დასახელება:

მრავალბინიანი საცხოვრებელი სახლი

ნახაზის დასახელება/მასშტაბი:

ფასადი ა-ე

1:150

დამკვეთი:

შპს ალიანსი სამგორი 405532794
დირექტორი: ნიკა სარდანაშვილი

არქიტექტორი:

გიორგი ზირაქაშვილი

კ1 132 საექსპერტო შეფასება:

ნიკოლოზ დონაძე

Door Schedule									
Element ID	DOO - 001	DOO - 001	DOO - 001	DOO - 001	DOO - 001	DOO - 001	DOO - 001	DOO - 001	DOO - 001
ID by Classification	Door - 001	Door - 001	Door - 001	Door - 001	Door - 001	Door - 001	Door - 001	Door - 001	Door - 001
Opening Name	Door 25	Door 25	Door 25	Door 25	Door 25	Door 25	Door 25	Door 25	Door 25
Quantity	1	1	1	2	2	4	5	16	16
From Zone	<Undefined>	<Undefined>	<Undefined>	<Undefined>	<Undefined>	<Undefined>	<Undefined>	<Undefined>	<Undefined>
To Zone	<Undefined>	<Undefined>	<Undefined>	<Undefined>	<Undefined>	<Undefined>	<Undefined>	<Undefined>	<Undefined>
W x H Size	0.70×2.20	1.00×2.40	1.00×2.40	0.70×2.20	1.00×2.40	1.00×2.40	1.00×2.20	0.80×2.55	0.80×2.55
Orientation	L	L	R	R	R	L	L	L	R
Sill height	0.00	0.10	0.10	0.00	0.10	0.10	0.10	0.10	0.10
Head height	2.20	2.50	2.50	2.20	2.50	2.50	2.30	2.65	2.65
2D Symbol									
3D Back View									
Fire Resistance Rating [minutes]	<Undefined>	<Undefined>	<Undefined>	<Undefined>	<Undefined>	<Undefined>	<Undefined>	<Undefined>	<Undefined>
Thermal Transmittance [W/m²K]	<Undefined>	<Undefined>	<Undefined>	<Undefined>	<Undefined>	<Undefined>	<Undefined>	<Undefined>	<Undefined>
Sound Transmission Class	<Undefined>	<Undefined>	<Undefined>	<Undefined>	<Undefined>	<Undefined>	<Undefined>	<Undefined>	<Undefined>
Fire Exit	<Undefined>	<Undefined>	<Undefined>	<Undefined>	<Undefined>	<Undefined>	<Undefined>	<Undefined>	<Undefined>
Handicap Accessible	<Undefined>	<Undefined>	<Undefined>	<Undefined>	<Undefined>	<Undefined>	<Undefined>	<Undefined>	<Undefined>
Security Rating	<Undefined>	<Undefined>	<Undefined>	<Undefined>	<Undefined>	<Undefined>	<Undefined>	<Undefined>	<Undefined>

Door Schedule									
Element ID	DOO - 001	DOO - 001	DOO - 001	DOO - 001	DOO - 001	DOO - 001	DOO - 001	DOO - 001	DOO - 001
ID by Classification	Door - 001	Door - 001	Door - 001	Door - 001	Door - 001	Door - 001	Door - 001	Door - 001	Door - 001
Opening Name	Door 25	Door 25	Door 25	Door 25	Door 25	Door 25	Door 25	Simple Door Opening	Simple Door Opening
Quantity	16	22	32	122	148	161	201	1	4
From Zone	<Undefined>	<Undefined>	<Undefined>	<Undefined>	<Undefined>	<Undefined>	<Undefined>	<Undefined>	<Undefined>
To Zone	<Undefined>	<Undefined>	<Undefined>	<Undefined>	<Undefined>	<Undefined>	<Undefined>	<Undefined>	<Undefined>
W x H Size	0.90×2.55	1.00×2.20	0.95×2.20	1.00×2.20	0.95×2.20	1.00×2.20	0.95×2.20	1.10×2.20	1.60×2.55
Orientation	R	R	R	L	R	R	L		
Sill height	0.10	0.10	0.10	0.00	0.00	0.00	0.00	0.00	0.10
Head height	2.65	2.30	2.30	2.20	2.20	2.20	2.20	2.20	2.65
2D Symbol									
3D Back View			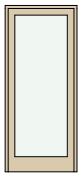	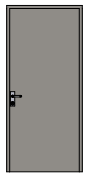	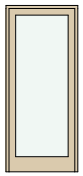			 	 
Fire Resistance Rating [minutes]	<Undefined>	<Undefined>	<Undefined>	<Undefined>	<Undefined>	<Undefined>	<Undefined>	<Undefined>	<Undefined>
Thermal Transmittance [W/m²K]	<Undefined>	<Undefined>	<Undefined>	<Undefined>	<Undefined>	<Undefined>	<Undefined>	<Undefined>	<Undefined>
Sound Transmission Class	<Undefined>	<Undefined>	<Undefined>	<Undefined>	<Undefined>	<Undefined>	<Undefined>	<Undefined>	<Undefined>
Fire Exit	<Undefined>	<Undefined>	<Undefined>	<Undefined>	<Undefined>	<Undefined>	<Undefined>	<Undefined>	<Undefined>
Handicap Accessible	<Undefined>	<Undefined>	<Undefined>	<Undefined>	<Undefined>	<Undefined>	<Undefined>	<Undefined>	<Undefined>
Security Rating	<Undefined>	<Undefined>	<Undefined>	<Undefined>	<Undefined>	<Undefined>	<Undefined>	<Undefined>	<Undefined>

Door Schedule									
Element ID	DOO - 001	DOO - 001	DOO - 002	DOO - 002	DOO - 002	DOO - 002	DOO - 002	DOO - 002	DOO - 002
ID by Classification	Door - 001	Door - 001	Door - 002	Door - 002	Door - 002	Door - 002	Door - 002	Door - 002	Door - 002
Opening Name	Simple Door Opening	Simple Door Opening	Door 25	Door 25	Door with Sidelight ...	Door with Sidelight ...	Door with Sidelight ...	Door with Sidelight ...	Door with Sidelight ...
Quantity	16	16	1	3	1	1	3	5	160
From Zone	<Undefined>	<Undefined>	<Undefined>	<Undefined>	<Undefined>	<Undefined>	<Undefined>	<Undefined>	<Undefined>
To Zone	<Undefined>	<Undefined>	<Undefined>	<Undefined>	<Undefined>	<Undefined>	<Undefined>	<Undefined>	<Undefined>
W x H Size	0.05×2.55	1.20×2.55	0.95×2.55	1.00×2.20	1.60×2.55	2.00×2.55	2.20×2.55	2.20×2.55	1.80×2.55
Orientation			R	R	R	L	R	L	L
Sill height	0.10	0.10	0.10	0.00	0.10	0.10	0.10	0.10	0.10
Head height	2.65	2.65	2.65	2.20	2.65	2.65	2.65	2.65	2.65
2D Symbol					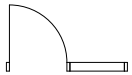	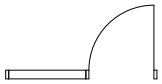	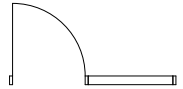	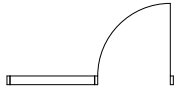	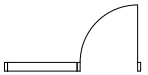
3D Back View					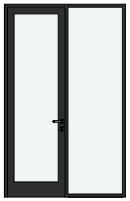	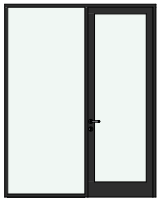			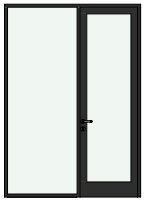
Fire Resistance Rating [minutes]	<Undefined>	<Undefined>	<Undefined>	<Undefined>	<Undefined>	<Undefined>	<Undefined>	<Undefined>	<Undefined>
Thermal Transmittance [W/m²K]	<Undefined>	<Undefined>	<Undefined>	<Undefined>	<Undefined>	<Undefined>	<Undefined>	<Undefined>	<Undefined>
Sound Transmission Class	<Undefined>	<Undefined>	<Undefined>	<Undefined>	<Undefined>	<Undefined>	<Undefined>	<Undefined>	<Undefined>
Fire Exit	<Undefined>	<Undefined>	<Undefined>	<Undefined>	<Undefined>	<Undefined>	<Undefined>	<Undefined>	<Undefined>
Handicap Accessible	<Undefined>	<Undefined>	<Undefined>	<Undefined>	<Undefined>	<Undefined>	<Undefined>	<Undefined>	<Undefined>
Security Rating	<Undefined>	<Undefined>	<Undefined>	<Undefined>	<Undefined>	<Undefined>	<Undefined>	<Undefined>	<Undefined>

Door Schedule		
Element ID	DOO - 002	DOO - 002
ID by Classification	Door - 002	Door - 002
Opening Name	Door with Sidelight ...	Rectangular Door O...
Quantity	176	40
From Zone	<Undefined>	<Undefined>
To Zone	<Undefined>	<Undefined>
W x H Size	1.80×2.55	1.20×2.30
Orientation	R	
Sill height	0.10	0.00
Head height	2.65	2.30
2D Symbol	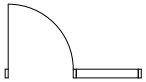	
3D Back View	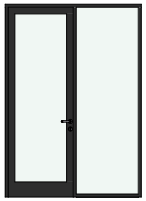	
Fire Resistance Rating [minutes]	<Undefined>	<Undefined>
Thermal Transmittance [W/m²K]	<Undefined>	<Undefined>
Sound Transmission Class	<Undefined>	<Undefined>
Fire Exit	<Undefined>	<Undefined>
Handicap Accessible	<Undefined>	<Undefined>
Security Rating	<Undefined>	<Undefined>

Window Schedule									
Element ID	WD - 003	WD - 003	WD - 003	WD - 003	WD - 003	WD - 003	WD - 003	WD - 003	WD - 003
Dynamic ID by Classification	Window - 003	Window - 003	Window - 003	Window - 003	Window - 003	Window - 003	Window - 003	Window - 003	Window - 003
Opening Name	Double Sash Windo...	Double Sash Windo...	Triple Window 25	Triple Window 25	Triple Window 25	Triple Window 25	Triple Window 25	Triple Window 25	Triple Window 25
Quantity	1	1	1	1	1	1	1	2	2
From Zone	<Undefined>	<Undefined>	<Undefined>	<Undefined>	<Undefined>	<Undefined>	<Undefined>	<Undefined>	<Undefined>
To Zone	<Undefined>	<Undefined>	<Undefined>	<Undefined>	<Undefined>	<Undefined>	<Undefined>	<Undefined>	<Undefined>
W x H Size	2.35×2.95	2.40×2.95	4.15×2.95	5.00×2.95	5.20×2.95	5.25×2.95	5.45×2.95	4.00×2.95	5.50×2.95
Orientation	L	L							
Sill height	0.10	0.10	0.10	0.10	0.10	0.10	0.10	0.10	0.10
Head height	3.05	3.05	3.05	3.05	3.05	3.05	3.05	3.05	3.05
2D Symbol									
3D Back View	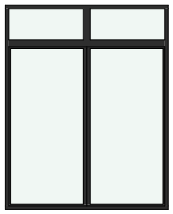	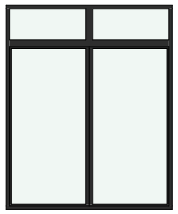	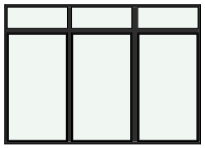	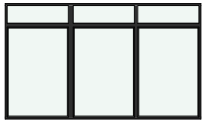	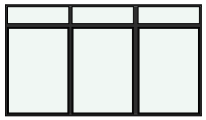	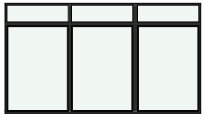	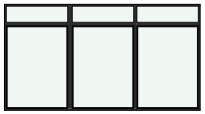	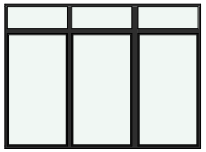	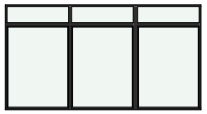
Fire Resistance Rating	<Undefined>	<Undefined>	<Undefined>	<Undefined>	<Undefined>	<Undefined>	<Undefined>	<Undefined>	<Undefined>
Thermal Transmittance [W/m²K]	<Undefined>	<Undefined>	<Undefined>	<Undefined>	<Undefined>	<Undefined>	<Undefined>	<Undefined>	<Undefined>
Sound Transmission Class	<Undefined>	<Undefined>	<Undefined>	<Undefined>	<Undefined>	<Undefined>	<Undefined>	<Undefined>	<Undefined>

Window Schedule									
Element ID	WD - 003	WD - 003	WD - 003	WD - 003	WD - 003	WD - 003	WD - 003	WD - 003	WD - 003
Dynamic ID by Classification	Window - 003	Window - 003	Window - 003	Window - 003	Window - 003	Window - 003	Window - 003	Window - 003	Window - 003
Opening Name	Window 25	Window 25	Window 25	Window 25	Window 25	Window 25	Window 25	Window 25	Window 25
Quantity	1	1	1	1	1	1	1	2	3
From Zone	<Undefined>	<Undefined>	<Undefined>	<Undefined>	<Undefined>	<Undefined>	<Undefined>	<Undefined>	<Undefined>
To Zone	<Undefined>	<Undefined>	<Undefined>	<Undefined>	<Undefined>	<Undefined>	<Undefined>	<Undefined>	<Undefined>
W x H Size	0.30×2.95	0.60×2.95	0.60×2.95	1.50×2.95	1.55×2.95	1.60×2.95	1.75×2.95	1.00×0.55	1.00×0.55
Orientation	L	L	R	L	R	R	L	R	L
Sill height	0.10	0.10	0.10	0.10	0.10	0.10	0.10	2.50	2.50
Head height	3.05	3.05	3.05	3.05	3.05	3.05	3.05	3.05	3.05
2D Symbol									
3D Back View				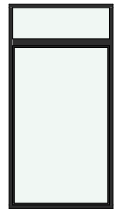	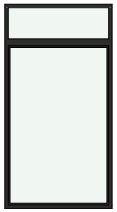	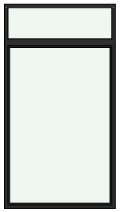			
Fire Resistance Rating	<Undefined>	<Undefined>	<Undefined>	<Undefined>	<Undefined>	<Undefined>	<Undefined>	<Undefined>	<Undefined>
Thermal Transmittance [W/m²K]	<Undefined>	<Undefined>	<Undefined>	<Undefined>	<Undefined>	<Undefined>	<Undefined>	<Undefined>	<Undefined>
Sound Transmission Class	<Undefined>	<Undefined>	<Undefined>	<Undefined>	<Undefined>	<Undefined>	<Undefined>	<Undefined>	<Undefined>

Window Schedule			
Element ID	WD - 003	WD - 004	WD - 004
Dynamic ID by Classification	Window - 003	Window - 004	Window - 004
Opening Name	Window 25	Storefront Window 25	Storefront Window 25
Quantity	3	5	32
From Zone	<Undefined>	<Undefined>	<Undefined>
To Zone	<Undefined>	<Undefined>	<Undefined>
W x H Size	1.00×0.55	0.95×2.55	0.60×2.55
Orientation	R		
Sill height	2.50	0.10	0.10
Head height	3.05	2.65	2.65
2D Symbol			
3D Back View		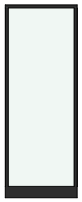	
Fire Resistance Rating	<Undefined>	<Undefined>	<Undefined>
Thermal Transmittance [W/m²K]	<Undefined>	<Undefined>	<Undefined>
Sound Transmission Class	<Undefined>	<Undefined>	<Undefined>