ტექნიკური მაჩვენებლები

მიწის ნაკვეთის ფართობი-1810 მ2
მიწის ნაკვეთის განაშენიანების ფართობი-986.4 მ2
სათავსების საერთო ფართობი-7293.71 მ2

აქედან:

საცხოვრებელი სათავსების ფართობი-4223.14 მ2

დამხმარე ფართობი-145.19 მ2
ჯიბის უჯრედისა და კორიდორების ფართი-562.29 მ.2
საზაფხულო ფართობი-1327.00 მ2
მათ შორის-ტერასების ფარ-540.78-მ-2
ავტოფარეხების ფართობი-1035.84 მ2

შენობის კონსტრუქციული სიმაღლე-36.35 მ

აქედან
გრუნტის ზედაპირის ზევით-39.30 მ
გრუნტის ზედაპირის ქვევით--2.80 მ

სამშენებლო მოცულობა-25426.20 მ3

აქედან:
0.00 ნიშნულს ზევით-22403.20 მ3

0.00 ნიშნულს ქვევით-1389 მ3

განაშენიანების ინტენსივობის ფართობი-986.4 მ/2
გამწვანების ფართობი-283.38 მ2
საანგარიშო ფართი გარე კონტურზე-5149 მ2

დადგენილი:	გამოყენებული:
კ1=0.5	კ1=0.5
კ2=2.8	კ2=2.8
კ3=0.1	კ3=0.2

პროექტის არქიტექტორი:----------ცაცაშვილი ბ.

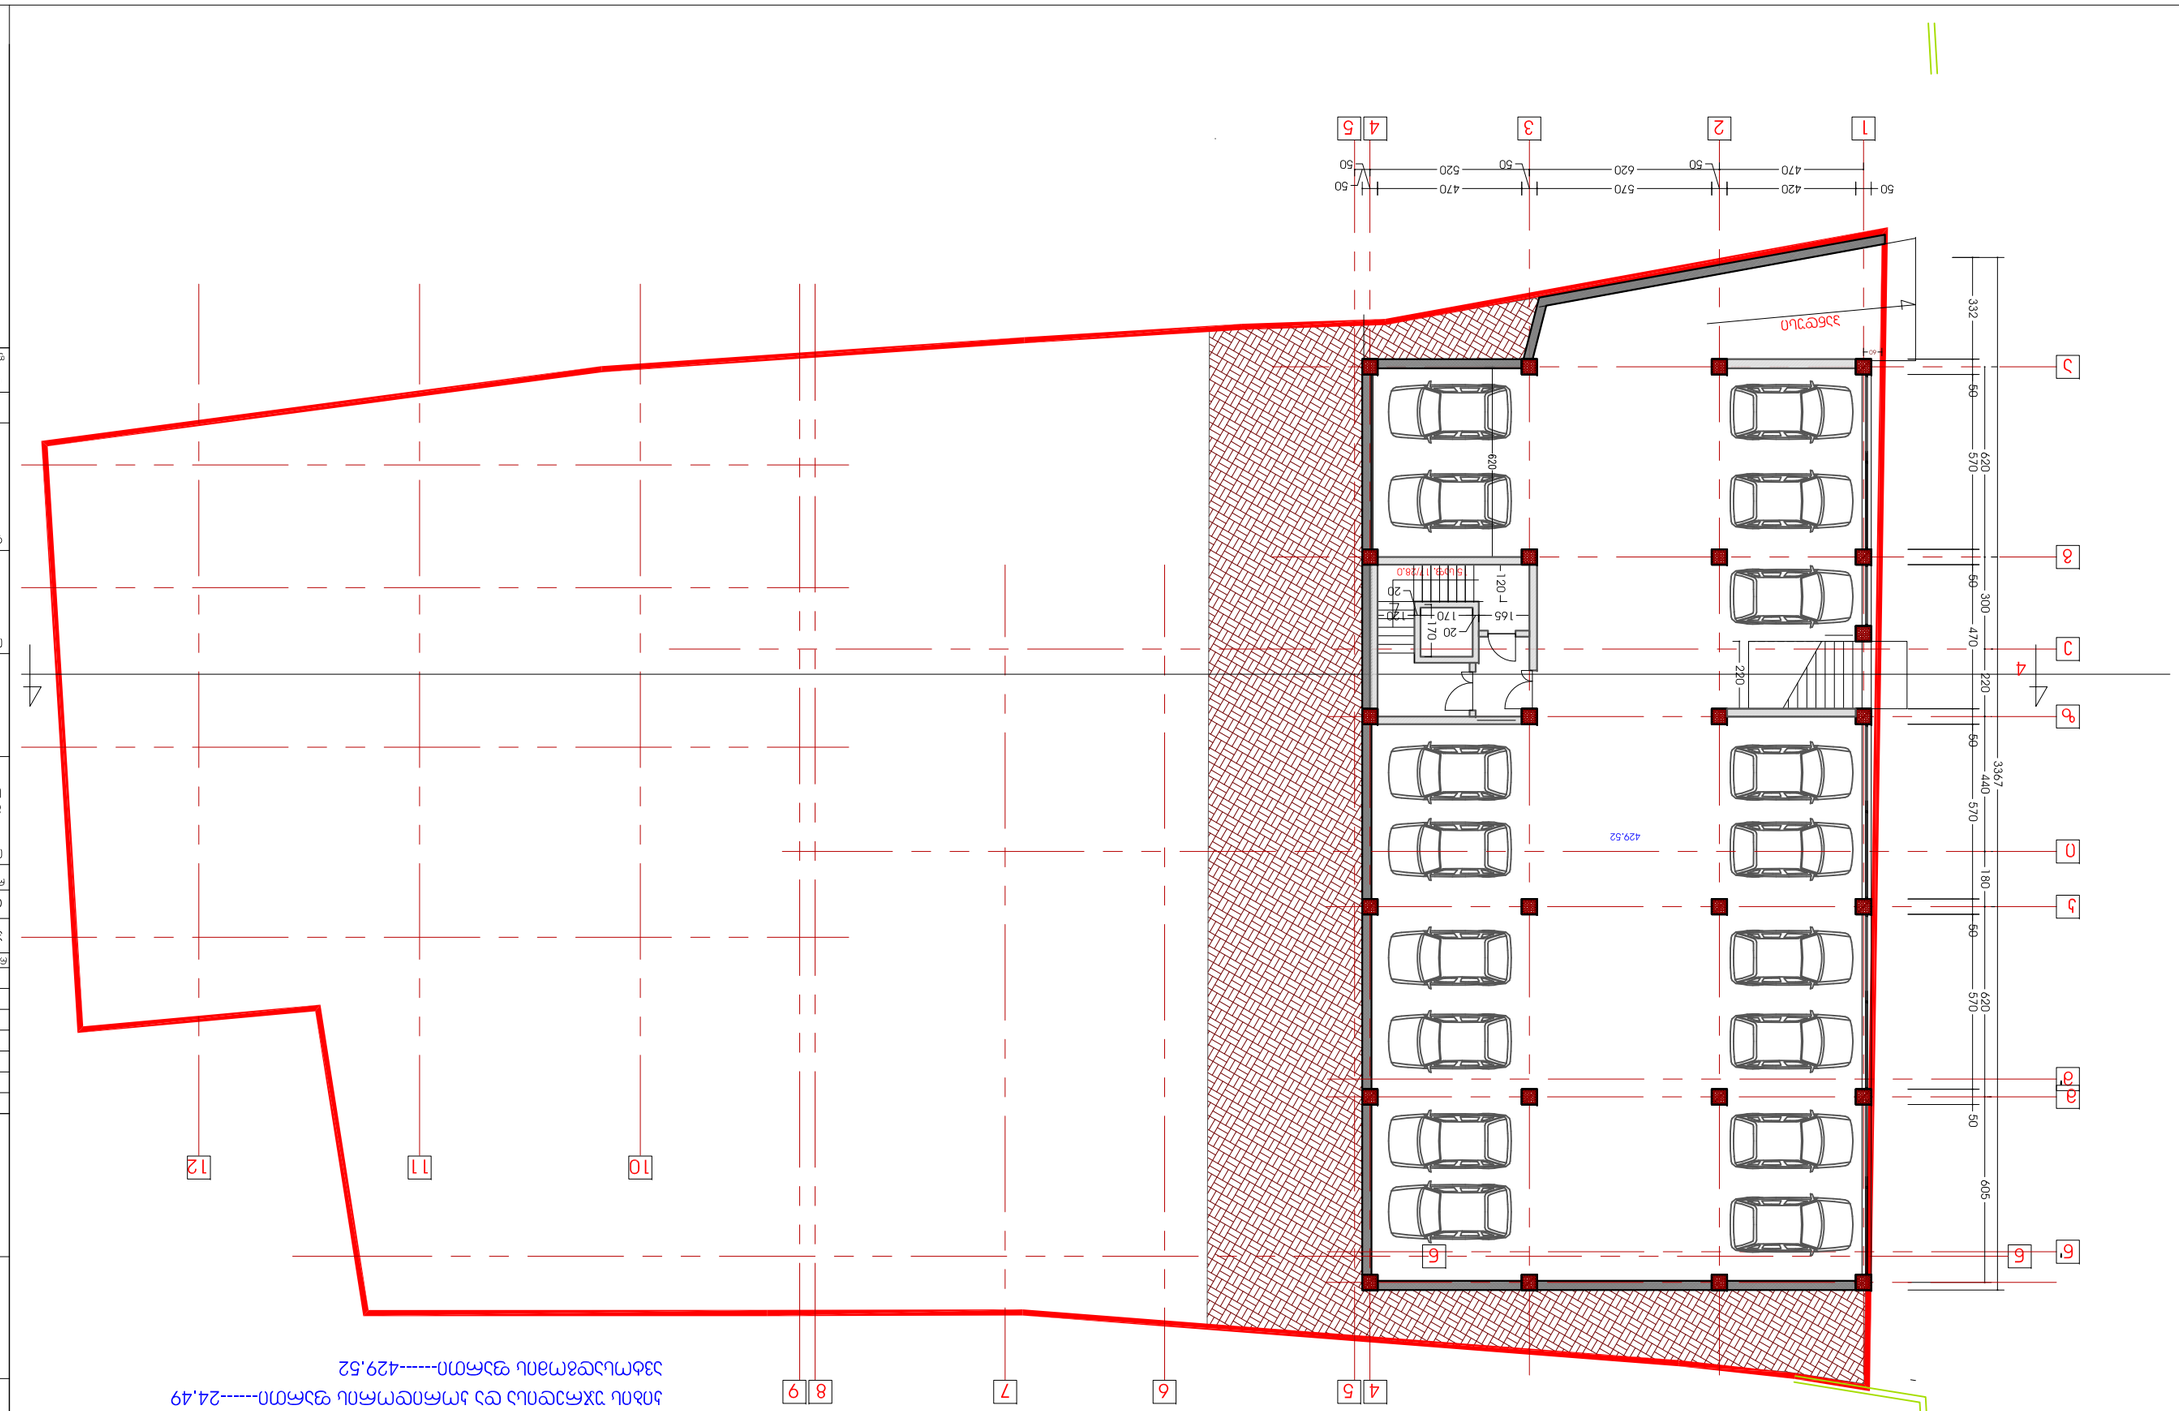
1
2
3
4
5
50
420
470
50
570
620
50
470
520
50
50
4
5
6
7
8
9
10
11
12
6
6'
7
7'
8
8'
9
9'
50
60
570
620
60
300
470
220
60
440
570
180
60
570
620
60
605
332
3367
220
120
20
170
145
120
20
170
629
429.52
3366.00
3366.00
-2.80 ნიშნულის ბეტონის ბაქანი
ნიშნული 1728.0
ნიშნული 1728.0
ნიშნული 1728.0

ავტოსადგომის გეგმა ნიშნულზე 0.00

2


58.72 მ2

239.23 მ2

0.00/757.09

ფორმატი	პროექტის №
A3	

ბ.კვინტიგაშვილი	
ბ.კვინტიგაშვილი	
ბ.ცაცანაშვილი	
ბ.ცაცანაშვილი	
დ.გელაშვილი	

დირექტორი	
მთ.არქიტექტორი	
პბ.ინჟინერი	
დამამუშავა	
მელანჟი	

რევიზია	თარიღი	განმარტება

პროექტის №

CAD DWG FILE:

რევიზია: თარიღი:

ობიექტის სახელწოდება:

მრავალბინიანი საცხოვრებელი სახლი მარუხის მგმირების ქუჩაზე

ობიექტის მისამართი:

ქ.თბილისი, მარუხის გმირების ქ.

ფურცლის სახელი:

ავტოსადგომის გეგმა ნიშნულზე 0.00

მასშტაბი: 1:200

ფურცლის ნომერი:

ფურცელი: A3 ფურცლები:

გოდაco
ვრცელბანრული ფირმა

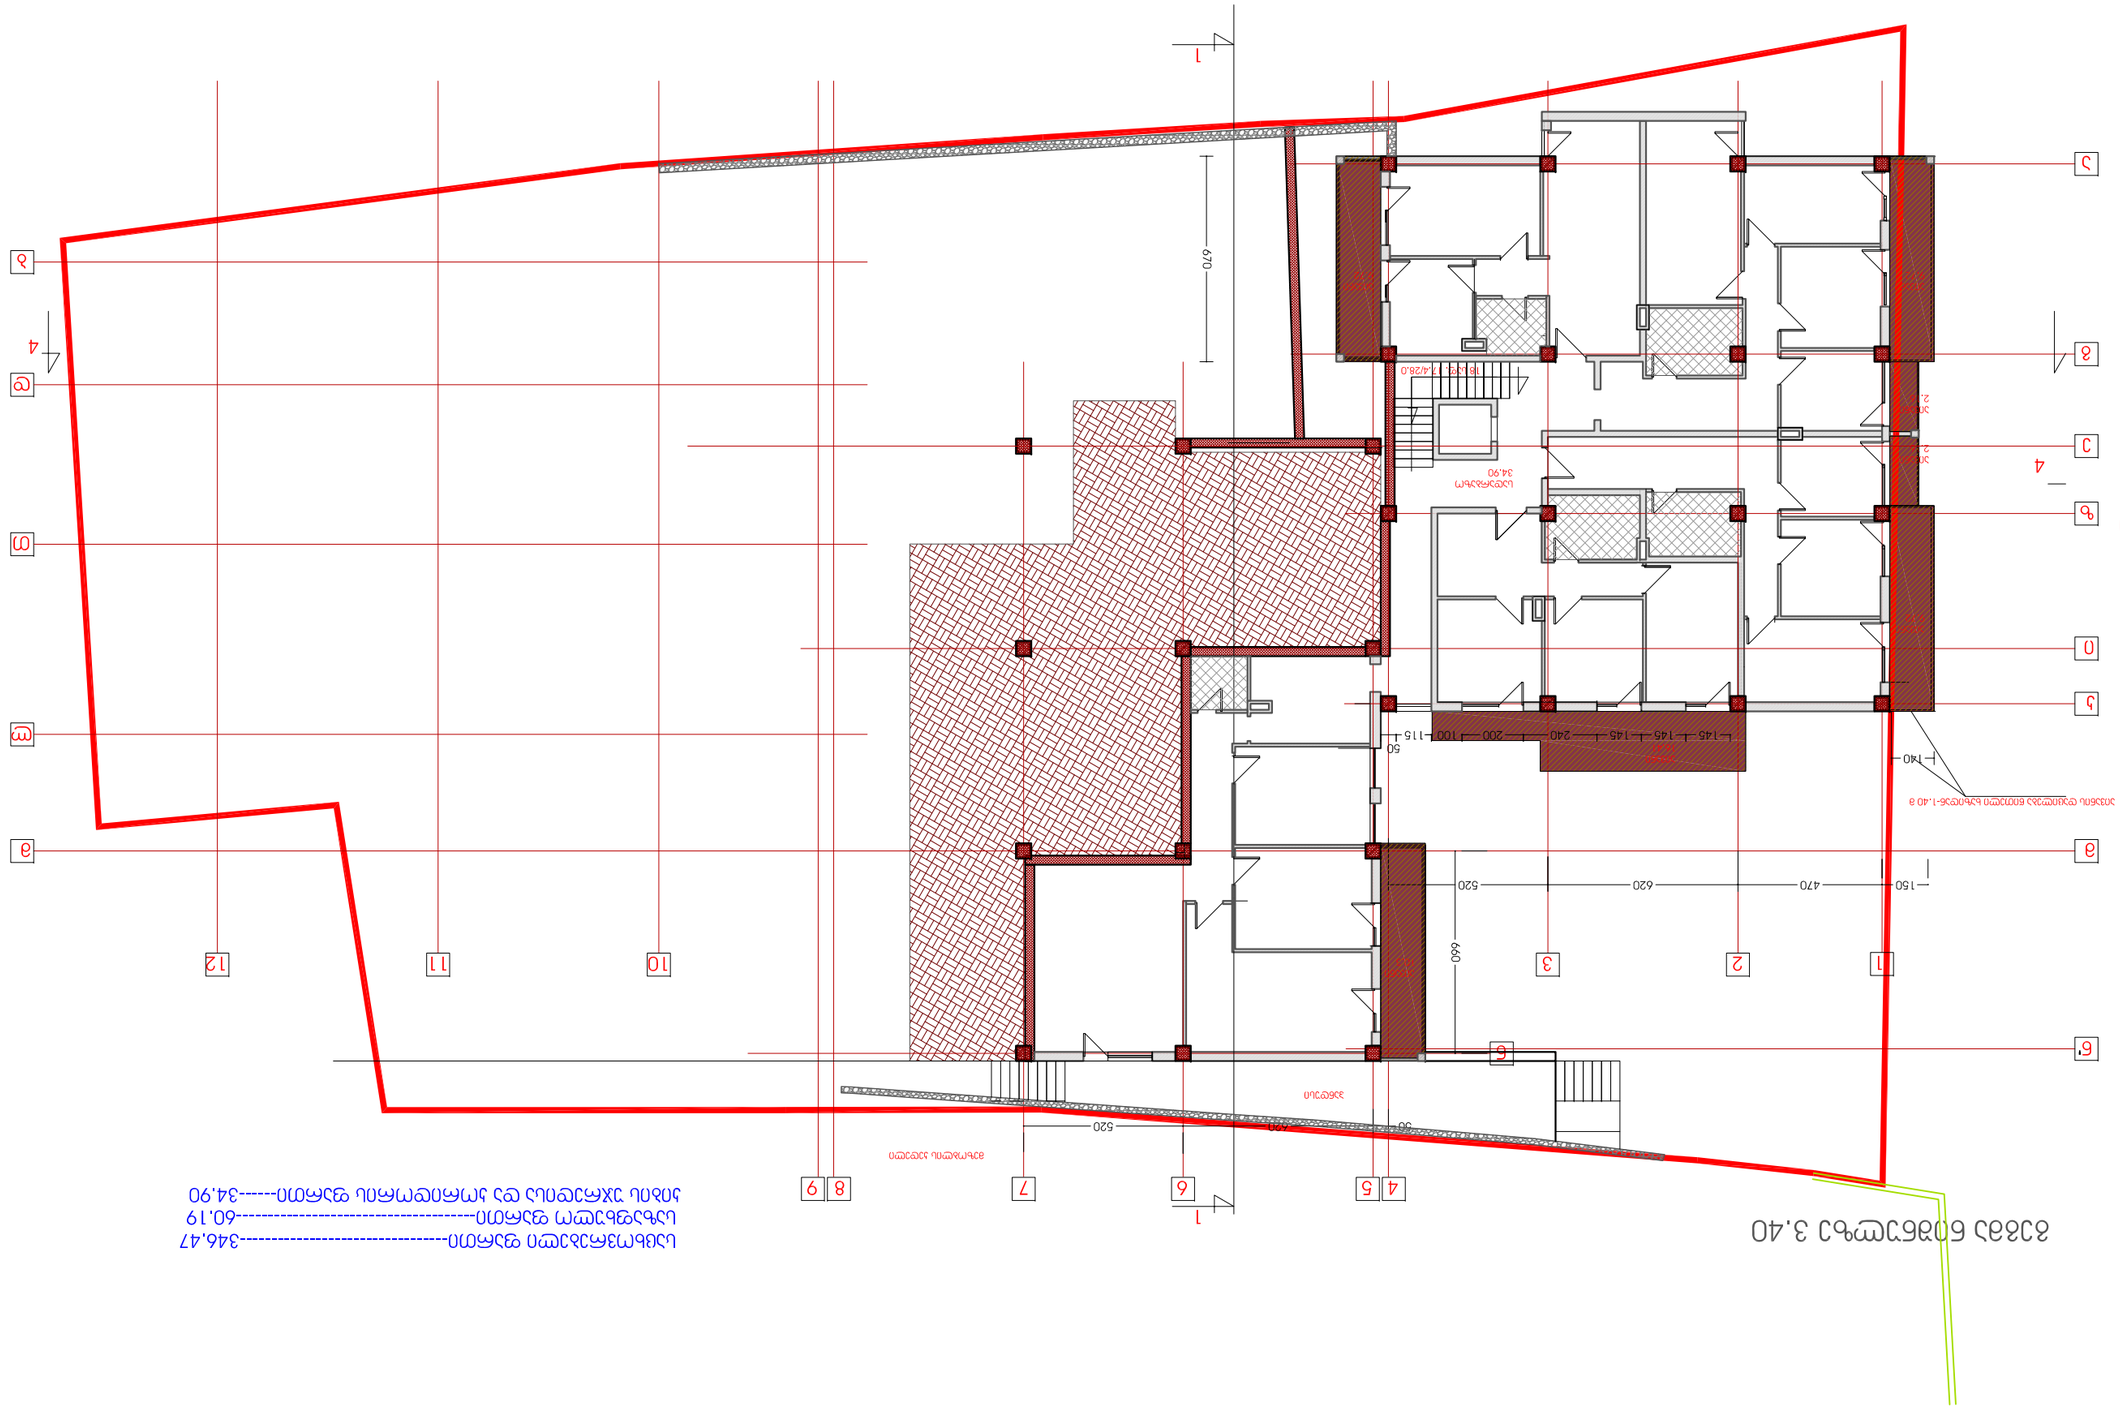
3
1
2
3
4
5
6
7
8
9
10
11
12
a
c
m
670
520
620
470
150
690
50
30
420
140
1:4.28.0
34.90
3.40
1:4.28.0
1:4.28.0
1:4.28.0

გეგმა ნიშნულზე 6.75

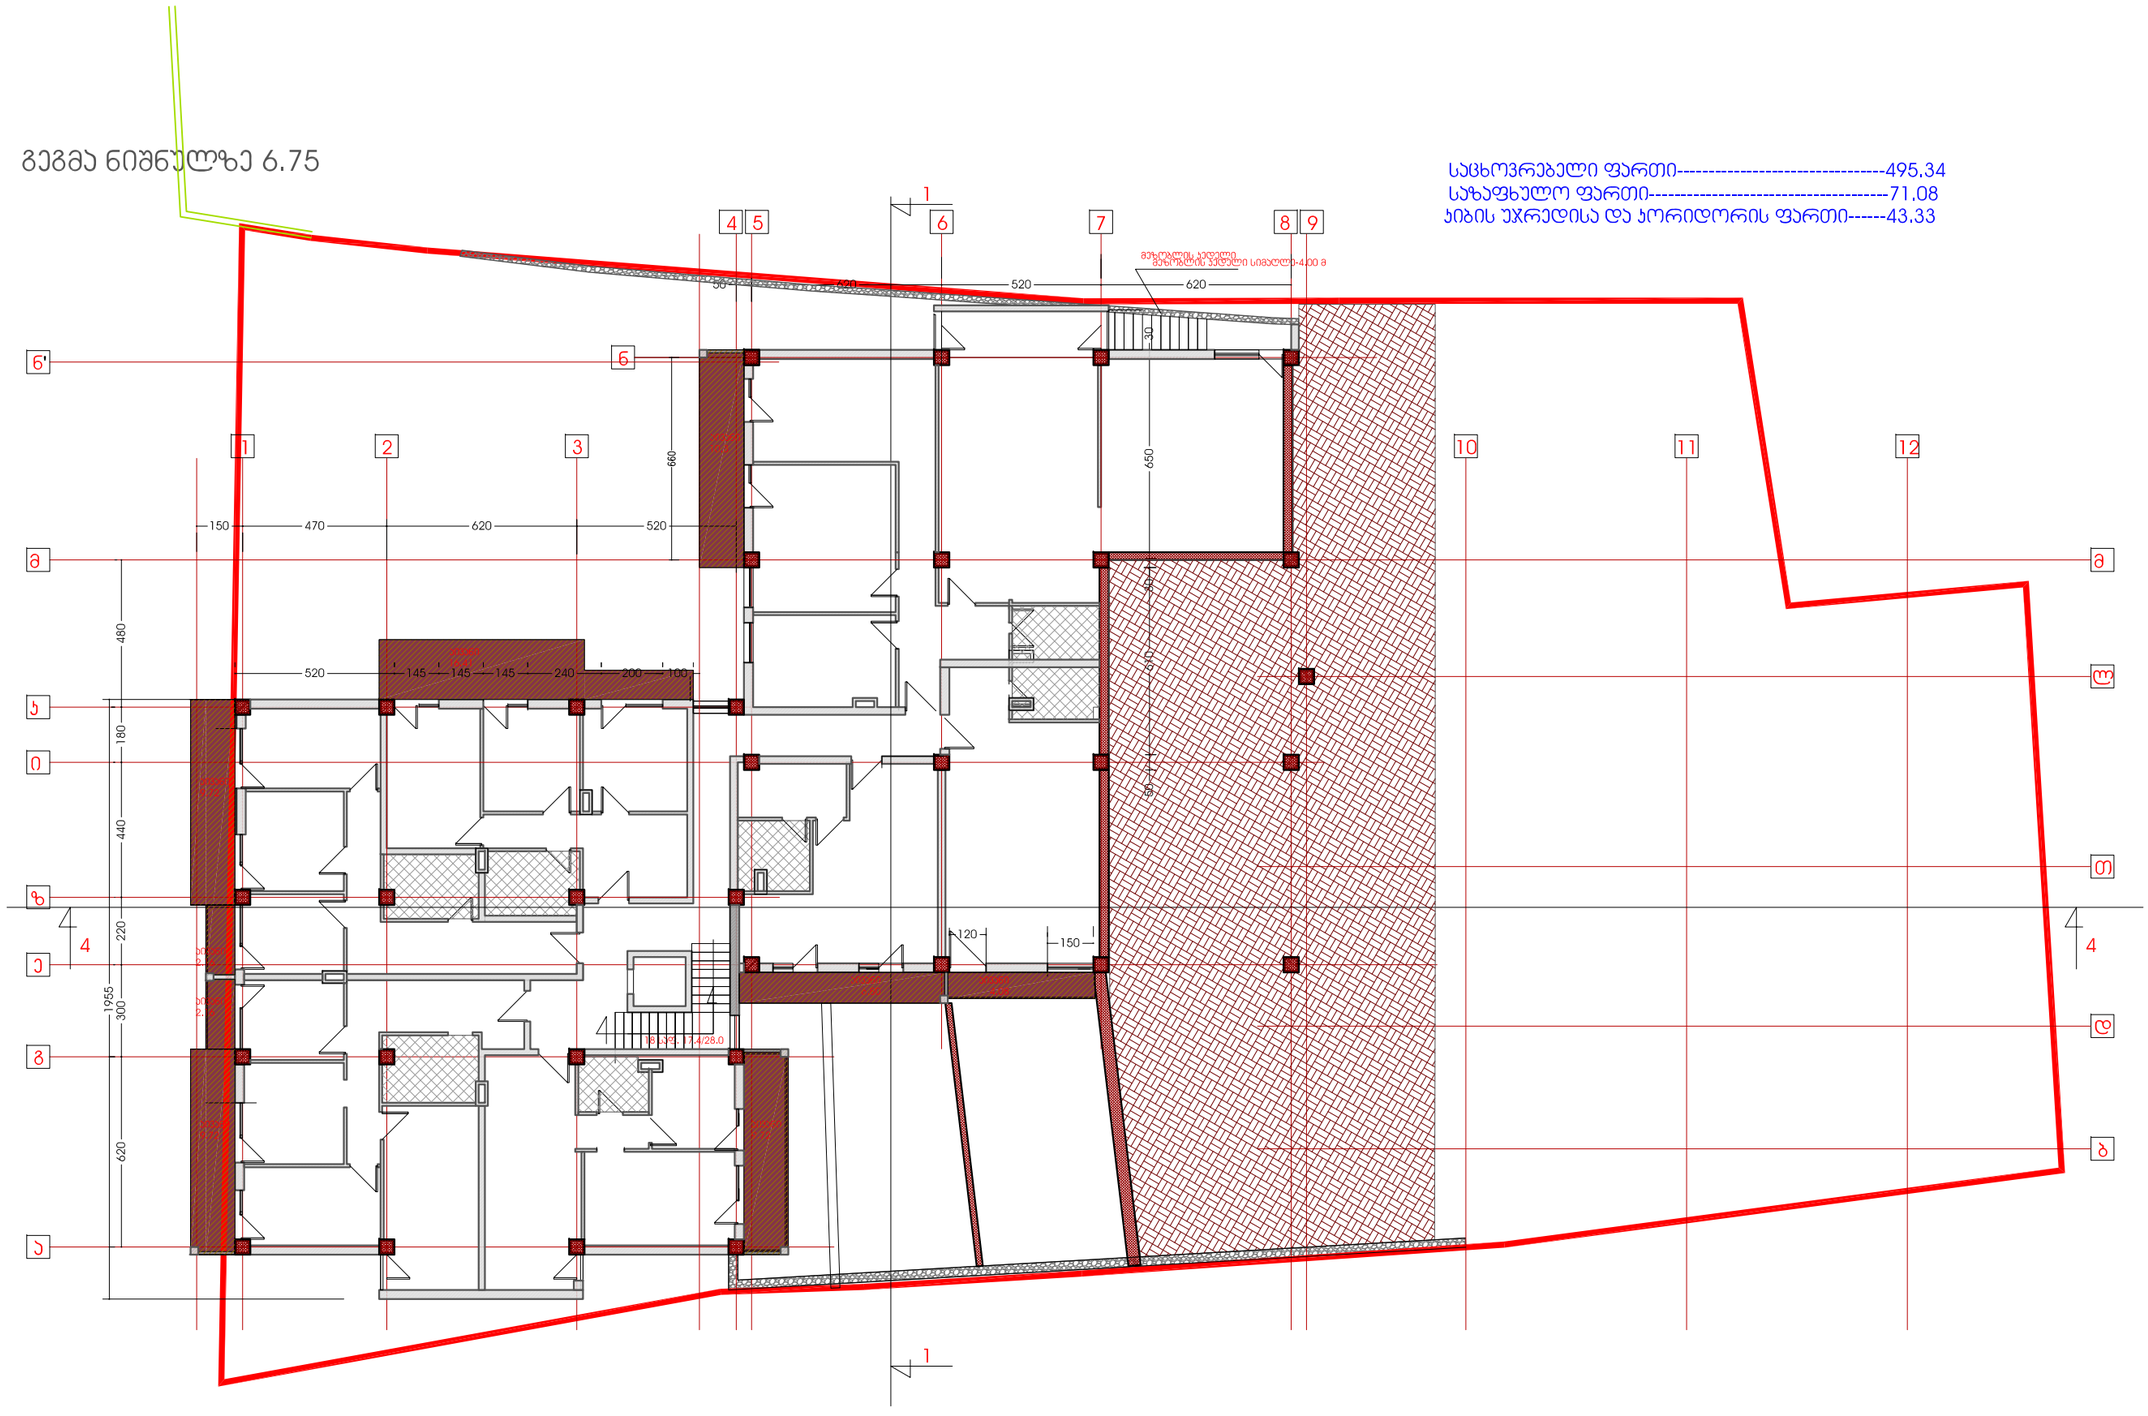

საცხოვრებელი ფართი----------495.34
საზაფხულო ფართი----------71.08
პირის უჯრედისა და კორიდორის ფართი------43.33

ფორმატი	პროექტის №
A3	

შ.პირის/ხაზის/	შ.პირის/ხაზის/	ს.ცხრილის/	ს.ტექსტის/	ლ.ტექსტის/	
ტიპური/ელემენტი	ტიპური/ელემენტი	ფორმატი	ფორმატი	ფორმატი	

რევიზია:	თარიღი:
პროექტის №	
CAD DWG FILE:	
რევიზია:	თარიღი:

ობიექტის სახელწოდება:

მრავალბინიანი საცხოვრებელი სახლი მარუხის გმირების ქუჩაზე

ობიექტის მისამართი:

ქ.თბილისი, მარუხის გმირების ქ.

ფურცლის სახელი:

გეგმა ნიშნულზე 6.75

მასშტაბი: 1:200

ფურცლის ნომერი:

ფურცელი: A3	ფურცლები:

გიორგი godaco არქიტექტორული ფირმა

გეგმა ნიშნულზე 10.10

საცხოვრებელი ფართი----------563.40
საზაფხულო ფართი----------98.98
პიბის უჯრედისა და პორიდორის ფართი------48.01

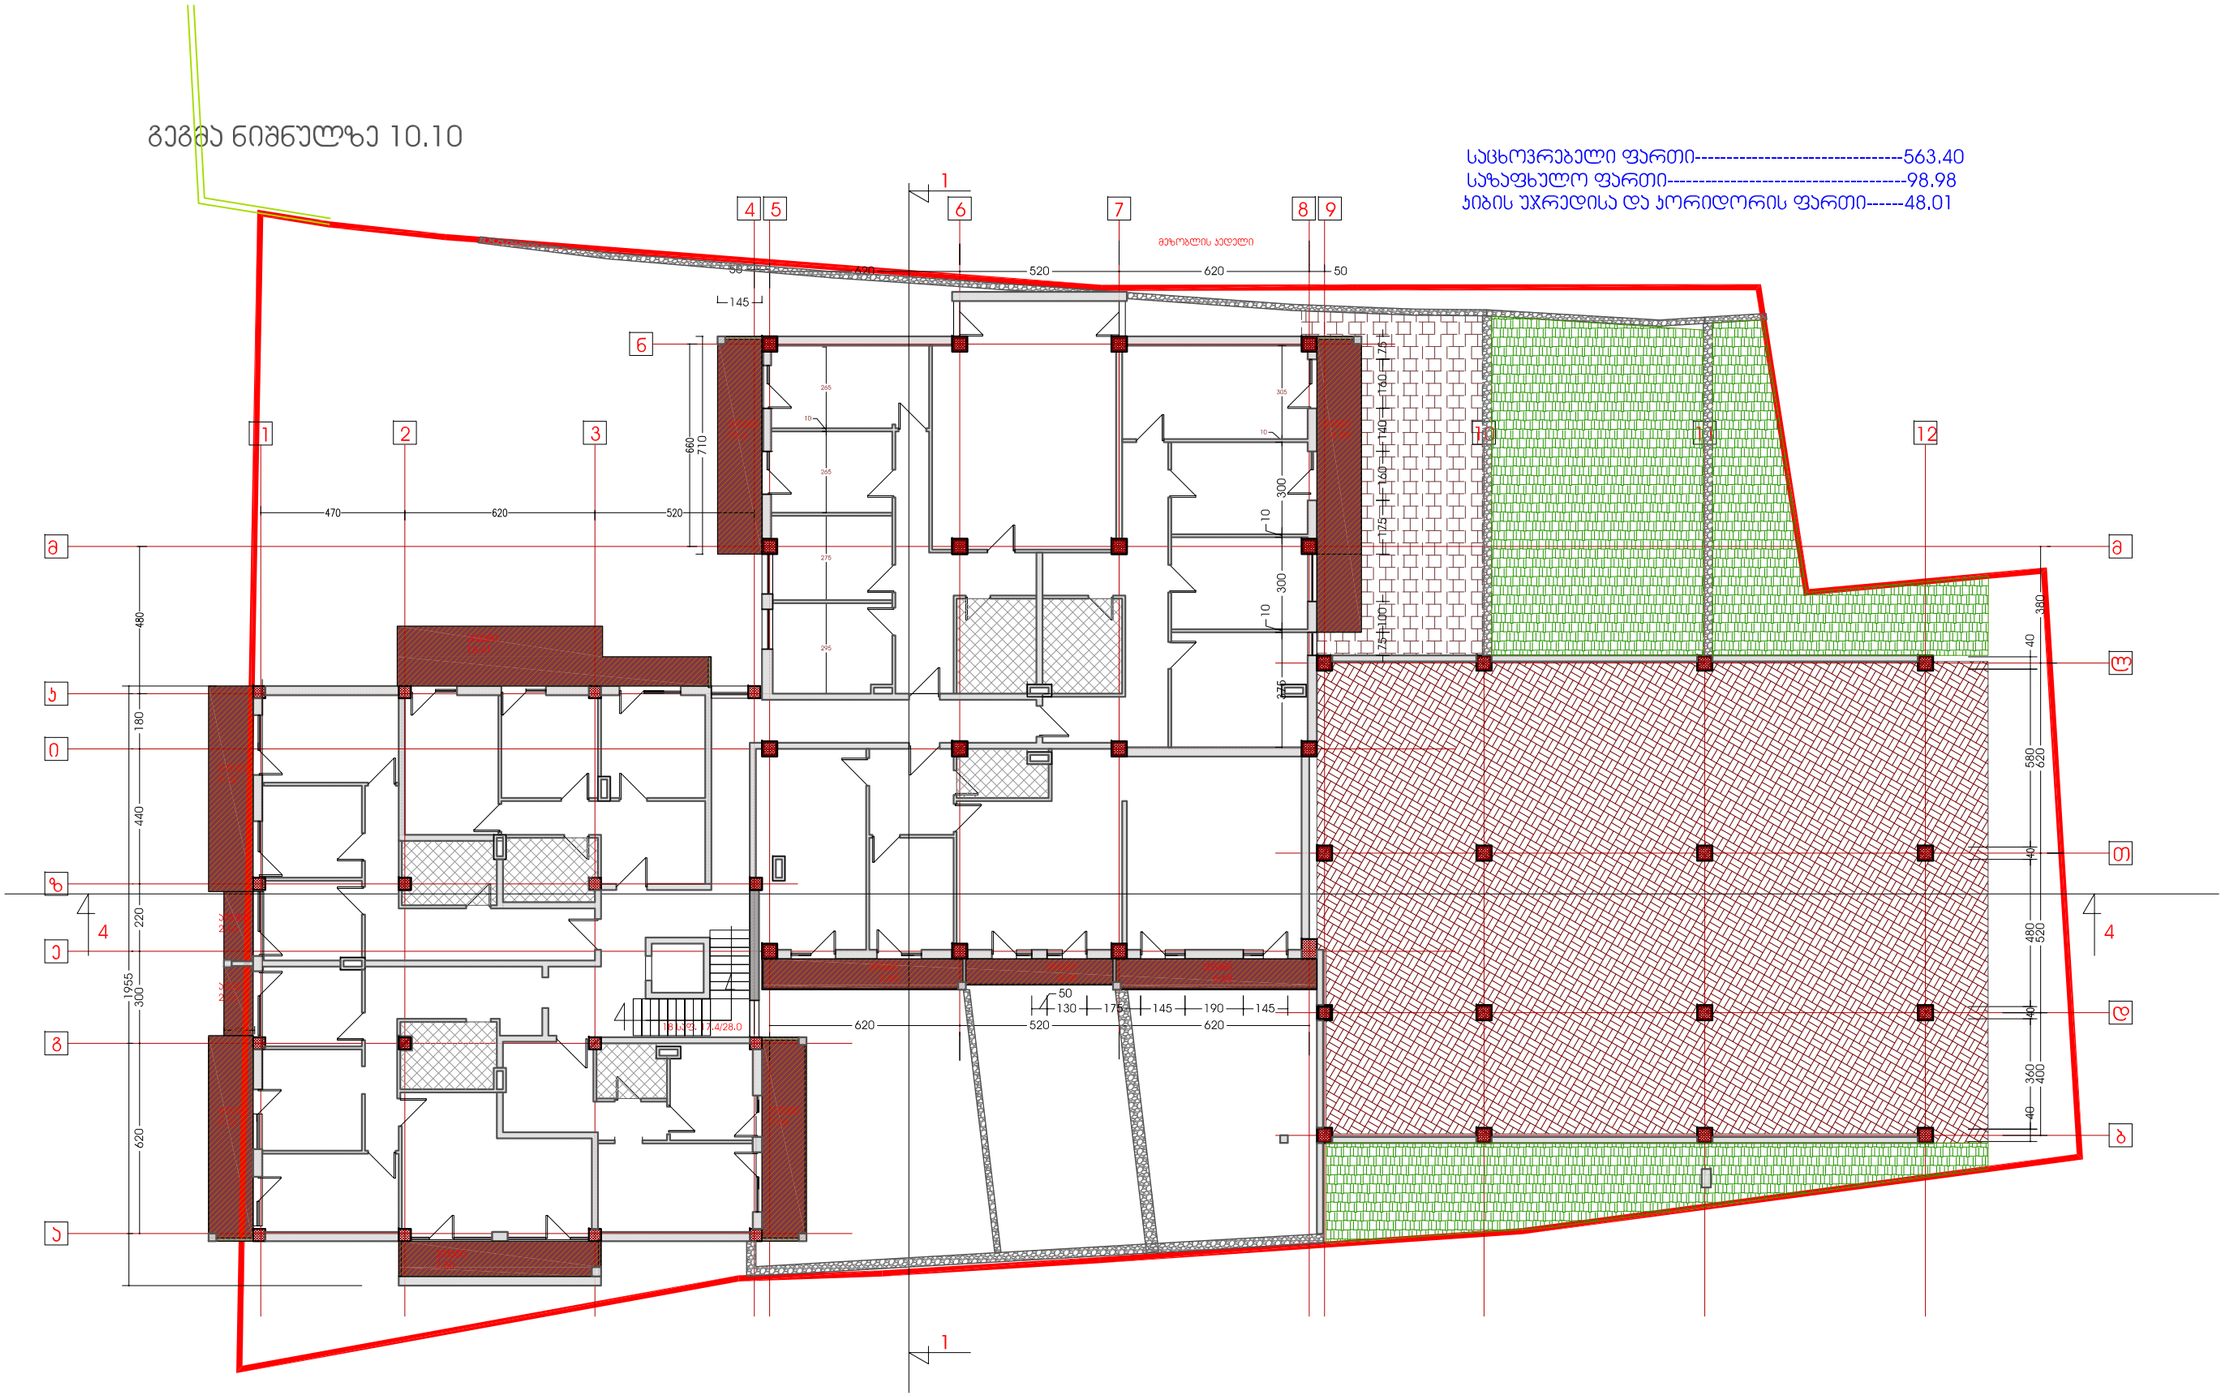

ფორმატი	პროექტის №:
A3	

ტექნიკური	
მთავარი არქიტექტორი	
პბტორი	
დიზაინერი	
გეგმარება	
ტ.მეზობლების	
ტ.მეზობლების	
ტ.მეზობლების	
ტ.მეზობლების	

რევიზია	თარიღი

პროექტის №

CAD DWG FILE:

რევიზია: თარიღი:

ობიექტის სახელწოდება:

მრავალბინიანი საცხოვრებელი სახლი მარუხის გმირების ქუჩაზე

ობიექტის მისამართი:

ქ.თბილისი, მარუხის გმირების ქ.

ფურცლის სახელი:

გეგმა ნიშნულზე 10.10

მასშტაბი: 1:200

ფურცლის ნომერი:

ფორმატი: A3 ფურცლები:

გოდაძე
godaco+
არქიტექტურული ფირმა

საცხოვრებელი ფართი----------555.81
საზაფხულო ფართი----------112.27
პიბის უჯრედისა და პორიდორის ფართი------55.27
დამხმარე ფართი------145.49

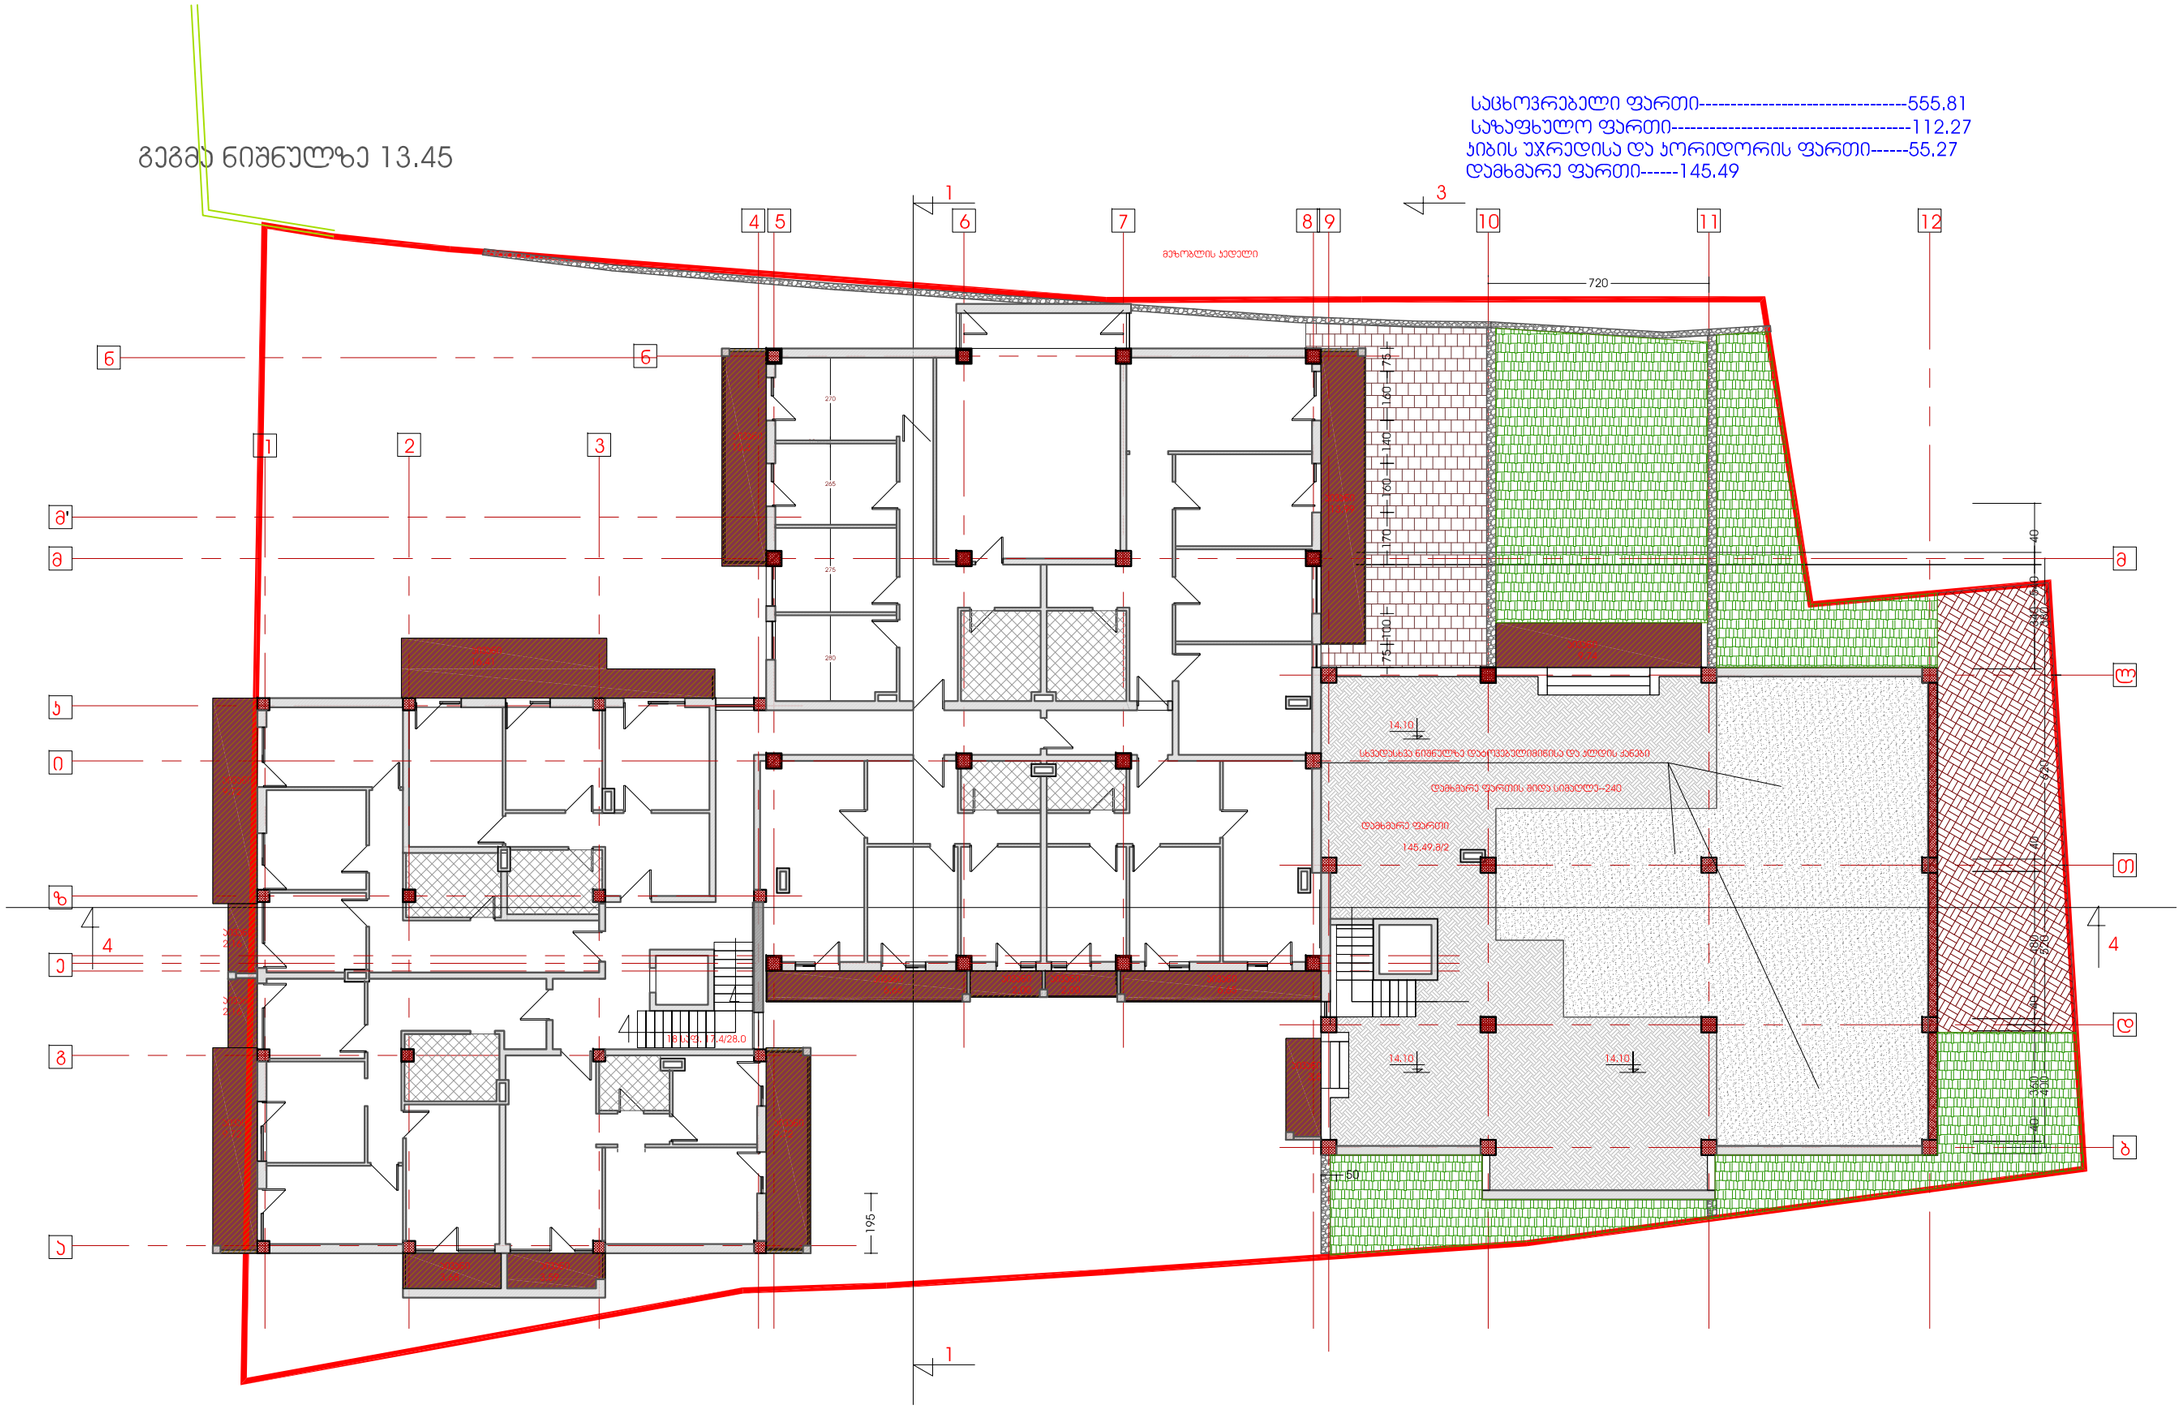

ფორმატი	პროექტის №
A3	

გ.პეიზაჟებიანი	გ.პეიზაჟებიანი	გ.ცხვებიანი	გ.ცხვებიანი	დ.გახარიშვილი	
დირექტორი	მთ.არქიტექტორი	ექტორი	დიზაინერი	მხატვარი	

რევიზია	თარიღი

ნახაზი

პროექტის №

CAD DWG FILE:

რევიზია: თარიღი:

ობიექტის სახელწოდება:

მრავალბინიანი საცხოვრებელი სახლი მარუხის გმირების ქუჩაზე

ობიექტის მისამართი:

ქ.თბილისი, მარუხის გმირების ქ.

ფურცლის სახელი:

გეგმა ნიშნულზე 13.45

მასშტაბი: 1:200

ფურცლის ნომერი:

ფურცლები: A3 ფურცელი:

godaco+
გოდაკო
არქიტექტურის ფირმა

გეგმა ნიშნულზე 16.80

საცხოვრებელი ფართი----------503.78
საზაფხულო ფართი----------127.92
პირის უხრედისა და პორიდორის ფართი------80.71
პატოსადგომის ფართი------308.37

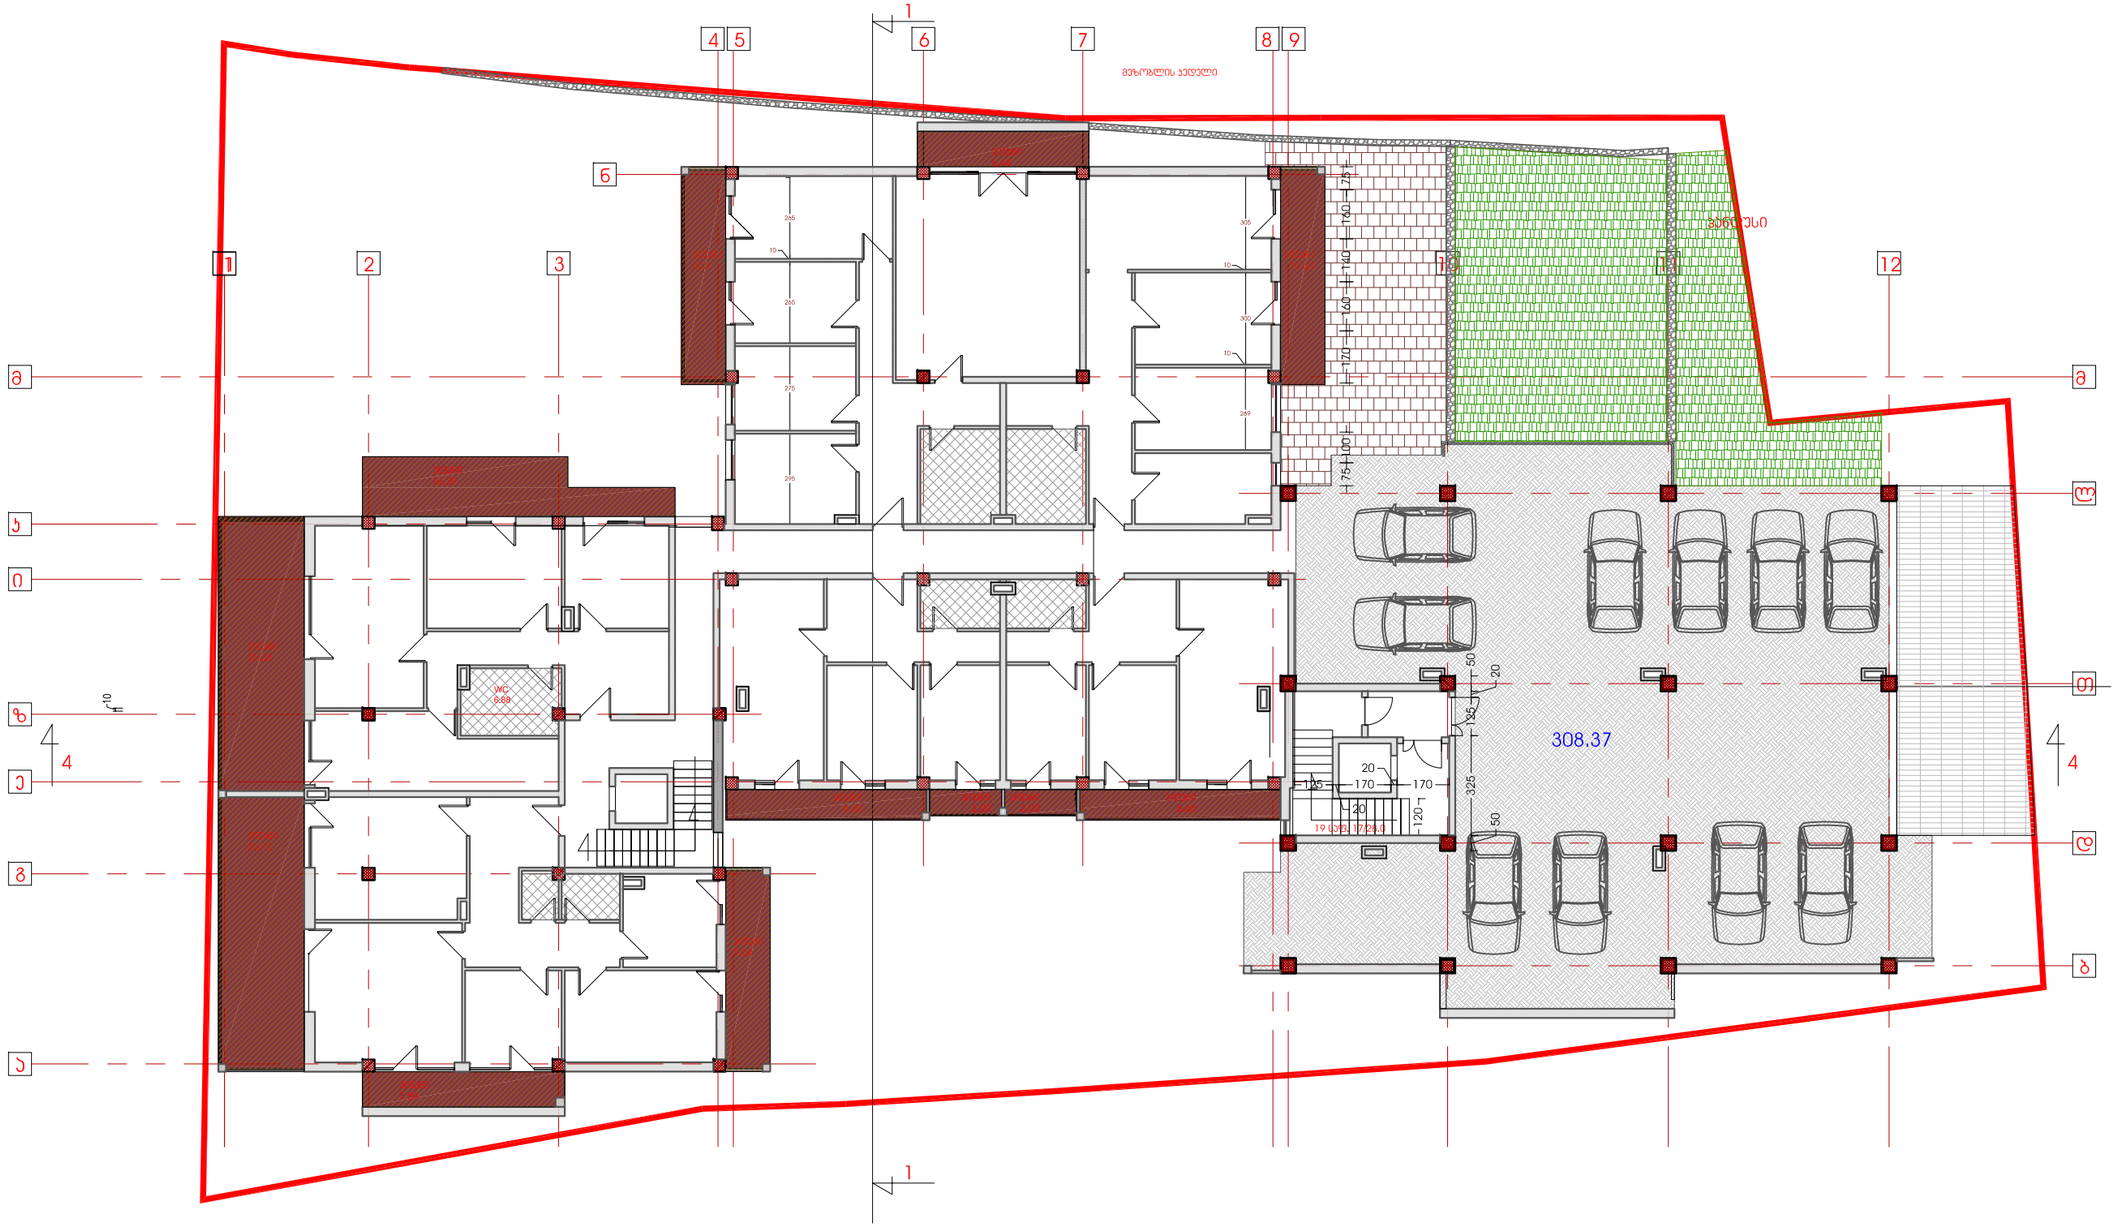

ფორმატი	პროექტის №
A3	

გ.პროექტორი	
გ.პროექტორი	
გ.ტექნიკოსი	
ტ.ტექნიკოსი	
ტ.მხატვრობა	

დირექტორი	
მთ.არქიტექტორი	
პროექტი	
დეველოპერი	
მშენებელი	

რევიზია	თარიღი
	შენიშვნა

პროექტის №

CAD DWG FILE:

რევიზია:	თარიღი:

ობიექტის სახელწოდება:

მრავალბინიანი საცხოვრებელი სახლი მარუხის გმირების ქუჩაზე

ობიექტის მისამართი:

ქ.თბილისი, მარუხის გმირების ქ.

ფურცლის სახელი:

გეგმა ნიშნულზე 16.80

მასშტაბი: 1:200

ფურცლის ნომერი:

ფურცელი: A3 ფურცლები:

გიორგი
godaco+
არქიტექტორი ფირმა

გეგმა ნიშნულზე 20.15

საცხოვრებელი ფართი----------681.18
საზაფხულო ფართი--(ტერასა----49.02)----------193.91
პიბის უკრედისა და კორიდორის ფართი-----92.56

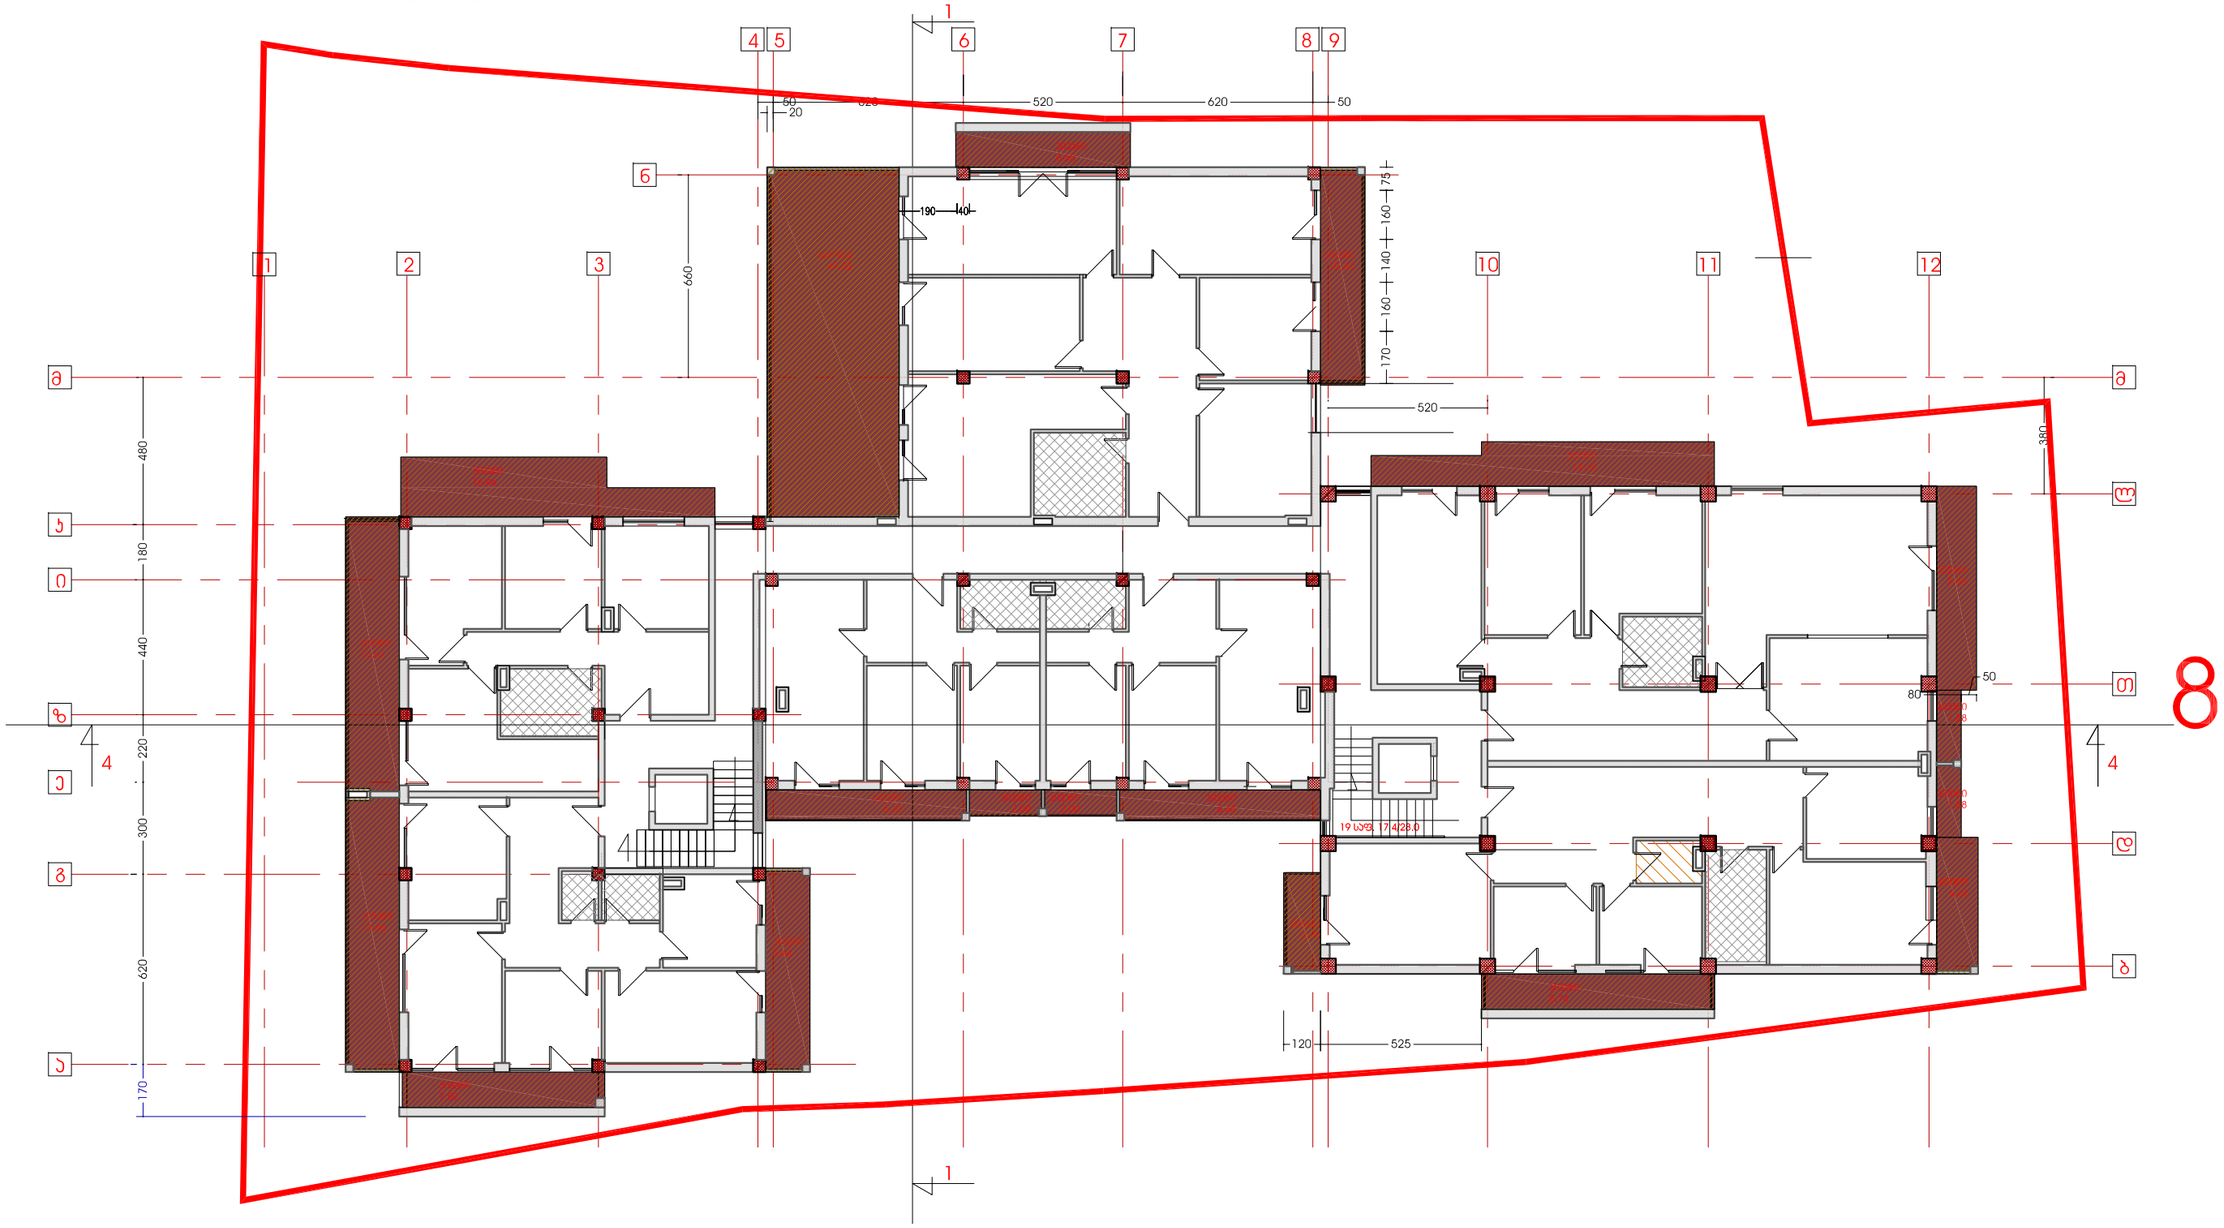

ფორმატი	პროექტის №
A3	

ა.პოპიაშვილი	ა.პოპიაშვილი	ბ.ცაბაძე	ბ.ცაბაძე	დ.გახარიაძე	
დირექტორი	მთ.არქიტექტორი	ხელმძღვანელი	დიზაინერი	მენეჯერი	

რევიზია:	თარიღი:
პროექტის №	
CAD DWG FILE:	
რევიზია:	თარიღი:

ობიექტის სახელწოდება:

მრავალბინიანი საცხოვრებელი სახლი მარუხის გმირების ქუჩაზე

ობიექტის მისამართი:

ქ.თბილისი, მარუხის გმირების ქ.

ფურცლის სახელი:

გეგმა ნიშნულზე 20.15

მასშტაბი: 1:200

ფურცლის ნომერი:

ფურცელი: A3 ფურცლები:

გიდაო
godaco
არქიტექტურული ფირმა


1
4
4
1
1
2
3
4 5
6
7
8 9
10
11
12

გეგმა ნიშნულზე 26.85

საცხოვრებელი ფართი----------316.25
საზაფხულო ფართი--(ტერასა----194.28)----------246.79
კიბის უჯრედისა და კორიდორის ფართი------31.84

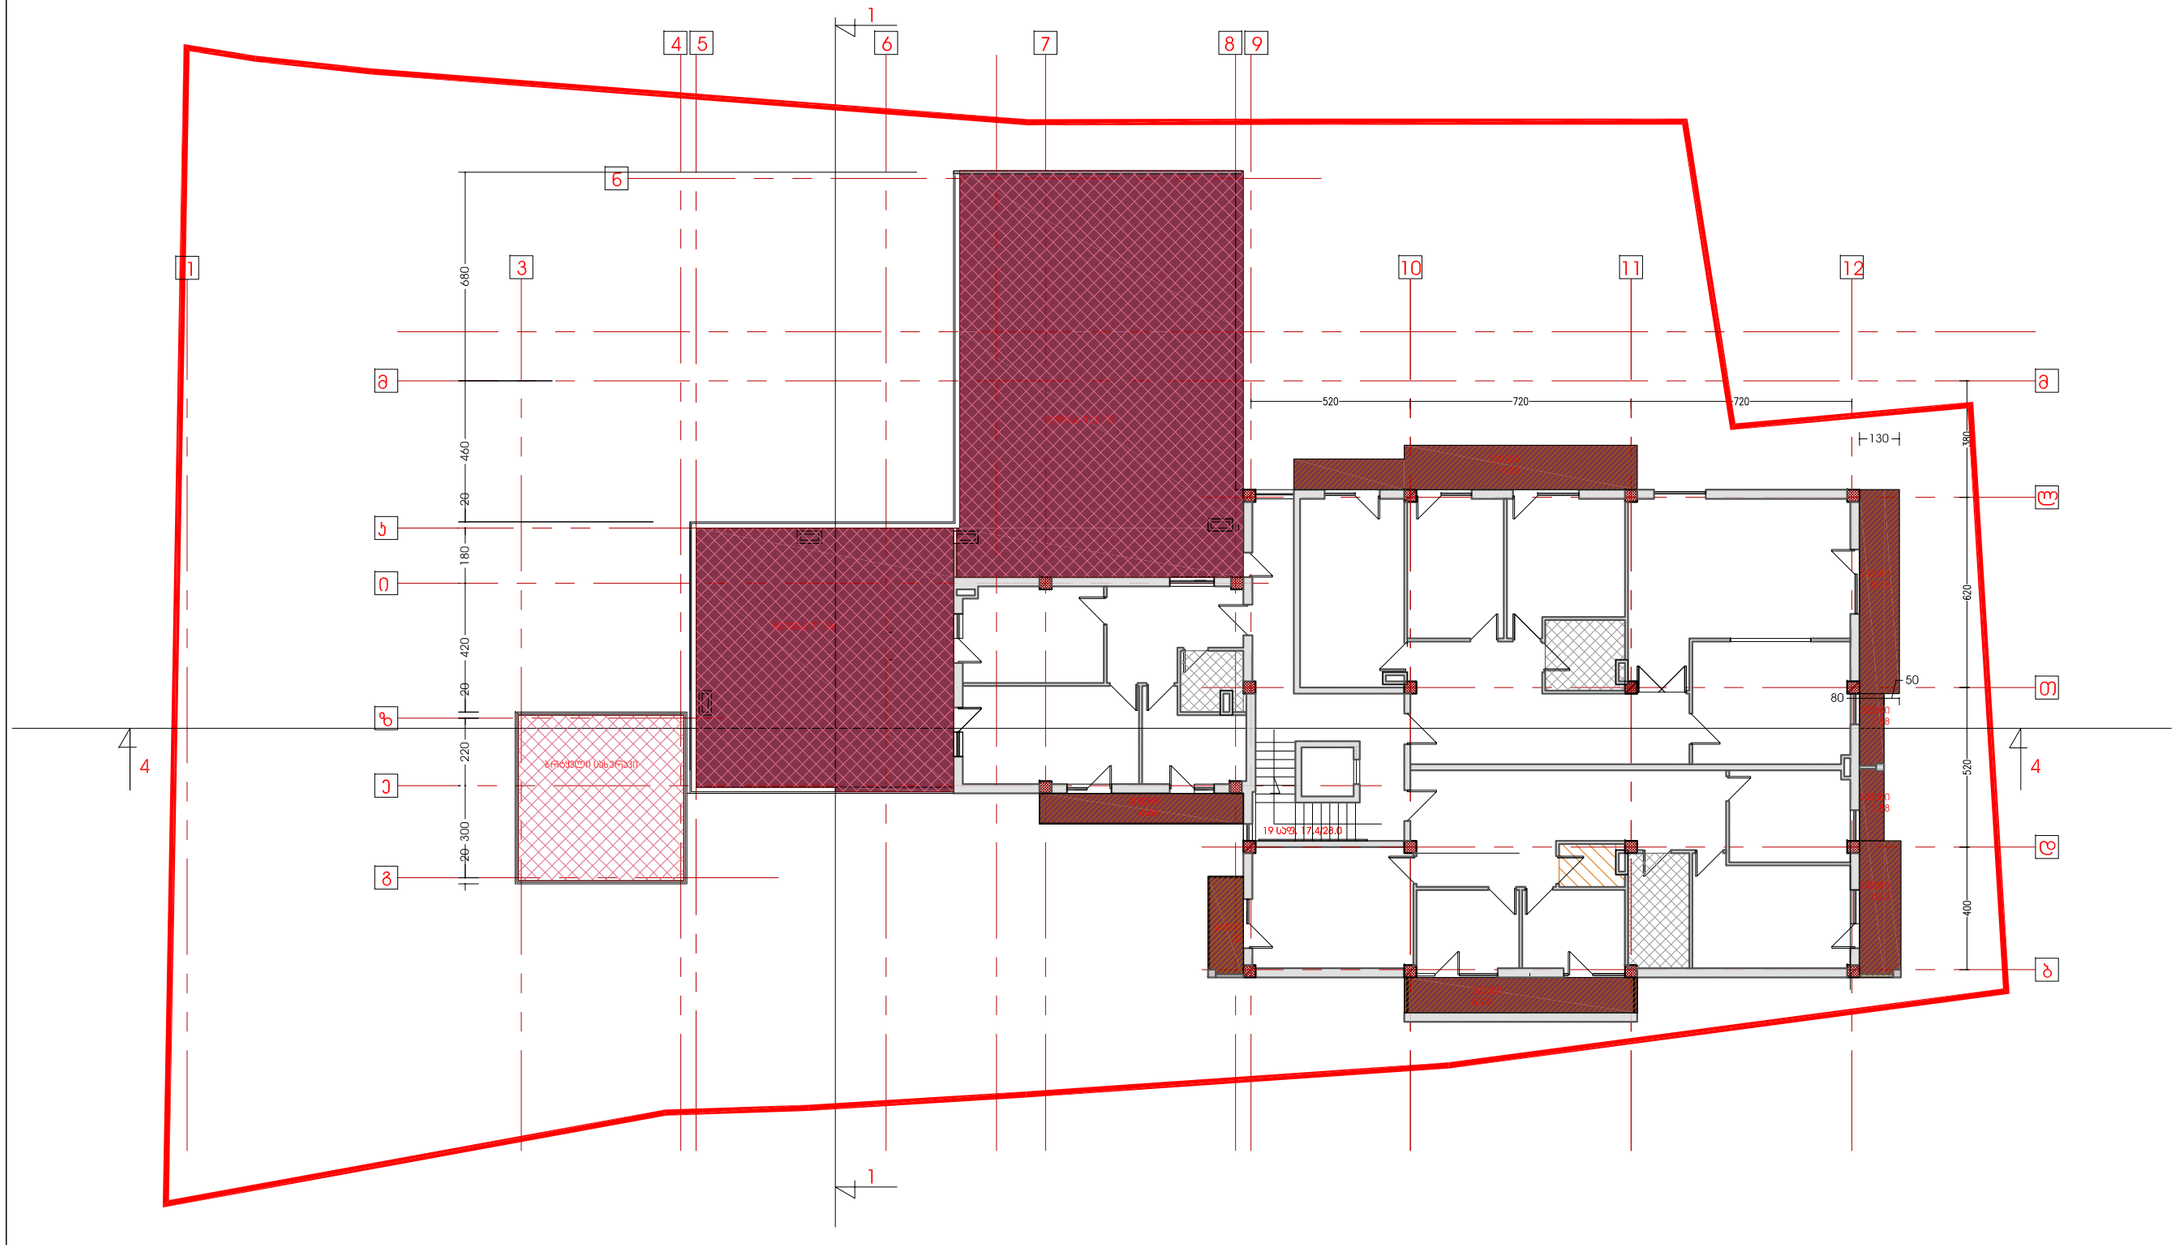

ფორმატი	პროექტის №
A3	


რევიზია	თარიღი
	ცვლილება

პროექტის №

CAD DWG FILE:

რევიზია:	თარიღი:

ობიექტის სახელწოდება:

მრავალბინიანი საცხოვრებელი სახლი მარუხის გმირების ქუჩაზე

ობიექტის მისამართი:

ქ.თბილისი, მარუხის გმირების ქ.

ფურცლის სახელი:

გეგმა ნიშნულზე 26.85

მასშტაბი: 1:200

ფურცლის ნომერი:

ფურცლის: A3 ფურცლების:

godaco+
არქიტექტურული ფირმა

გეგმა ნიშნულზე 30.20

საცხოვრებელი ფართი----------266.92
საზაფხულო ფართი--(ტერასა----66.62)----------112.18
კიბის უჯრედისა და კორიდორის ფართი------23.76

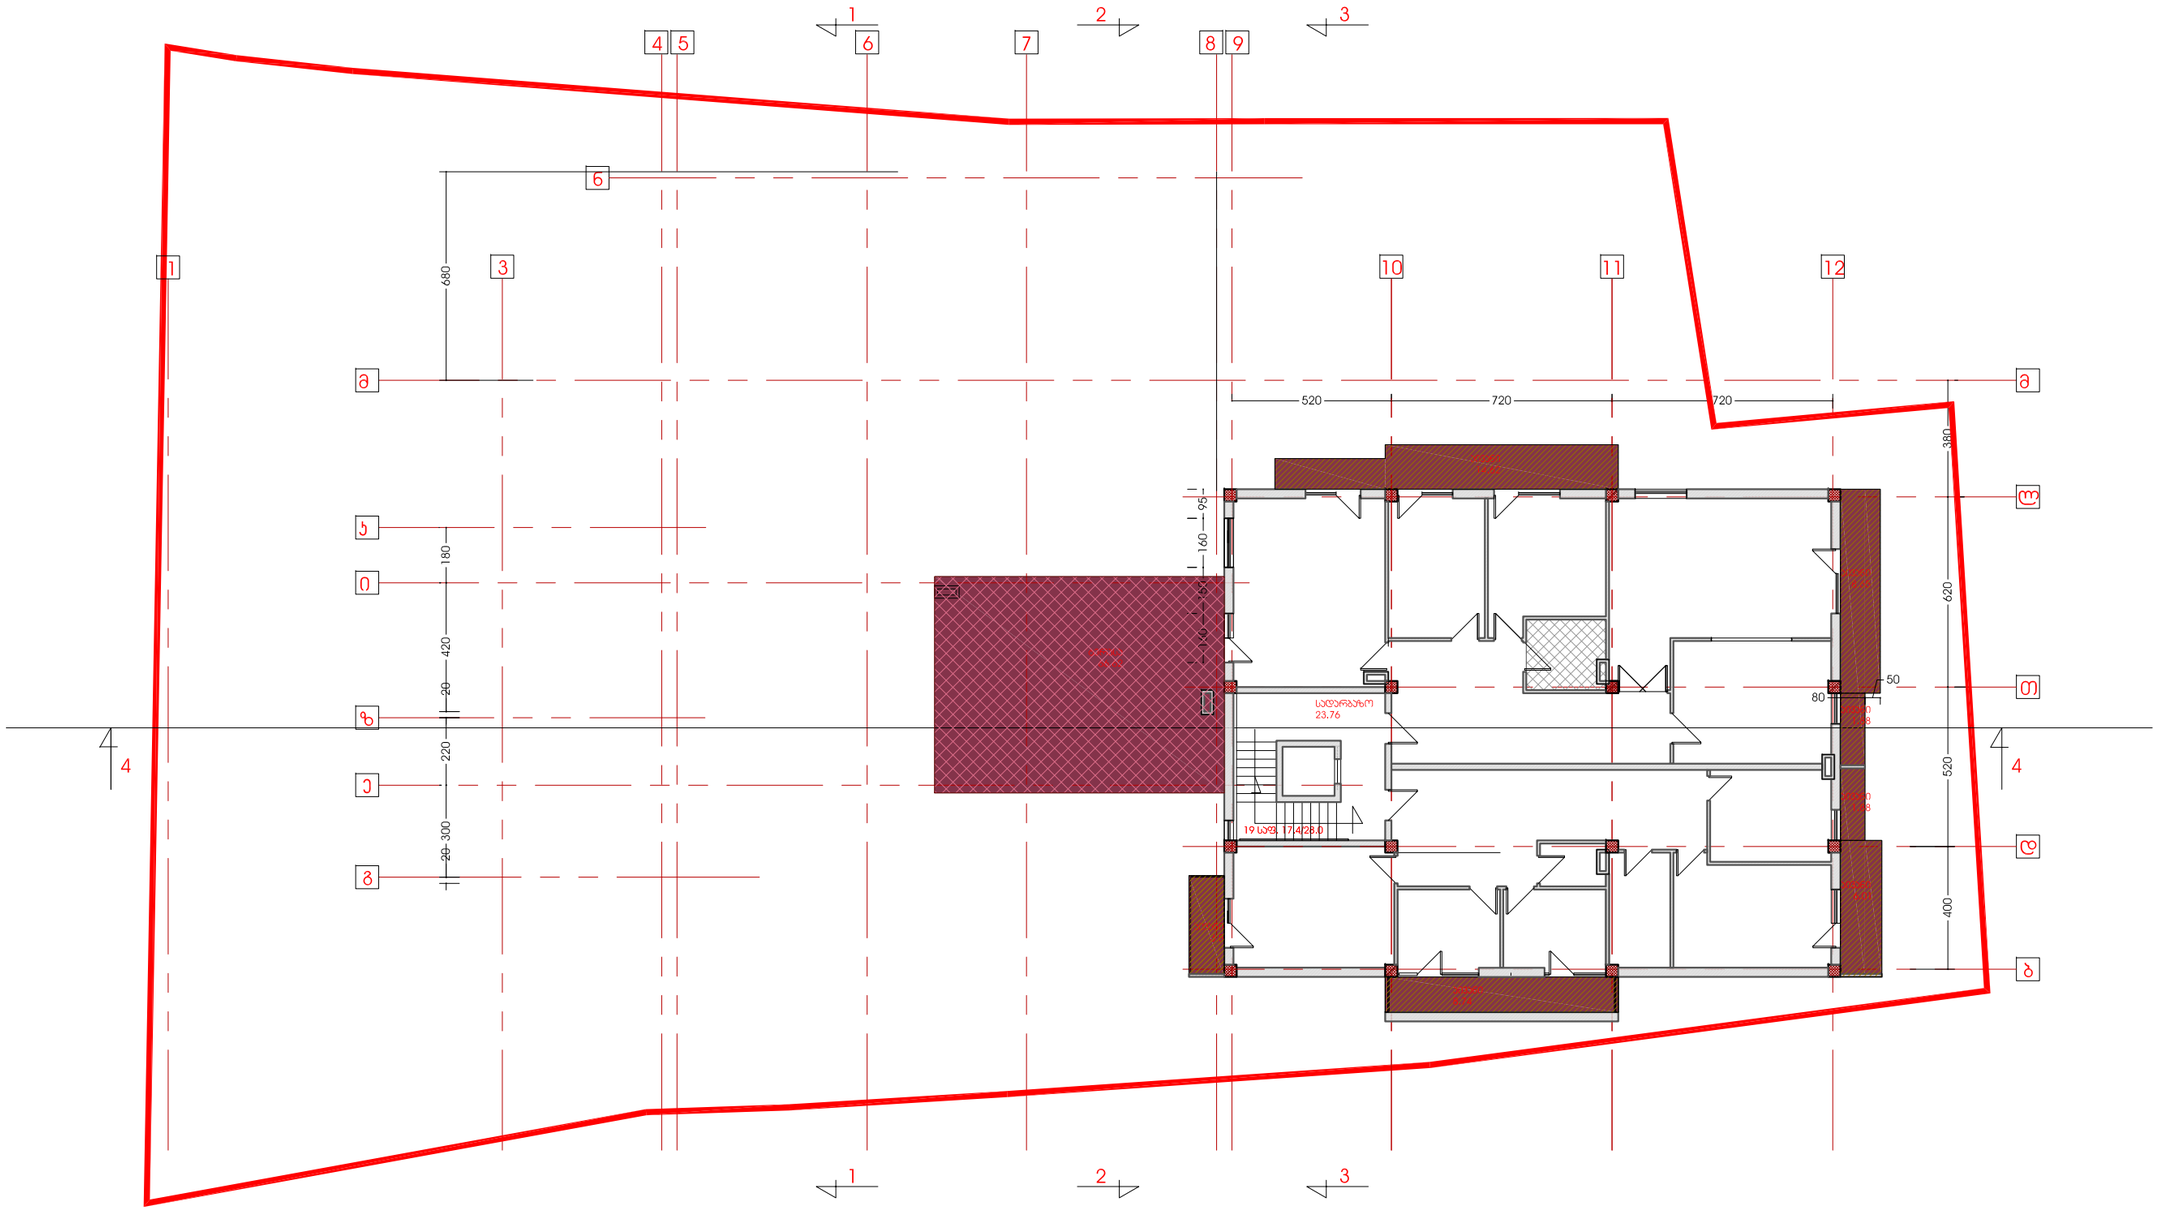

ფორმატი	პროექტის №:
A3	

დირექტორი	მთ.არქიტექტორი	ვებ.ოპერატორი	დიზაინერი	მხატვრობა	

რევიზია	თარიღი
პროექტის №:	
CAD DWG FILE:	
რევიზია:	თარიღი:

ობიექტის სახელწოდება:

მრავალბინიანი საცხოვრებელი სახლი მარუხის გმირების ქუჩაზე

ობიექტის მისამართი:

ქ.თბილისი, მარუხის გმირების ქ.

ფურცლის სახელი:

გეგმა ნიშნულზე 30.20

მასშტაბი: 1:250

ფურცლის ნომერი:

ფურცელი: A3 ფურცლები:

გოდაკო
godaco+
არქიტექტურული ფირმა

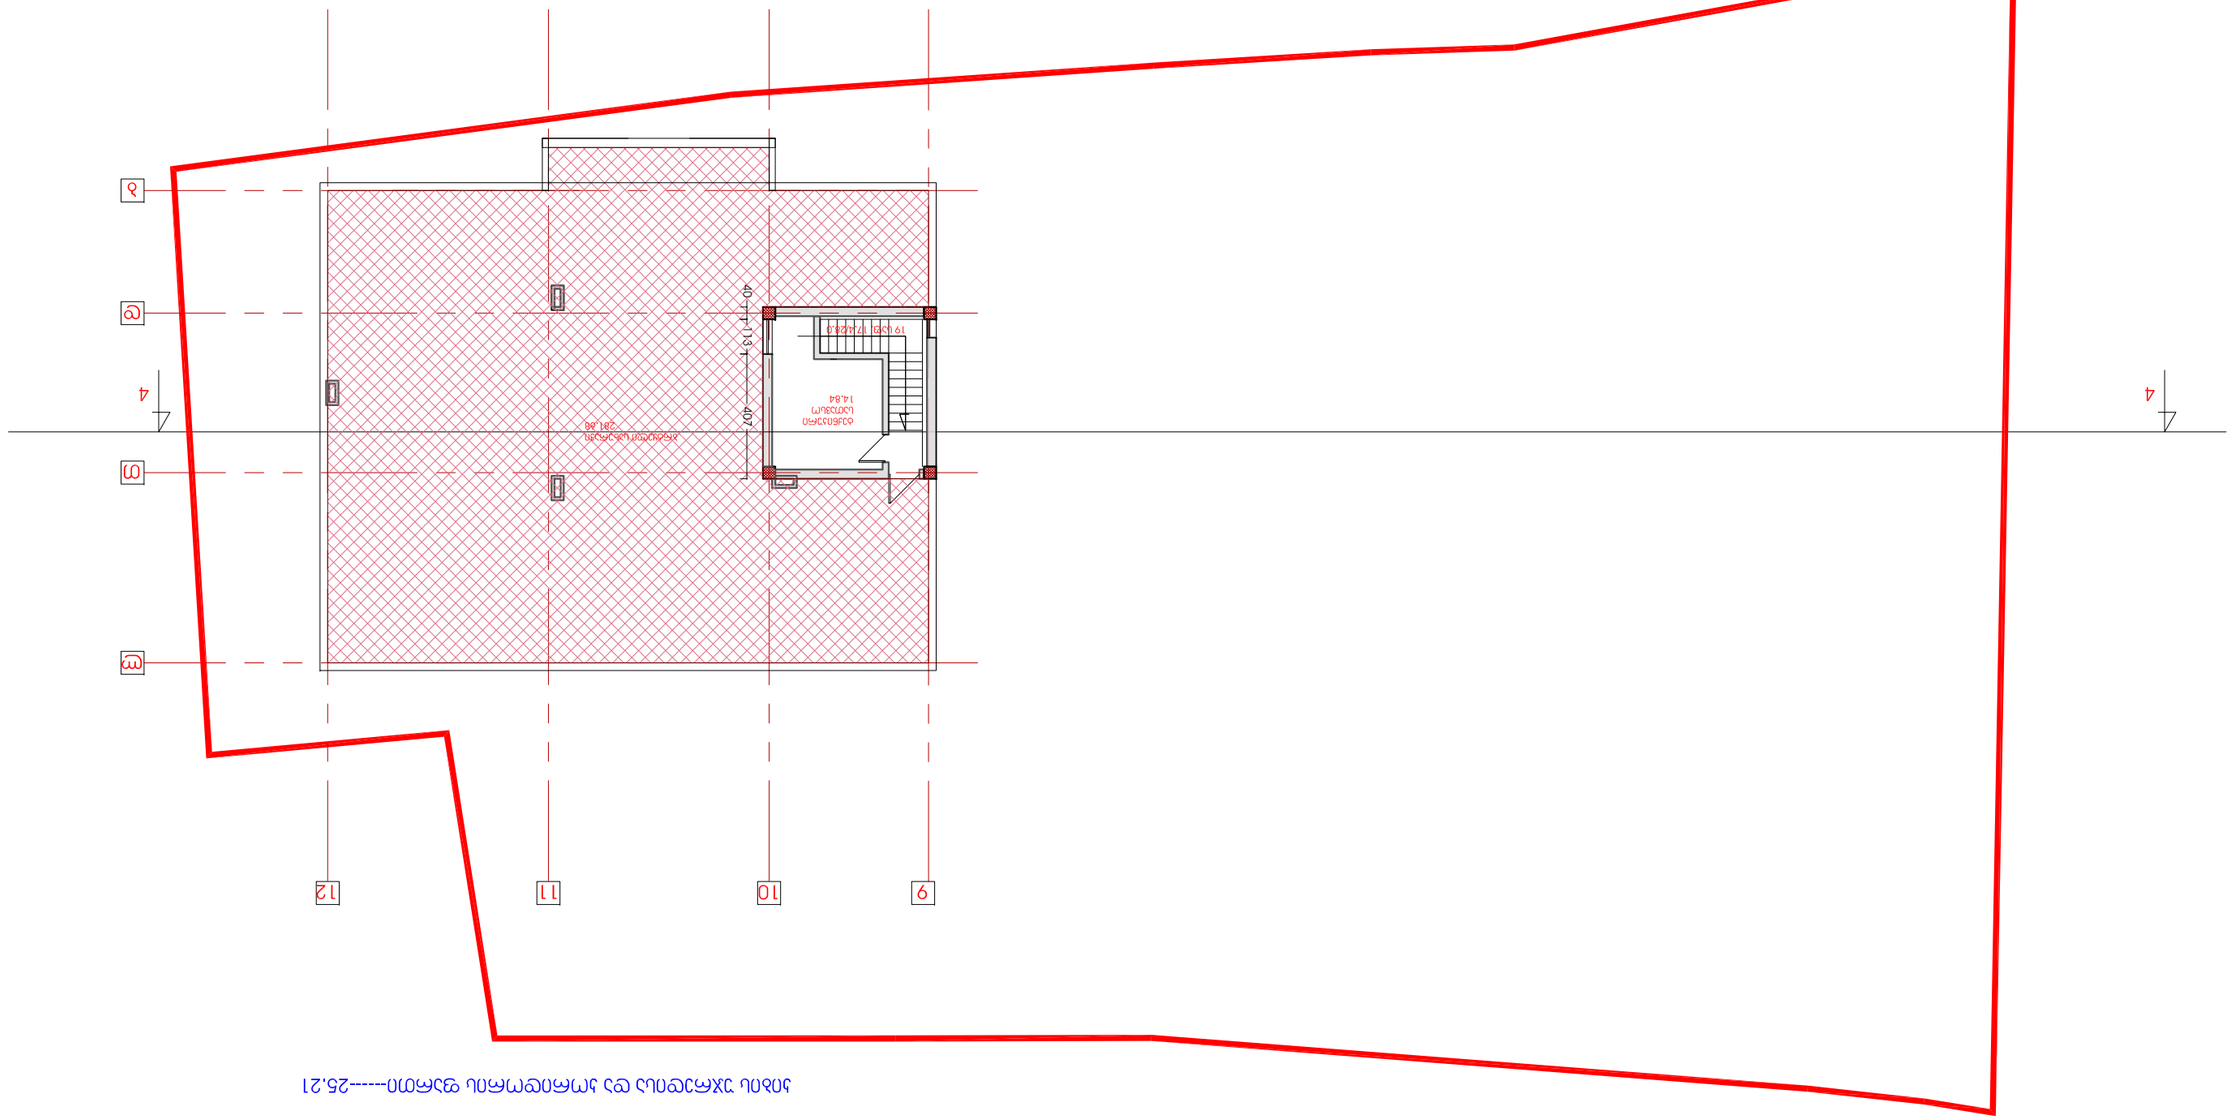
4
4
3
2
9
10
11
12
40
113
40
ასანთქვეშა ფილა
0.20
