სასტუმროს ნაწილი:

ფასადის მაღალეფექტური ელემენტების ფართობი - 88.0 კვ.მ. - (88.0 /1860*100 = 4.7 %)

მთლიანი ფასადის ფართობი - 1860 კვ.მ.

კაფე:

ფასადის მაღალეფექტური ელემენტების ფართობი - 4.6 კვ.მ. - (4.6 /110*100 = 4,2 %)

მთლიანი ფასადის ფართობი - 110.0 კვ.მ.

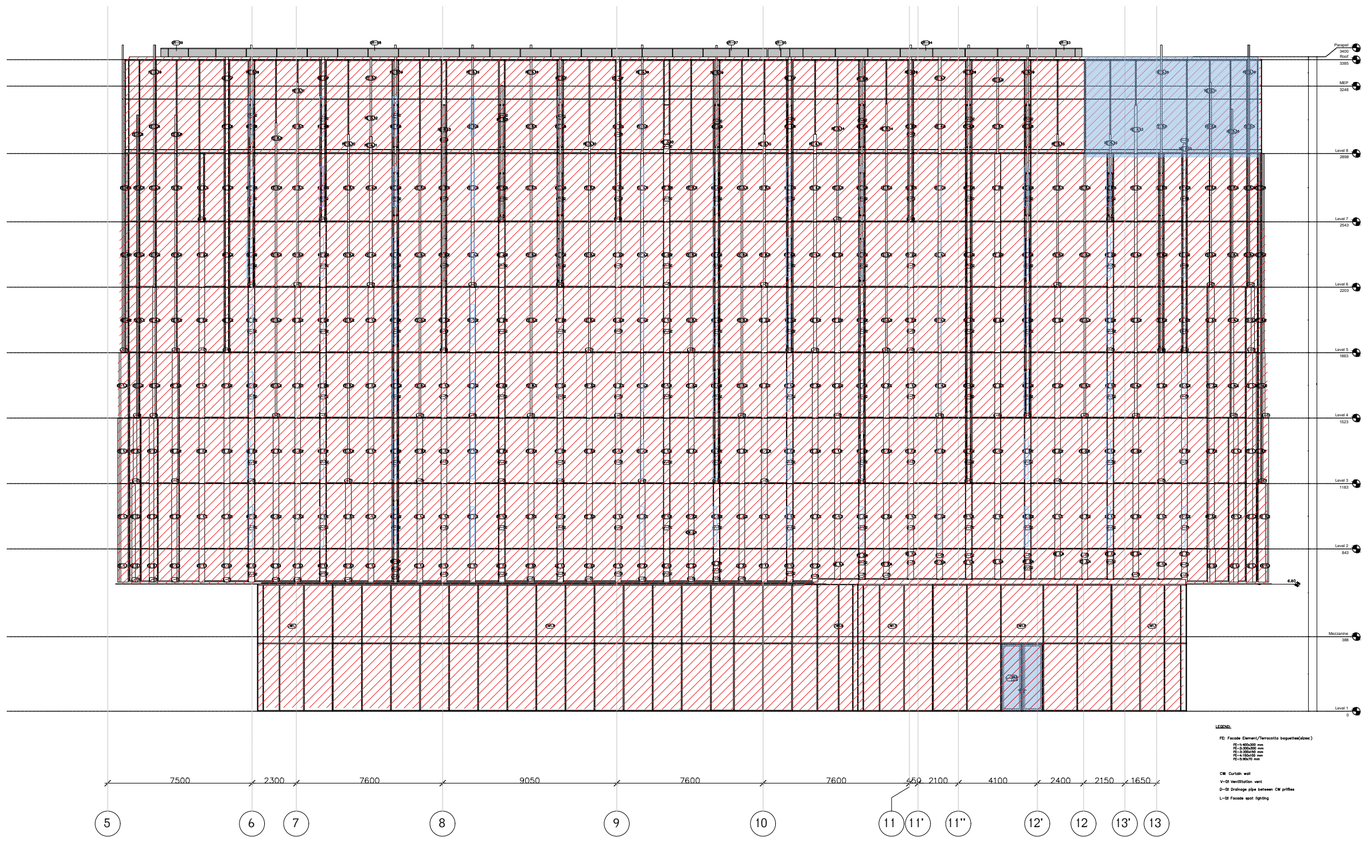

OWNER:

PASHA Development

OPERATORS:

Absheron hotel group

PASHA Development

ARCHITECT:

KHMALADZE ARCHITECTS

MECH. ELEC. STRUCTURAL DESIGNER:

KIKLOP DESIGN

OZUN PROJE

MET DIZAYN

FIRE AND LIFE SAFETY CONSULTANT:

KARİNA www.karina.gen.tr Design Consultancy and Training Services Ltd. Co.

PROJECT NAME :

Riverfront Park Hotel & Pasha Bank

ADDRESS :

01.16.05.001.025 Tbilisi, Georgia

LEGEND

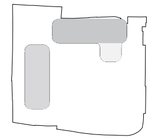

±0.00 = 399.20

OZUN PROJECT Construction Consultancy Co. Ltd.
Cihnan Caddesi No:47-1/1, Balgat-Çankaya, Ankara
Tel: +90 312 482 59 41-42 FAKS: 0312 482 59 43
www.ozunproje.com
TAX OFFICE : GOP
TAX NUMBER : 7160629223

Ezgun Tercanlı
Senior Civil Engineer - Project Direktor
The Turkish Chamber Of Civil Engineers : 32673
Graduation document : 311 - Year 1985 - ankara
Business Registration Certificate : 06 /05150 - IMO

MET DIZAYN SIGNATURE TO BE ADDED HERE

STAGE Construction Drawings

FORMAT A0

DATE 12.03.2024

REVISION DATE:

SHEET NAME

SHEET NUMBER

AUTHOR XXX YYY

DRAWN BY XXX YYY
XXX YYY

APPROVED BY XXX YYY

სასტვრის ნაწილი:

ფასადის გარეშეა ელემენტების ფართობი - 90.8 კმ.მ. - (90.8 /1958*100 = 4.6 %)

მთლიანი ფასადის ფართობი - 1958 კმ.მ.

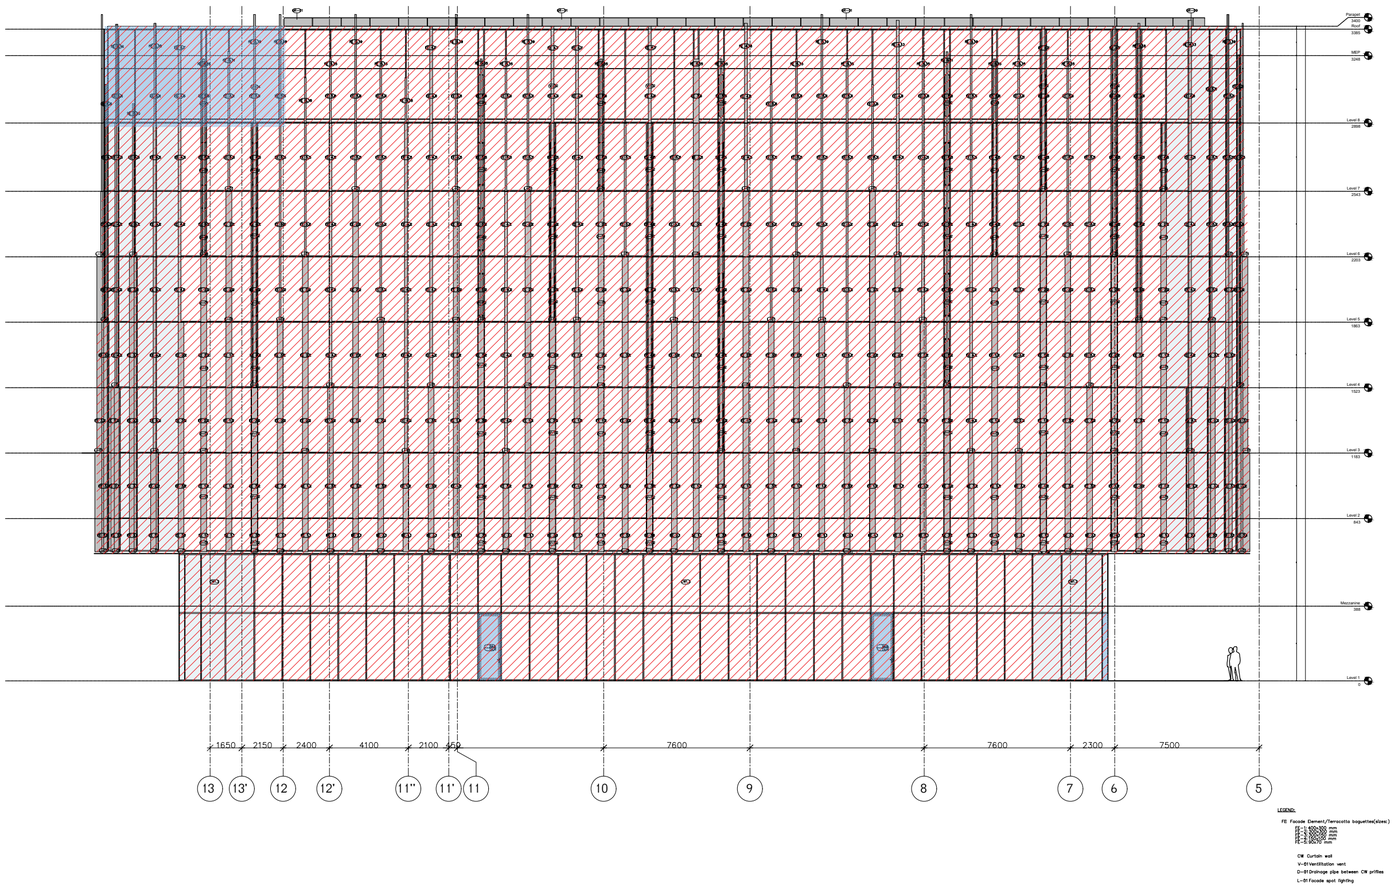

OWNER:

PASHA Development

OPERATORS:

Absheron hotel group

PASHA Development

ARCHITECT:

KHMALADZE ARCHITECTS

MECH. ELEC. STRUCTURAL DESIGNER:

KIKLOP DESIGN

OZUN PROJE

MET DIZAYN

FIRE AND LIFE SAFETY CONSULTANT:

KARINA www.karina.gen.tr Design Consultancy and Training Services Ltd. Co.

PROJECT NAME :

Riverfront Park Hotel & Pasha Bank

ADDRESS :

01.16.05.001.025 Tbilisi, Georgia

LEGEND

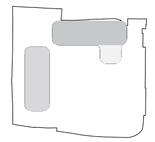

±0.00 = 399.20

OZUN

OZUN PROJECT Construction Consultancy Co. Ltd.
Cihangir CADDESI 84/19 1/1, Alsancak-CANKAYA, ANKARA
Tel.: +90 312 442 59 41-42 FAKS: 0312 442 59 43
E-mail: info@ozun.com.tr
TAX OFFICE : HASS
TAX NUMBER : 7160027223

Ezgun Tercanlı
Senior Civil Engineer - Project Direktor

The Turkish Chamber Of Civil Engineers : 32673
Graduation document : 311 - Year 1985 - ankara
Business Registration Certificate : 06 /05150 - IMO

MET DIZAYN

MET DIZAYN SIGNATURE TO BE ADDED HERE

STAGE Construction Drawings

FORMAT A0

DATE 12.03.2024

REVISION DATE:

SHEET NAME

SHEET NUMBER

AUTHOR XXX YYY

DRAWN BY XXX YYY
XXX YYY

APPROVED BY XXX YYY

სასტუმრო ნაწილი:

ფასადის გაღებადი ელემენტების ფართობი - 12.5
კმ.მ. - (12.5 /647 *100 = 1.9 %)

მთლიანი ფასადის ფართობი - 647 კმ.მ.

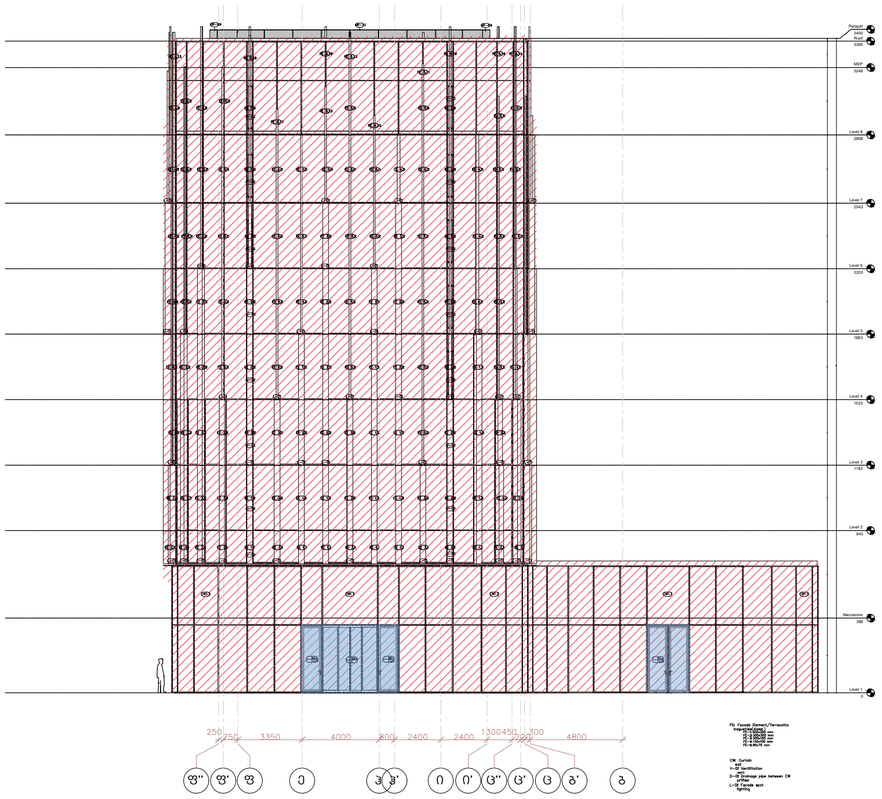

სასტუმრის ნაწილი:

ფასადის გაღებადი ელემენტების ფართობი - 98
კმ.მ. - (98 /647 *100 = 15.1%)

მთლიანი ფასადის ფართობი - 647 კმ.მ.

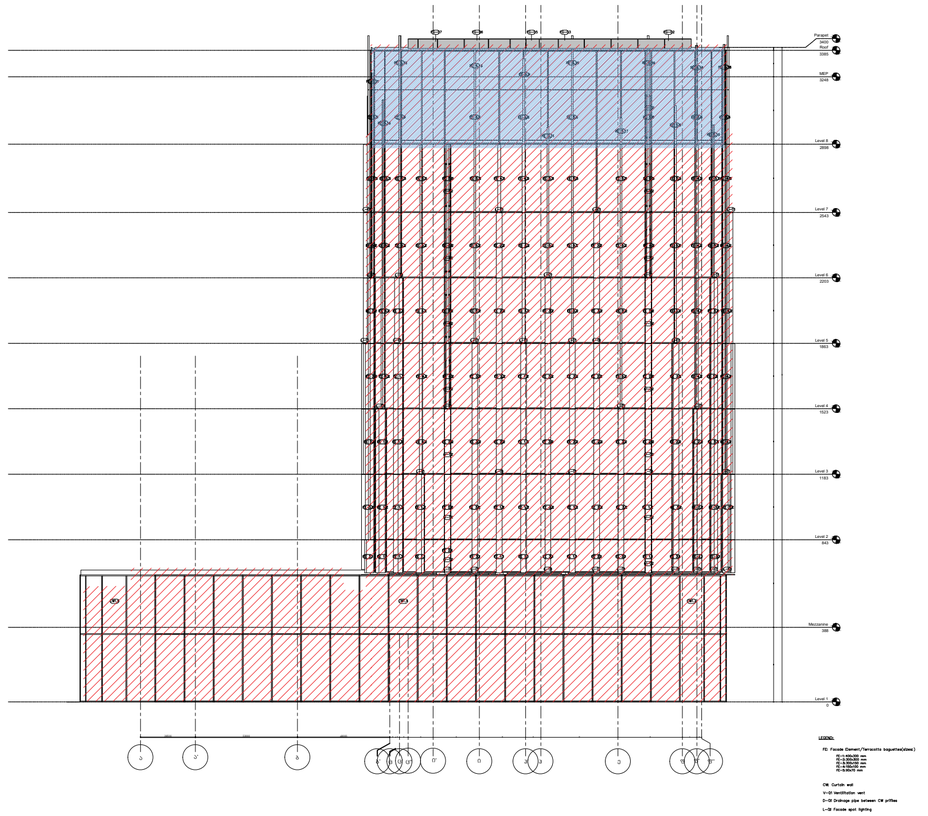

OWNER:

PASHA Development

OPERATORS:

Absheron hotel group

PASHA Development

ARCHITECT:

KHMALADZE ARCHITECTS

MECH. ELEC. STRUCTURAL DESIGNER:

KIKLOP DESIGN

OZUN PROJE

MET DIZAYN

FIRE AND LIFE SAFETY CONSULTANT:

KARINA
www.karina.gen.tr
Design Consultancy and Training Services Ltd. Co.

PROJECT NAME :

Riverfront Park Hotel & Pasha Bank

ADDRESS :

01.16.05.001.025 Tbilisi, Georgia

LEGEND

±0.00 = 399.20

OZUN
OZUN PROJECT Construction Consultancy Co. Ltd.
ÇİMKAR CADDESİ NO:67 1/1, KAPÜ ÇANKAYA, ANKARA
TEL NUMBER : +90(312) 442 04 61 - 442 04 62
info@ozunproje.com
TAX OFFICE : ISTE
TAX NUMBER : 7140022523

Erşan Tercanlı
Senior Civil Engineer - Project Direktor
The Turkish Chamber Of Civil Engineers : 32673
Graduation document : 311 - Year 1985 - ankara
Business Registration Certificate : 06 /05150 - IMO

MET DIZAYN
SIGNATURE TO BE ADDED HERE

STAGE Construction Drawings

FORMAT A0

DATE 12.03.2024

REVISION DATE:

SHEET NAME

SHEET NUMBER

AUTHOR XXX YYY

DRAWN BY XXX YYY
XXX YYY

APPROVED BY XXX YYY

ის ნაწილი:

ფასადის გალეგადი ელემენტების ფართობი - 9 კვ.მ. - (9 /1232 *100 = 0.7%)

მთლიანი ფასადის ფართობი - 1232 კვ.მ.

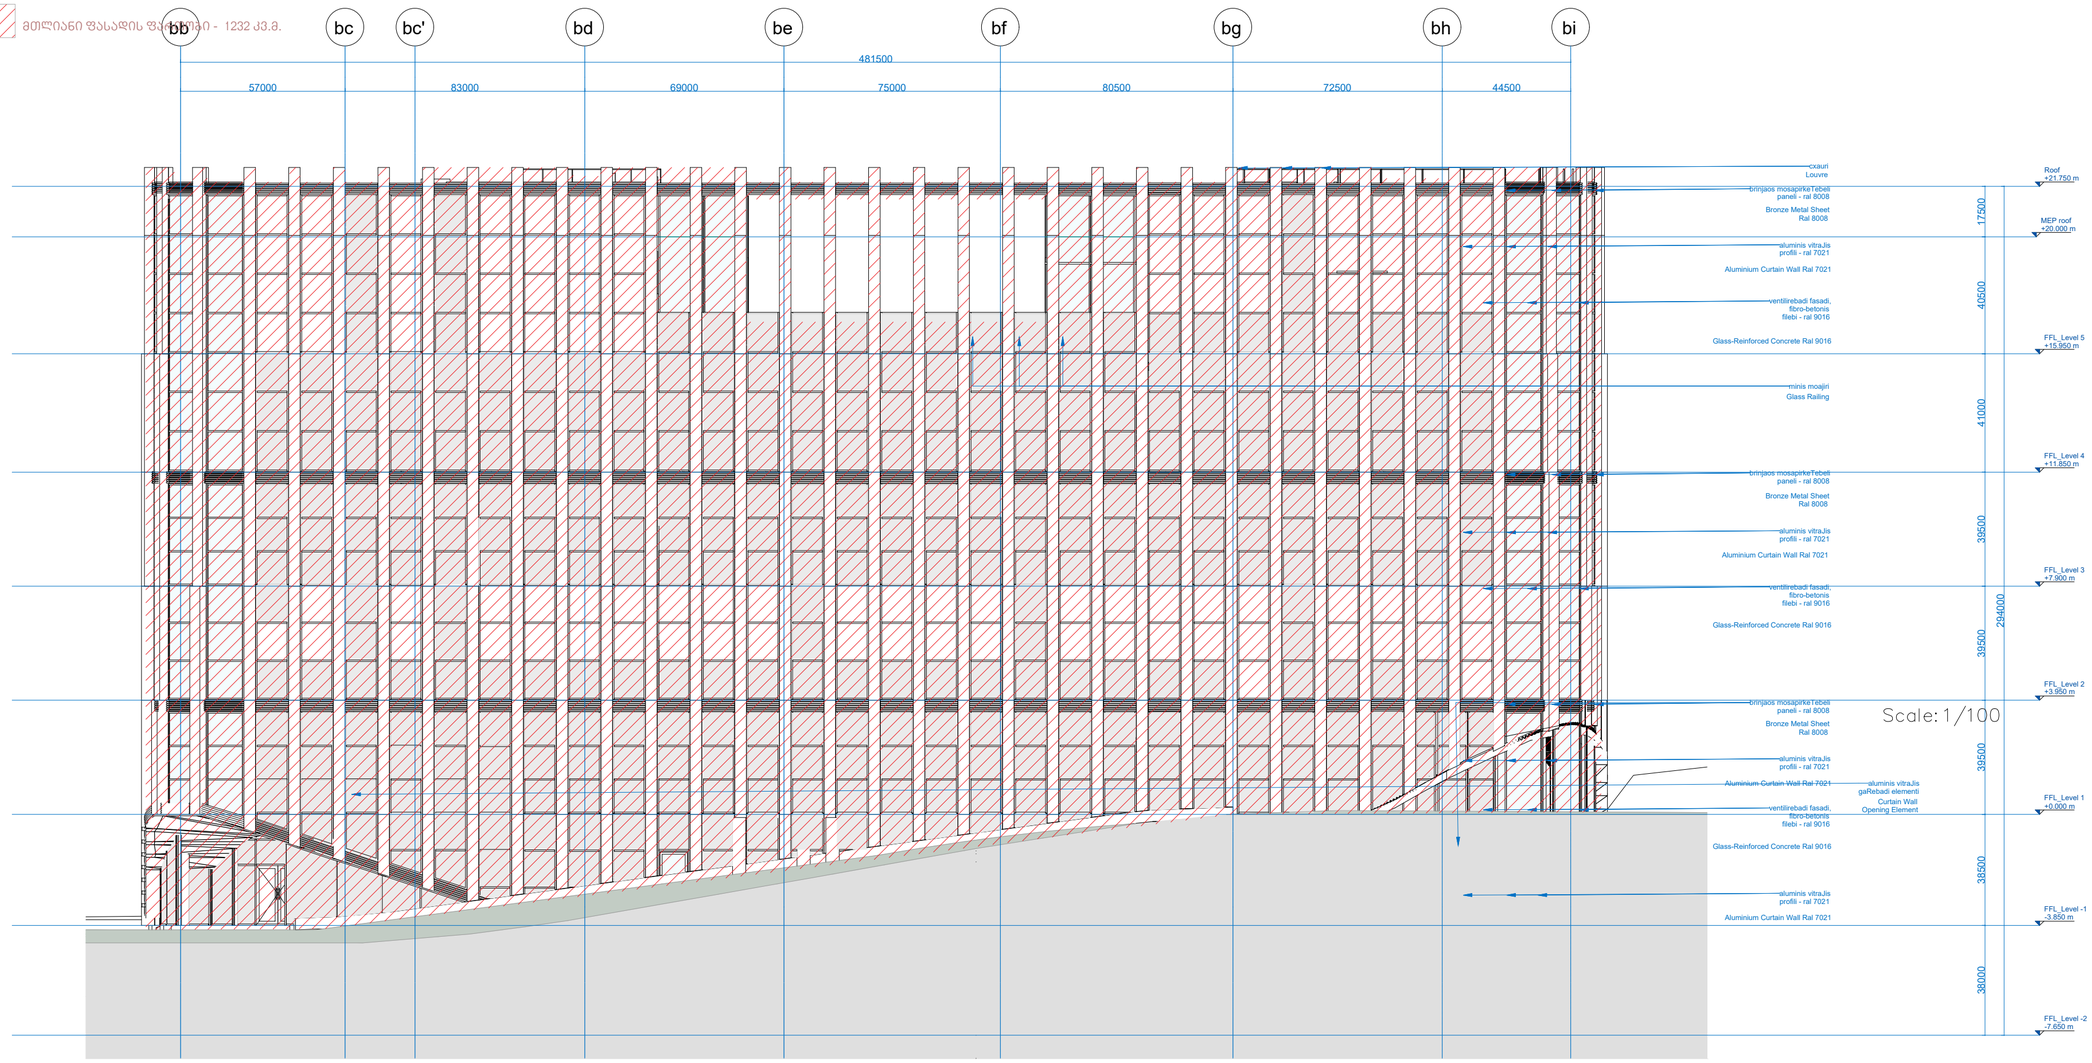

Scale: 1/100

LEVEL +3.78 FORMWORK PLAN

RPHB–KIK–STR–CD–HB–FR–10–DRW–003–00

OWNER:

PASHA Development

OPERATORS:

Absheron hotel group

PASHA Development

ARCHITECT:

KHMALADZE ARCHITECTS

MECH. ELEC. STRUCTURAL DESIGNER:

KIKLOP DESIGN

OZUN PROJE

MET DIZAYN

FIRE AND LIFE SAFETY CONSULTANT:

KARINA www.karina.gen.tr
Design Consultancy and Training Services Ltd. Co.

PROJECT NAME :

Riverfront Park Hotel & Pasha Bank

ADDRESS :

01.16.05.001.025 Tbilisi, Georgia

LEGEND

±0.00 = 399.20

OZUN PROJECT Construction Consultancy Co. Ltd.
Ziyabey Cad. 1439 Sok. No:4 ÖVEÇLER, ANKARA
Tel: +90 312 472 50 12 Fax: 0312 482 50 63
info@ozunproje.com
www.ozunproje.com
TAX NUMBER - 7160013520

Erzurn Tercanlı
Senior Civil Engineer - Project Direktor

The Turkish Chamber Of Civil Engineers : 32673
Graduation document : 311 - Year 1985 - ankara
Business Registration Certificate : 06 /05150 - IMO

MET DIZAYN SIGNATURE TO BE ADDED HERE

STAGE Construction Drawings

FORMAT A0

DATE 12.03.2024

REVISION DATE:

SHEET NAME

SHEET NUMBER

AUTHOR XXX YYY

DRAWN BY XXX YYY
XXX YYY

APPROVED BY XXX YYY

ბანკის ნაწილი:

ფასადის გალეგადი ელემენტების ფართობი - 11 კვ.მ. - (11 /1213 *100 = 0.9 %)

მთლიანი ფასადის ფართობი - 1213 კვ.მ.

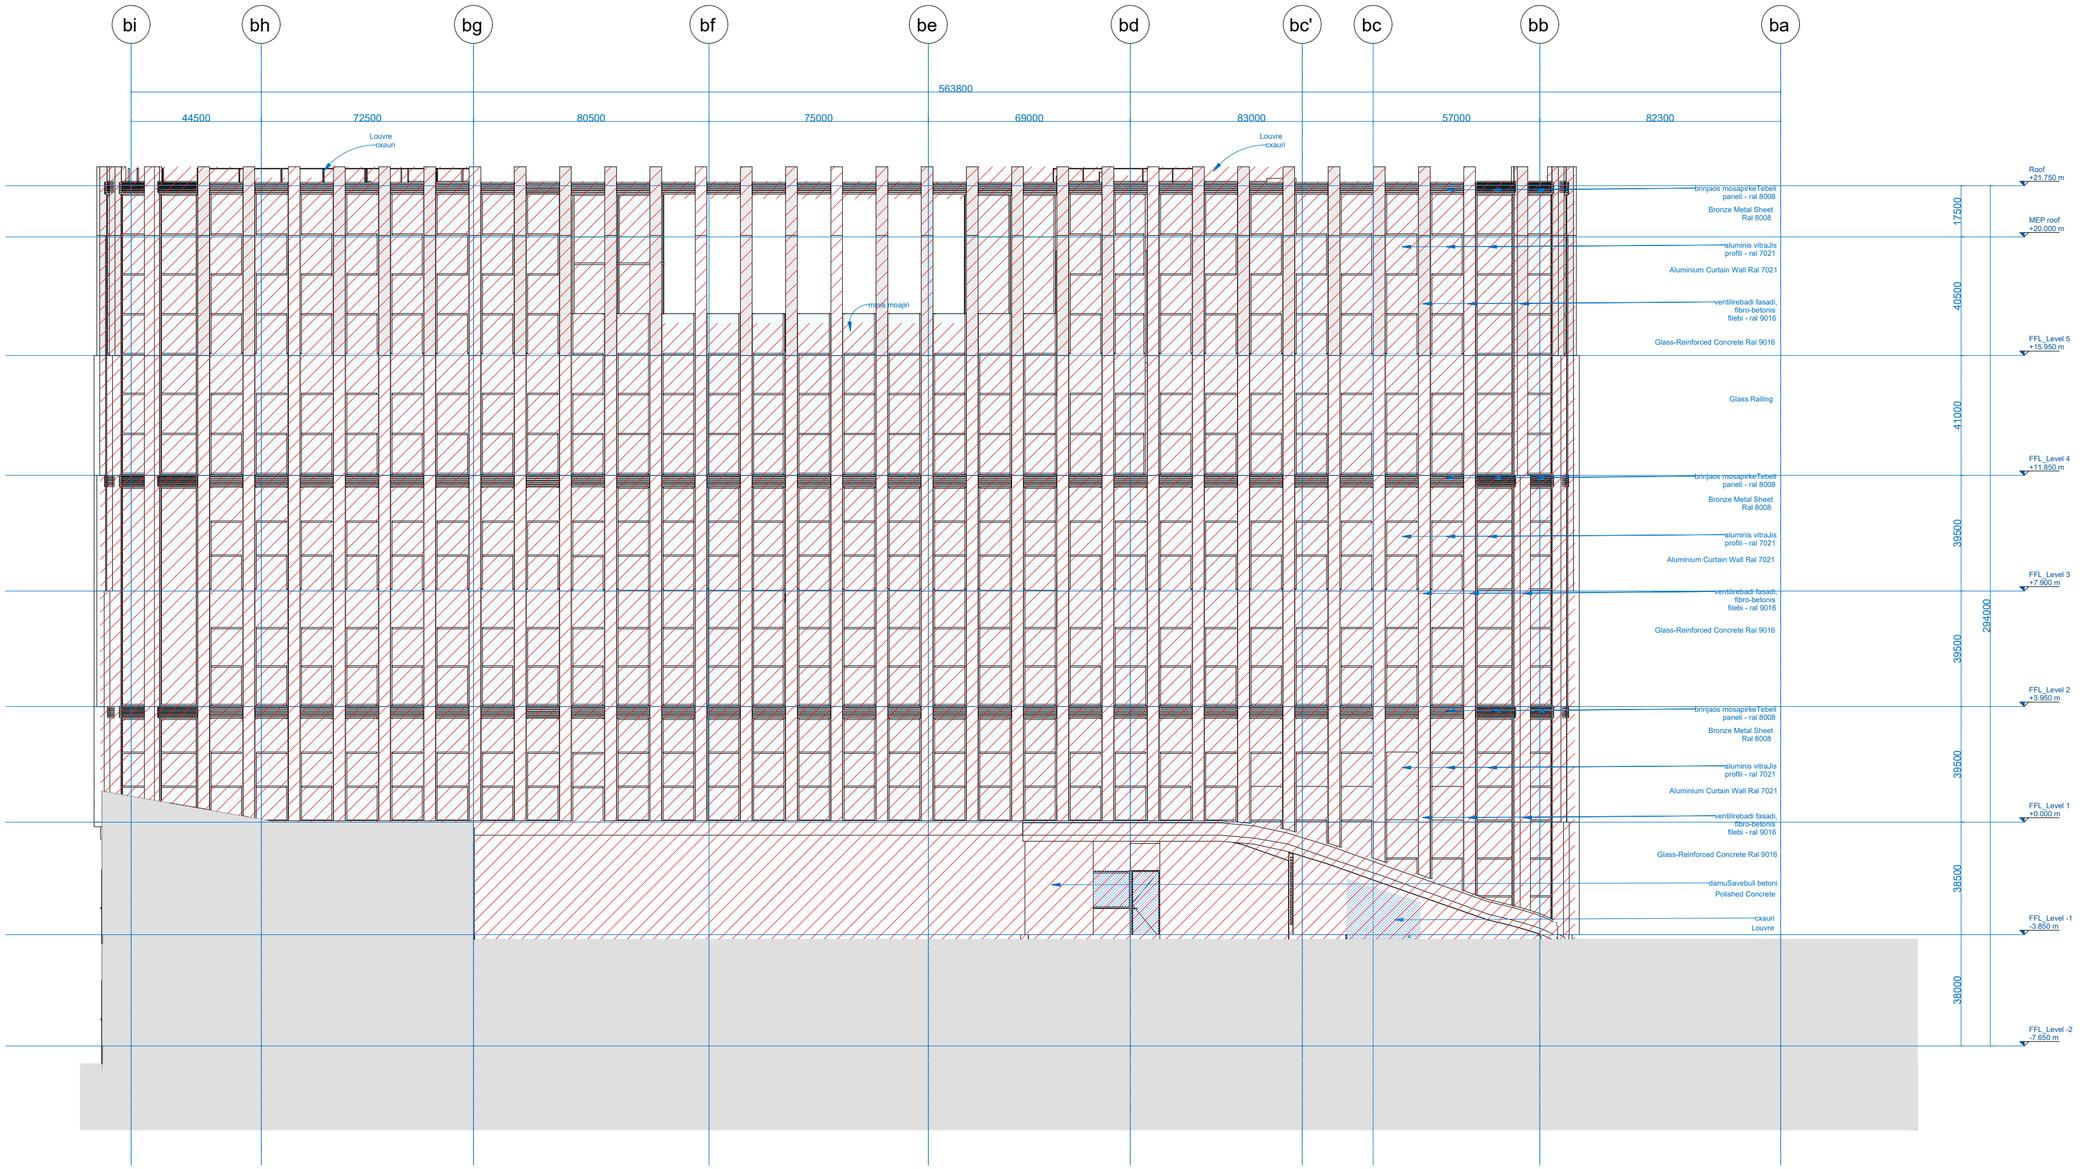

OWNER:

PASHA Development

OPERATORS:

Absheron hotel group

PASHA Development

ARCHITECT:

KHMALADZE ARCHITECTS

MECH. ELEC. STRUCTURAL DESIGNER:

KIKLOP DESIGN

OZUN PROJE

MET DIZAYN

FIRE AND LIFE SAFETY CONSULTANT:

KARINA www.karina.gen.tr
Design Consultancy and Training Services Ltd. Co.

PROJECT NAME :

Riverfront Park Hotel & Pasha Bank

ADDRESS :

01.16.05.001.025 Tbilisi, Georgia

LEGEND

±0.00 = 399.20

Scale: 1/100

OZUN PROJECT Construction Consultancy Co. Ltd.
CINAH CADDESİ NİLAY 21, ÜLKER ÇANKAYA, ANKARA
tel. +90 312 442 94 41-42 FAKS: 0312 442 94 43
MERSİS NO: 0
SGK SİCİL NO: 0000
VAT NUMBER : 7140409220

Ergun Tercanlı
Senior Civil Engineer - Project Direktor

The Turkish Chamber Of Civil Engineers : 32673
Graduation document : 311 - Year 1985 - ankara
Business Registration Certificate : 06 /05150 - IMO

MET DIZAYN
SIGNATURE TO
BE ADDED HERE

STAGE Construction Drawings

FORMAT A0

DATE 12.03.2024

REVISION DATE:

SHEET NAME

LEVEL +3.78 FORMWORK PLAN

SHEET NUMBER

RPHB-KIK-STR-CD-HB-FR-10-DRW-003-C

AUTHOR XXX YYY

DRAWN BY XXX YYY
XXX YYY

APPROVED BY XXX YYY

ბანკის ნაწილი:

ფასადის გალეგაადი ელემენტების ფართობი - 12.5 კვ.მ. -
(12.5/521.5 *100 = 2.4 %)

მთლიანი ფასადის ფართობი - 521.5 კვ.მ.

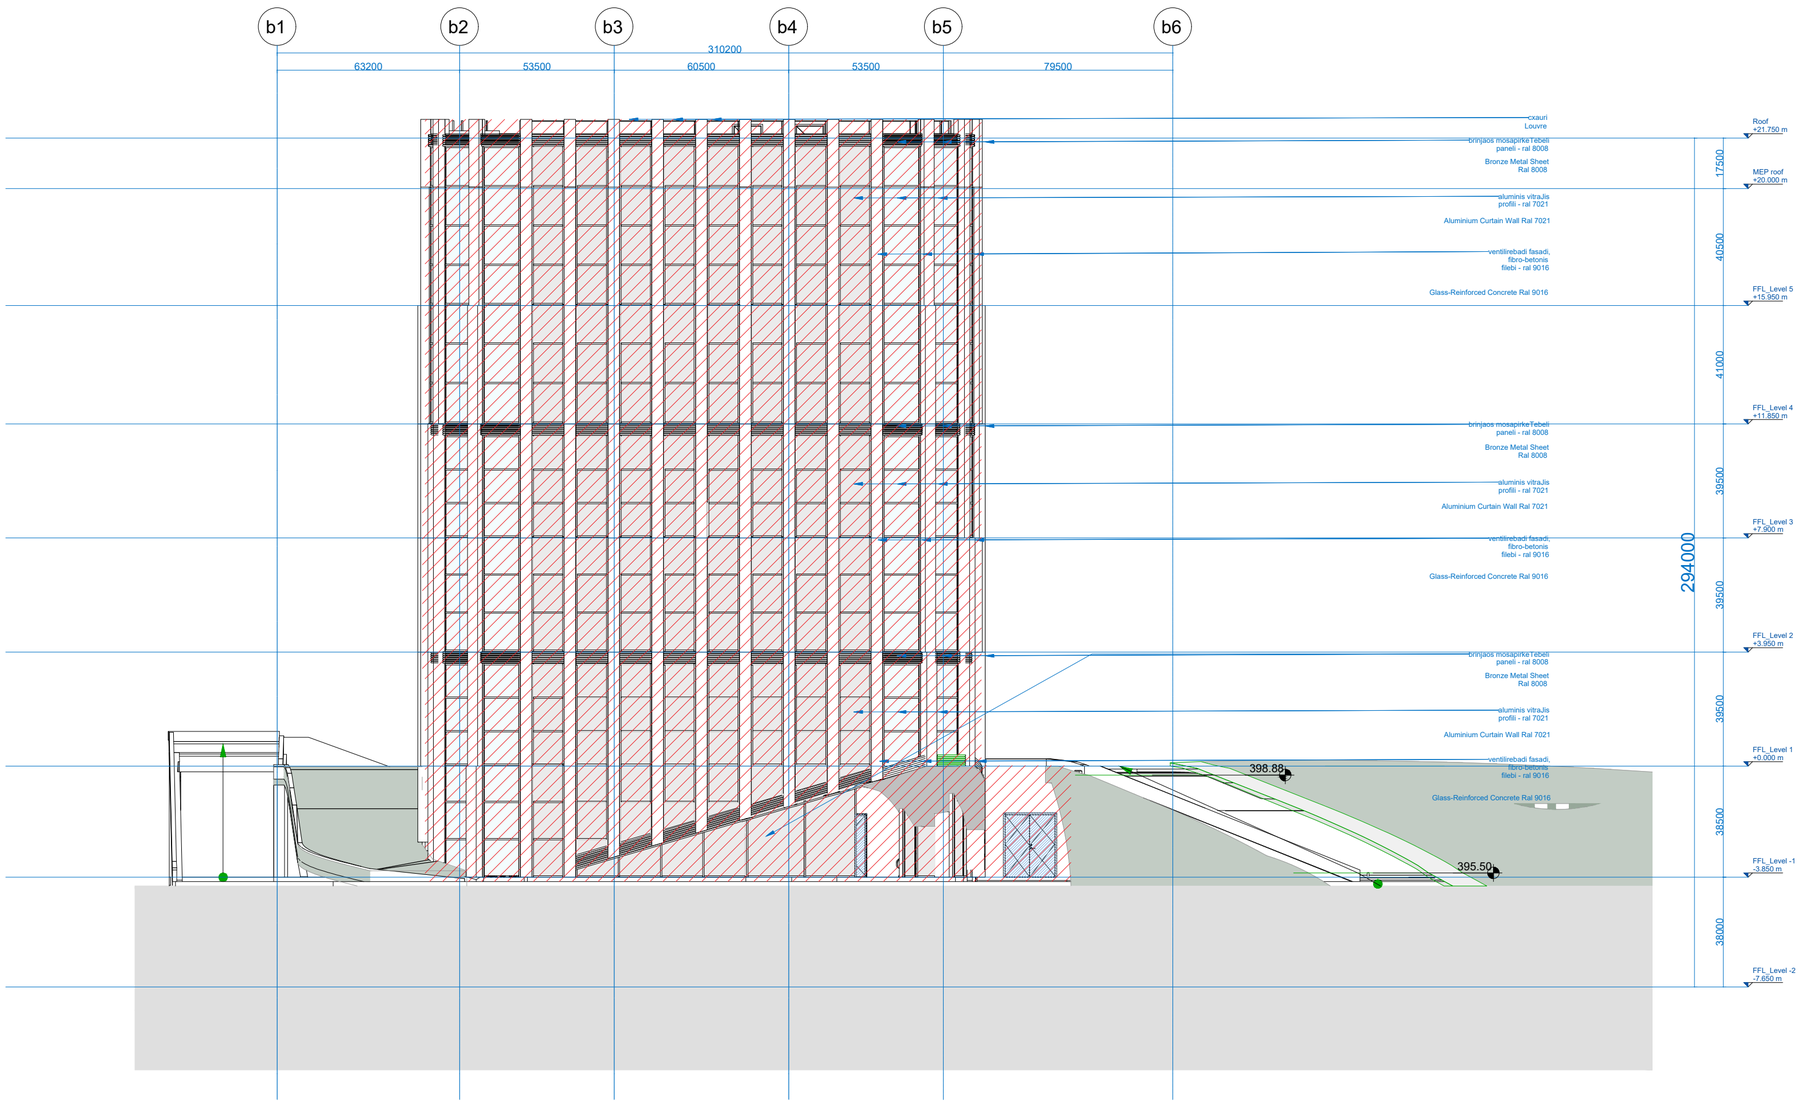

OWNER:

PASHA Development

OPERATORS:

Absheron hotel group

PASHA Development

ARCHITECT:

KHMALADZE ARCHITECTS

MECH. ELEC. STRUCTURAL DESIGNER:

KIKLOP DESIGN

OZUN PROJE

MET DIZAYN

FIRE AND LIFE SAFETY CONSULTANT:

KARINA www.karina.gen.tr
Design Consultancy and Training Services Ltd. Co.

PROJECT NAME :

Riverfront Park Hotel & Pasha Bank

ADDRESS :

01.16.05.001.025 Tbilisi, Georgia

LEGEND

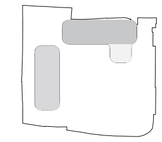

±0.00 = 399.20

OZUN PROJECT Construction Consultancy Co. Ltd.
ÇİNNAR CADDESİ NO:37/1, NAHİT ÇİNDAŞ PLAZA, ANKARA
Tel: +90 312 440 91 61 (4) FAKS: 0312 442 28 63
www.ozunproje.com
TAX OFFICE : ANT
TAX NUMBER : 7160027223

Ezgin Tercanlı
Senior Civil Engineer - Project Direktor
The Turkish Chamber Of Civil Engineers : 32673
Graduation document : 311 - Year 1985 - ankara
Business Registration Certificate : 06 /05150 - IMO

MET DIZAYN SIGNATURE TO BE ADDED HERE

STAGE Construction Drawings

FORMAT A0

DATE 12.03.2024

REVISION DATE:

SHEET NAME

SHEET NUMBER

AUTHOR XXX YYY

DRAWN BY XXX YYY
XXX YYY

APPROVED BY XXX YYY

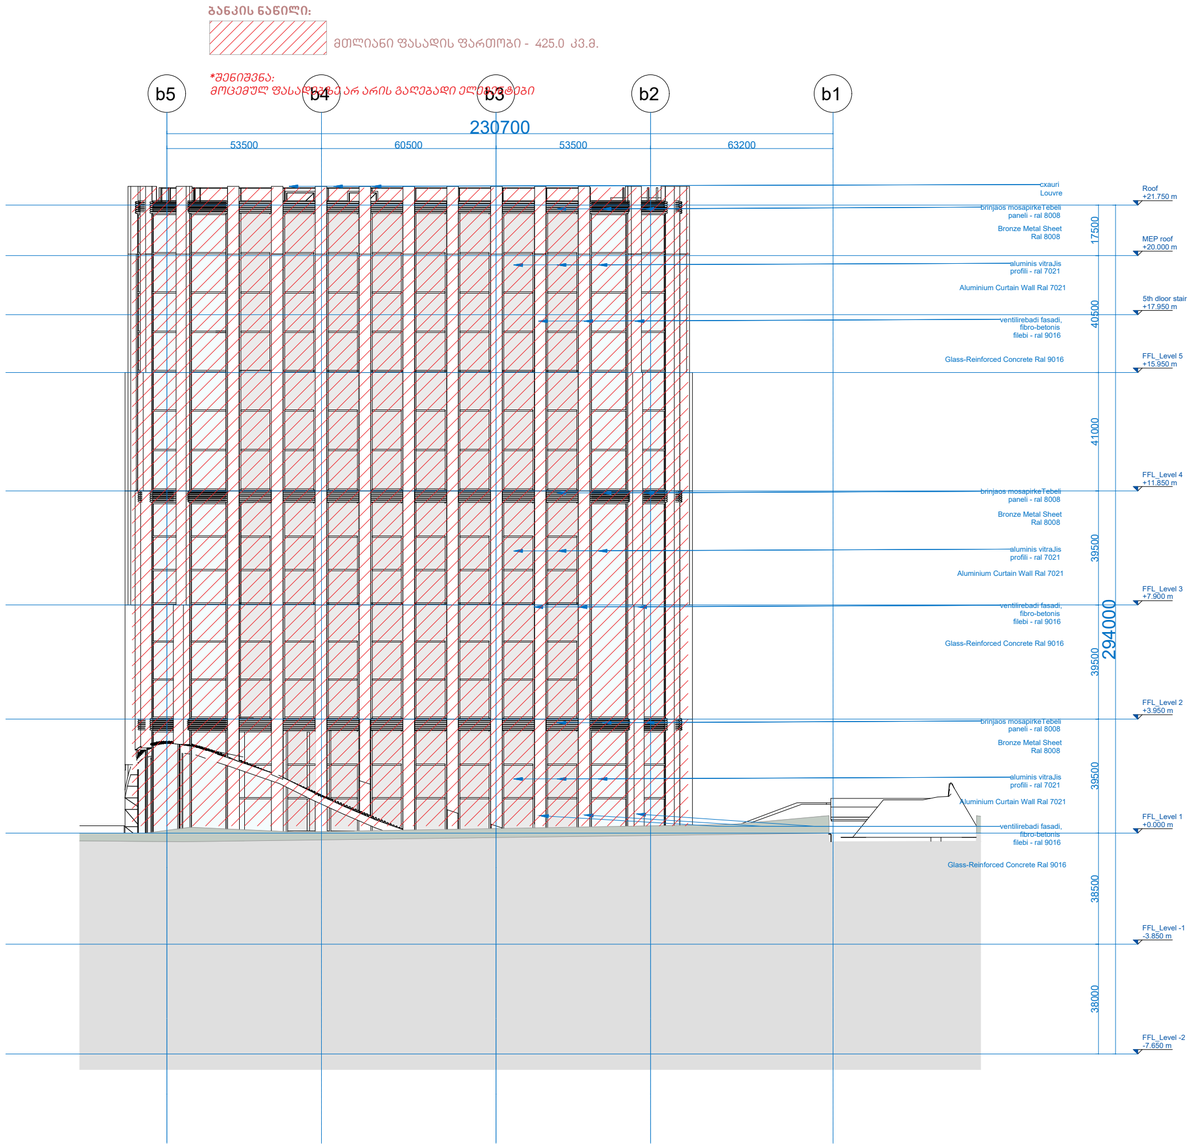

OWNER:

PASHA Development

OPERATORS:

Absheron hotel group

PASHA Development

ARCHITECT:

KHMALADZE ARCHITECTS

MECH. ELEC. STRUCTURAL DESIGNER:

KIKLOP DESIGN

OZUN PROJE

MET DIZAYN

FIRE AND LIFE SAFETY CONSULTANT:

KARİNA www.karina.gen.tr
Design Consultancy and Training Services Ltd. Co.

PROJECT NAME :

Riverfront Park Hotel & Pasha Bank

ADDRESS :

01.16.05.001.025 Tbilisi, Georgia

LEGEND

±0.00 = 399.20

Scale: 1/100

OZUN PROJECT Construction Consultancy Co. Ltd.
Senior Civil Engineer - Project Direktor
The Turkish Chamber Of Civil Engineers : 32673
Graduation document : 311 - Year 1985 - ankara
Business Registration Certificate : 06 /05150 - IMO

MET DIZAYN SIGNATURE TO BE ADDED HERE

STAGE Construction Drawings

FORMAT A0

DATE 12.03.2024

REVISION DATE:

SHEET NAME

LEVEL +3.78 FORMWORK PLAN

SHEET NUMBER

RPHB-KIK-STR-CD-HB-FR-10-DRW-003-00

AUTHOR XXX YYY

DRAWN BY XXX YYY
XXX YYY

APPROVED BY XXX YYY

DS-1
S 5-5

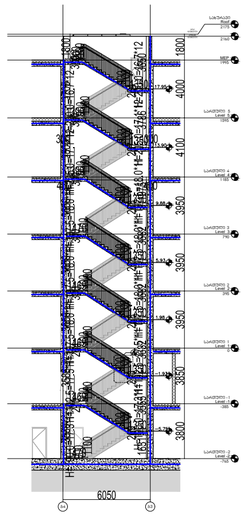

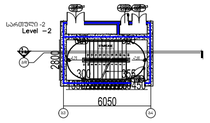

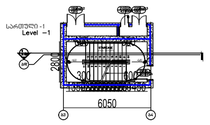

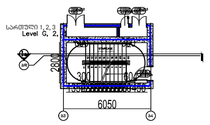

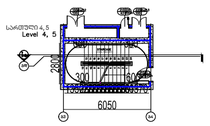

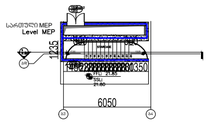



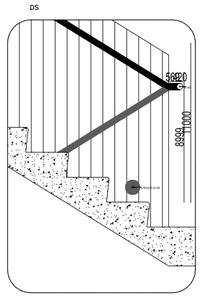

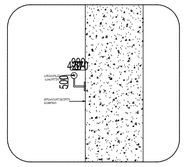

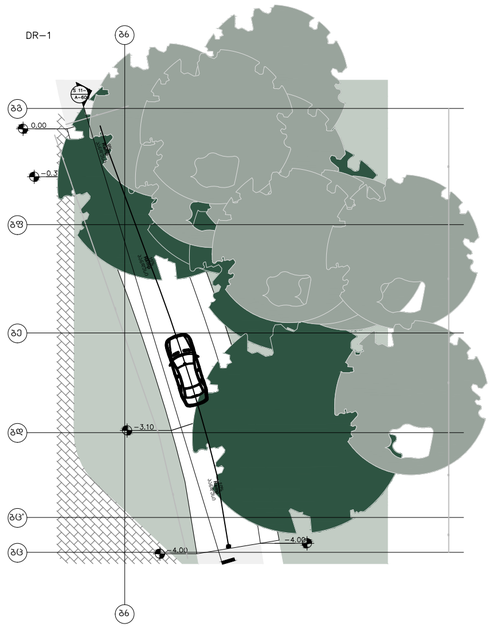

S 11-11

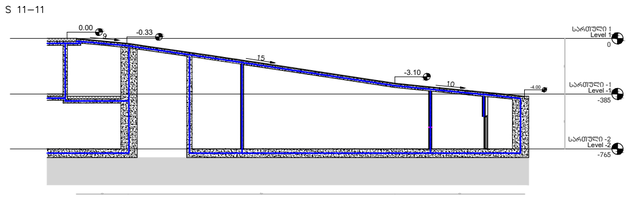

OWNER:
PASHA Development

OPERATORS:
Absheron hotel group
PASHA Development

ARCHITECT:
KHMALADZE ARCHITECTS

MECH. ELEC. STRUCTURAL DESIGNER:
KIKLOP DESIGN
OZUN PROJE
MET DIZAYN

FIRE AND LIFE SAFETY CONSULTANT:
KARINA
www.karina.gen.tr
Design Consultancy and Training Services Ltd. Co.

PROJECT NAME :
Riverfront Park Hotel & Pasha Bank

ADDRESS :
01.16.05.001.025 Tbilisi, Georgia

LEGEND

±0.00 = 399.20
Scale: 1/100

OZUN PROJECT Construction Consultancy Co. Ltd.

Erşun Tercanlı
Senior Civil Engineer - Project Direktor
The Turkish Chamber Of Civil Engineers : 32673
Graduation document : 311 - Year 1985 - ankara
Business Registration Certificate : 06 /05150 - IMO

MET DIZAYN
SIGNATURE TO BE ADDED HERE

STAGE Construction Drawings

FORMAT A0

DATE 12.03.2024

REVISION DATE:

SHEET NAME
LEVEL +3.78 FORMWORK PLAN

SHEET NUMBER
RPHB-KIK-STR-CD-HB-FR-10-DRW-003-00

AUTHOR XXX YYY

DRAWN BY XXX YYY
XXX YYY

APPROVED BY XXX YYY

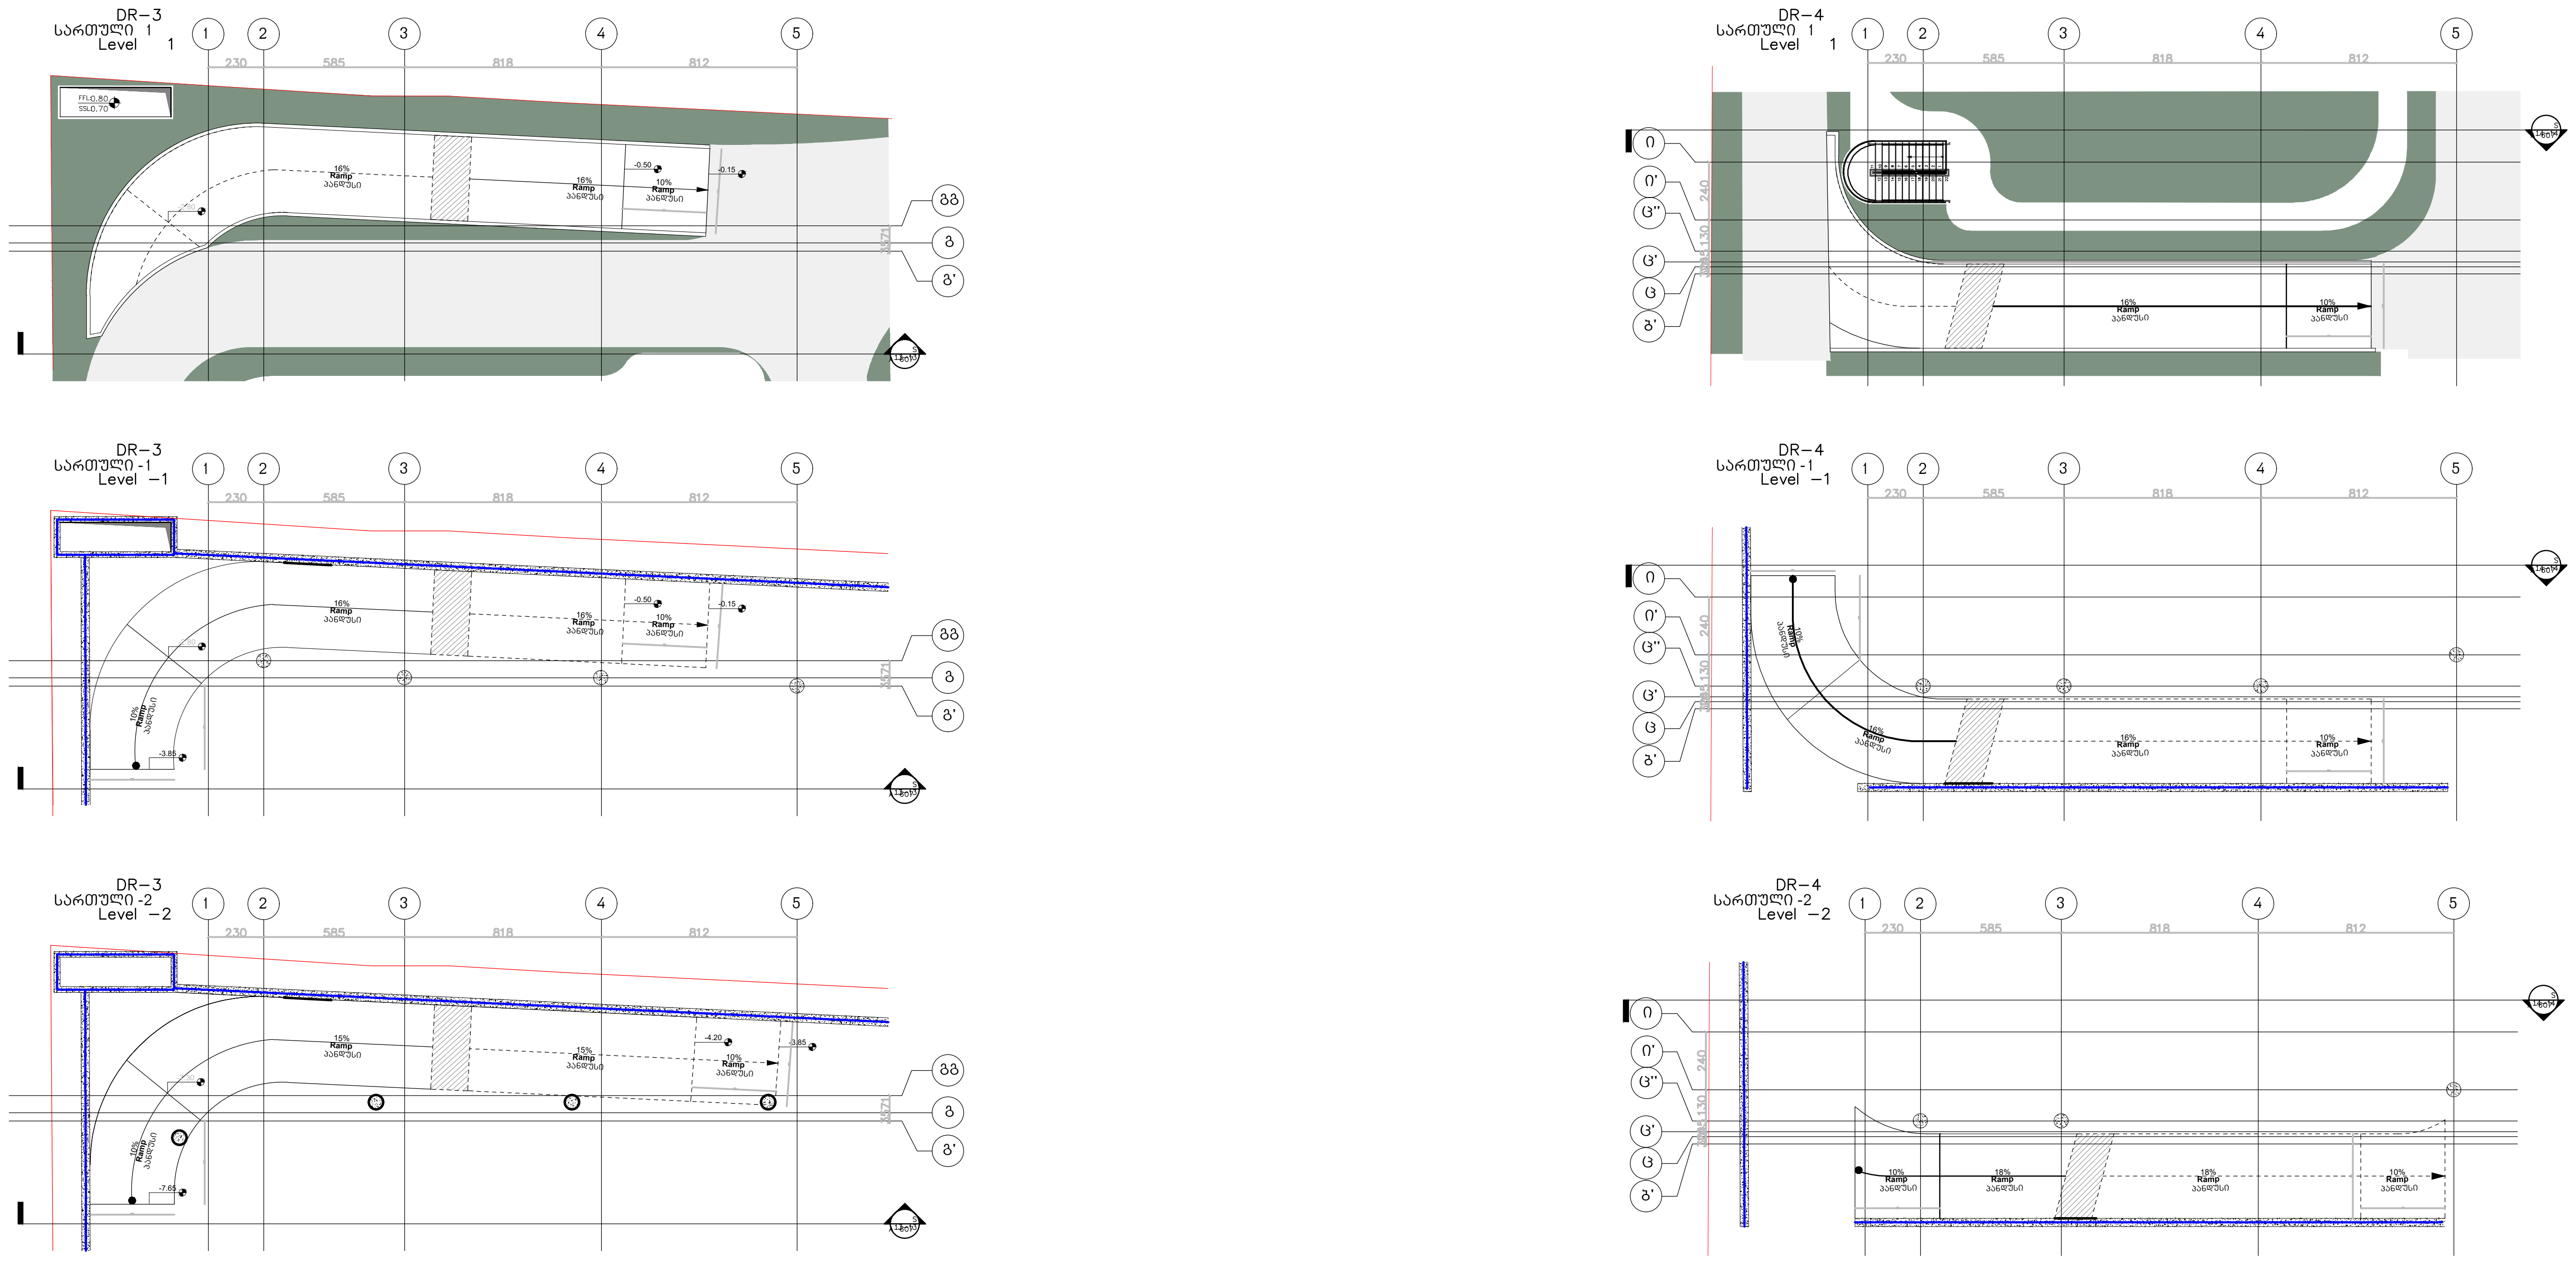

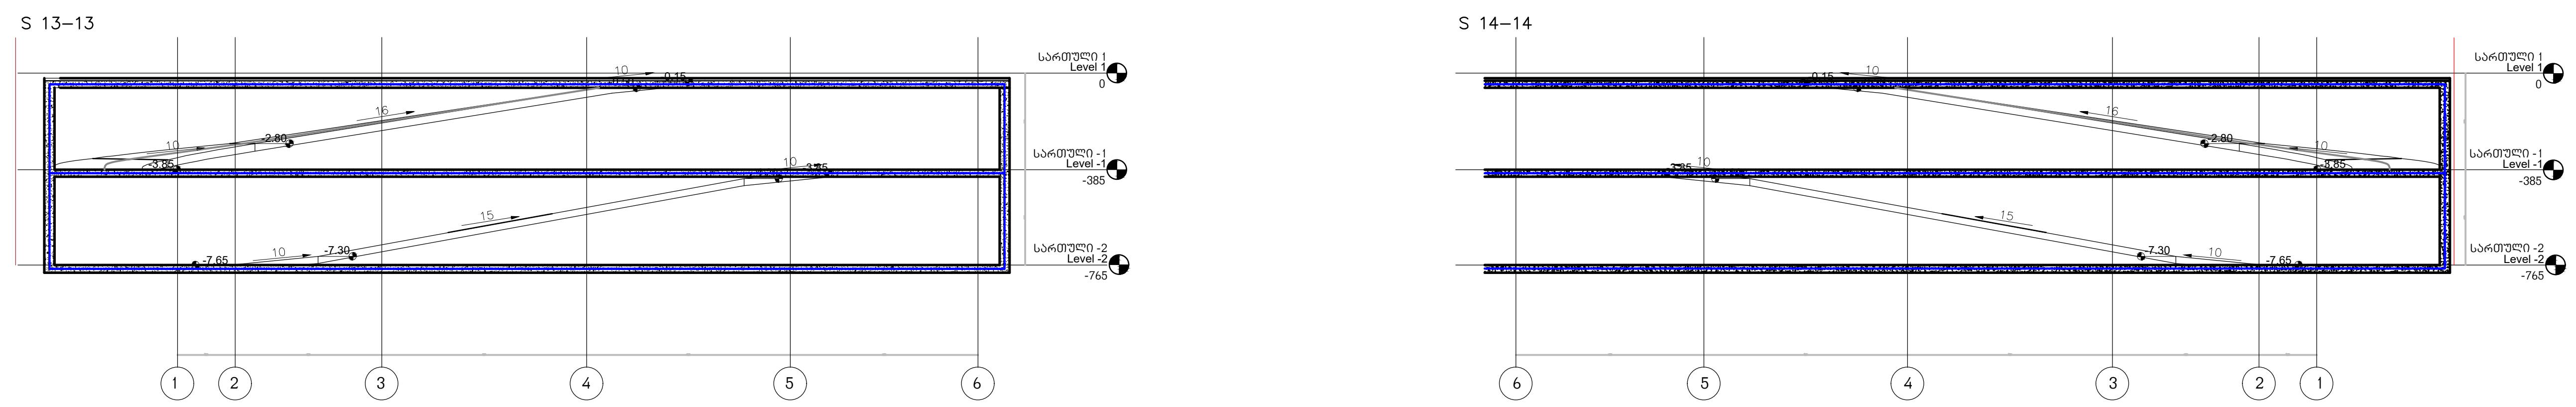

OWNER:

PASHA Development

OPERATORS:

Absheron

PASHA Development

ARCHITECT:

KHMALADZE ARCHITECTS

MECH. ELEC. STRUCTURAL DESIGNER:

KIKLOP DESIGN

OZUN PROJE

MET DIZAYN

FIRE AND LIFE SAFETY CONSULTANT:

KARiNA

Design Consultancy and Training Services Ltd. Co.

PROJECT NAME :

Riverfront Park Hotel & Pasha Bank

ADDRESS :

01.16.05.001.025 Tbilisi, Georgia

LEGEND

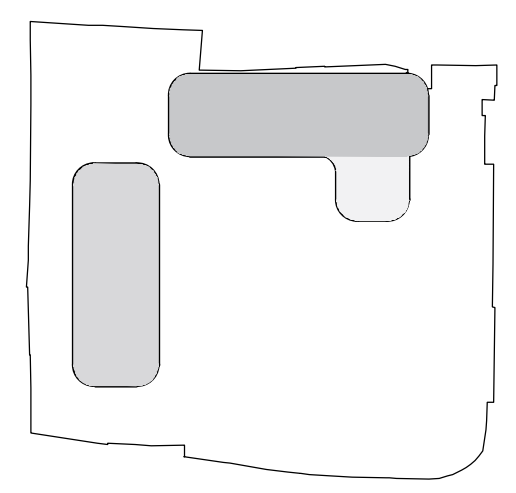

±0.00 = 399.20

Scale: 1/100

OZUN

Ergun Tercanlı

Senior Civil Engineer - Project Director

MET DIZAYN SIGNATURE TO BE ADDED HERE

STAGE	Construction Drawings
FORMAT	A0
DATE	12.03.2024
REVISION DATE:	
SHEET NAME	LEVEL +3.78 FORMWORK PLAN
SHEET NUMBER	RPHB-KIK-STR-CD-HB-FR-10-DRW-003-00
AUTHOR	XXX YYY
DRAWN BY	XXX YYY
	XXX YYY
APPROVED BY	XXX YYY

DR–5

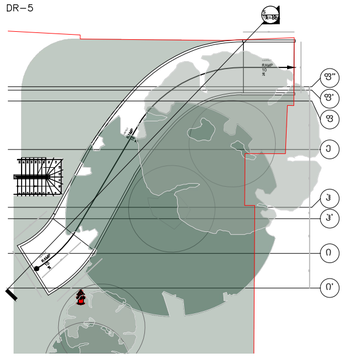

DR–2

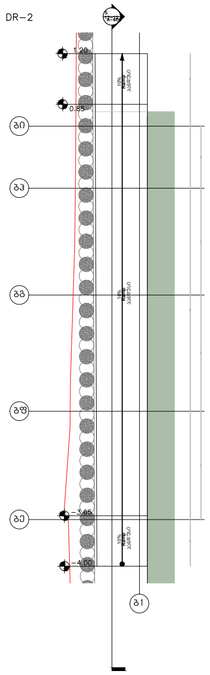

S 15–15

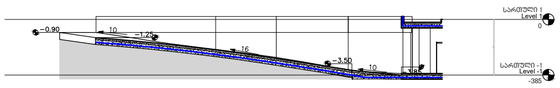

S 12–12

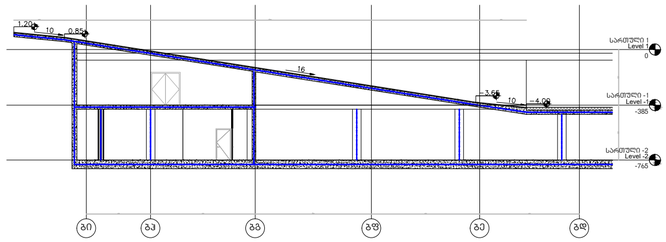

OWNER:

PASHA Development

OPERATORS:

Absheron hotel group

PASHA Development

ARCHITECT:

KHMALADZE ARCHITECTS

MECH. ELEC. STRUCTURAL DESIGNER:

KIKLOP DESIGN

OZUN PROJE

MET DIZAYN

FIRE AND LIFE SAFETY CONSULTANT:

KARİNA
www.karina.gen.tr
Design Consultancy and Training Services Ltd. Co.

PROJECT NAME :

Riverfront Park Hotel & Pasha Bank

ADDRESS :

01.16.05.001.025 Tbilisi, Georgia

LEGEND

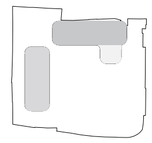

±0.00 = 399.20

Scale: 1/100

OZUN

OZUN PROJECT Construction Consultancy Co. Ltd.
Ehlibey Mah. 1441 Cad. No: 1 ANKARA
tel: +90 312 482 84 14 FAKS: 0312 482 84 14
info@ozunproje.com
www.ozunproje.com
TAX NUMBER : 7710003123

Erzun Tercanlı
Senior Civil Engineer - Project Direktor

The Turkish Chamber Of Civil Engineers : 32673
Graduation document : 311 - Year 1985 - ankara
Business Registration Certificate : 06 /00150 - IMO

MET DIZAYN SIGNATURE TO BE ADDED HERE

STAGE Construction Drawings

FORMAT A0

DATE 12.03.2024

REVISION DATE:

SHEET NAME

LEVEL +3.78 FORMWORK PLAN

SHEET NUMBER

RPHB–KIK–STR–CD–HB–FR–10–DRW–003–00

AUTHOR XXX YYY

DRAWN BY XXX YYY
XXX YYY

APPROVED BY XXX YYY

DS-2
S 6-6

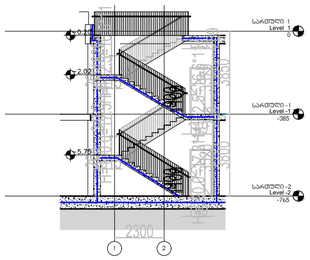

DS-3
S 7-7

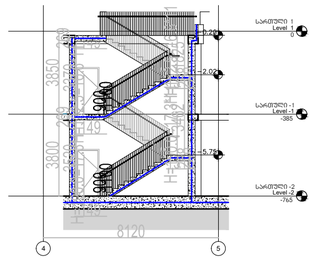

სართული -2
Level -2

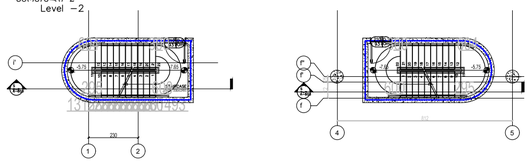

სართული -1
Level -1

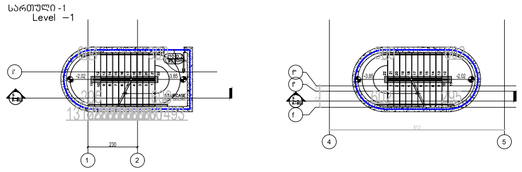

სართული 0
Level G

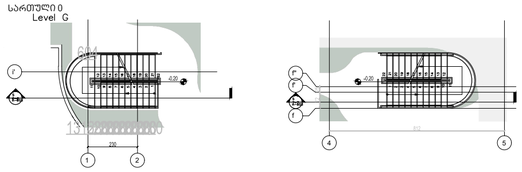

DS-4
S 8-8

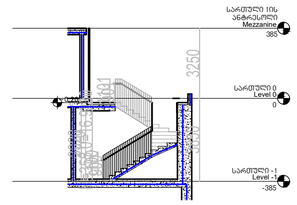

სართული -1
Level -1

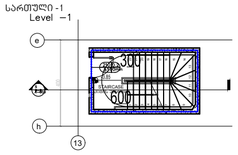

სართული 0
Level G

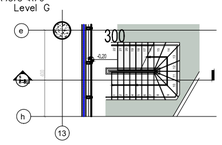

OWNER:
PASHA Development

OPERATORS:
Absheron hotel group
PASHA Development

ARCHITECT:
KHMALADZE ARCHITECTS

MECH. ELEC. STRUCTURAL DESIGNER:
KIKLOP DESIGN
OZUN PROJE
MET DIZAYN

FIRE AND LIFE SAFETY CONSULTANT:
KARINA
www.karina.gen.tr
Design Consultancy and Training Services Ltd. Co.

PROJECT NAME :
Riverfront Park Hotel
& Pasha Bank

ADDRESS :
01.16.05.001.025 Tbilisi, Georgia

LEGEND

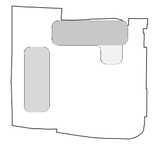

±0.00 = 399.20
Scale: 1/100

OZUN
OZUN PROJECT Construction Consultancy Co. Ltd.
CINNAH CADDESİ 80-37-1/1, 06690 ÇANKAYA, ANKARA
TEL: +90 312 442 04 12 FAX: 0312 442 04 13
info@ozunproje.com
TAX OFFICE : ÜSKİ
TAX NUMBER : 7160029103

Ergun Tercanlı
Senior Civil Engineer - Project Direktor
The Turkish Chamber Of Civil Engineers : 32673
Graduation document : 311 - Year 1985 - ankara
Business Registration Certificate : 06 /05150 - IMO

MET DIZAYN
SIGNATURE TO
BE ADDED HERE

STAGE Construction Drawings

FORMAT A0

DATE 12.03.2024

REVISION DATE:

SHEET NAME

LEVEL +3.78 FORMWORK PLAN

SHEET NUMBER

RPHB-KIK-STR-CD-HB-FR-10-DRW-003-C

AUTHOR XXX YYY

DRAWN BY XXX YYY
XXX YYY

APPROVED BY XXX YYY

სველი წრტილი სასტუმროს ნომერში

სან. კვანძი **დეტ.1**

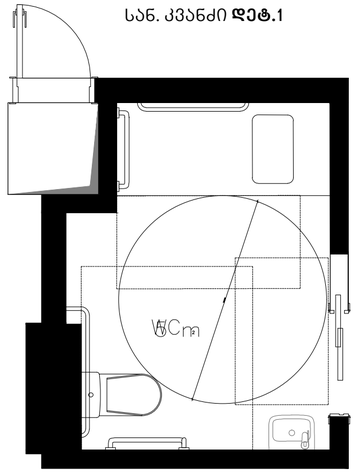

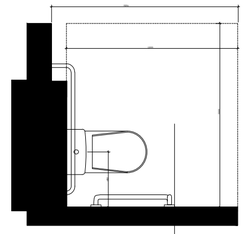

იატაკის თავისუფალი სივრცე

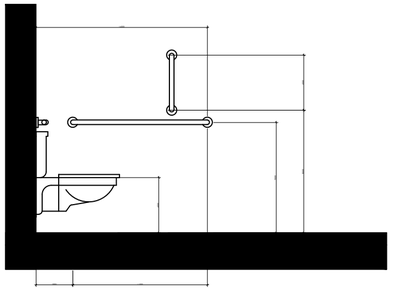

თავისუალი სივრცე კართან მანევრირებისთვის
მოსრიალე და დასაკეცი კარი
ჯიბის ან ანჯამის მხრიდან

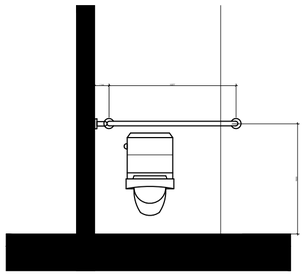

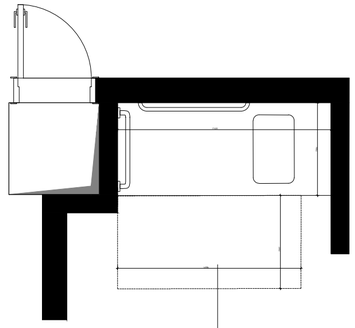

იატაკის თავისუფალი სივრცე

წრიული მოსატრიალებელი სივრცე
გადაფარვა

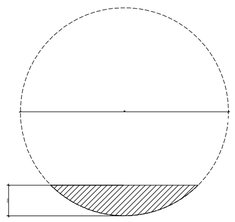

ხელსაბანის მდებარეობა
თავისუფალი მანძილი ხელსაბანთან
"A" ტიპის ერთეულში

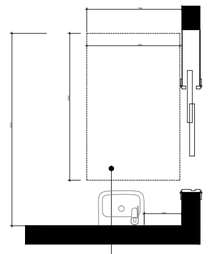

იატაკის თავისუფალი სივრცე

თავისუფალი სივრცე ფეხის ფალანგისთვის



ფეხის ფალანგის თავისუფალი სივრცე

OWNER:
PASHA Development

OPERATORS:
Absheron hotel group
PASHA Development

ARCHITECT:
KHMALADZE ARCHITECTS

MECH. ELEC. STRUCTURAL DESIGNER:
KIKLOP DESIGN
OZUN PROJE
MET DIZAYN

FIRE AND LIFE SAFETY CONSULTANT:
KARINA
www.karina.gen.tr
Design Consultancy and Training Services Ltd. Co.

PROJECT NAME :
Riverfront Park Hotel
& Pasha Bank

ADDRESS :
01.16.05.001.025 Tbilisi, Georgia

LEGEND



±0.00 = 399.20

OZUN
OZUN PROJECT Construction Consultancy Co. Ltd.
Ezgun Tercanlı
Senior Civil Engineer - Project Direktor
The Turkish Chamber Of Civil Engineers : 32673
Graduation document : 311 - Year 1985 - ankara
Business Registration Certificate : 06 /05150 - IMO

MET DIZAYN
SIGNATURE TO
BE ADDED HERE

STAGE Construction Drawings

FORMAT A0

DATE 12.03.2024

REVISION DATE:

SHEET NAME

SHEET NUMBER

AUTHOR XXX YYY

DRAWN BY XXX YYY
XXX YYY

APPROVED BY XXX YYY

სველი წერტილი სასტუმროს ნომერში

სან. კვანძი **დეტ.2**

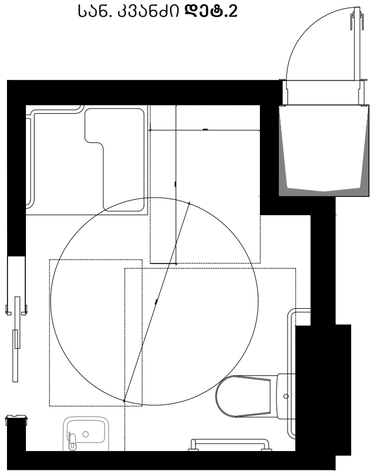

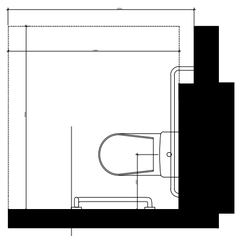

იატაკის თავისუფალი სივრცე

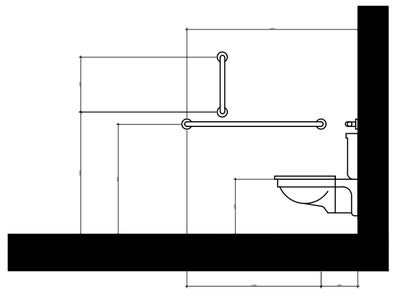

თავისუფალი სივრცე კართან მანევრირებისთვის
მოსრიალე და დასაკეცი კარი
ჯიბის ან ანჯამის მხრიდან

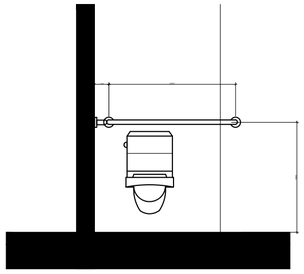

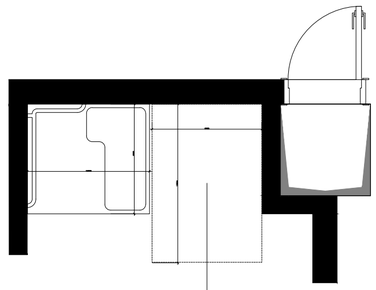

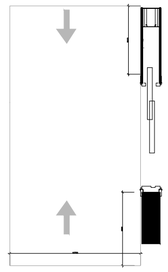

იატაკის თავისუფალი სივრცე

წრიული მოსატრიალებელი სივრცე
გადაფარვა

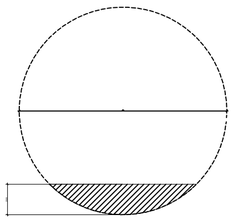

ხელსაბანის მდებარეობა
თავისუფალი მანძილი ხელსაბანთან
"A" ტიპის ერთეულში

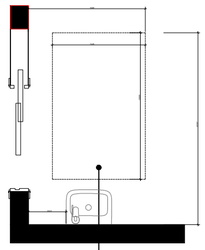

იატაკის თავისუფალი სივრცე

თავისუფალი სივრცე ფეხის ფალანგისთვის



ფეხის ფალანგის თავისუფალი სივრცე

OWNER:
PASHA Development

OPERATORS:
Absheron hotel group
PASHA Development

ARCHITECT:
KHMALADZE ARCHITECTS

MECH. ELEC. STRUCTURAL DESIGNER:
KIKLOP DESIGN
OZUN PROJE
MET DIZAYN

FIRE AND LIFE SAFETY CONSULTANT:
KARINA
Design Consultancy and Training Services Ltd. Co.

PROJECT NAME :
Riverfront Park Hotel & Pasha Bank

ADDRESS :
01.16.05.001.025 Tbilisi, Georgia

LEGEND

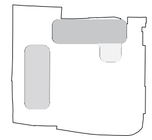

±0.00 = 399.20

OZUN PROJECT Construction Consultancy Co. Ltd.
Ozgun Tercanlı
Senior Civil Engineer - Project Direktor
The Turkish Chamber Of Civil Engineers : 32673
Graduation document : 311 - Year 1985 - ankara
Business Registration Certificate : 06 /05150 - IMO

MET DIZAYN SIGNATURE TO BE ADDED HERE

STAGE Construction Drawings

FORMAT A0

DATE 12.03.2024

REVISION DATE:

SHEET NAME

SHEET NUMBER

AUTHOR XXX YYY

DRAWN BY XXX YYY
XXX YYY

APPROVED BY XXX YYY

სან. კვანძი **დეტ.3**

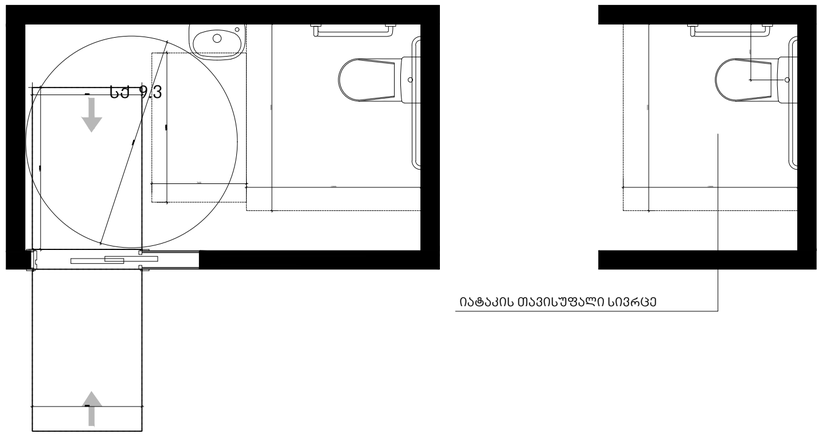

იატაკის თავისუფალი სივრცე

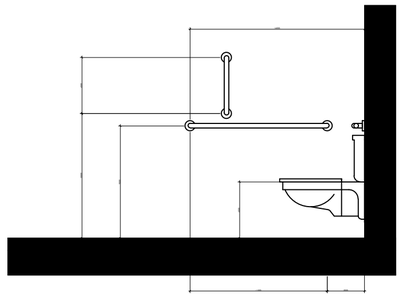

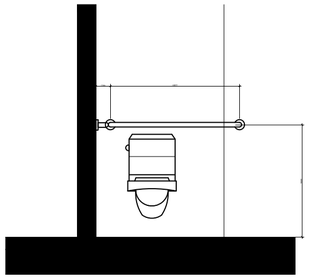

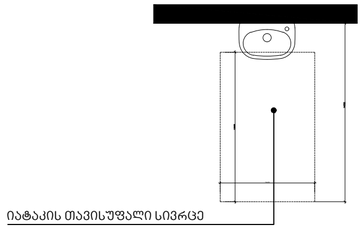

იატაკის თავისუფალი სივრცე

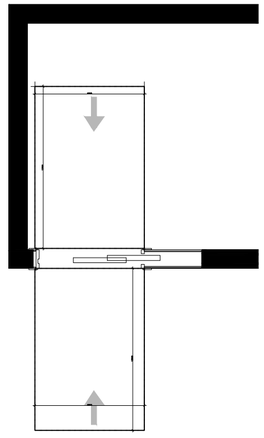

წრიული მოსატრიალებელი სივრცე

გადაფარვა

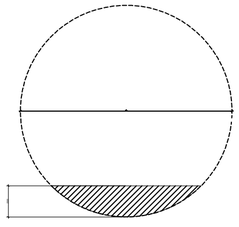

თავისუფალი სივრცე ფეხის ფალანგისთვის

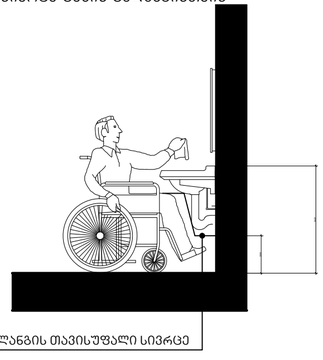

ფეხის ფალანგის თავისუფალი სივრცე

OWNER:

PASHA Development

OPERATORS:

Absheron hotel group

PASHA Development

ARCHITECT:

KHMALADZE ARCHITECTS

MECH. ELEC. STRUCTURAL DESIGNER:

KIKLOP DESIGN

OZUN PROJE

MET DIZAYN

FIRE AND LIFE SAFETY CONSULTANT:

KARINA www.karina.gen.tr Design Consultancy and Training Services Ltd. Co.

PROJECT NAME :

Riverfront Park Hotel & Pasha Bank

ADDRESS :

01.16.05.001.025 Tbilisi, Georgia

LEGEND

±0.00 = 399.20

OZUN PROJECT Construction Consultancy Co. Ltd.

Ergun Tercanlı
Senior Civil Engineer - Project Direktor
The Turkish Chamber Of Civil Engineers : 32673
Graduation document : 311 - Year 1985 - ankara
Business Registration Certificate : 06 /05150 - IMO

MET DIZAYN SIGNATURE TO BE ADDED HERE

STAGE Construction Drawings

FORMAT A0

DATE 12.03.2024

REVISION DATE:

SHEET NAME

SHEET NUMBER

AUTHOR XXX YYY

DRAWN BY XXX YYY
XXX YYY

APPROVED BY XXX YYY

სან. კვანძი **დეტ.4**

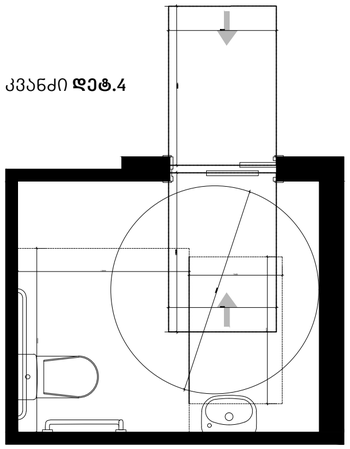

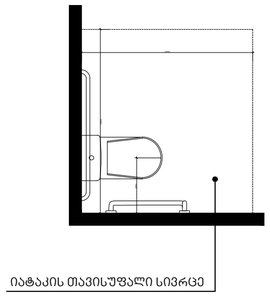

იატაკის თავისუფალი სივრცე

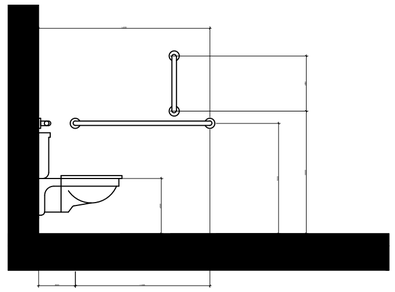

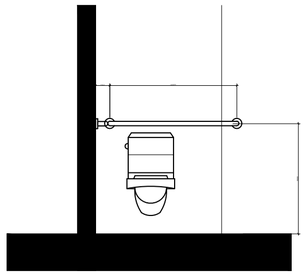

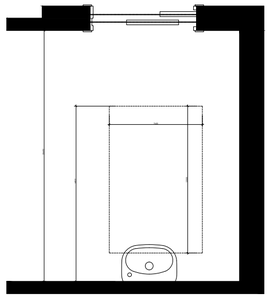

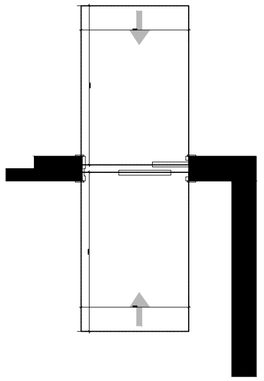

წრიული მოსატრიალებელი სივრცე

გადაფარვა

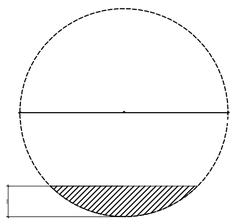

თავისუფალი სივრცე ფეხის ფალანგისთვის



ფეხის ფალანგის თავისუფალი სივრცე

OWNER:

PASHA Development

OPERATORS:

Absheron hotel group

PASHA Development

ARCHITECT:

KHMALADZE ARCHITECTS

MECH. ELEC. STRUCTURAL DESIGNER:

KIKLOP DESIGN

OZUN PROJE

MET DIZAYN

FIRE AND LIFE SAFETY CONSULTANT:

KARINA www.karina.gen.tr Design Consultancy and Training Services Ltd. Co.

PROJECT NAME :

Riverfront Park Hotel & Pasha Bank

ADDRESS :

01.16.05.001.025 Tbilisi, Georgia

LEGEND

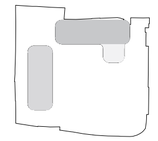

±0.00 = 399.20

OZUN PROJECT Construction Consultancy Co. Ltd.
Erzurn Tercanlı
Senior Civil Engineer - Project Direktor
The Turkish Chamber Of Civil Engineers : 32673
Graduation document : 311 - Year 1985 - ankara
Business Registration Certificate : 06 /05150 - IMO

MET DIZAYN SIGNATURE TO BE ADDED HERE

STAGE Construction Drawings

FORMAT A0

DATE 12.03.2024

REVISION DATE:

SHEET NAME

SHEET NUMBER

AUTHOR XXX YYY

DRAWN BY XXX YYY
XXX YYY

APPROVED BY XXX YYY

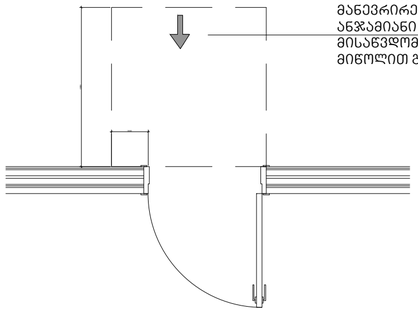

თავისუფალი სივრცე კართან
მანევრირებისთვის-
ანჯამიანი კარი-წინიდან
მისაწვდომი
მიწოლით გაღება (ბ)

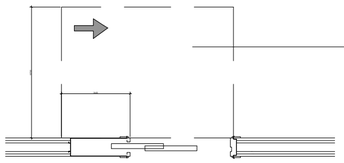

თავისუფალი სივრცე
კართან
მანევრირებისთვის-
მოსრიალე და დასაკეცი
კარი- ჯიბის ან ანჯამის
მხრიდან (ბ)

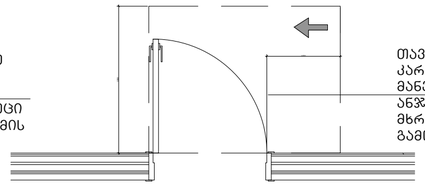

თავისუფალი სივრცე
კართან
მანევრირებისთვის-
ანჯამიანი კარი- საკეტის
მხრიდან მისაწვდომი
გამოწევით გაღება (ზ)

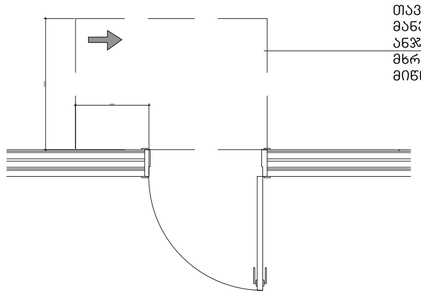

თავისუფალი სივრცე კართან
მანევრირებისთვის-
ანჯამიანი კარი- საკეტის
მხრიდან მისაწვდომი
მიწოლით გაღება (თ)

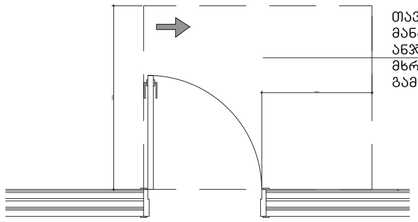

თავისუფალი სივრცე კართან
მანევრირებისთვის-
ანჯამიანი კარი-ანჯამის
მხრიდან მისაწვდომი
გამოწევით გაღება (დ)

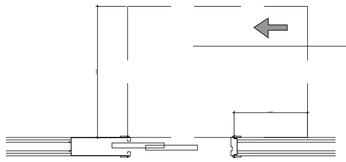

თავისუფალი სივრცე
კართან
მანევრირებისთვის-
მოსრიალე და დასაკეცი
კარი- შემჭერებლის ან
საკეტის მხრიდან (გ)

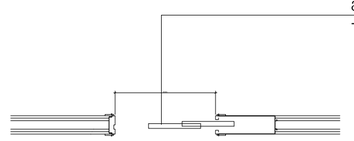

გზა-კარის თავისუფალი სიგანე
- მოსრიალე კარი (გ)

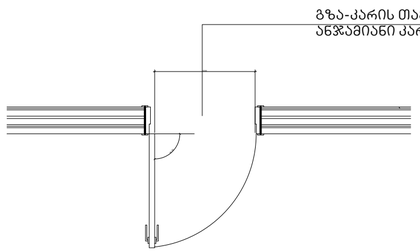

გზა-კარის თავისუფალი სიგანე -
ანჯამიანი კარი (ა)

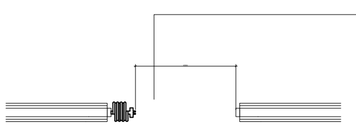

გზა-კარის თავისუფალი
სიგანე - დასაკეცი კარი
(ბ)

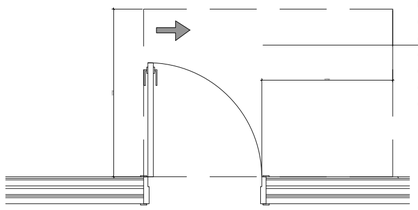

თავისუფალი სივრცე
კართან
მანევრირებისთვის-
ანჯამიანი
კარი-ანჯამის
მხრიდან მისაწვდომი
გამოწევით გაღება (ე)

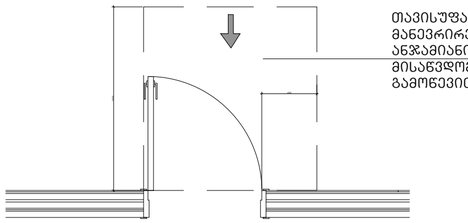

თავისუფალი სივრცე კართან
მანევრირებისთვის-
ანჯამიანი კარი-წინიდან
მისაწვდომი
გამოწევით გაღება (ა)

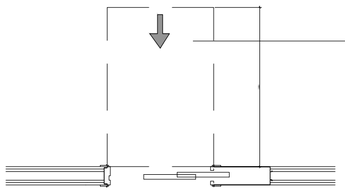

თავისუფალი სივრცე კართან
მანევრირებისთვის-
მოსრიალე და დასაკეცი კარი-
წინიდან მისაწვდომი (ა)

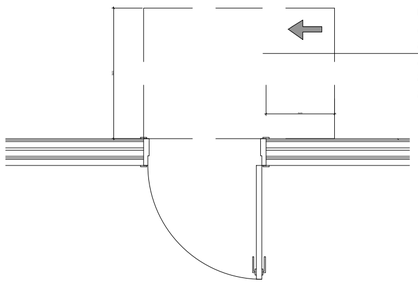

თავისუფალი სივრცე
კართან
მანევრირებისთვის-
ანჯამიანი კარი-ანჯამის
მხრიდან მისაწვდომი
მიწოლით გაღება (ვ)

OWNER:

PASHA Development

OPERATORS:

Absheron hotel group

PASHA Development

ARCHITECT:

KHMALADZE ARCHITECTS

MECH. ELEC. STRUCTURAL DESIGNER:

KIKLOP DESIGN

OZUN PROJE

MET DIZAYN

FIRE AND LIFE SAFETY CONSULTANT:

KARİNA
www.karina.gen.tr
Design Consultancy and Training Services Ltd. Co.

PROJECT NAME :

Riverfront Park Hotel & Pasha Bank

ADDRESS :

01.16.05.001.025 Tbilisi, Georgia

LEGEND

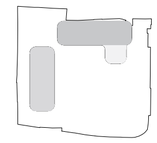

±0.00 = 399.20

OZUN PROJECT Construction Consultancy Co. Ltd.
Ozun Proje Yapı Müşavirlik Ltd. Şti. ANKARA
tel: +90 312 442 61 41 FAKS: 0312 442 59 61
ozunproje@hotmail.com
VERGİ DAİRESİ: ANKARA
TAX NUMBER : 7710023523

Erzurn Tercanlı
Senior Civil Engineer - Project Direktor

The Turkish Chamber Of Civil Engineers : 32673
Graduation document : 311 - Year 1985 - ankara
Business Registration Certificate : 06 /05150 - IMO

MET DIZAYN
SIGNATURE TO
BE ADDED HERE

STAGE Construction Drawings

FORMAT A0

DATE 12.03.2024

REVISION DATE:

SHEET NAME

SHEET NUMBER

AUTHOR XXX YYY

DRAWN BY XXX YYY
XXX YYY

APPROVED BY XXX YYY

სან. კვანძი **დეტ.5**

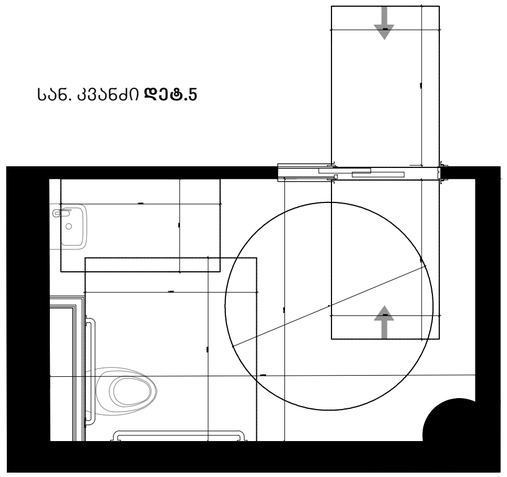

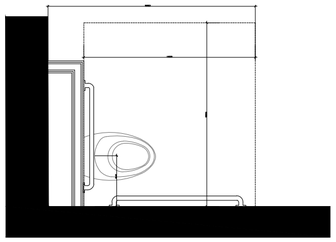

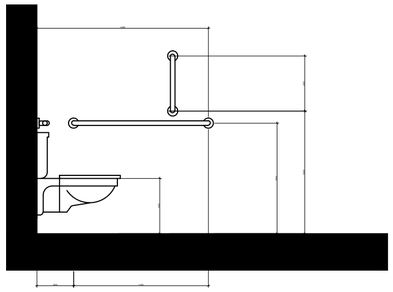

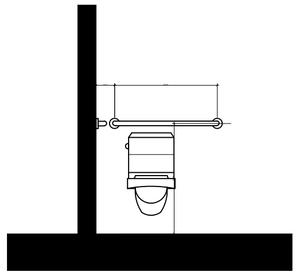

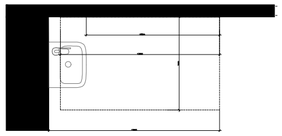

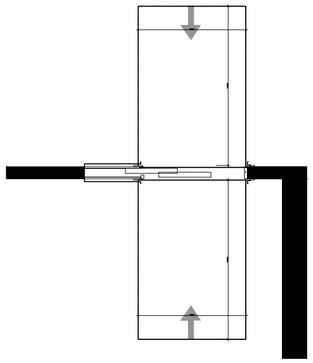

წრიული მოსატრიალებელი სივრცე

გადაფარვა

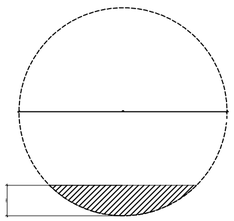

თავისუფალი სივრცე ფეხის ფალანგისთვის



ფეხის ფალანგის თავისუფალი სივრცე

OWNER:

PASHA Development

OPERATORS:

Absheron hotel group

PASHA Development

ARCHITECT:

KHMALADZE ARCHITECTS

MECH. ELEC. STRUCTURAL DESIGNER:

KIKLOP DESIGN

OZUN PROJE

MET DIZAYN

FIRE AND LIFE SAFETY CONSULTANT:

KARINA
www.karina.gen.tr
Design Consultancy and Training Services Ltd. Co.

PROJECT NAME :

Riverfront Park Hotel & Pasha Bank

ADDRESS :

01.16.05.001.025 Tbilisi, Georgia

LEGEND

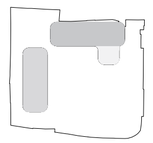

±0.00 = 399.20

OZUN PROJECT Construction Consultancy Co. Ltd.
Cihangir Caddesi No:47/1, Aşağı Çankaya, Ankara
Tel: +90 312 440 04 41-42 FAKS: 0312 442 04 43
e-mail: info@ozun.com.tr
TAX OFFICE : ANT
TAX NUMBER : 7160027223

Ezgun Tercanlı
Senior Civil Engineer - Project Direktor

The Turkish Chamber Of Civil Engineers : 32673
Graduation document : 311 - Year 1985 - ankara
Business Registration Certificate : 06 /05150 - IMO

MET DIZAYN
SIGNATURE TO BE ADDED HERE

STAGE Construction Drawings

FORMAT A0

DATE 12.03.2024

REVISION DATE:

SHEET NAME

SHEET NUMBER

AUTHOR XXX YYY

DRAWN BY XXX YYY
XXX YYY

APPROVED BY XXX YYY

სან. კვანძი **ᲓᲔᲢ.6**

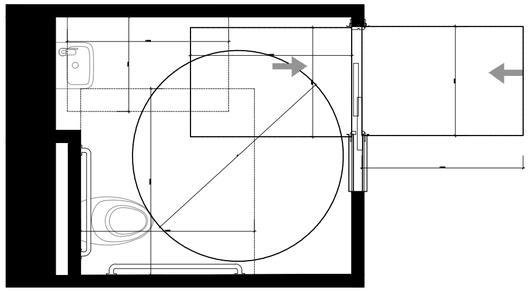

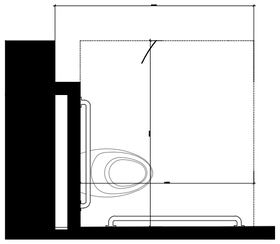

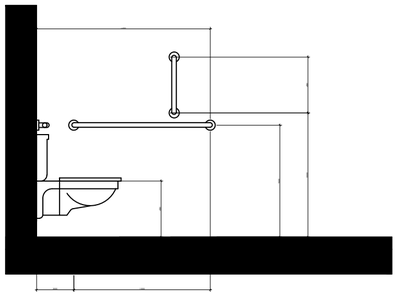

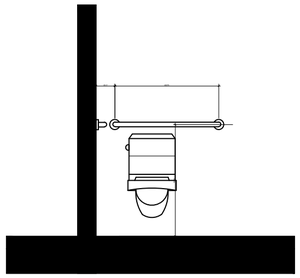

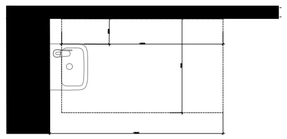

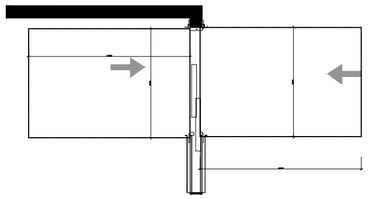

წრიული მოსატრიალებელი სივრცე

გადაფარვა

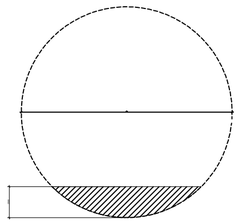

თავისუფალი სივრცე ფეხის ფალანგისთვის

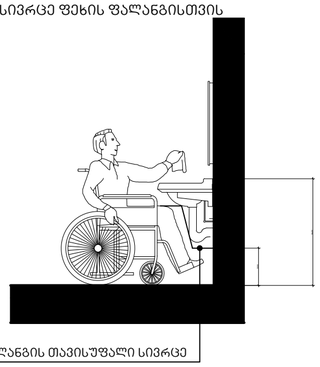

ფეხის ფალანგის თავისუფალი სივრცე

OWNER:

PASHA Development

OPERATORS:

Absheron hotel group

PASHA Development

ARCHITECT:

KHMALADZE ARCHITECTS

MECH. ELEC. STRUCTURAL DESIGNER:

KIKLOP DESIGN

OZUN PROJE

MET DIZAYN

FIRE AND LIFE SAFETY CONSULTANT:

KARINA www.karina.gen.tr Design Consultancy and Training Services Ltd. Co.

PROJECT NAME :

Riverfront Park Hotel & Pasha Bank

ADDRESS :

01.16.05.001.025 Tbilisi, Georgia

LEGEND

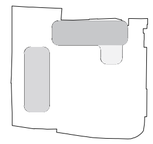

±0.00 = 399.20

OZUN PROJECT Construction Consultancy Co. Ltd.
Ergun Tercanlı
Senior Civil Engineer - Project Direktor
The Turkish Chamber Of Civil Engineers : 32673
Graduation document : 311 - Year 1985 - ankara
Business Registration Certificate : 06 /05150 - IMO

MET DIZAYN SIGNATURE TO BE ADDED HERE

STAGE Construction Drawings

FORMAT A0

DATE 12.03.202

REVISION DATE:

SHEET NAME

SHEET NUMBER

AUTHOR XXX YYY

DRAWN BY XXX YYY
XXX YYY

APPROVED BY XXX YYY

სან. კვანძი **ᲥᲔᲩ.7**

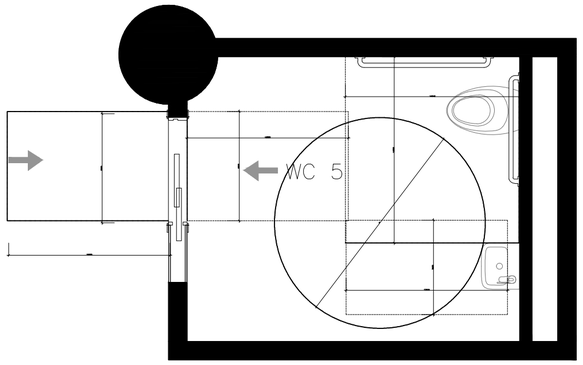

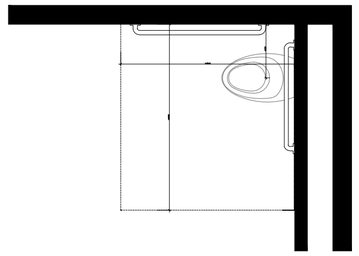

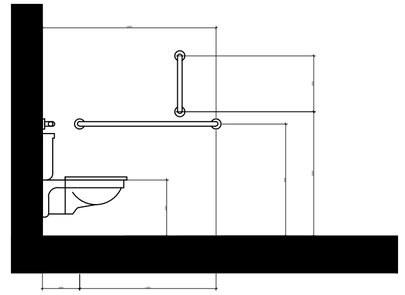

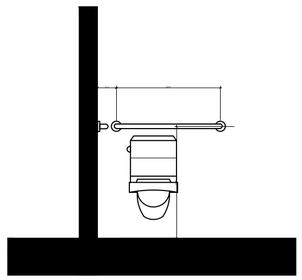

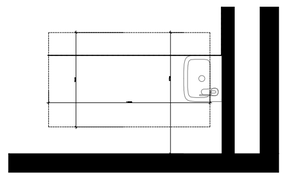

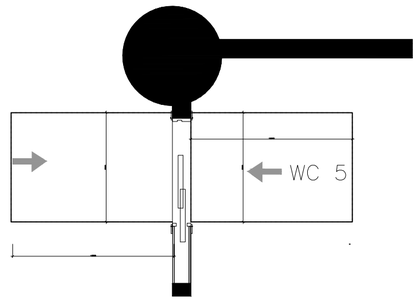

წრიული მოსატრიალებელი სივრცე
გადაფარვა

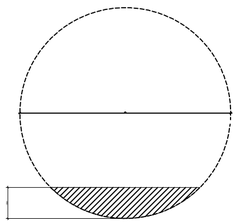

თავისუფალი სივრცე ფეხის ფალანგისთვის



ფეხის ფალანგის თავისუფალი სივრცე

OWNER:
PASHA Development

OPERATORS:
Absheron hotel group
PASHA Development

ARCHITECT:
KHMALADZE ARCHITECTS

MECH. ELEC. STRUCTURAL DESIGNER:
KIKLOP DESIGN
OZUN PROJE
MET DIZAYN

FIRE AND LIFE SAFETY CONSULTANT:
KARINA www.karina.gen.tr
Design Consultancy and Training Services Ltd. Co.

PROJECT NAME :
Riverfront Park Hotel
& Pasha Bank

ADDRESS :
01.16.05.001.025 Tbilisi, Georgia

LEGEND

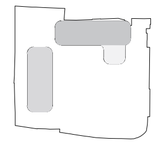

±0.00 = 399.20

OZUN
OZUN PROJECT Construction Consultancy Co. Ltd.
Eyşun Tercanlı
Senior Civil Engineer - Project Direktor
The Turkish Chamber Of Civil Engineers : 32673
Graduation document : 311 - Year 1985 - ankara
Business Registration Certificate : 06 /05150 - IMO

MET DIZAYN
SIGNATURE TO
BE ADDED HERE

STAGE Construction Drawings

FORMAT A0

DATE 12.03.2024

REVISION DATE:

SHEET NAME

SHEET NUMBER

AUTHOR XXX YYY

DRAWN BY XXX YYY
XXX YYY

APPROVED BY XXX YYY

სან. კვანძი **ᲓᲔᲑ.8**

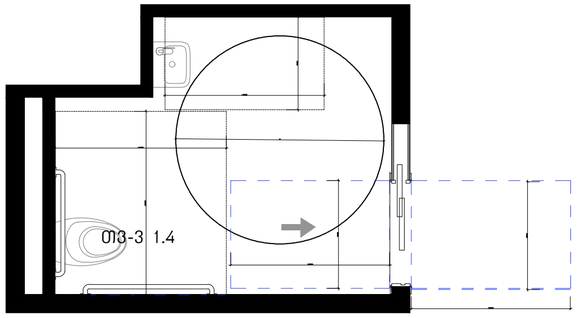

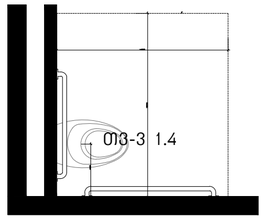

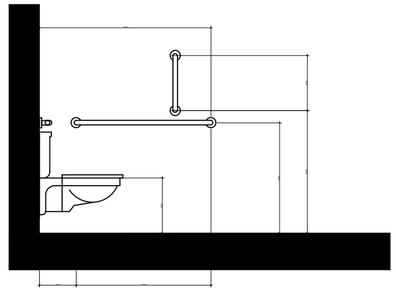

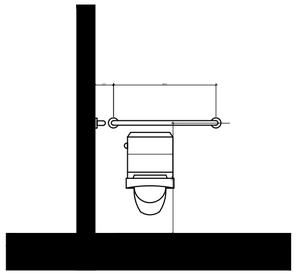

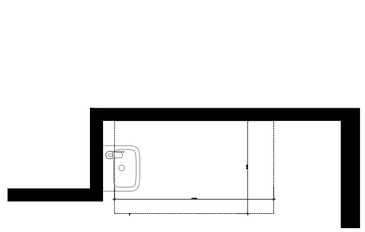

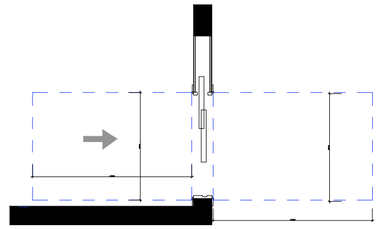

ᲬᲠᲘᲣᲚᲘ ᲛᲝᲡᲐᲢᲠᲘᲐᲚᲔᲑᲔᲚᲘ ᲡᲘᲕᲠᲪᲔ
ᲒᲐᲓᲐᲤᲐᲠᲕᲐ

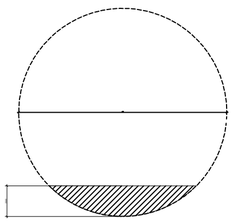

ᲗᲐᲕᲘᲡᲣᲤᲐᲚᲘ ᲡᲘᲕᲠᲪᲔ ᲤᲔᲮᲘᲡ ᲤᲐᲚᲐᲜᲒᲘᲡᲗᲕᲘᲡ



ᲤᲔᲮᲘᲡ ᲤᲐᲚᲐᲜᲒᲘᲡ ᲗᲐᲕᲘᲡᲣᲤᲐᲚᲘ ᲡᲘᲕᲠᲪᲔ

OWNER:
PASHA Development

OPERATORS:
Absheron hotel group
PASHA Development

ARCHITECT:
KHMALADZE ARCHITECTS

MECH. ELEC. STRUCTURAL DESIGNER:
KIKLOP DESIGN
OZUN PROJE
MET DIZAYN

FIRE AND LIFE SAFETY CONSULTANT:
KARINA
www.karina.gen.tr
Design Consultancy and Training Services Ltd. Co.

PROJECT NAME :
Riverfront Park Hotel & Pasha Bank

ADDRESS :
01.16.05.001.025 Tbilisi, Georgia

LEGEND

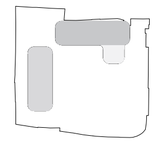

±0.00 = 399.20

OZUN
OZUN PROJECT Construction Consultancy Co. Ltd.
Senior Civil Engineer - Project Direktor
The Turkish Chamber Of Civil Engineers : 32673
Graduation document : 311 - Year 1985 - ankara
Business Registration Certificate : 06 /05150 - IMO

MET DIZAYN
SIGNATURE TO
BE ADDED HERE

STAGE Construction Drawings

FORMAT A0

DATE 12.03.2024

REVISION DATE:

SHEET NAME

SHEET NUMBER

AUTHOR XXX YYY

DRAWN BY XXX YYY
XXX YYY

APPROVED BY XXX YYY