სასტუმროს ნაწილი:

ფასადის გაღებადი ელემენტების ფართობი - 88.0 კვ.მ. - (88.0 /1860*100 = 4.7 %)

მთლიანი ფასადის ფართობი - 1860 კვ.მ.

კაფე :

ფასადის გაღებადი ელემენტების ფართობი - 4.6 კვ.მ. - (4.6 /110*100 = 4,2 %)

მთლიანი ფასადის ფართობი - 110.0 კვ.მ.

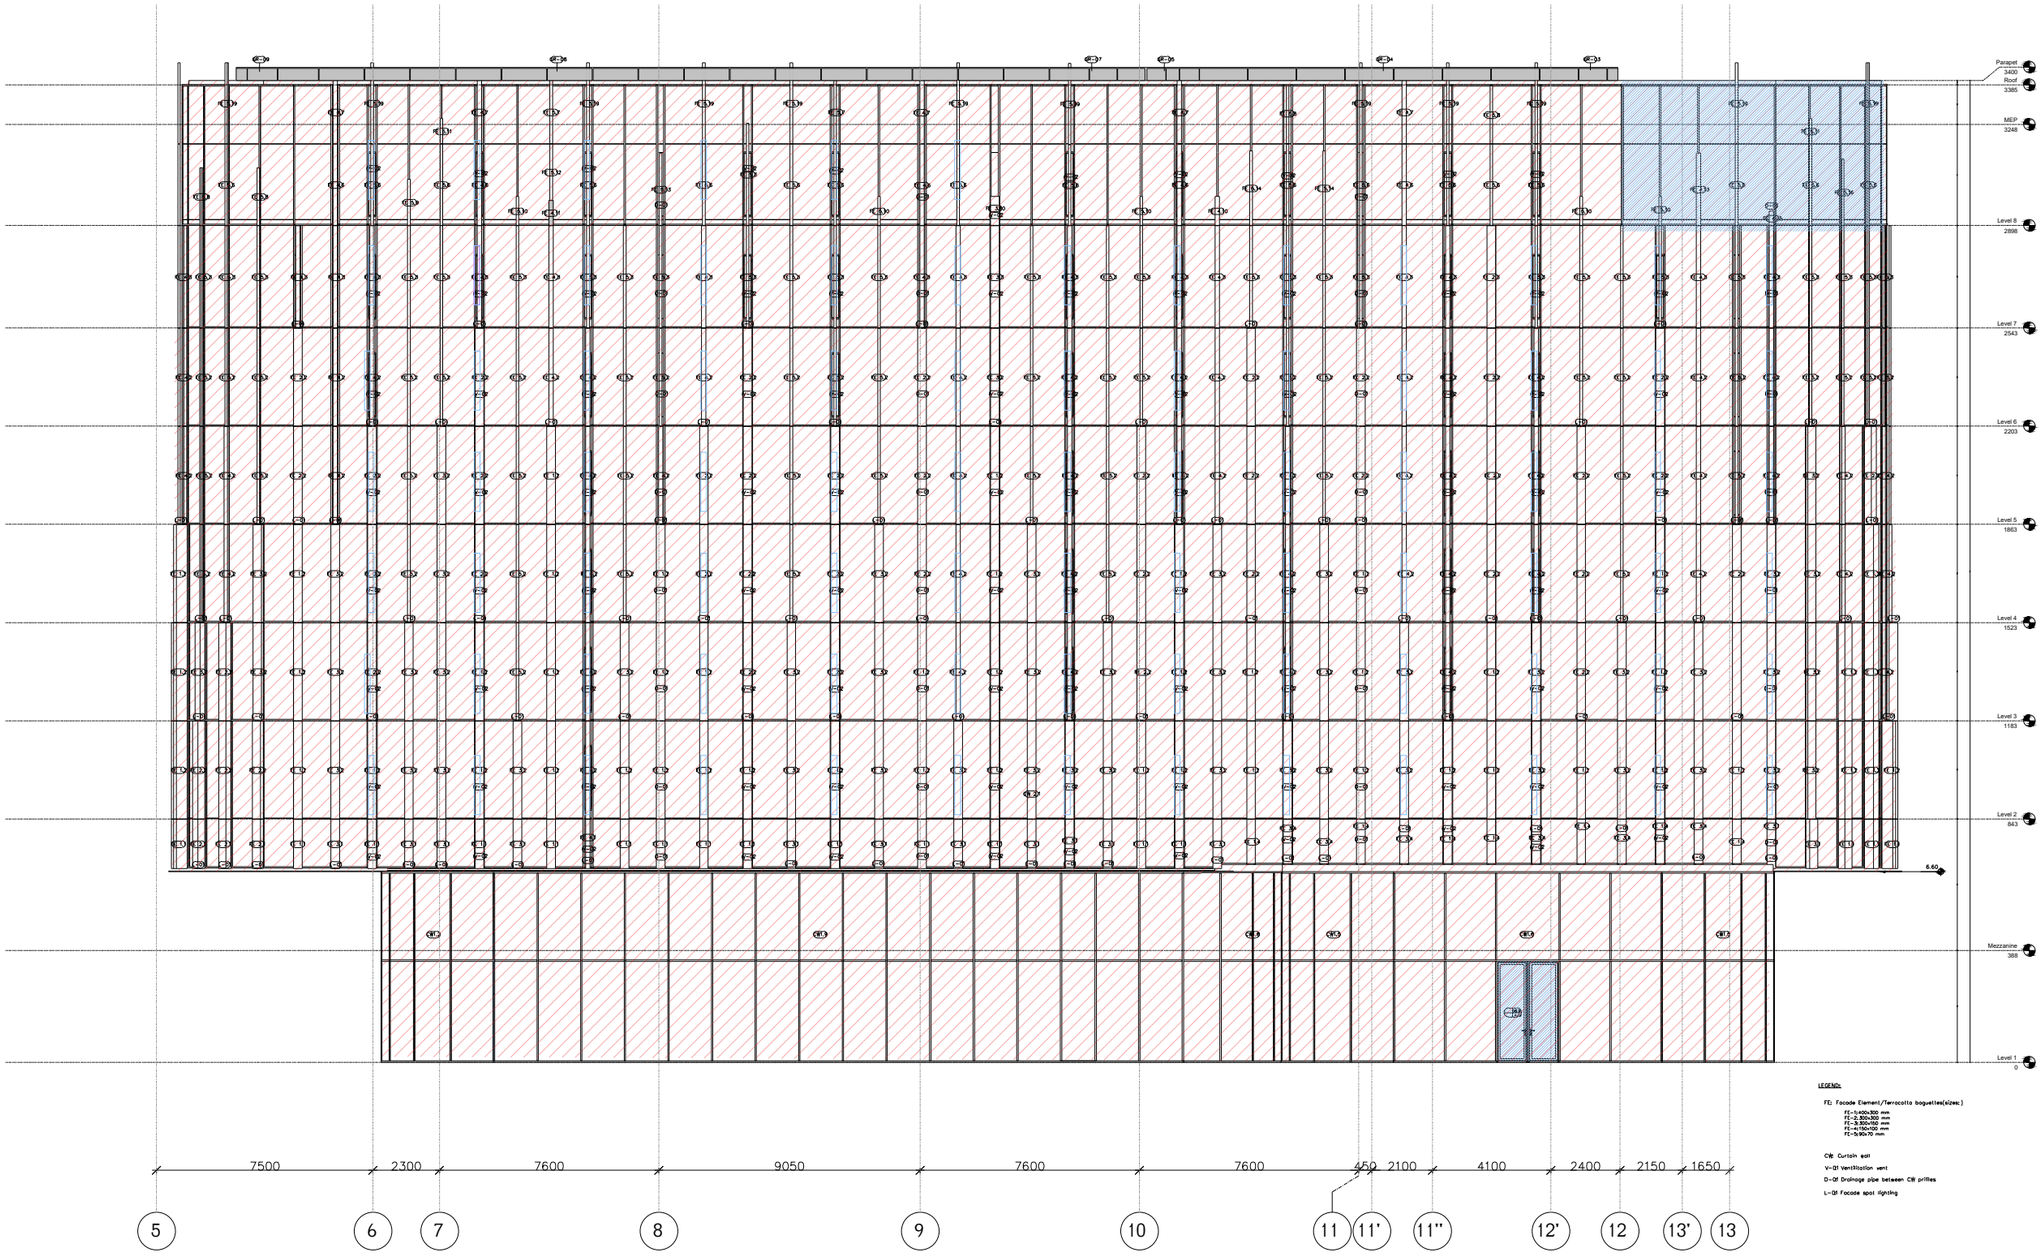

OWNER:

PASHA Development

OPERATORS:

Absheron hotels group

PASHA Development

ARCHITECT:

KHMALADZE ARCHITECTS

MECH. ELEC. STRUCTURAL DESIGNER:

KIKLOP DESIGN

OZUN PROJE

MET DIZAYN

FIRE AND LIFE SAFETY CONSULTANT:

KARINA Design Consultancy and Training Services Ltd Co.

PROJECT NAME :

Riverfront Park Hotel & Pasha Bank

ADDRESS :

01.16.05.001.025 Tbilisi, Georgia

LEGEND

±0.00 = 399.20

Scale: 1/100

OZUN

OZUN PROJECT Construction Consultancy Co. Ltd.

Ezgisu Tersanlı

Senior Civil Engineer / Project Director

The Turkish Chamber Of Civil Engineers : 52675

Graduation document : 341 - Year: 1955 - ankara

Business Registration Certificate : 06 /95150 - IMO

MET DIZAYN SIGNATURE TO BE ADDED HERE

STAGE Construction Drawings

FORMAT A0

DATE 12.03.2024

REVISION DATE:

SHEET NAME

LEVEL +3.78 FORMWORK PLAN

SHEET NUMBER

RPHB-KIK-STR-CD-HB-FR-10-DRW-003-00

AUTHOR	XXX YYY
DRAWN BY	XXX YYY XXX YYY
APPROVED BY	XXX YYY

სასტუმროს ნაწილი:

ფასადის გაღებადი ელემენტების ფართობი - 90.8 კვ.მ. - (90.8 /1958*100 = 4.6 %)

მთლიანი ფასადის ფართობი - 1958 კვ.მ.

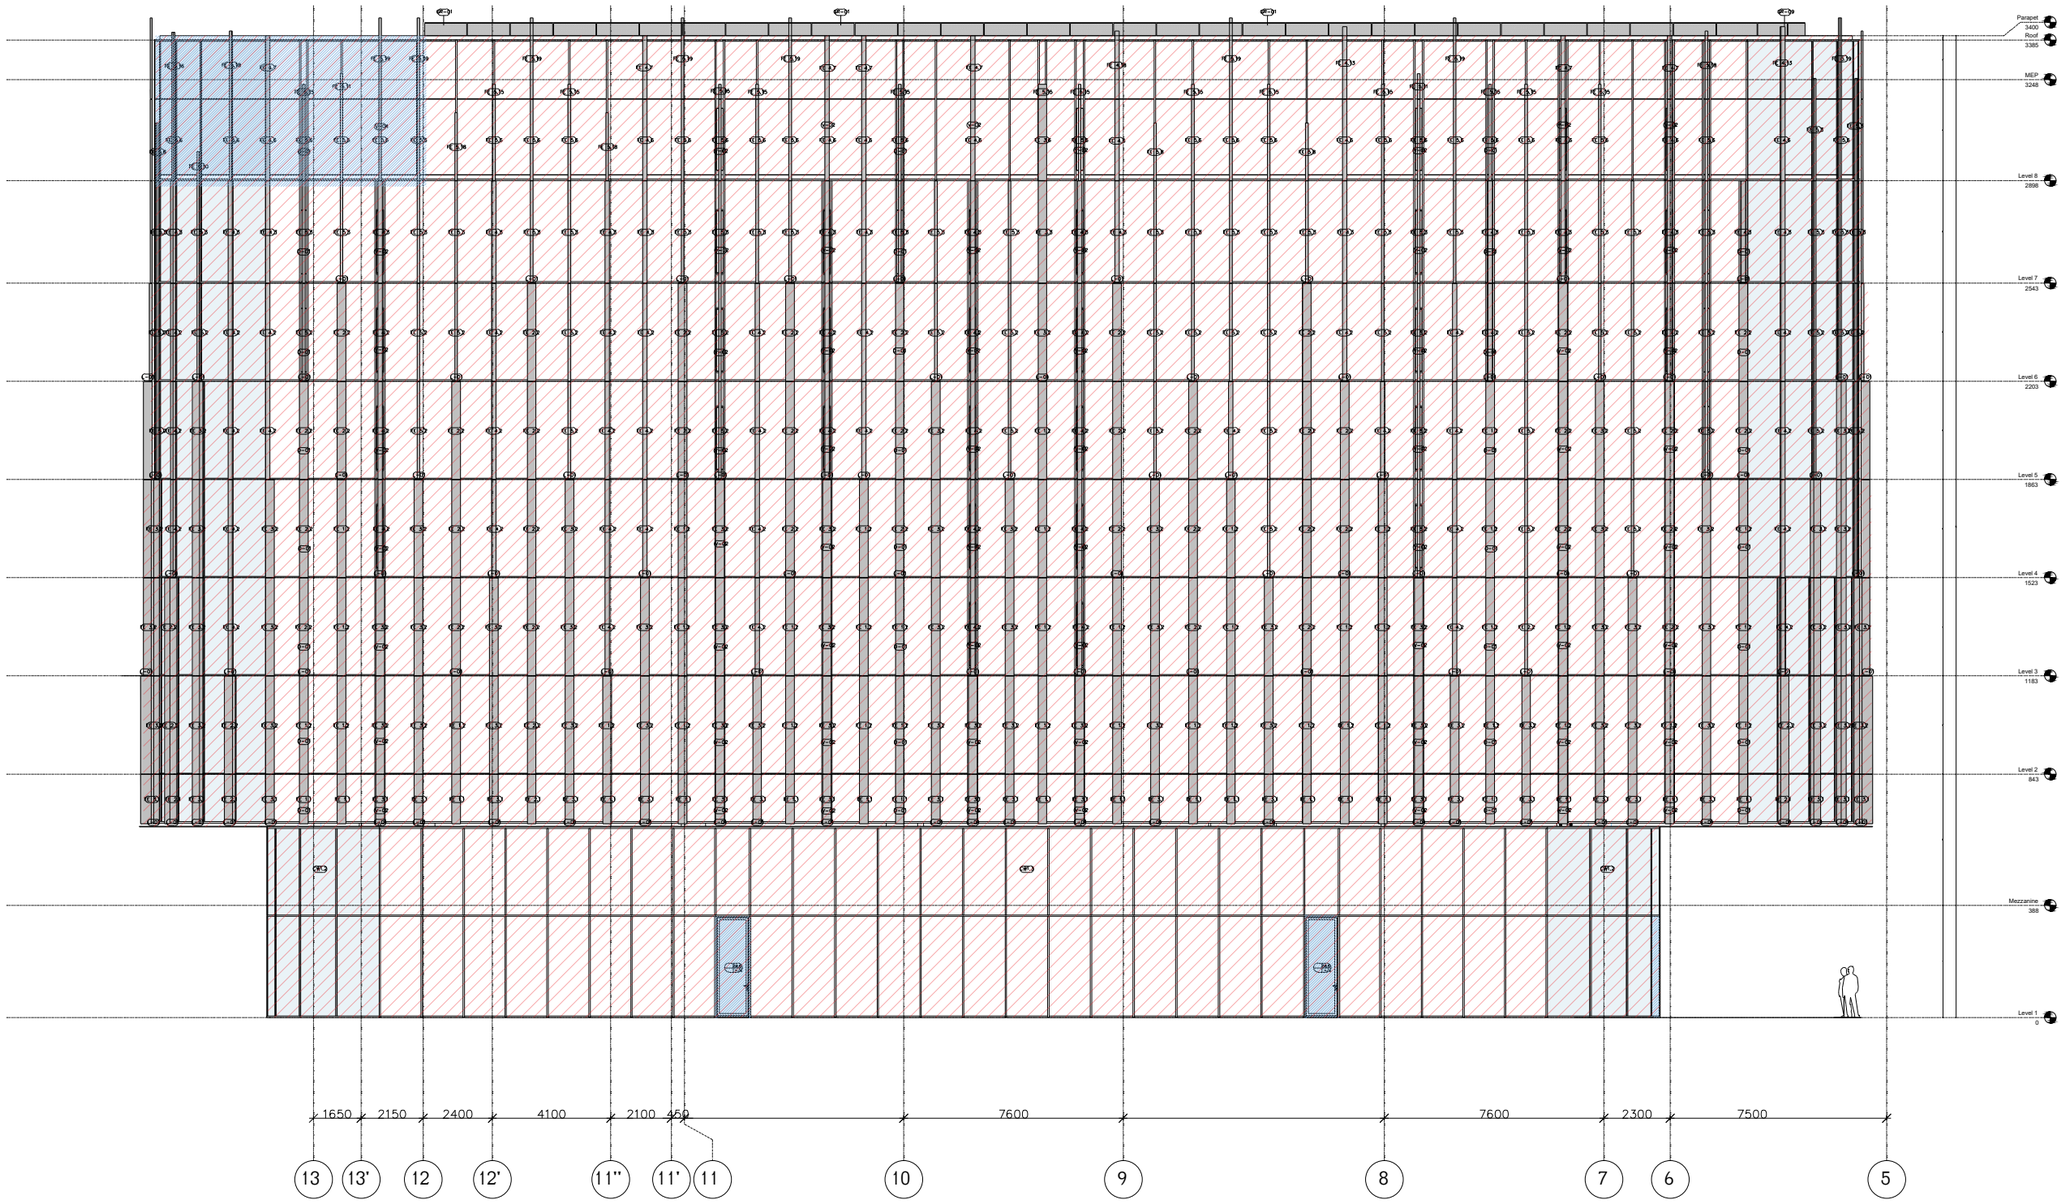

LEGEND:

FE Facade Element/Terracotta baguettes(sizes:)
FE-1: 600x300 mm
FE-2: 600x200 mm
FE-3: 600x100 mm
FE-4: 150x100 mm
FE-5: 900x70 mm

CW Curtain wall
V-01 Ventilation vent
D-01 Drainage pipe between CW profiles
L-01 Facade spot lighting

OWNER:
PASHA Development

OPERATORS:
Absheron hotel group
PASHA Development

ARCHITECT:
KHMALADZE ARCHITECTS

MECH. ELEC. STRUCTURAL DESIGNER:
KIKLOP DESIGN
OZUN PROJE
MET DIZAYN

FIRE AND LIFE SAFETY CONSULTANT:
KARINA
Design Consultancy and Training Services Ltd. Co.

PROJECT NAME :
Riverfront Park Hotel & Pasha Bank

ADDRESS :
01.16.05.001.025 Tbilisi, Georgia

LEGEND

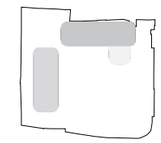

±0.00 = 399.20
Scale: 1/100

OZUN
Ozgun Tercanlı
Senior Civil Engineer / Project Director
The Turkish Chamber Of Civil Engineers : 32675
Graduation document : 241 - Year 1995 - ankara
Business Registration Certificate : 06 /35150 - IAO

MET DIZAYN
SIGNATURE TO
BE ADDED HERE

STAGE Construction Drawings

FORMAT A0

DATE 12.03.2024

REVISION DATE:

SHEET NAME

LEVEL +3.78 FORMWORK PLAN

SHEET NUMBER

RPHB-KIK-STR-CD-HB-FR-10-DRW-003-00

AUTHOR	XXX YYY
DRAWN BY	XXX YYY XXX YYY
APPROVED BY	XXX YYY

სასტუმროს ნაწილი:

ფასადის გაღებადი ელემენტების ფართობი - 12.5 კვ.მ. - (12.5 /647 *100 = 1.9 %)

მთლიანი ფასადის ფართობი - 647 კვ.მ.

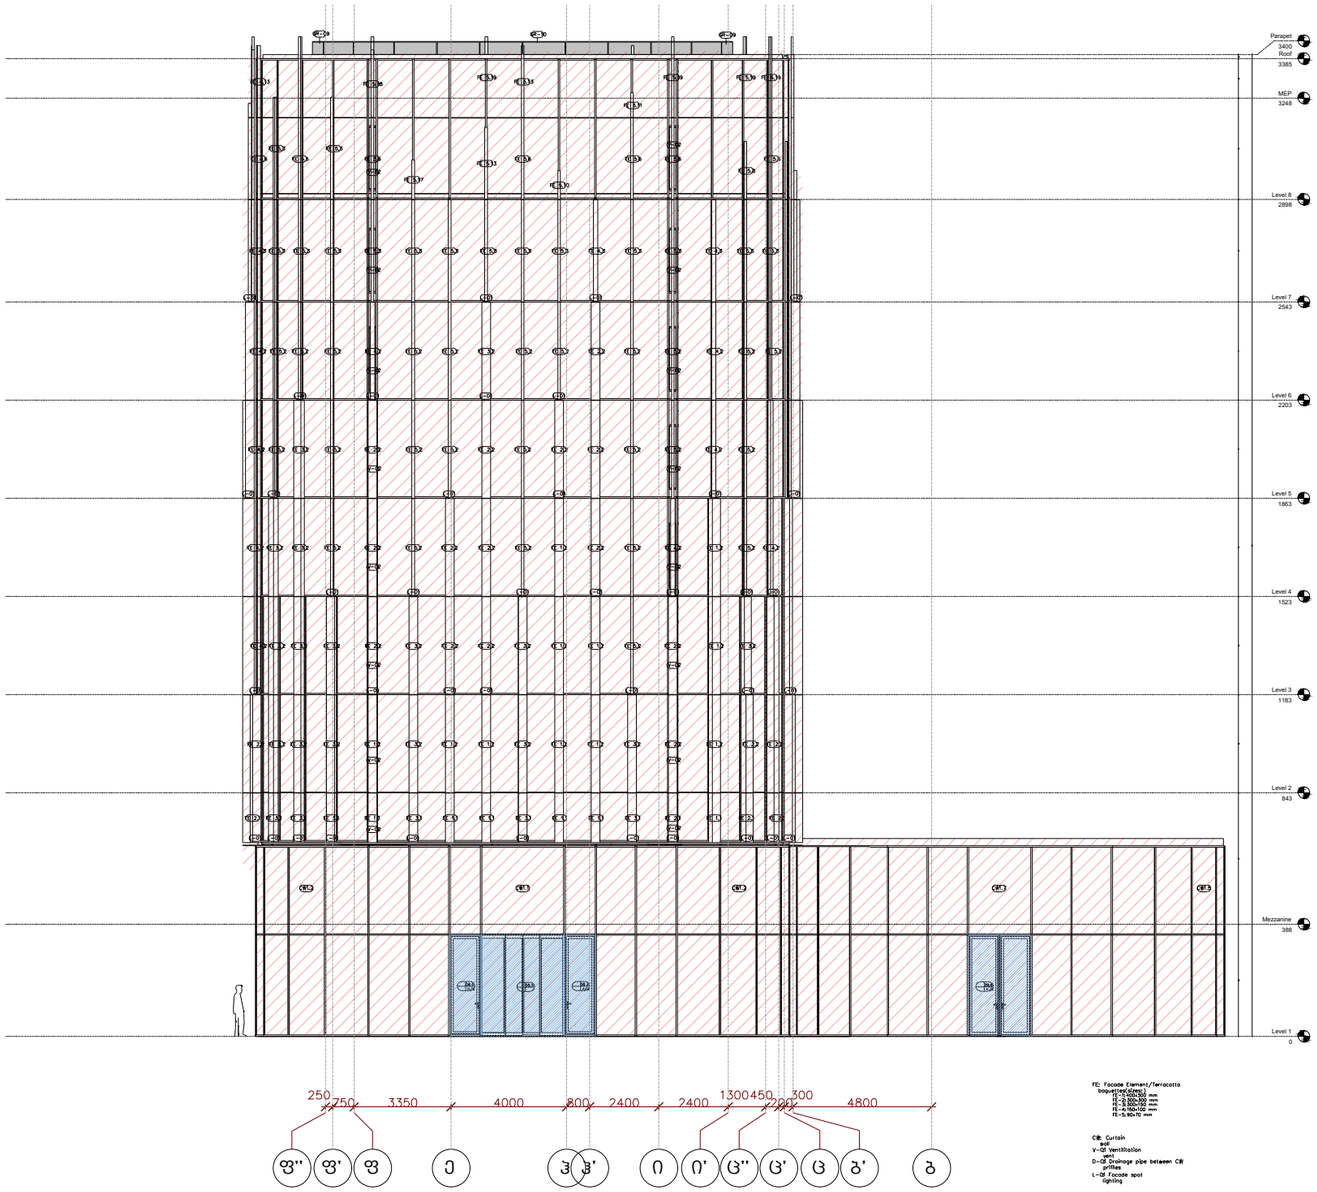

OWNER:

PASHA Development

OPERATORS:

Absheron hotels group

PASHA Development

ARCHITECT:

KHMALADZE ARCHITECTS

MECH. ELEC. STRUCTURAL DESIGNER:

KIKLOP DESIGN

OZUN PROJE

MET DIZAYN

FIRE AND LIFE SAFETY CONSULTANT:

KARINA
www.karina.gen.tr
Design Consultancy and Training Services Ltd. Co.

PROJECT NAME :

Riverfront Park Hotel & Pasha Bank

ADDRESS :

01.16.05.001.025 Tbilisi, Georgia

LEGEND



±0.00 = 399.20

Scale: 1/100

OZUN

Ozgun Tercanlı
Senior Civil Engineer / Project Director
The Turkish Chamber Of Civil Engineers : 52675
Graduation document : 361 - Year:1985 - ankara
Business Registration Certificate : 06 /28150 - IAAO

MET DIZAYN
SIGNATURE TO
BE ADDED HERE

STAGE Construction Drawings

FORMAT A0

DATE 12.03.2024

REVISION DATE:

SHEET NAME

LEVEL +3.78 FORMWORK PLAN

SHEET NUMBER

RPHB-KIK-STR-CD-HB-FR-10-DRW-003-00

AUTHOR	XXX YYY
DRAWN BY	XXX YYY XXX YYY
APPROVED BY	XXX YYY

სასტუმროს ნაწილი:

ფასადის გაღებადი ელემენტების ფართობი - 98 კვ.მ. - (98 /647 *100 = 15.1%)

მთლიანი ფასადის ფართობი - 647 კვ.მ.

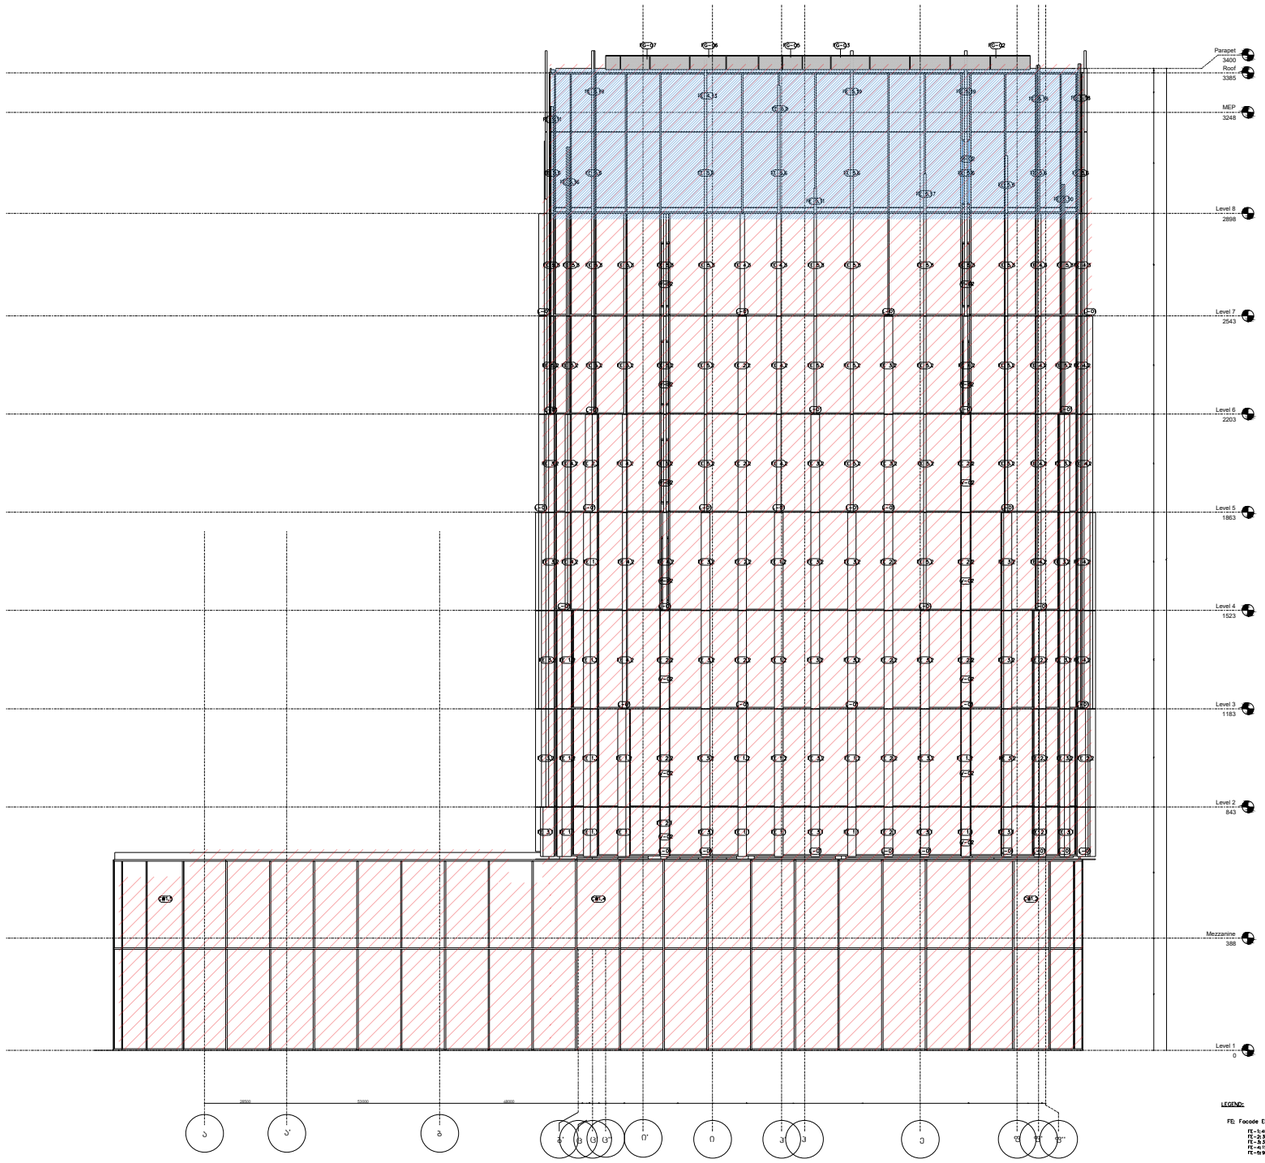

LEGEND:

FE: Facade Element/Terracotta baguettes(sizes:)
FE-1:400x300 mm
FE-2:300x300 mm
FE-3:300x150 mm
FE-4:150x100 mm
FE-5:90x70 mm

CW: Curtain wall
V-Of Ventilation vent
D-Of Drainage pipe between CW profiles
L-Of Facade spot lighting

OWNER:
PASHA Development

OPERATORS:
Absheron
PASHA Development

ARCHITECT:
KHMALADZE ARCHITECTS

MECH. ELEC. STRUCTURAL DESIGNER:
KIKLOP DESIGN
OZUN PROJE
MET DIZAYN

FIRE AND LIFE SAFETY CONSULTANT:
KARINA
Design Consultancy and Training Services Ltd. Co.

PROJECT NAME :
Riverfront Park Hotel & Pasha Bank

ADDRESS :
01.16.05.001.025 Tbilisi, Georgia

LEGEND

±0.00 = 399.20
Scale: 1/100

OZUN

Ezgisu Tercanlı
Senior Civil Engineer - Project Director
The Turkish Chamber Of Civil Engineers : 52675
Graduation document : 2011 - Year 1965 - dnkgrg
Business Registration Certificate : 66/28150 - IMO

MET DIZAYN
SIGNATURE TO
BE ADDED HERE

STAGE Construction Drawings

FORMAT A0

DATE 12.03.2024

REVISION DATE:

SHEET NAME

LEVEL +3.78 FORMWORK PLAN

SHEET NUMBER

RPHB-KIK-STR-CD-HB-FR-10-DRW-003-00

AUTHOR XXX YYY

DRAWN BY XXX YYY
XXX YYY

APPROVED BY XXX YYY

ᲒᲘᲡ ᲜᲐᲬᲘᲚᲘ:

ᲤᲐᲡᲐᲓᲘᲡ ᲒᲐᲚᲔᲒᲐᲓᲘ ᲔᲚᲔᲛᲔᲜᲢᲔᲑᲘᲡ ᲤᲐᲠᲗᲝᲑᲘ - 9 ᲙᲕ.Მ. - (9 /1232 *100 = 0.7%)

ᲛᲗᲚᲘᲐᲜᲘ ᲤᲐᲡᲐᲓᲘᲡ ᲤᲐᲠᲗᲝᲑᲘ - 1232 ᲙᲕ.Მ.

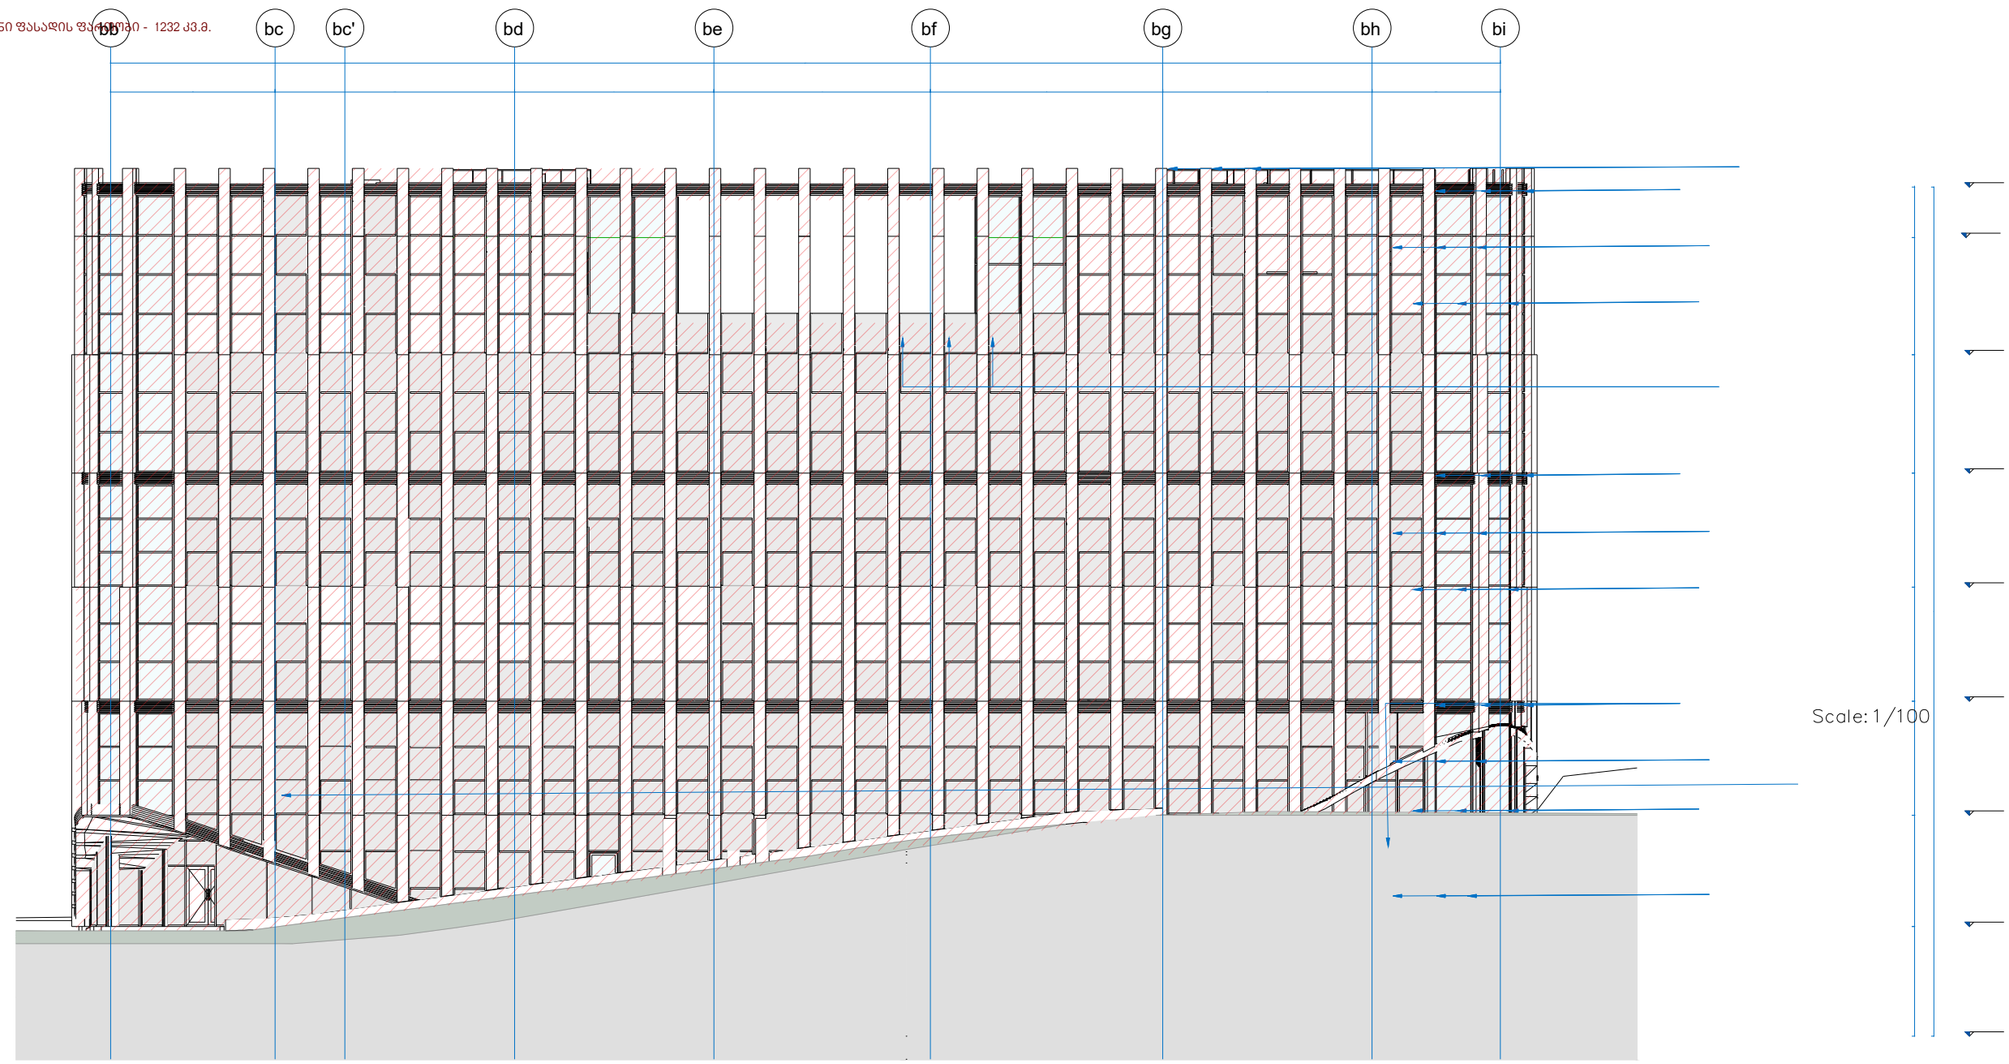

Scale: 1/100

LEVEL +3.78 FORMWORK PLAN

RPHB-KIK-STR-CD-HB-FR-10-DRW-003-00

OWNER:
PASHA Development

OPERATORS:
Absheron
PASHA Development

ARCHITECT:
KHMALADZE ARCHITECTS

MECH. ELEC. STRUCTURAL DESIGNER:
KIKLOP DESIGN
OZUN PROJE
MET DIZAYN

FIRE AND LIFE SAFETY CONSULTANT:
KARINA
Design Consultancy and Training Services Ltd. Co.

PROJECT NAME :
Riverfront Park Hotel & Pasha Bank

ADDRESS :
01.16.05.001.025 Tbilisi, Georgia

LEGEND

±0.00 = 399.20

OZUN
Eşref Tercanlı
Senior Civil Engineer | Project Director
The Turkish Chamber Of Civil Engineers : 52675
Graduation document : İTÜ - Year : 1995 - Ankara
Business Registration Certificate : 06/35150 - IMO

MET DIZAYN
SIGNATURE TO BE ADDED HERE

STAGE Construction Drawings

FORMAT A0

DATE 12.03.2024

REVISION DATE:

SHEET NAME

SHEET NUMBER

AUTHOR XXX YYY

DRAWN BY XXX YYY
XXX YYY

APPROVED BY XXX YYY

ბანკის ნაწილი:

ფასადის გალეგადი ელემენტების ფართობი - 12.5 კვ.მ. -
(12.5/521.5 *100 = 2.4 %)

მთლიანი ფასადის ფართობი - 521.5 კვ.მ.

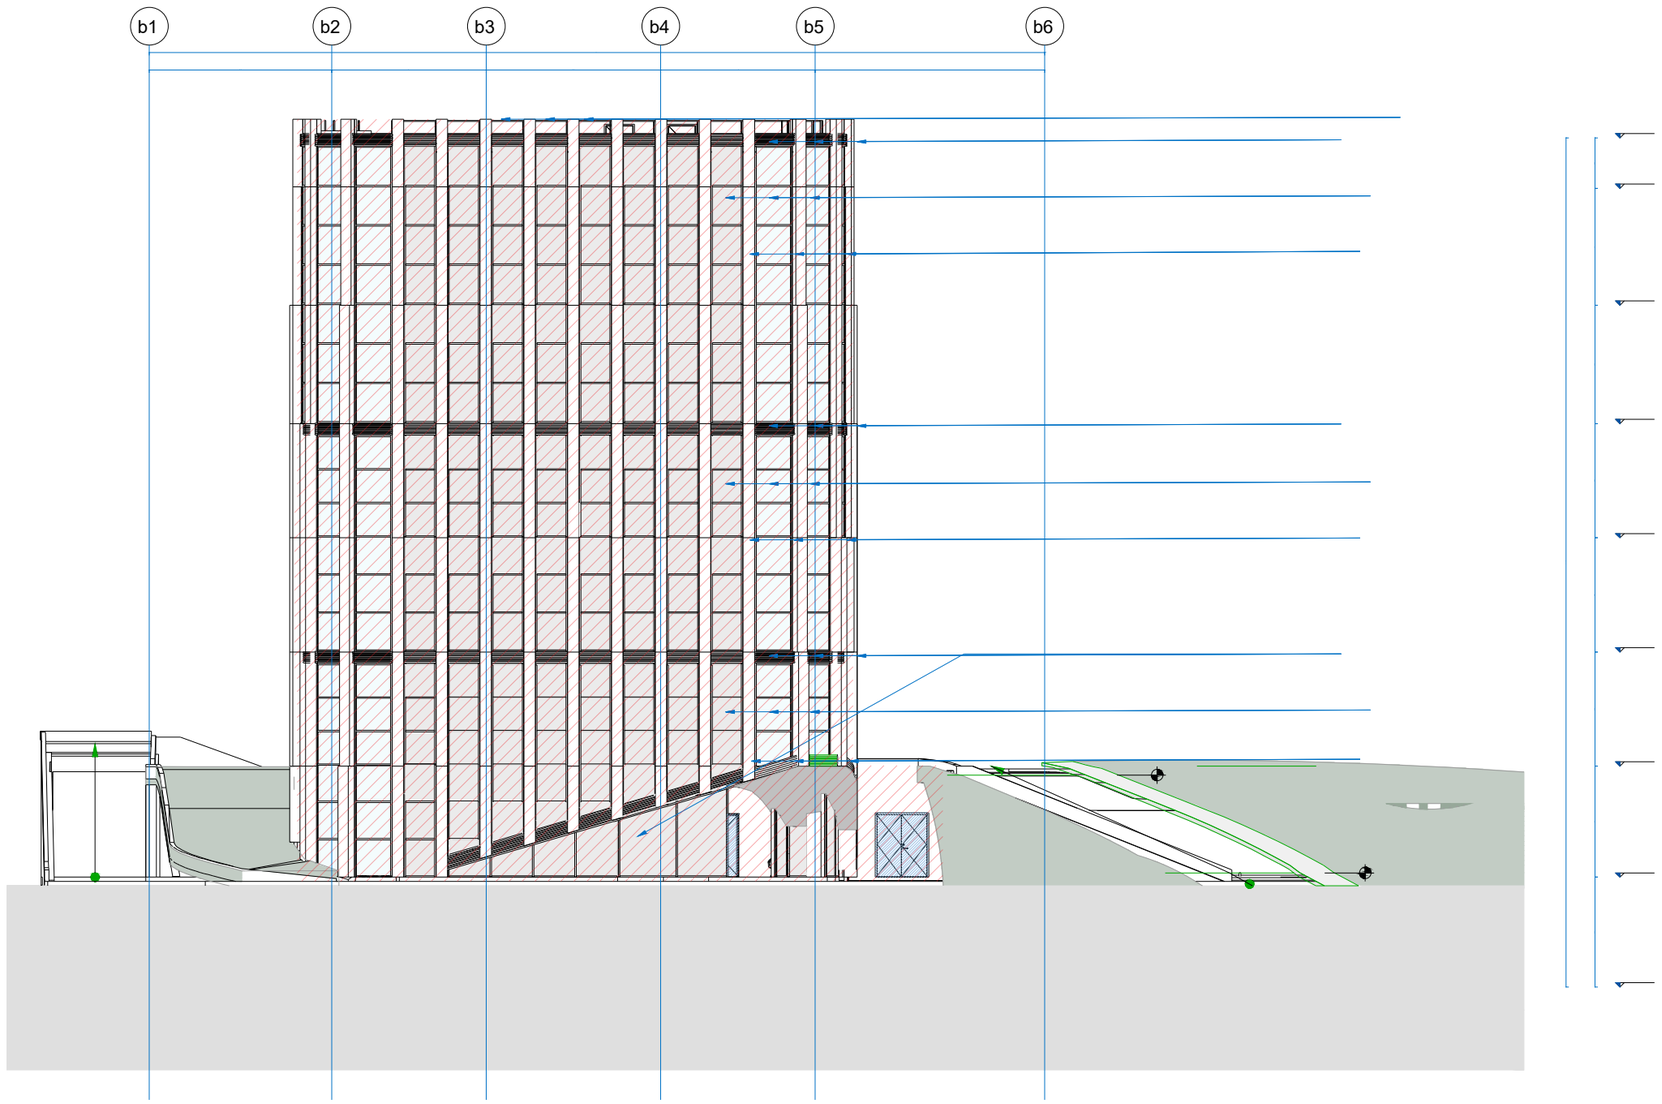

OWNER:
PASHA Development

OPERATORS:
Absheron
PASHA Development

ARCHITECT:
KHMALADZE ARCHITECTS

MECH. ELEC. STRUCTURAL DESIGNER:
KIKLOP DESIGN
OZUN PROJE
MET DIZAYN

FIRE AND LIFE SAFETY CONSULTANT:
KARINA
Design Consultancy and Training Services Ltd. Co.

PROJECT NAME :
Riverfront Park Hotel
& Pasha Bank

ADDRESS :
01.16.05.001.025 Tbilisi, Georgia

LEGEND

±0.00 = 399.20

OZUN

MET DIZAYN
SIGNATURE TO
BE ADDED HERE

STAGE Construction Drawings

FORMAT A0

DATE 12.03.2024

REVISION DATE:

SHEET NAME

SHEET NUMBER

AUTHOR XXX YYY

DRAWN BY XXX YYY
XXX YYY

APPROVED BY XXX YYY

ბანკის ნაწილი:

ფასადის გალეგადი ელემენტების ფართობი - 11 კვ.მ. - (11 /1213 *100 = 0.9 %)

მთლიანი ფასადის ფართობი - 1213 კვ.მ.

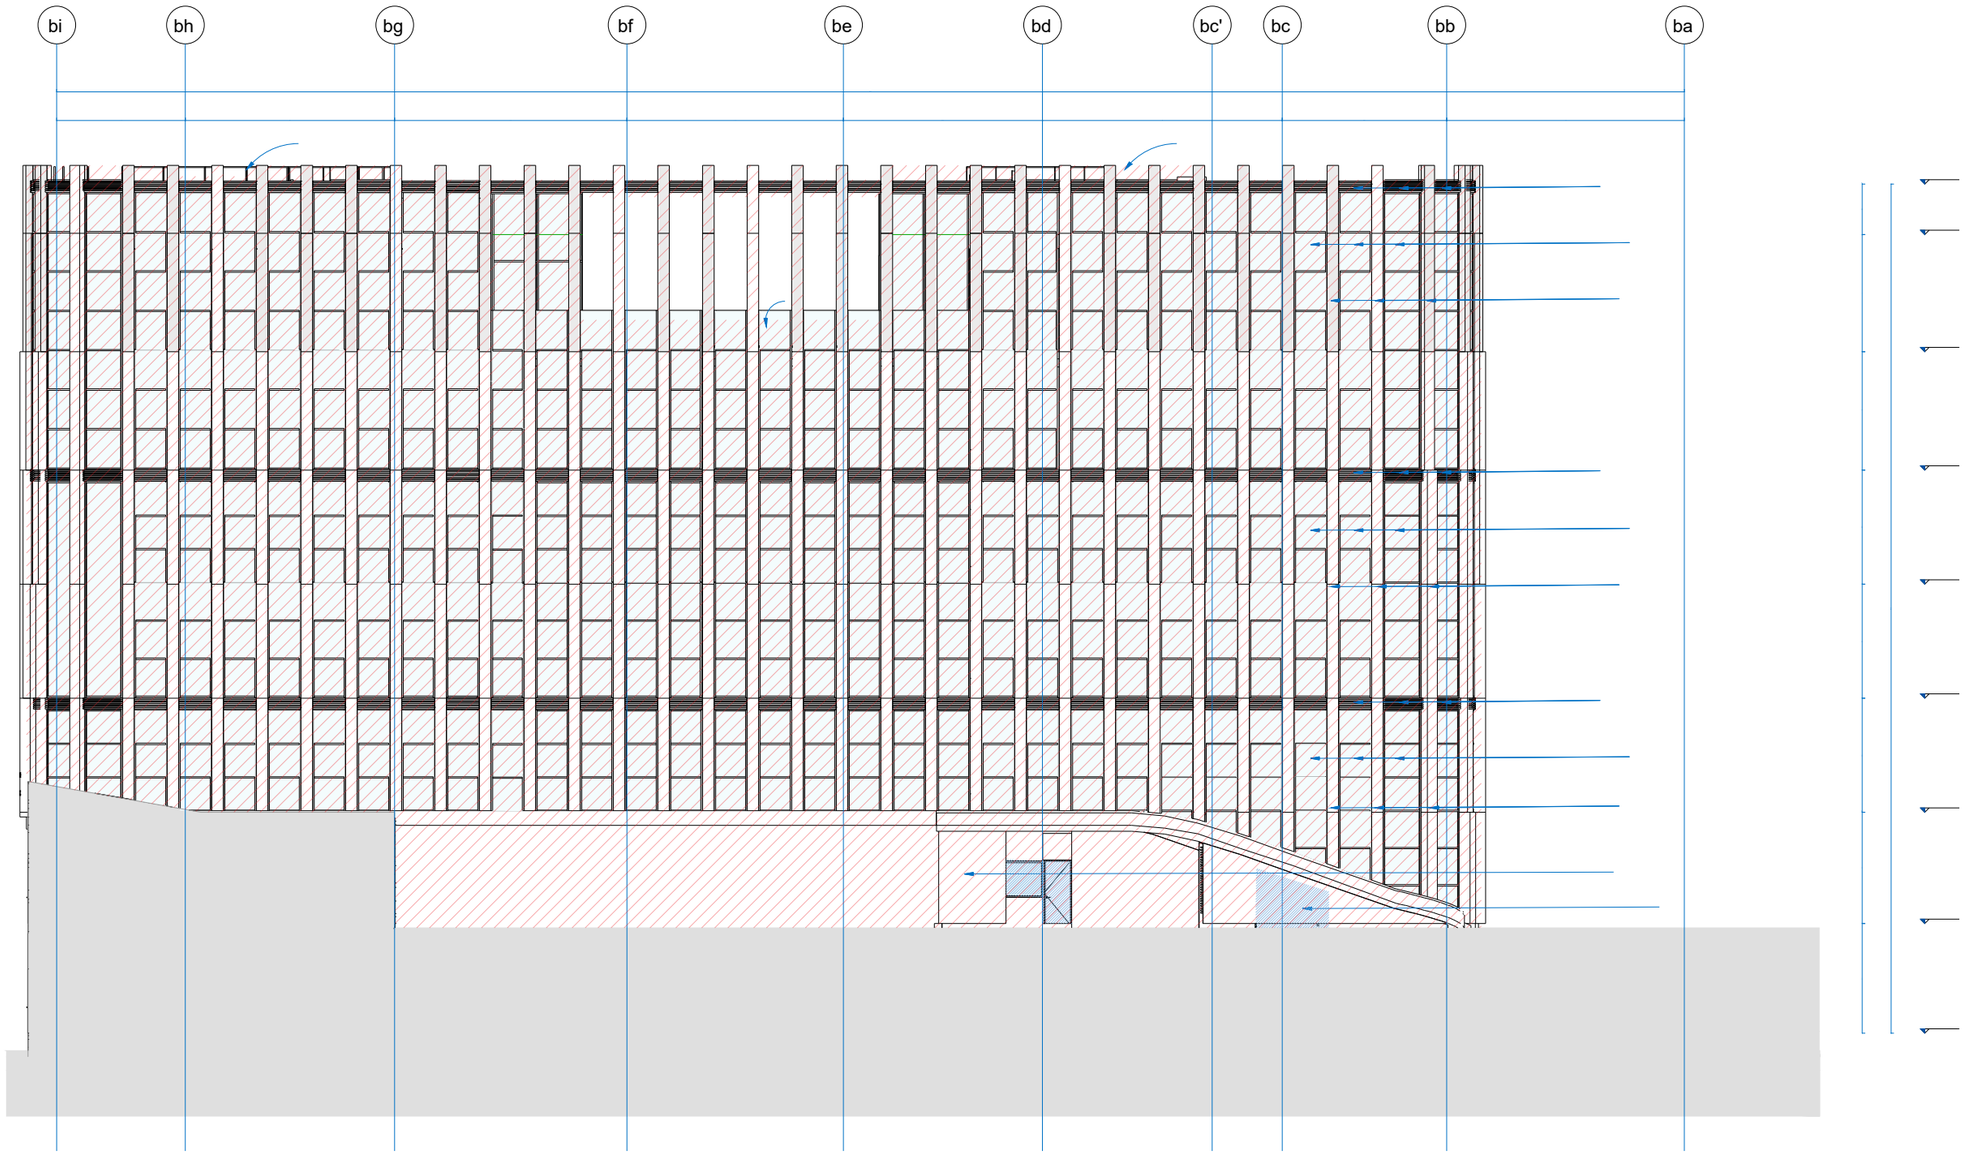

OWNER:

PASHA Development

OPERATORS:

Absheron hotel group

PASHA Development

ARCHITECT:

KHMALADZE ARCHITECTS

MECH. ELEC. STRUCTURAL DESIGNER:

KIKLOP DESIGN

OZUN PROJE

MET DIZAYN

FIRE AND LIFE SAFETY CONSULTANT:

KARINA
Design Consultancy and Training Services Ltd. Co.

PROJECT NAME :

Riverfront Park Hotel & Pasha Bank

ADDRESS :

01.16.05.001.025 Tbilisi, Georgia

LEGEND

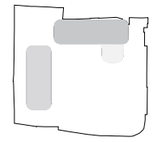

±0.00 = 399.20

Scale: 1/100

OZUN

Ozgun Tercanlı
Senior Civil Engineer / Project Director
The Turkish Chamber Of Civil Engineers : 52673
Graduation document : 361 - Year 1995 - ankara
Business Registration Certificate : 06 /25150 - IAO

MET DIZAYN
SIGNATURE TO
BE ADDED HERE

STAGE Construction Drawings

FORMAT A0

DATE 12.03.2024

REVISION DATE:

SHEET NAME

LEVEL +3.78 FORMWORK PLAN

SHEET NUMBER

RPHB-KIK-STR-CD-HB-FR-10-DRW-003-00

AUTHOR	XXX YYY
DRAWN BY	XXX YYY XXX YYY
APPROVED BY	XXX YYY

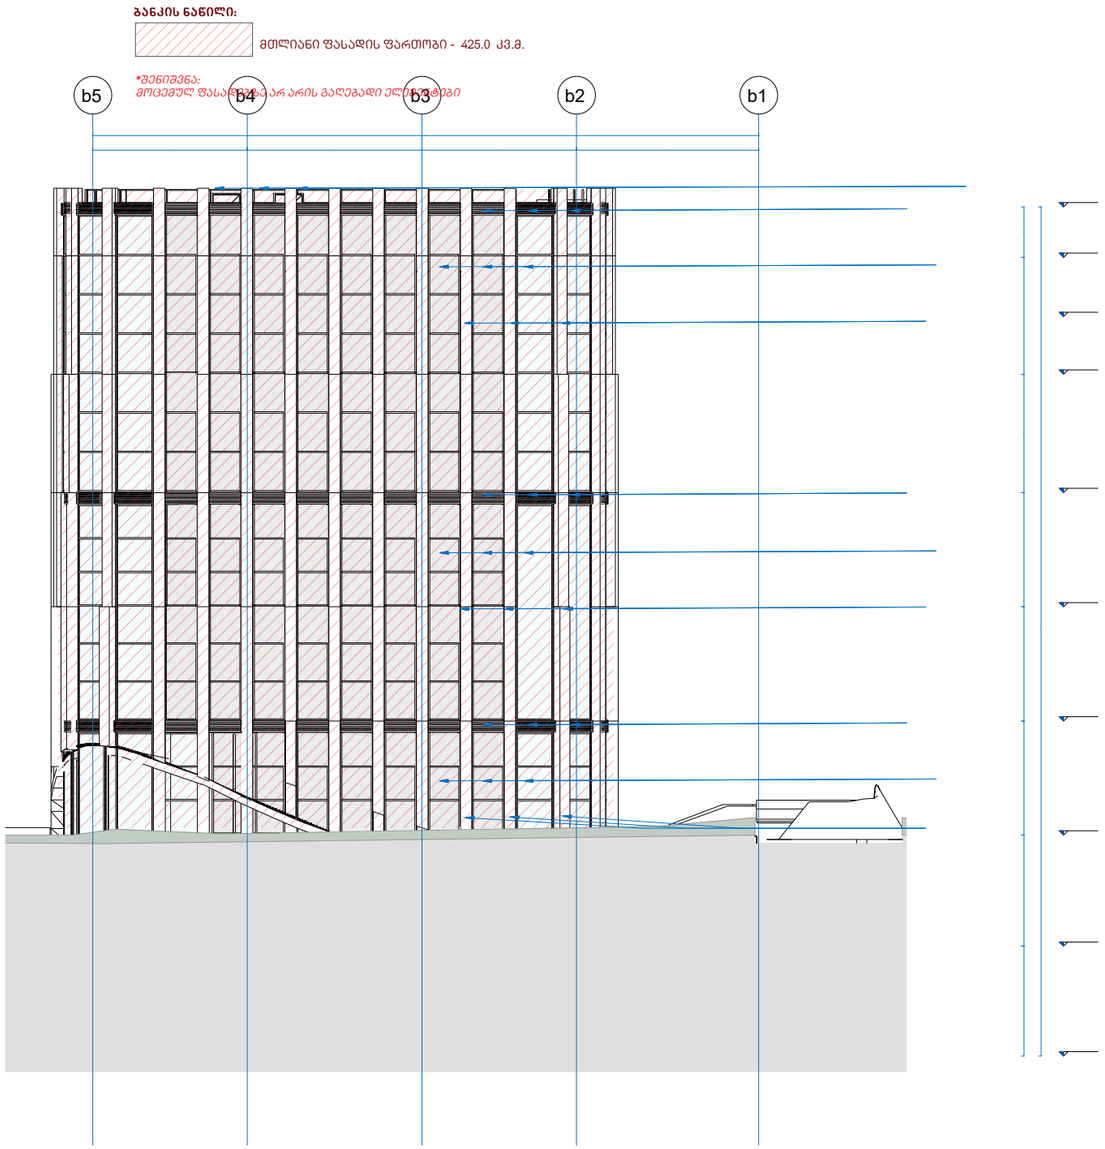

OWNER:

PASHA Development

OPERATORS:

Absheron hotel group

PASHA Development

ARCHITECT:

KHMALADZE ARCHITECTS

MECH. ELEC. STRUCTURAL DESIGNER:

KIKLOP DESIGN

OZUN PROJE

MET DIZAYN

FIRE AND LIFE SAFETY CONSULTANT:

KARINA
Design Consultancy and Training Services Ltd. Co.

PROJECT NAME :

Riverfront Park Hotel & Pasha Bank

ADDRESS :

01.16.05.001.025 Tbilisi, Georgia

LEGEND

±0.00 = 399.20

Scale: 1/100

OZUN

MET DIZAYN SIGNATURE TO BE ADDED HERE

STAGE Construction Drawings

FORMAT A0

DATE 12.03.2024

REVISION DATE:

SHEET NAME

LEVEL +3.78 FORMWORK PLAN

SHEET NUMBER

RPHB-KIK-STR-CD-HB-FR-10-DRW-003-00

AUTHOR	XXX YYY
DRAWN BY	XXX YYY XXX YYY
APPROVED BY	XXX YYY

DS-1
S 5-5

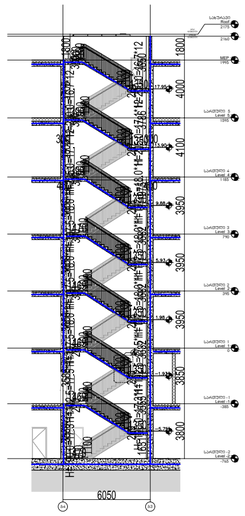

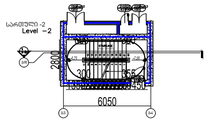

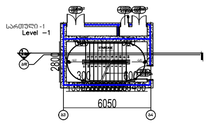

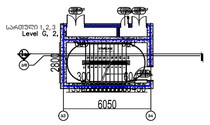

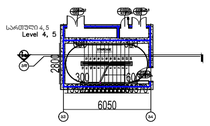

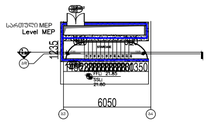



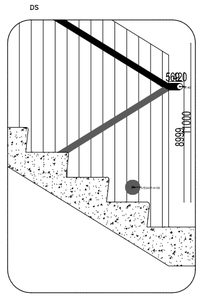

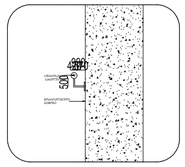

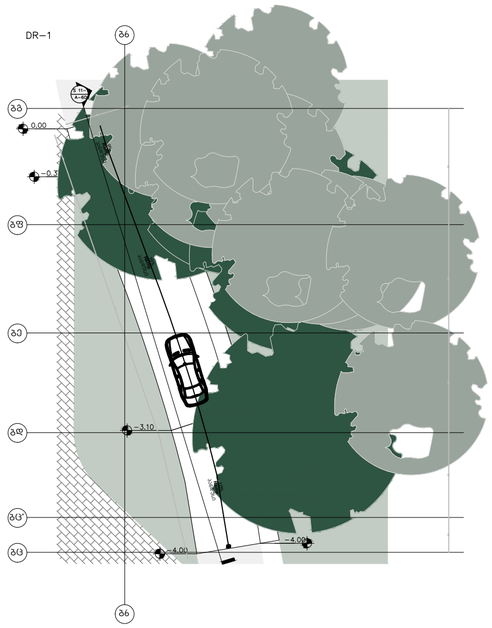

S 11-11

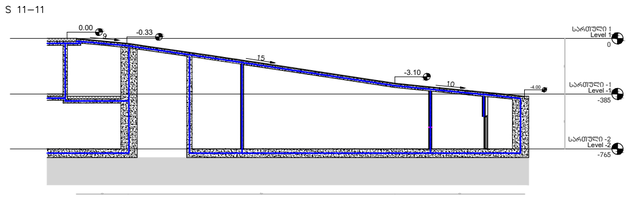

OWNER:
PASHA Development

OPERATORS:
Absheron hotel group
PASHA Development

ARCHITECT:
KHMALADZE ARCHITECTS

MECH. ELEC. STRUCTURAL DESIGNER:
KIKLOP DESIGN
OZUN PROJE
MET DIZAYN

FIRE AND LIFE SAFETY CONSULTANT:
KARINA
www.karina.gen.tr
Design Consultancy and Training Services Ltd. Co.

PROJECT NAME :
Riverfront Park Hotel & Pasha Bank

ADDRESS :
01.16.05.001.025 Tbilisi, Georgia

LEGEND

±0.00 = 399.20
Scale: 1/100

OZUN PROJECT Construction Consultancy Co. Ltd.

Erşun Tercanlı
Senior Civil Engineer - Project Direktor
The Turkish Chamber Of Civil Engineers : 32673
Graduation document : 311 - Year 1985 - ankara
Business Registration Certificate : 06 /05150 - IMO

MET DIZAYN
SIGNATURE TO BE ADDED HERE

STAGE Construction Drawings

FORMAT A0

DATE 12.03.2024

REVISION DATE:

SHEET NAME
LEVEL +3.78 FORMWORK PLAN

SHEET NUMBER
RPHB-KIK-STR-CD-HB-FR-10-DRW-003-00

AUTHOR XXX YYY

DRAWN BY XXX YYY
XXX YYY

APPROVED BY XXX YYY

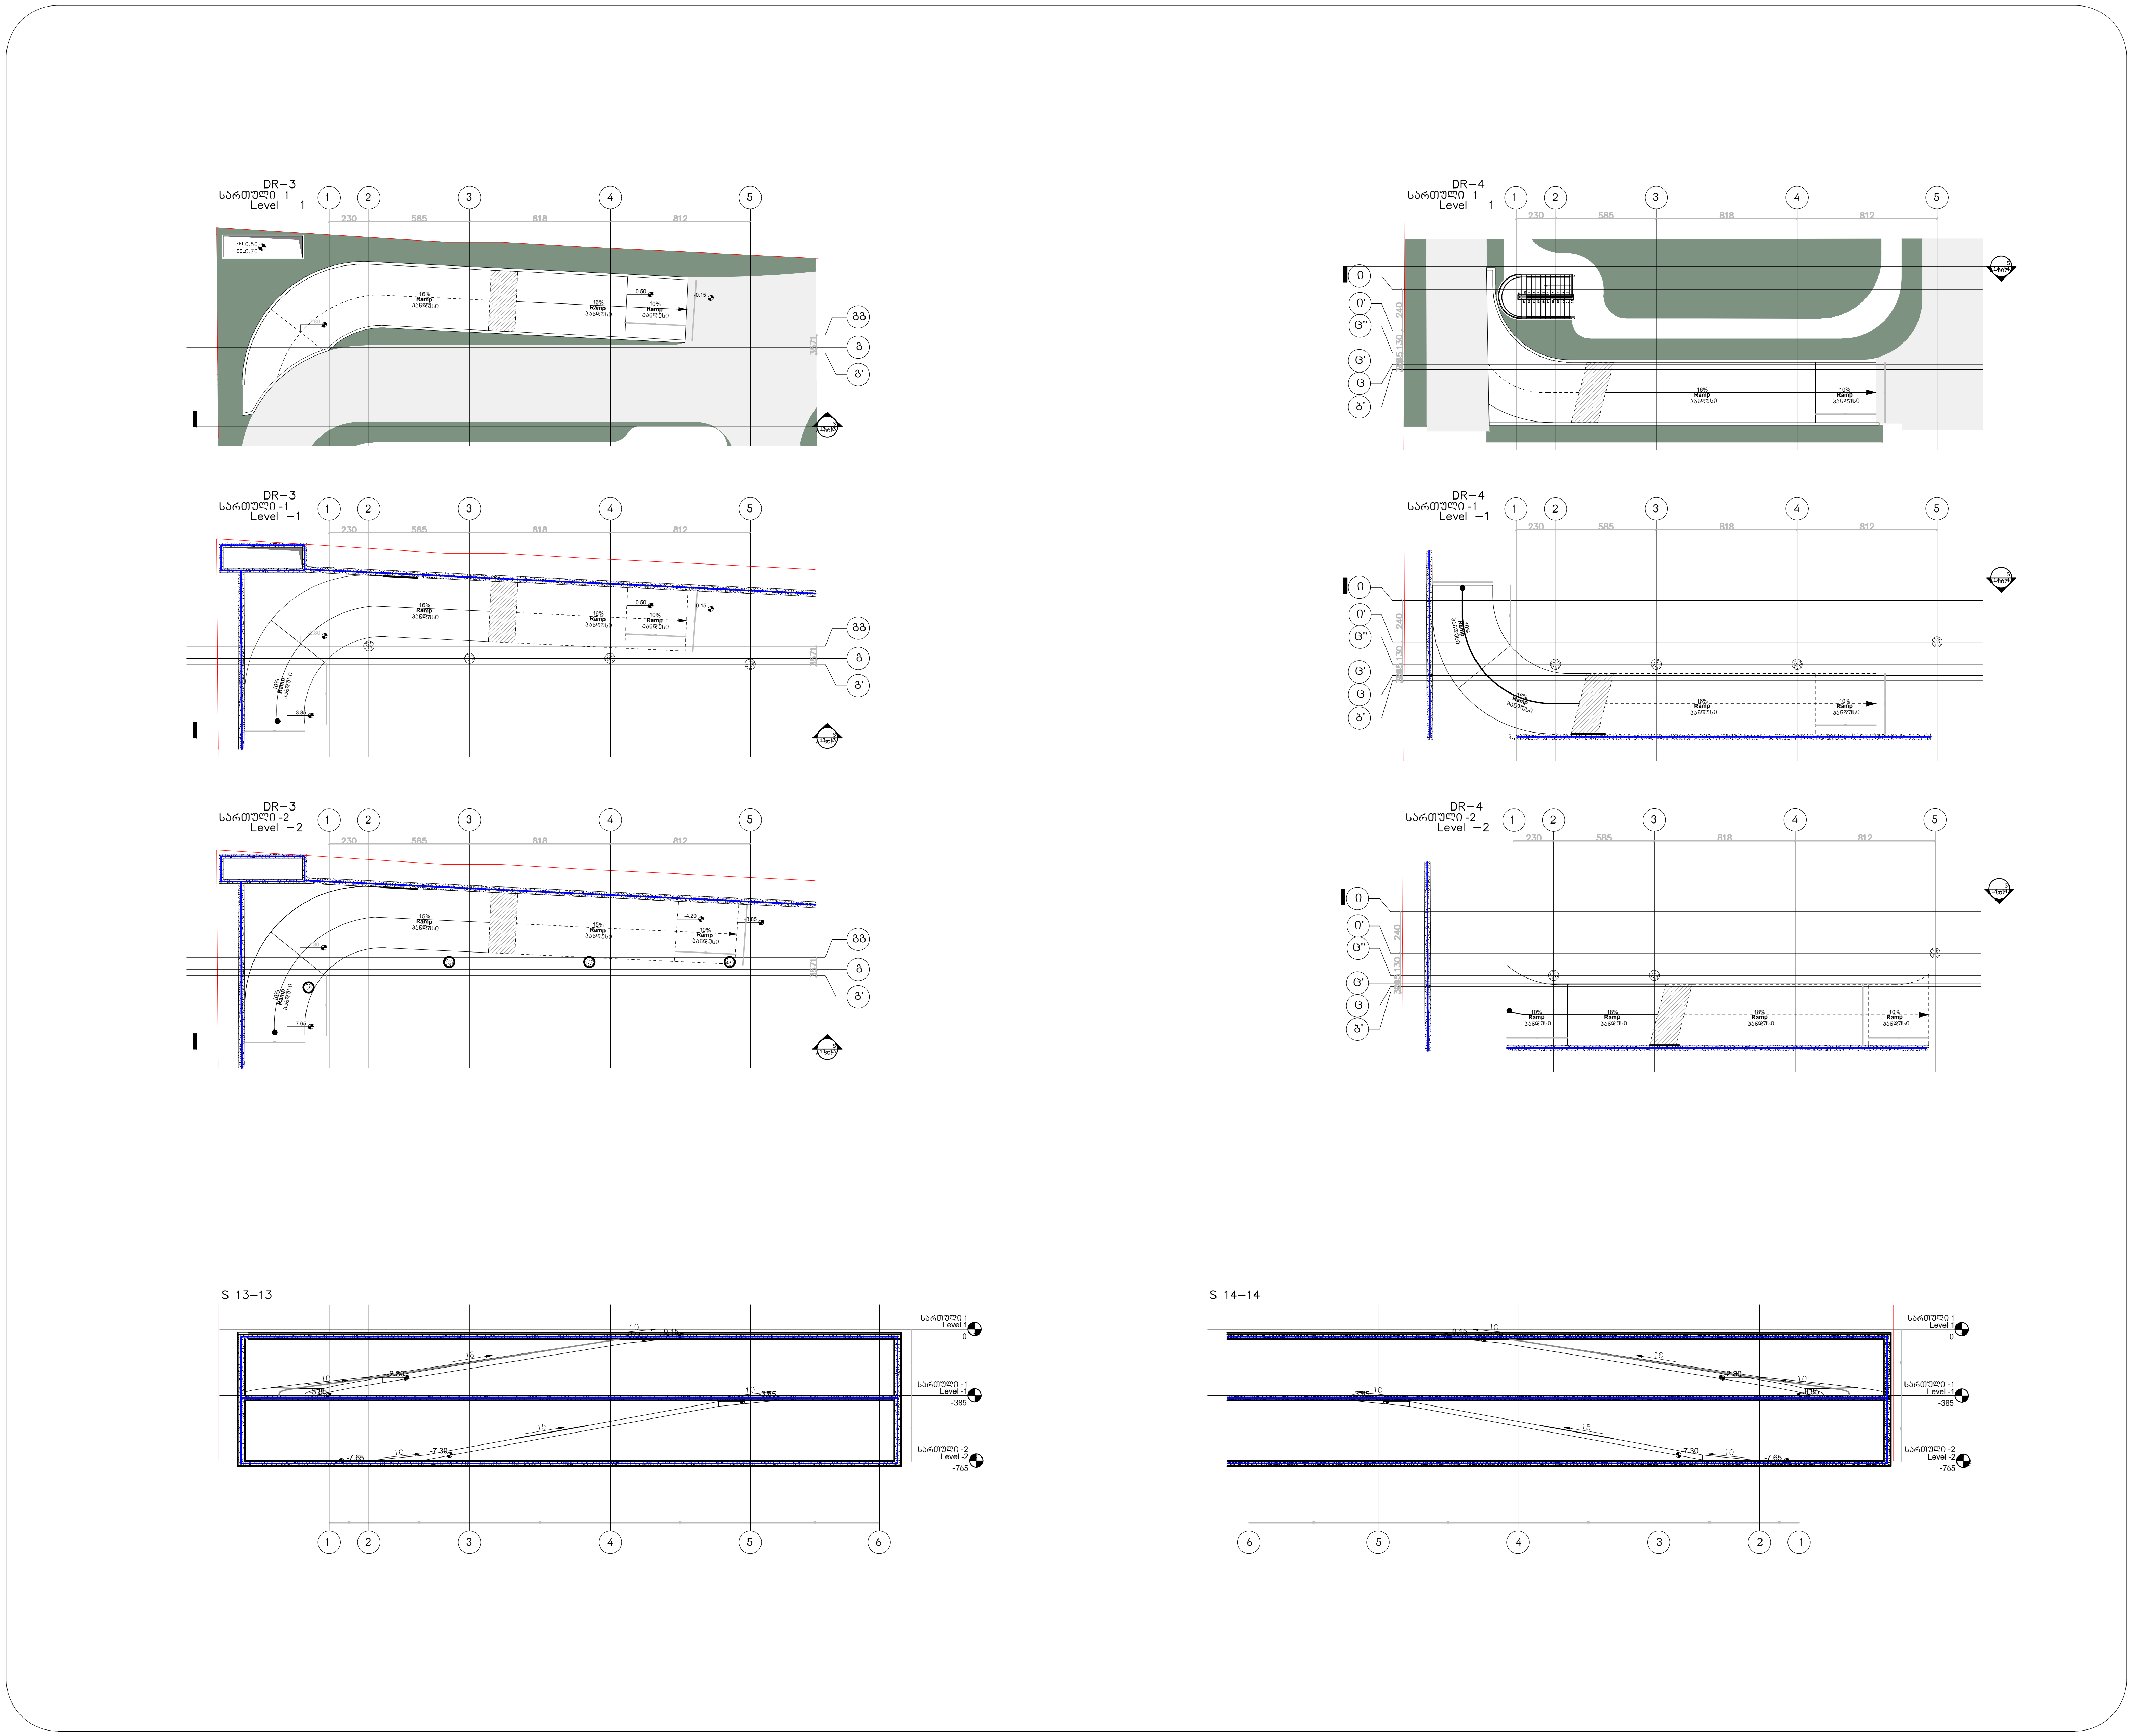

OWNER:

PASHA Development

OPERATORS:

Absheron
PASHA Development

ARCHITECT:

KHMALADZE ARCHITECTS

MECH. ELEC. STRUCTURAL DESIGNER:

KIKLOP DESIGN
OZUN PROJE
MET DIZAYN

FIRE AND LIFE SAFETY CONSULTANT:

KARINA
Design Consultancy and Training Services Ltd. Co.

PROJECT NAME :
Riverfront Park Hotel & Pasha Bank

ADDRESS :
01.16.05.001.025 Tbilisi, Georgia

LEGEND

±0.00 = 399.20
Scale: 1/100

OZUN

Ergun Tercanlı
Senior Civil Engineer - Project Director

MET DIZAYN SIGNATURE TO BE ADDED HERE

STAGE	Construction Drawings
FORMAT	A0
DATE	12.03.2024
REVISION DATE:	
SHEET NAME	LEVEL +3.78 FORMWORK PLAN
SHEET NUMBER	RPHB-KIK-STR-CD-HB-FR-10-DRW-003-00
AUTHOR	XXX YYY
DRAWN BY	XXX YYY
	XXX YYY
APPROVED BY	XXX YYY

DR–5

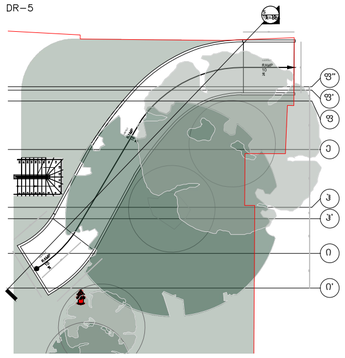

DR–2

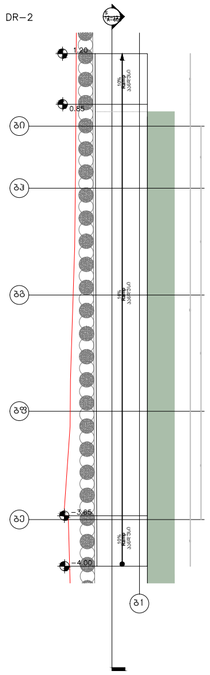

S 15–15

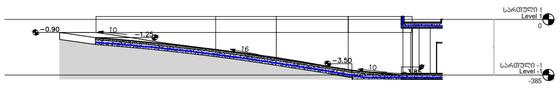

S 12–12

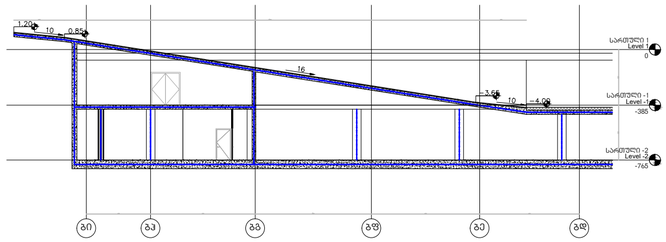

OWNER:

PASHA Development

OPERATORS:

Absheron hotel group

PASHA Development

ARCHITECT:

KHMALADZE ARCHITECTS

MECH. ELEC. STRUCTURAL DESIGNER:

KIKLOP DESIGN

OZUN PROJE

MET DIZAYN

FIRE AND LIFE SAFETY CONSULTANT:

KARİNA
www.karina.gen.tr
Design Consultancy and Training Services Ltd. Co.

PROJECT NAME :

Riverfront Park Hotel & Pasha Bank

ADDRESS :

01.16.05.001.025 Tbilisi, Georgia

LEGEND

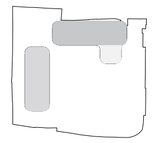

±0.00 = 399.20

Scale: 1/100

OZUN

OZUN PROJECT Construction Consultancy Co. Ltd.
Ehlibey Mah. 1441 Cad. No: 1 ANKARA
tel: +90 312 482 84 14 FAKS: 0312 482 84 14
info@ozunproje.com
www.ozunproje.com
TAX NUMBER : 7710003123

Erzun Tercanlı
Senior Civil Engineer - Project Direktor

The Turkish Chamber Of Civil Engineers : 32673
Graduation document : 311 - Year 1985 - ankara
Business Registration Certificate : 06 /00150 - IMO

MET DIZAYN SIGNATURE TO BE ADDED HERE

STAGE Construction Drawings

FORMAT A0

DATE 12.03.2024

REVISION DATE:

SHEET NAME

LEVEL +3.78 FORMWORK PLAN

SHEET NUMBER

RPHB–KIK–STR–CD–HB–FR–10–DRW–003–00

AUTHOR XXX YYY

DRAWN BY XXX YYY
XXX YYY

APPROVED BY XXX YYY

DS-2
S 6-6

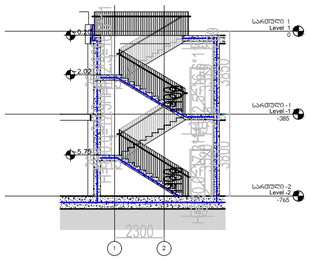

DS-3
S 7-7

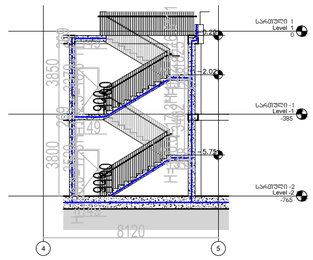

სართული -2
Level -2

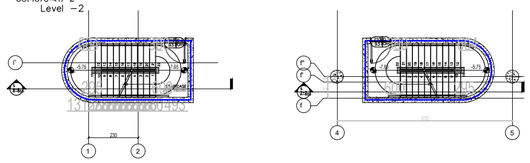

სართული -1
Level -1

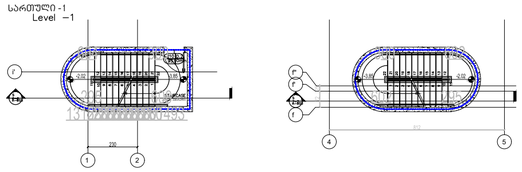

სართული 0
Level G

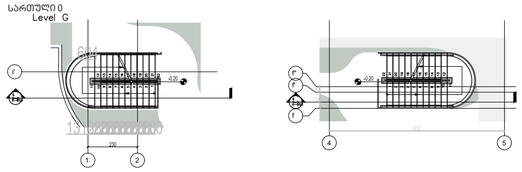

DS-4
S 8-8

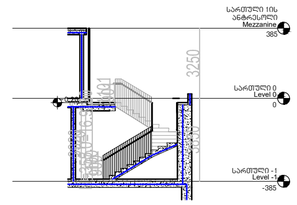

სართული -1
Level -1

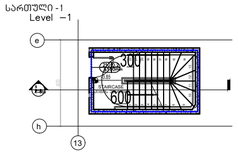

სართული 0
Level G

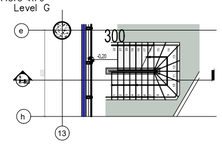

OWNER:
PASHA Development

OPERATORS:
Absheron hotel group
PASHA Development

ARCHITECT:
KHMALADZE ARCHITECTS

MECH. ELEC. STRUCTURAL DESIGNER:
KIKLOP DESIGN
OZUN PROJE
MET DIZAYN

FIRE AND LIFE SAFETY CONSULTANT:
KARINA
www.karina.gen.tr
Design Consultancy and Training Services Ltd. Co.

PROJECT NAME :
Riverfront Park Hotel
& Pasha Bank

ADDRESS :
01.16.05.001.025 Tbilisi, Georgia

LEGEND

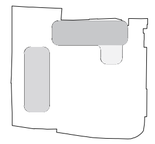

±0.00 = 399.20
Scale: 1/100

OZUN
OZUN PROJECT Construction Consultancy Co. Ltd.
CINNAH CADDESİ 80-37-1/1, 06690 ÇANKAYA, ANKARA
TEL: +90 312 442 04 12 FAX: 0312 442 04 13
info@ozunproje.com
TAX OFFICE : ÜSKİ
TAX NUMBER : 7160029103

Ergun Tercanlı
Senior Civil Engineer - Project Direktor
The Turkish Chamber Of Civil Engineers : 32673
Graduation document : 311 - Year 1985 - ankara
Business Registration Certificate : 06 /05150 - IMO

MET DIZAYN
SIGNATURE TO
BE ADDED HERE

STAGE Construction Drawings

FORMAT A0

DATE 12.03.2024

REVISION DATE:

SHEET NAME

LEVEL +3.78 FORMWORK PLAN

SHEET NUMBER

RPHB-KIK-STR-CD-HB-FR-10-DRW-003-C

AUTHOR XXX YYY

DRAWN BY XXX YYY
XXX YYY

APPROVED BY XXX YYY

სველი წრტილი სასტუმროს ნომერში

სან. კვანძი **დეტ.1**

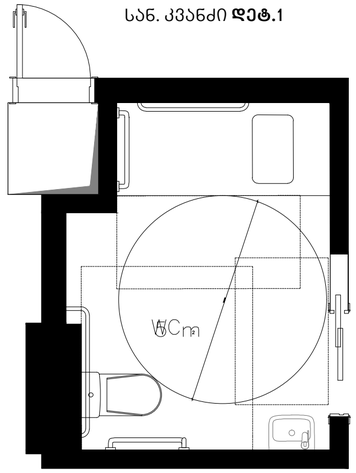

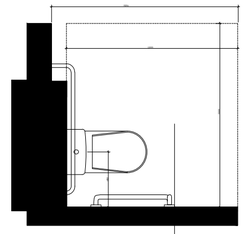

იატაკის თავისუფალი სივრცე

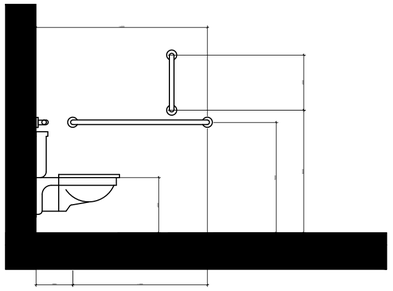

თავისუალი სივრცე კართან მანევრირებისთვის
მოსრიალე და დასაკეცი კარი
ჯიბის ან ანჯამის მხრიდან

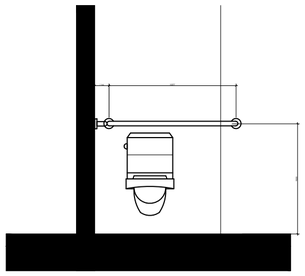

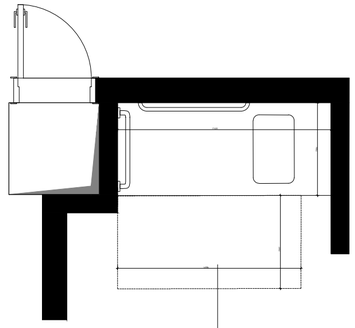

იატაკის თავისუფალი სივრცე

წრიული მოსატრიალებელი სივრცე
გადაფარვა

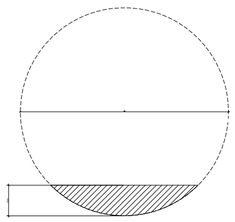

ხელსაბანის მდებარეობა
თავისუფალი მანძილი ხელსაბანთან
"A" ტიპის ერთეულში

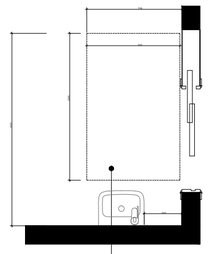

იატაკის თავისუფალი სივრცე

თავისუფალი სივრცე ფეხის ფალანგისთვის



ფეხის ფალანგის თავისუფალი სივრცე

OWNER:
PASHA Development

OPERATORS:
Absheron hotel group
PASHA Development

ARCHITECT:
KHMALADZE ARCHITECTS

MECH. ELEC. STRUCTURAL DESIGNER:
KIKLOP DESIGN
OZUN PROJE
MET DIZAYN

FIRE AND LIFE SAFETY CONSULTANT:
KARINA
www.karina.gen.tr
Design Consultancy and Training Services Ltd. Co.

PROJECT NAME :
Riverfront Park Hotel
& Pasha Bank

ADDRESS :
01.16.05.001.025 Tbilisi, Georgia

LEGEND



±0.00 = 399.20

OZUN
OZUN PROJECT Construction Consultancy Co. Ltd.
Ezgun Tercanlı
Senior Civil Engineer - Project Direktor
The Turkish Chamber Of Civil Engineers : 32673
Graduation document : 311 - Year 1985 - ankara
Business Registration Certificate : 06 /05150 - IMO

MET DIZAYN
SIGNATURE TO
BE ADDED HERE

STAGE Construction Drawings

FORMAT A0

DATE 12.03.2024

REVISION DATE:

SHEET NAME

SHEET NUMBER

AUTHOR XXX YYY

DRAWN BY XXX YYY
XXX YYY

APPROVED BY XXX YYY

სველი წერტილი სასტუმროს ნომერში

სან. კვანძი **დეტ.2**

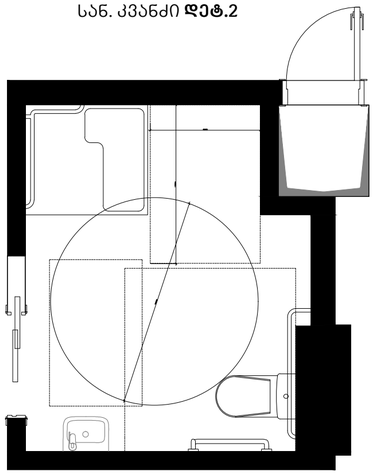

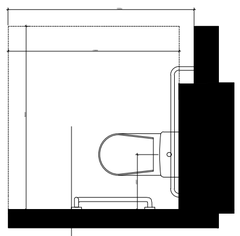

იატაკის თავისუფალი სივრცე

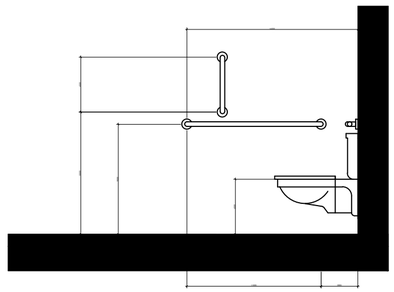

თავისუფალი სივრცე კართან მანევრირებისთვის
მოსრიალე და დასაკეცი კარი
ჯიბის ან ანჯამის მხრიდან

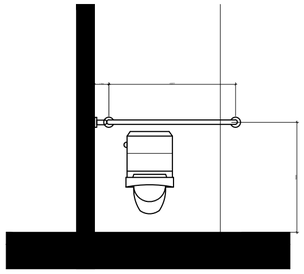

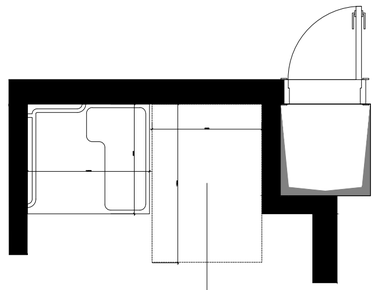

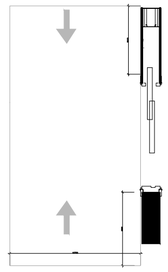

იატაკის თავისუფალი სივრცე

წრიული მოსატრიალებელი სივრცე
გადაფარვა

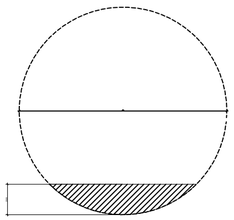

ხელსაბანის მდებარეობა
თავისუფალი მანძილი ხელსაბანთან
"A" ტიპის ერთეულში

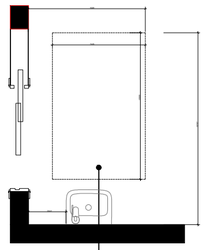

იატაკის თავისუფალი სივრცე

თავისუფალი სივრცე ფეხის ფალანგისთვის



ფეხის ფალანგის თავისუფალი სივრცე

OWNER:
PASHA Development

OPERATORS:
Absheron hotel group
PASHA Development

ARCHITECT:
KHMALADZE ARCHITECTS

MECH. ELEC. STRUCTURAL DESIGNER:
KIKLOP DESIGN
OZUN PROJE
MET DIZAYN

FIRE AND LIFE SAFETY CONSULTANT:
KARINA
Design Consultancy and Training Services Ltd. Co.

PROJECT NAME :
Riverfront Park Hotel & Pasha Bank

ADDRESS :
01.16.05.001.025 Tbilisi, Georgia

LEGEND

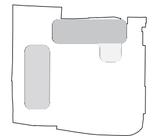

±0.00 = 399.20

OZUN PROJECT Construction Consultancy Co. Ltd.
Ozgun Tercanlı
Senior Civil Engineer - Project Direktor
The Turkish Chamber Of Civil Engineers : 32673
Graduation document : 311 - Year 1985 - ankara
Business Registration Certificate : 06 /05150 - IMO

MET DIZAYN SIGNATURE TO BE ADDED HERE

STAGE Construction Drawings

FORMAT A0

DATE 12.03.2024

REVISION DATE:

SHEET NAME

SHEET NUMBER

AUTHOR XXX YYY

DRAWN BY XXX YYY
XXX YYY

APPROVED BY XXX YYY

სან. კვანძი **დეტ.3**

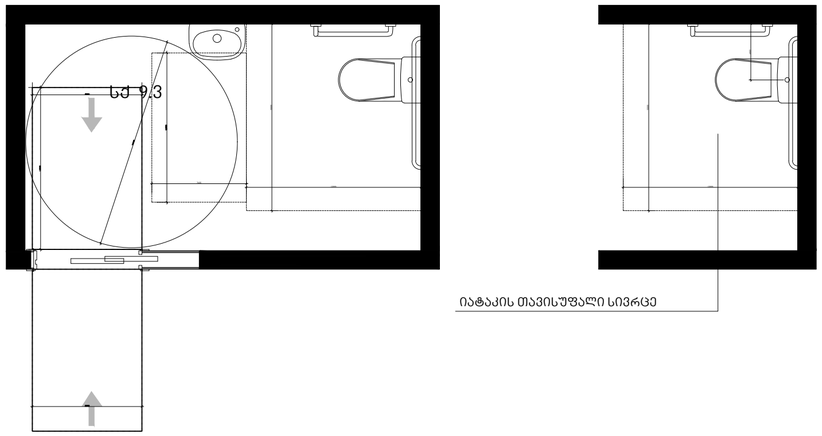

იატაკის თავისუფალი სივრცე

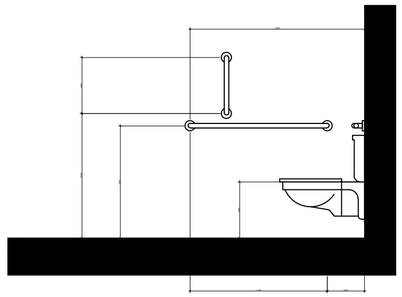

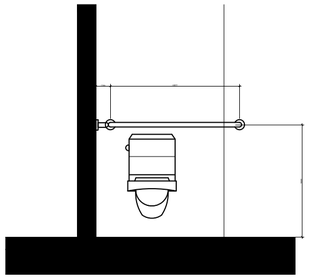

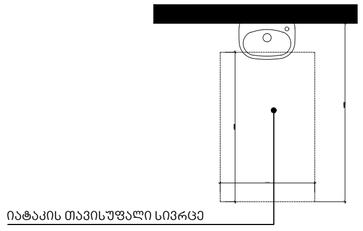

იატაკის თავისუფალი სივრცე

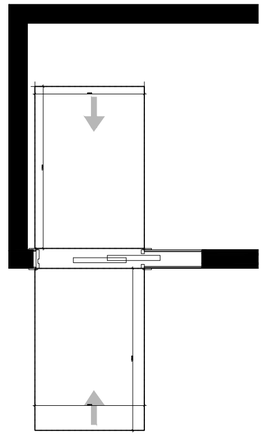

წრიული მოსატრიალებელი სივრცე

გადაფარვა

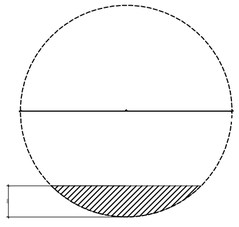

თავისუფალი სივრცე ფეხის ფალანგისთვის

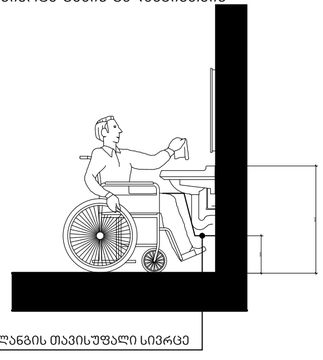

ფეხის ფალანგის თავისუფალი სივრცე

OWNER:

PASHA Development

OPERATORS:

Absheron hotel group

PASHA Development

ARCHITECT:

KHMALADZE ARCHITECTS

MECH. ELEC. STRUCTURAL DESIGNER:

KIKLOP DESIGN

OZUN PROJE

MET DIZAYN

FIRE AND LIFE SAFETY CONSULTANT:

KARINA www.karina.gen.tr Design Consultancy and Training Services Ltd. Co.

PROJECT NAME :

Riverfront Park Hotel & Pasha Bank

ADDRESS :

01.16.05.001.025 Tbilisi, Georgia

LEGEND

±0.00 = 399.20

OZUN PROJECT Construction Consultancy Co. Ltd.

Ergun Tercanlı
Senior Civil Engineer - Project Direktor
The Turkish Chamber Of Civil Engineers : 32673
Graduation document : 311 - Year 1985 - ankara
Business Registration Certificate : 06 /05150 - IMO

MET DIZAYN SIGNATURE TO BE ADDED HERE

STAGE Construction Drawings

FORMAT A0

DATE 12.03.2024

REVISION DATE:

SHEET NAME

SHEET NUMBER

AUTHOR XXX YYY

DRAWN BY XXX YYY
XXX YYY

APPROVED BY XXX YYY

სან. კვანძი **დეტ.4**

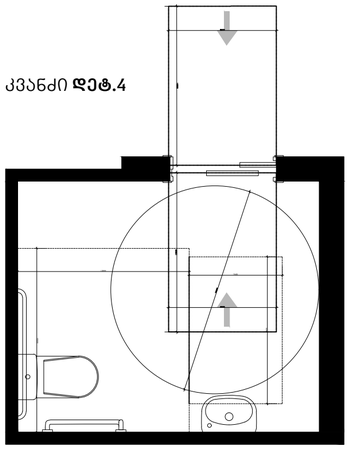

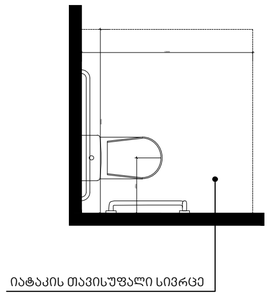

იატაკის თავისუფალი სივრცე

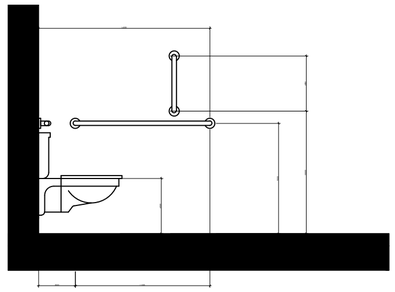

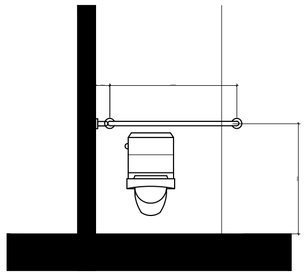

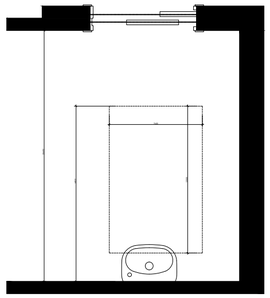

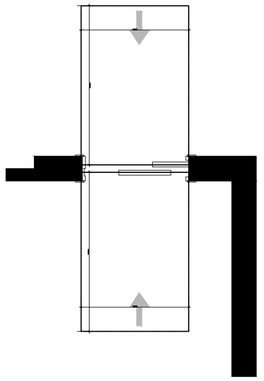

წრიული მოსატრიალებელი სივრცე

გადაფარვა

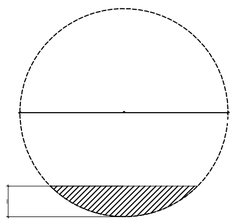

თავისუფალი სივრცე ფეხის ფალანგისთვის



ფეხის ფალანგის თავისუფალი სივრცე

OWNER:

PASHA Development

OPERATORS:

Absheron hotel group

PASHA Development

ARCHITECT:

KHMALADZE ARCHITECTS

MECH. ELEC. STRUCTURAL DESIGNER:

KIKLOP DESIGN

OZUN PROJE

MET DIZAYN

FIRE AND LIFE SAFETY CONSULTANT:

KARINA www.karina.gen.tr Design Consultancy and Training Services Ltd. Co.

PROJECT NAME :

Riverfront Park Hotel & Pasha Bank

ADDRESS :

01.16.05.001.025 Tbilisi, Georgia

LEGEND

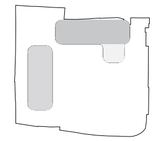

±0.00 = 399.20

OZUN PROJECT Construction Consultancy Co. Ltd.
Erzurn Tercanlı
Senior Civil Engineer - Project Direktor
The Turkish Chamber Of Civil Engineers : 32673
Graduation document : 311 - Year 1985 - ankara
Business Registration Certificate : 06 /05150 - IMO

MET DIZAYN SIGNATURE TO BE ADDED HERE

STAGE Construction Drawings

FORMAT A0

DATE 12.03.2024

REVISION DATE:

SHEET NAME

SHEET NUMBER

AUTHOR XXX YYY

DRAWN BY XXX YYY
XXX YYY

APPROVED BY XXX YYY

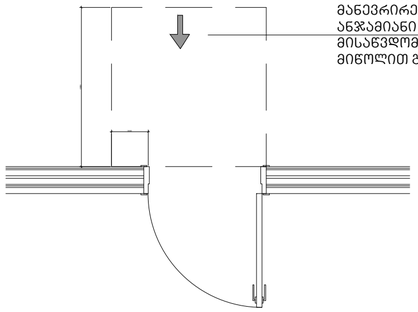

თავისუფალი სივრცე კართან
მანევრირებისთვის-
ანჯამიანი კარი-წინიდან
მისაწვდომი
მიწოლით გაღება (ბ)

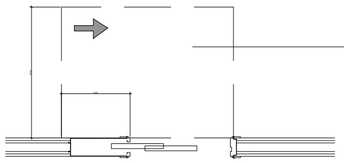

თავისუფალი სივრცე
კართან
მანევრირებისთვის-
მოსრიალე და დასაკეცი
კარი- ჯიბის ან ანჯამის
მხრიდან (ბ)

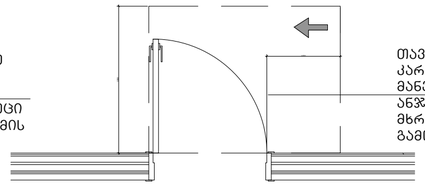

თავისუფალი სივრცე
კართან
მანევრირებისთვის-
ანჯამიანი კარი- საკეტის
მხრიდან მისაწვდომი
გამოწევით გაღება (ზ)

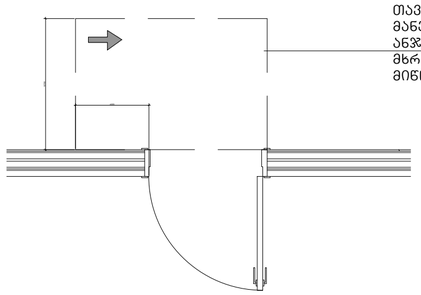

თავისუფალი სივრცე კართან
მანევრირებისთვის-
ანჯამიანი კარი- საკეტის
მხრიდან მისაწვდომი
მიწოლით გაღება (თ)

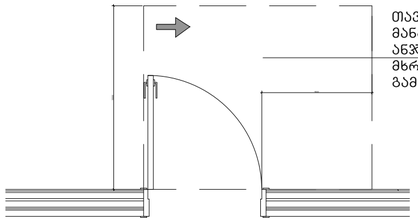

თავისუფალი სივრცე კართან
მანევრირებისთვის-
ანჯამიანი კარი-ანჯამის
მხრიდან მისაწვდომი
გამოწევით გაღება (დ)

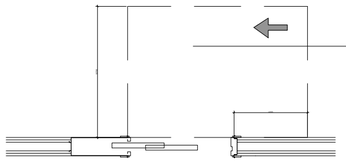

თავისუფალი სივრცე
კართან
მანევრირებისთვის-
მოსრიალე და დასაკეცი
კარი- შემჭერებლის ან
საკეტის მხრიდან (გ)

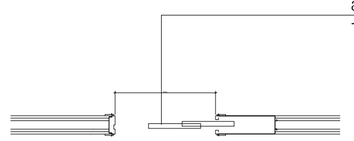

გზა-კარის თავისუფალი სიგანე
- მოსრიალე კარი (გ)

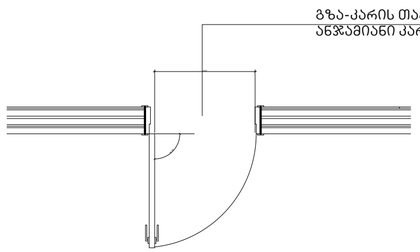

გზა-კარის თავისუფალი სიგანე -
ანჯამიანი კარი (ა)

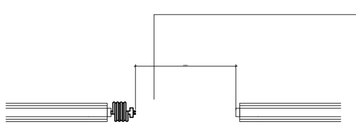

გზა-კარის თავისუფალი
სიგანე - დასაკეცი კარი
(ბ)

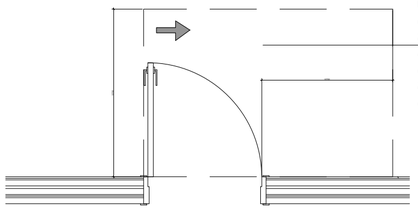

თავისუფალი სივრცე
კართან
მანევრირებისთვის-
ანჯამიანი
კარი-ანჯამის
მხრიდან მისაწვდომი
გამოწევით გაღება (ე)

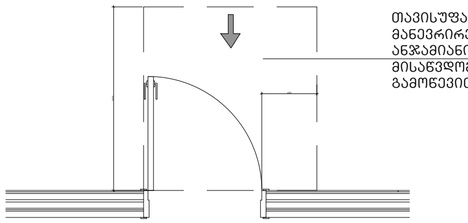

თავისუფალი სივრცე კართან
მანევრირებისთვის-
ანჯამიანი კარი-წინიდან
მისაწვდომი
გამოწევით გაღება (ა)

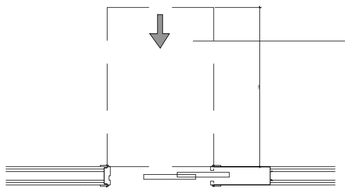

თავისუფალი სივრცე კართან
მანევრირებისთვის-
მოსრიალე და დასაკეცი კარი-
წინიდან მისაწვდომი (ა)

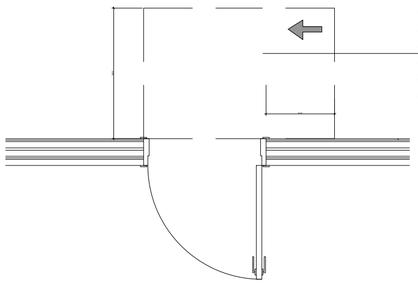

თავისუფალი სივრცე
კართან
მანევრირებისთვის-
ანჯამიანი კარი-ანჯამის
მხრიდან მისაწვდომი
მიწოლით გაღება (ვ)

OWNER:

PASHA Development

OPERATORS:

Absheron hotel group

PASHA Development

ARCHITECT:

KHMALADZE ARCHITECTS

MECH. ELEC. STRUCTURAL DESIGNER:

KIKLOP DESIGN

OZUN PROJE

MET DIZAYN

FIRE AND LIFE SAFETY CONSULTANT:

KARİNA
www.karina.gen.tr
Design Consultancy and Training Services Ltd. Co.

PROJECT NAME :

Riverfront Park Hotel & Pasha Bank

ADDRESS :

01.16.05.001.025 Tbilisi, Georgia

LEGEND

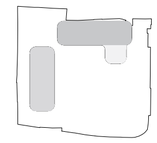

±0.00 = 399.20

OZUN PROJECT Construction Consultancy Co. Ltd.
Ozun Proje Yapı Müşavirlik Ltd. Şti. ANKARA
tel: +90 312 442 61 41 FAKS: 0312 442 59 61
ozunproje@hotmail.com
VERGİ DAİRESİ: ANKARA
TAX NUMBER : 7710023523

Erzurn Tercanlı
Senior Civil Engineer - Project Direktor

The Turkish Chamber Of Civil Engineers : 32673
Graduation document : 311 - Year 1985 - ankara
Business Registration Certificate : 06 /05150 - IMO

MET DIZAYN
SIGNATURE TO
BE ADDED HERE

STAGE Construction Drawings

FORMAT A0

DATE 12.03.2024

REVISION DATE:

SHEET NAME

SHEET NUMBER

AUTHOR XXX YYY

DRAWN BY XXX YYY
XXX YYY

APPROVED BY XXX YYY

სან. კვანძი **დეტ.5**

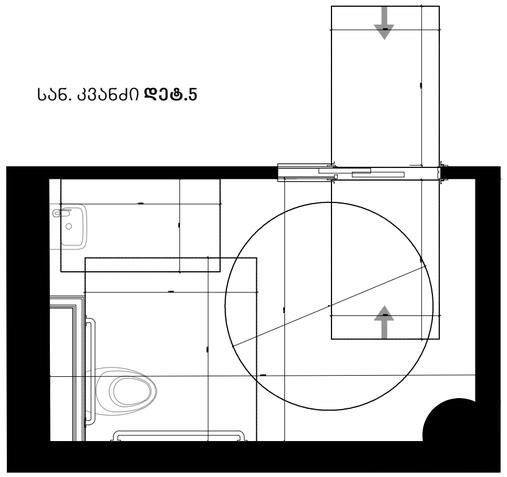

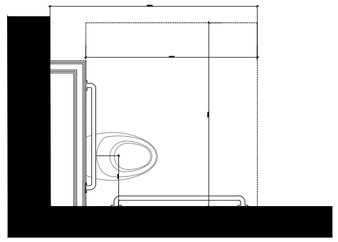

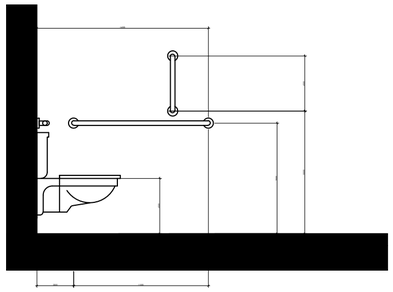

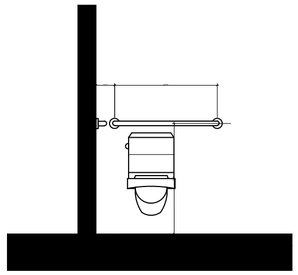

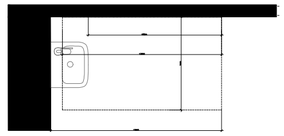

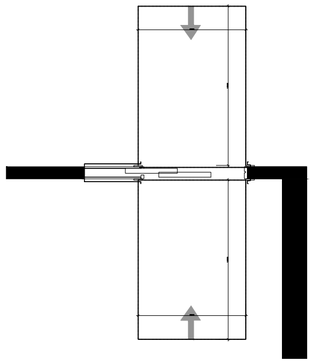

წრიული მოსატრიალებელი სივრცე

გადაფარვა

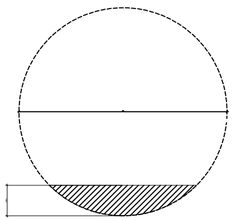

თავისუფალი სივრცე ფეხის ფალანგისთვის



ფეხის ფალანგის თავისუფალი სივრცე

OWNER:

PASHA Development

OPERATORS:

Absheron hotel group

PASHA Development

ARCHITECT:

KHMALADZE ARCHITECTS

MECH. ELEC. STRUCTURAL DESIGNER:

KIKLOP DESIGN

OZUN PROJE

MET DIZAYN

FIRE AND LIFE SAFETY CONSULTANT:

KARINA
www.karina.gen.tr
Design Consultancy and Training Services Ltd. Co.

PROJECT NAME :

Riverfront Park Hotel & Pasha Bank

ADDRESS :

01.16.05.001.025 Tbilisi, Georgia

LEGEND

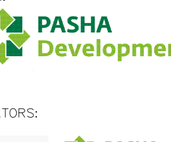

±0.00 = 399.20

OZUN PROJECT Construction Consultancy Co. Ltd.
Cihangir Caddesi No:47/1, Aşağı Çankaya, Ankara
Tel: +90 312 440 04 41-42 FAKS: 0312 442 04 43
E-mail: info@ozun.com.tr
TAX OFFICE : ANT
TAX NUMBER : 7160027223

Ezgun Tercanlı
Senior Civil Engineer - Project Direktor

The Turkish Chamber Of Civil Engineers : 32673
Graduation document : 311 - Year 1985 - ankara
Business Registration Certificate : 06 /05150 - IMO

MET DIZAYN
SIGNATURE TO BE ADDED HERE

STAGE Construction Drawings

FORMAT A0

DATE 12.03.2024

REVISION DATE:

SHEET NAME

SHEET NUMBER

AUTHOR XXX YYY

DRAWN BY XXX YYY
XXX YYY

APPROVED BY XXX YYY

სან. კვანძი **ᲓᲔᲢ.6**

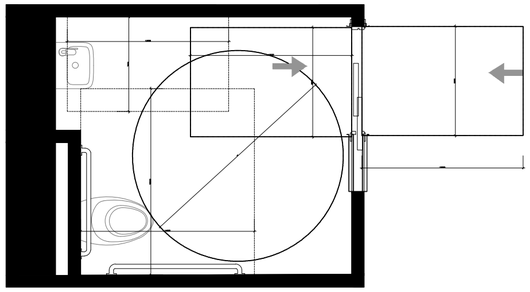

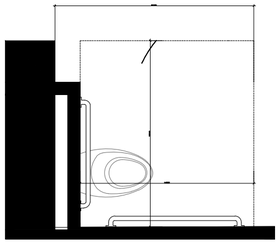

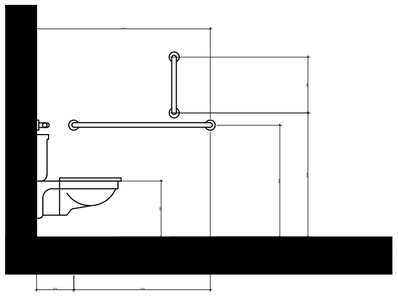

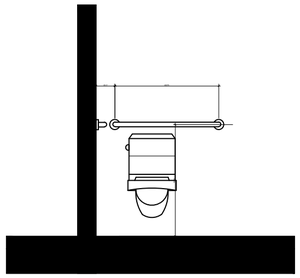

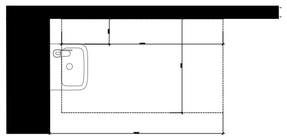

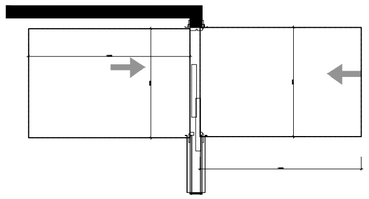

წრიული მოსატრიალებელი სივრცე

გადაფარვა

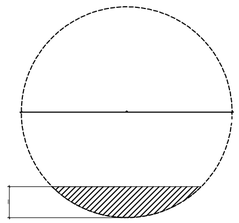

თავისუფალი სივრცე ფეხის ფალანგისთვის

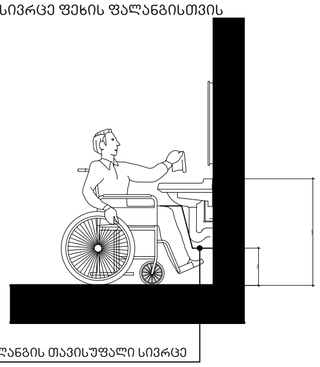

ფეხის ფალანგის თავისუფალი სივრცე

OWNER:

PASHA Development

OPERATORS:

Absheron hotel group

PASHA Development

ARCHITECT:

KHMALADZE ARCHITECTS

MECH. ELEC. STRUCTURAL DESIGNER:

KIKLOP DESIGN

OZUN PROJE

MET DIZAYN

FIRE AND LIFE SAFETY CONSULTANT:

KARINA www.karina.gen.tr Design Consultancy and Training Services Ltd. Co.

PROJECT NAME :

Riverfront Park Hotel & Pasha Bank

ADDRESS :

01.16.05.001.025 Tbilisi, Georgia

LEGEND

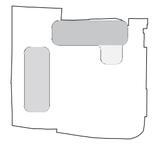

±0.00 = 399.20

OZUN PROJECT Construction Consultancy Co. Ltd.
Ergun Tercanlı
Senior Civil Engineer - Project Direktor
The Turkish Chamber Of Civil Engineers : 32673
Graduation document : 311 - Year 1985 - ankara
Business Registration Certificate : 06 /05150 - IMO

MET DIZAYN SIGNATURE TO BE ADDED HERE

STAGE Construction Drawings

FORMAT A0

DATE 12.03.202

REVISION DATE:

SHEET NAME

SHEET NUMBER

AUTHOR XXX YYY

DRAWN BY XXX YYY
XXX YYY

APPROVED BY XXX YYY

სან. კვანძი **ᲥᲔᲩ.7**

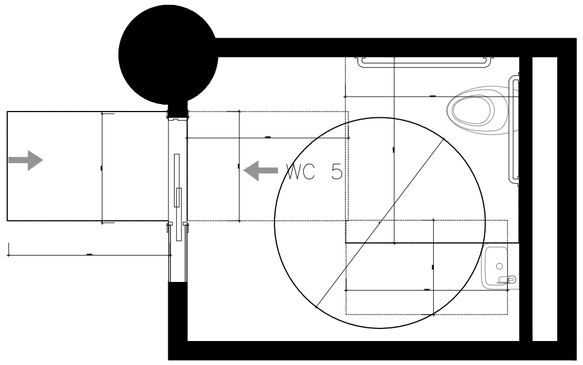

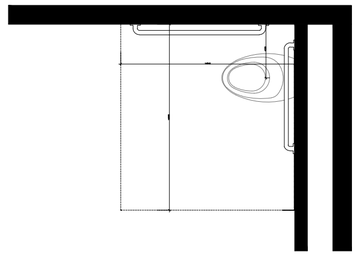

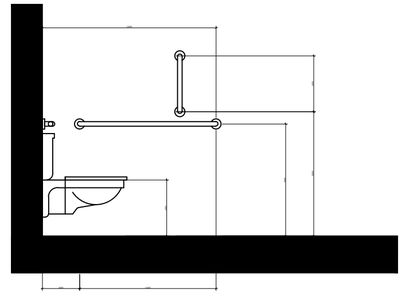

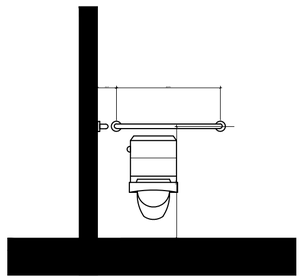

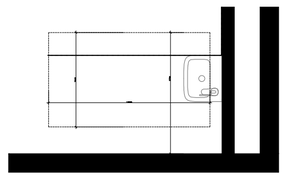

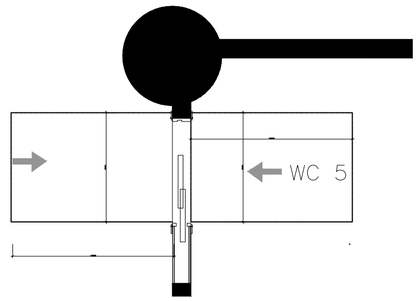

წრიული მოსატრიალებელი სივრცე
გადაფარვა

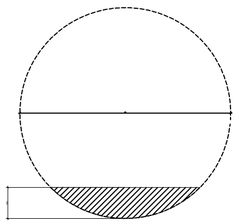

თავისუფალი სივრცე ფეხის ფალანგისთვის



ფეხის ფალანგის თავისუფალი სივრცე

OWNER:
PASHA Development

OPERATORS:
Absheron hotel group
PASHA Development

ARCHITECT:
KHMALADZE ARCHITECTS

MECH. ELEC. STRUCTURAL DESIGNER:
KIKLOP DESIGN
OZUN PROJE
MET DIZAYN

FIRE AND LIFE SAFETY CONSULTANT:
KARINA www.karina.gen.tr
Design Consultancy and Training Services Ltd. Co.

PROJECT NAME :
Riverfront Park Hotel
& Pasha Bank

ADDRESS :
01.16.05.001.025 Tbilisi, Georgia

LEGEND

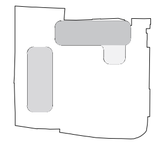

±0.00 = 399.20

OZUN
OZUN PROJECT Construction Consultancy Co. Ltd.
Eyşun Tercanlı
Senior Civil Engineer - Project Direktor
The Turkish Chamber Of Civil Engineers : 32673
Graduation document : 311 - Year 1985 - ankara
Business Registration Certificate : 06 /05150 - IMO

MET DIZAYN
SIGNATURE TO
BE ADDED HERE

STAGE Construction Drawings

FORMAT A0

DATE 12.03.2024

REVISION DATE:

SHEET NAME

SHEET NUMBER

AUTHOR XXX YYY

DRAWN BY XXX YYY
XXX YYY

APPROVED BY XXX YYY

სან. კვანძი **ᲓᲔᲑ.8**

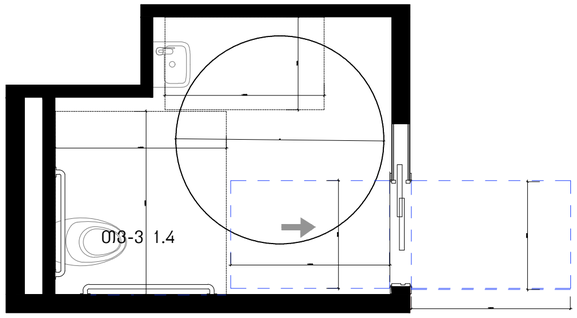

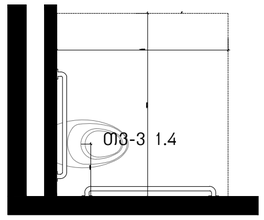

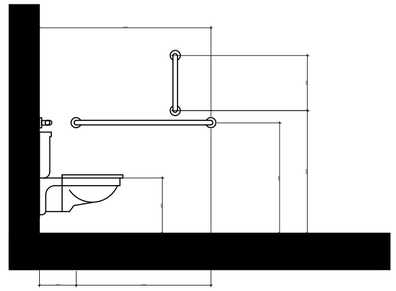

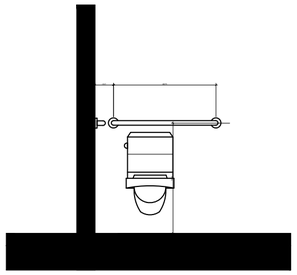

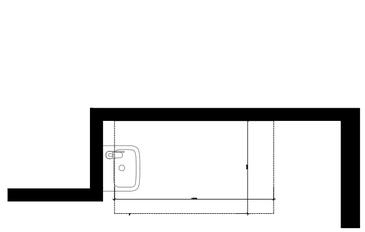

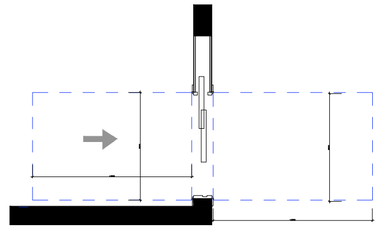

ᲬᲠᲘᲣᲚᲘ ᲛᲝᲡᲐᲢᲠᲘᲐᲚᲔᲑᲔᲚᲘ ᲡᲘᲕᲠᲪᲔ
ᲒᲐᲓᲐᲤᲐᲠᲕᲐ

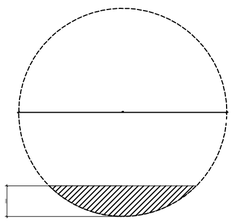

ᲗᲐᲕᲘᲡᲣᲤᲐᲚᲘ ᲡᲘᲕᲠᲪᲔ ᲤᲔᲮᲘᲡ ᲤᲐᲚᲐᲜᲒᲘᲡᲗᲕᲘᲡ



ᲤᲔᲮᲘᲡ ᲤᲐᲚᲐᲜᲒᲘᲡ ᲗᲐᲕᲘᲡᲣᲤᲐᲚᲘ ᲡᲘᲕᲠᲪᲔ

OWNER:
PASHA Development

OPERATORS:
Absheron hotel group
PASHA Development

ARCHITECT:
KHMALADZE ARCHITECTS

MECH. ELEC. STRUCTURAL DESIGNER:
KIKLOP DESIGN
OZUN PROJE
MET DIZAYN

FIRE AND LIFE SAFETY CONSULTANT:
KARINA
www.karina.gen.tr
Design Consultancy and Training Services Ltd. Co.

PROJECT NAME :
Riverfront Park Hotel & Pasha Bank

ADDRESS :
01.16.05.001.025 Tbilisi, Georgia

LEGEND

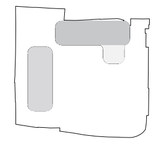

±0.00 = 399.20

OZUN
OZUN PROJECT Construction Consultancy Co. Ltd.
Senior Civil Engineer - Project Direktor
The Turkish Chamber Of Civil Engineers : 32673
Graduation document : 311 - Year 1985 - ankara
Business Registration Certificate : 06 /05150 - IMO

MET DIZAYN
SIGNATURE TO
BE ADDED HERE

STAGE Construction Drawings

FORMAT A0

DATE 12.03.2024

REVISION DATE:

SHEET NAME

SHEET NUMBER

AUTHOR XXX YYY

DRAWN BY XXX YYY
XXX YYY

APPROVED BY XXX YYY