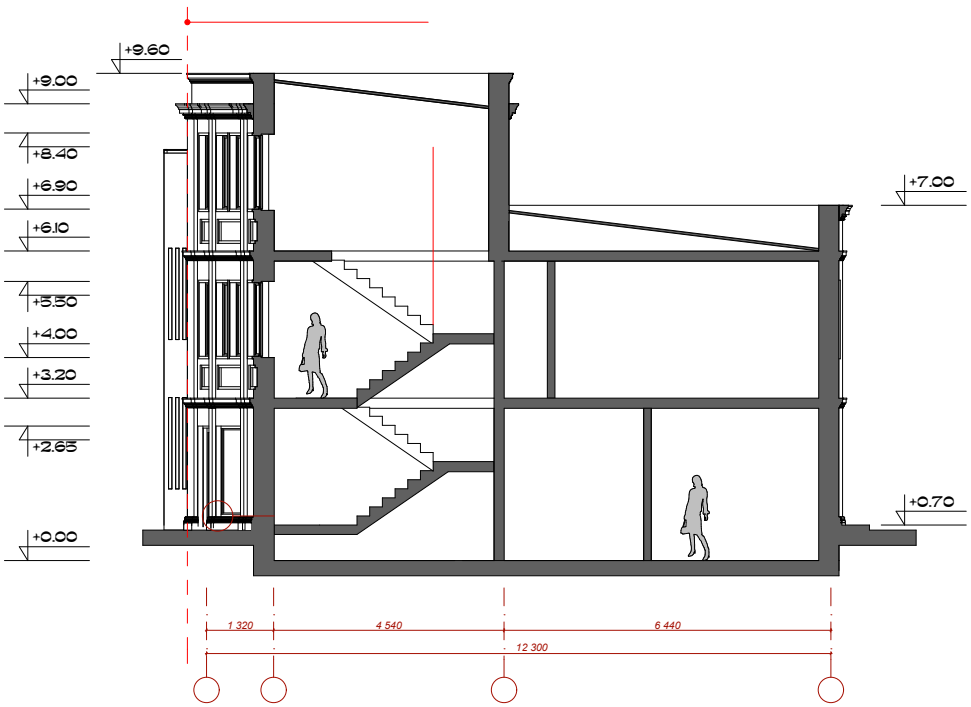

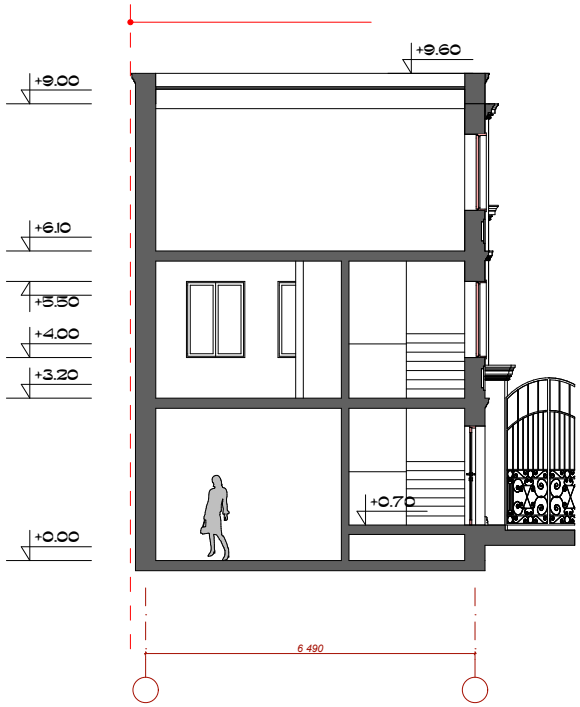

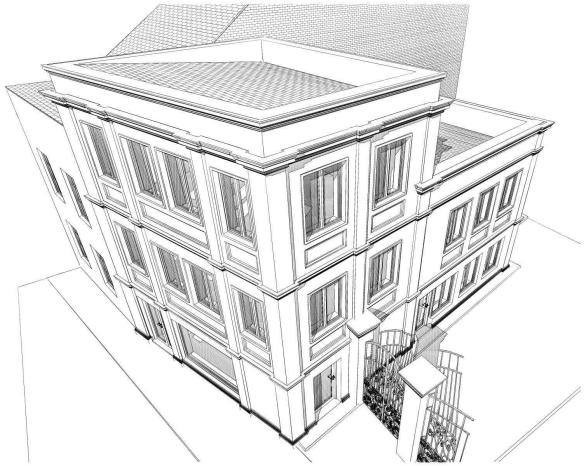



ARCHITECTS
202457910
" L ARCHITECTS" LTD

ARCHITECTS

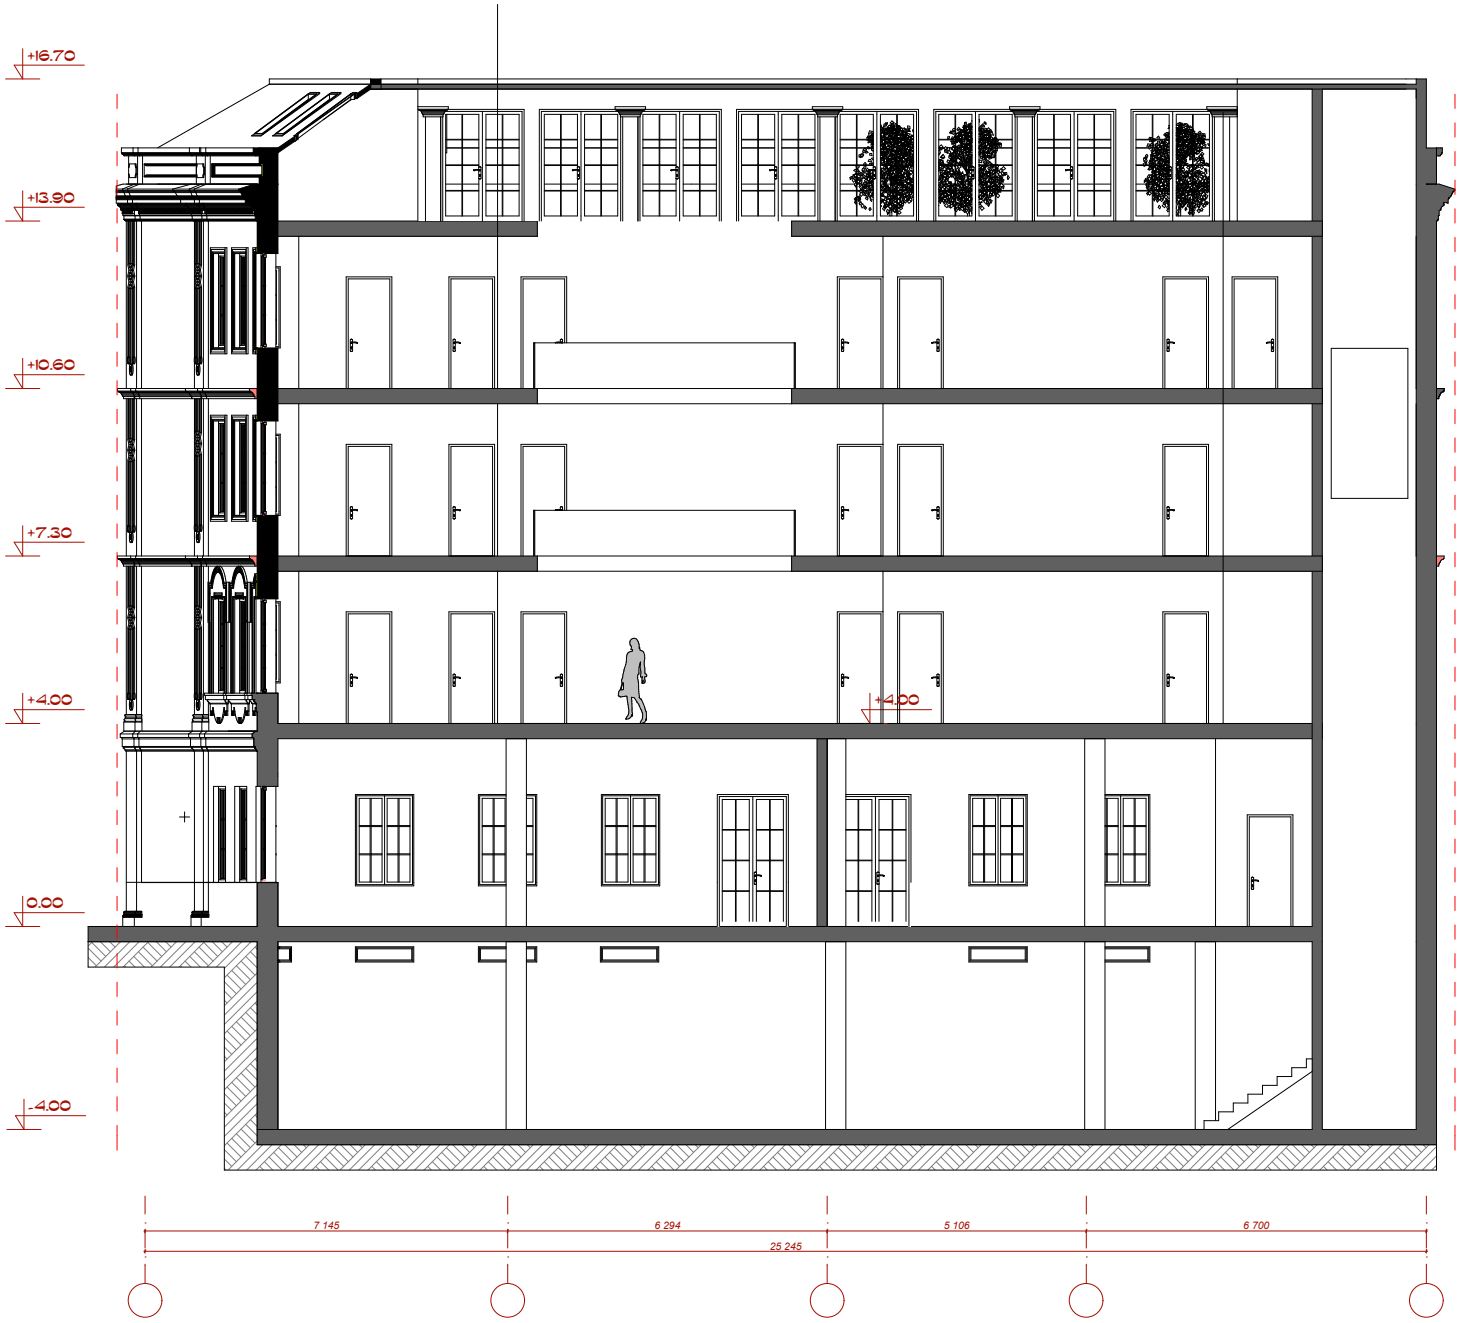

ARCHITECTS

202457910

" L ARCHITECTS" LTD

ARCHITECTS

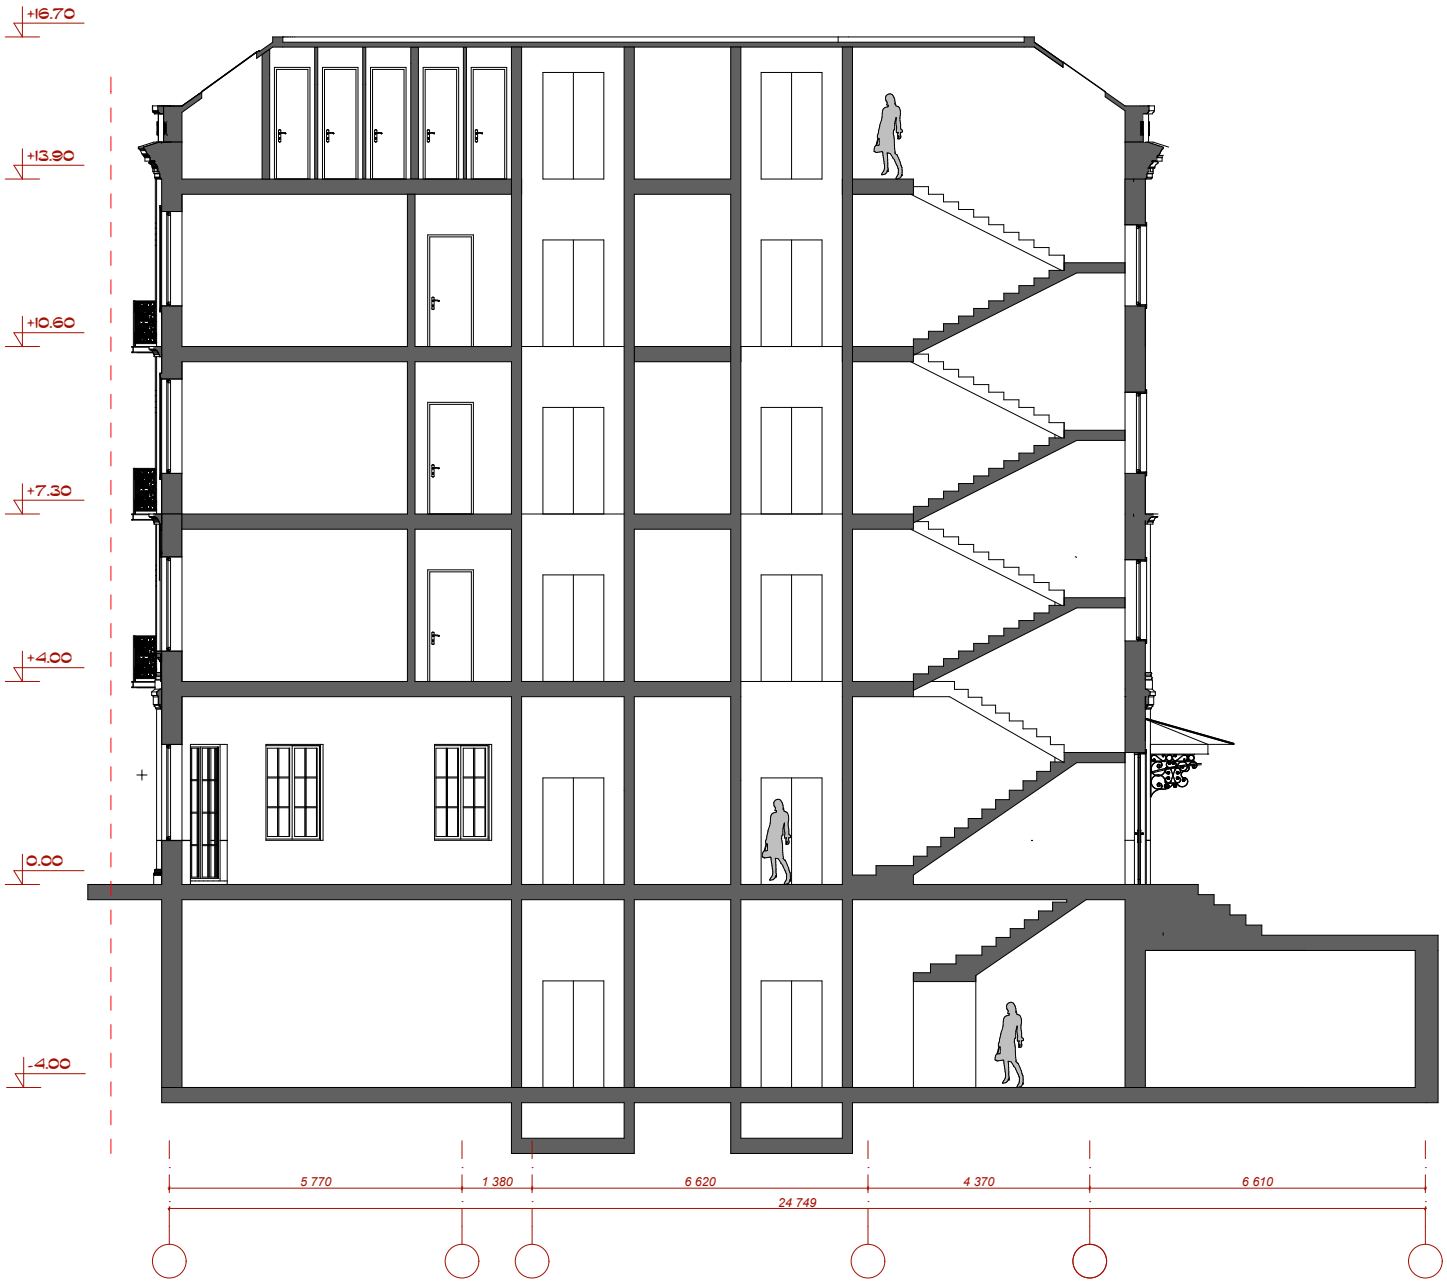

ARCHITECTS

202457910

" L ARCHITECTS" LTD

ARCHITECTS