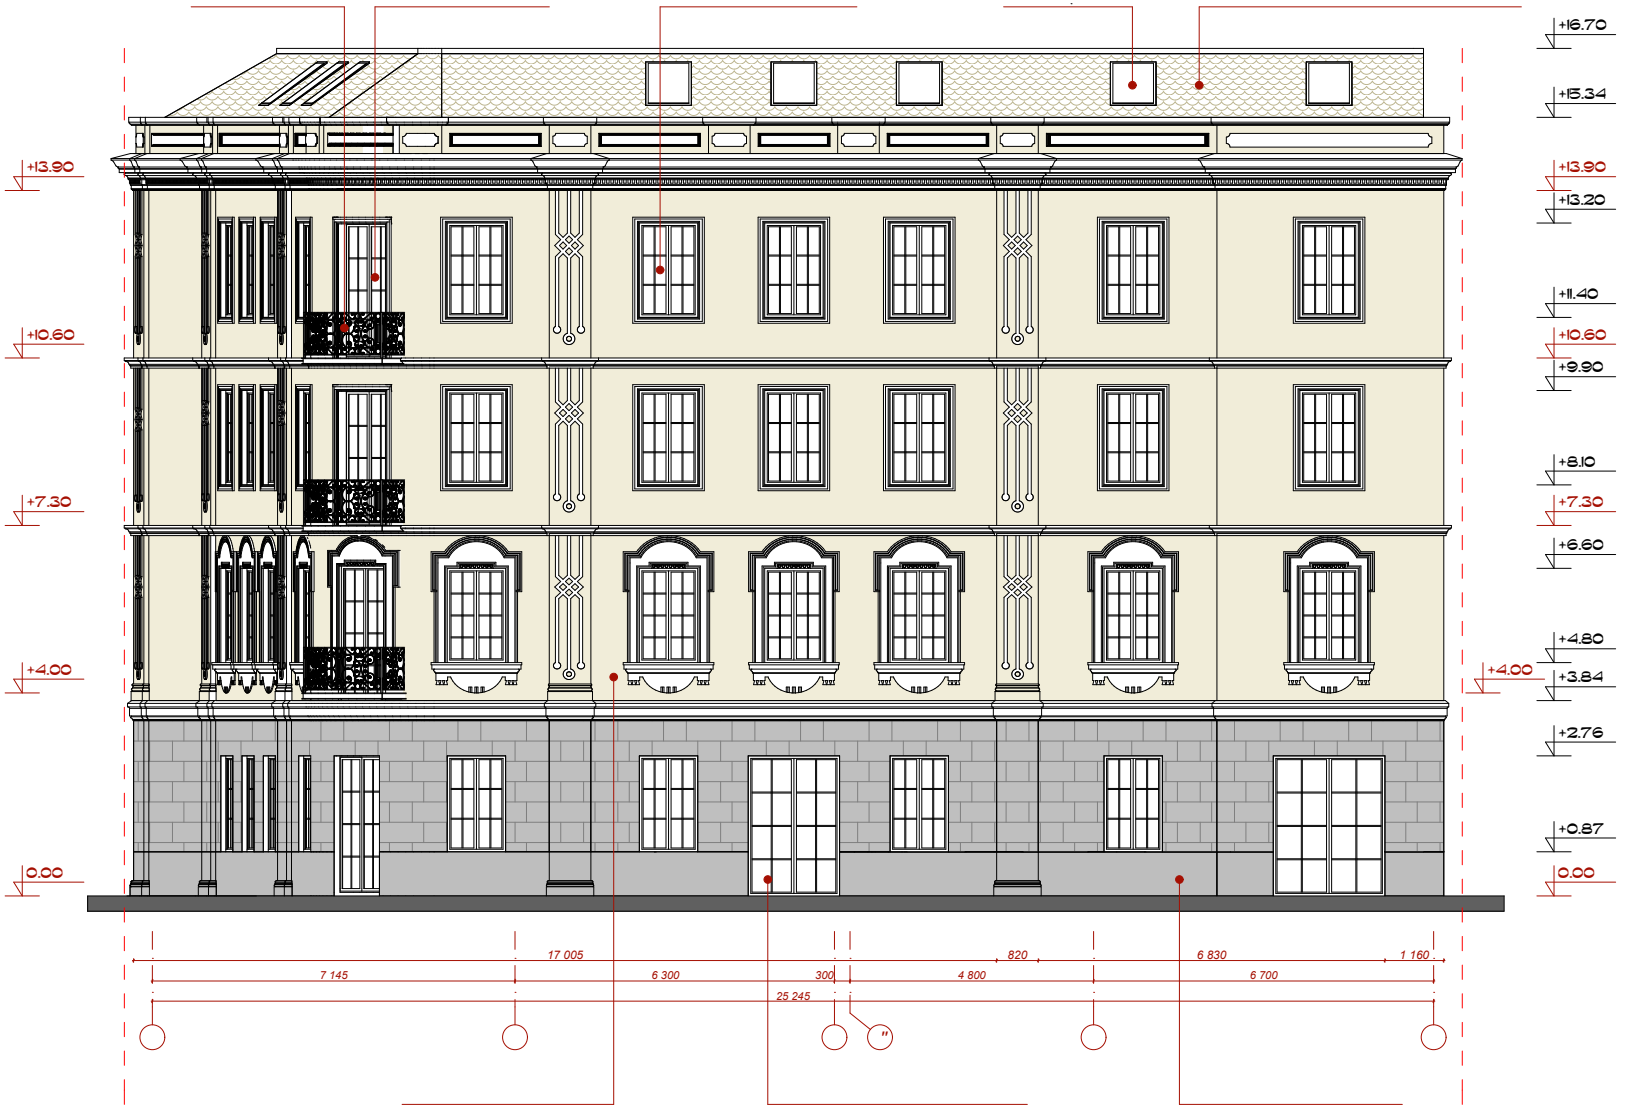

L ARCHITECTS

202457910

" L ARCHITECTS" LTD

L ARCHITECTS

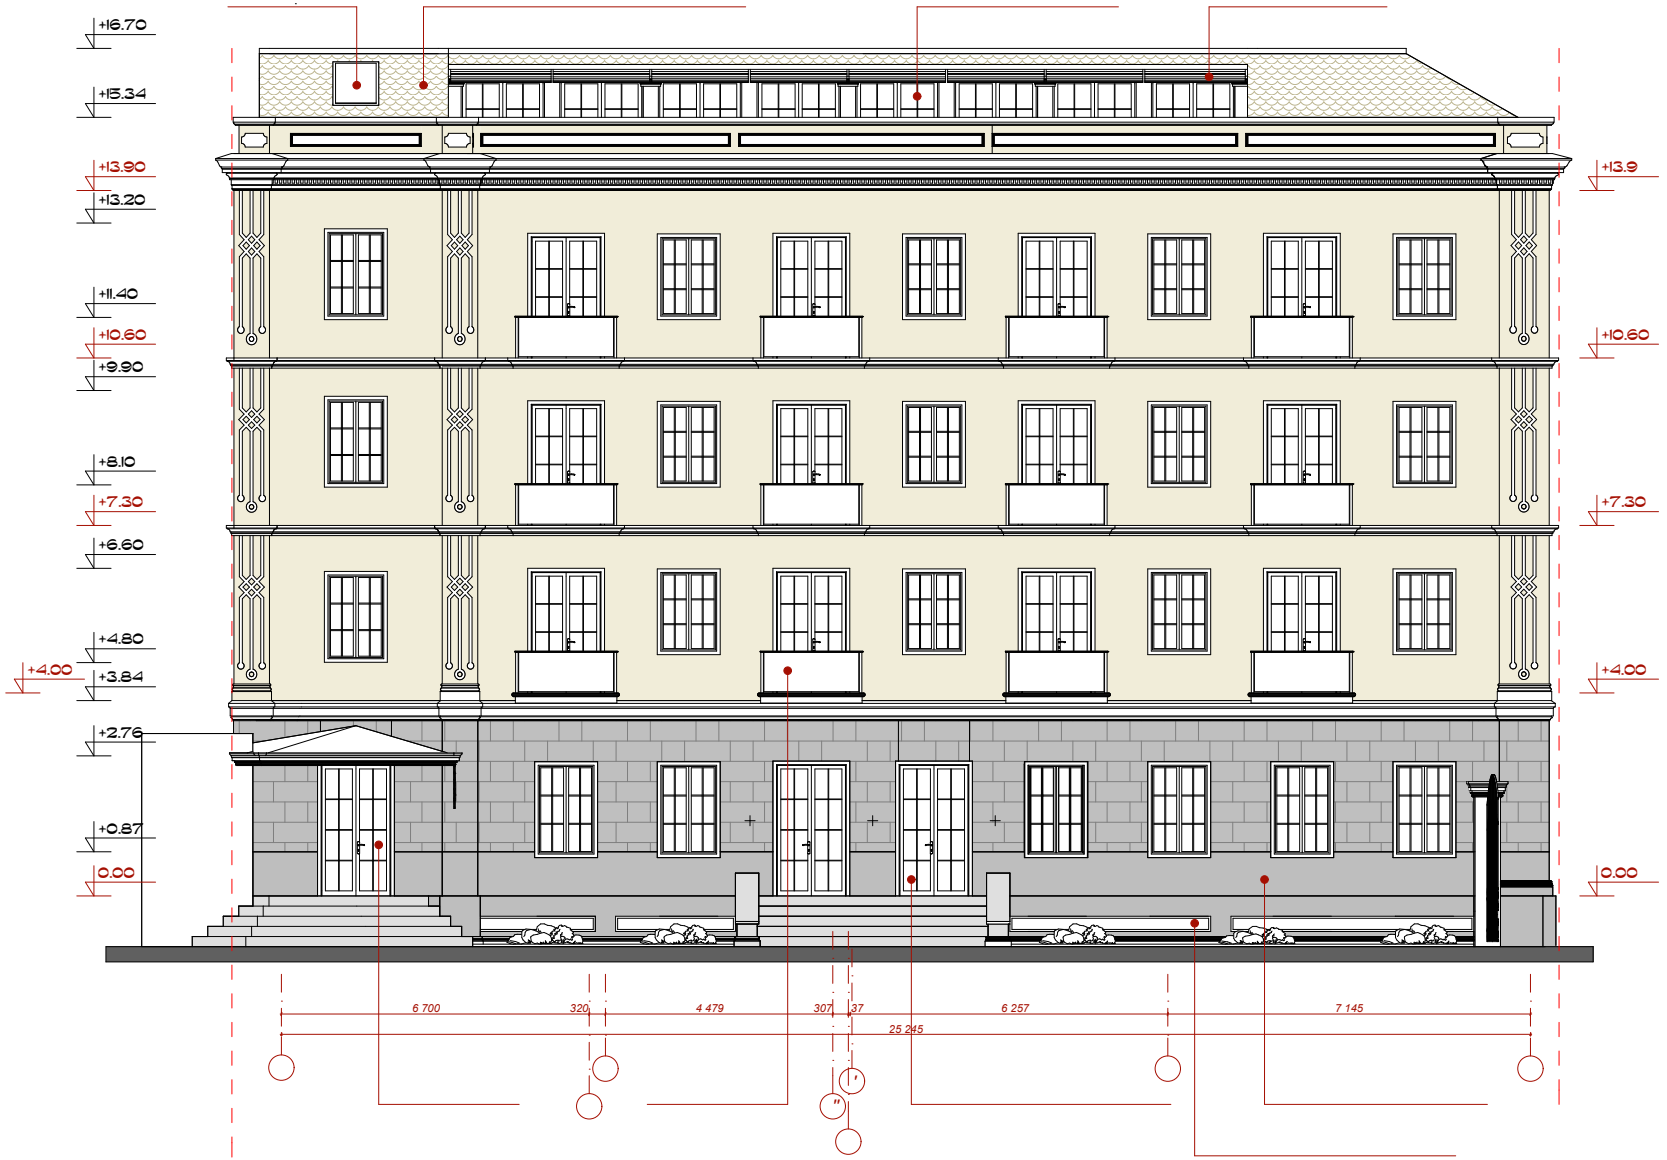

ARCHITECTS

202457910

" L ARCHITECTS" LTD

ARCHITECTS

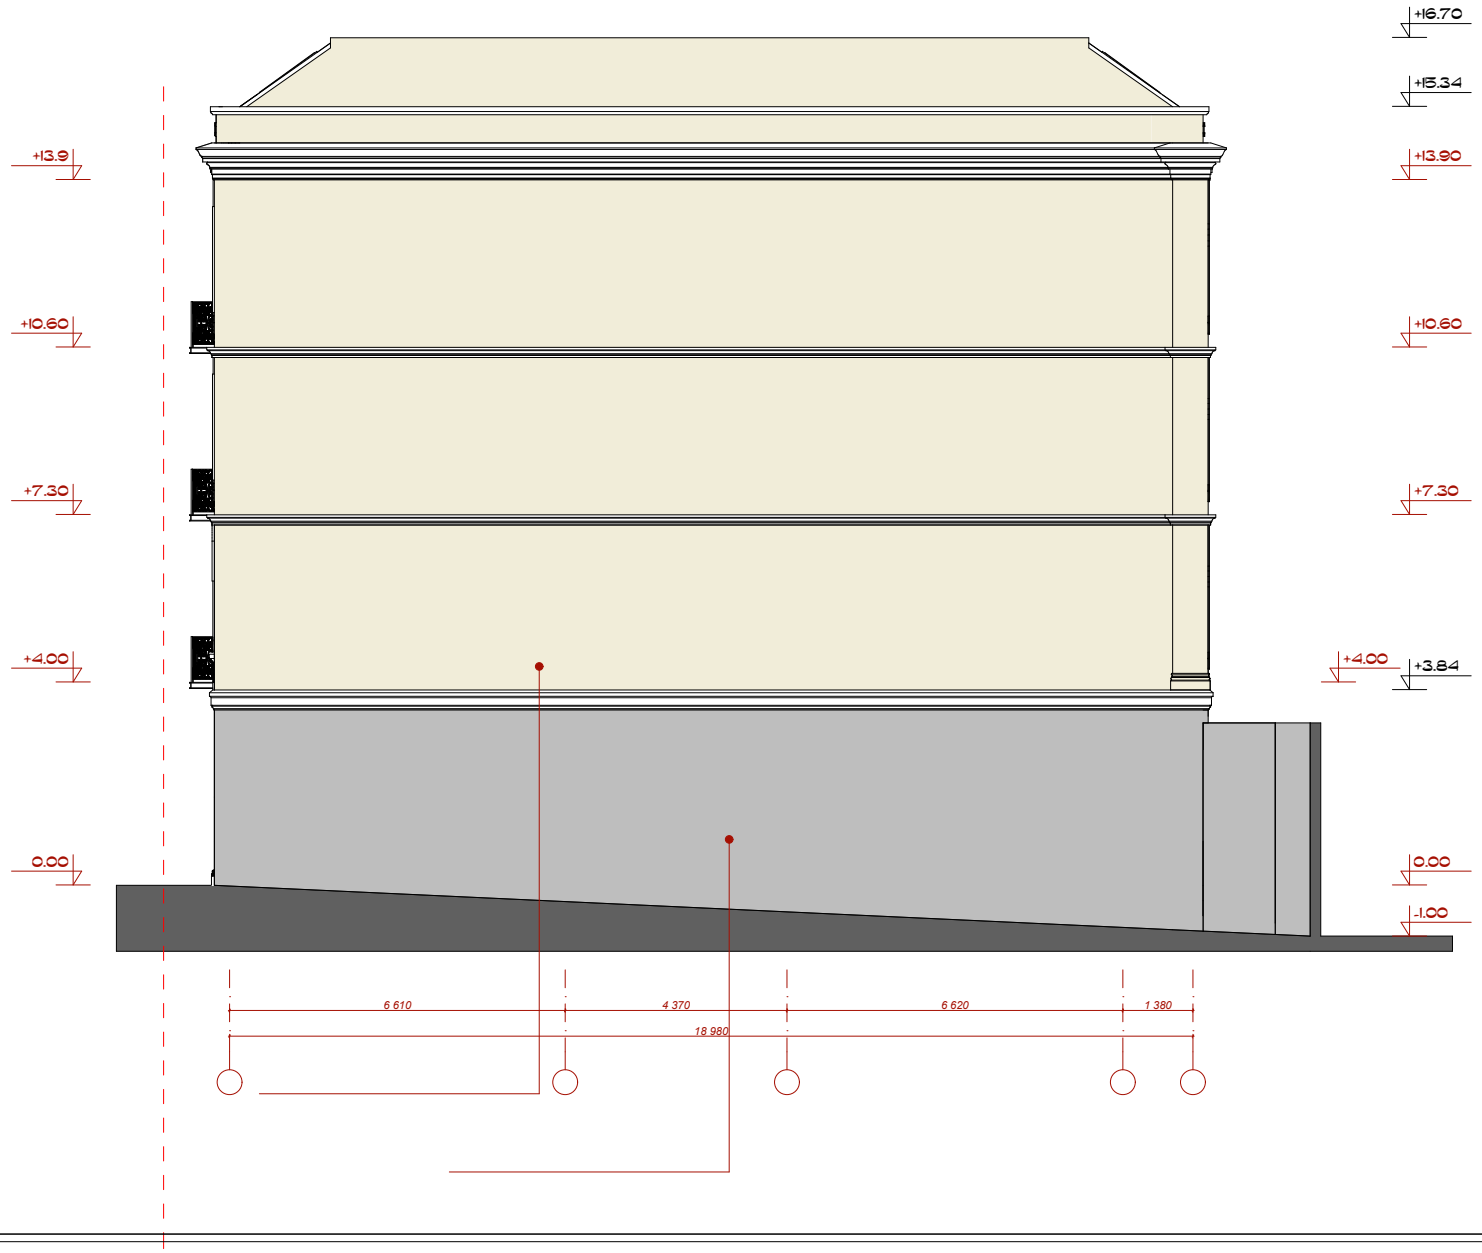

ARCHITECTS

202457910

" L ARCHITECTS" LTD

ARCHITECTS

ARCHITECTS
202457910
" L ARCHITECTS" LTD

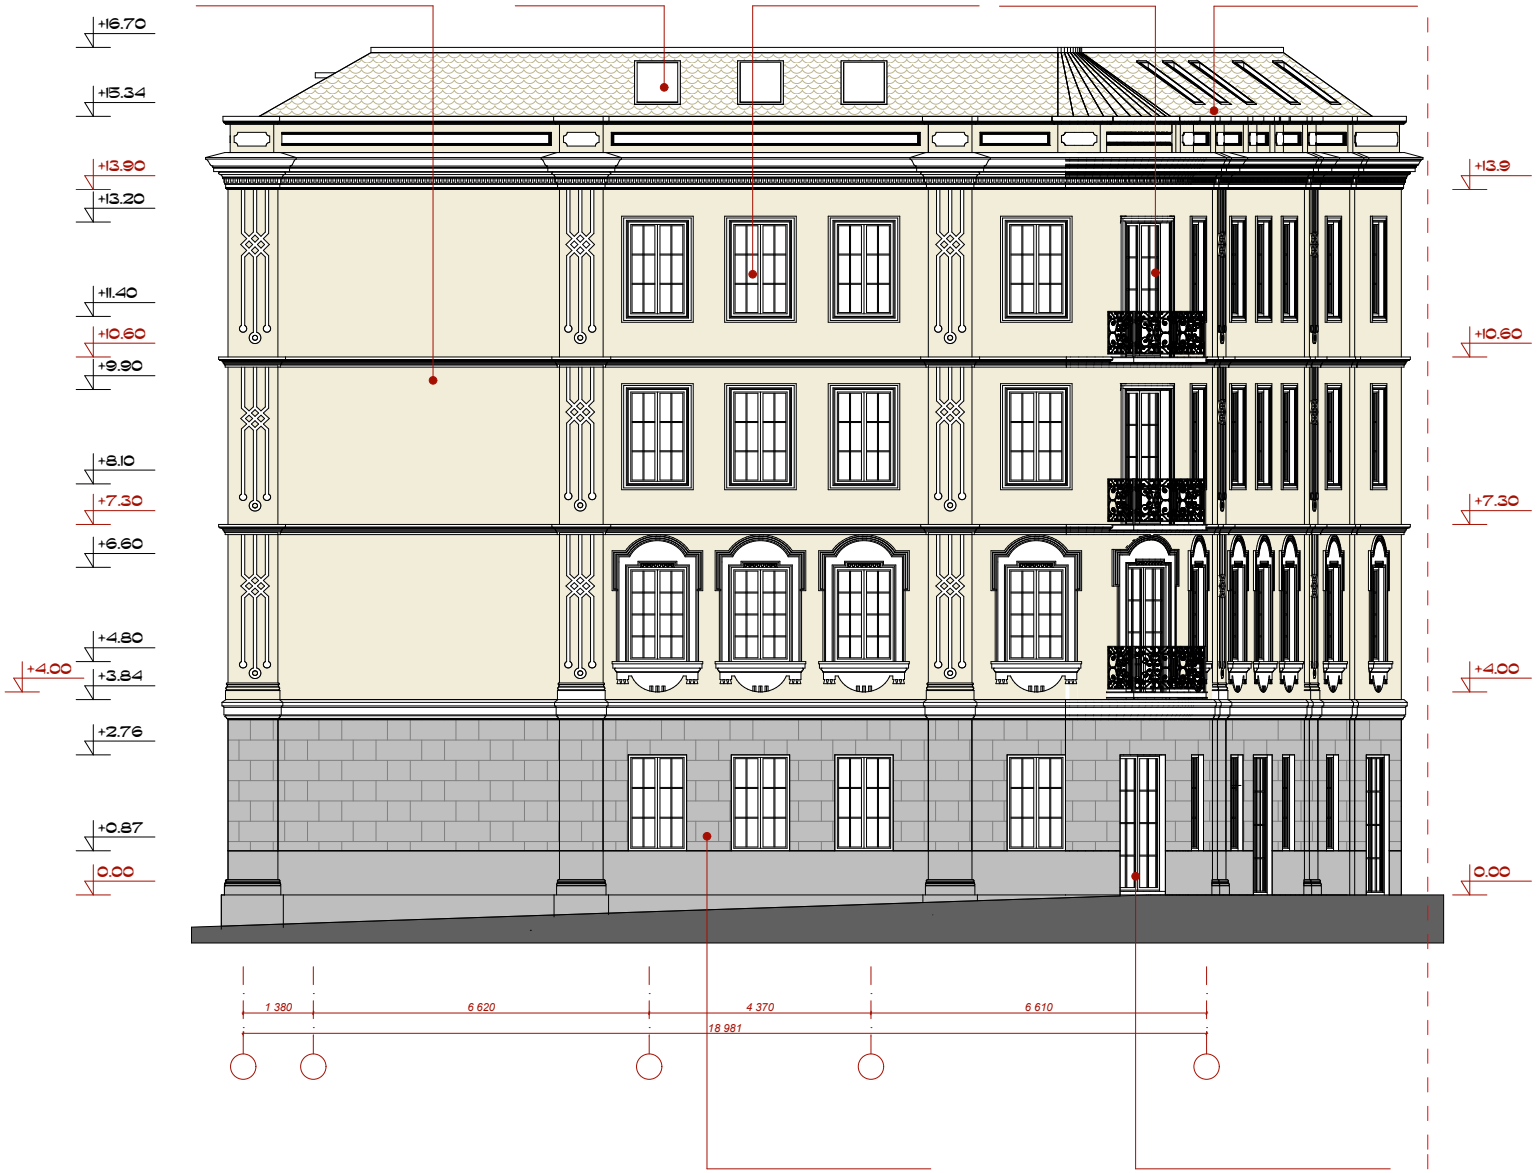

ARCHITECTS





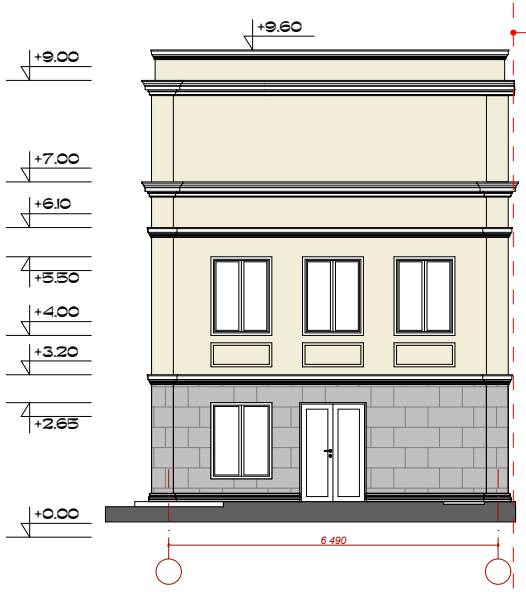



ARCHITECTS

202457910

" L ARCHITECTS" LTD

ARCHITECTS