
ა ბლოკი
ჭრილი 1-1

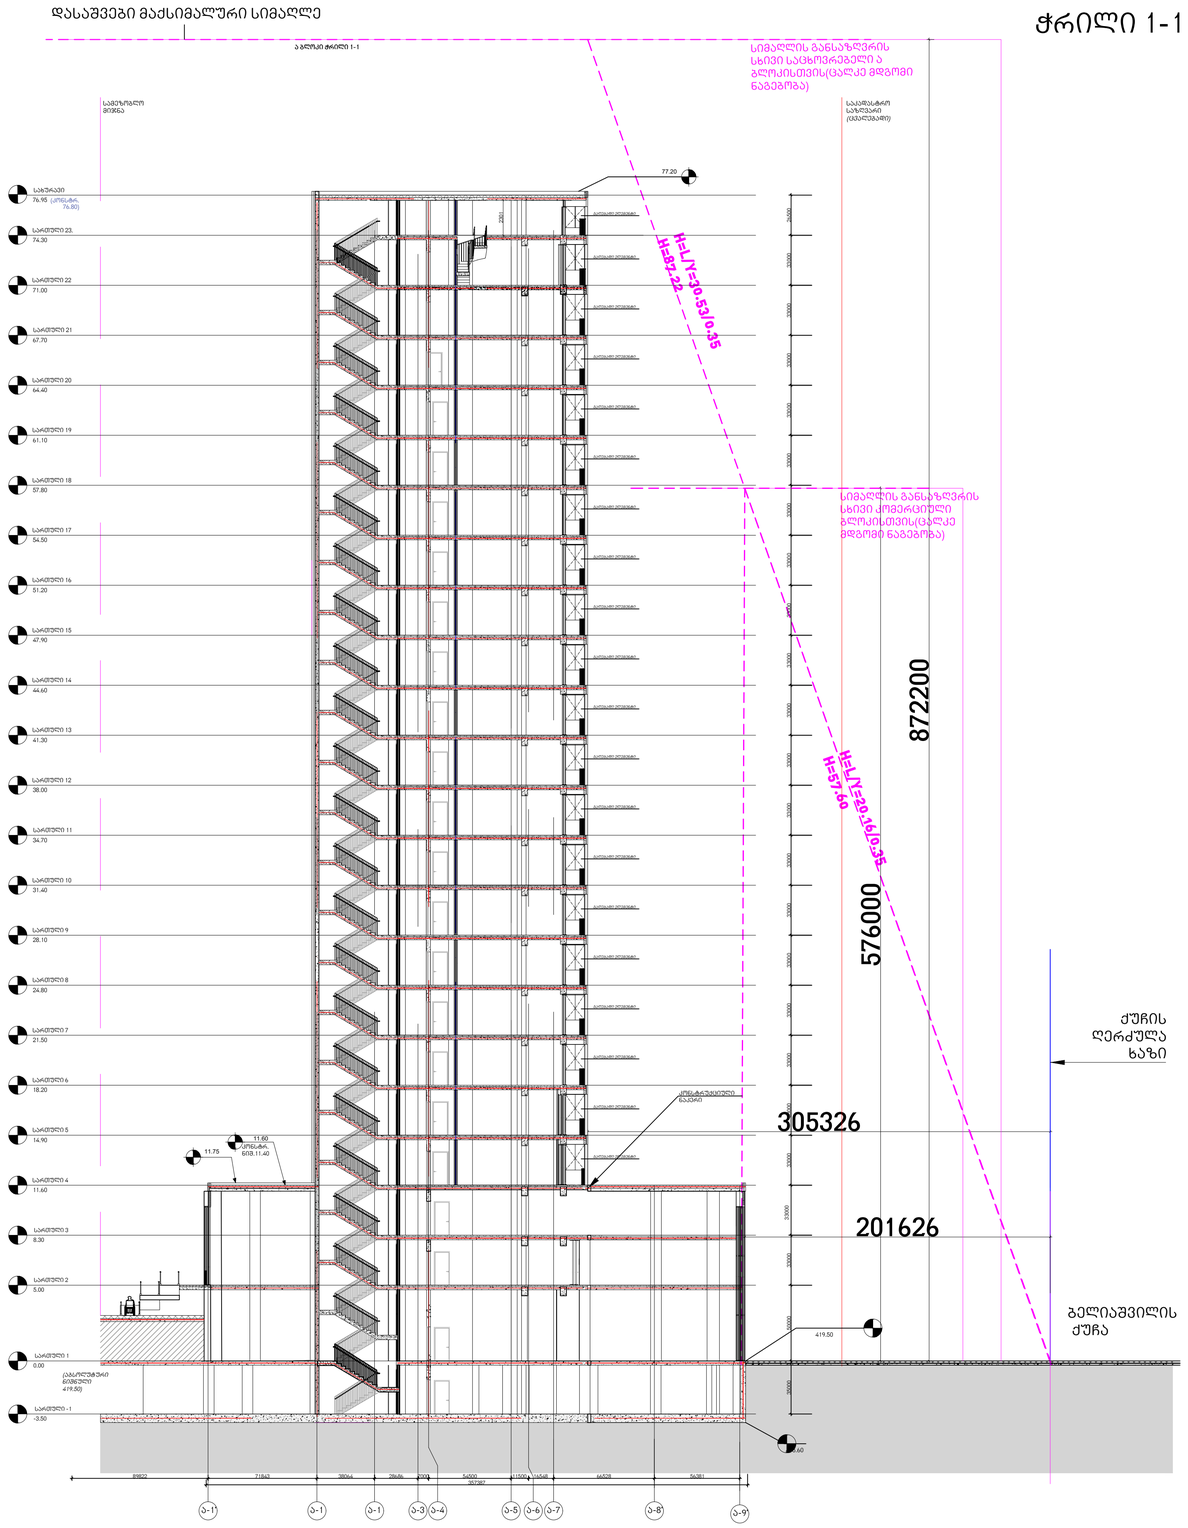

ხმალაძე
არქიტექტორები

E-mail: Giorgi@Khmaladze.ge
ზ. ანჯაფარიძის 7

Dimensions to be verified on side.

This drawing should not be scaled.

Any discrepancies should be referred to the Architect prior to work being put in hand.

This drawing is the property of Khmaladze Architects, and the drawing is issued on the condition that it is not copied, reproduced, retained or disclosed to any unauthorized person, either wholly or in part without the consent in writing of Khmaladze Architects.

პროექტის დასახელება:
მრავალბინიანი სახლი

მისამართი:
ა. ბელიაშვილის ქუჩა

დამკვეთი:
შ.პ.ს. გლოქსი

პირობითი აღნიშვნები

- მზიდი კონსტრუქცია
- არამზიდი კონსტრუქცია
- საქალაქო საზღვარი
- განაშენიანების რეგულირების წითელი ხაზი
- სამეზობლო მიჯნის რეგულირების ხაზი

დაპროექტებული ფენები	დაპროექტებული ფენების აღნიშვნა	ფენის კოდი

დამხმარე ფენები (ძლ)	RGB: 57-57-56
საგრეხველო ფენები (სმ)	RGB: 160-32-240
საძირკვლის ფენები (სძ)	RGB: 79-12-187
სავაჭრო ფენები (სმ)	RGB: 255-0-0
საკანალიზაციო ფენები (სმ)	RGB: 136-135-134
საცხოვრებელი ფენები (სმ)	RGB: 220-185-0

შენიშვნა: სახანძრო უსაფრთხოების მოწყობილობების ზომები არ შეესაბამება მასშტაბს!

ეტაპი: პროექტის შეთანხმება

ფურცლის ზომა A1

თარიღი

ფურცლის დასახელება:

ფურცლის ნომერი:

ავტორი: გიორგი ხმალაძე

დახაზა:

შეამოწმა: ლევან თაქაძე