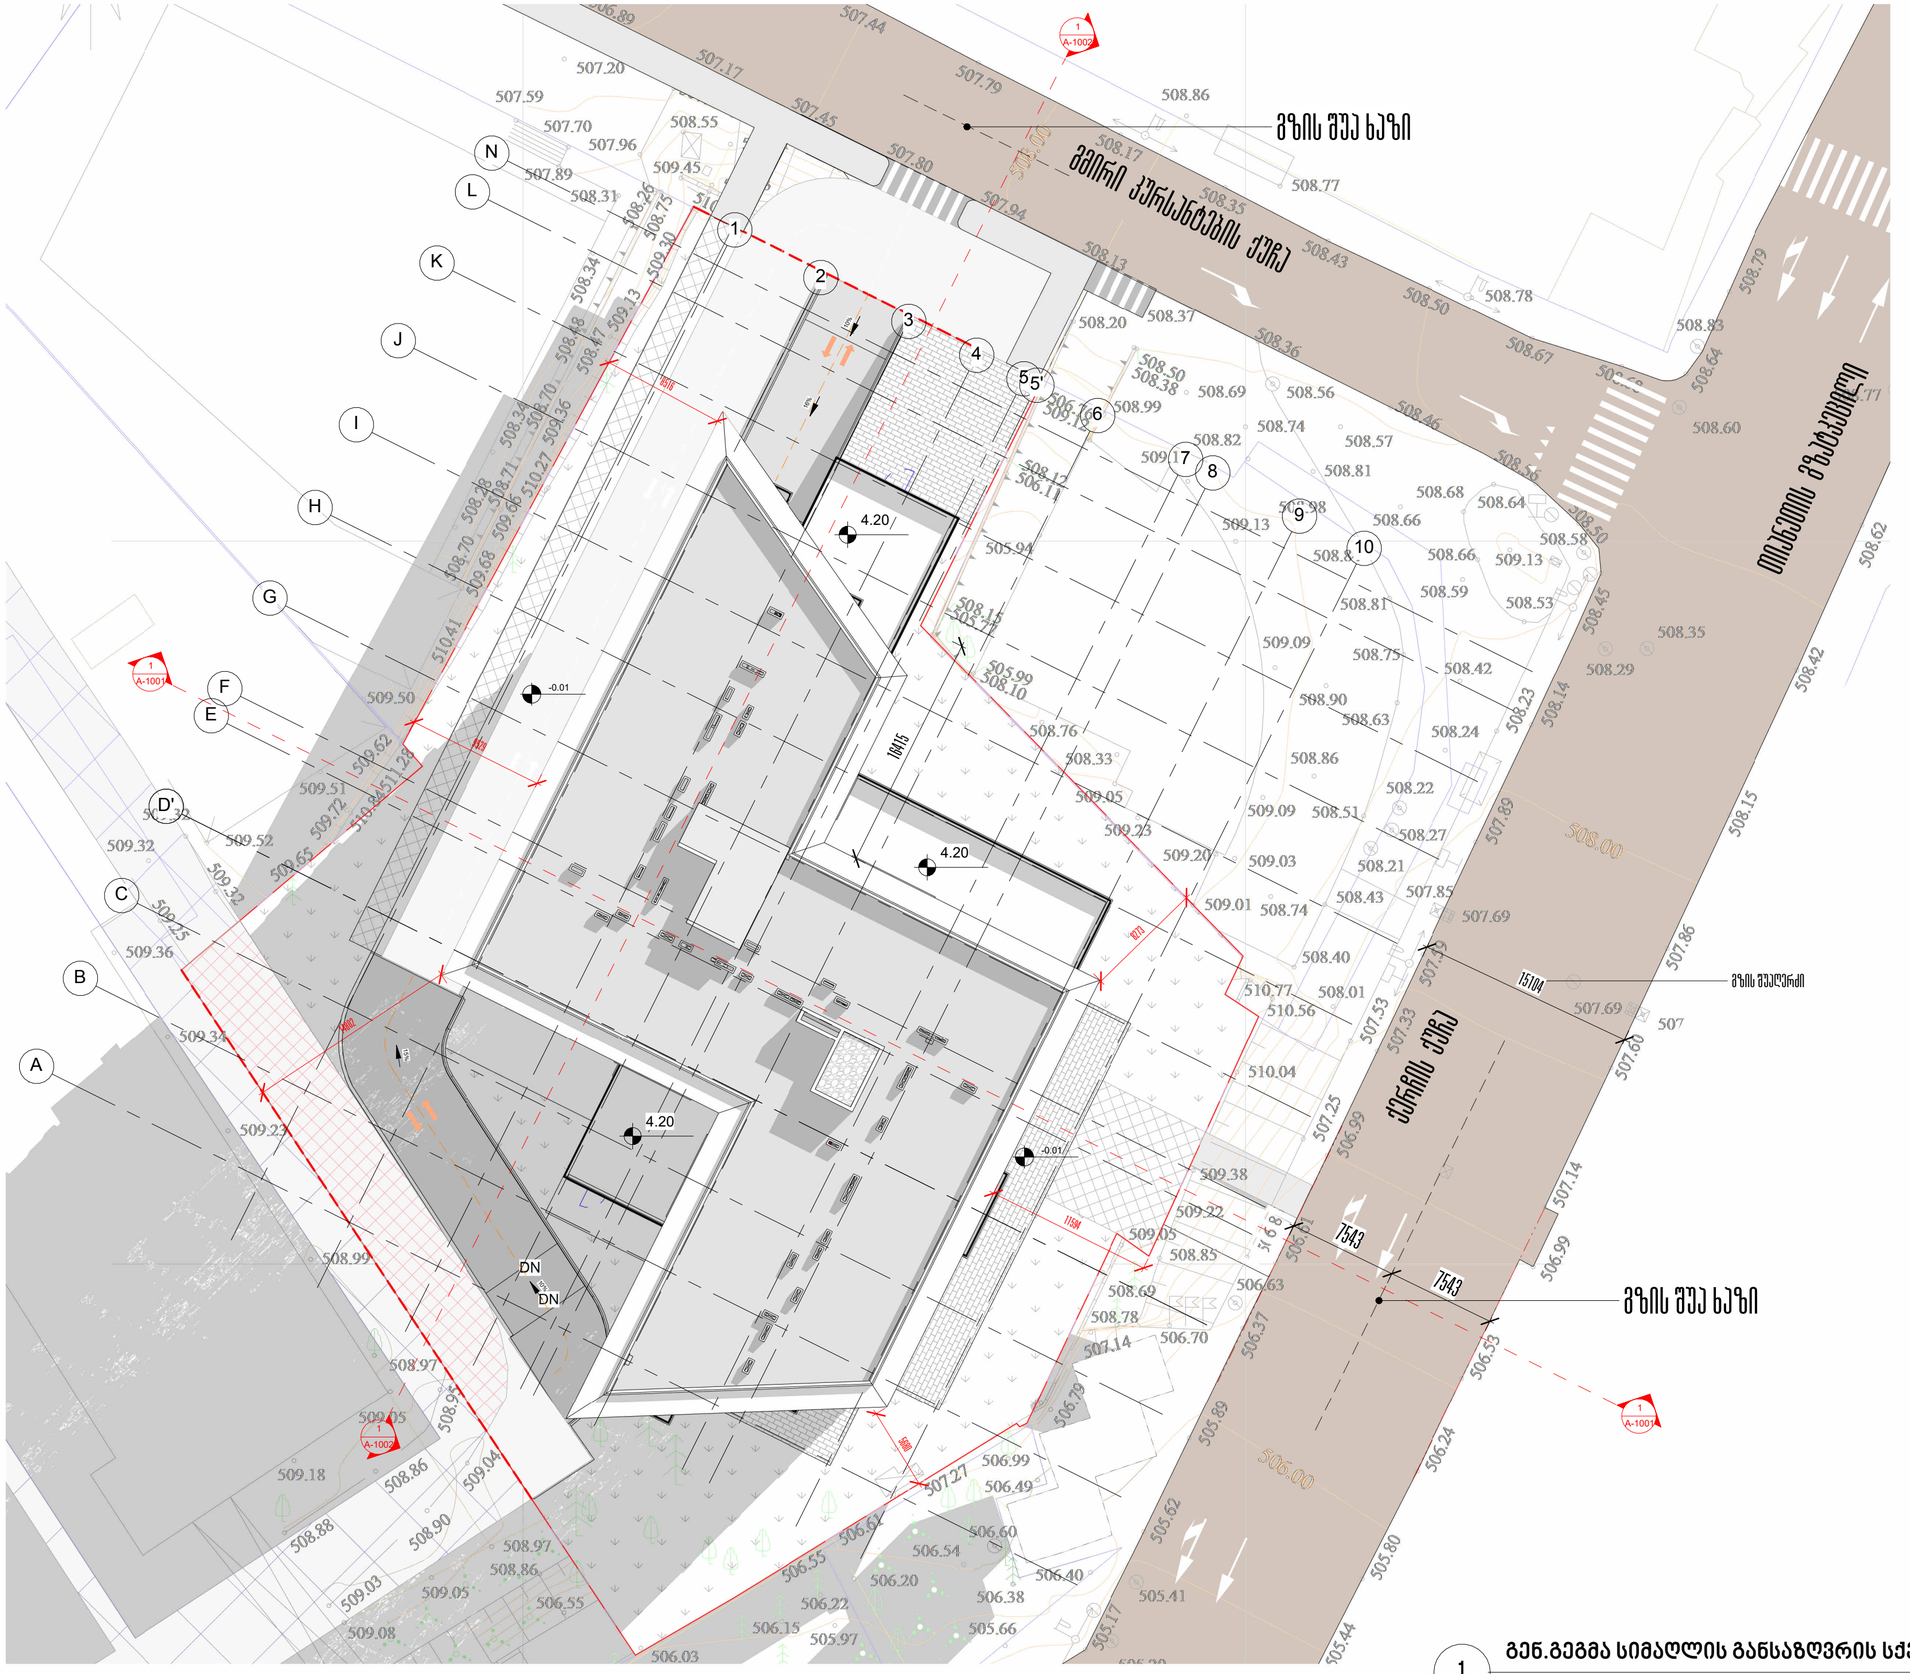

1 გენ.გეგმა სიმაღლის განსაზღვრის სქემა

პროექტის დასახელება:

მრავალბინიანი საცხოვრებელი სახლი, ქერჩის ქუჩა 86
ს/კ 01.11.05.029.380

ექსპლიკაცია

პირობითი აღნიშვნები

ოთახი 150 m2	ოთახის ფუნქცია
	წყვეტის ხაზი
XX	ვიტრაჟის მარკირება
Ø-XX	კარების მარკირება
	ნიშნული
Detail	დეტალი
0 / 0	ღერძის ხაზები
1 A100	FLOOR PLAN 1:100 ფურცლის დასახელება
1 AR.00 — 1 AR.00	ჭრილის ხაზი
	ბეტონის წყობა
	რ/ბ სვეტები და დაიფრაგმა

შენიშვნები:

ზომები დაზუსტდეს ადგილზე;

ყველა მეუსაბამობა სამუშაოების დაწყებამდე აუცილებლად უნდა ეცნობოს არქიტექტორს;

აბსოლუტური 0.000 ნიშნული შეესაბამება +508.0

ნახაზის დასახელება

სიმაღლის განსაზღვრის სქემის გენ.გეგმა

მასშტაბი	As indicated
სავტორო ჯგუფი:	
არქ. გ. ჯყონია	
არქ. გ. სამხარაძე	
არქ. დ. დანელია	

თარიღი	Issue Date	ფურცელი
გვ.რაოდ.	გვერდი	A-2
	A-1000	

16/03/2026 13:31:28

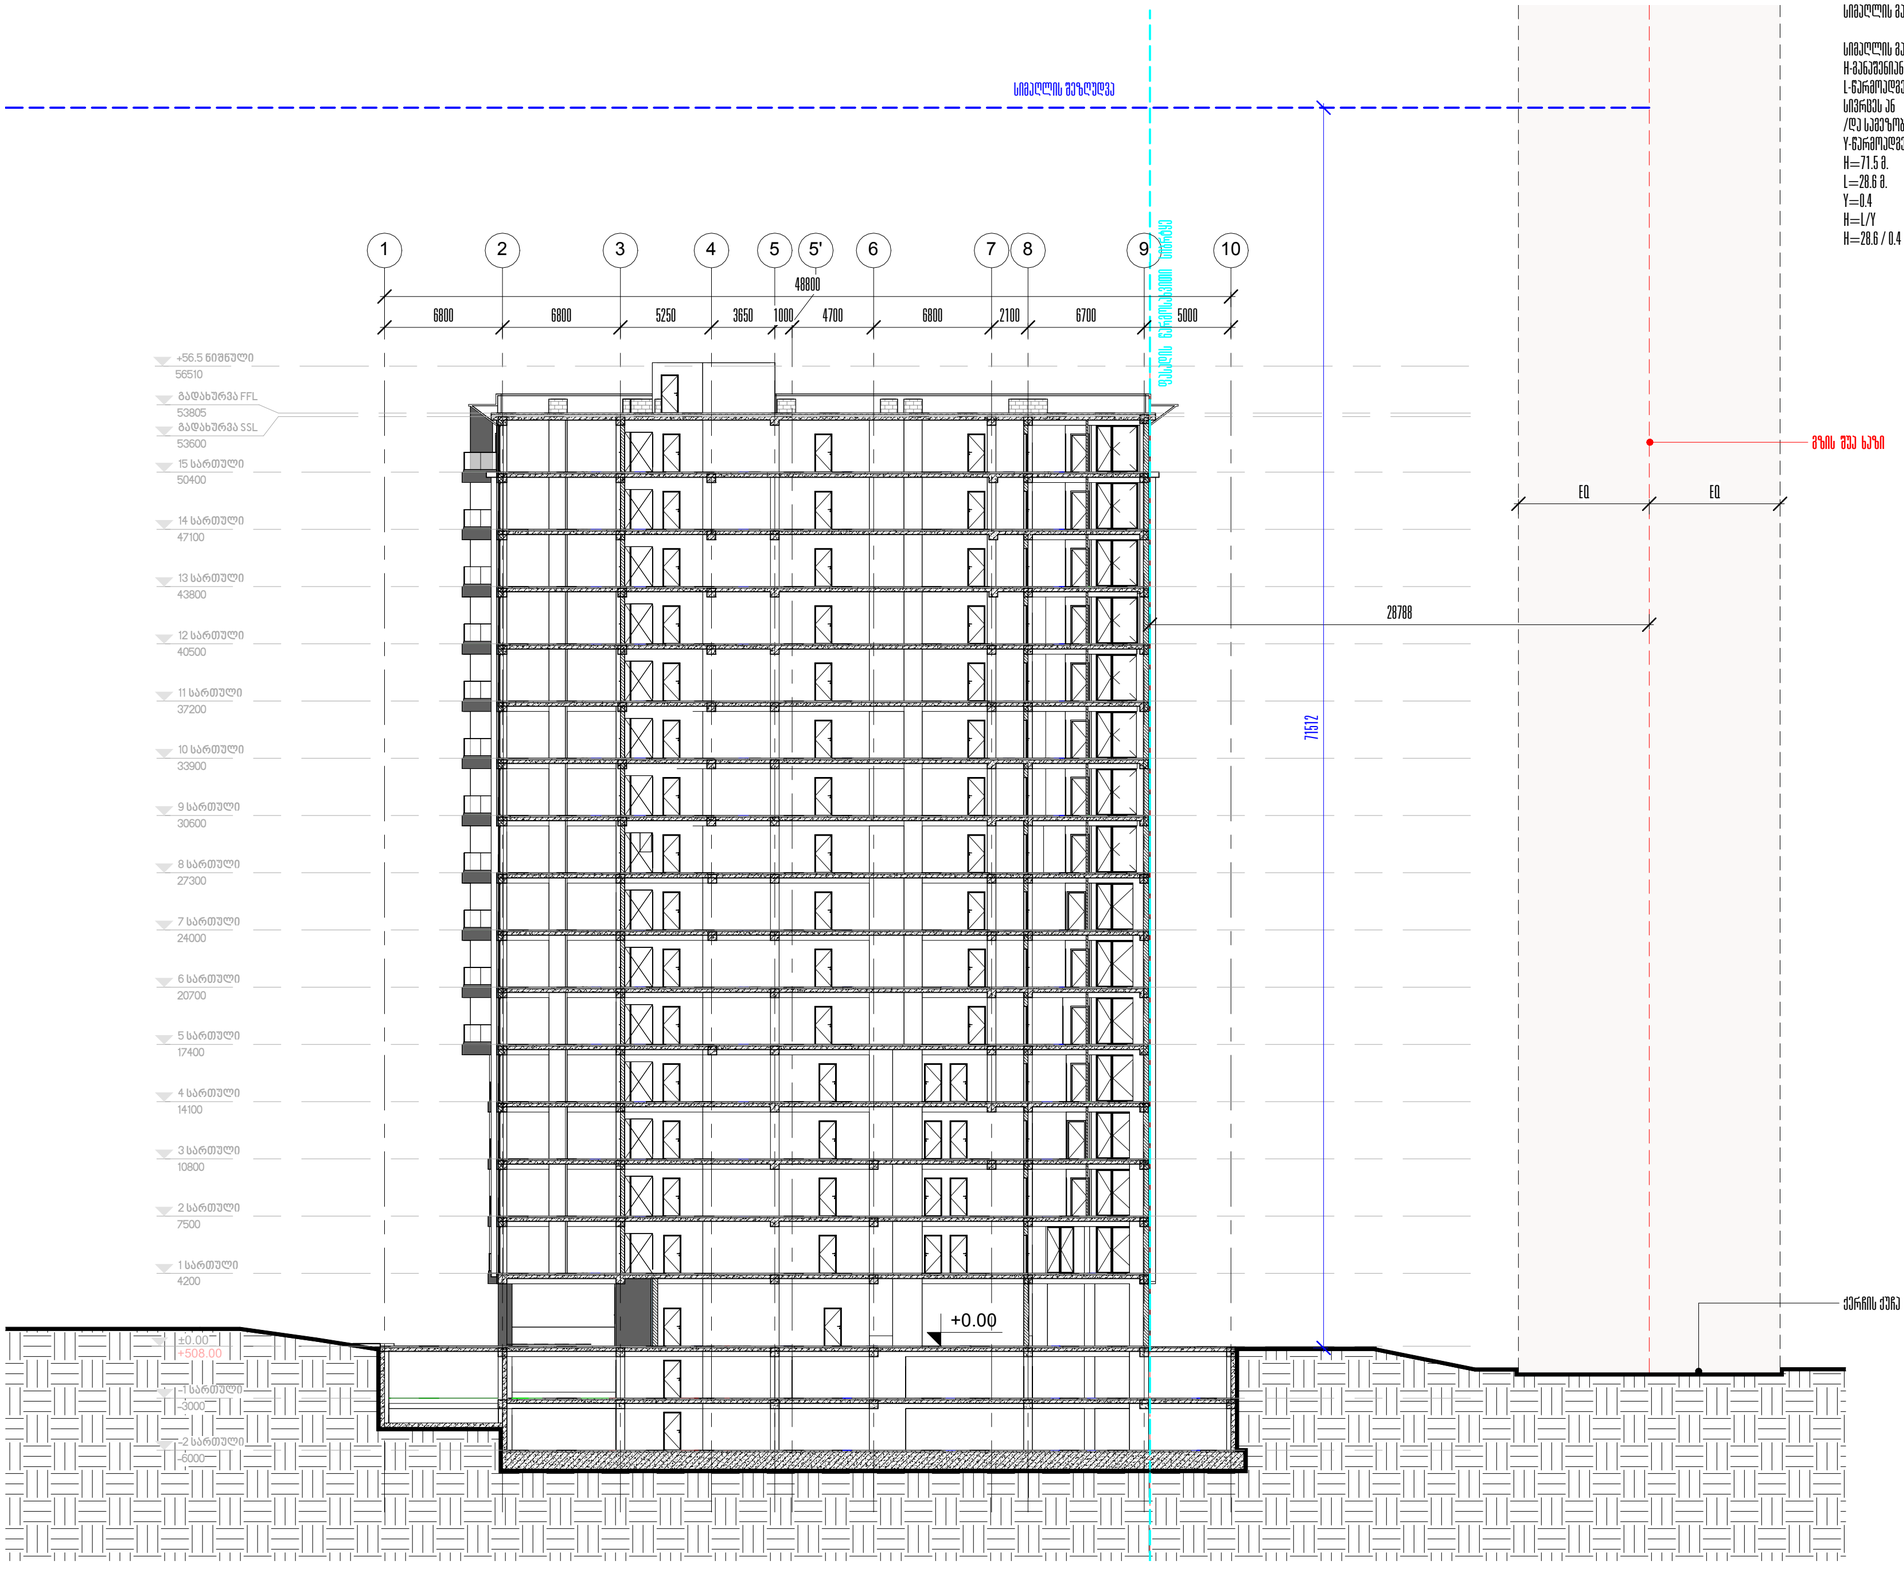

1 **ჭრილი 1-1**

1 : 250

სიმაღლის განსაზღვრის სქემა ქარხნის ქუჩის მხრიდან

სიმაღლის განმსაზღვრელი ფორმულა H=L/Y
H-განაშენიანების სიმაღლის რეგულირების ხაზის ნიშნული
L-ნარმოქმნილ ფასადურ ზედაპირებს შენობასაგან საზომგაზომვის სივრცის ან
/და საშვზოლის საზღვარს შორის
Y-ნარმოქმნილ კოეფიციენტს, რომლის მნიშვნელობაა - 0.4
H=71.5 მ.
L=28.6 მ.
Y=0.4
H=L/Y
H=28.6 / 0.4 = 71.5 მ.

პროექტის დასახელება:

მრავალბინიანი საცხოვრებელი სახლი, ქარხნის ქუჩა 86
ს/კ 01.11.05.029.380

ექსპლიკაცია

პირობითი აღნიშვნები

ოთახი 150 m2	ოთახის ფუნქცია
	წყვეტის ხაზი
XX	ვიტრაჟის მარკირება
Ø-XX	კარების მარკირება
	ნიშნული
X Detail	დეტალი
0 0	ღერძის ხაზები
1 A100	FLOOR PLAN 1:100 ფურცლის დასახელება
1 AR.00 1 AR.00	ჭრილის ხაზი
	ბლოკის წყობა
	რ/ბ სვეტები და დიაფრაგმა

შენიშვნები:

ზომები დაზუსტდეს ადგილზე;

ყველა შეუსაბამობა საპუზოების დაწყებამდე აუცილებლად უნდა ეცნობოს არქიტექტორს;

აბსოლუტური 0.000 ნიშნული შეესაბამება +508.0

ნახაზის დასახელება

სიმაღლის განსაზღვრის სქემა
ჭრილი 1-1

მასშტაბი	As indicated
საავტორო ჯგუფი:	
არქ. გ. ჯყონია	
არქ. გ. სამხარაძე	
არქ. დ. დანელია	

თარიღი Issue Date | ფურცელი
გვ.რაოდ. | გვერდი
A-1001 | A-2

16/03/2026 13:31:31

Building Section 2-2

1 : 250

Project Status	Issue Date
Drawn By:	Checked By:
A-1002	

A-2

Project Number	
Author	
Checked By	
Scale	As indicated
Drawing Title:	
Drawing No.	A-2
Revision	

16/03/2026 13:31:35



















