A101 | სართული -3
1 : 100

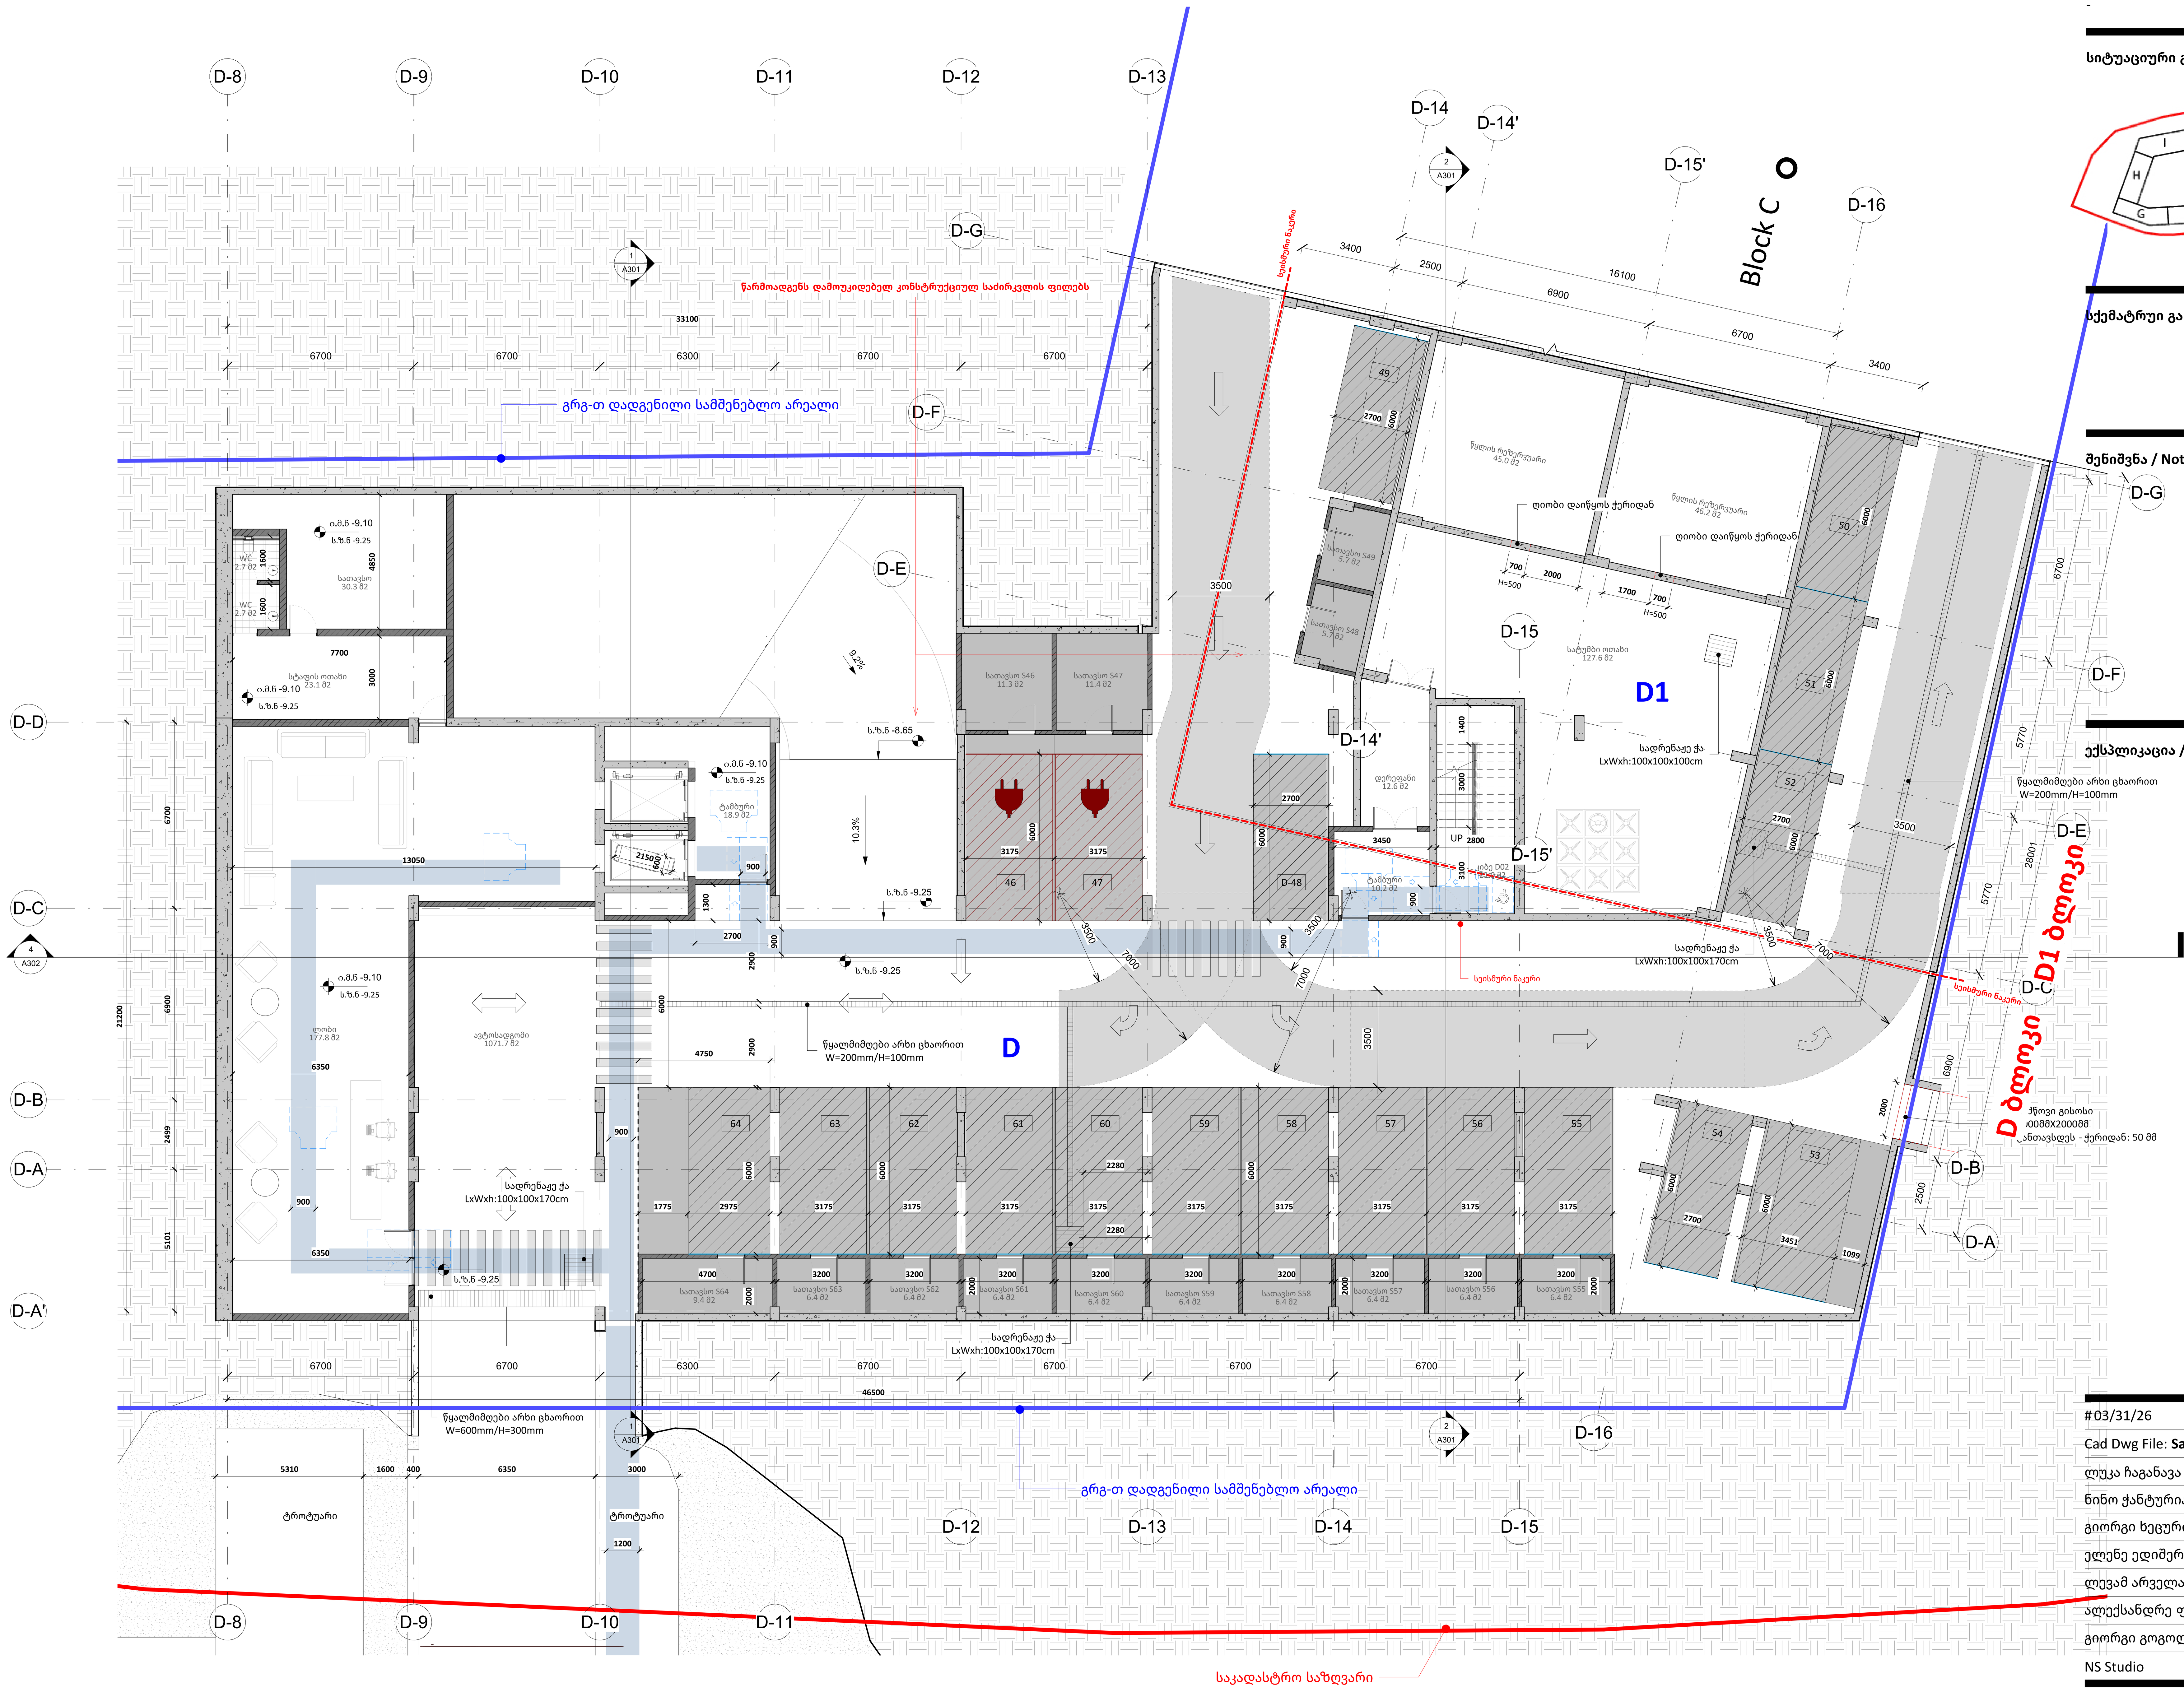


# A0

# A101

სათაური / Sheet Name

სართული -3

NS Studio
0179 ბაზალეთის ქუჩა 3
ქ. თბილისი, საქართველო.
Tel: 593 27 88 58
info@nsstudio.ge

პროექტი / Project

ქ. თბილისი, ნაფეტვრებისკენ მიმავალი გზა
ს.კ.- 01.14.06.004.003
საცხოვრებელი კომპლექსი ნაფეტვრებში

ინფორმაცია დამკვეთის შესახებ

-

**სიტუაციური გეგმა / Situation Plan**

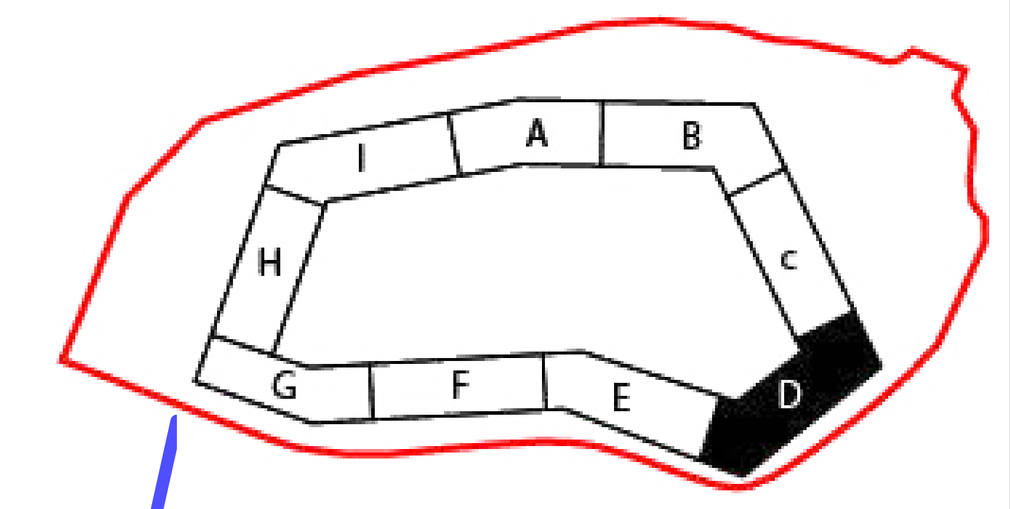


**სქემატრუი განშლა /Building Elevation**

**შენიშვნა / Note**

**ექსპლიკაცია / Legend**

#03/31/26

Cad Dwg File: **Samgori Residence**

ლუკა ჩაგანავა
ნინო ჭანტურია
გიორგი ხეცურიანი
ელენე ედიშერაშვილი
ლევამ არველაძე
ალექსანდრე ფოჩხიძე
გიორგი გოგოლაძე
NS Studio

A102
1 : 100

სართული -2

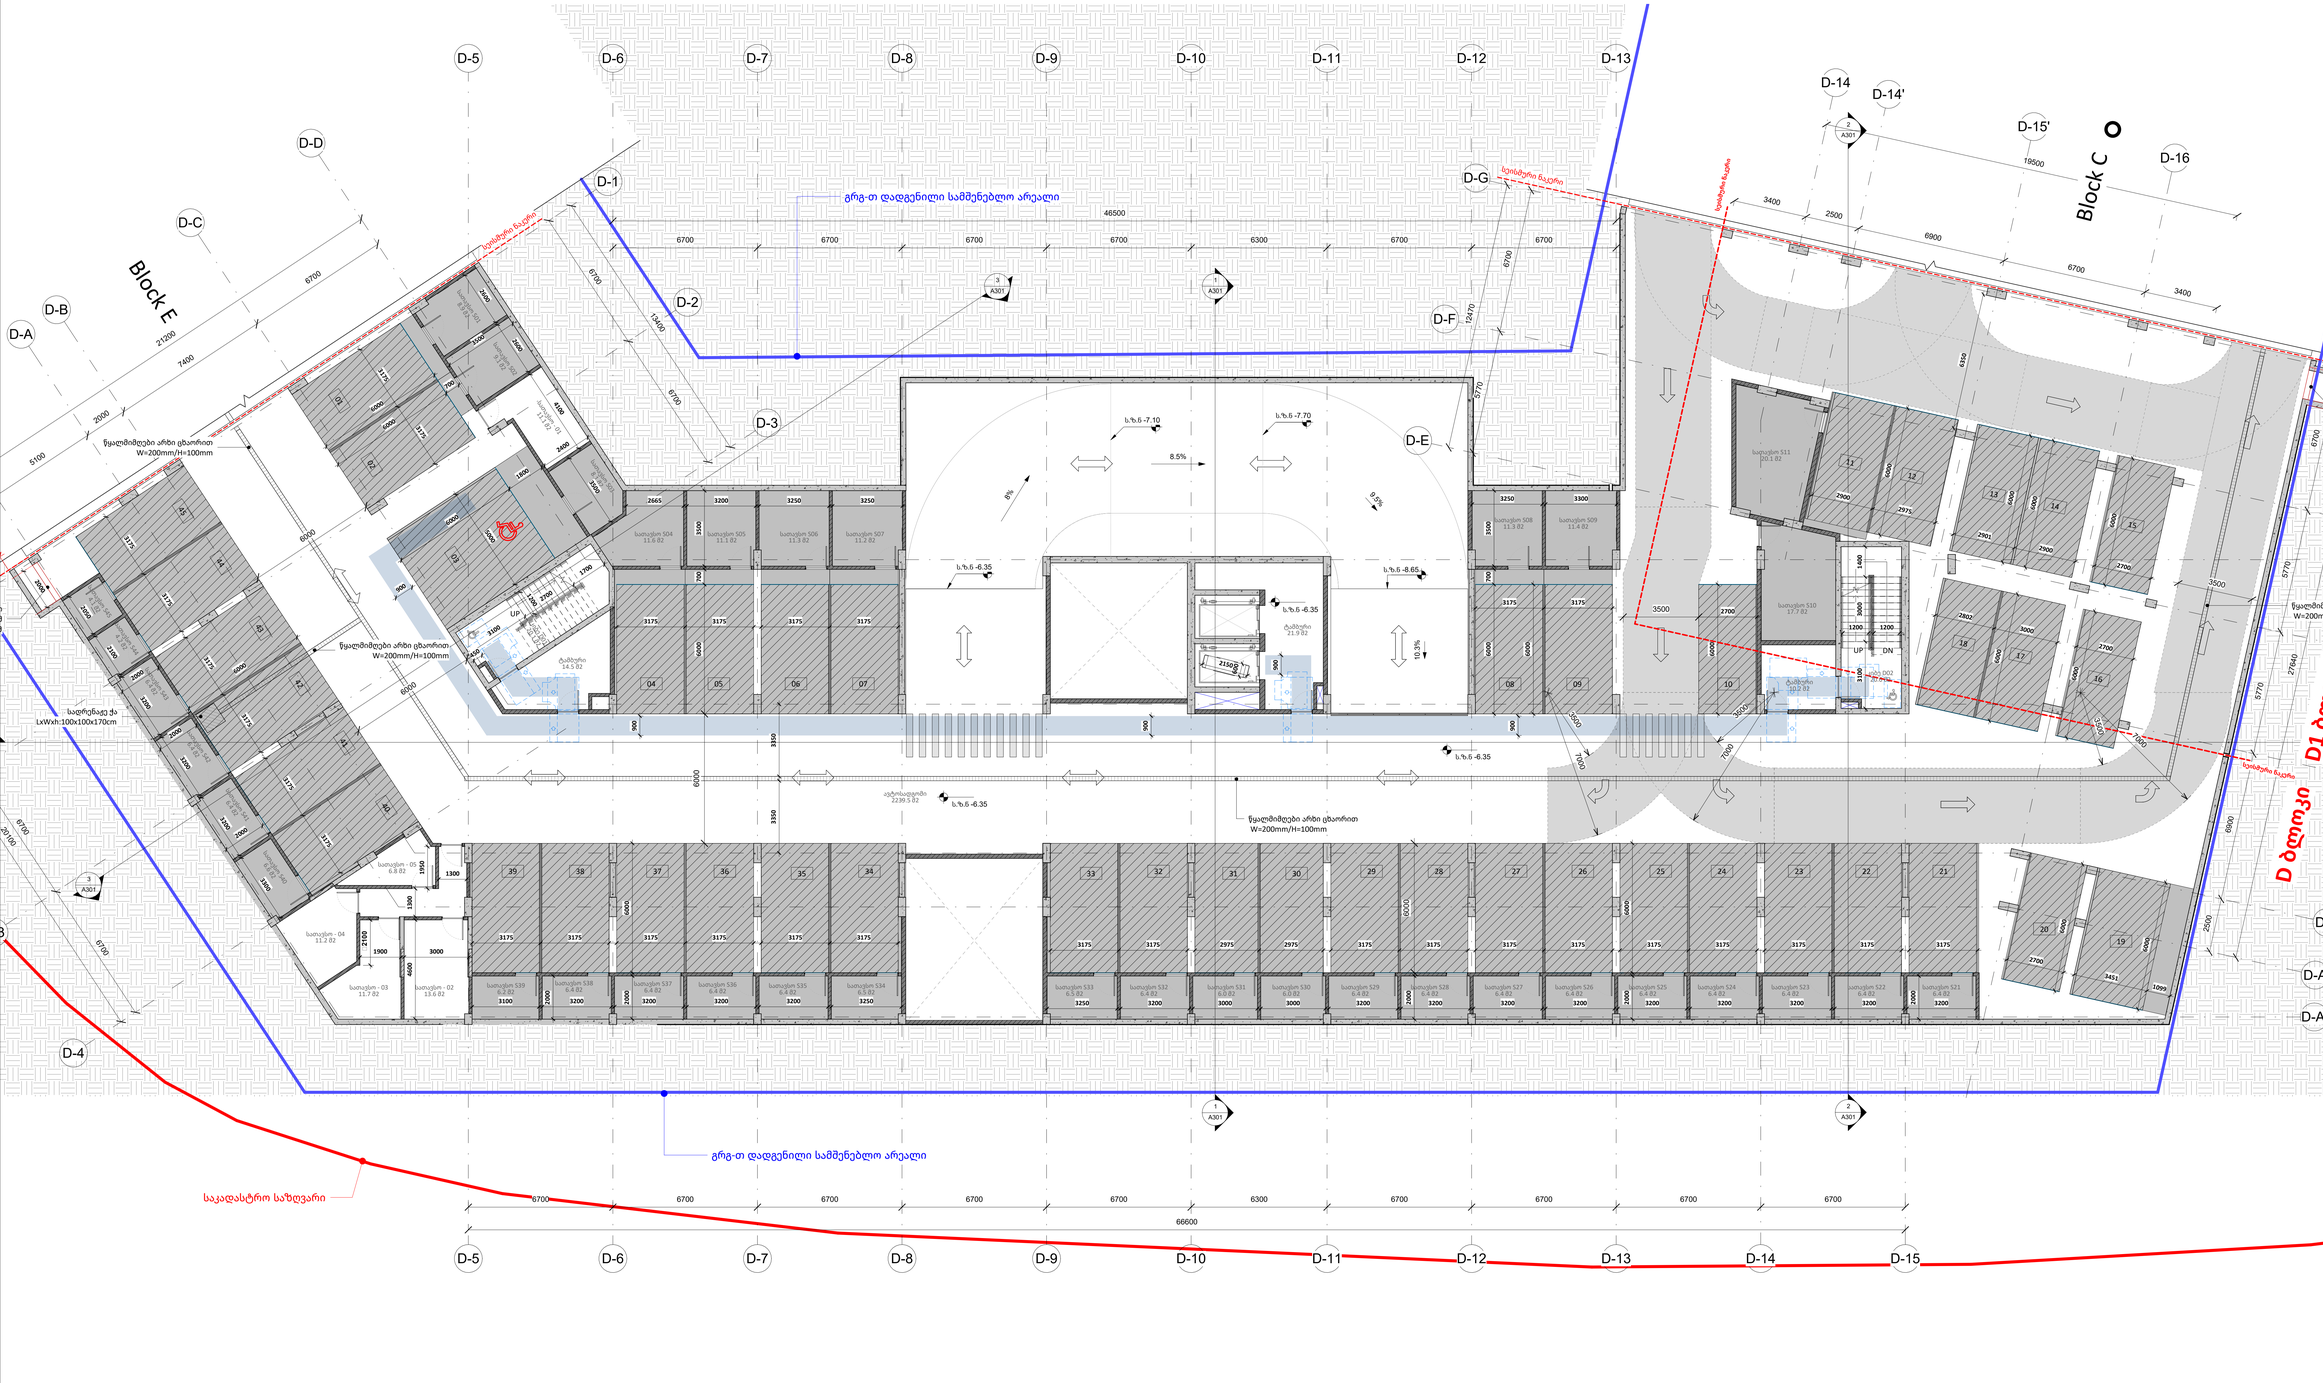


A0

**A102**

სათაური / Sheet Name

სართული -2


NS Studio
0179 ბაზალეთის ქუჩა 3
ქ. თბილისი, საქართველო.
Tel: 593 27 88 58
info@nsstudio.ge


პროექტი / Project

ქ. თბილისი, ნაფეტვრებისკენ მიმავალი გზა
ს.კ.- 01.14.06.004.003
საცხოვრებელი კომპლექსი ნაფეტვრებში

ინფორმაცია დამკვეთის შესახებ

-

**სიტუაციური გეგმა / Situation Plan**

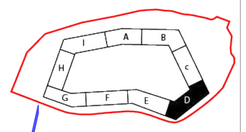

**ფასადის ტიპური განშლა /Building Elevation**

**შენიშვნა / Note**

მოდინებითი გისოსი
1500BBX150BB
განთავსდეს - იატაკიდან: 150 BB

**ექსპლიკაცია / Legend**

წყალმიმღები არხი ცხაორით W=200mm/H=100mm

#03/31/26

Cad Dwg File: **Samgori Residence**


ლუკა ჩაგანავა
ნინო ჭანტურია
გიორგი ხეცურიანი
ელენე ედიშერაშვილი
ლევან არველაძე
ალექსანდრე ფოჩხიძე
გიორგი გოგოლაძე
NS Studio


D-A
D-B
D-C
D-D
D-E
D-F
D-G
D-1
D-2
D-3
D-4
D-5
D-6
D-7
D-8
D-9
D-10
D-11
D-12
D-13
D-14
D-15
D-16
D-14'
D-15'
D-16'
Block C
Block E
D1 დონე
Ground Floor
Second Floor
Third Floor
Fourth Floor
Fifth Floor
Sixth Floor
Seventh Floor
Eighth Floor
Ninth Floor
Tenth Floor
Eleventh Floor
Twelfth Floor
Thirteenth Floor
Fourteenth Floor
Fifteenth Floor
Sixteenth Floor
Seventeenth Floor
Eighteenth Floor
Nineteenth Floor
Twentieth Floor
Twenty-first Floor
Twenty-second Floor
Twenty-third Floor
Twenty-fourth Floor
Twenty-fifth Floor
Twenty-sixth Floor
Twenty-seventh Floor
Twenty-eighth Floor
Twenty-ninth Floor
Thirtieth Floor
Thirty-first Floor
Thirty-second Floor
Thirty-third Floor
Thirty-fourth Floor
Thirty-fifth Floor
Thirty-sixth Floor
Thirty-seventh Floor
Thirty-eighth Floor
Thirty-ninth Floor
Fortieth Floor
Forty-first Floor
Forty-second Floor
Forty-third Floor
Forty-fourth Floor
Forty-fifth Floor
Forty-sixth Floor
Forty-seventh Floor
Forty-eighth Floor
Forty-ninth Floor
Fiftieth Floor
Fifty-first Floor
Fifty-second Floor
Fifty-third Floor
Fifty-fourth Floor
Fifty-fifth Floor
Fifty-sixth Floor
Fifty-seventh Floor
Fifty-eighth Floor
Fifty-ninth Floor
Sixtieth Floor
Sixty-first Floor
Sixty-second Floor
Sixty-third Floor
Sixty-fourth Floor
Sixty-fifth Floor
Sixty-sixth Floor
Sixty-seventh Floor
Sixty-eighth Floor
Sixty-ninth Floor
Seventieth Floor
Seventy-first Floor
Seventy-second Floor
Seventy-third Floor
Seventy-fourth Floor
Seventy-fifth Floor
Seventy-sixth Floor
Seventy-seventh Floor
Seventy-eighth Floor
Seventy-ninth Floor
Eightieth Floor
Eighty-first Floor
Eighty-second Floor
Eighty-third Floor
Eighty-fourth Floor
Eighty-fifth Floor
Eighty-sixth Floor
Eighty-seventh Floor
Eighty-eighth Floor
Eighty-ninth Floor
Ninetieth Floor
Ninety-first Floor
Ninety-second Floor
Ninety-third Floor
Ninety-fourth Floor
Ninety-fifth Floor
Ninety-sixth Floor
Ninety-seventh Floor
Ninety-eighth Floor
Ninety-ninth Floor
One Hundredth Floor
One Hundred and First Floor
One Hundred and Second Floor
One Hundred and Third Floor
One Hundred and Fourth Floor
One Hundred and Fifth Floor
One Hundred and Sixth Floor
One Hundred and Seventh Floor
One Hundred and Eighth Floor
One Hundred and Ninth Floor
One Hundred and Tenth Floor
One Hundred and Eleventh Floor
One Hundred and Twelfth Floor
One Hundred and Thirteenth Floor
One Hundred and Fourteenth Floor
One Hundred and Fifteenth Floor
One Hundred and Sixteenth Floor
One Hundred and Seventeenth Floor
One Hundred and Eighteenth Floor
One Hundred and Nineteenth Floor
One Hundred and Twentieth Floor
One Hundred and Twenty-first Floor
One Hundred and Twenty-second Floor
One Hundred and Twenty-third Floor
One Hundred and Twenty-fourth Floor
One Hundred and Twenty-fifth Floor
One Hundred and Twenty-sixth Floor
One Hundred and Twenty-seventh Floor
One Hundred and Twenty-eighth Floor
Nine Hundred and Twenty-fifth Floor
Nine Hundred and Twenty-sixth Floor
Nine Hundred and Twenty-seventh Floor
Nine Hundred and Twenty-eighth Floor
Nine Hundred and Twenty-ninth Floor
Nine Hundred and Thirtieth Floor
Nine Hundred and Thirty-first Floor
Nine Hundred and Thirty-second Floor
Nine Hundred and Thirty-third Floor
Nine Hundred and Thirty-fourth Floor
Nine Hundred and Thirty-fifth Floor
Nine Hundred and Thirty-sixth Floor
Nine Hundred and Thirty-seventh Floor
Nine Hundred and Thirty-eighth

A104
1 : 100

# სართული 0




**A0**

**A104**

სათაური / Sheet Name

სართული 0


NS Studio
0179 ბაზალეთის ქუჩა 3
ქ. თბილისი, საქართველო.
Tel: 593 27 88 58
info@nsstudio.ge


პროექტი / Project

ქ. თბილისი, ნაფუტვრებისკენ მიმავალი გზა
ს.კ.- 01.14.06.004.003
საცხოვრებელი კომპლექსი ნაფუტვრებში

ინფორმაცია დამკვეთის შესახებ

-

**სიტუაციური გეგმა / Situation Plan**

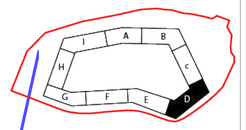

**სქემატური განშლა /Building Elevation**

**შენიშვნა / Note**

**ექსპლიკაცია / Legend**

D ბლოკი D1 ბლოკი

| |
|---|
| # 03/31/26 |
| Cad Dwg File: **Samgori Residence** |
| ლუკა ჩაგანავა |
| ნინო ჭანტურია |
| გიორგი ხეცურიანი |
| ელენე ედიშერაშვილი |
| ლევან არველაძე |
| ალექსანდრე ფოჩხიძე |
| გიორგი გოგოლაძე |
| NS Studio |

A105 | სართული 1
1 : 100




A0

# A105

სათაური / Sheet Name

სართული 1

NS Studio
0179 ბაზალეთის ქუჩა 3
ქ. თბილისი, საქართველო.
Tel: 593 27 88 58
info@nsstudio.ge

პროექტი / Project

ქ. თბილისი, ნაფეტვრებისკენ მიმავალი გზა
ს.კ.- 01.14.06.004.003
საცხოვრებელი კომპლექსი ნაფეტვრებში

ინფორმაცია დამკვეთის შესახებ
-

**სიტუაციური გეგმა / Situation Plan**

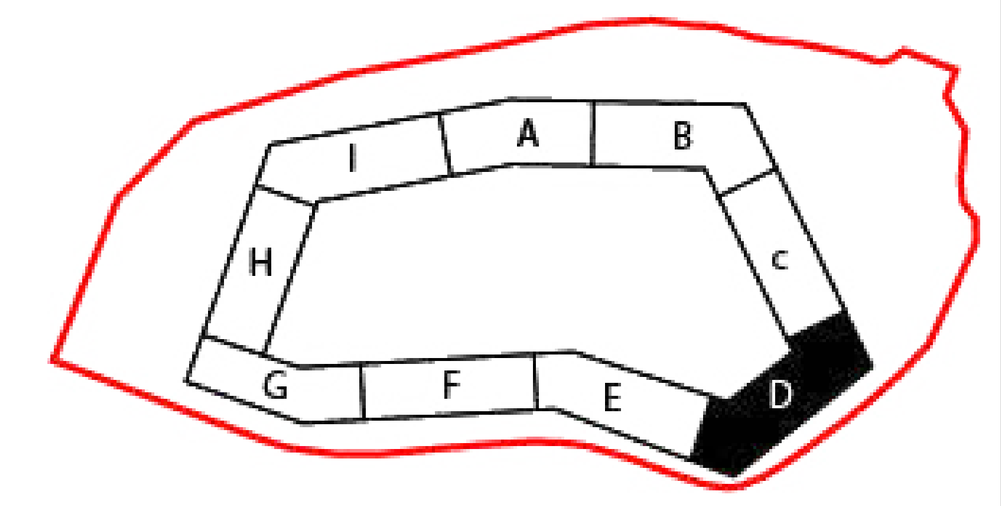


**სქემატური განშლა /Building Elevation**

**შენიშვნა / Note**

**ექსპლიკაცია / Legend**

#03/31/26

Cad Dwg File: **Samgori Residence**

ლუკა ჩაგანავა
ნინო ჭანტურია
გიორგი ხეცურიანი
ელენე ედიშერაშვილი
ლევამ არველაძე
ალექსანდრე ფოჩხიძე
გიორგი გოგოლაძე
NS Studio

A106
1 : 100

# სართული 2




A0

**A106**

სათაური / Sheet Name

სართული 2


NS Studio
0179 ბაზალეთის ქუჩა 3
ქ. თბილისი, საქართველო.
Tel: 593 27 88 58
info@nsstudio.ge


პროექტი / Project

ქ. თბილისი, ნაფეტვრებისკენ
მიმავალი გზა
ს.კ.- 01.14.06.004.003
საცხოვრებელი კომპლექსი
ნაფეტვრებში

ინფორმაცია დამკვეთის შესახებ

-

**სიტუაციური გეგმა / Situation Plan**




**სქემატრული განშლა /Building Elevation**

**შენიშვნა / Note**

**ექსპლიკაცია / Legend**

#03/31/26

Cad Dwg File: **Samgori Residence**

ლუკა ჩაგანავა
ნინო ჭანტურია
გიორგი ზეცურიანი
ელენე ედიშერაშვილი
ლევამ არველაძე
ალექსანდრე ფოჩხიძე
გიორგი გოგოლაძე
NS Studio

A107
1 : 100

# სახურავის გეგმა

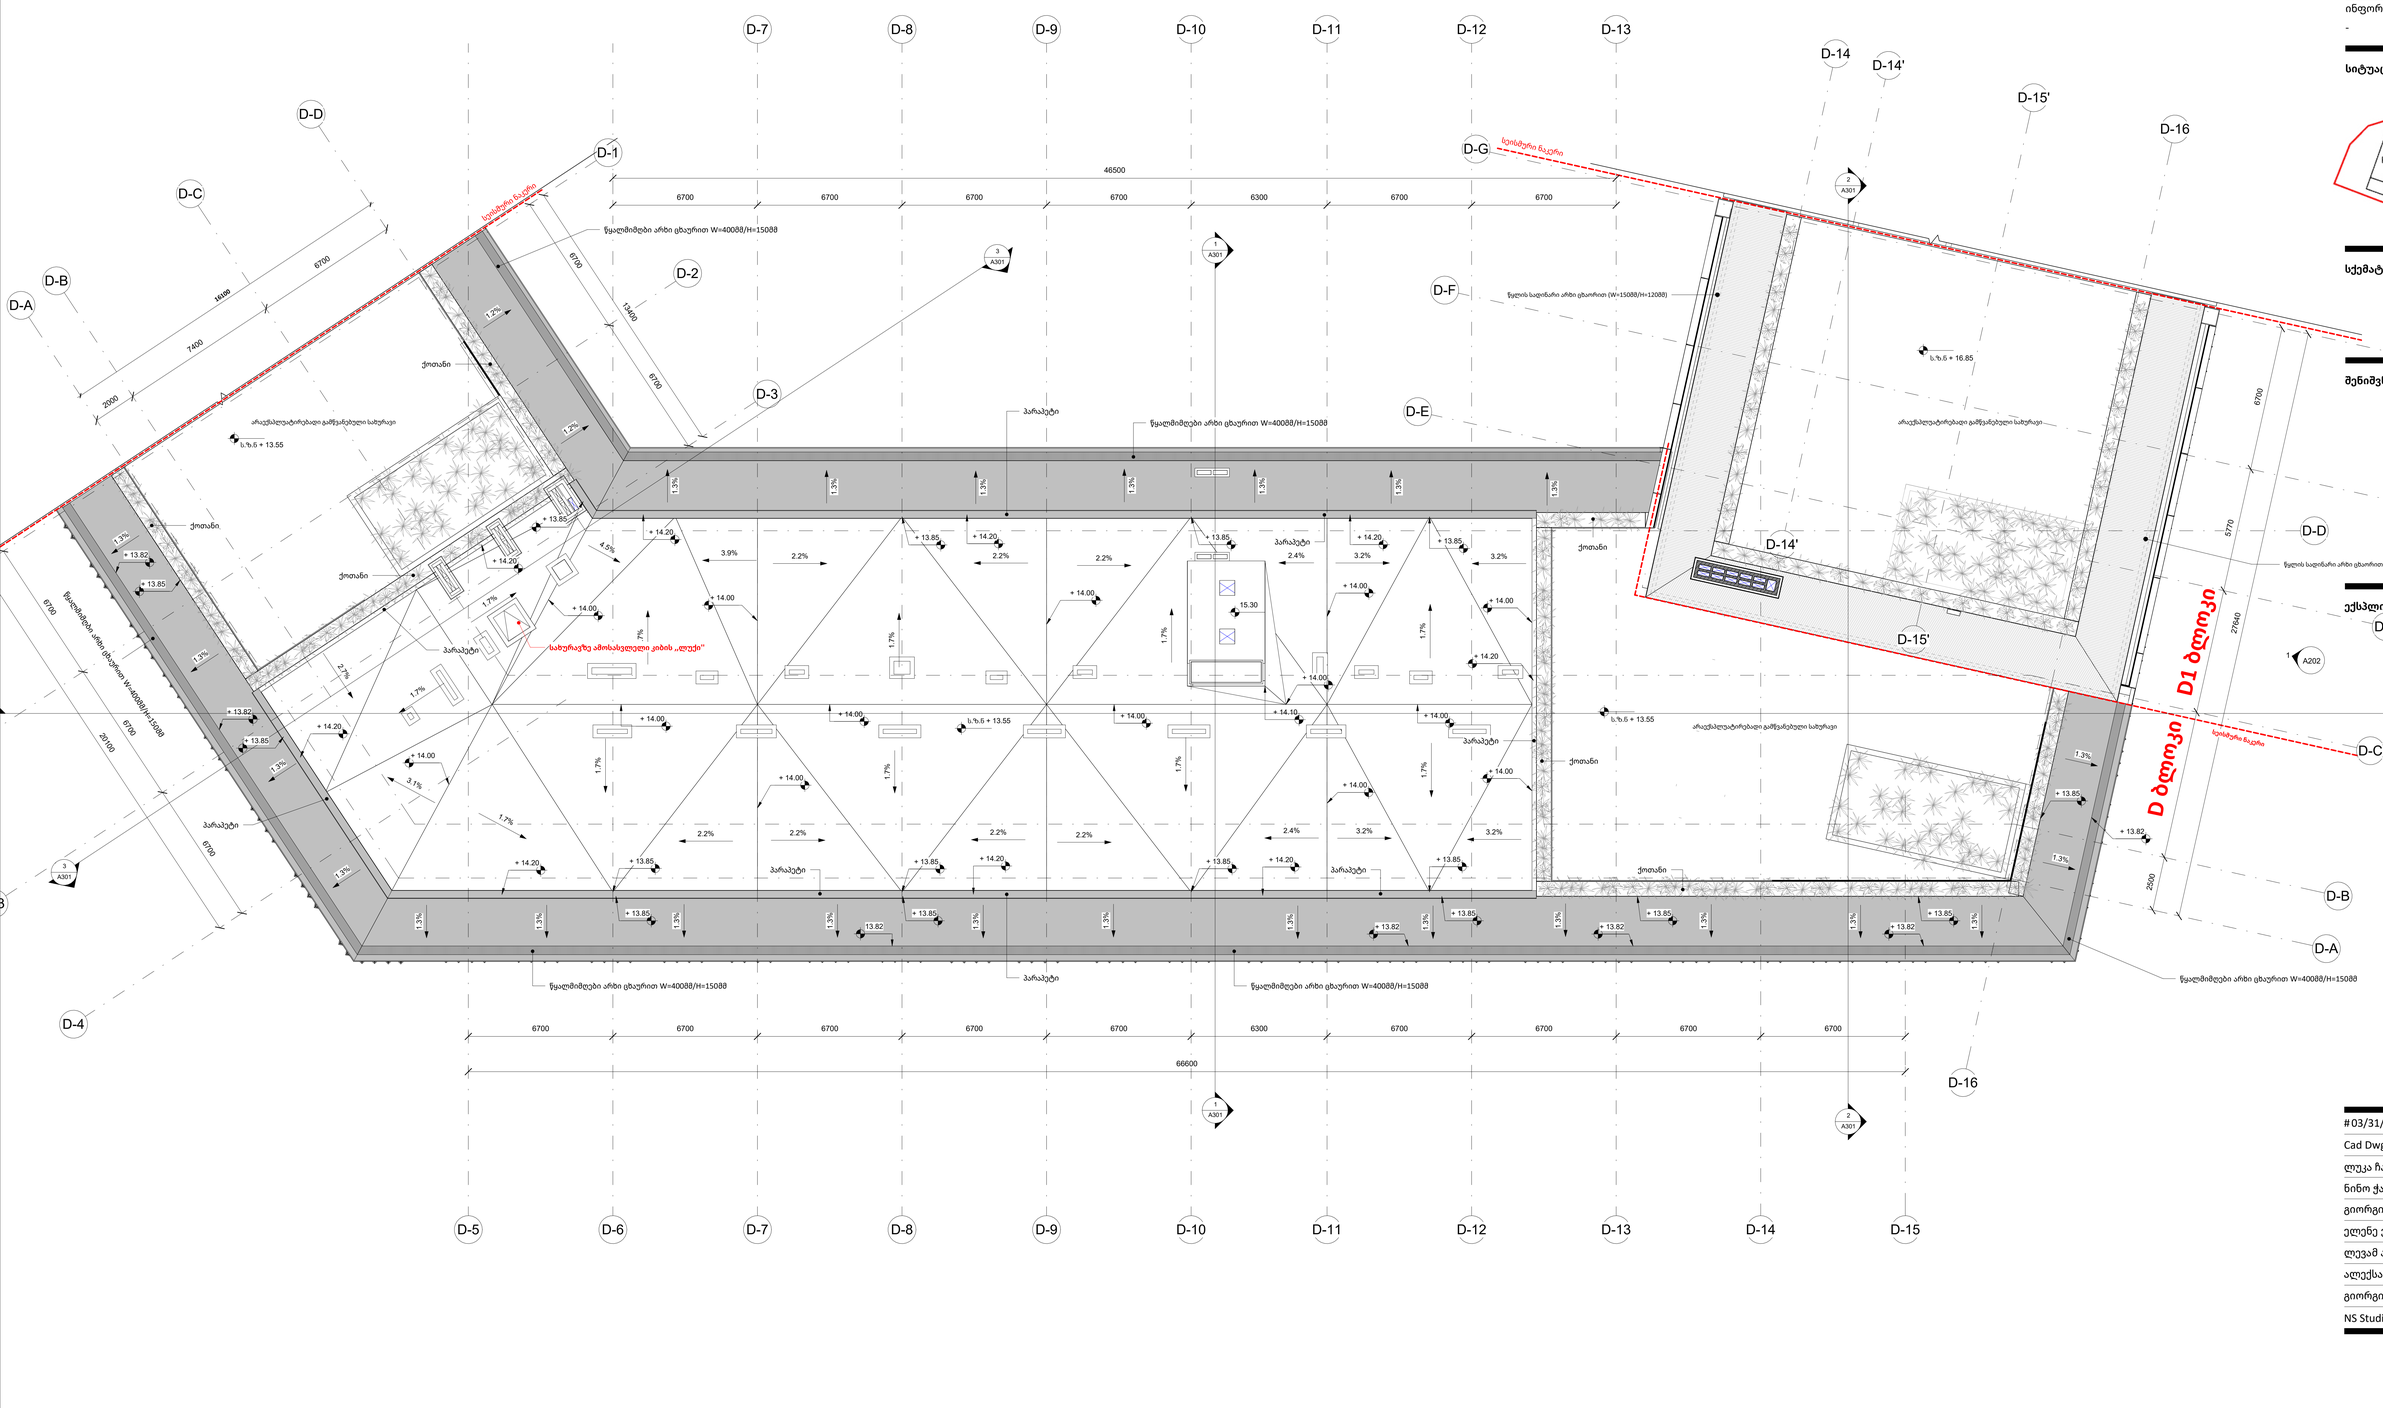


A0

**A107**

სათაური / Sheet Name

სახურავის გეგმა


NS Studio
0179 ბაზალეთის ქუჩა 3
ქ. თბილისი, საქართველო.
Tel: 593 27 88 58
info@nsstudio.ge


პროექტი / Project

ქ. თბილისი, ნაფეტვრებისკენ
მიმავალი გზა
ს.კ.- 01.14.06.004.003
საცხოვრებელი კომპლექსი
ნაფეტვრებში

ინფორმაცია დამკვეთის შესახებ

-

**სიტუაციური გეგმა / Situation Plan**

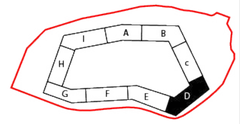


**სქემატური განშლა /Building Elevation**

**შენიშვნა / Note**

**ექსპლიკაცია / Legend**

#03/31/26

Cad Dwg File: **Samgori Residence**


ლუკა ჩაგანავა
ნინო ჭანტურია
გიორგი ხეცურიანი
ელენე ედიშერაშვილი
ლევან არველაძე
ალექსანდრე ფოჩხიძე
გიორგი გოგოლაძე
NS Studio

A108
1 : 100

# სახურავის გეგმა

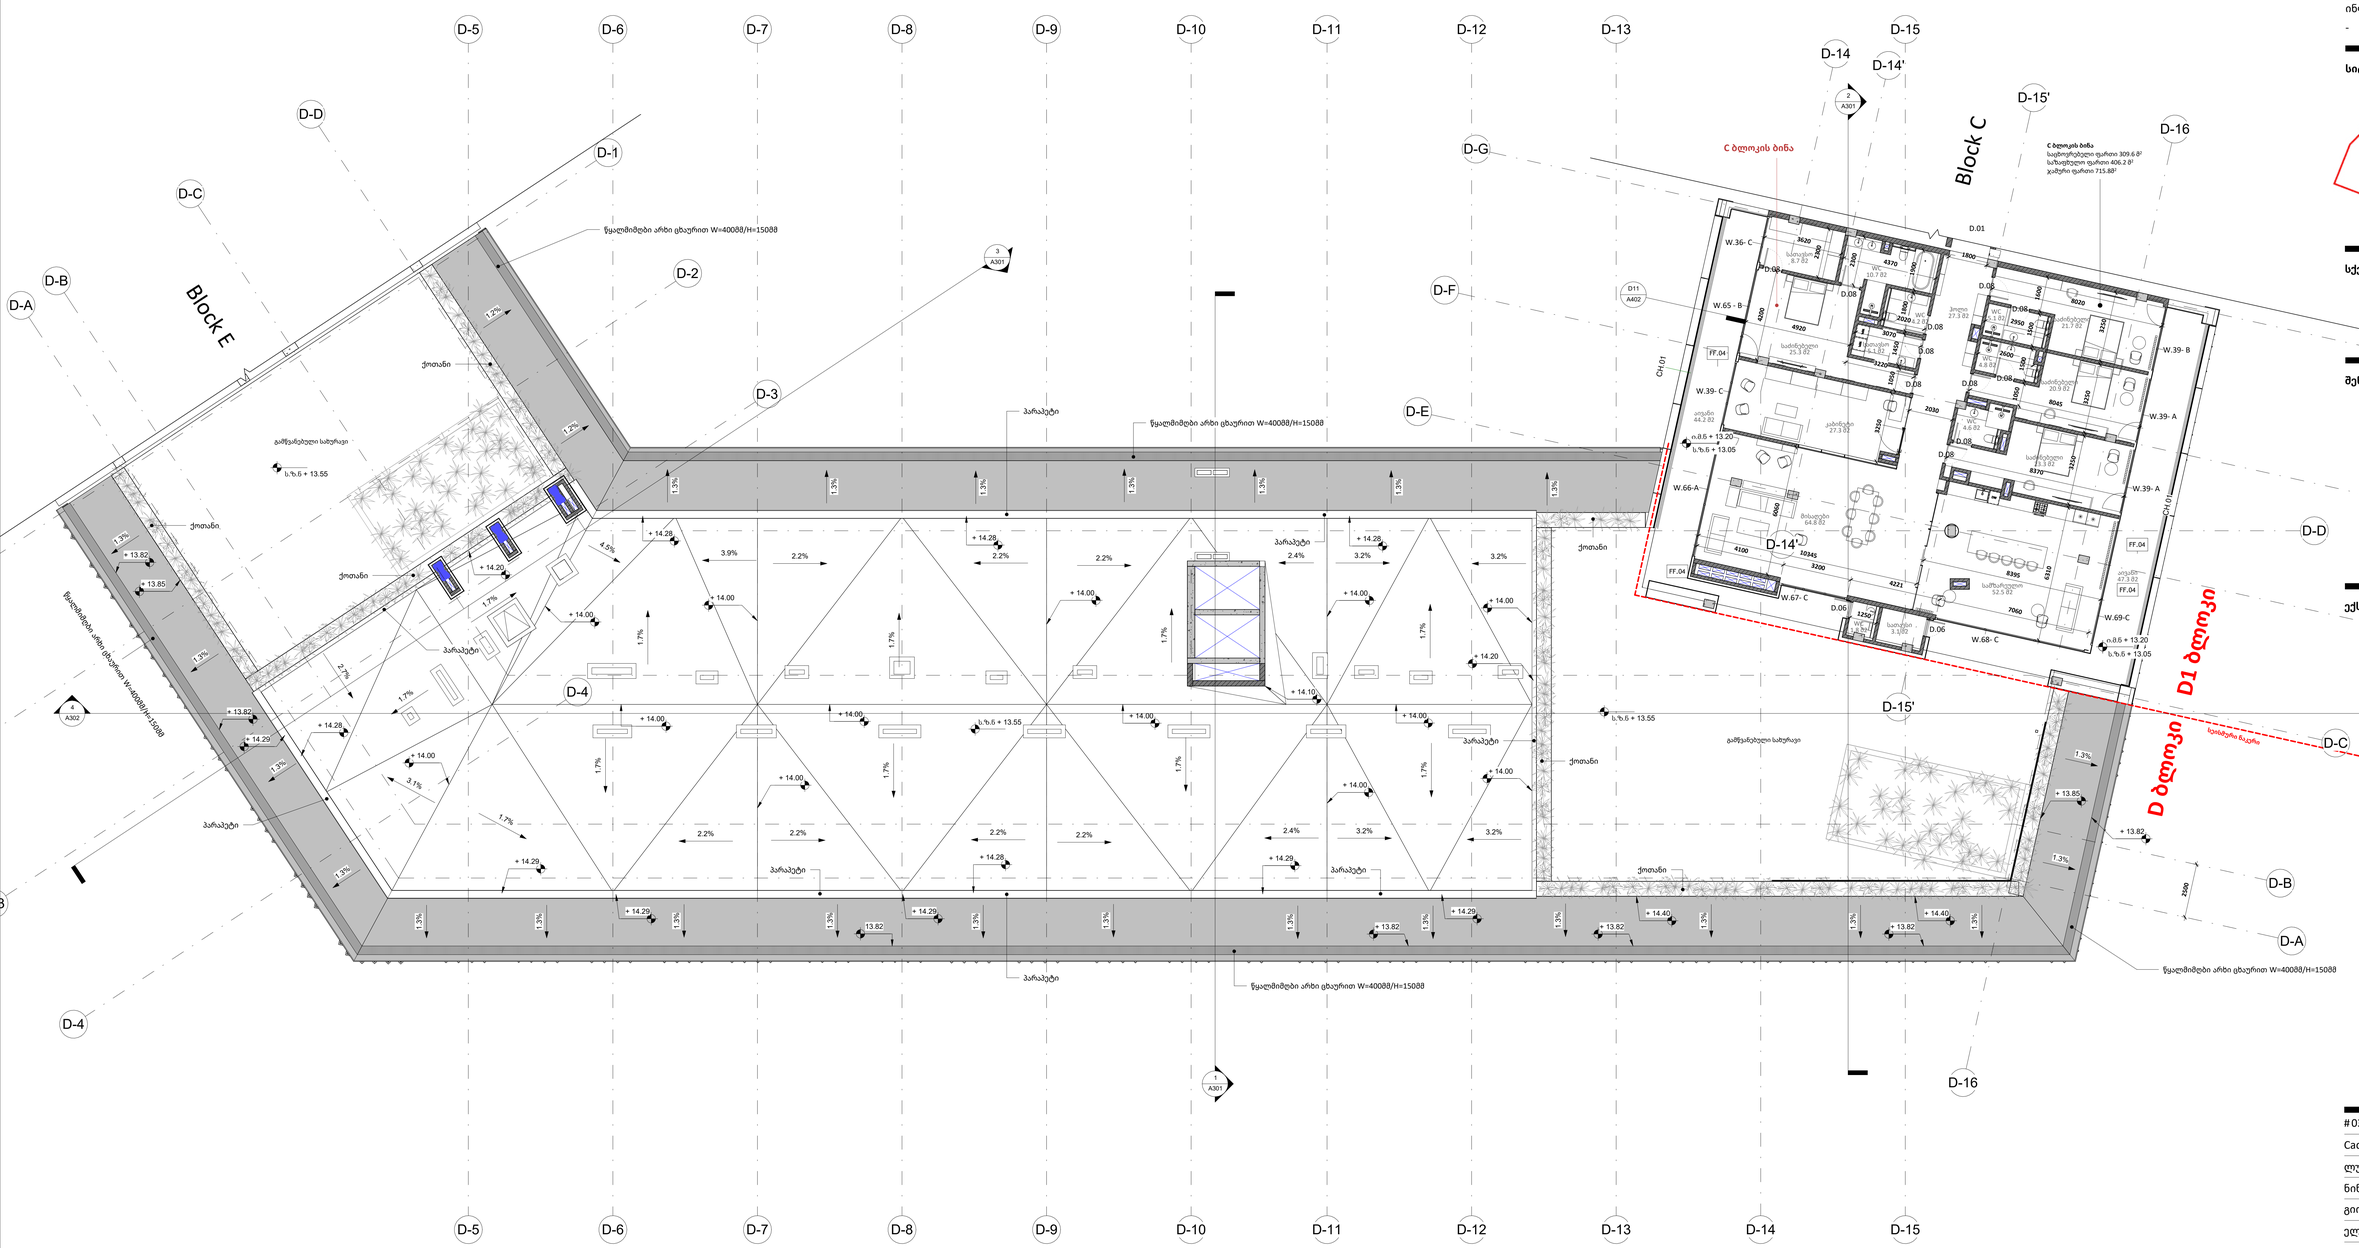


A0

**A108**

სათაური / Sheet Name

სახურავის გეგმა


NS Studio
0179 ბაზალეთის ქუჩა 3
ქ. თბილისი, საქართველო.
Tel: 593 27 88 58
info@nsstudio.ge


პროექტი / Project

ქ. თბილისი, ნაფეტვრების კენ
მიმავალი გზა
ს.კ.- 01.14.06.004.003
საცხოვრებელი კომპლექსი
ნაფეტვრებში

ინფორმაცია დამკვეთის შესახებ

-

**სიტუაციური გეგმა / Situation Plan**

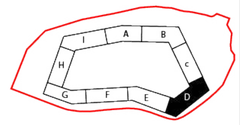


**სქემატური განშლა /Building Elevation**

**შენიშვნა / Note**

**ექსპლიკაცია / Legend**

# 03/31/26

Cad Dwg File: **Samgori Residence**


ლუკა ჩაგანავა
ნინო ჭანტურია
გიორგი ხეცურიანი
ელენე ედიშერაშვილი
ლევამ არველაძე
ალექსანდრე ფოჩხიძე
გიორგი გოგოლაძე
NS Studio

D501 (D ბლოკი)
As indicated

A ტიპის ბინა
Author

D ბლოკი
"ა" ტიპის ბინა N 67; N68
3 სართული
(+9.900)

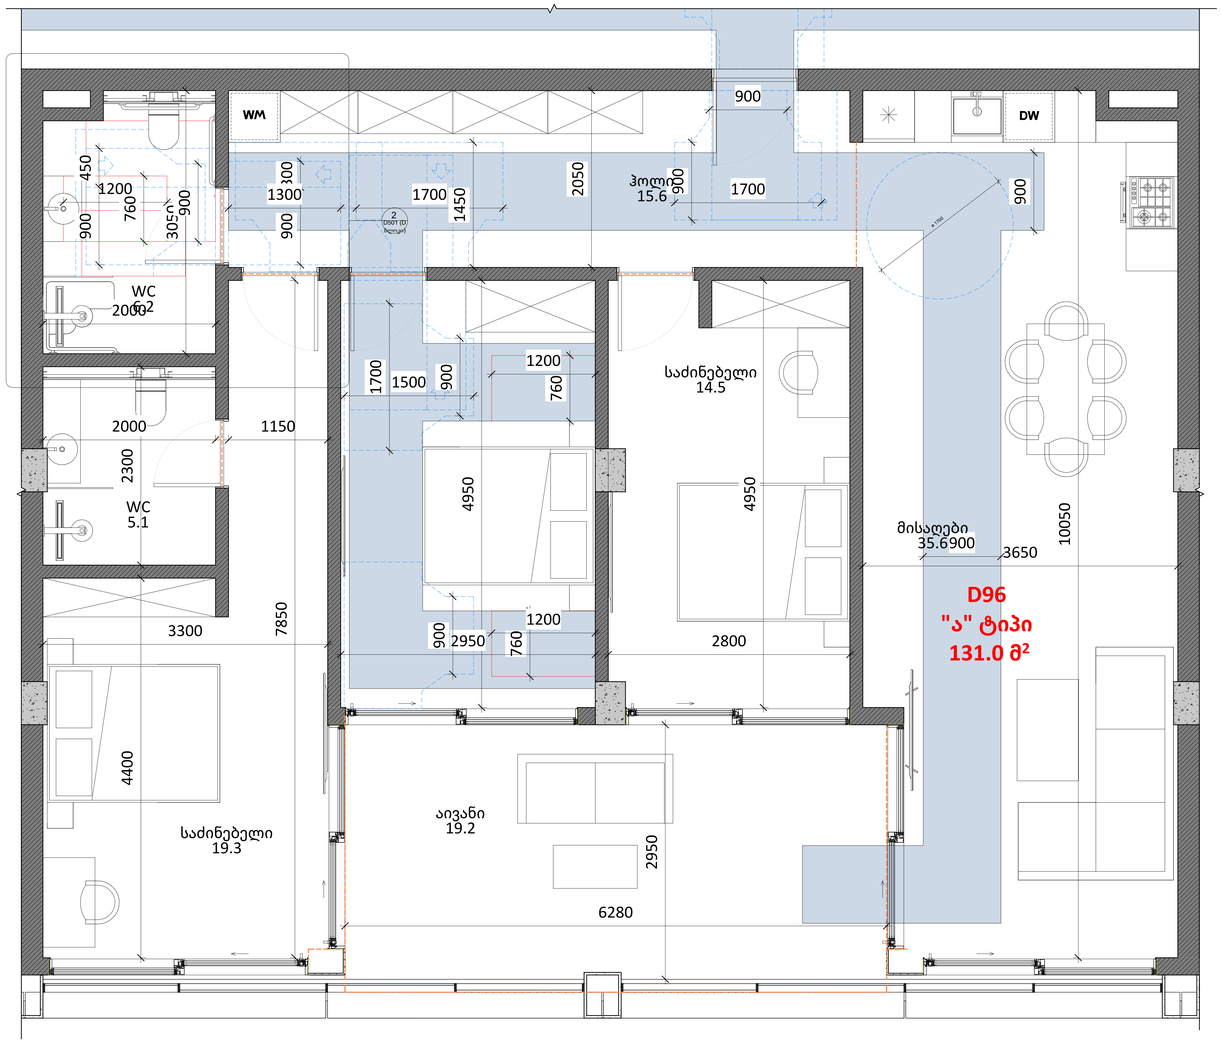


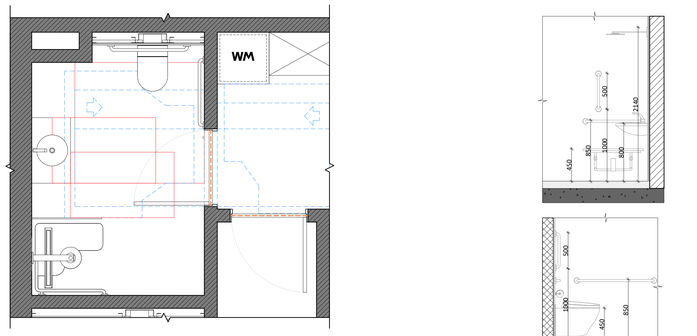




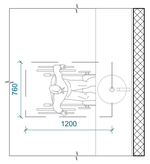


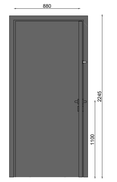











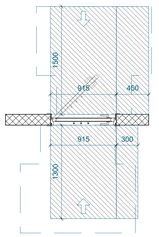


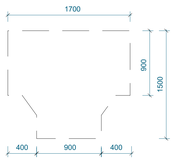


A0

# D501 (D ბლოკი)

სათაური / Sheet Name

A ტიპის ბინა

NS Studio
0179 ბაზალეთის ქუჩა 3
ქ. თბილისი, საქართველო.
Tel: 593 27 88 58
info@nsstudio.ge

პროექტი / Project

ქალაქი თბილისი

ინფორმაცია დამკვეთის შესახებ

-

**სქემატური გეგმა / Schematic Plan**

**სქემატური განშლა /Schematic Elevation**

**შენიშვნა / Note**

**ექსპლიკაცია / Legend**

#6/24/2025 12:23:54 PM
Cad Dwg File: **ნაფეტვრები**
ლუკა ჩაგანავა
ნინო ჭანტურია
ვახტანგ ცხოვრებამვილი
ელენე ედიშერამვილი
გიორგი ხეცურიანი
გიორგი გოგოლაძე
ილია გამისონია
ლევან არველაძე
ლევან ქილამვილი

NS Studio

კ-1 კარი ზღურბლის გარეშე მიმხურავით

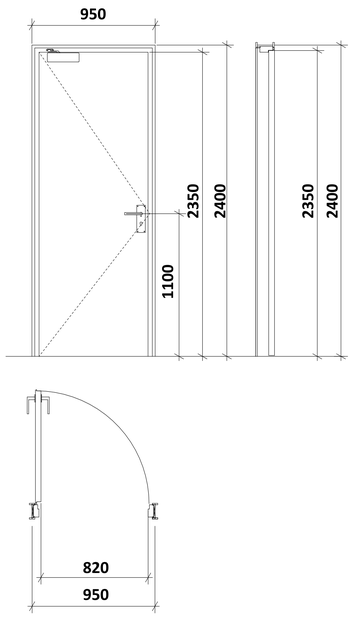


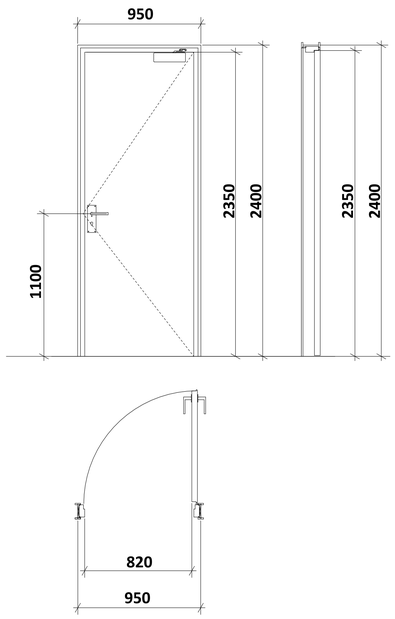


კ-2 კარი ზღურბლით მიმხურავის გარეშე

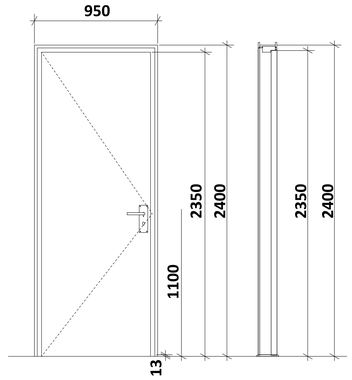


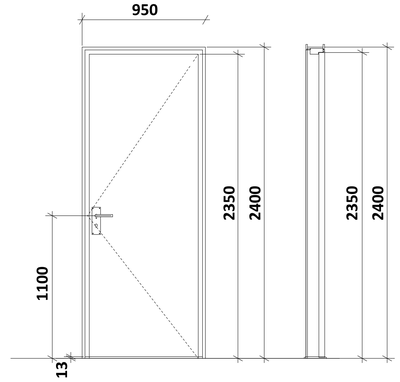


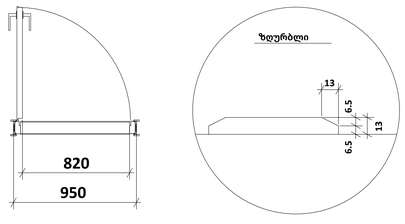





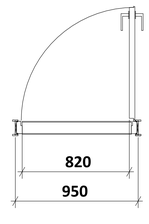


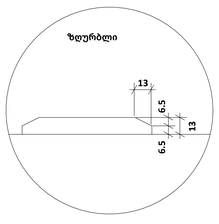


**შენიშვნები**:

* კარის ზედაპირი უნდა იყოს გლუვი იატაკიდან მინიმუმ 250 მმ-ის საზღვრებში.
* სახელურები, ჩამოსაწევი სახელურები, საკეტები, რაზები და მისაწვდომი კარის სხვა სამართავები ისეთი ფორმის იქნება, რომ ადვილად შეიძლებოდეს ერთი ხელით
მოჭიდება და მის ასამუშავებლად საჭირო არ იქნება მაგრად მოჭიდება, წვალება ან მაჯის ტრიალი.
* დახურული კარის კავეულის გასაღები ნაწილები და გაღებისათვის განკუთვნილი ძალა შესაბამისობაში იქნება

**შემდეგთან:**

1. წინიდან მისაწვდომობისას, გამოწევით ან მიწოლით გაღებადი, არაუმეტეს 66.7 ნიუტონი.
2. ბრუნვითი მოძრაობით გასაღები, არაუმეტეს 315 ნიუტონი სმ.

* **გასასვლელის კომპონენტებს (გზა-კიბე და ვესტიბიული) ემსახურება მიმხურავით აღჭურვილი კარებები.**
* კარის მიმხურავები ისე მოეწყობა, რომ 90 გრადუსით, ღია მდგომარეობიდან 12 გრადუსით გაღებულ მდგომარეობამდე კარის მისახურად საჭირო დრო არაუმცირეს 5 წამი იქნება.
* კარის ზამბარიანი ანჯამები ისე მოეწყობა, რომ 70 გრადუსით ღია მდგომარეობიდან დახურულ
მდგომარეობამდე კარი არაუმცირეს 1.5 წამში გადავა.
* ცეცხლმედეგი კარისგან განსხვავებული კარის მიწოლით ან გამოწევით გაღებისათვის საჭირო ძალა შესაბამისობაში იქნება შემდეგთან:

1. შენობაში განთავსებული ანჯამიანი კარი: არაუმეტეს 22.2 ნიუტონი.

* კარებების ცეცხლმედეგობა მითითებულია ხანძარსაწინააღმდეგო გეგმებზე. ∑ კარებების გაღების მიმართულება მითითებულია გეგმებზე.
* კერის ზღურბლი მითითებულია გეგმებზე
* არცერთი კარის სუფთა სიმაღლე არ იქნება 2,05 მეტრზე

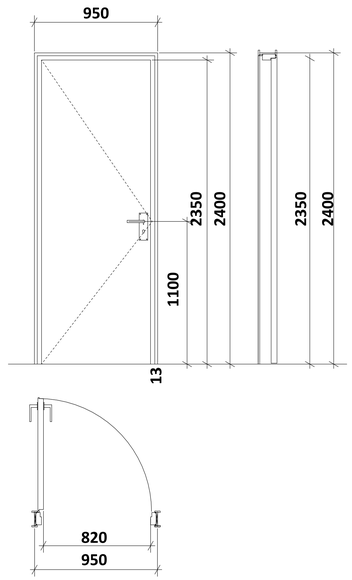


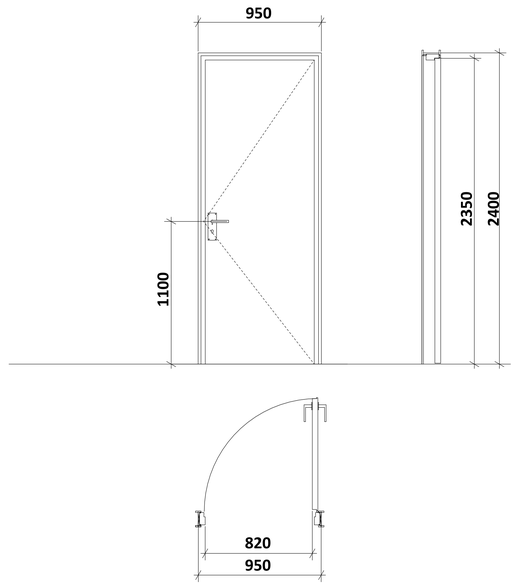


A0

**001**

სათაური / Sheet Name

მისაწვდომობის ილუსტრაციები

NS Studio
0179 ბაზალეთის ქუჩა 3
ქ. თბილისი, საქართველო.
Tel: 593 27 88 58
info@nsstudio.ge

პროექტი / Project

ქალაქი თბილისი

ინფორმაცია დამკვეთის შესახებ

-

**სქემატური გეგმა / Schematic Plan**

**სქემატური განშლა /Schematic Elevation**

**შენიშვნა / Note**

**ექსპლიკაცია / Legend**

#24-Jun-25 11:53:51 AM
Cad Dwg File: **ნაფეტვრები**
ლუკა ჩაგანავა
ნინო ჭანტურია
ვახტანგ ცხოვრებაშვილი
ელენე ედიშერაშვილი
გიორგი ხეცურიანი
გიორგი გოგოლაძე
ილია გამისონია
ლევან არველაძე
ლევან ქილაშვილი
NS Studio

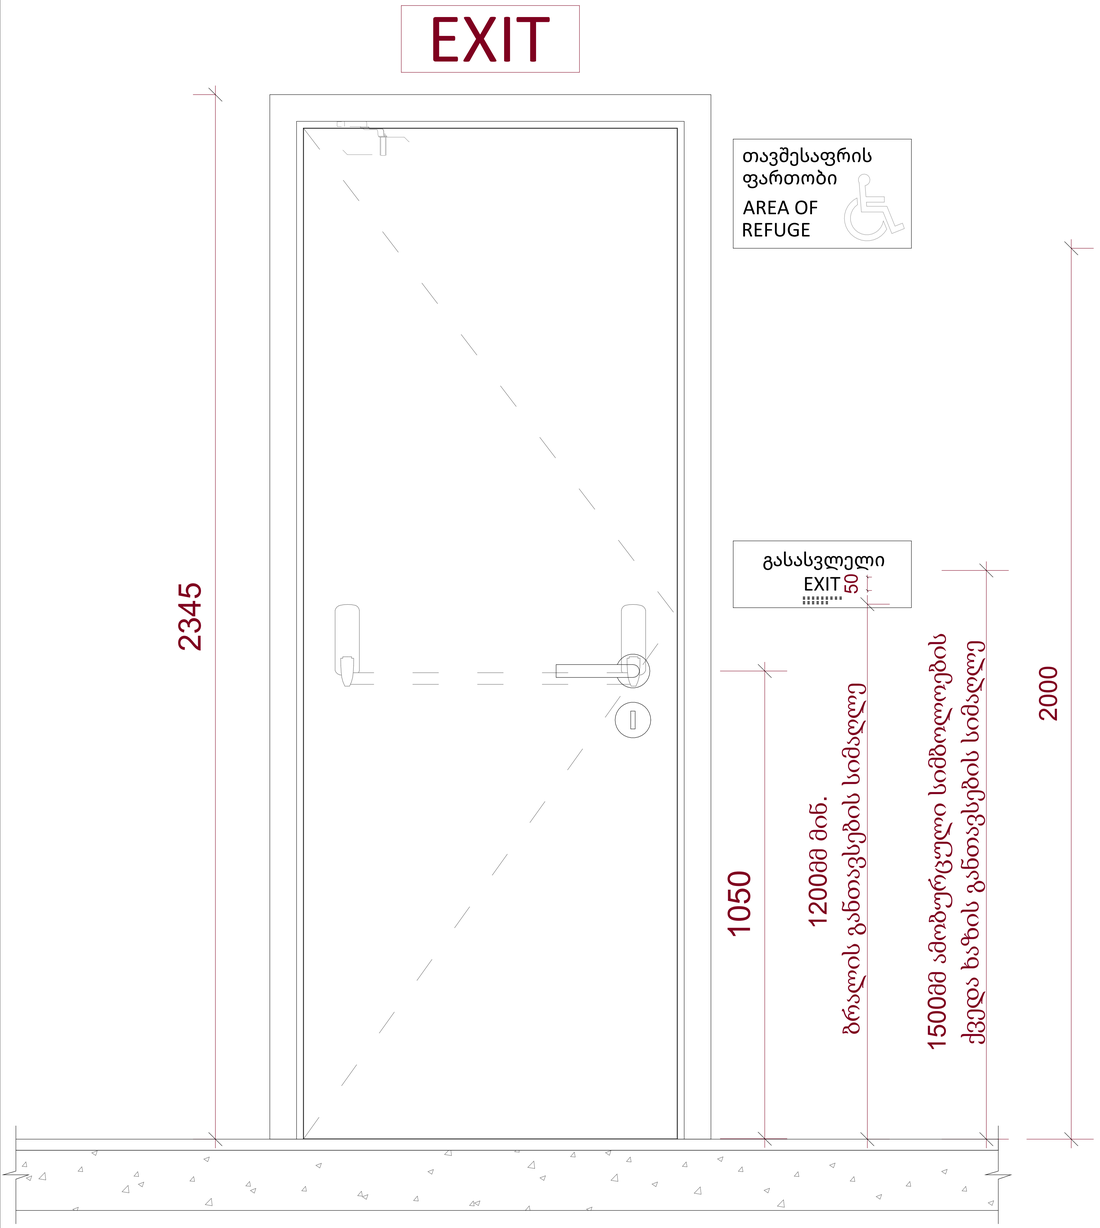


## ნიშანი ამობურცული სიმბოლოებით და ბრაილით გზა-კიბის შესასვლელთან და გარეთ გამავალი ყველა კართან

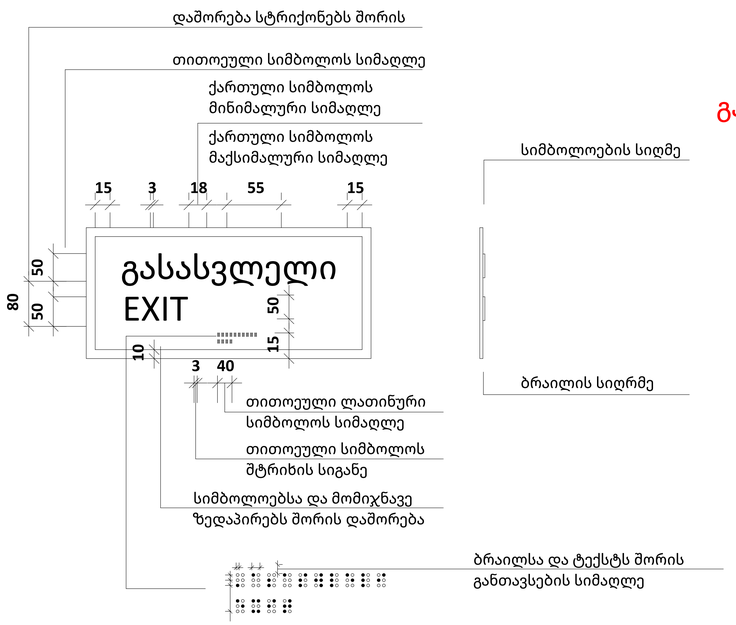


## გასასვლელის განათებული ნიშანი

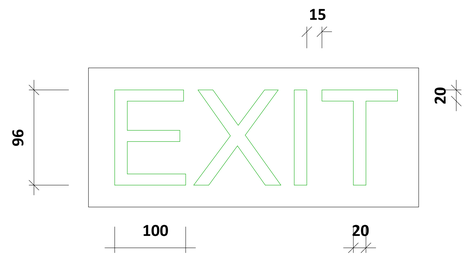


A0

**002**

სათაური / Sheet Name

მისაწვდომობის ილუსტრაციები EXIT

NS Studio
0179 ბაზალეთის ქუჩა 3
ქ. თბილისი, საქართველო.
Tel: 593 27 88 58
info@nsstudio.ge

პროექტი / Project

ქალაქი თბილისი

ინფორმაცია დამკვეთის შესახებ

-

**სქემატური გეგმა / Schematic Plan**

**სქემატური განშლა /Schematic Elevation**

**შენიშვნა / Note**

**ექსპლიკაცია / Legend**

# 24-Jun-25 11:53:58 AM

Cad Dwg File: **ნაფეტვრები**

ლუკა ჩაგანავა
ნინო ჭანტურია
ვახტანგ ცხოვრებაშვილი
ელენე ედიშერაშვილი
გიორგი ხეცურიანი
გიორგი გოგოლაძე
ილია გამისონია
ლევან არველაძე
ლევან ქილაშვილი
NS Studio

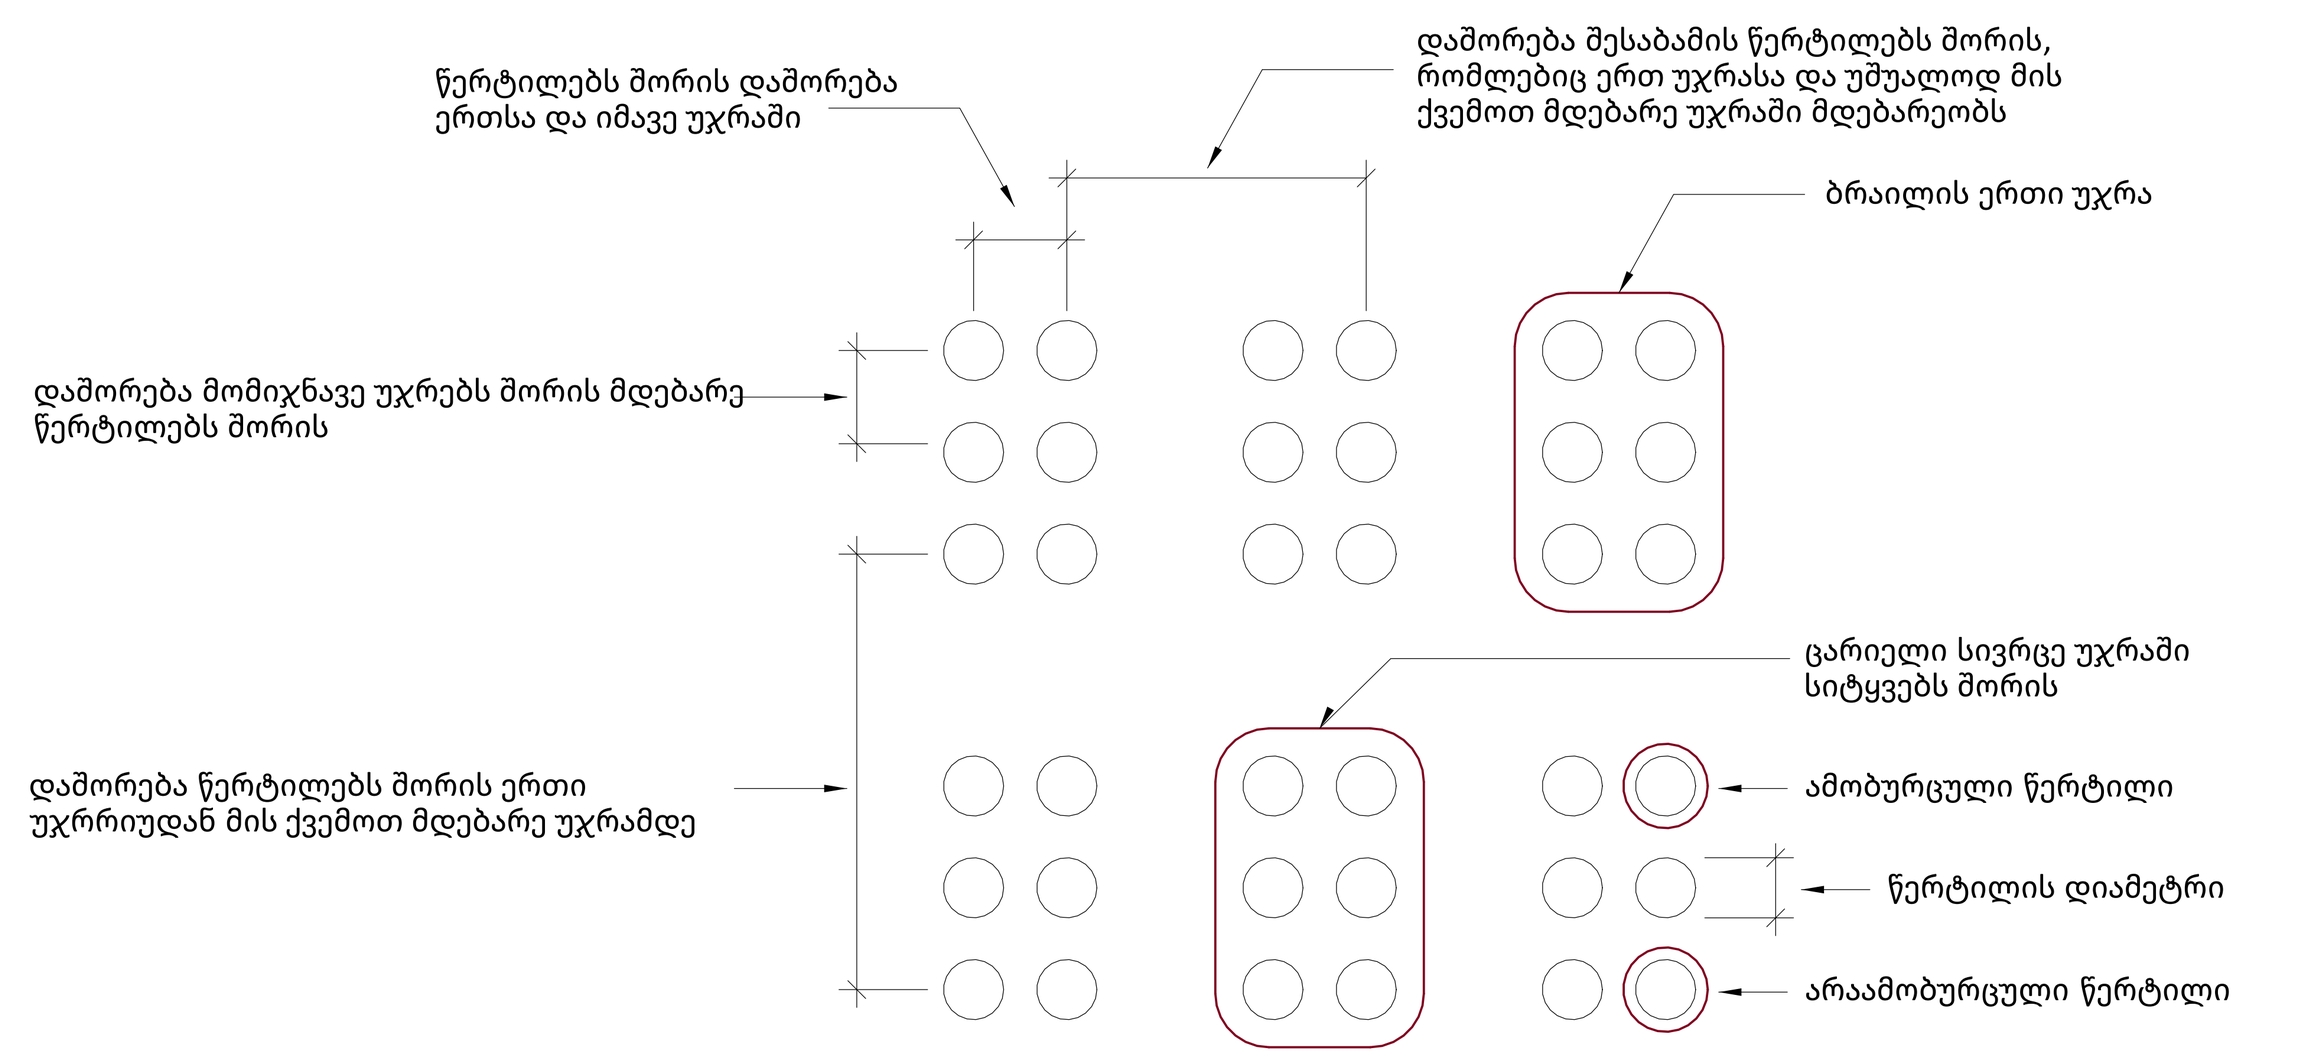


სურათი 703.4.3
ბრაილის გაზომვა

ცხრილი703.4.3 - ბრაილის ზომები

| გაზომვის დიაპაზონი | მინიმალური მმ-ში. მაქსიმალური მმ-ში |
|---|---|
| წერტილის ფუძის დიამეტრი | 1,5 მმ-დან 1,6-მმ-მდე |
| დაშორება ორ წერტილს შორის ერთსა და იმავე უჯრაში | 2,3 მმ-დან 2,5-მმ-მდე |
| მომიჯნავე უჯრებში მდებარე შესაბამის წერტილებს შორის დაშორება[1] | 6,1 მმ-დან 7,6-მმ-მდე |
| წერტილის სიმაღლე | 0,6 მმ-დან 0,9-მმ-ზე |
| დაშორება შესაბამის წერტილს შორის ერთი უჯრიდან უშუალოდ ქვემოთ[1] | 10,0 მმ-დან 10,2-მმ-მდე |

| სამართავი ღილაკის ტიპი | ამობურცული ნიშანი | ბრაილის შეტყობინება | თანაფარდობა (გახსნილი რკალები აღნიშნავს გამოუყენებელკ წერილებს ბრაილის თითოეულ უჯრაშ) |
|---|---|---|---|
| 3.0 მმ TYP. BETWEEN ELEMENTS<br>16.0 მმ<br>4.8 მმ<br>DOOR OPEN | | op "en" | 2.0 მმ<br>2.0 მმ |
| REAR/SIDE DOOR OPEN | | op "en" | |
| DOOR CLOSE | | close | |
| REAR/SIDE DOOR CLOSE | | close | |
| MAIN | | ma "in" | |
| ALARM | | al "ar"m | |
| PHONE | | ph"one" | |
| EMERGENCY STOP (WHEN PROVIDED)<br>X on face of octagon is not required to be tactile | | st "op" | |

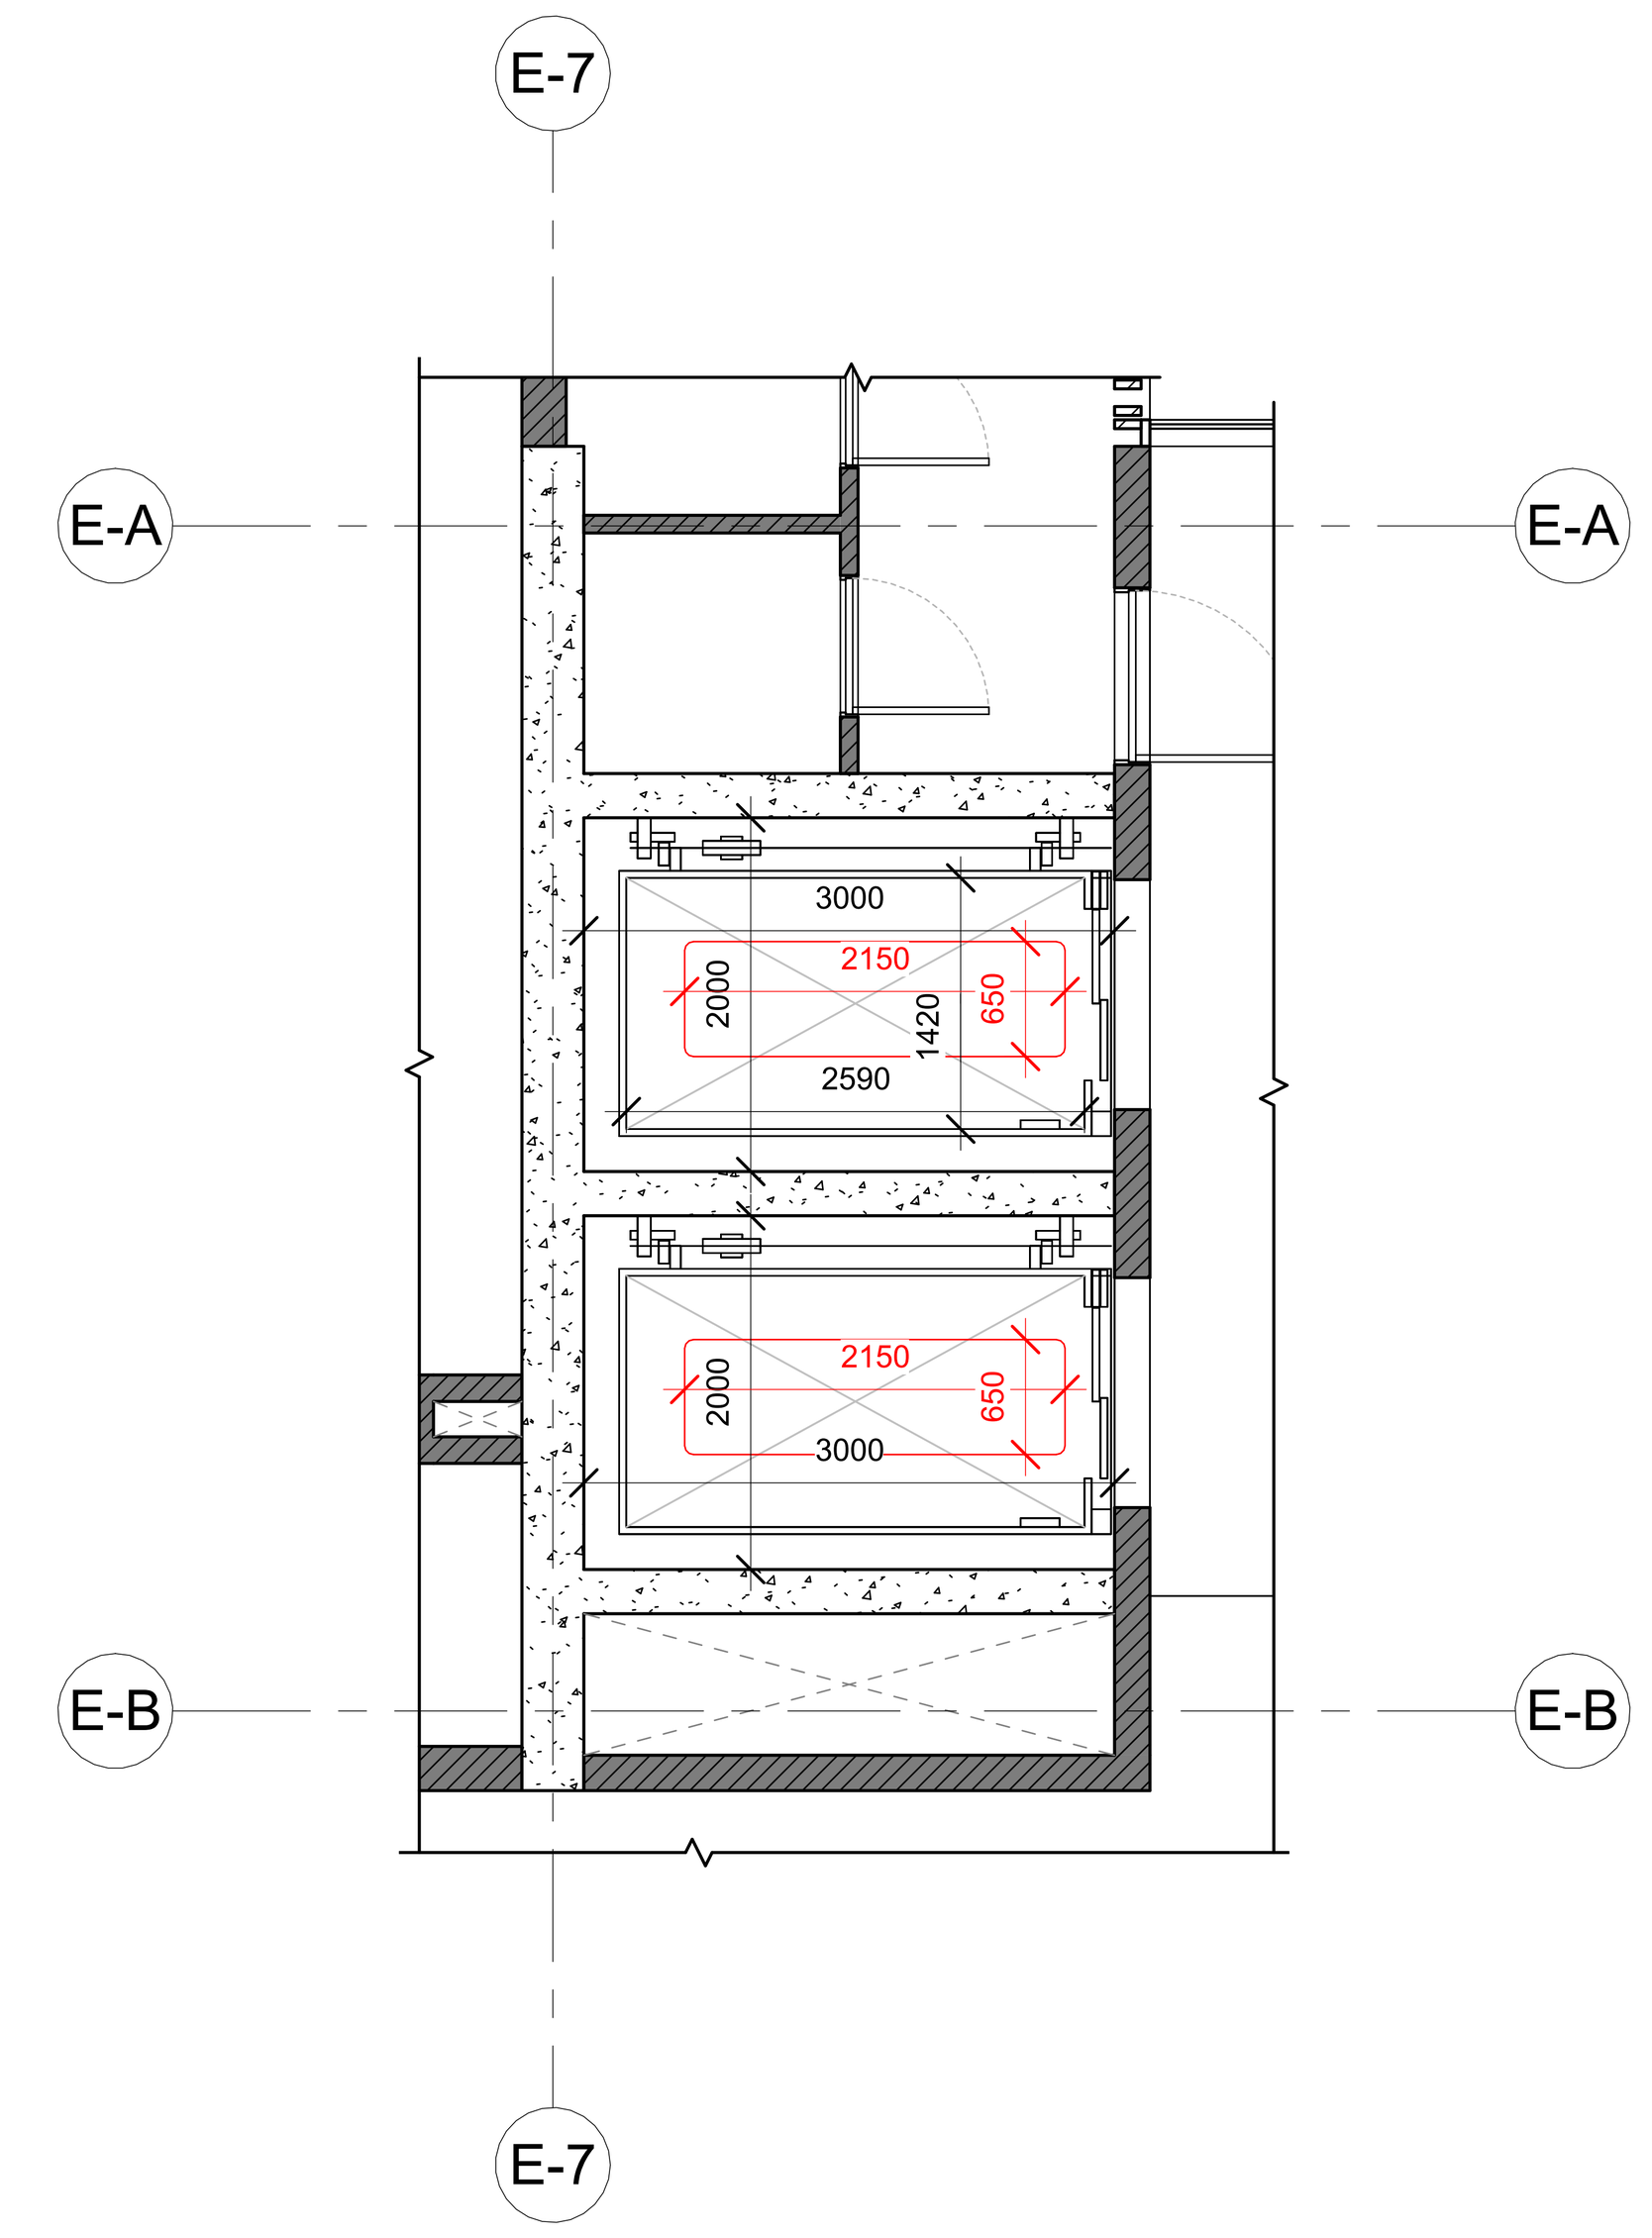


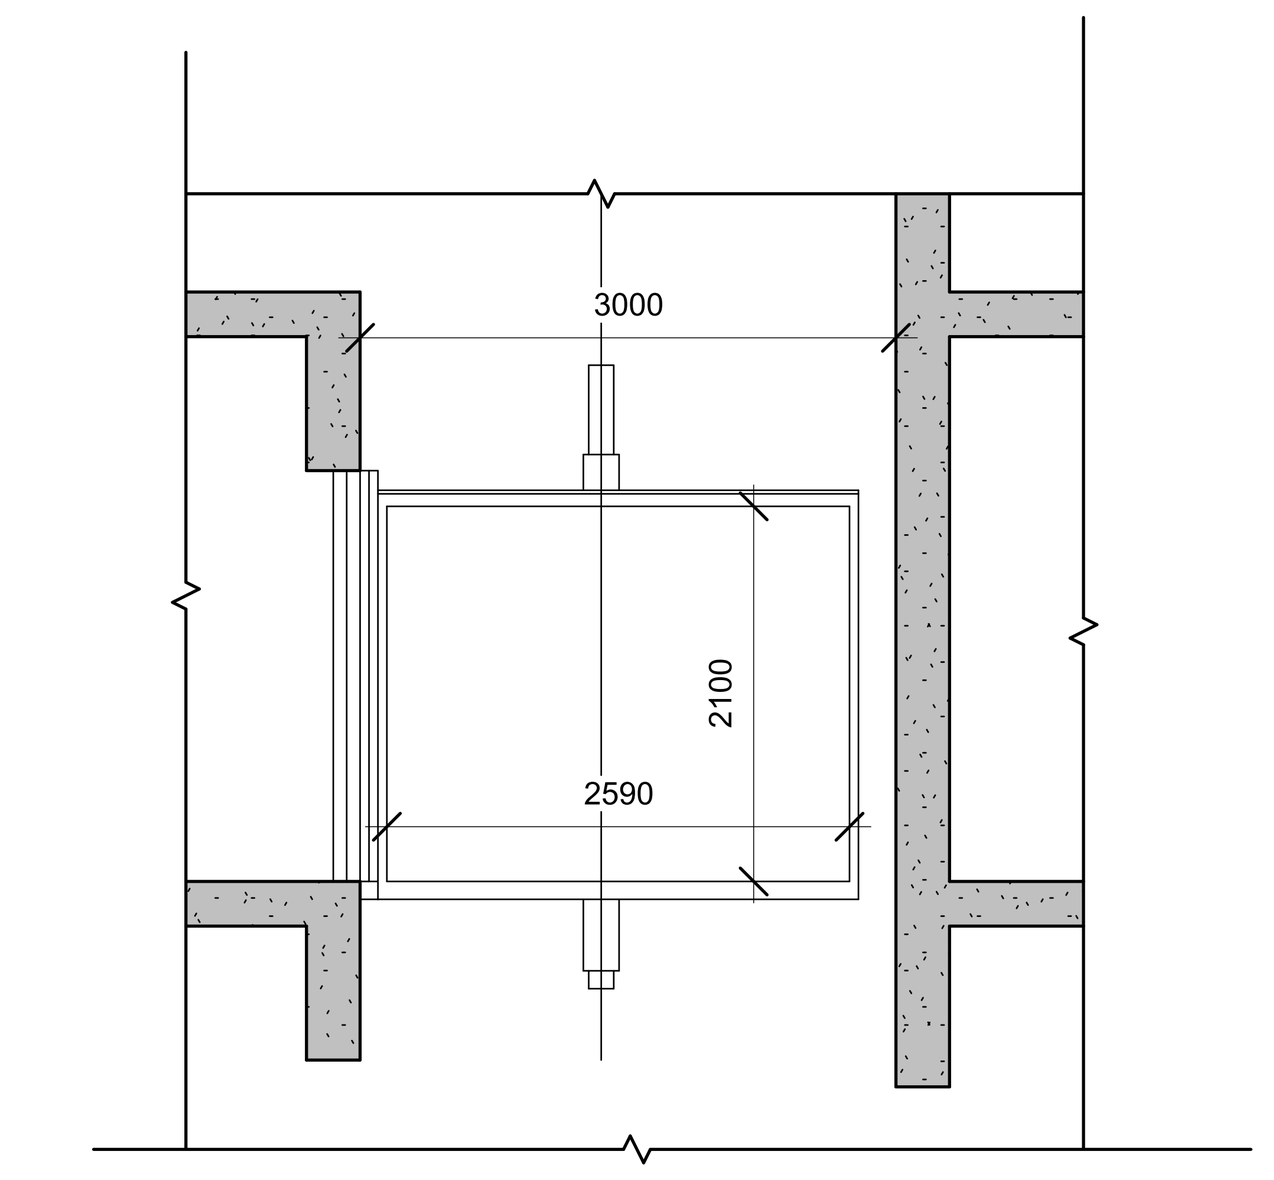


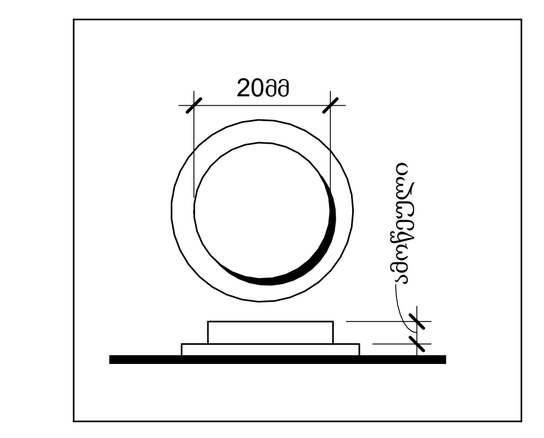


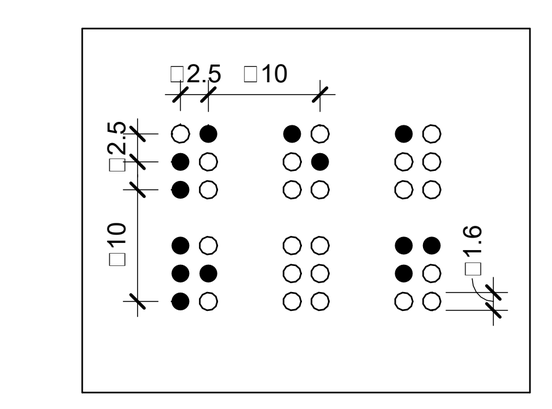

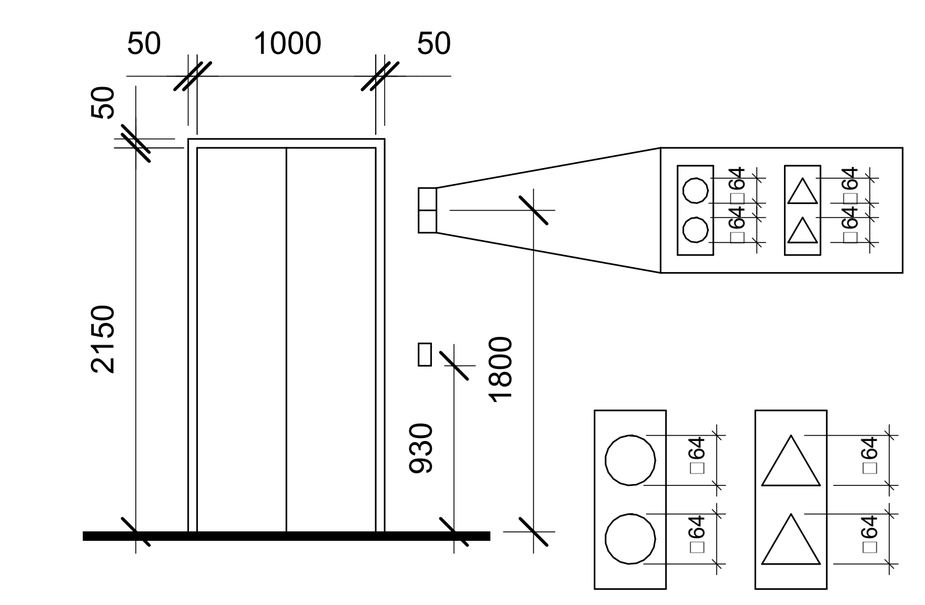


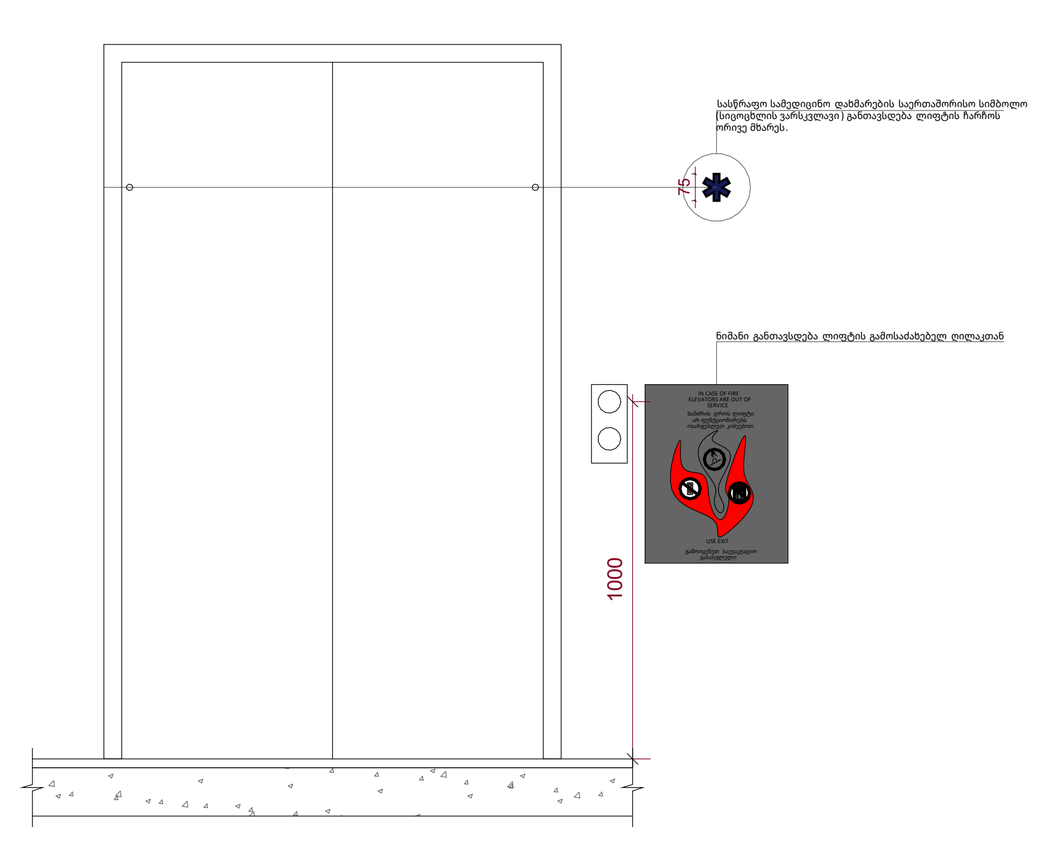

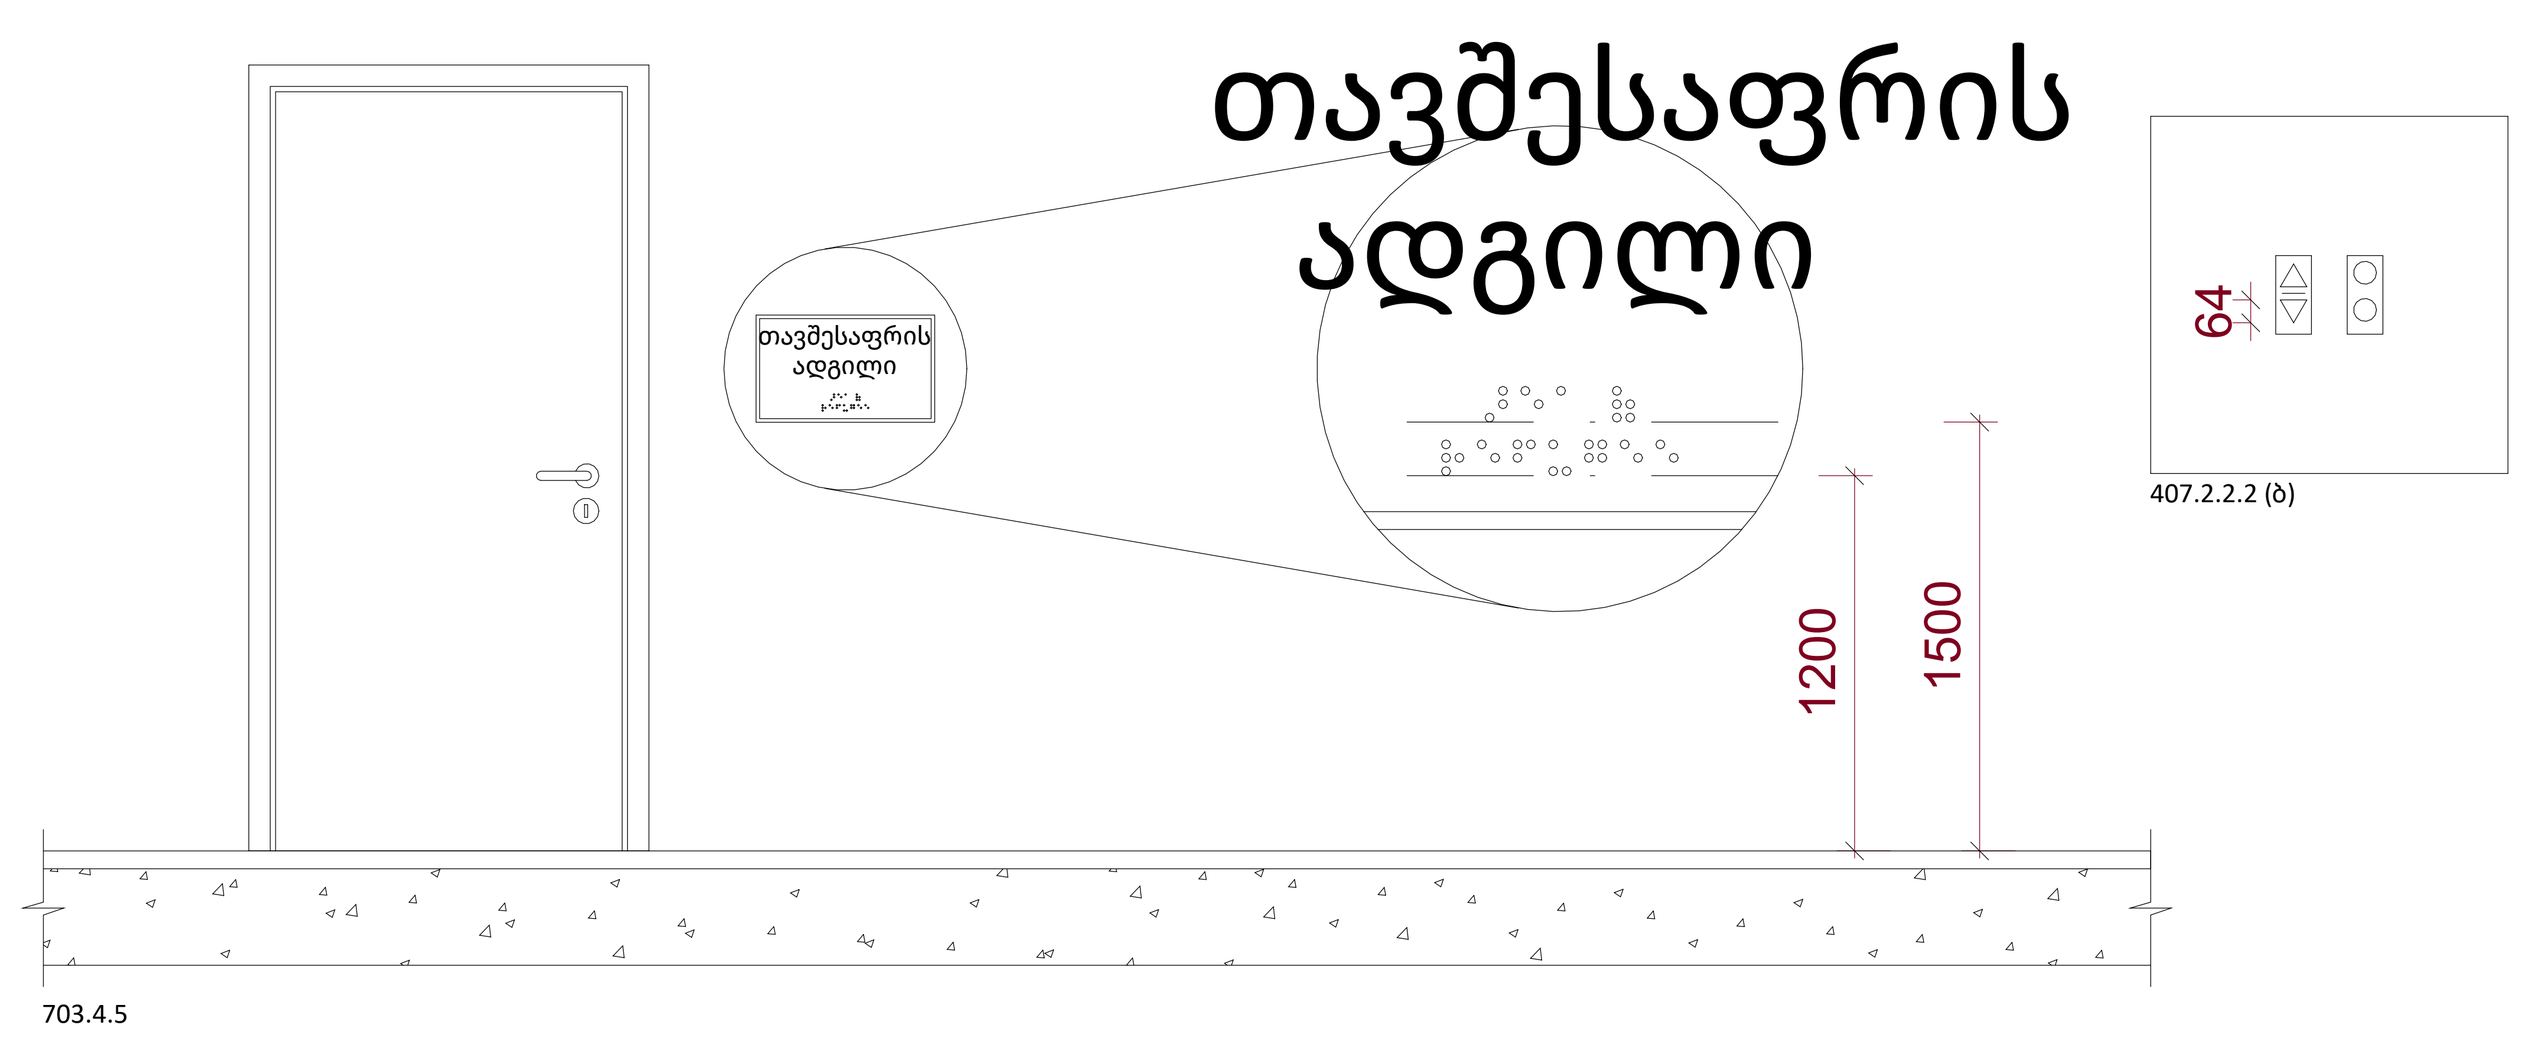


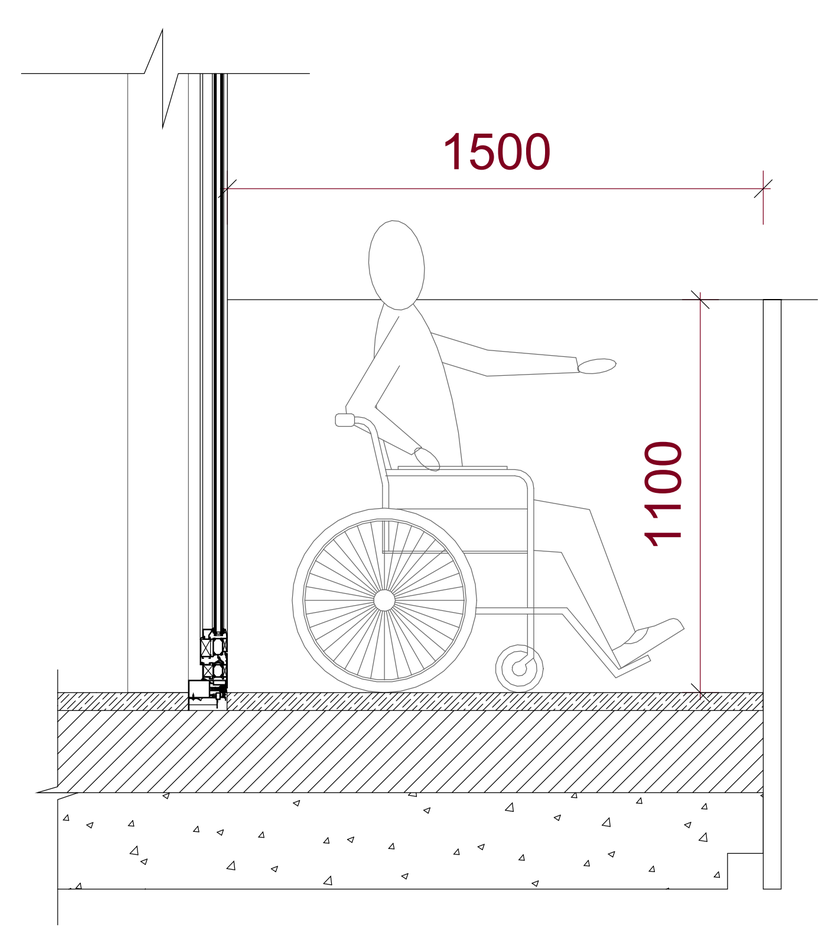


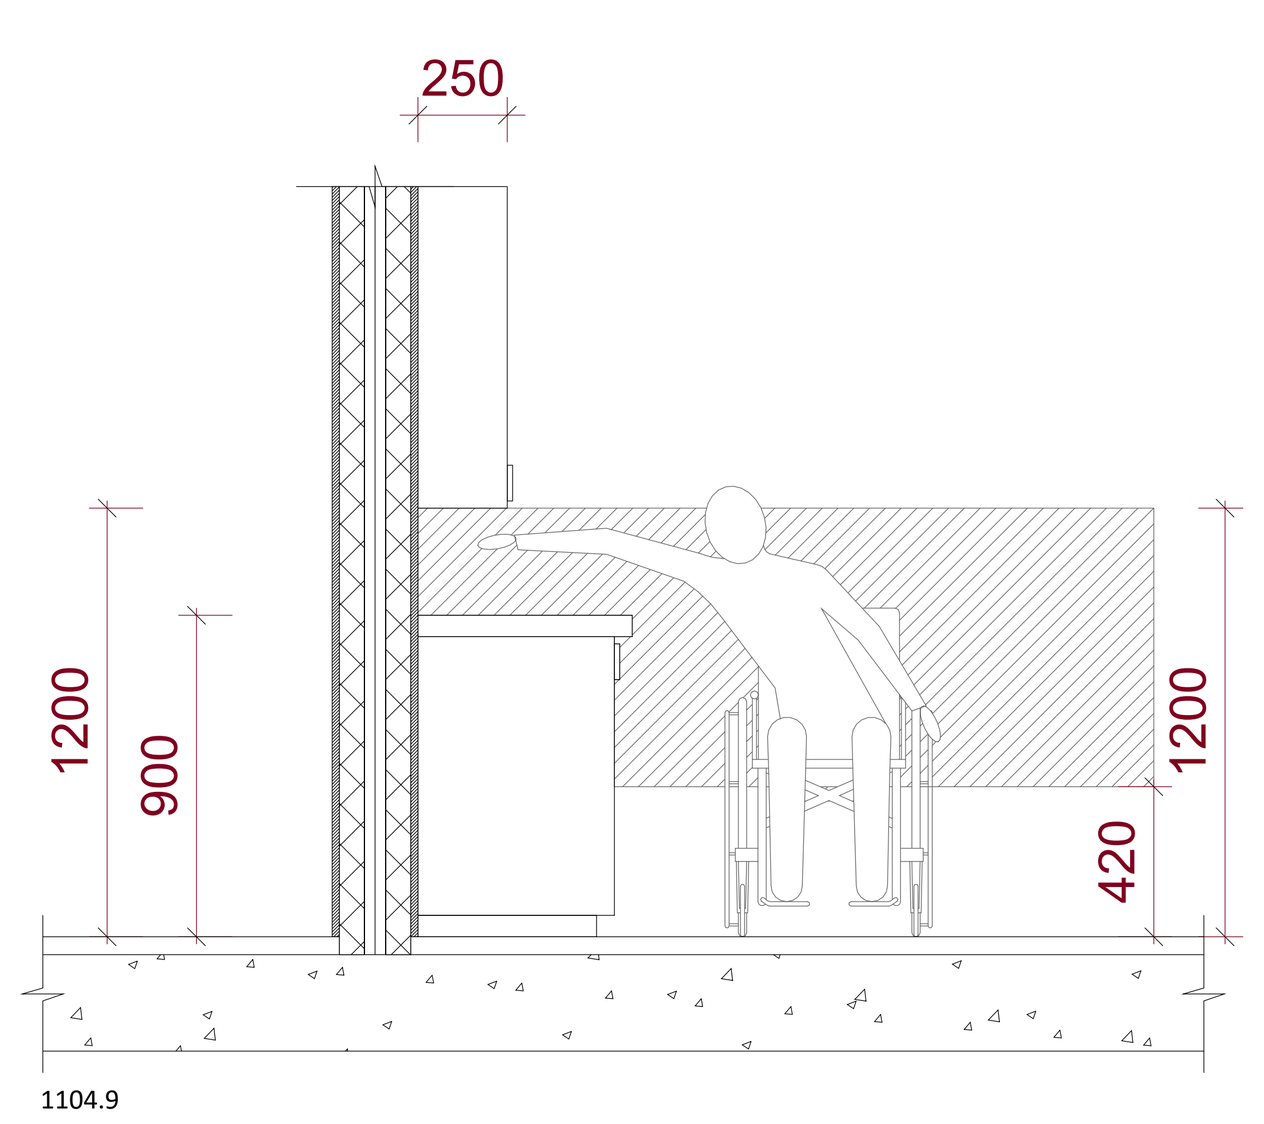


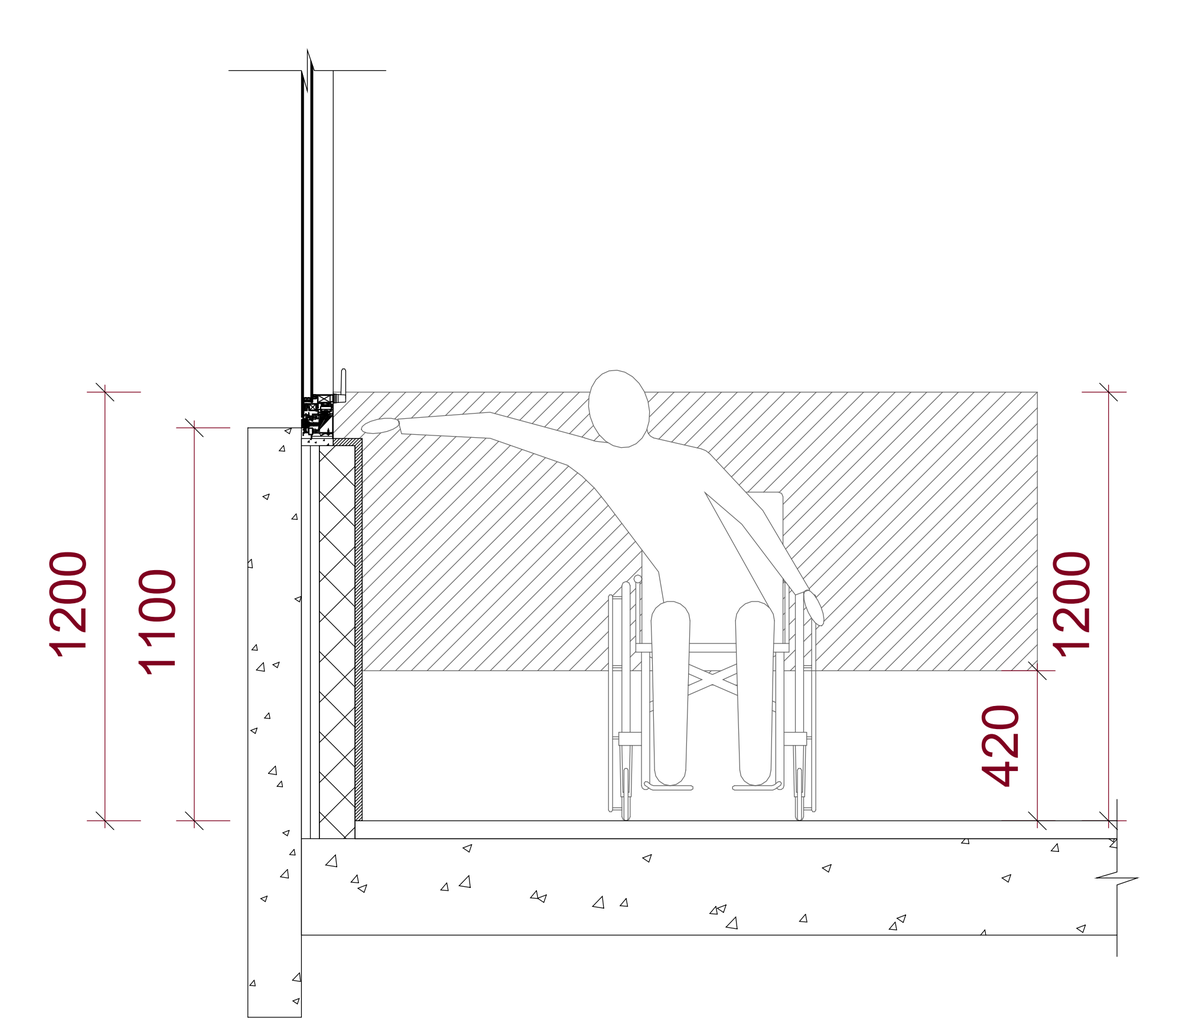


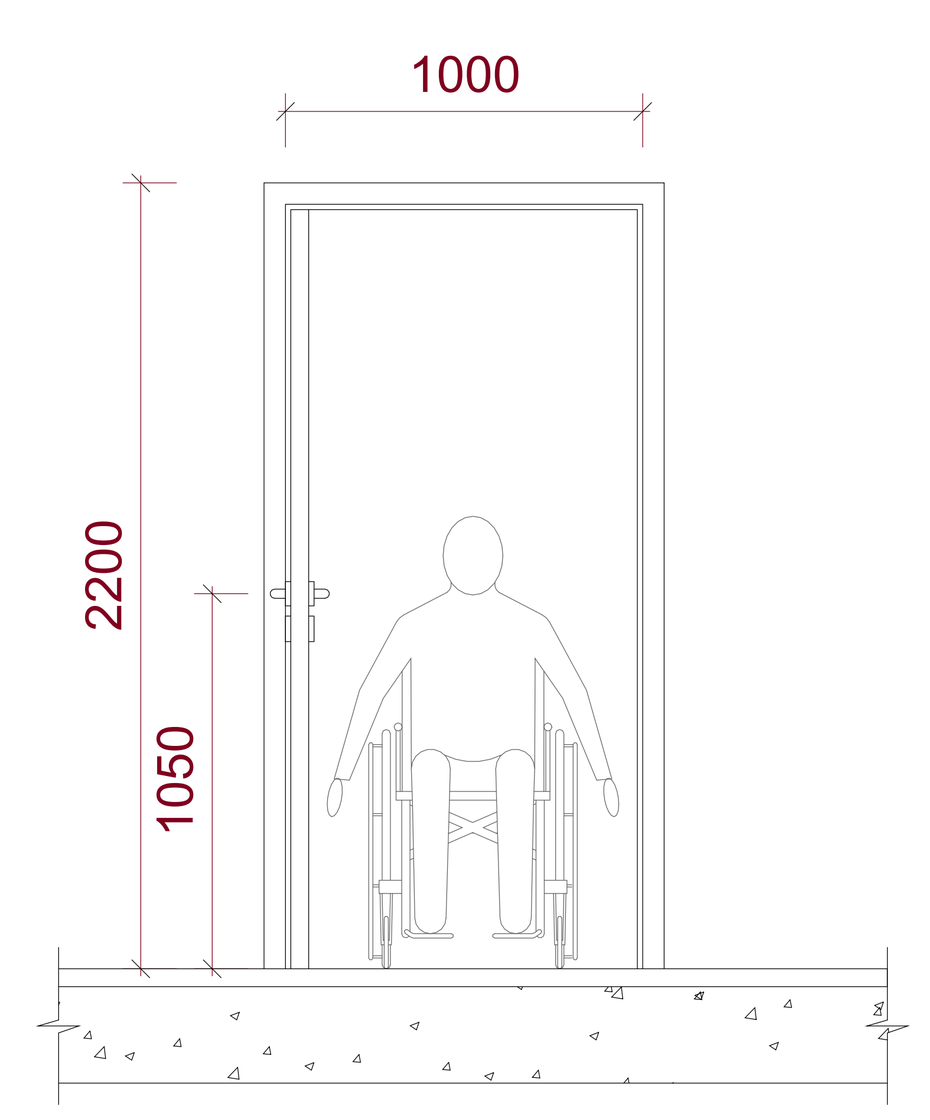


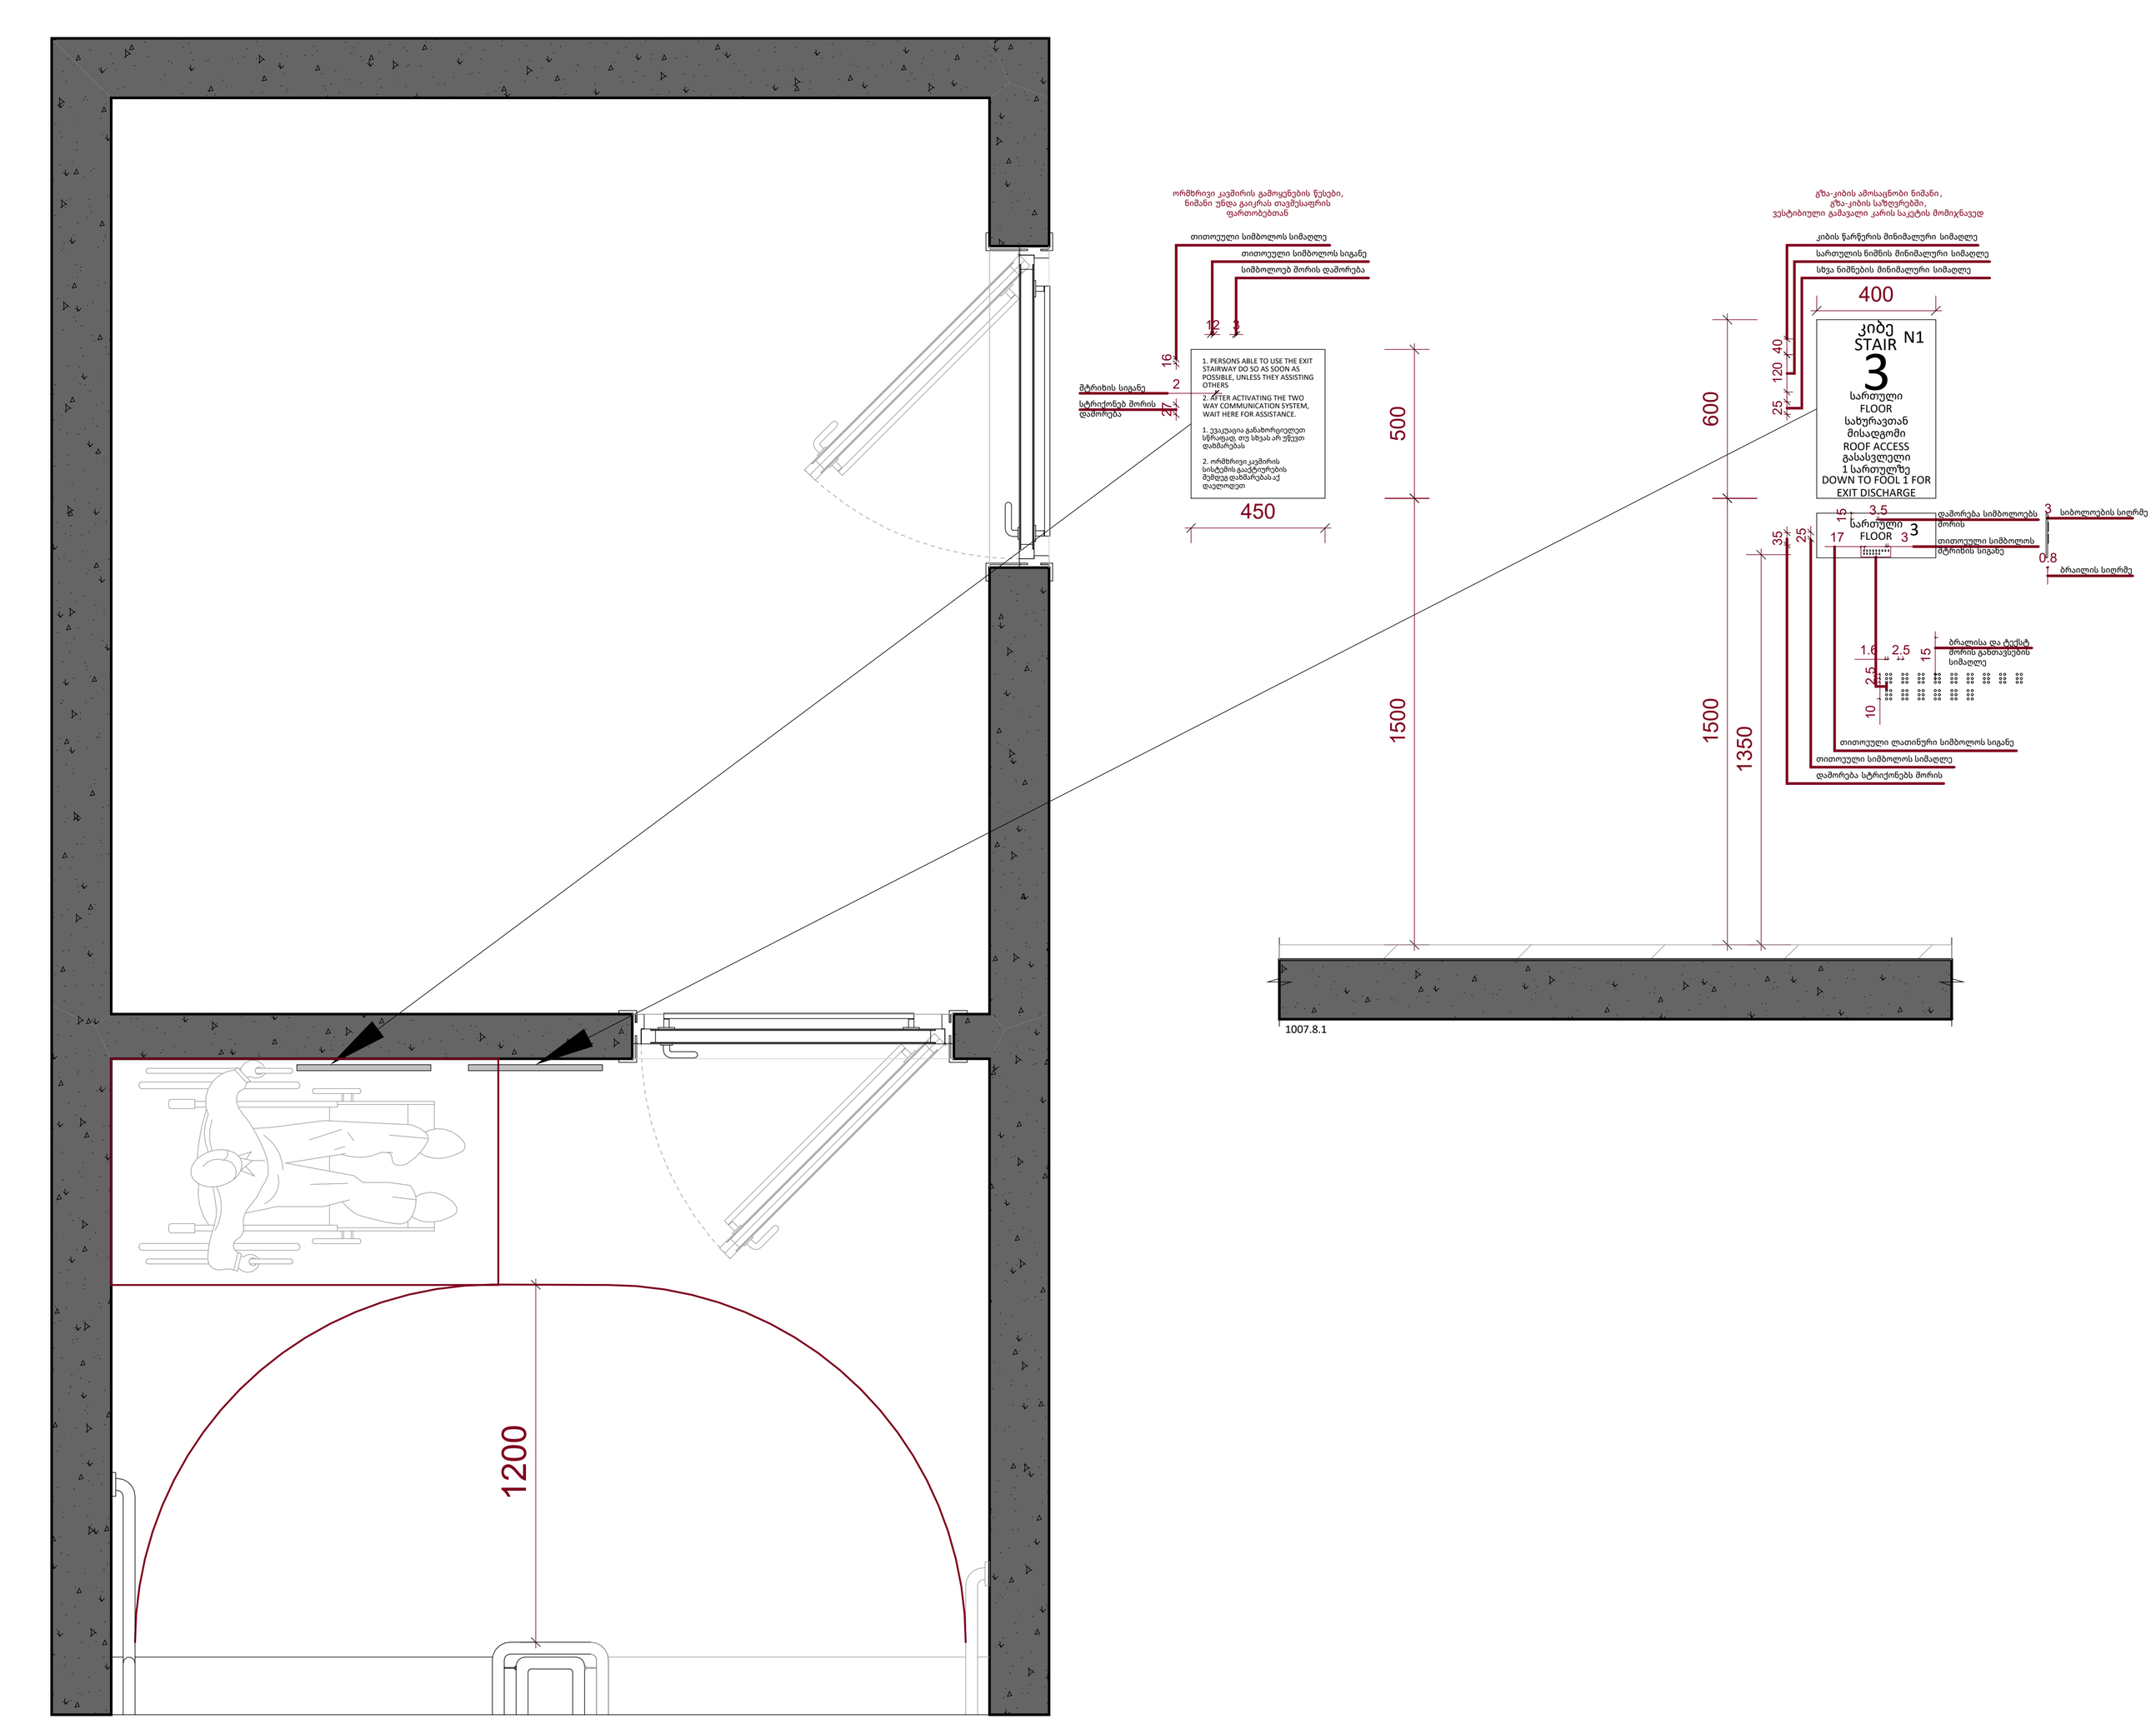


A0

003

სათაური / Sheet Name

მისაწვდომობის ილუსტრაციები 1

NS Studio
0179 ბაზალეთის ქუჩა 3
ქ. თბილისი, საქართველო.
Tel: 593 27 88 58
info@nsstudio.ge

პროექტი / Project

ქალაქი თბილისი

ინფორმაცია დამკვეთის შესახებ

-

სქემატური გეგმა / Schematic Plan

სქემატური ჭრილი /Schematic Elevation

შენიშვნა / Note

ექსპლიკაცია / Legend

# 8/6/2025 11:35:55 AM

Cad Dwg File: **ნაფეტვრები**

ლუკა ჩაგანავა
ნინო ჭანტურია
ვახტანგ ცხოვრებაშვილი
ელენე ედიშერაშვილი
გიორგი ხეცურიანი
გიორგი გოგოლაძე
ილია გამისონია
ლევან არველაძე
ლევან ქილაშვილი
NS Studio

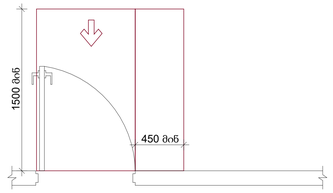


სურ.404.2.3.2 (ა)
თავისუფალი სივრცე კართან მანევრირებისთვის- ანკამიანი კარი-წინიდან მისაწვდომი-გამოწევით გაღება

*თუ მოწყობილია მიმხურავი და საკეტი

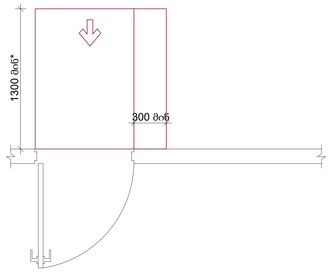


სურ.404.2.3.2 (ბ)
თავისუფალი სივრცე კართან მანევრირებისთვის- ანკამიანი კარი-წინიდან მისაწვდომი-მიწოლით გაღება-ახალი შენობები

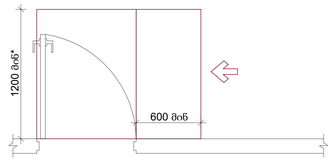


სურ.404.2.3.2 (ე)
თავისუფალი სივრცე კართან მანევრირებისთვის- ანკამიანი კარი-ანკამის მხიდან მისაწვდომი -გამოწევით გაღება

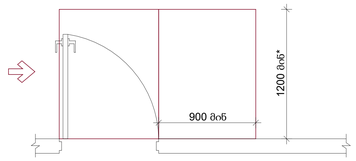


სურ.404.2.3.2 (ე)
თავისუფალი სივრცე კართან მანევრირებისთვის- ანკამიანი კარი-ანკამის მხიდან მისაწვდომი -მიწოლით გაღება

მისაწვდომობის დიაპაზონი სამზარეულოში

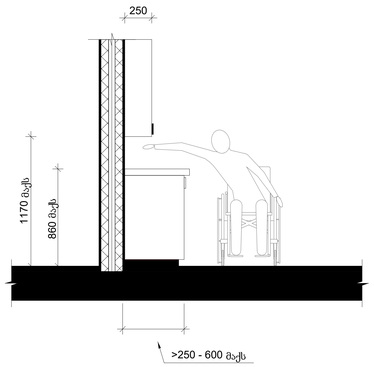


სურ.308.3.2
გვერდიდან შეზღუდული ზედა მისაწვდომის სიმაღლე

მისაწვდომი კარის ზომები

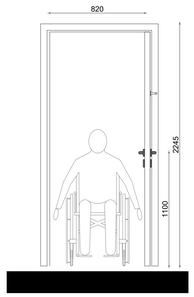


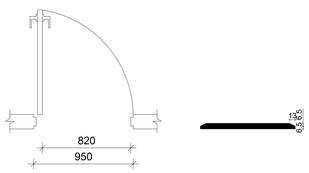





სურ.404.2.2 (ა)
გზა-კარის თავისუფალი სიგანე - ანკამიანი კარი

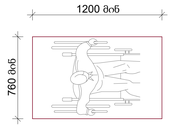


სურ.305.3.1
იატაკის თავისუფალი სივრცის ზომა- ახალი შენობა-ნაგებობები

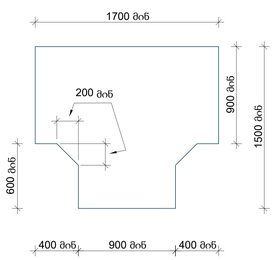


სურ.304.3.2.1
T-ფორმის მოსატრიალებელი სივრცე ახალი შენობა-ნაგებებებისთვის-ვარიანტი 1

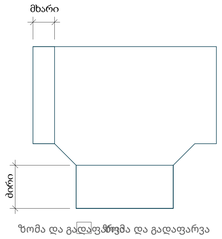


სურ.304.3.2.1
T-ფორმის მოსატრიალებელი სივრცე ახალი შენობა-ნაგებებებისთვის-გადაფარვა

**A0**

**004**

სათაური / Sheet Name

მისაწვდომობის ილუსტრაციები 2

NS Studio
0179 ბაზალეთის ქუჩა 3
ქ. თბილისი, საქართველო.
Tel: 593 27 88 58
info@nsstudio.ge

პროექტი / Project

ქალაქი თბილისი

ინფორმაცია დამკვეთის შესახებ

-

**სქემატური გეგმა / Schematic Plan**

**სქემატური განშლა /Schematic Elevation**

**შენიშვნა / Note**

**ექსპლიკაცია / Legend**

# 24-Jun-25 11:54:06 AM
Cad Dwg File: **ნაფეტვრები**

ლუკა ჩაგანავა
ნინო ჭანტურია
ვახტანგ ცხოვრებაშვილი
ელენე ედიშერაშვილი
გიორგი ხეცურიანი
გიორგი გოგოლაძე
ილია გამისონია
ლევან არველაძე
ლევან ქილაშვილი
NS Studio

შენობა-ნაგებობის უსაფრთხოების წესებთან შესაბამისობის ანალიზი

| გამოყენებული წესები - „შენობა-ნაგებობის უსაფრთხოების წესები“ |
|---|
| ჩამოთვალეთ შენობის დაკავებულებები და აღწერეთ თითოეული გამოყენება |
| D ბლოკი |
| სასაწყობო ჯგუფი სწ-2 - (შემოზღუდული ავტოსადგომები, საწყობები, წყლის ტუმბო, დამლაგებლის ოთახი, სათავსოები, ტექნიკური ოთახები -9.25 ÷+9.90 ნიშ-ზე); |
| საქმიანი ჯგუფი სქ -(ლობი -9.25 ნიშ-ზე); |
| საცხოვრებელი ჯგუფი სც-2 (საცხოვრებელი ბინები -3.30 ÷+9.90 ნიშ-ზე). |

| კონსტრუქციის ტიპი: | I A |
|---|---|

| დასაშვები სიმაღლე მიწის დონის ზემოთ ცხრილი 503-ის მიხედვით: | 48.80 |
|---|---|
| საპროექტო შენობის სიმაღლე მიწის დონის ზემოთ: | აკმაყოფილებს |

| სართულიანობის შეზღუდვები ცხრილი 503 -ის მიხედვით | | |
|---|---|---|
| დაკავებულობები | დასაშვები სართულიანობა მიწის დონის ზემოთ | შემოთავაზებული სართულიანობა მიწის დონის ზემოთ |
| საცხოვრებელი ჯგუფი სც-2 | შეუზღუდავი | არ იზღუდება |
| საქმიანი ჯგუფი სქ | შეუზღუდავი | არ იზღუდება |
| სასაწყობო ჯგუფი სწ-2 | შეუზღუდავი | არ იზღუდება |

| ფართობის შეზღუდვები ცხრილი 503 -ის მიხედვით | | |
|---|---|---|
| დაკავებულობები | დასაშვები ფართობი (ცალკეულ სართულზე) | შემოთავაზებული ფართობი (ცალკეულ სართულზე) |
| საცხოვრებელი ჯგუფი სც-2 | შეუზღუდავი | არ იზღუდება |
| საქმიანი ჯგუფი სქ | შეუზღუდავი | არ იზღუდება |
| სასაწყობო ჯგუფი სწ-2 | შეუზღუდავი | არ იზღუდება |

| **გარე კედლის ცეცხლმედეგობისა და ღიობისადმი მოთხოვნები**<br>ცხრილის 705.8 -ის მიხედვით | | | | | | | |
|---|---|---|---|---|---|---|---|
| **გარე კედელი** | **ხანძარსაწინააღმდეგო მანძილი** (მეტრი) | **კედლის ღიობების ფართობი** (კედლის %) | | | | | |
| | | **დასაშვები** | | | **გათვალისწინებული** | | |
| | | **დაცული** | **დაუცველი საშხეფებით** | **დაუცველი** | **დაცული** | **დაუცველი საშხეფებით** | **დაუცველი** |
| „G-1-D-16“ | 9< | აუცილებელი არ არის | აუცილებელი არ არის | შეუზღუდავია | | | არ იზღუდება |
| B-11-I-4 | 9< | აუცილებელი არ არის | აუცილებელი არ არის | შეუზღუდავია | | | არ იზღუდება |
| „D-D-D-A“ | 0 | დაუშვებელია | დაუშვებელია | დაუშვებელია | | | 0 |
| „D-16-D-14“ | 0 | დაუშვებელია | დაუშვებელია | დაუშვებელია | | | 0 |

¶

| **გარე კედლის ცეცხლმედეგობისა და ღიობისადმი მოთხოვნები**<br>ცხრილების 602-ის და 705.8 -ის მიხედვით | | | | |
|---|---|---|---|---|
| **გარე კედელი** | **ხანძარსაწინააღმდეგო მანძილი** (მეტრი) | **ცეცხლმედეგობის ხარისხი** (საათი) | | |
| | | **მოთხოვნილი 602-ით** | **მოთხოვნილი 705.8.5-ით** | **გთვალისწინებული** |
| „G-1-D-16“ | 9< | 0 სთ. | 0 სთ. | არ იზღუდება |
| B-11-I-4 | 9< | 0 სთ. | 0 სთ. | არ იზღუდება |
| „D-D-D-A“ | 0 | 1 სთ. | 1 სთ. | 1 სთ. |
| „D-16-D-14“ | 0 | 1 სთ. | 1 სთ. | 1 სთ. |

| თითოეული სართულიდან გასასვლელი საშუალება | | | | | | | | | |
|---|---|---|---|---|---|---|---|---|---|
| სართულები | დაკავებულობა და დაკავებულობის დატვირთვის ჯამური მაჩვენებელი | მოთხოვნილი გასასვლელების/გასასვლელთან მისადგომის რაოდენობა | გათვალისწინებული გასასვლელების/ გასასვლელთან მისადგომის რაოდენობა და ტიპი | გასასვლელი საშუალებების სიგანე(მეტრი) | | | | | |
| | | | | გზა-კიბეები | | დერაფანი | | გასასვლელის გზა-კარი | |
| | | | | მოთხოვნილი | გათვალისწინებული | მოთხოვნილი | გათვალისწინებული | მოთხოვნილი | გათვალისწინებული |
| D ბლოკი | | | | | | | | | |
| მიწის დონის ქვედა სართული -9.25 ნიშ. | სწ-2 ს.დ.დ.70 | 2 | 1 გზა-კიბე 1 გასასვლელის გზა-დერეფანი 1 გზა-კარი | 1.20 (სახელურებს შორის) | 1.20 (სახელურებს შორის) | 1.20 | | 0.82 | 0.88 |
| მიწის დონის ქვედა სართული -9.25 ნიშ. | სქ ს.დ.დ.22 | 1 | 1 გზა-კარი | | | | | 0.82 | 1.26 |
| მიწის დონის ქვედა სართული -6.35 | სწ-2 ს.დ.დ. 161 | 2 | 2 გზა-კიბე 2 გასასვლელის გზა-დერეფანი | 1.20 (სახელურებს შორის) | 1.20 (სახელურებს შორის) | 1.20 | | 0.82 | 0.88 |
| მიწის დონის ქვედა სართული -3.30 | სწ-2, სც-2 ს.დ.დ. 83 | 2 | 4 გზა-კარი | 1.20 (სახელურებს შორის) | 1.20 (სახელურებს შორის) | 1.20 | 1.80 | 0.82 | 0.88 |
| ±0.00 ÷ +9.90 | სწ-2, სც-2 ს.დ.დ. 101÷106 | 2 | 2 გზა-კიბე 2 გასასვლელის გზა-დერეფანი | 1.20 (სახელურებს შორის) | 1.20 (სახელურებს შორის) | 1.20 | 1.80 | 0.82 | 0.88 |

| ხანძრისაგან დაცვის სისტემებისადმი მოთხოვნები | | | | | | | |
|---|---|---|---|---|---|---|---|
| დაკავებულობები/სივრცეები/გასასვლელი საშუალებები | ავტოსაშხეფი სისტემა | ალტერნატიული ავტომატური ცეცხლსაქრობი სისტემები | სახანძრო განგაშისა, კვამლაღმომჩენი და ცეცხლაღმომჩენი სისტემები | სახანძრო მილდგარების სისტემები | კვამლის საკონტროლო სისტემები | ხელის ცეცხლმაქრები | საავარიო განგაშის სისტემები |
| სც-2 ჯგუფი | კი | | კი<br>(სახანძრო სიგნალიზაცია, ტექსტური შეტყობინება),<br>(კვამლზე მორეაგირე განგაშის მოწყობილობები საძინებლებში და მათ შესასვლელებში) | | | | |
| ჯგუფი სქ | კი | | კი<br>(სახანძრო განგაშის ხელით სამართავი სისტემა);<br>(სახანძრო სიგნალიზაცია, ტექსტური შეტყობინება)<br>(კვალაღმომჩენები) | | | | |
| სწ-2 ჯგუფი | კი | | კი<br>(სახანძრო განგაშის ხელით სამართავი სისტემა);<br>(სახანძრო სიგნალიზაცია, ტექსტური შეტყობინება)<br>(კვალაღმომჩენები) | კი | კი<br>(კვამლის მექანიკური საკონტროლო სისტემა) | კი | |
| კიბის უჯრედი | | | კი<br>(სახანძრო განგაშის ხელით სამართავი სისტემის კოლოფები,<br>გასასვლელის გზა-კართან) | - | დაწნევის სისტემა | | |
| კიბის ტამბური | | | | | დაწნევის სისტემა | | |
| ლიფტები | | | კი<br>(კვამლაღმომჩენები თითოეული სართულის დონეზე ლიფტის შესასვლელთან და სამანქანე ოთახში) | | დაწნევის სისტემა | | |
| დერეფანი | კი | | კი<br>(სახანძრო განგაშის ხელით სამართავი სისტემის კოლოფები,<br>გასასვლელის გზა-კართან) | კი | კი<br>(კვამლ გამწოვი ვენტილაციის სისტემა) | კი | |
| სახანძრო-სამაშველო სამსახურის მიერ გამოსაყენებელი მისაერთებლები | | | | კი | | | |
| სახანძრო ტუმბოები და წყლის რეზერვუარი | | | | კი<br>(განთვსებულია -9.25 ნიშ.) | | | |

| განიავებისადმი მოთხოვნები | | |
|---|---|---|
| დაკავებულობები/სივრცეები/გასასვლელი საშუალებები | ბუნებრივი განიავება | ხელოვნური განიავება |
| სასაწყობე ჯგუფი სწ-2 | კი | კი |
| საქმიანი ჯგუფი სქ | კი | |
| სამცხოვრებელი ჯგუფი სც-2 | კი | კი (ტუალეტის ოთახი) |
| კიბის უჯრედი | - | კი |
| ლიფტები | - | კი |
| დერეფანი | - | კი |

წყალსადენი სისტემის ფიქსირებული მოწყობილობების რაოდენობა

ცხრილი 1602.1-ის მიხედვით

| სართულები | დაკავებულობა და დაკავებულობის დატვირთვის ჯამური მაჩვენებელი | ფიქსირებული მოწყობილობები(ცალი) | | | | | | | | | | | |
|---|---|---|---|---|---|---|---|---|---|---|---|---|---|
| | | უნიტაზი | | ტუალეტის ხელსაბანები | | აბაზანა/შხაპი | | სასმელი წყლის ფანტანი | | სამომსახურეო ნიჟარა | | ავტომატური სარეცხის მანქანა და სამზარეულოს ნიჟარა | |
| | | მოთხოვნილია | გათვალისწინებულია | მოთხოვნილია | გათვალისწინებულია | მოთხოვნილია | გათვალისწინებულია | მოთხოვნილია | გათვალისწინებულია | მოთხოვნილია | გათვალისწინებულია | მოთხოვნილია | გათვალისწინებულია |
| სქ | დ.დ. 22 | აკმაყოფილებს | | | | | | | | | | | |
| სც-2 | D ბლოკი<br>საცხოვრებელი ერთეული<br>№1÷ №102 | აკმაყოფილებს | | | | | | | | | | | |

# პირობითი აღნიშვნები

მიწის ნაკვეთის საკადასტრო საზღვარი

კარის თავისუფალი სიგანე
880 01 ოთახის ნომერი
2150 20 ხანძარმედეგობა (წთ)
კარის თავისუფალი სიმაღლე

| ბინა №2 | | დაკავებულობას აღწერილობა |
|---|---|---|
| სც-2 | 36,0 მ$^2$ | დაკავებულობა |
| საცხოვრებელი | 30,0 მ$^2$ | საცხოვრებელი ფართობი |
| საზაფხულო | 6,0 მ$^2$ | საზაფხულო ფართობი |
| დ.დ.ფ. | 18.6 | დაკავებულობის დატვირთვის ფაქტორი |
| დ.დ. | 2 | დაკავებულობის დატვირთვა |

შენობიდან გასასვლელი

სც დაკავებულობა

სწ დაკავებულობა

სქ დაკავებულობა

კედლის ხანძარმედეგობა (ერთსაათიანი)

კედლის ხანძარმედეგობა (ორსაათიანი)

1 ჭრილის ხაზი

1 ღერძის ხაზი

N ჩრდილოეთის აღმნიშვნელი ნიშანი

ხელის ცეცხლმაქრი

EXIT შენობიდან გასასვლელი

შენობიდან გასასვლელის მიმართულების მიმანიშნებელი

სახანძრო სამაშველო სამსახურის მიერ გამოსაყენებელი მისაერთებელი - ჰიდრანტი

მილდგარი

ავტოსაშხეფი სისტემა

კვამლის ავტომატური აღმომჩენი

ცეცხლის ავტომატური აღმომჩენი

ხმოვანი განგაში

სახანძრო სიგანალიზაცია

ტექსტური შეტყობინება

საავარიო განათება

სახანძრო განგაშის ხელით სამართავი ღილაკი

მხედველობითი განგაშის შეტყობინების მოწყობილობები

სახანძრო განყოფილებასთან კავშირის სისტემა

A0

**A101**

სათაური / Sheet Name

პირობითი აღნიშვნები

NS Studio
0179 ბაზალეთის ქუჩა 3
ქ. თბილისი, საქართველო.
Tel: 593 27 88 58
info@nsstudio.ge

პროექტი / Project

ქ. თბილისი, ნაფეტვრებისკენ მიმავალი გზა
ს.კ.- 01.14.07.008.187
საცხოვრებელი კომპლექსი ნაფეტვრებში

ინფორმაცია დამკვეთის შესახებ

-

**სიტუაციური გეგმა / Situation Plan**

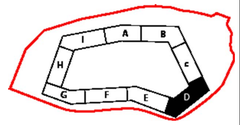


**სქემატური განშლა /Building Elevation**

**შენიშვნა / Note**

**ექსპლიკაცია / Legend**

#03/31/26

Cad Dwg File: **Samgori Residence**

ლუკა ჩაგანავა

NS Studio

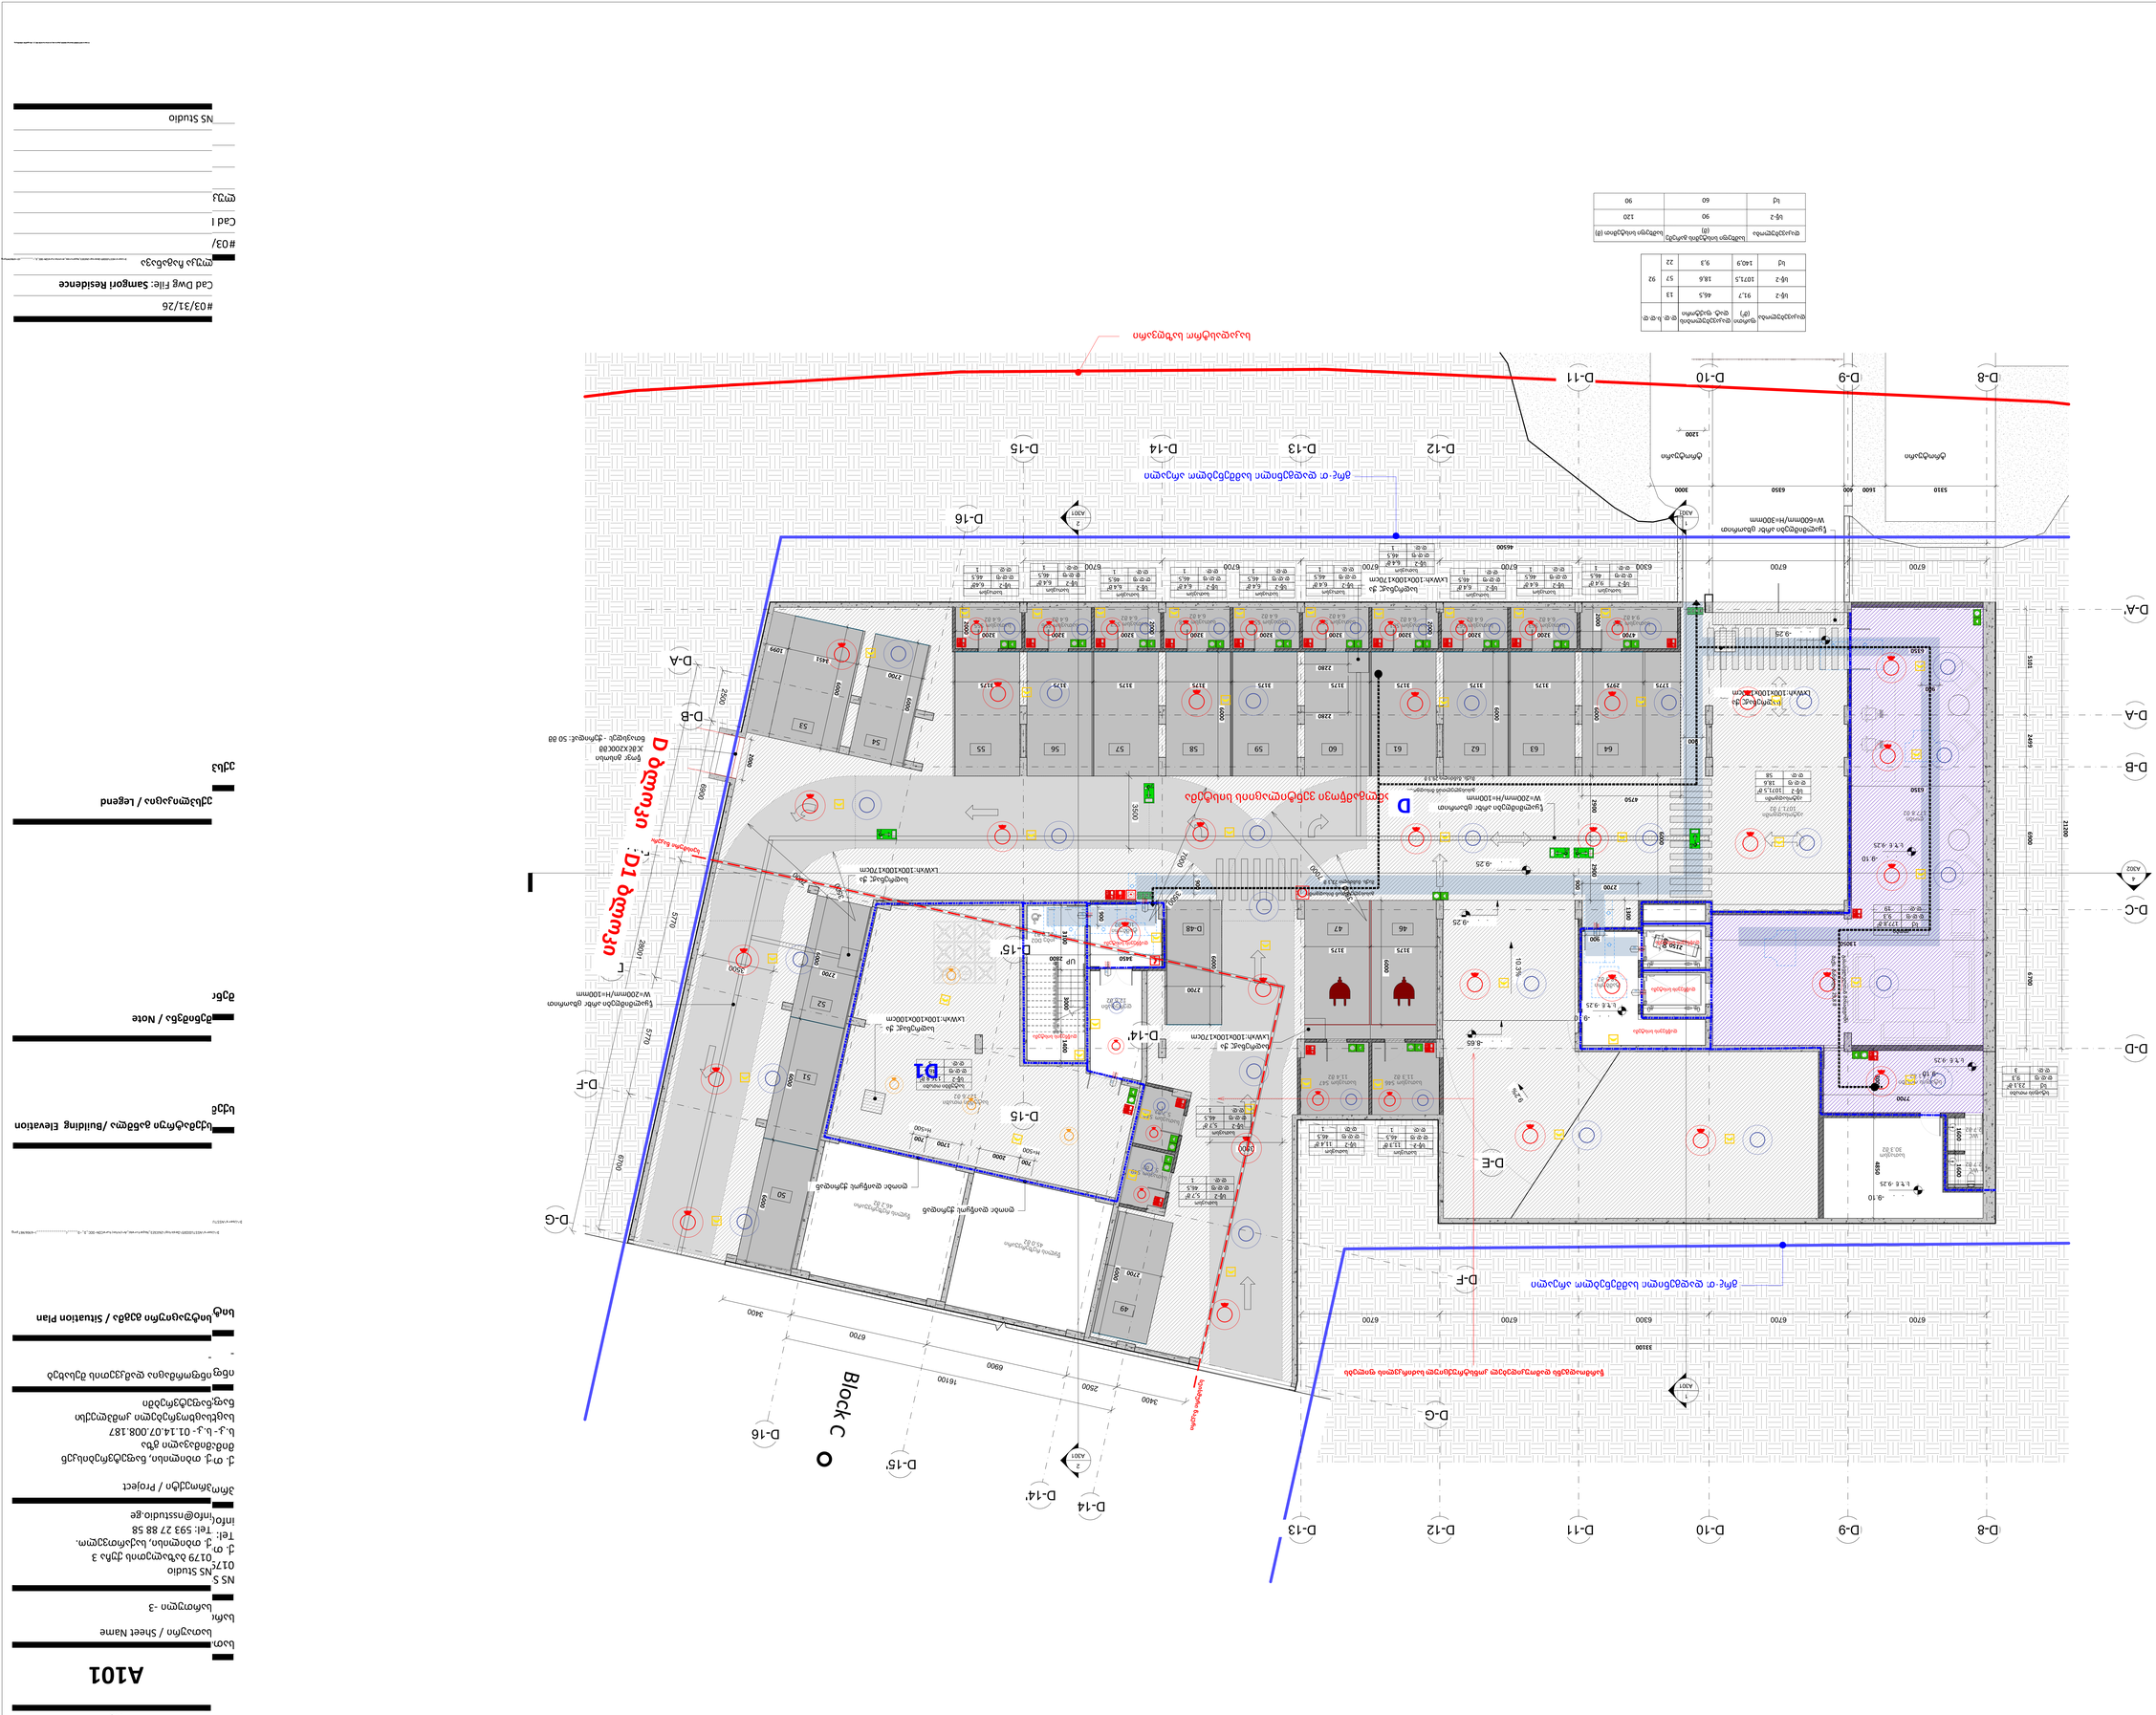
D-A
D-B
D-C
D-D
D-E
D-F
D-G
D-8
D-9
D-10
D-11
D-12
D-13
D-14
D-15
D-16
D-14'
D-15'
D-16'
D-A'
D-48
D-49
D-50
D-51
D-52
D-53
D-54
D-55
D-56
D-57
D-58
D-59
D-60
D-61
D-62
D-63
D-64
D-46
D-47
Block C
D
D1
D1 დეტალი
ტიპიური ოთახის ფრაგმენტი 1:50
ტიპიური ოთახის ფრაგმენტი 1:50
ტიპიური ოთახის ფრაგმენტი W=20mm/H=100mm
ტიპიური ოთახის ფრაგმენტი W=60mm/H=300mm
ტიპიური ოთახის ფრაგმენტი W=60mm/H=300mm
ტიპიური ოთახის ფრაგმენტი W=20mm/H=100

A101
1 : 100

# სართული -2

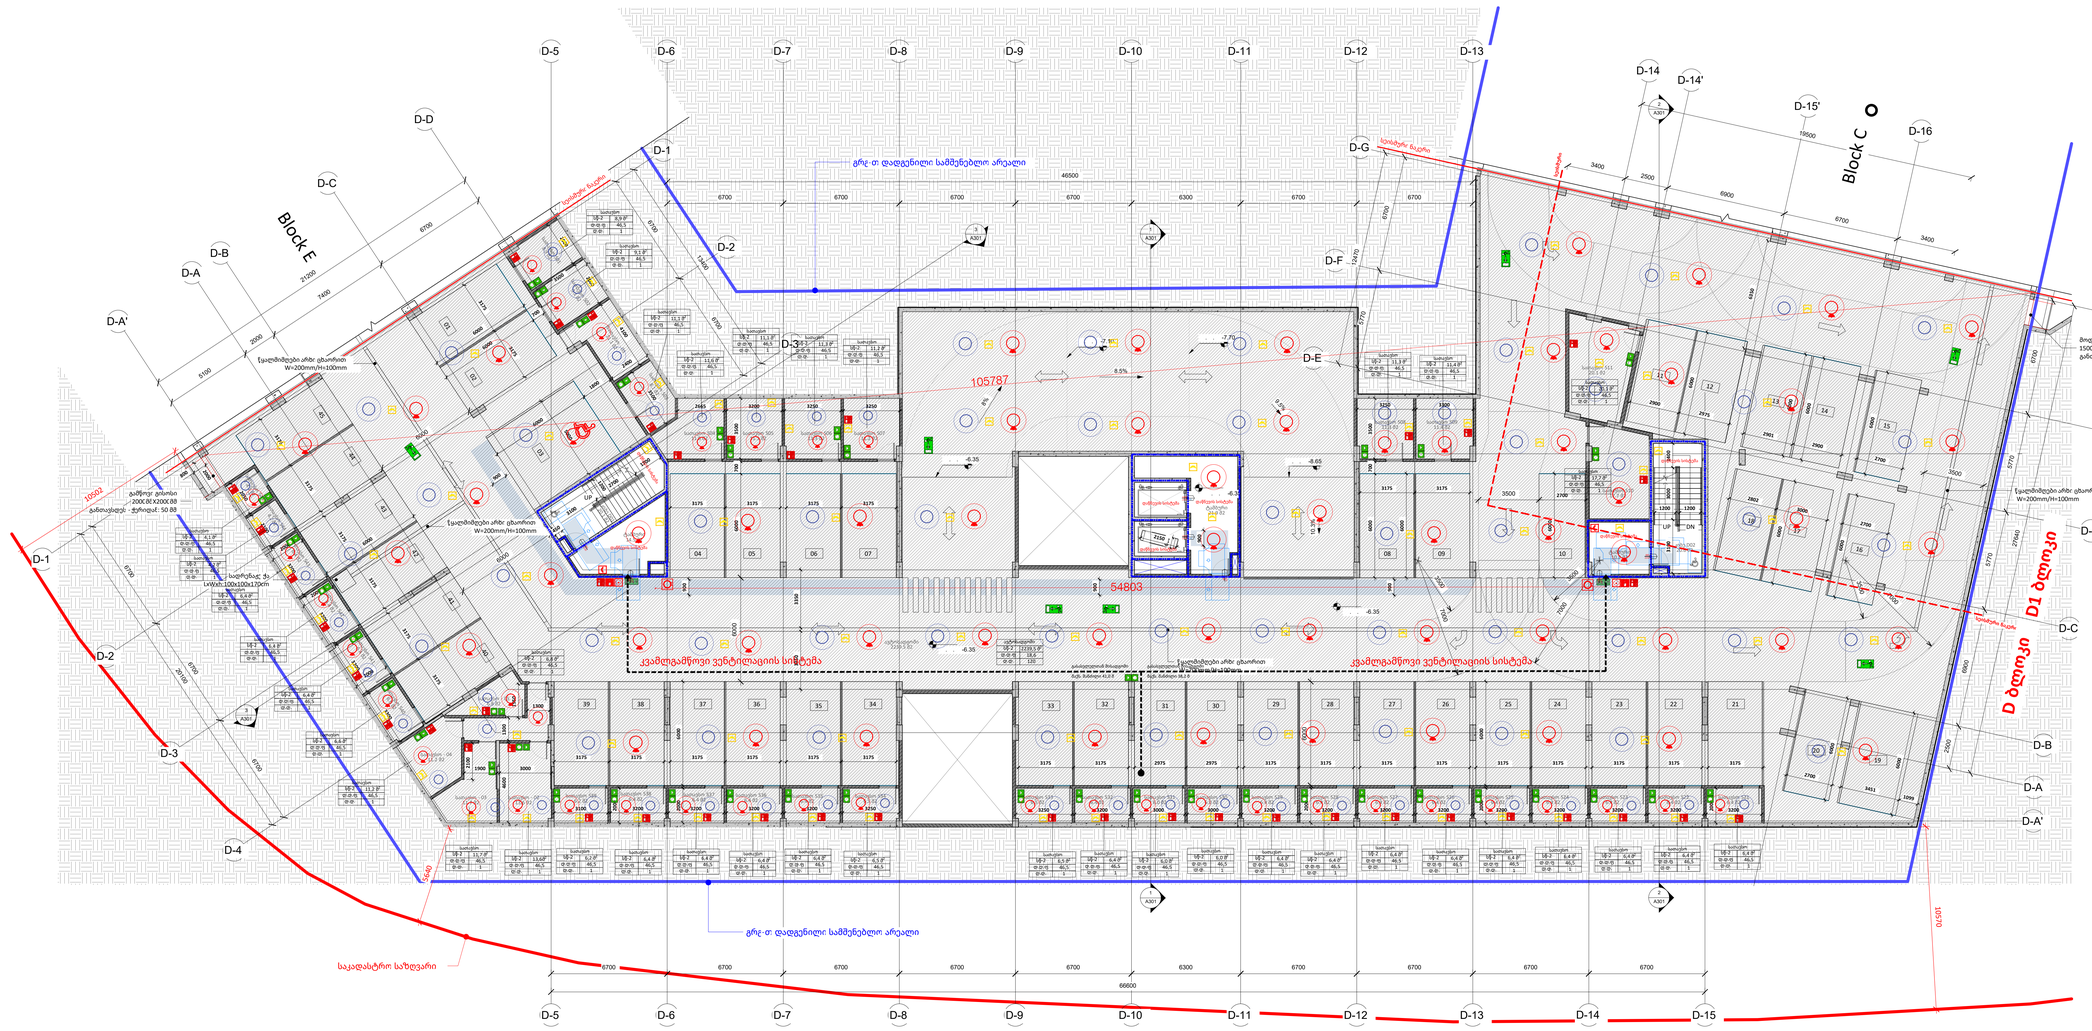
Block E
Block C
D1 ბლოკი
D ბლოკი
ქვაფენილი ჩასწორ.
გრძ-თ დადგენილი სამშენებლო არეალი
საკადასტრო საზღვარი
ქვაფენილი ასფალტი
ქვაფენილი ბეტონი
ქვაფენილი ბეტონი
ქვაფენილი ბეტონ

A101
1 : 100

# სართული -1

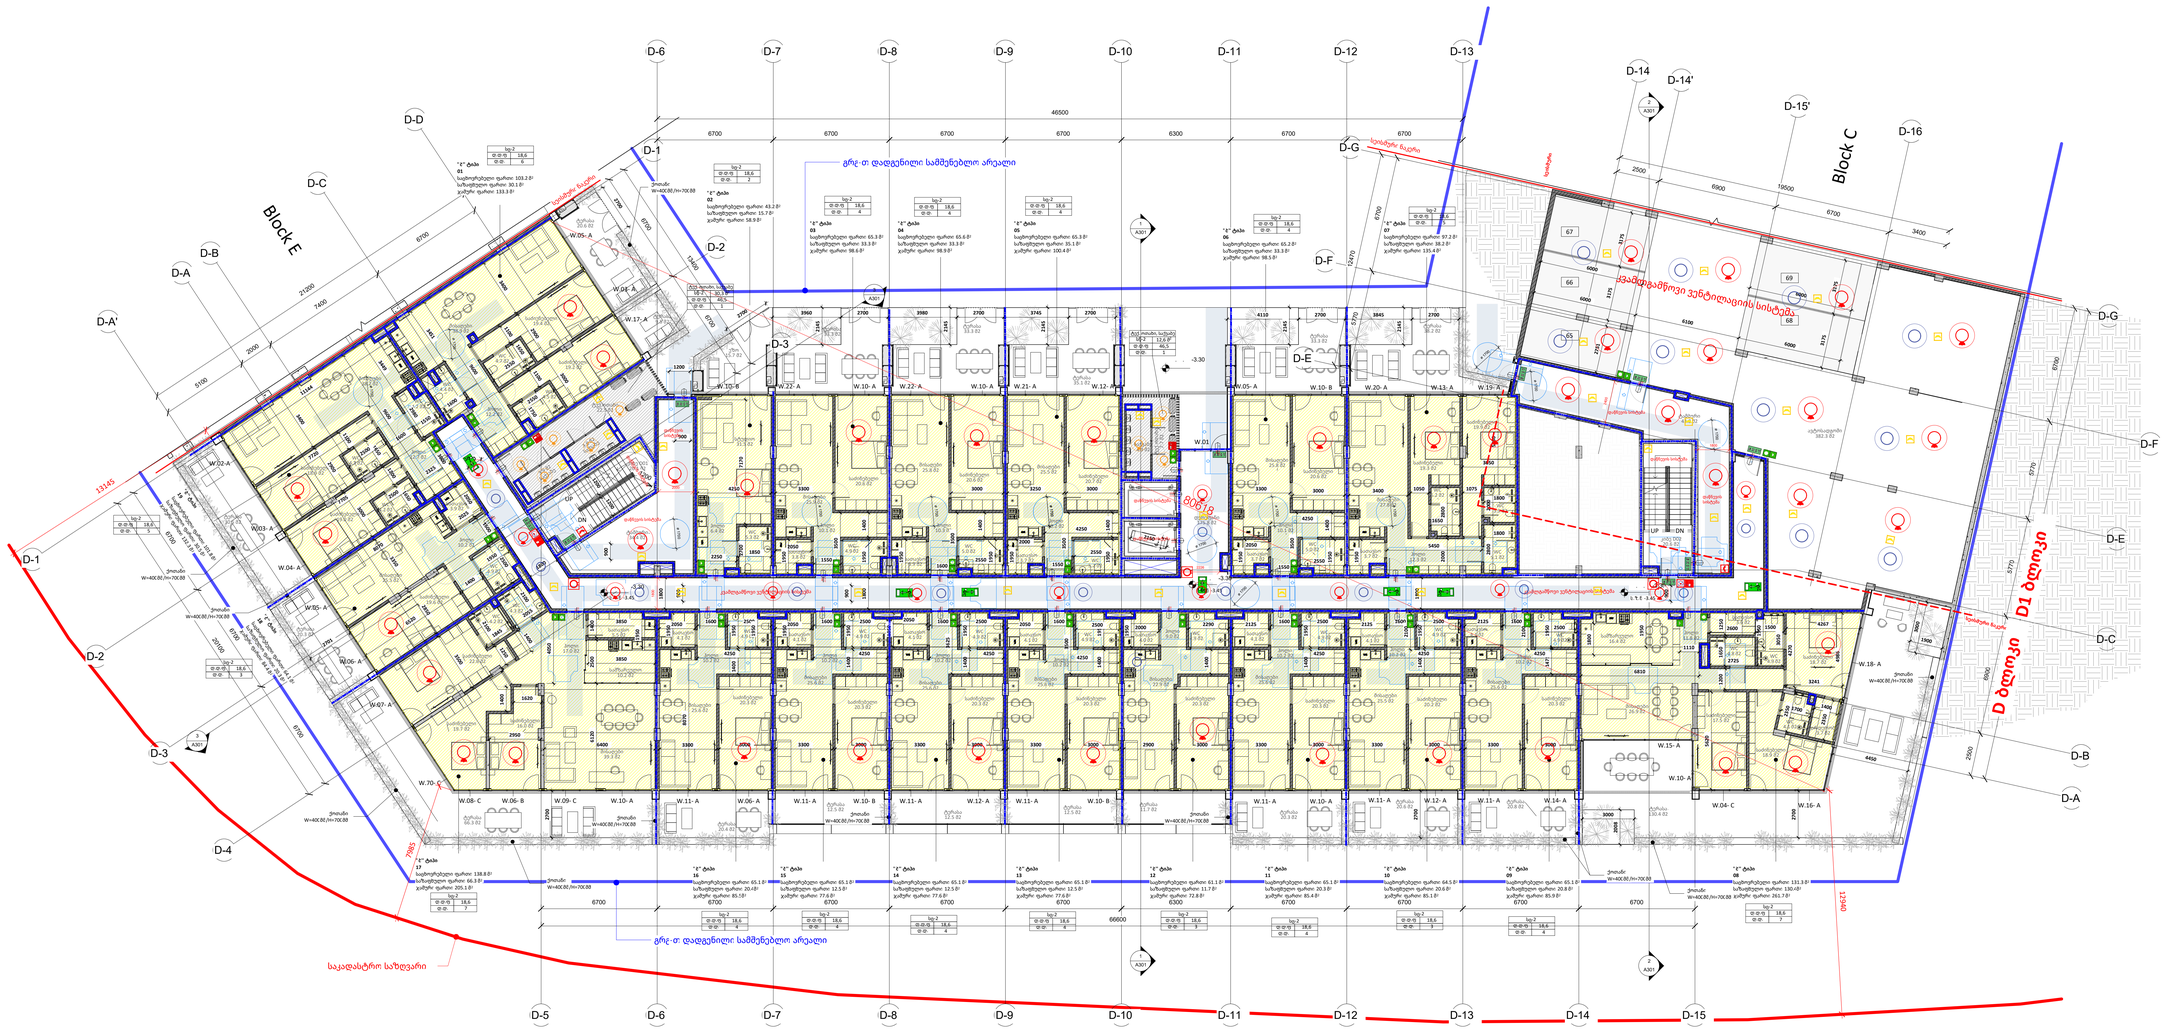
Block E
Block C
D-1
D-2
D-3
D-4
D-5
D-6
D-7
D-8
D-9
D-10
D-11
D-12
D-13
D-14
D-15
D-16
D-A
D-B
D-C
D-D
D-E
D-F
D-G
D-A'
D-14'
D-15'
46500
6700
6300
13145
7085
66600
გრძ-თ დადგენილი სამშენებლო არეალი
საკადასტრო საზღვარი
ცხელი წყალი
ცივი წყალი
ცხელი წყალი
ცივი წყალი
ცხელი წყალი
ცივი წყალ

A101 სართული 0
1 : 100

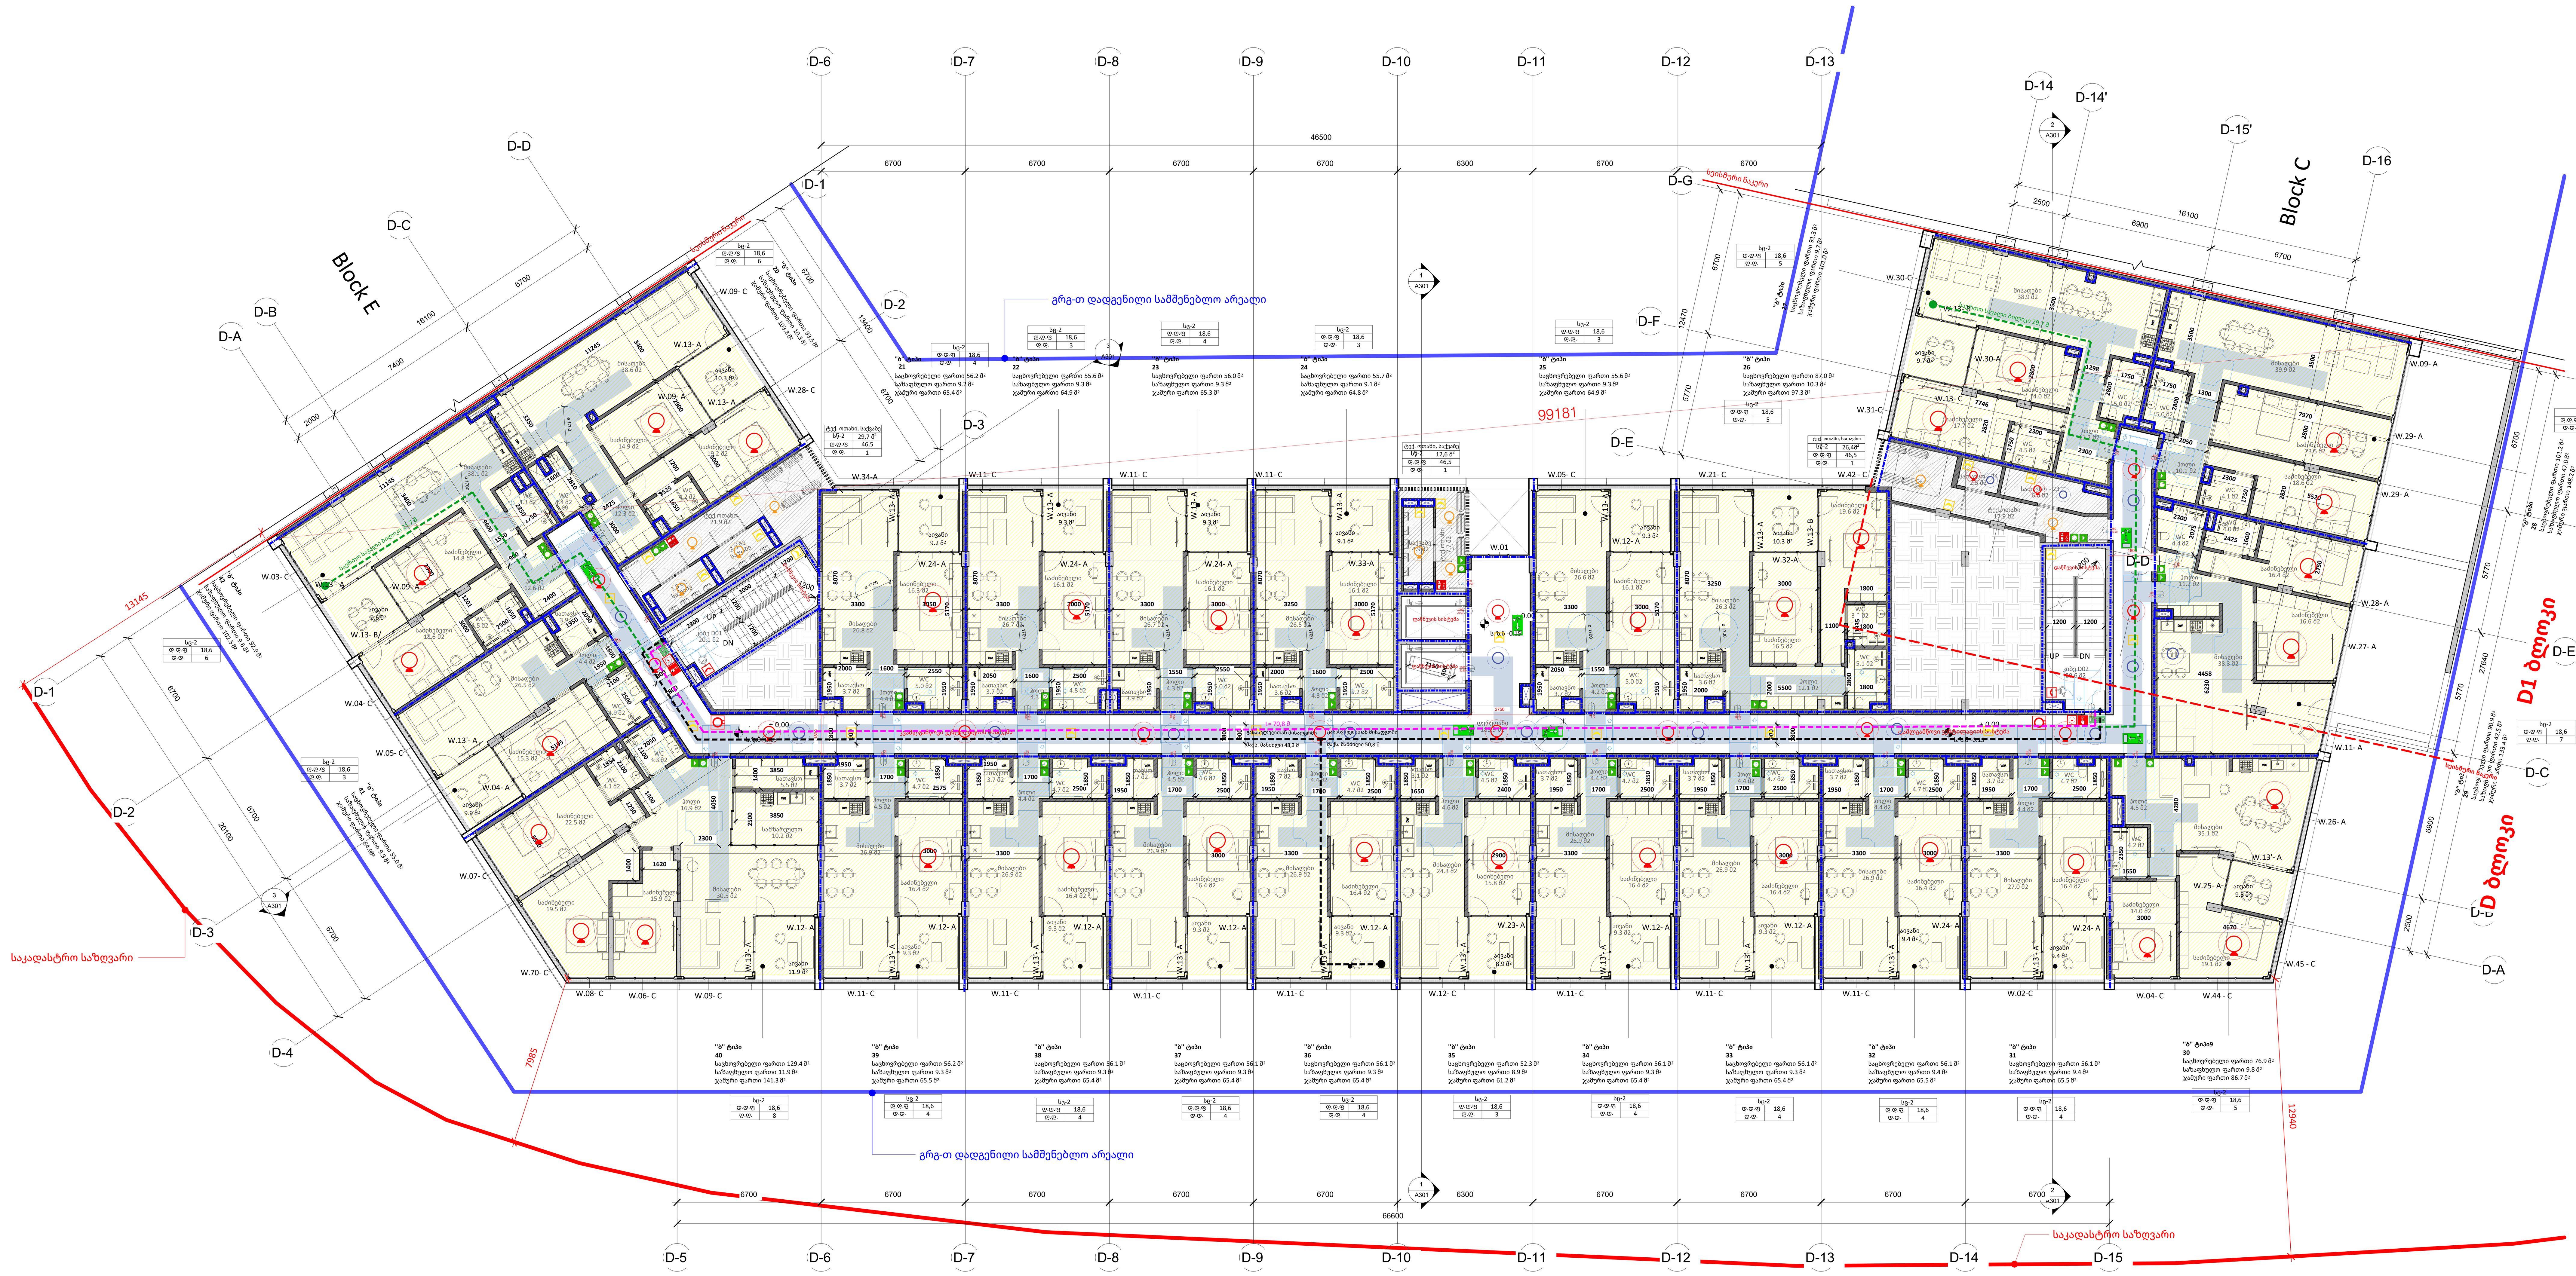


| დაკავებულობა | აღწერილობა | ფართი (მ²) | დაკავებულობის დატ. ფაქტორი | დ.დ. | ს.დ.დ. |
|---|---|---|---|---|---|
| სც-2 | საცხოვრებელი ბინები #20-იდან #42-მდე | 1888,6 | 18,6 | 103 | 106 |
| სწ-2 | ტექ. ოთახები, საქვაბეები, სათავსოები | 68,7 | 46,5 | 3 | |

| დაკავებულობა | საშხეფი სისტემის გარეშე (მ) | საშხეფი სისტემით (მ) |
|---|---|---|
| სწ-2 | 90 | 120 |
| სც-2 | 60 | 75 |

A0

# A101

სათაური / Sheet Name

სართული 0


NS Studio
0179 ბაზალეთის ქუჩა 3
ქ. თბილისი, საქართველო.
Tel: 593 27 88 58
info@nsstudio.ge


პროექტი / Project

ქ. თბილისი, ნაფეტვრებისკენ მიმავალი გზა
ს.კ.- 01.14.07.008.187
საცხოვრებელი კომპლექსი ნაფეტვრებში

ინფორმაცია დამკვეთის შესახებ
-

სიტუაციური გეგმა / Situation Plan

სქემატური განშლა /Building Elevation

შენიშვნა / Note

ექსპლიკაცია / Legend

#03/31/26

Cad Dwg File: **Samgori Residence**

ლუკა ჩაგანავა

NS Studio

A101 სართული 1
1 : 100

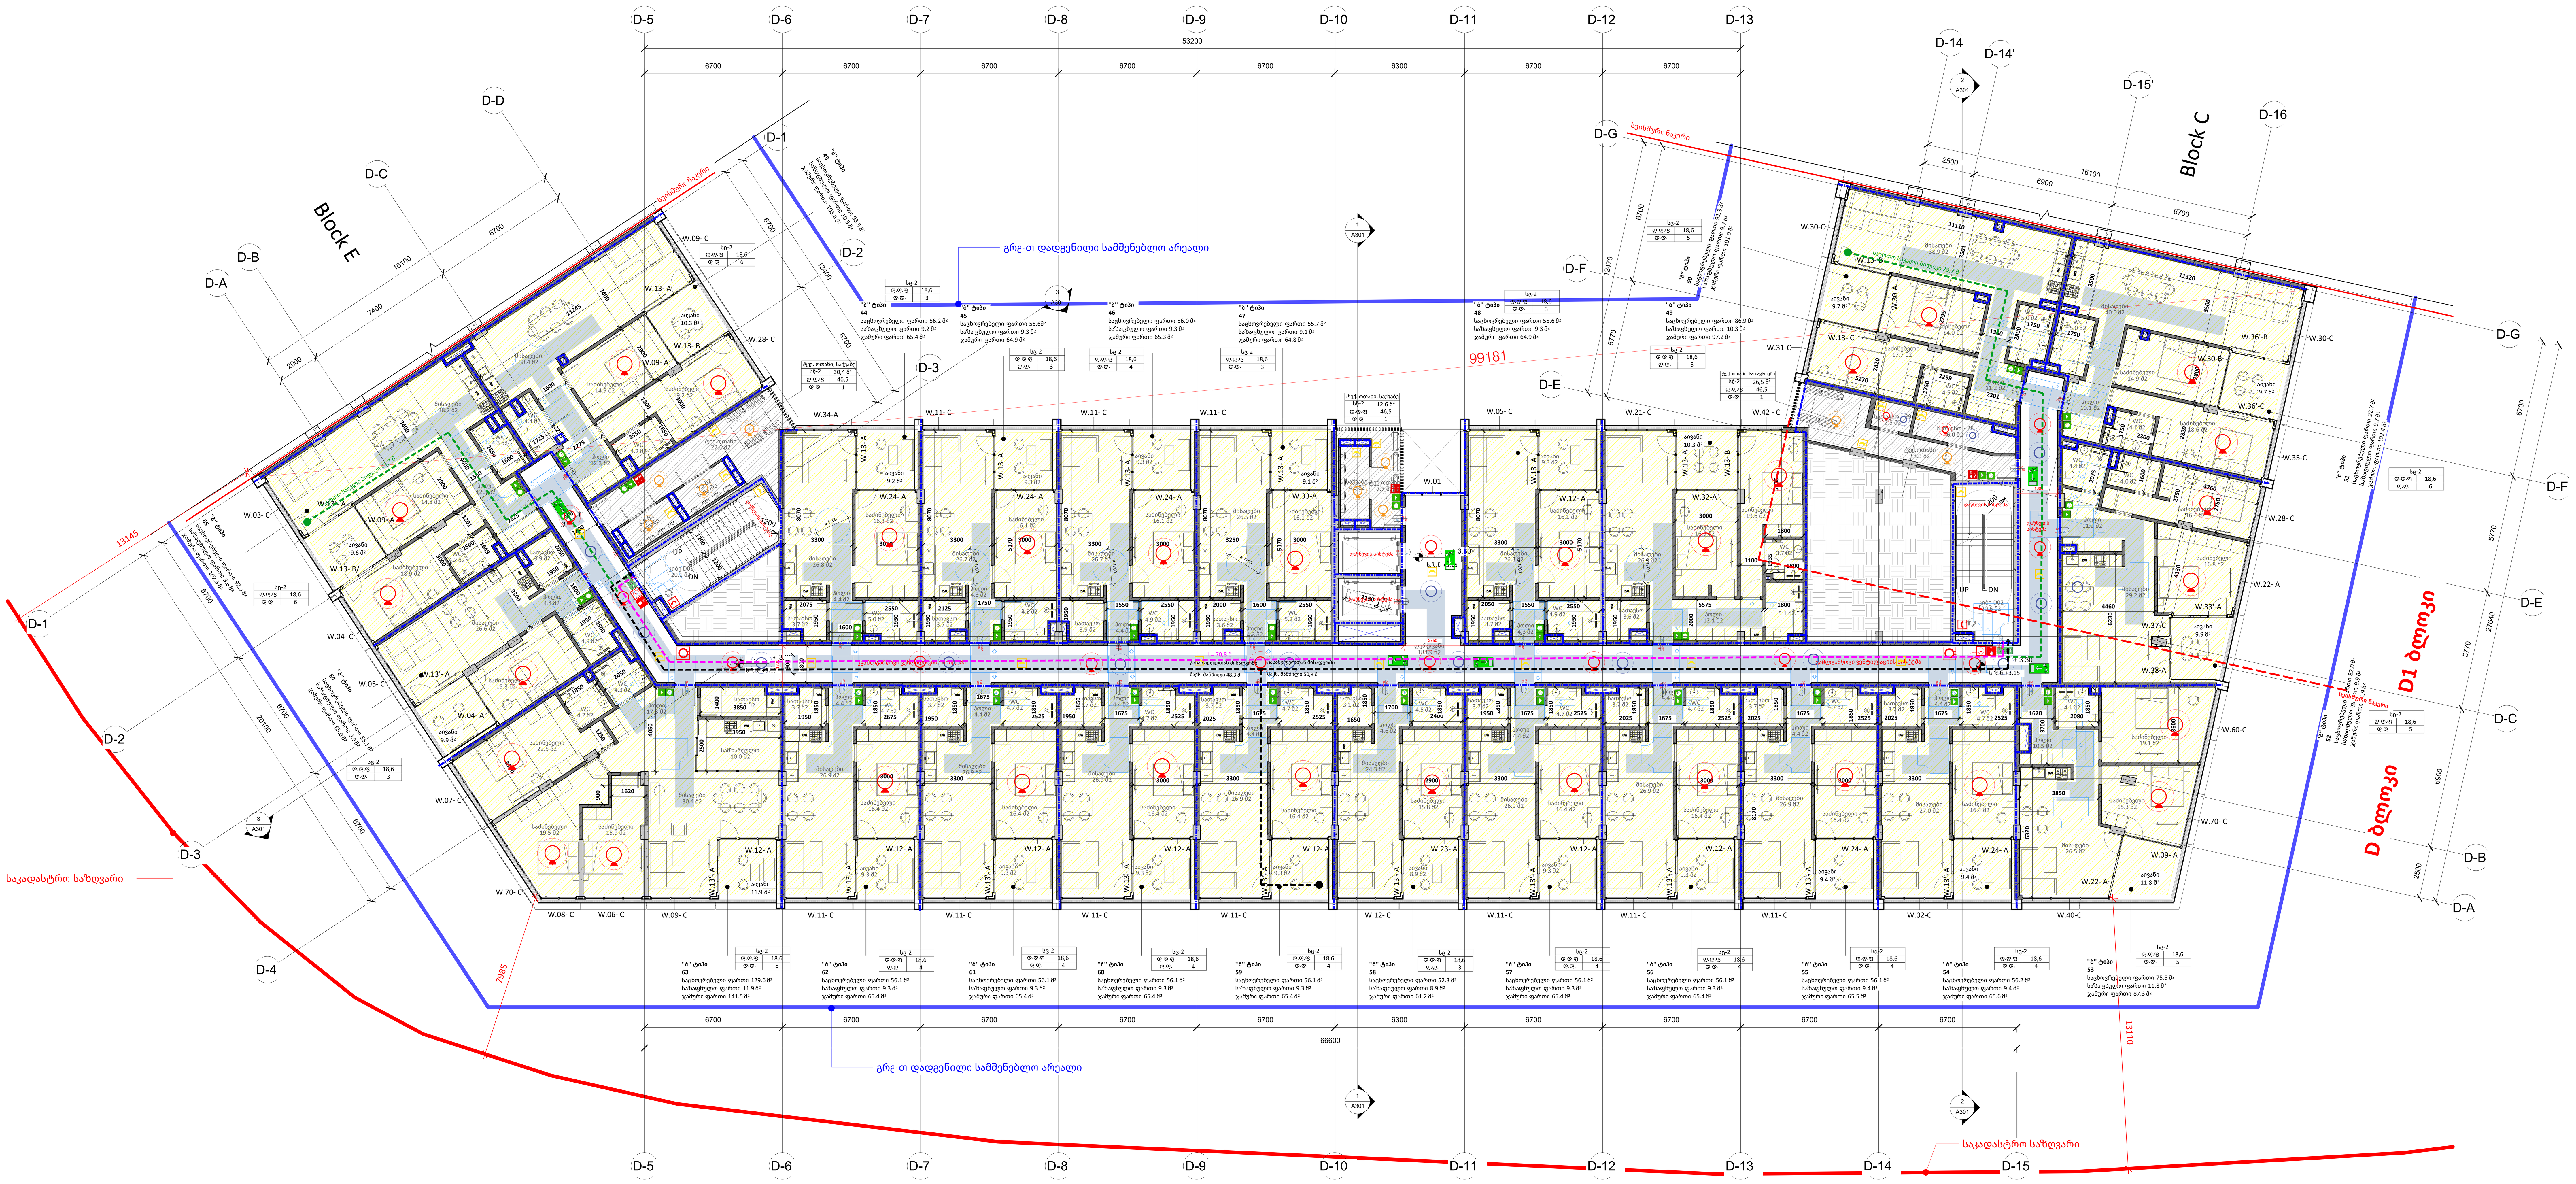


| დაკავებულობა | აღწერილობა | ფართი ($მ^2$) | დაკავებულობის დატ. ფაქტორი | დ.დ. | ს.დ.დ. |
|---|---|---|---|---|---|
| სც-2 | საცხოვრებელი ბინები #43-იდან #65-მდე | 2391,0 | 18,6 | 99 | 102 |
| სწ-2 | საქვაბეები, ტექ. ოთახები | 69,5 | 46,5 | 3 | |

| დაკავებულობა | საშხეფი სისტემის გარეშე (მ) | საშხეფი სისტემით (მ) |
|---|---|---|
| სწ-2 | 90 | 120 |
| სც-2 | 60 | 75 |

A0

# A101

სათაური / Sheet Name

სართული 1

NS Studio
0179 ბაზალეთის ქუჩა 3
ქ. თბილისი, საქართველო.
Tel: 593 27 88 58
info@nsstudio.ge

პროექტი / Project

ქ. თბილისი, ნაფეტვრებისკენ მიმავალი გზა
ს.კ.- 01.14.07.008.187
საცხოვრებელი კომპლექსი ნაფეტვრებში

ინფორმაცია დამკვეთის შესახებ
-

სიტუაციური გეგმა / Situation Plan

სქემატური განშლა /Building Elevation

შენიშვნა / Note

ექსპლიკაცია / Legend

#03/31/26

Cad Dwg File: **Samgori Residence**

ლუკა ჩაგანავა

NS Studio

A101 | სართული 2
1 : 100

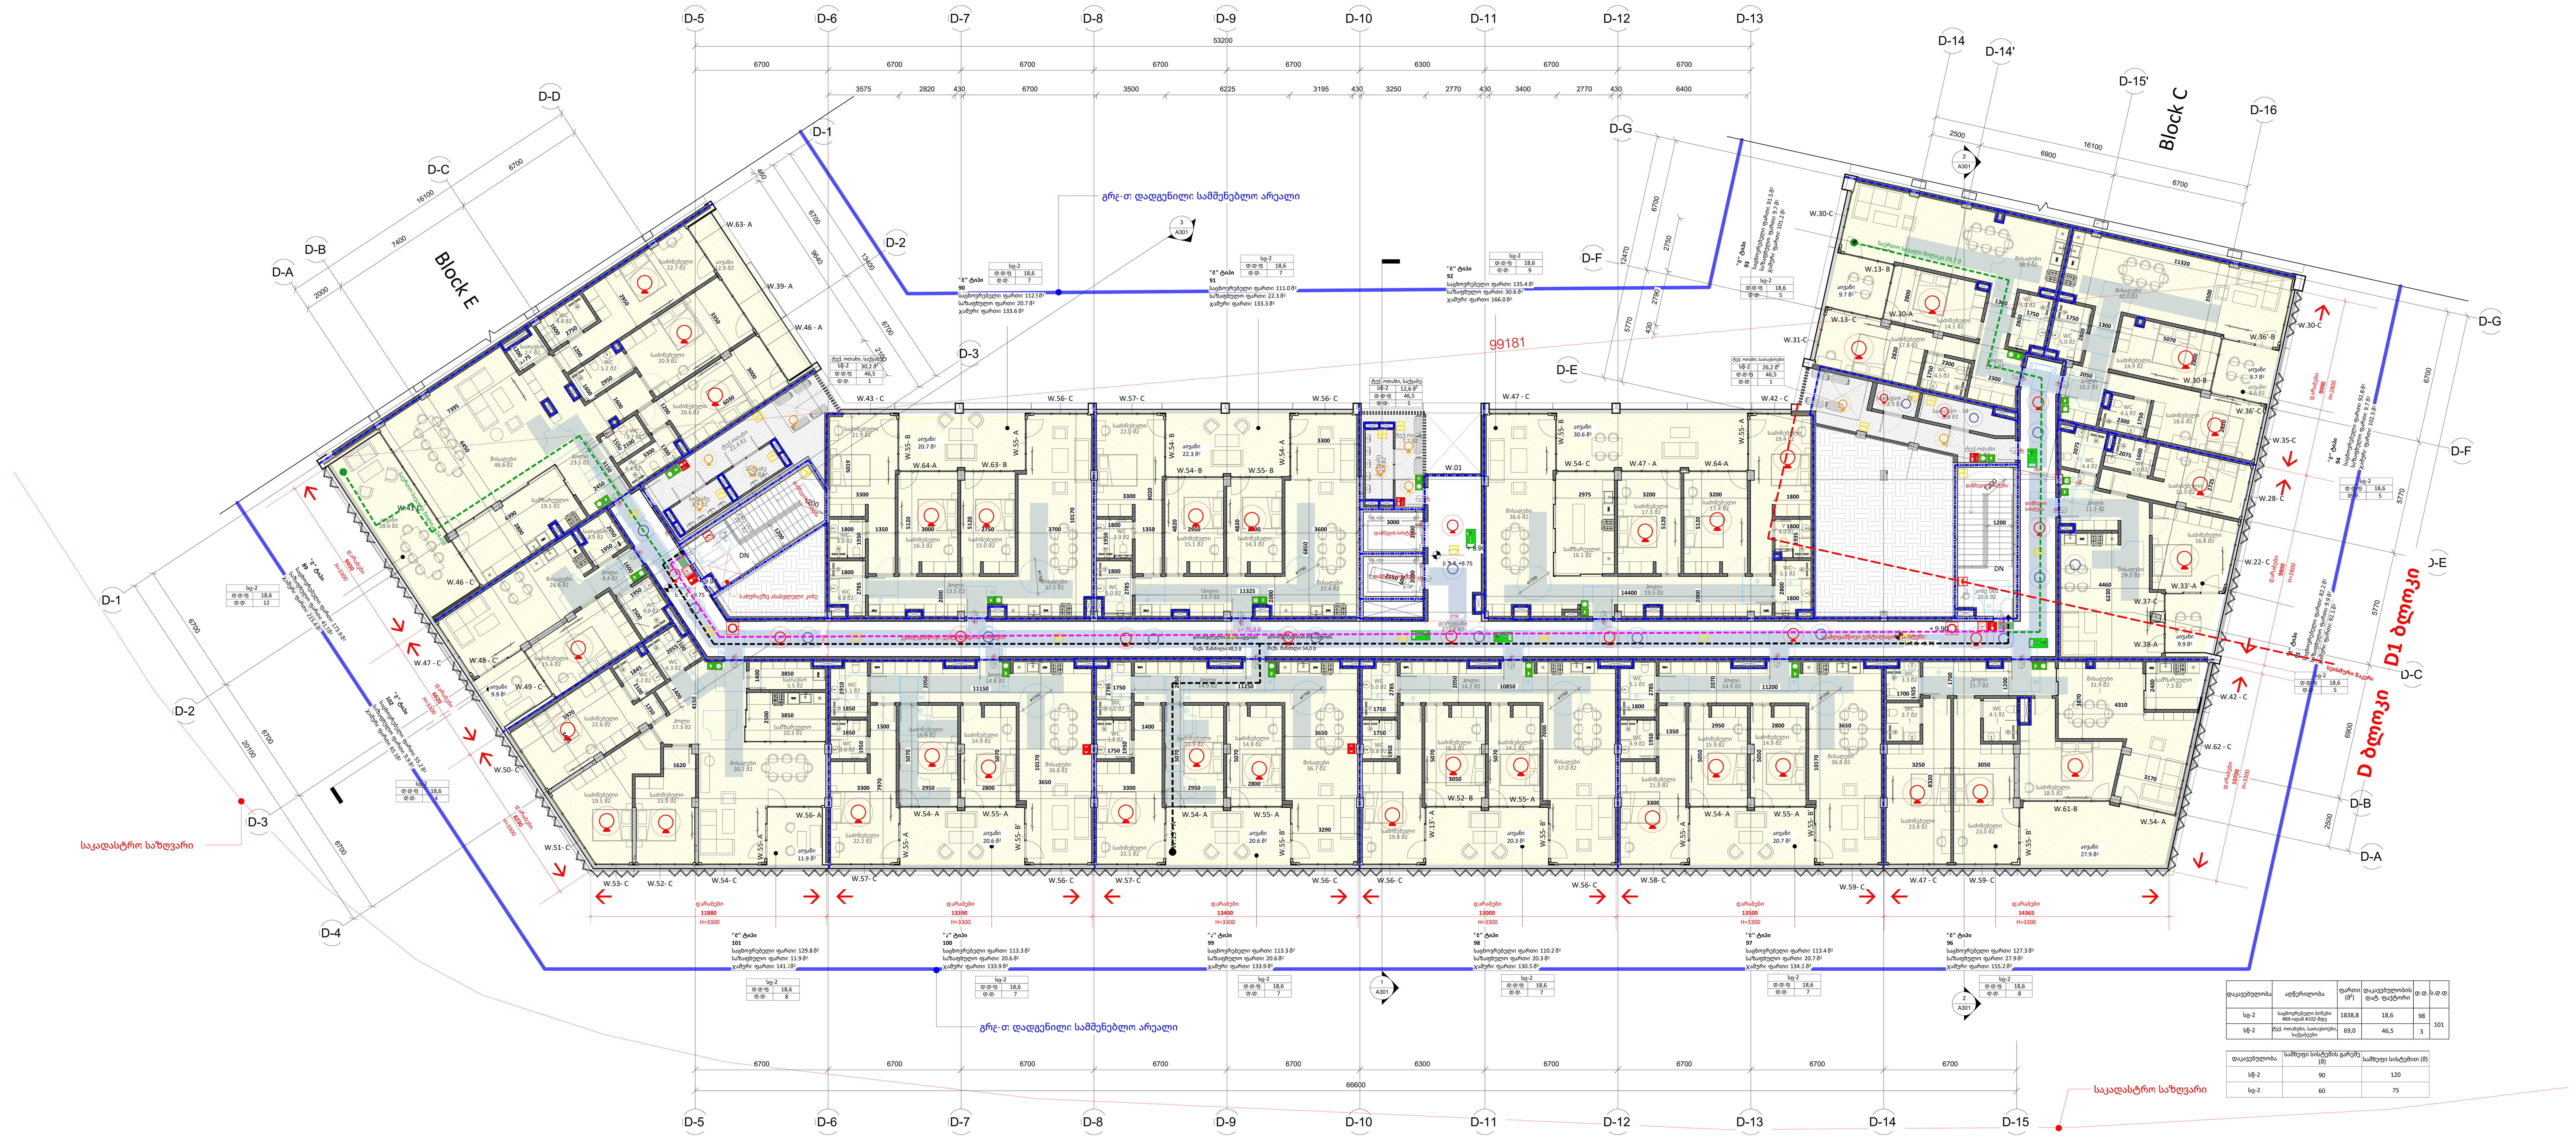


A0

# A101

სათაური / Sheet Name

სართული 3


NS Studio
0179 ბახალეთის ქუჩა 3
ქ. თბილისი, საქართველო.
Tel: 593 27 88 58
info@nsstudio.ge


პროექტი / Project

ქ. თბილისი, ნაფეტვრებისკენ მიმავალი გზა
ს.კ.- 01.14.07.008.187
საცხოვრებელი კომპლექსი ნაფეტვრებში

ინფორმაცია დამკვეთის შესახებ
-

სიტუაციური გეგმა / Situation Plan

სქემატური განშლა /Building Elevation

შენიშვნა / Note

ექსპლიკაცია / Legend

#03/31/26
Cad Dwg File: Samgori Residence
ლუკა ჩაგანავა

NS Studio