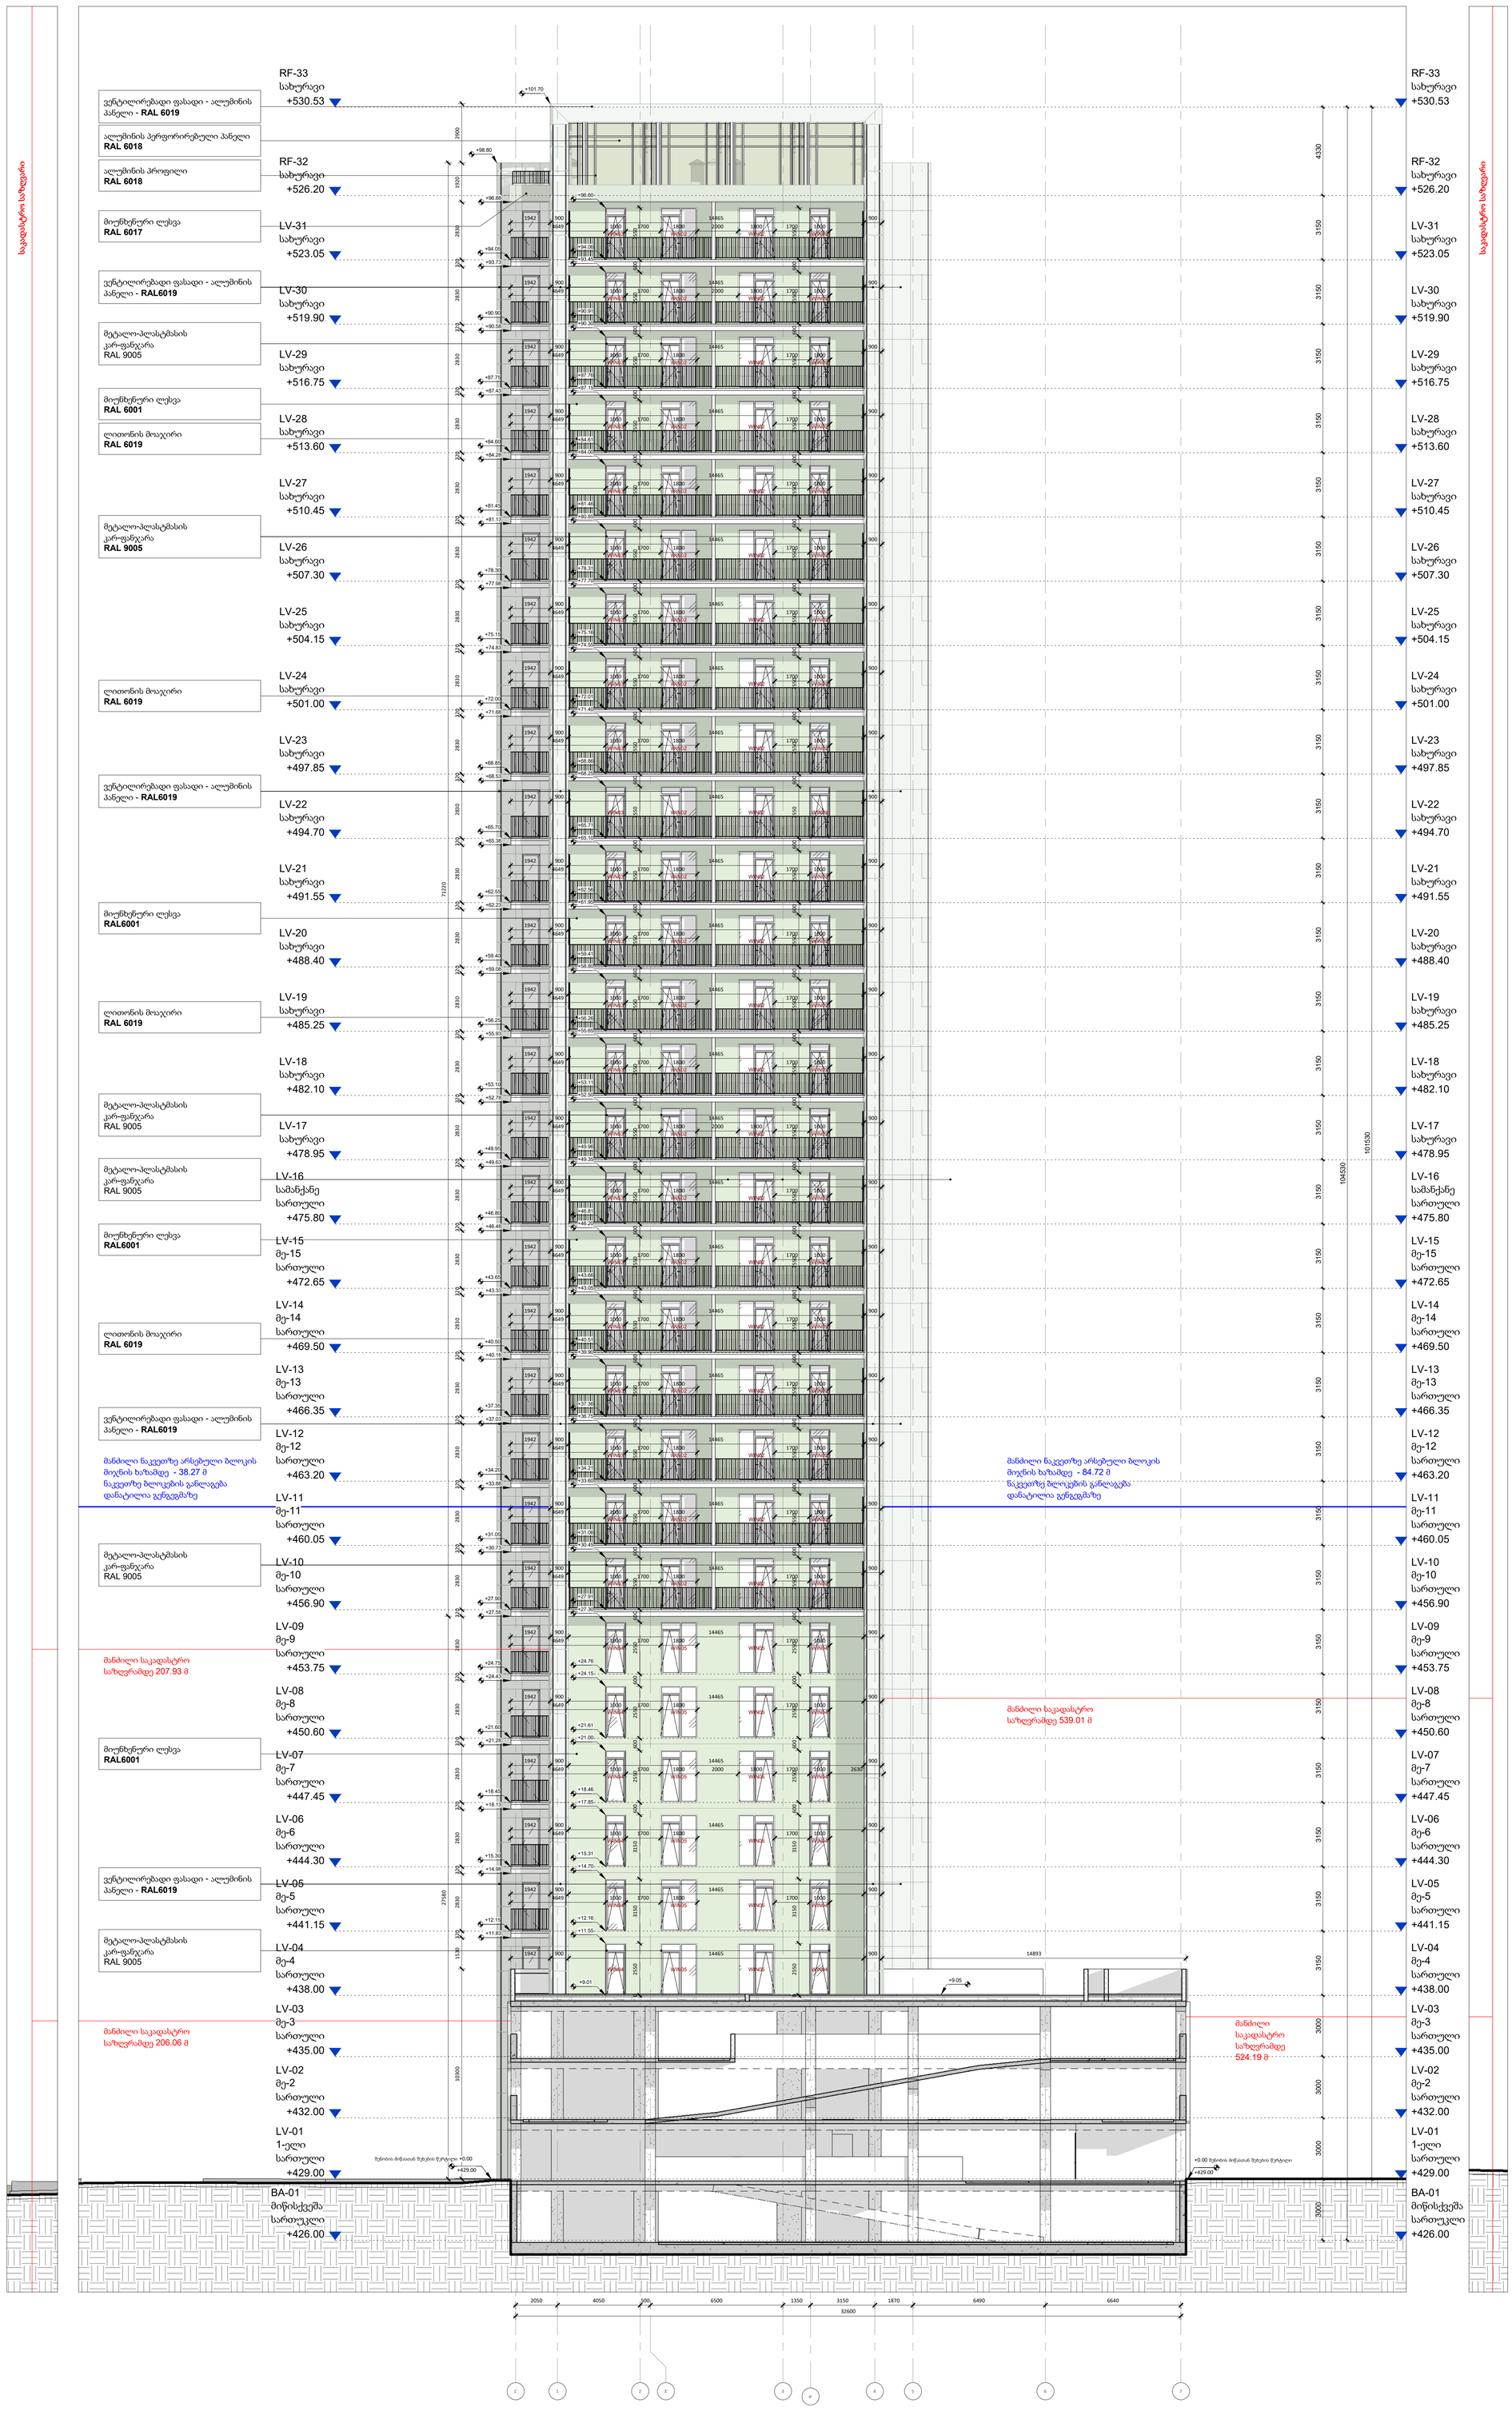
1 EL_1'-7
1 : 120



Wei Yap Architects

Office Space #4, Level 3, 37L Ilia Chavchavadze Avenue, Archi Tower,0162, T'bilisi, Georgia.
info@weiyap.com | www.weiyap.com
Wei Yap Architects LLC
Identification Number : 405813151

რევიზია	თარიღი	განმარტება	გამცემი	მიმღები

GENERAL NOTES

1. Builders and/or Subcontractor to supply one sample each of the proprietary items, finished, samples materials and shop drawings for sign off prior to placement of Order, Fabrication or Construction.
2. Do not scale from this drawing - use figured dimensions.
3. A signed off original of this drawing is retained in Wei Yap Architecture Office for Verification purposes.
4. Information detailed in drawing revisions is for information only and may not be indicative of all changes made.
5. Builders and subcontractor to confirm set outs, levels, setback and critical dimensions on site including all services fixtures and fittings prior to and during the works. Notify Architects to any conflicts discovered prior to proceedings.

COPYRIGHT © WEI YAP ARCHITECTS LLC

This work is copyright and cannot be reproduced or copied in any form or by any means without the written permission of Wei Yap Architecture (Wei Yap Architect LLC). Any license, express or implied, to use this document for any purpose whatsoever is restricted to the terms and of the agreement or implied agreement between Wei Yap Architecture and the instructing party. These drawings cannot be used for construction purposes within the written permission of Wei Yap Architecture.

შენიშვნა:

დამკვეთი : CLIENT NAME	**მთავარი არქიტექტორი :** LM/WY	**პროექტის ხელმძღვანელი :** GG	**ნახაზის N :** GA-WYA-BF-01-A-2201 / **რევ :**
სათაური : **Elevation 1'-7**	**დახაზა :** SP		
პროექტის N : 0000X	**პროექტი :** გრანდ ავენიუ დადიანი ბ ბლოკი Project Address: ქალაქი თბილისი, ცოტნე დადიანის ქ. #32	**მასშტაბი :** 1 : 120 / **ფორმატი :** A0 / **თარიღი :** / **ჩრდილოეთი :**	**სტატუსი :** **WIP**

1 EL_7-1'

1 : 120

საკადასტრო საზღვარი

RF-33 სახურავი +530.53
ვენტილირებადი ფასადი - ალუმინის პანელი - **RAL 6019**
RF-32 სახურავი +526.20
ლითონის მოაჯირი **RAL 6019**
მიუნხენური ლესვა **RAL 6017**
LV-31 სახურავი +523.05
მეტალო-პლასტმასის კარ-ფანჯარა RAL 9005
LV-30 სახურავი +519.90
LV-29 სახურავი +516.75
LV-28 სახურავი +513.60
ლითონის მოაჯირი **RAL 6019**
LV-27 სახურავი +510.45
მეტალო-პლასტმასის კარ-ფანჯარა RAL 9005
LV-26 სახურავი +507.30
LV-25 სახურავი +504.15
ვენტილირებადი ფასადი - ალუმინის პანელი - **RAL 6019**
LV-24 სახურავი +501.00
მიუნხენური ლესვა **RAL 6017**
LV-23 სახურავი +497.85
LV-22 სახურავი +494.70
ლითონის მოაჯირი **RAL 6019**
LV-21 სახურავი +491.55
მეტალო-პლასტმასის კარ-ფანჯარა RAL 9005
LV-20 სახურავი +488.40
LV-19 სახურავი +485.25
ვენტილირებადი ფასადი - ალუმინის პანელი - **RAL 6019**
LV-18 სახურავი +482.10
მიუნხენური ლესვა **RAL 6017**
LV-17 სახურავი +478.95
LV-16 სამანქანე სართული +475.80
მანძილი ნაკვეთზე არსებული ბლოკის მიუნის ხაზამდე - 38.27 მ
ნაკვეთზე ბლოკების განლაგება დანატოლია გენგეგმაზე
LV-15 მე-15 სართული +472.65
ლითონის მოაჯირი **RAL 6019**
LV-14 მე-14 სართული +469.50
LV-13 მე-13 სართული +466.35
LV-12 მე-12 სართული +463.20
ვენტილირებადი ფასადი - ალუმინის პანელი - **RAL 6019**
LV-11 მე-11 სართული +460.05
მიუნხენური ლესვა **RAL 6017**
LV-10 მე-10 სართული +456.90
LV-09 მე-9 სართული +453.75
მეტალო-პლასტმასის კარ-ფანჯარა RAL 9005
LV-08 მე-8 სართული +450.60
LV-07 მე-7 სართული +447.45
ვენტილირებადი ფასადი - ალუმინის პანელი - **RAL 6019**
LV-06 მე-6 სართული +444.30
მიუნხენური ლესვა **RAL 6017**
LV-05 მე-5 სართული +441.15
მანძილი საკადასტრო საზღვრამდე 417.84 მ
LV-04 მე-4 სართული +438.00
ალუმინის პერფორირებული პანელი **RAL 6018**
LV-03 მე-3 სართული +435.00
ალუმინის პროფილი **RAL 6018**
LV-02 მე-2 სართული +432.00
LV-01 1-ელი სართული +429.00
შენობის მიწასთან შეხების წერტილი +0.00 +429.00
BA-01 მიწისქვეშა სართული +426.00

+102.13 +98.80 +97.70 +96.88 +96.60 +94.06 +93.73 +93.45 +90.91 +90.58 +90.30 +87.76 +87.43 +87.15 +84.61 +84.28 +84.00 +81.46 +81.13 +80.85 +78.31 +77.98 +77.70 +75.16 +74.83 +74.55 +72.01 +71.68 +71.40 +68.86 +68.53 +68.25 +65.71 +65.38 +65.10 +62.56 +62.23 +61.95 +59.41 +59.08 +58.80 +56.26 +55.93 +55.65 +53.11 +52.78 +52.50 +49.96 +49.63 +49.35 +46.81 +46.48 +46.20 +43.66 +43.33 +43.05 +40.51 +40.18 +39.90 +37.36 +37.03 +36.75 +34.21 +33.88 +33.60 +31.06 +30.73 +30.45 +27.91 +27.58 +27.30 +24.76 +24.43 +24.15 +21.61 +21.28 +21.00 +18.46 +18.13 +17.85 +15.31 +14.98 +14.70 +12.16 +11.83 +11.55 +9.01 +8.72

7560 10799 5830 2600 5980 1870 1080 2550 2400 3150 1620 1730 1100 4330 3150 3000 8720 10300 8680 6310 6315 14900 5130 1510 6490 2370 19970 104500

6640 6490 1870 3150 1350 6500 500 4050 2050 32600

7 6 5 4 4' 3 3' 2 1 1'

საკადასტრო საზღვარი

Wei Yap Architects

Office Space #4, Level 3, 37L Ilia Chavchavadze Avenue, Archi Tower,0162, T'bilisi, Georgia.
info@weiyap.com | www.weiyap.com
Wei Yap Architects LLC
Identification Number : 405813151

რევიზია	თარიღი	განმარტება	გამცემი	მიმღები

GENERAL NOTES

1. Builders and/or Subcontractor to supply one sample each of the proprietary items, finished, samples materials and shop drawings for sign off prior to placement of Order, Fabrication or Construction.
2. Do not scale from this drawing - use figured dimensions.
3. A signed off original of this drawing is retained in Wei Yap Architecture Office for Verification purposes.
4. Information detailed in drawing revisions is for information only and may not be indicative of all changes made.
5. Builders and subcontractor to confirm set outs, levels, setback and critical dimensions on site including all services fixtures and fittings prior to and during the works. Notify Architects to any conflicts discovered prior to proceedings.

COPYRIGHT © WEI YAP ARCHITECTS LLC

This work is copyright and cannot be reproduced or copied in any form or by any means without the written permission of Wei Yap Architecture (Wei Yap Architect LLC). Any license, express or implied, to use this document for any purpose whatsoever is restricted to the terms and of the agreement or implied agreement between Wei Yap Architecture and the instructing party. These drawings cannot be used for construction purposes within the written permission of Wei Yap Architecture.

შენიშვნა:

დამკვეთი : CLIENT NAME

მთავარი არქიტექტორი : LM/WY

პროექტის ხელმძღვანელი : GG

სათაური : **Elevation 7-1'**

დახაზა : SP

ნახაზის N : GA-WYA-BF-01-A-2201

რევ :

პროექტის N : 0000X

პროექტი : გრანდ ავენიუ დადიანი ბ ბლოკი
Project Address: ქალაქი თბილისი, ცოტნე დადიანის ქ. #32

მასშტაბი : 1 : 120

ფორმატი : A0

თარიღი :

ჩრდილოეთი :

სტატუსი : **WIP**

1 EL_A'-Q

1 : 120



საკადასტრო საზღვარი

საკადასტრო საზღვარი

Wei Yap Architects

Office Space #4, Level 3, 37L Ilia Chavchavadze Avenue, Archi Tower,0162, T'bilisi, Georgia.
info@weiyap.com | www.weiyap.com
Wei Yap Architects LLC
Identification Number : 405813151

რევიზია	თარიღი	განმარტება	გამცემი	მიმღები

GENERAL NOTES

1. Builders and/or Subcontractor to supply one sample each of the proprietary items, finished, samples materials and shop drawings for sign off prior to placement of Order, Fabrication or Construction.
2. Do not scale from this drawing - use figured dimensions.
3. A signed off original of this drawing is retained in Wei Yap Architecture Office for Verification purposes.
4. Information detailed in drawing revisions is for information only and may not be indicative of all changes made.
5. Builders and subcontractor to confirm set outs, levels, setback and critical dimensions on site including all services fixtures and fittings prior to and during the works. Notify Architects to any conflicts discovered prior to proceedings.

COPYRIGHT © WEI YAP ARCHITECTS LLC

This work is copyright and cannot be reproduced or copied in any form or by any means without the written permission of Wei Yap Architecture (Wei Yap Architect LLC). Any license, express or implied, to use this document for any purpose whatsoever is restricted to the terms and of the agreement or implied agreement between Wei Yap Architecture and the instructing party. These drawings cannot be used for construction purposes within the written permission of Wei Yap Architecture.

შენიშვნა:

დამკვეთი : CLIENT NAME

მთავარი არქიტექტორი : LM/WY

პროექტის ხელმძღვანელი : GG

სათაური : **Elevation A'-Q**

დახაზა : SP

პროექტის N : 0000X

პროექტი : გრანდ ავენიუ დადიანი ბ ბლოკი
Project Address: ქალაქი თბილისი, ცოტნე დადიანის ქ. #32

მასშტაბი : 1 : 120

ფორმატი : A0

თარიღი :

ჩრდილოეთი :

ნახაზის N : GA-WYA-BF-01-A-2201

რევ :

სტატუსი : **WIP**

1 EL_Q-A'

1 : 120

საკადასტრო საზღვარი

ვენტილირებადი ფასადი - ალუმინის პანელი - **RAL 6019**

ლითონის მოაჯირი **RAL 6019**

მიუნხენური ლესვა **RAL 6017**

მეტალო-პლასტმასის კარ-ფანჯარა RAL 9005

ალუმინის პერფორირებული პანელი **RAL 6018**

ალუმინის პროფილი **RAL 6018**

მანძილი ნაკვეთზე არსებული ბლოკის მიჯნის ხაზამდე - 32.15 მ
ნაკვეთზე ბლოკების განლაგება დანატოლია გენგეგმაზე

მანძილი საკადასტრო საზღვრამდე 87.76 მ

მანძილი საკადასტრო საზღვრამდე 91.56 მ

RF-32 სახურავი +526.20
LV-31 სახურავი +523.05
LV-30 სახურავი +519.90
LV-29 სახურავი +516.75
LV-28 სახურავი +513.60
LV-27 სახურავი +510.45
LV-26 სახურავი +507.30
LV-25 სახურავი +504.15
LV-24 სახურავი +501.00
LV-23 სახურავი +497.85
LV-22 სახურავი +494.70
LV-21 სახურავი +491.55
LV-20 სახურავი +488.40
LV-19 სახურავი +485.25
LV-18 სახურავი +482.10
LV-17 სახურავი +478.95
LV-16 სამანქანე სართული +475.80
LV-15 მე-15 სართული +472.65
LV-14 მე-14 სართული +469.50
LV-13 მე-13 სართული +466.35
LV-12 მე-12 სართული +463.20
LV-11 მე-11 სართული +460.05
LV-10 მე-10 სართული +456.90
LV-09 მე-9 სართული +453.75
LV-08 მე-8 სართული +450.60
LV-07 მე-7 სართული +447.45
LV-06 მე-6 სართული +444.30
LV-05 მე-5 სართული +441.15
LV-04 მე-4 სართული +438.00
LV-03 მე-3 სართული +435.00
LV-02 მე-2 სართული +432.00
LV-01 1-ელი სართული +429.00
BA-01 მიწისქვეშა სართული +426.00

+0.00 წერტილის მიმართ შეესაბამება +429.00

6500 6500 3600 600 1550 5550 50 4000 1450 1950 3300 250 6350 5600 1000 6400 600 4000 4000 300 4250 950 3500 600 7350 50
80250

Q P O N M M' M'' L K K' J I I' H M'' G F F' E E' D C C' C'' B A A'

Wei Yap Architects

Office Space #4, Level 3, 37L Ilia Chavchavadze Avenue, Archi Tower,0162, T'bilisi, Georgia.
info@weiyap.com | www.weiyap.com
Wei Yap Architects LLC
Identification Number : 405813151

რევიზია	თარიღი	განმარტება	გამცემი	მიმღები

GENERAL NOTES

1. Builders and/or Subcontractor to supply one sample each of the proprietary items, finished, samples materials and shop drawings for sign off prior to placement of Order, Fabrication or Construction.
2. Do not scale from this drawing - use figured dimensions.
3. A signed off original of this drawing is retained in Wei Yap Architecture Office for Verification purposes.
4. Information detailed in drawing revisions is for information only and may not be indicative of all changes made.
5. Builders and subcontractor to confirm set outs, levels, setback and critical dimensions on site including all services fixtures and fittings prior to and during the works. Notify Architects to any conflicts discovered prior to proceedings.

COPYRIGHT © WEI YAP ARCHITECTS LLC

This work is copyright and cannot be reproduced or copied in any form or by any means without the written permission of Wei Yap Architecture (Wei Yap Architect LLC). Any license, express or implied, to use this document for any purpose whatsoever is restricted to the terms and of the agreement or implied agreement between Wei Yap Architecture and the instructing party. These drawings cannot be used for construction purposes within the written permission of Wei Yap Architecture.

შენიშვნა:

დამკვეთი : CLIENT NAME

მთავარი არქიტექტორი : LM/WY

პროექტის ხელმძღვანელი : GG

სათაური : **Elevation Q-A'**

დახაზა : SP

პროექტის N : 0000X

პროექტი : გრანდ ავენიუ დადიანი ბ ბლოკი
Project Address: ქალაქი თბილისი, ცოტნე დადიანის ქ. #32

მასშტაბი : 1 : 120

ფორმატი : A0

თარიღი :

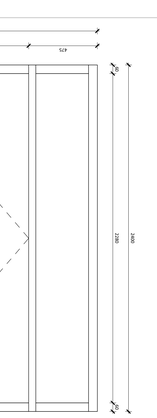
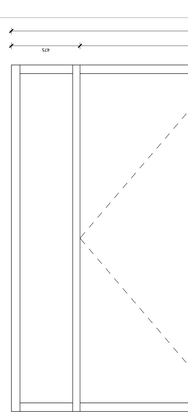
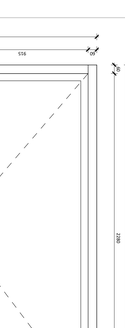
ჩრდილოეთი :

ნახაზის N : GA-WYA-BF-01-A-2201

რევ :

სტატუსი : **WIP**

Window Schedule

Mark	WIN01	WIN02	WIN03	WIN04	WIN05	WIN06
Elevation						
Size	2400X2900 38	2400X2900 38	2550X1000 38	2550X1000 38	2550X1800 38	2550X3000 38
Opening	6.96 ფ2	4.59 ფ2	2.55 ფ2	2.55 ფ2	4.59 ფ2	7.65 ფ2
Finish	ალუმინის ფანჯრის ბლოკი RAL 9005	ალუმინის ფანჯრის ბლოკი RAL 9005	ალუმინის ფანჯრის ბლოკი RAL 9005	ალუმინის ფანჯრის ბლოკი RAL 9005	ალუმინის ფანჯრის ბლოკი RAL 9005	ალუმინის ფანჯრის ბლოკი RAL 9005
Amount	2	2	1	1	12	12
Total Amount	56	826	72	12	12	84



ხელშეკრულების ობიექტი : WIP

შენიშვნა :

Window Specification




დამკვეთი : CLIENT NAME

ავტორი : Wei Yap Architects

info@weiyap.com | www.weiyap.com
Wei Yap Architects LLC

COPYRIGHT © WEI YAP ARCHITECTS LLC



