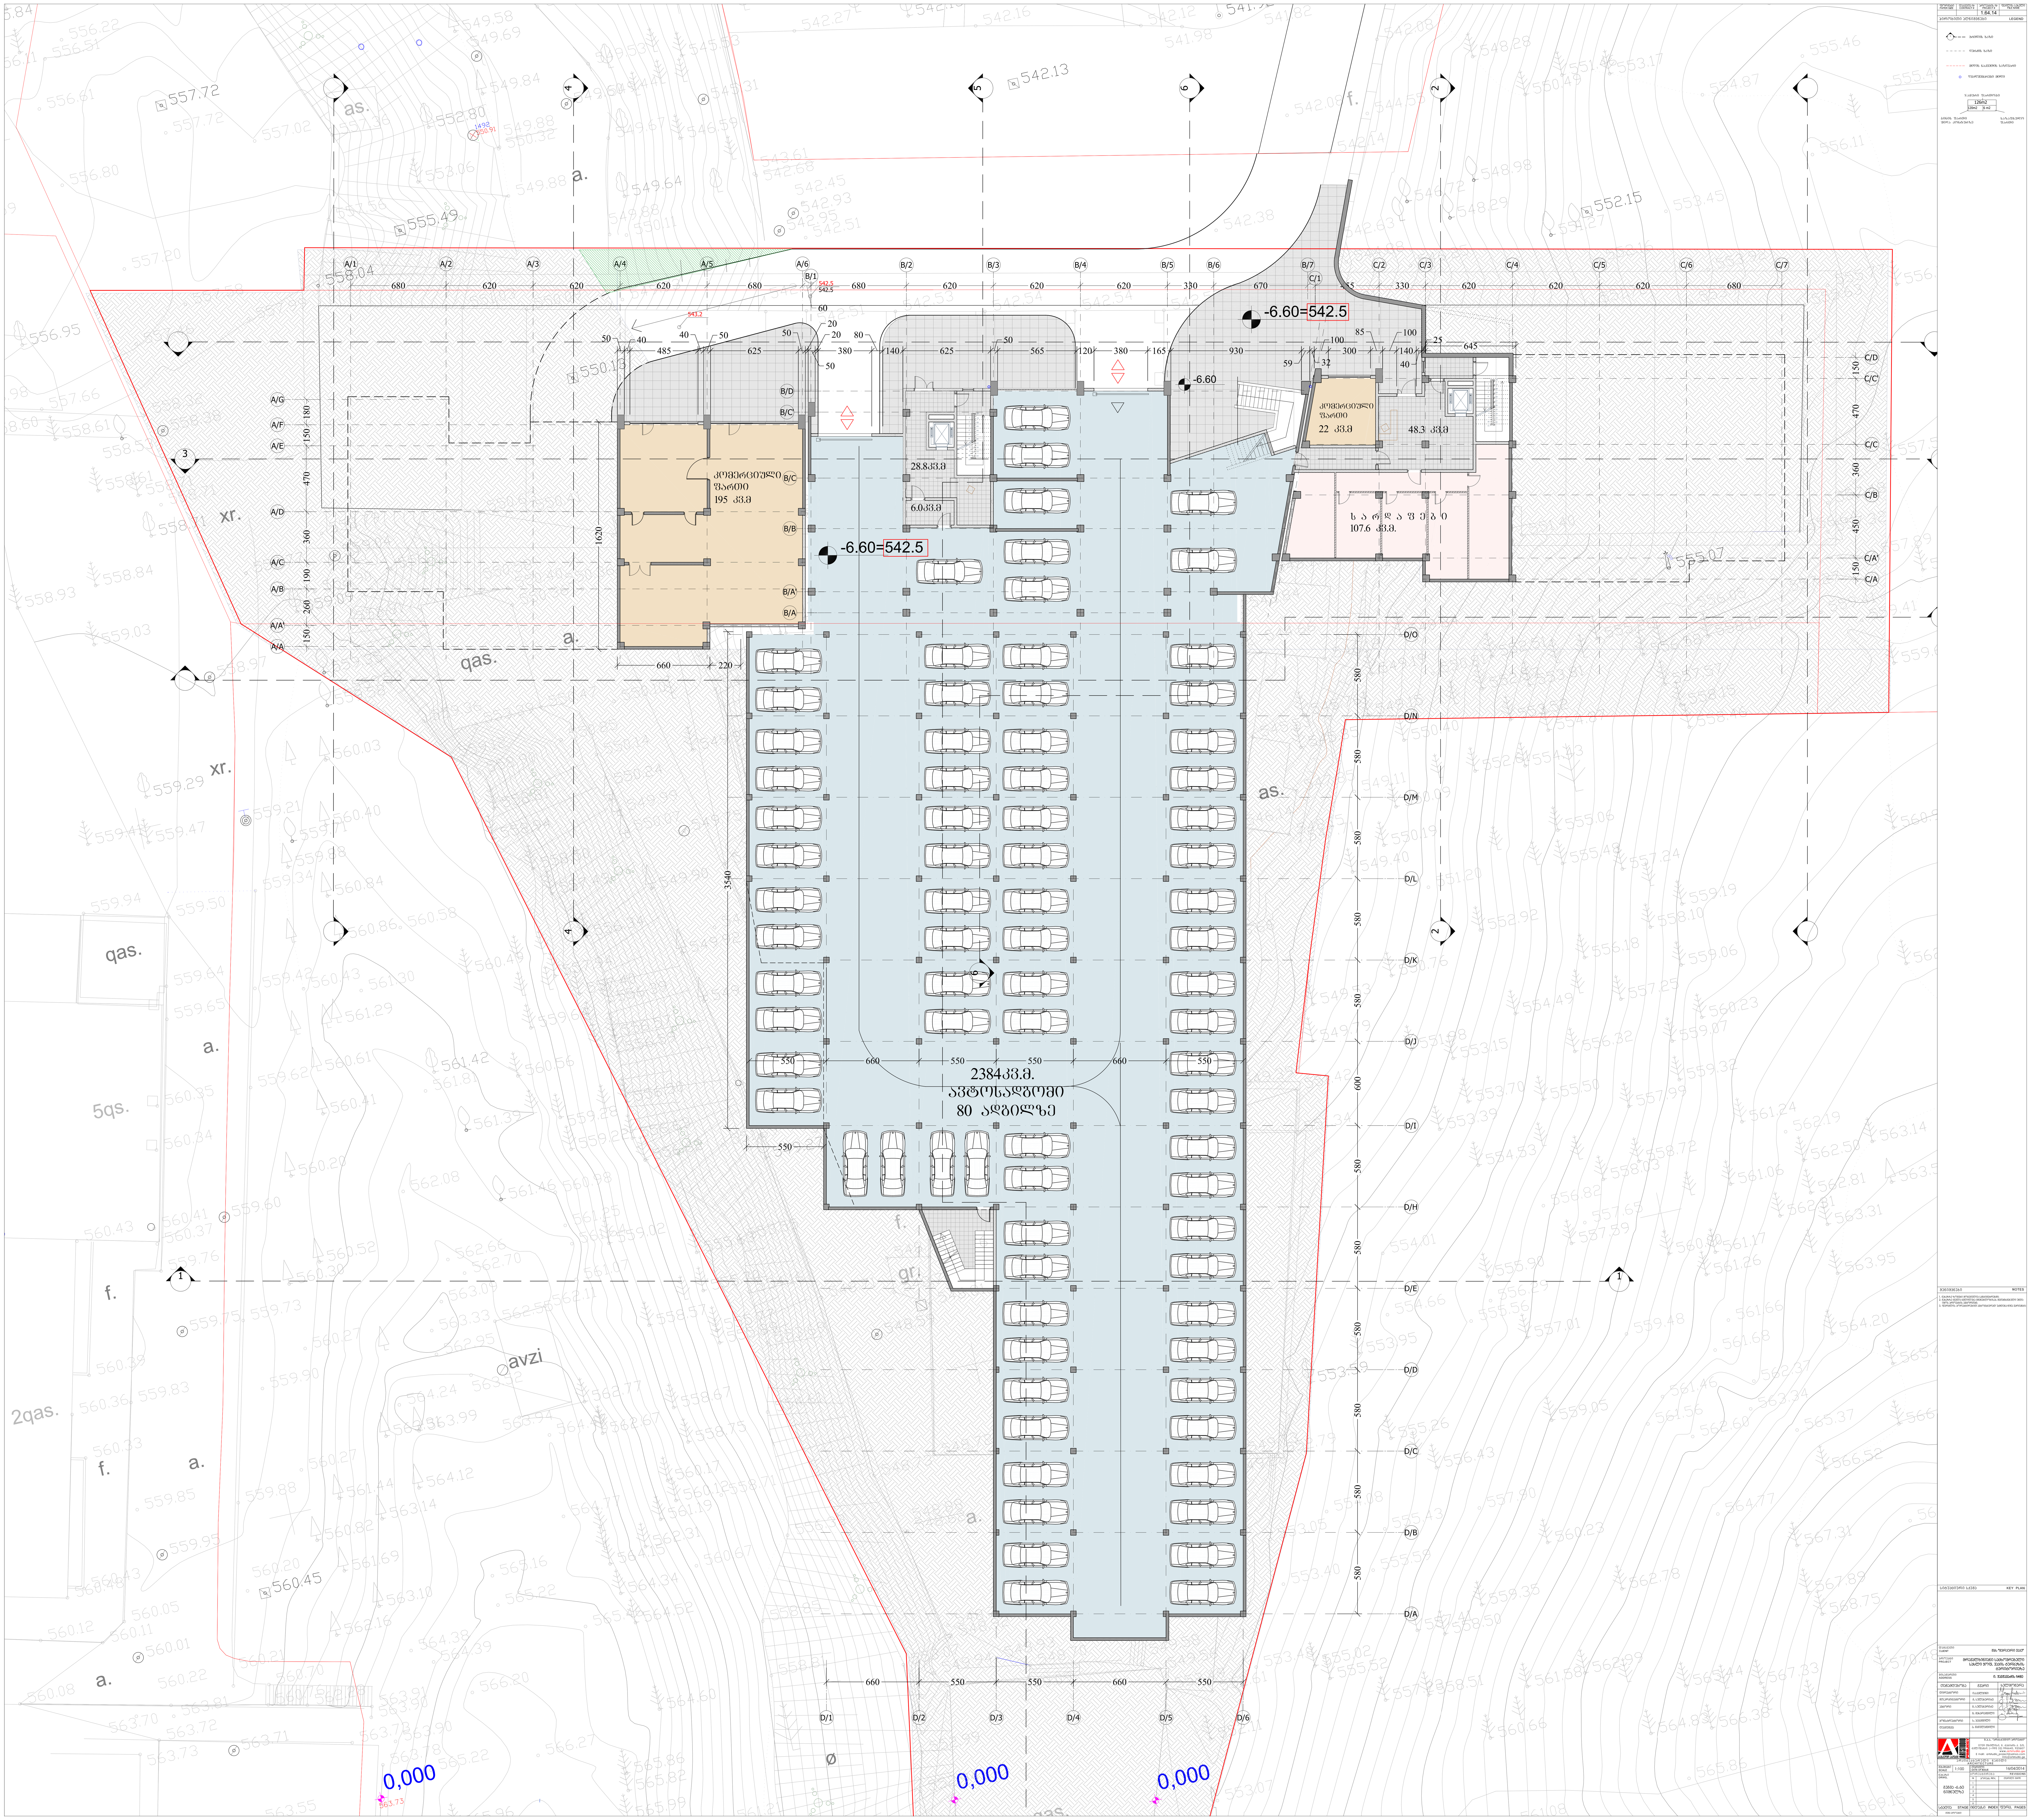
-6.60=542.5
-6.60=542.5
2384კვ.მ.
ავტოსადგომი
80 ადგილზე
0,000
0,000
0,000

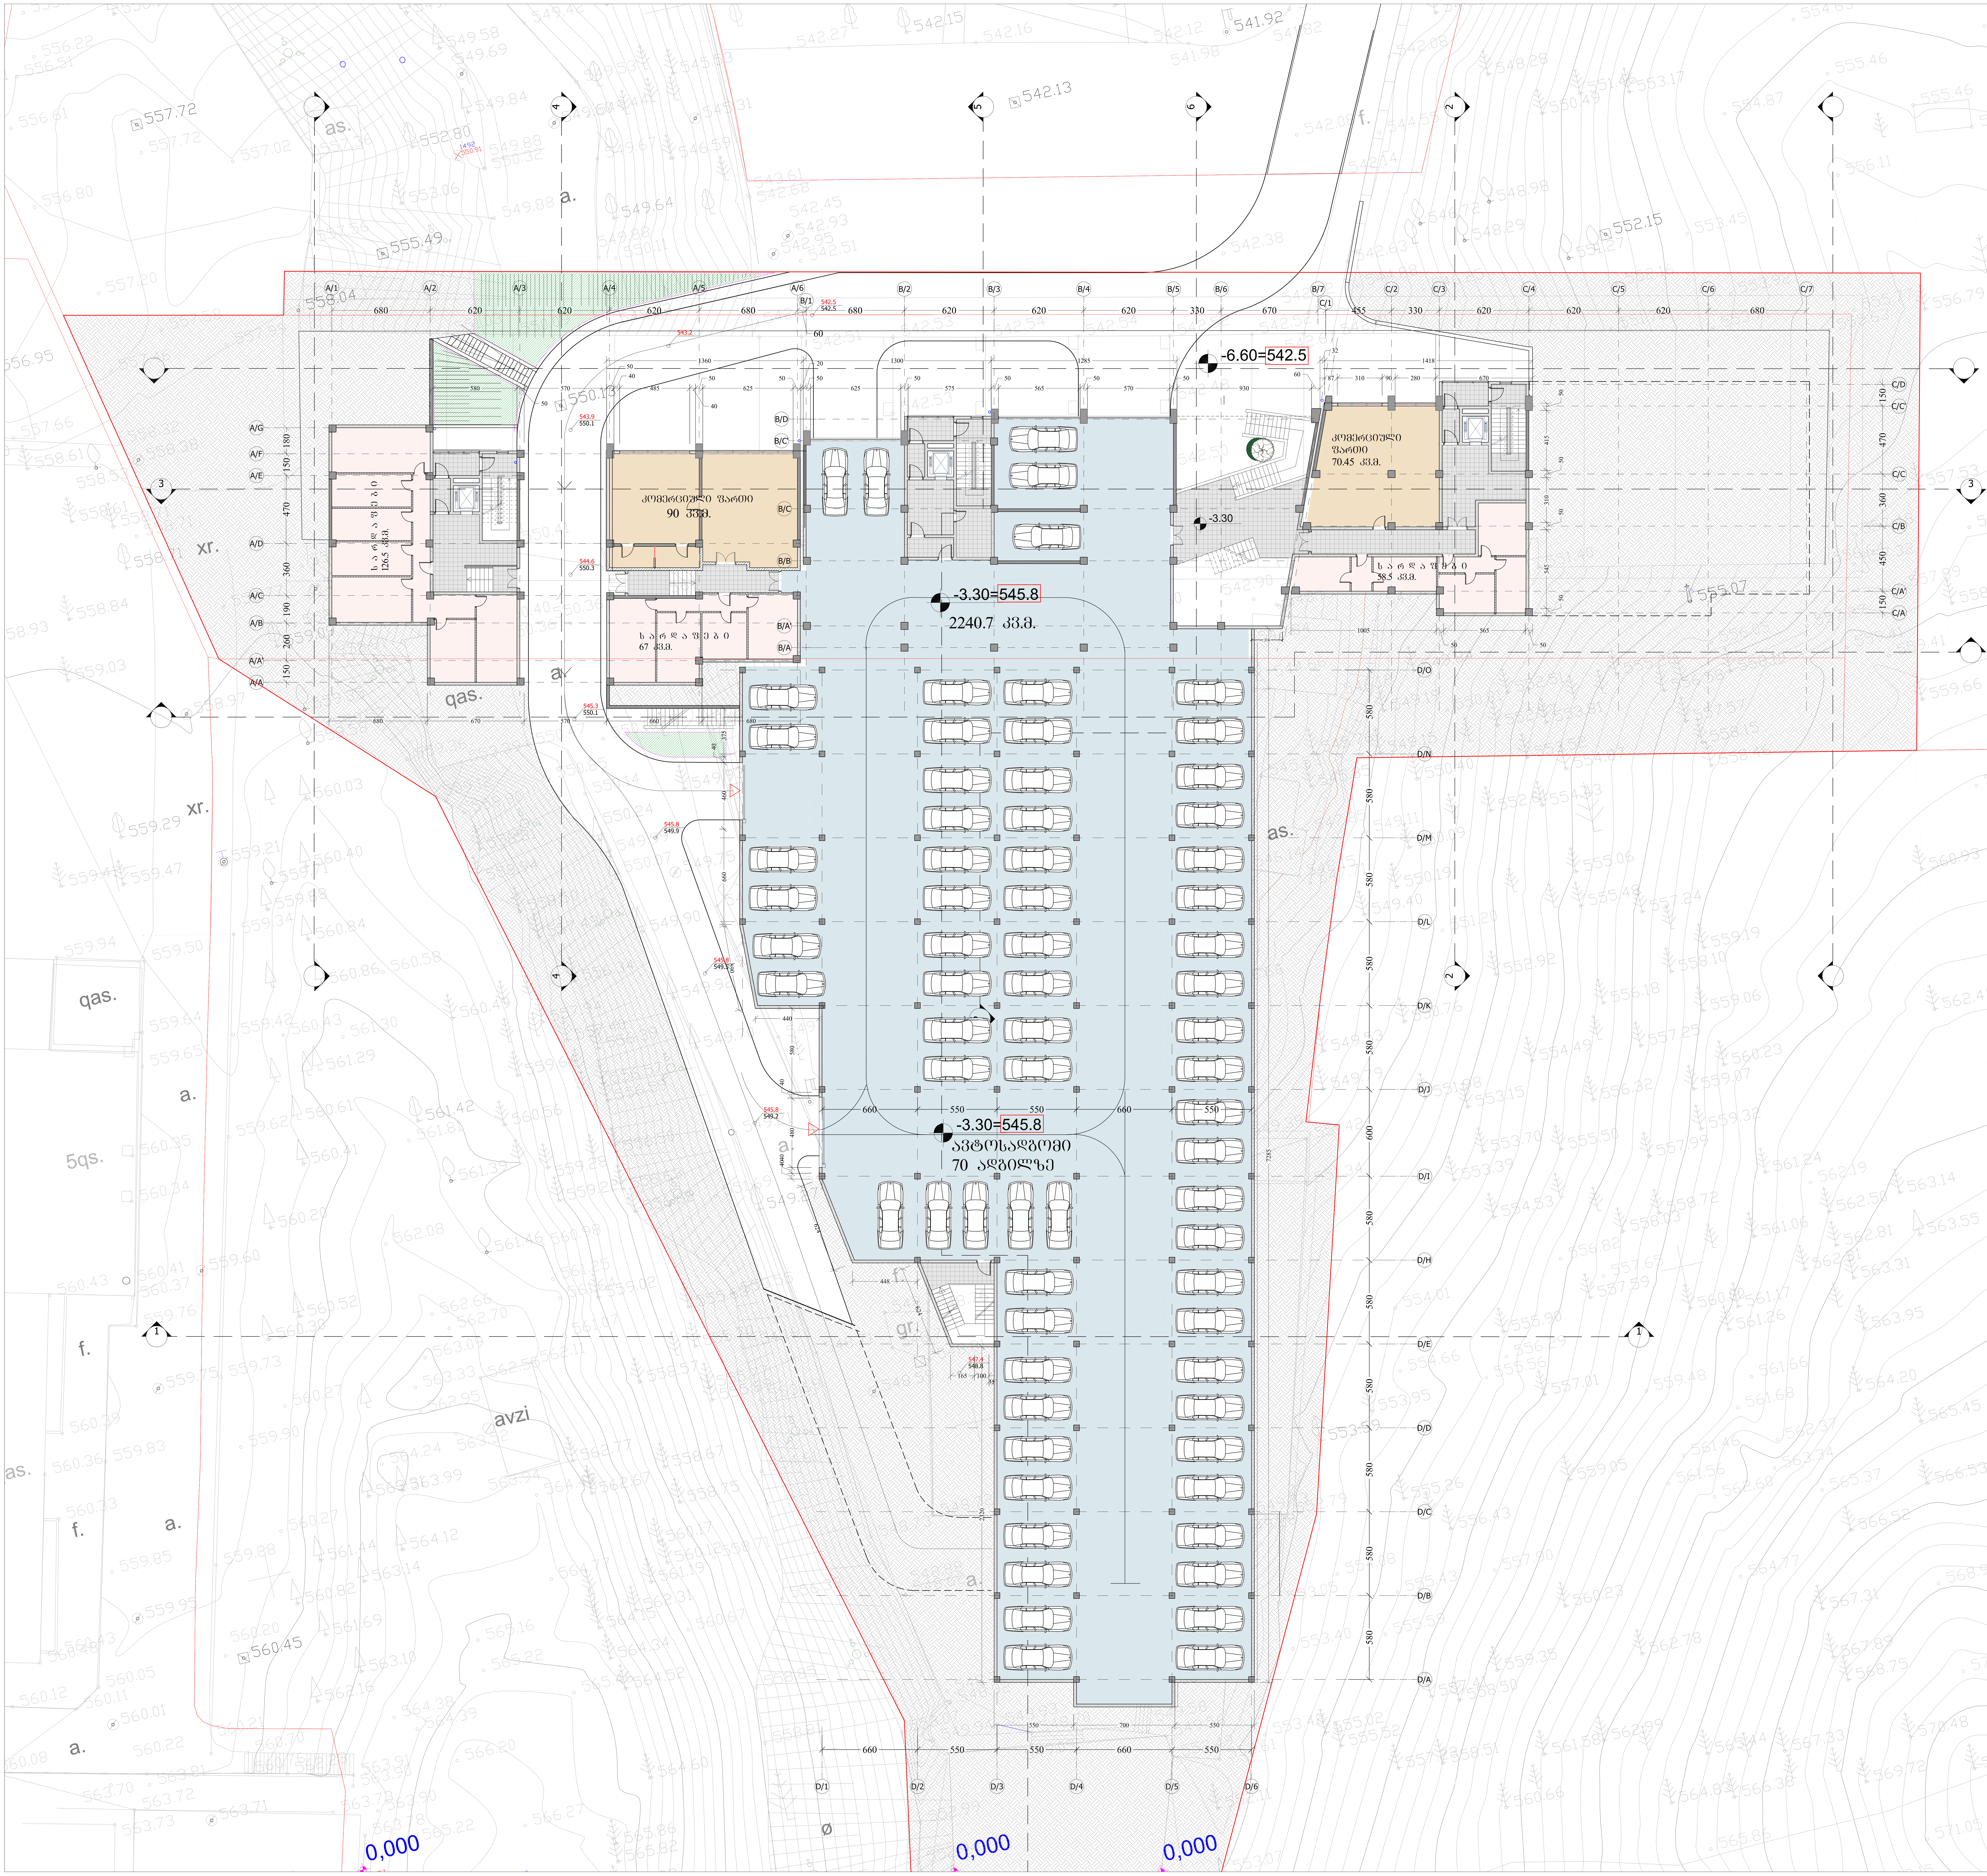
-6.60=542.5
კომერციული ფართი
90 კვ.მ.
კომერციული ფართი
70.45 კვ.მ.
სარდაფი
126.5 კვ.მ.
სარდაფი
67 კვ.მ.
სარდაფი
38.5 კვ.მ.
-3.30
-3.30=545.8
2240.7 კვ.მ.
-3.30=545.8
ავტოსადგომი
70 ადგილზე
0,000
0,000
0,000

-0.90=548.3

-0.60=548.5

-0.30=548.8

0.00=549.1

-6.60=542.5

-6.60

-3.30

0.00

-0.15=548.95

-0.15=548.95

-0.30=548.8

-0.30=548.8

-0.30=548.8

0.90=550.0

0.00=549.1

-0.30=548.8


0,000

563.73

avzi

qas.

a.

f.

xr.

5qs.

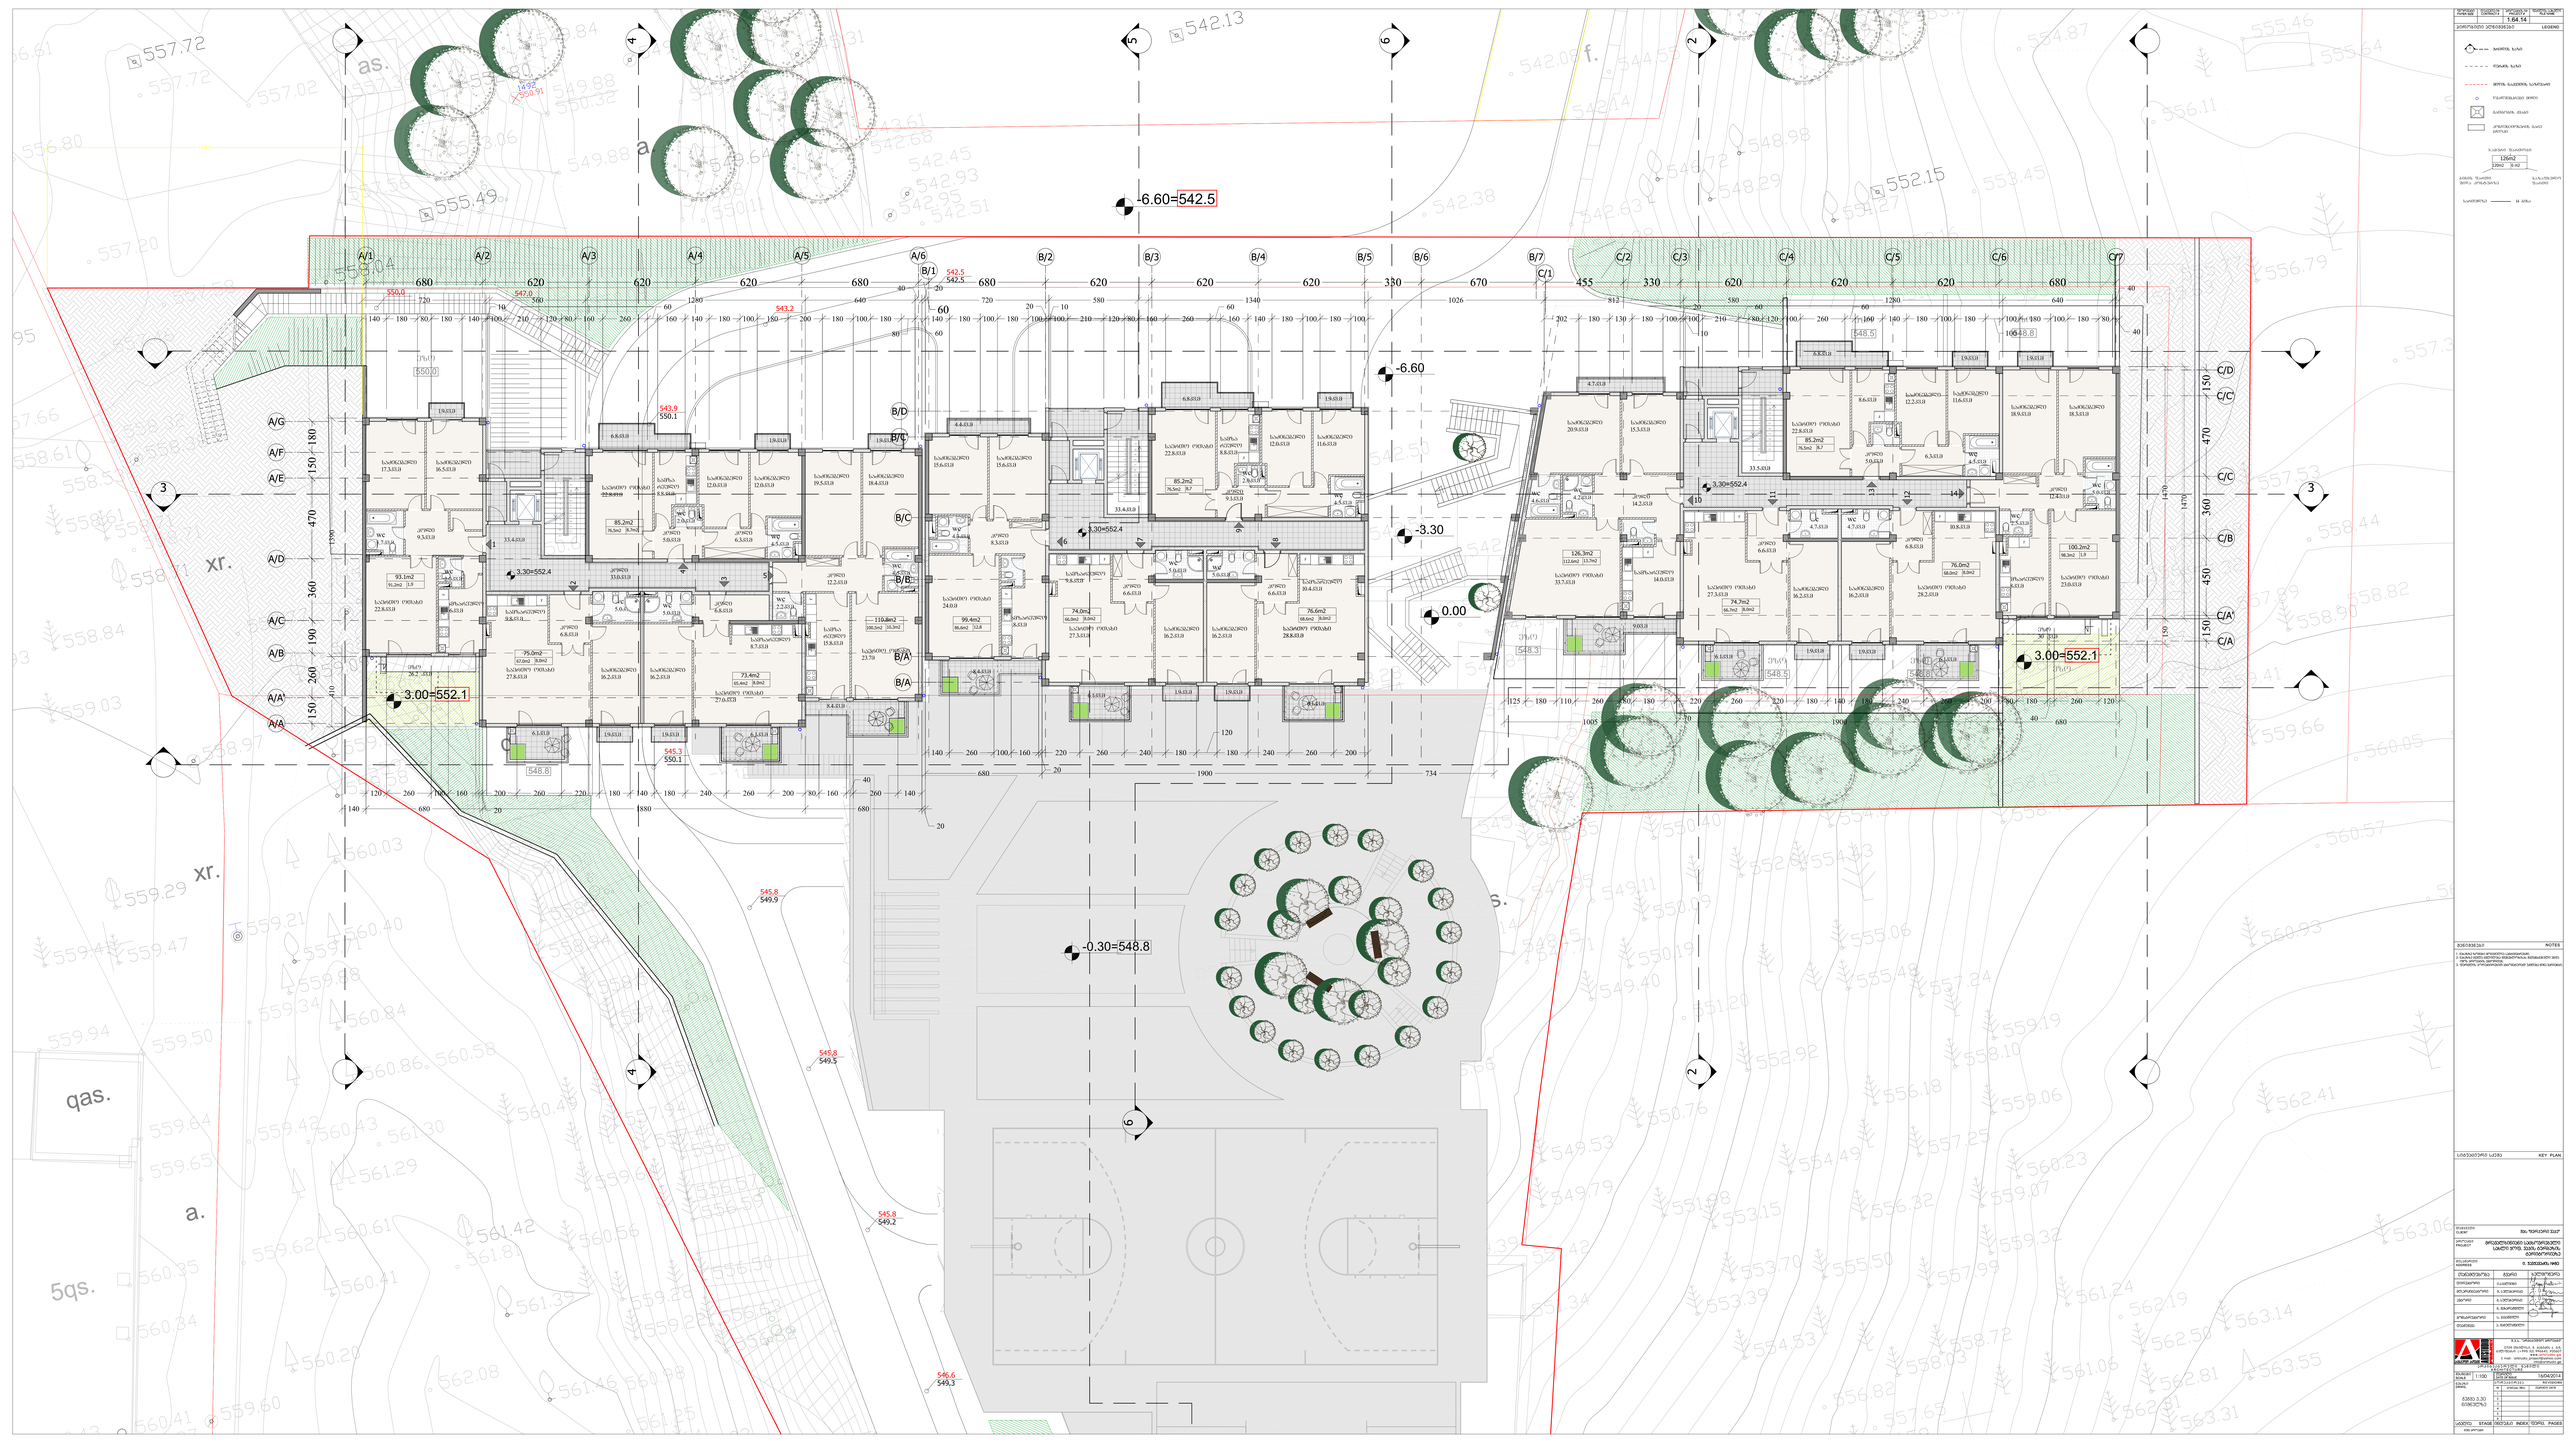
-6.60=542.5
-6.60
-3.30
0.00
-0.30=548.8
3.30=552.4
3.00=552.1
3.00=552.1
542.5
542.5
543.9
550.1
543.2
550.0
545.3
550.1
545.8
549.9
545.8
549.5
545.8
549.2
546.6
549.3
A/1
A/2
A/3
A/4
A/5
A/6
B/1
B/2
B/3
B/4
B/5
B/6
B/7
C/1
C/2
C/3
C/4
C/5
C/6
C/7
A/G
A/F
A/E
A/D
A/C
A/B
A/A'
A/A
B/D
B/C
B/B'
B/B
B/A'
B/A
C/D
C/C
C/B
C/A'
C/A
xr.
qas.
a.
5qas.

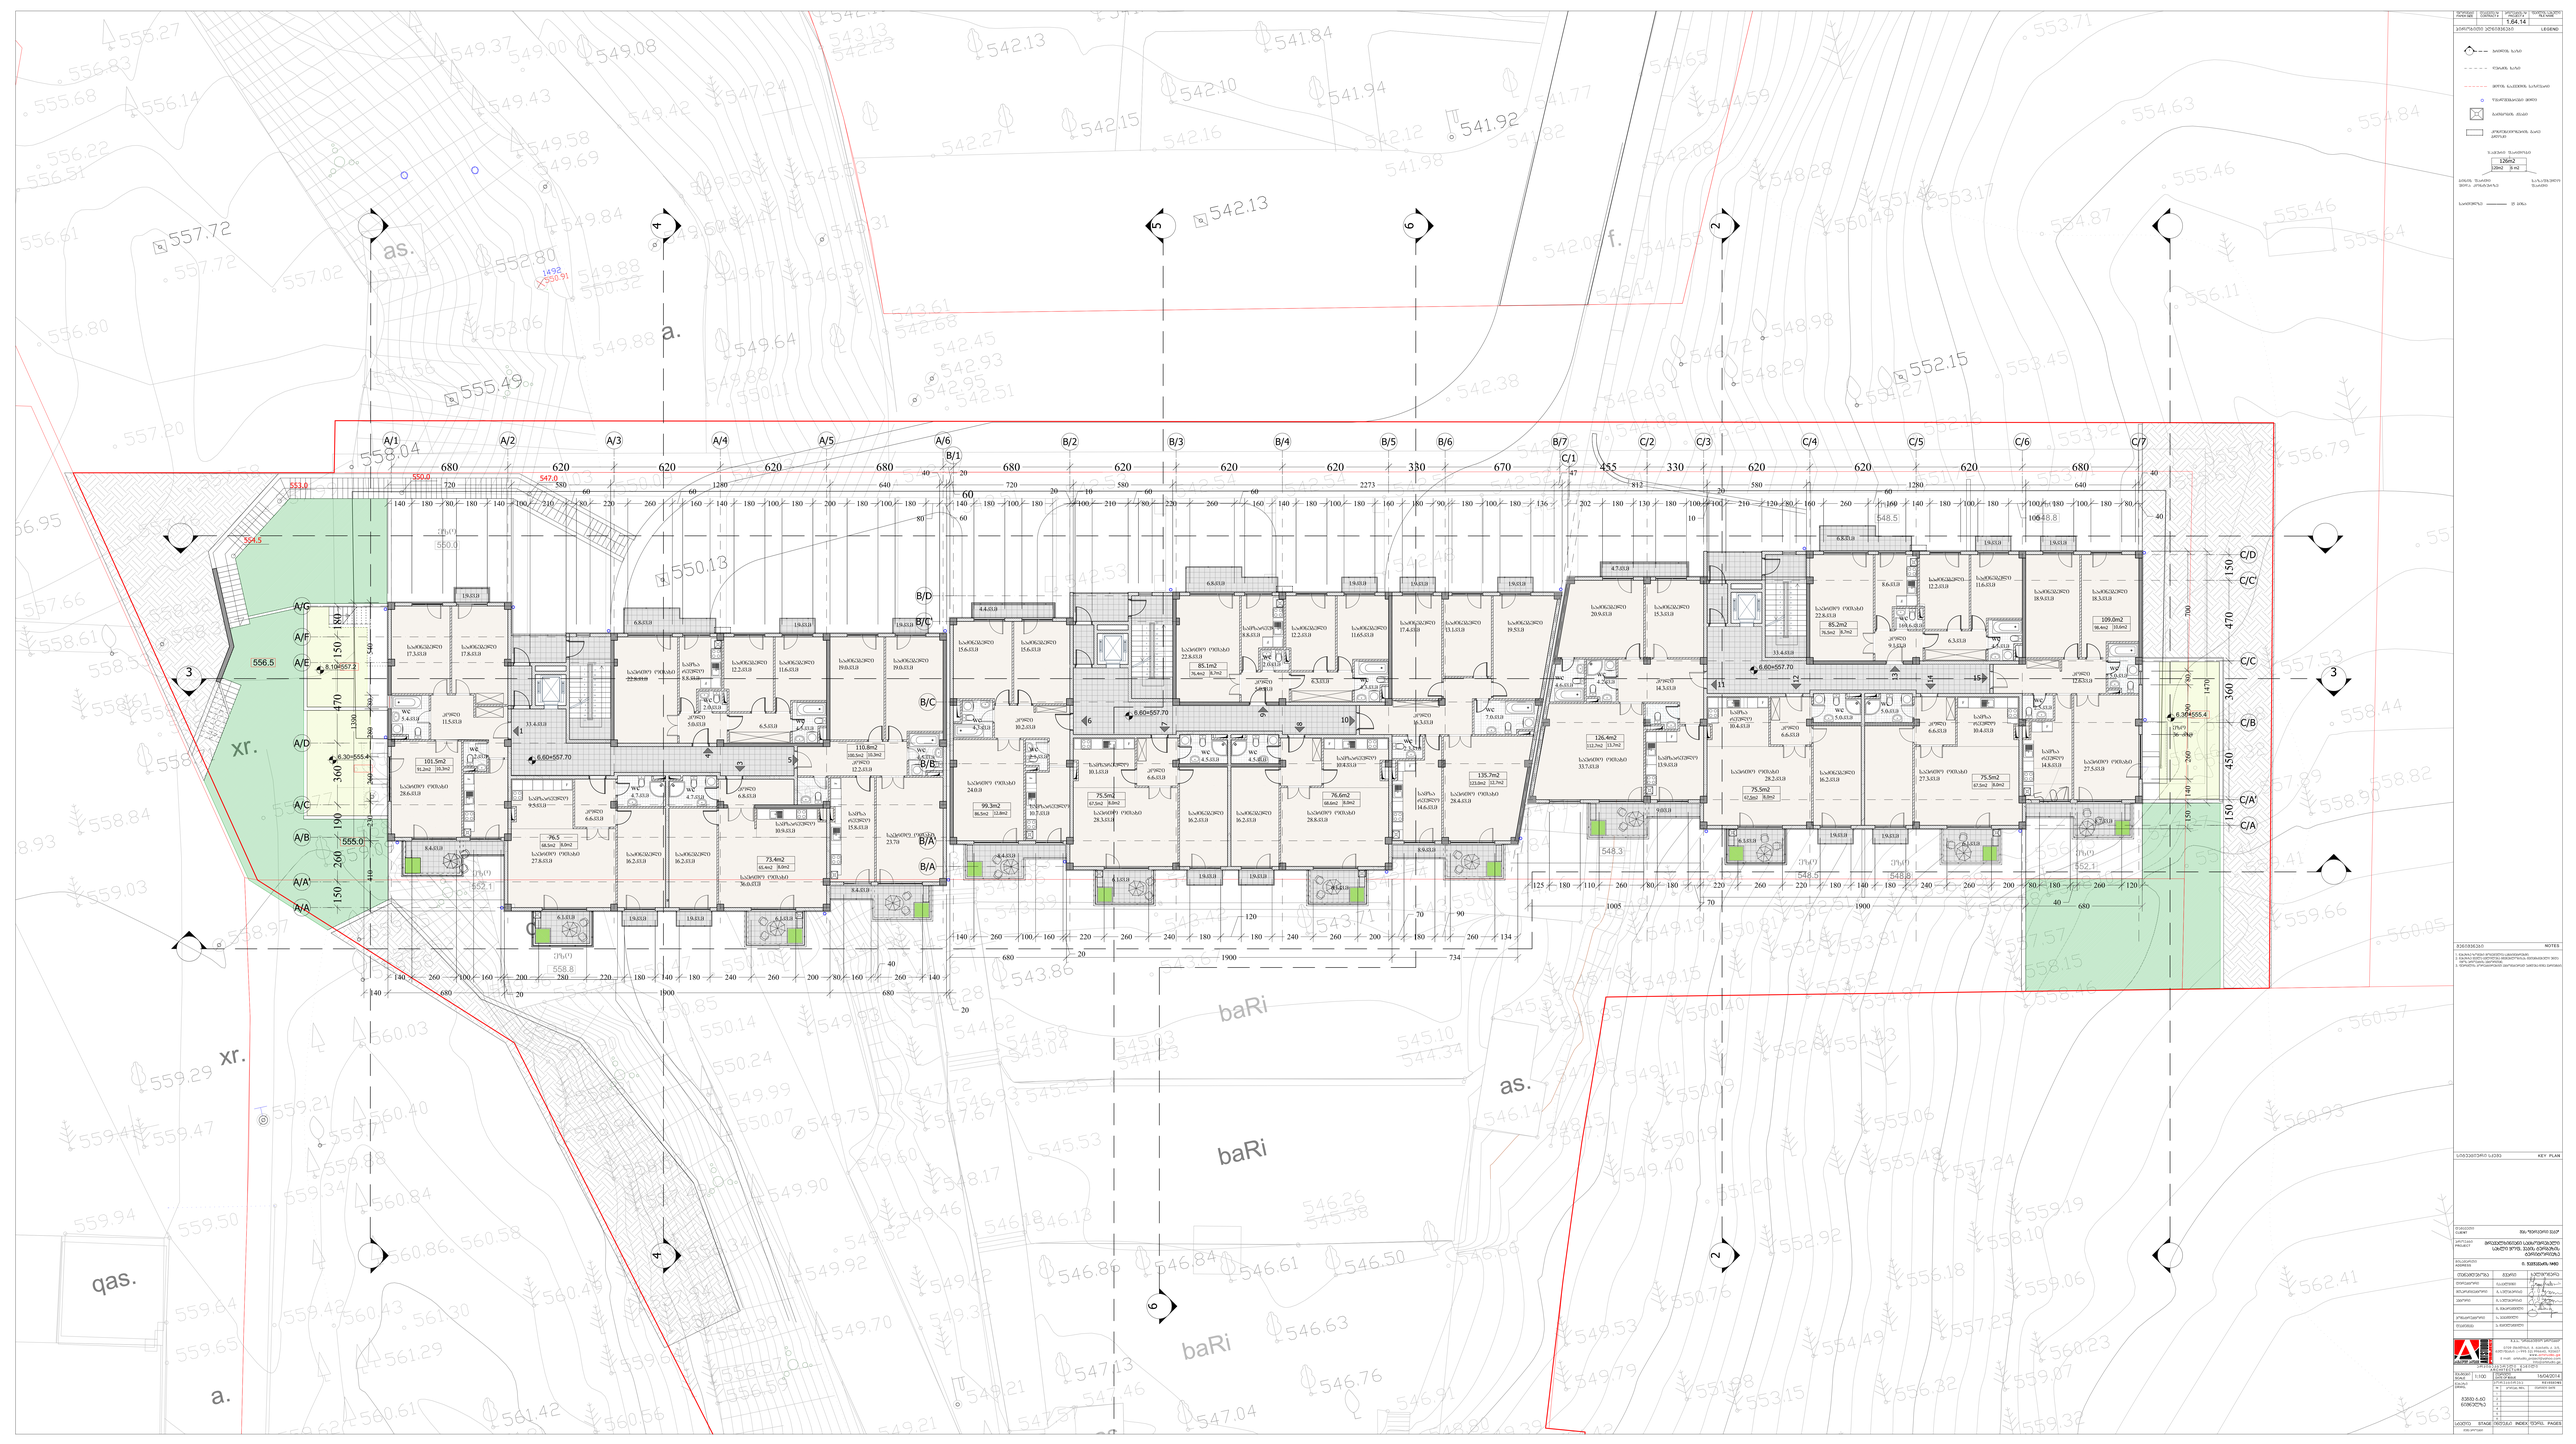

1:64.14

LEGEND

NOTES

KEY PLAN

1:100

16/04/2014

03800.6.60
6036C27b3

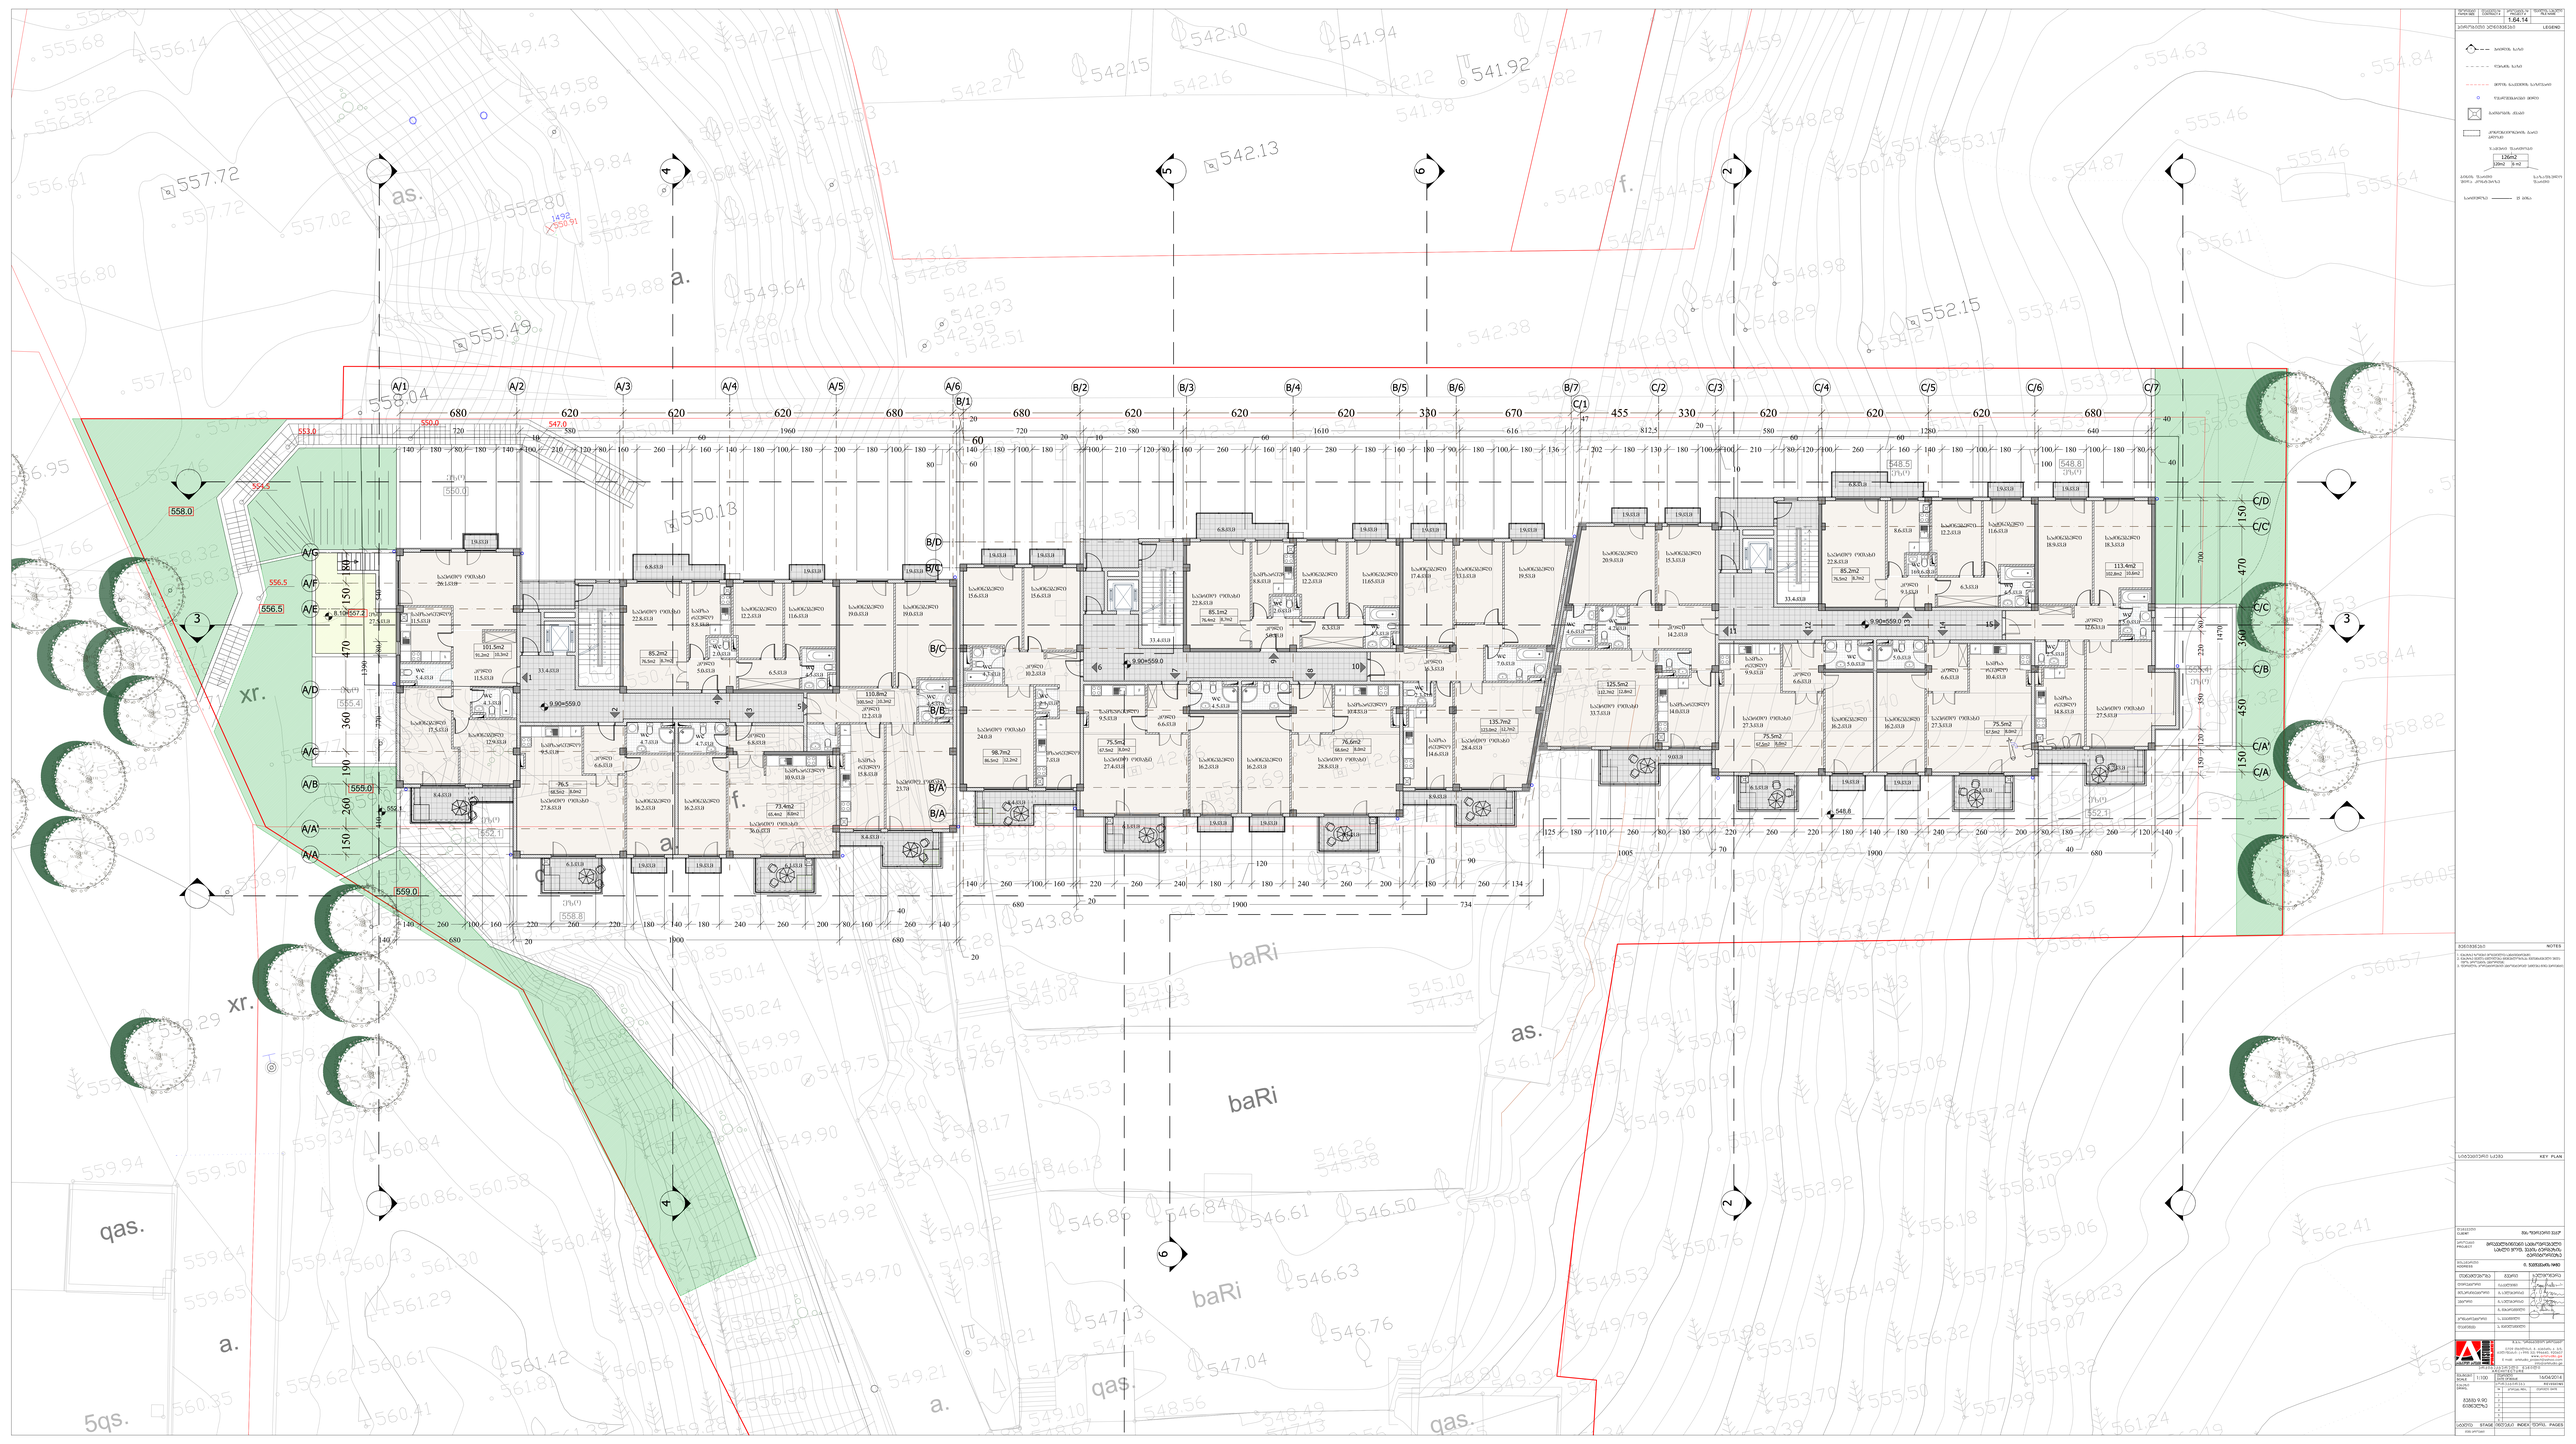
A/1
A/2
A/3
A/4
A/5
A/6
B/1
B/2
B/3
B/4
B/5
B/6
B/7
C/1
C/2
C/3
C/4
C/5
C/6
C/7
A/G
A/F
A/E
A/D
A/C
A/B
A/A
B/D
B/C
B/B
B/A
C/D
C/C
C/B
C/A
680
620
1960
1610
330
670
455
812.5
580
1280
640
150
470
360
260
190
700
450
220
1470
1900
1005
734
558.0
557.2
556.5
555.4
555.0
554.1
553.0
552.1
548.5
548.8
559.0
9.90=559.0
xr.
qas.
a.
f.
baRi
as.
5qs.

1:64.14
LEGEND
KEY PLAN
NOTES
1:100
A3
SHEET
STAGE
INDEX
TOTAL
PAGES

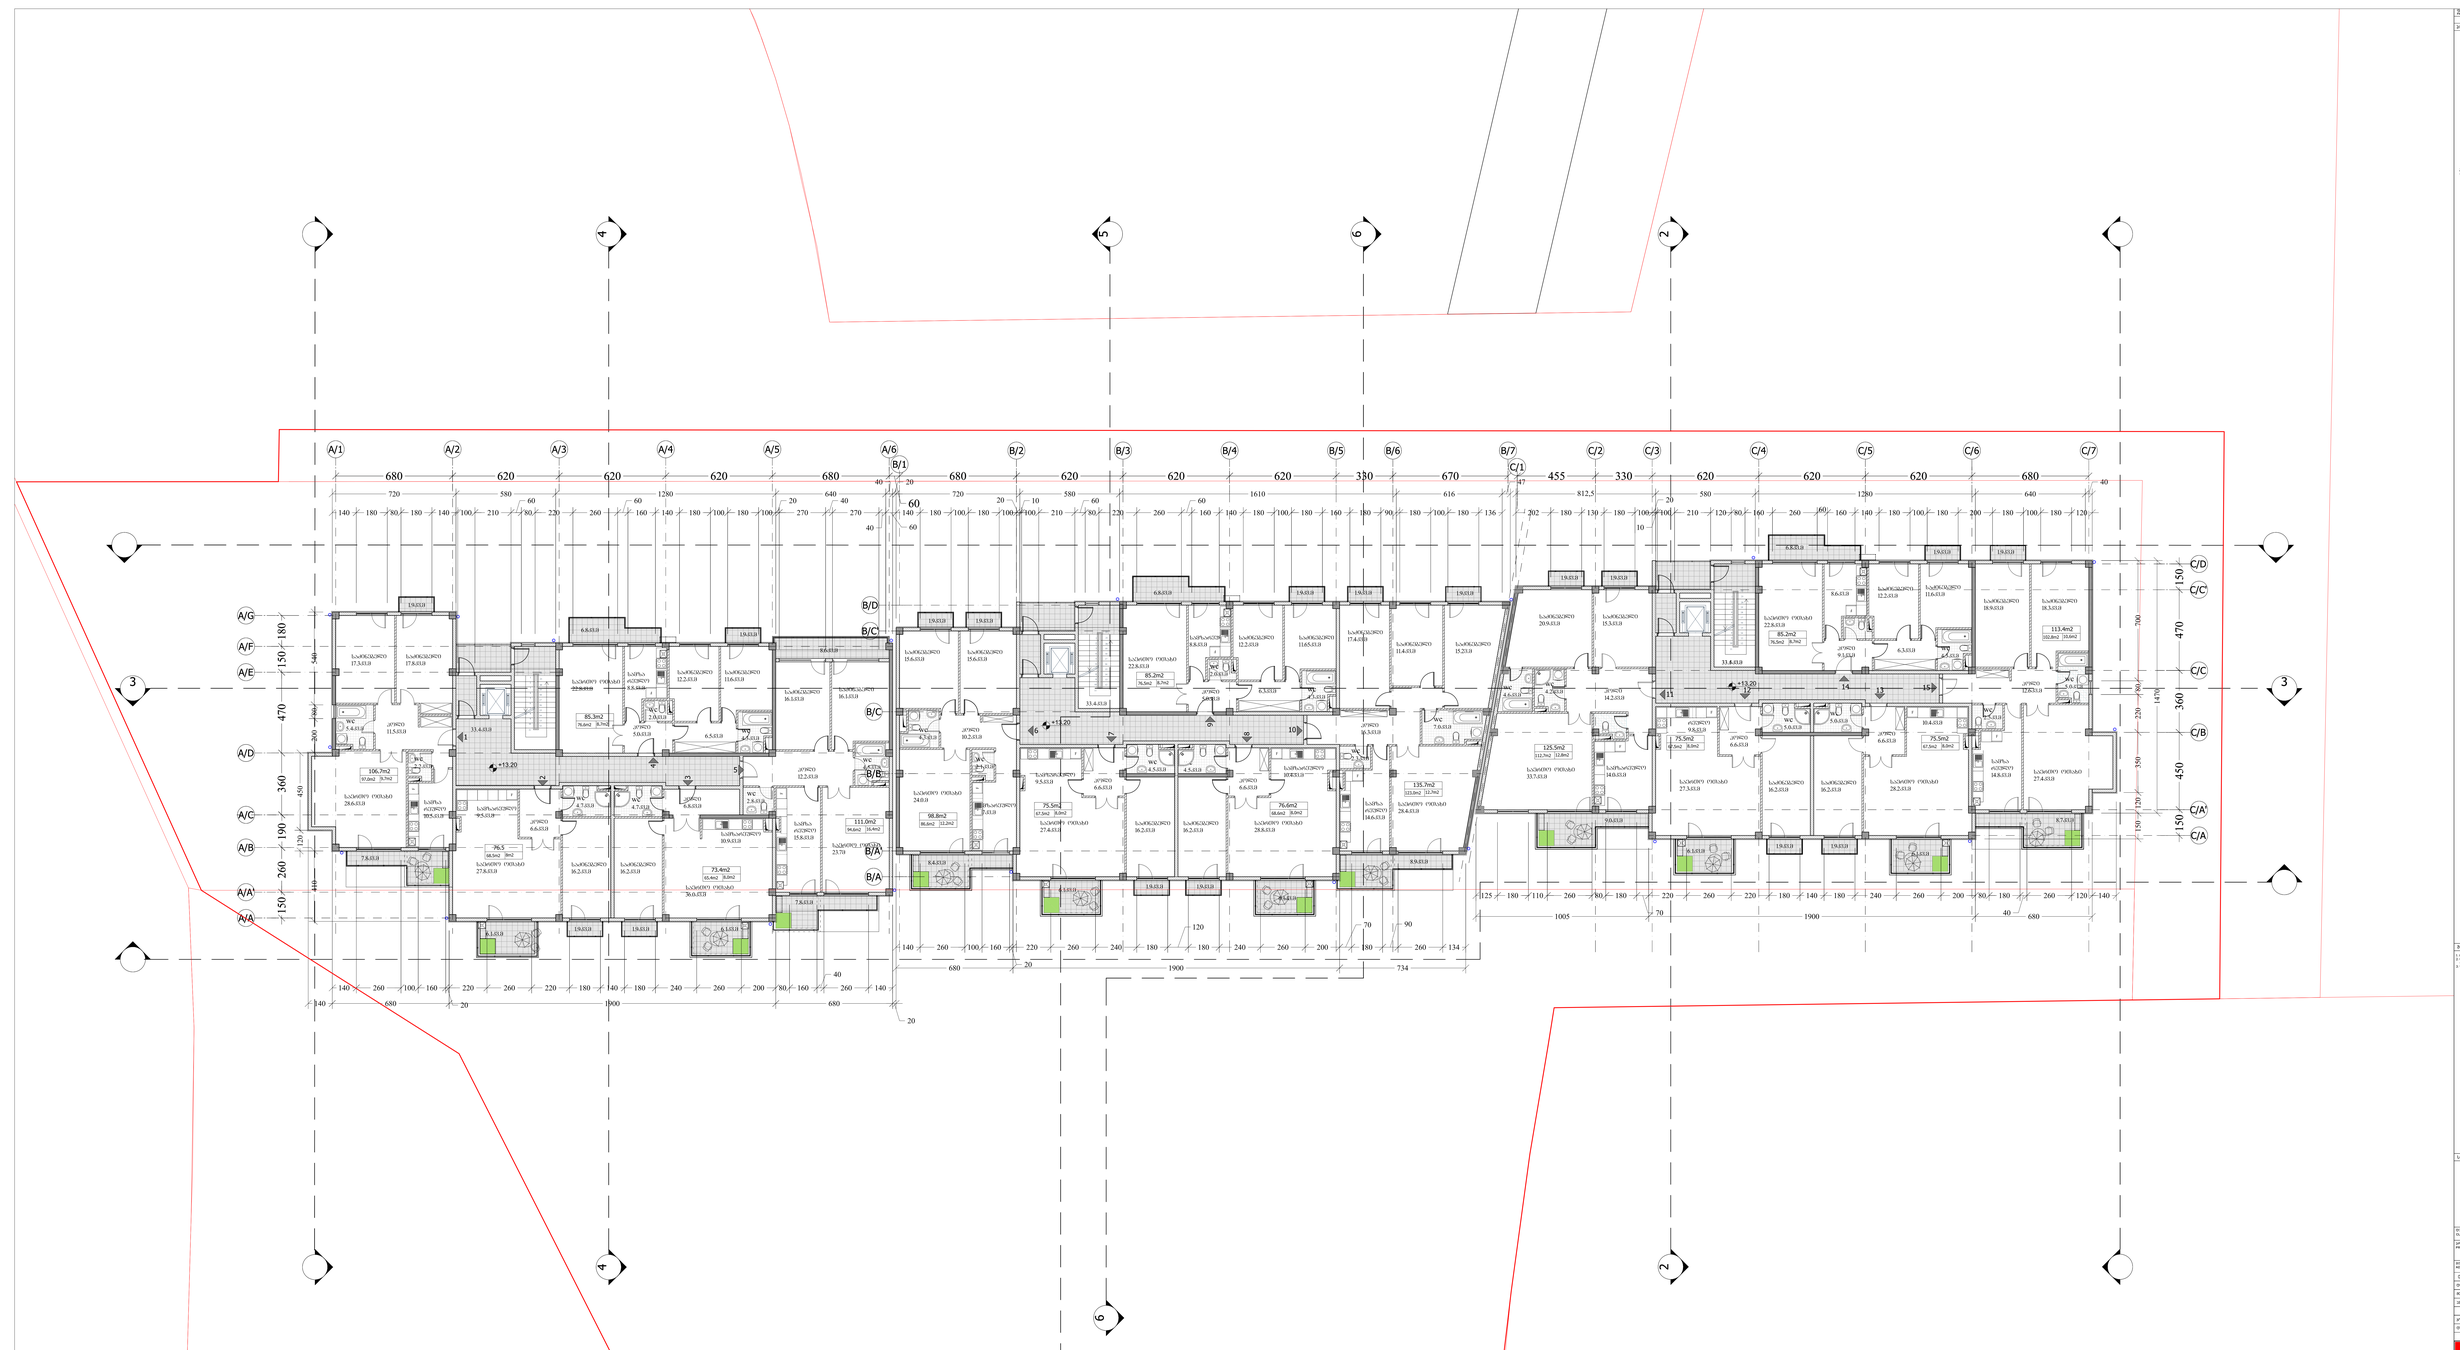

1:64.14	
LEGEND	
NOTES	
KEY PLAN	
1:100	16/04/2014
STAGE	INDEX
PAGES	


A/1
A/2
A/3
A/4
A/5
A/6
B/1
B/2
B/3
B/4
B/5
B/6
B/7
C/1
C/2
C/3
C/4
C/5
C/6
C/7
A/G
A/F
A/E
A/D
A/C
A/B
A/A'
A/A
B/D
B/C
B/B
B/A'
B/A
C/D
C/C
C/B
C/A'
C/A
3
4
5
6
2
680
620
1280
640
330
670
455
812.5
1610
616
1960
1900
1005
734
1470
700
699
540
470
360
450
180
150
260
190
120
440
200
100
80
40
20
10
60
120
70
90
125
110
47
15
202
130
100
210
320
1005
1900
734

LEGEND
NOTES
KEY PLAN
1:100
16/04/2018

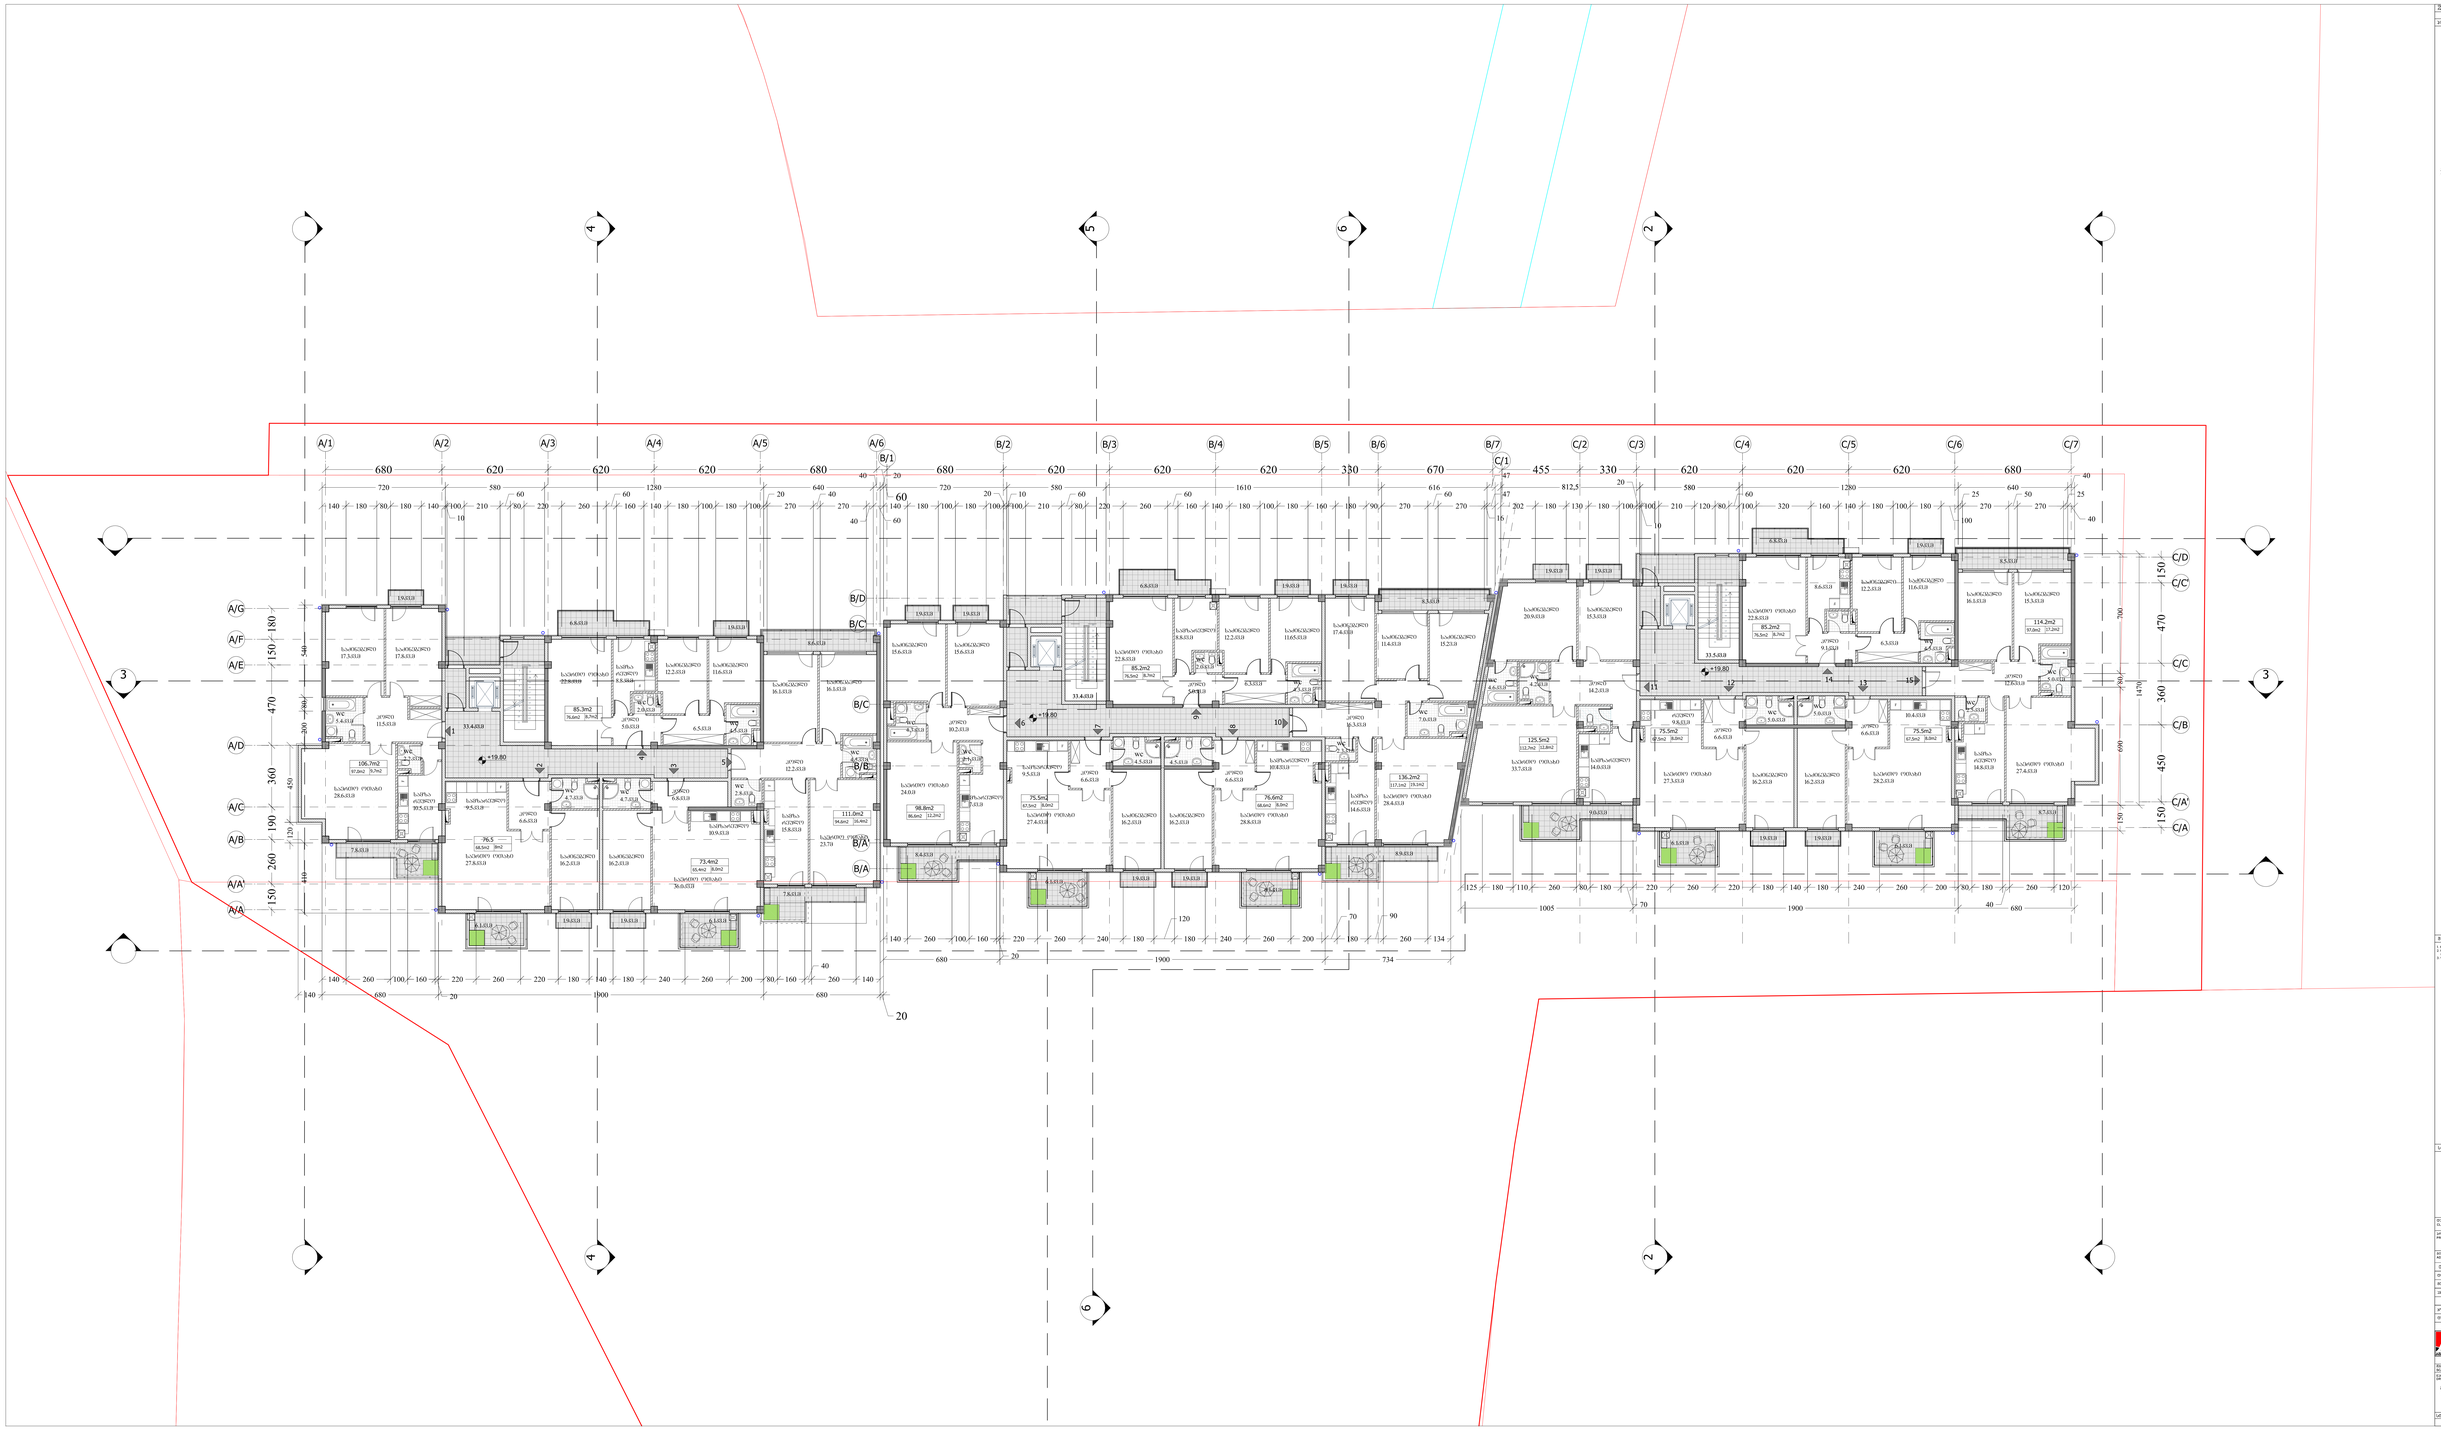






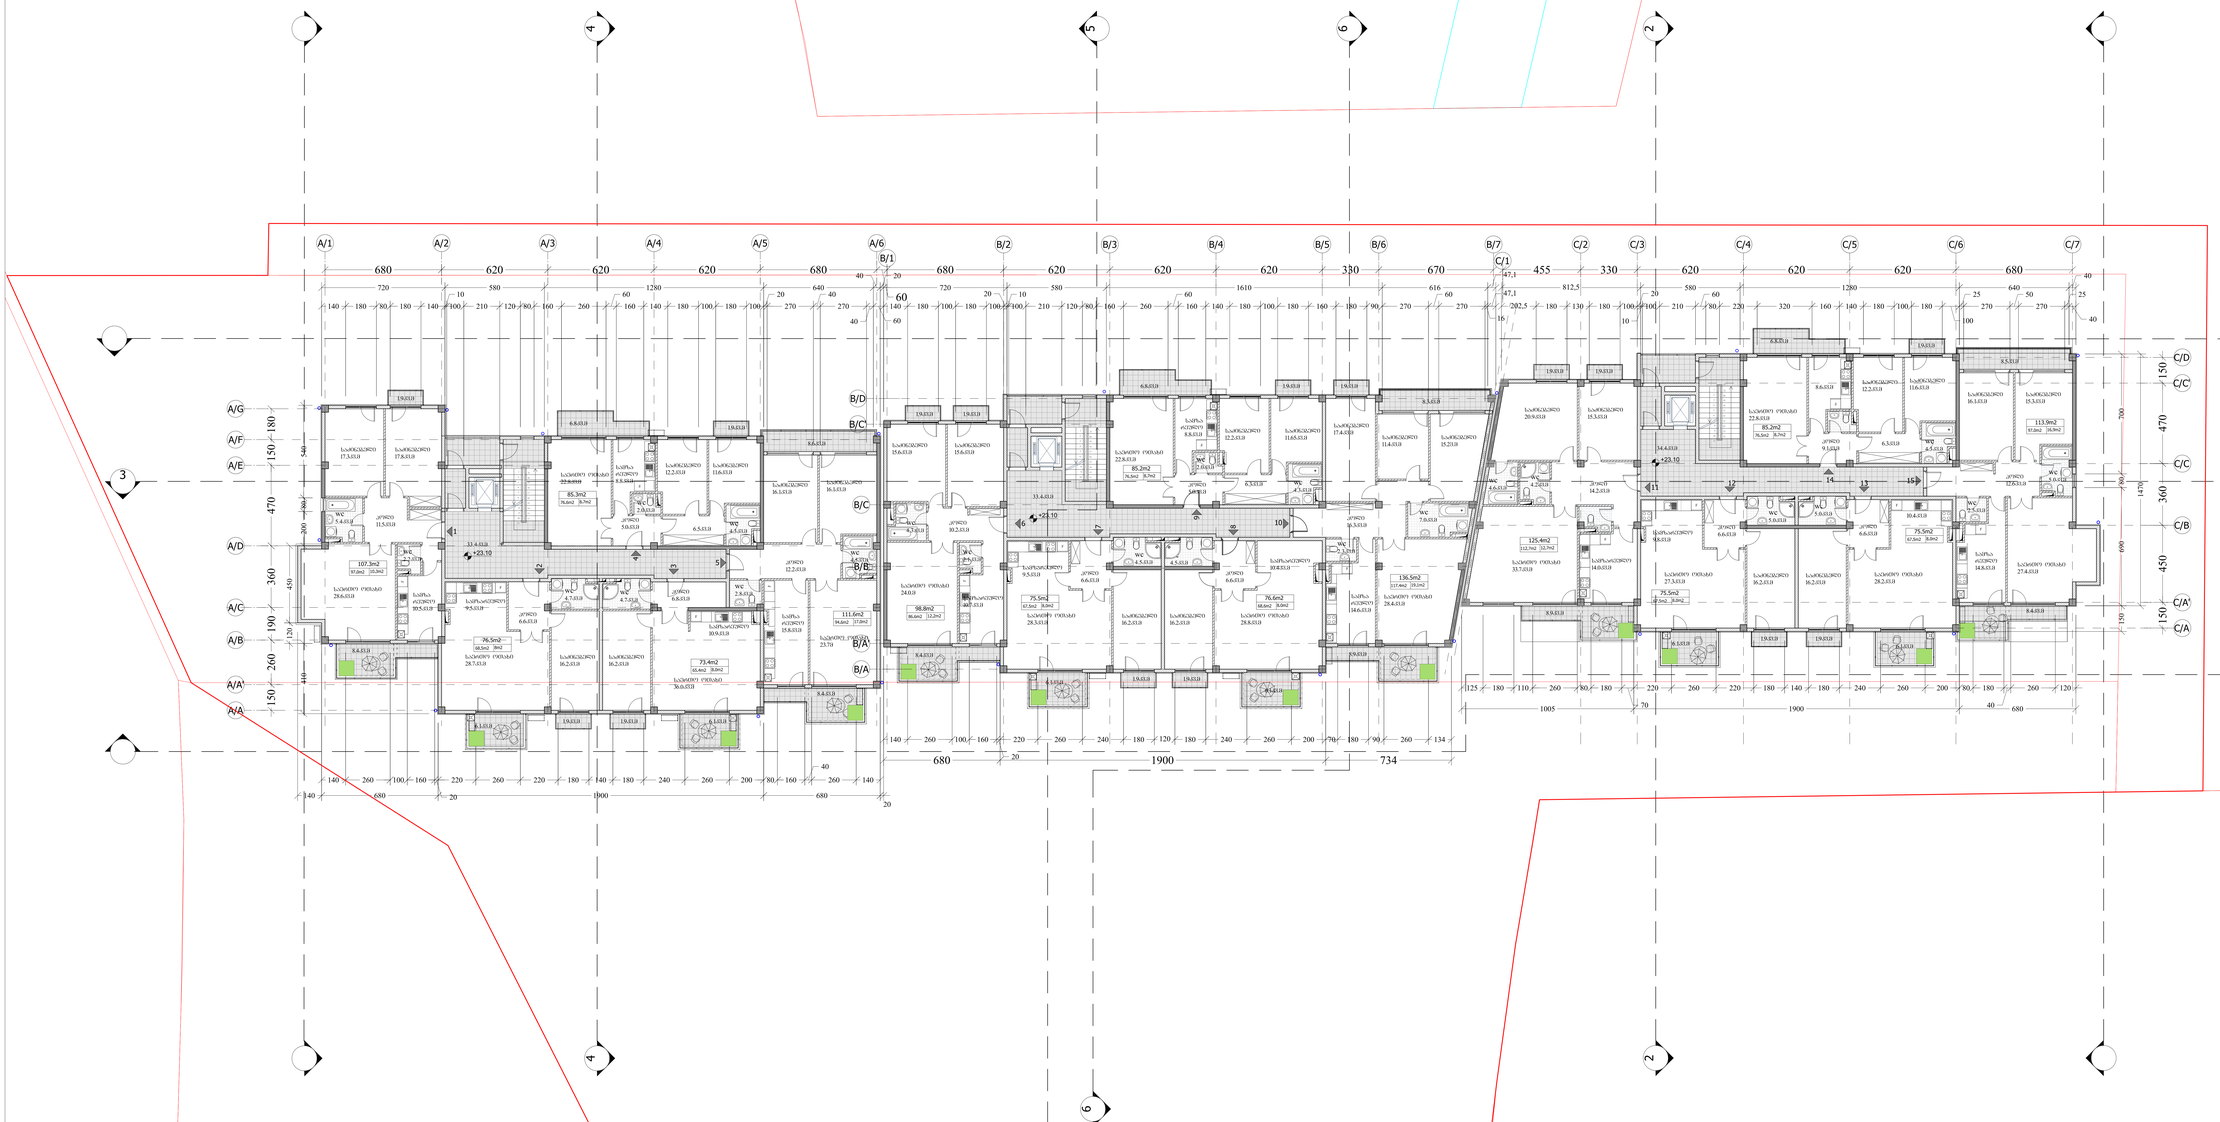
A/1
A/2
A/3
A/4
A/5
A/6
B/1
B/2
B/3
B/4
B/5
B/6
B/7
C/1
C/2
C/3
C/4
C/5
C/6
C/7
A/G
A/F
A/E
A/D
A/C
A/B
A/A'
A/A
B/D
B/C
B/B
B/A
C/D
C/C
C/B
C/A'
C/A
3
4
5
6
2
680
620
1900
734
1005
1410
700
699
450
470
360
260
190
150
120
107.3m2
76.5m2
85.2m2
98.8m2
111.6m2
73.4m2
136.5m2
125.4m2
75.5m2
113.0m2
+21.10
+23.10
WC
1
2
3
4
5
6
7
8
9
10
11
12
13
14
15

















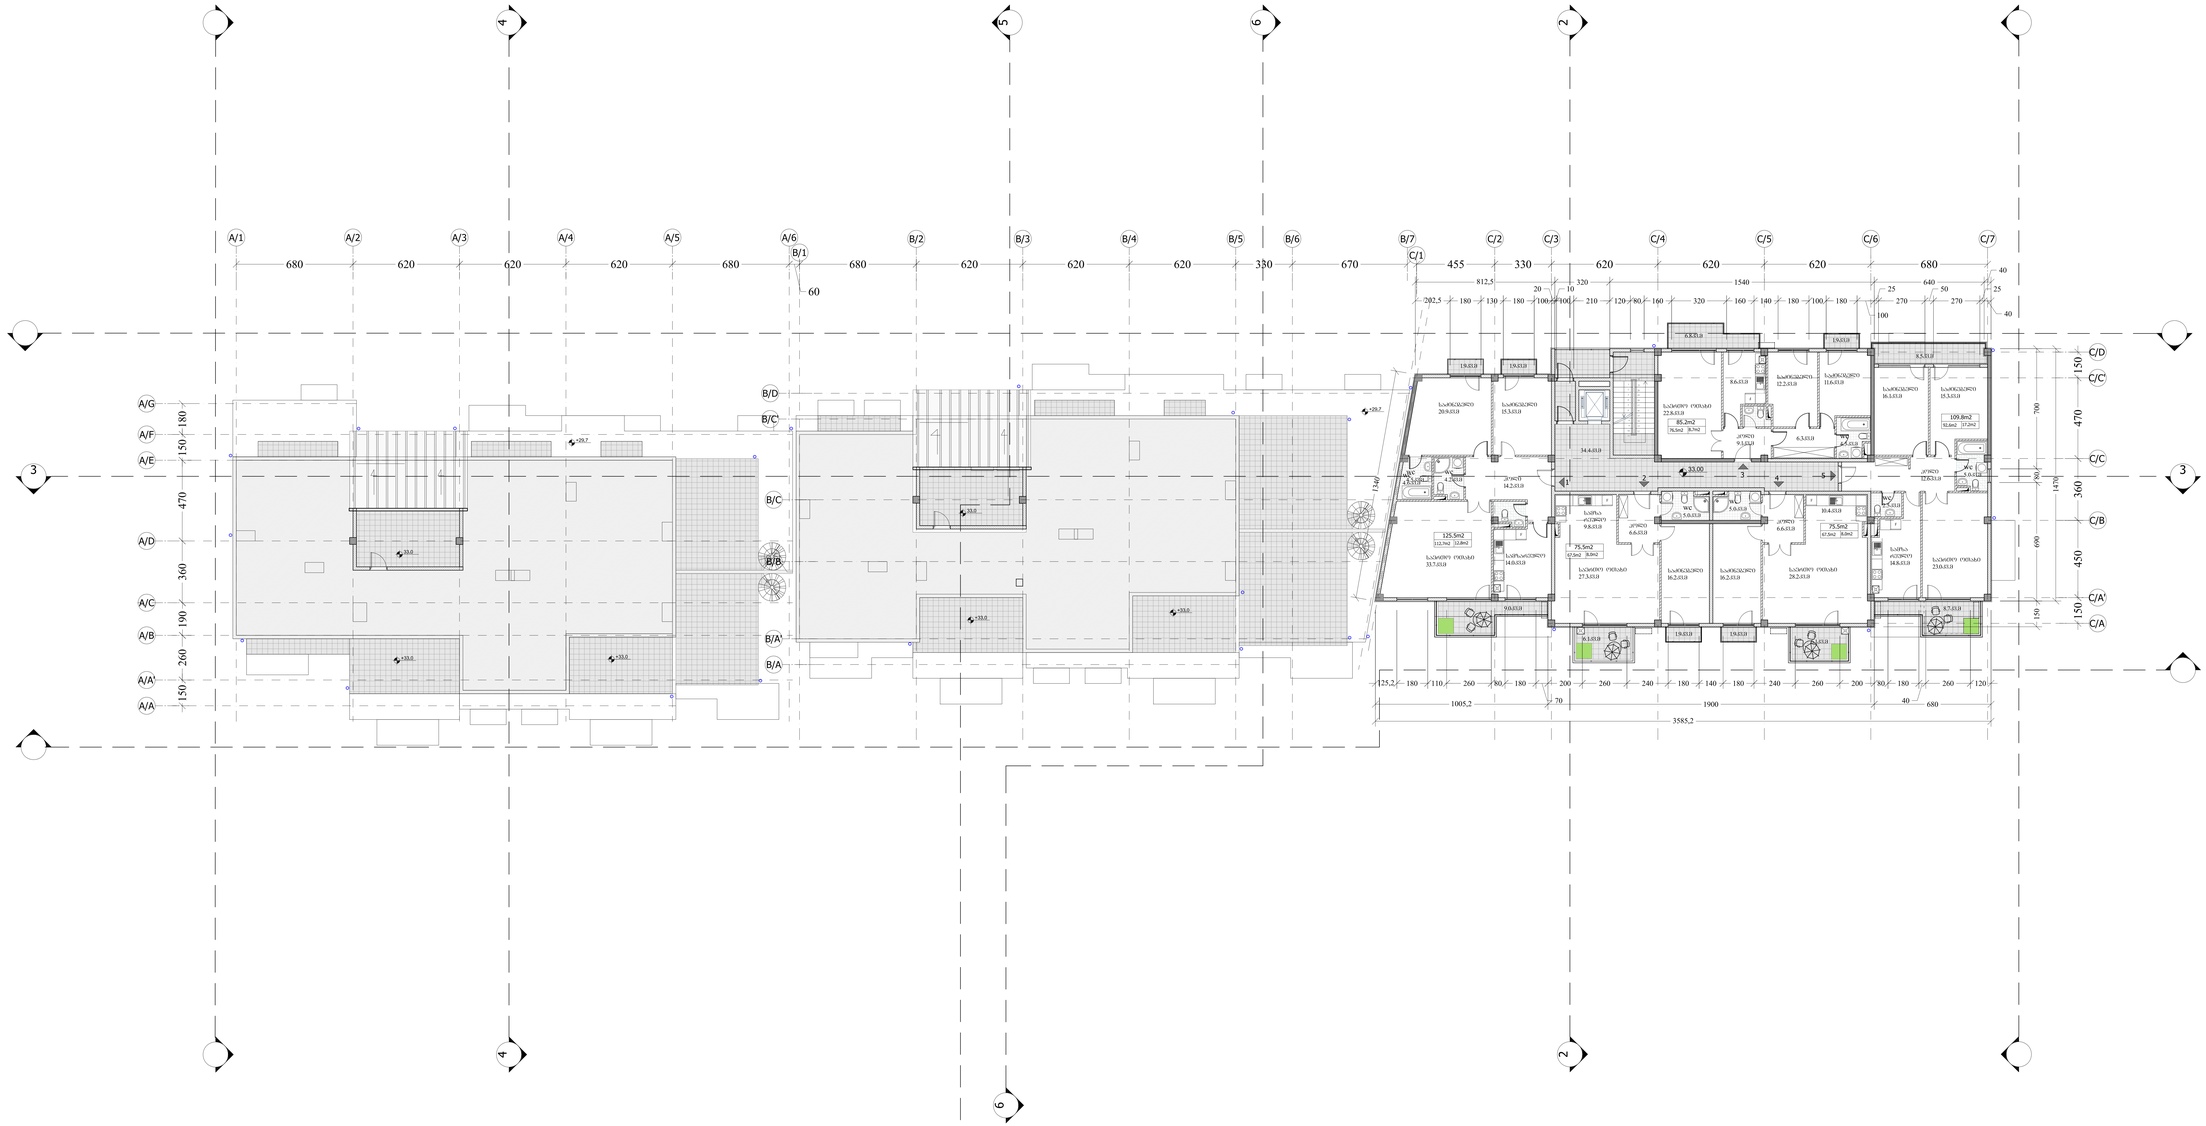









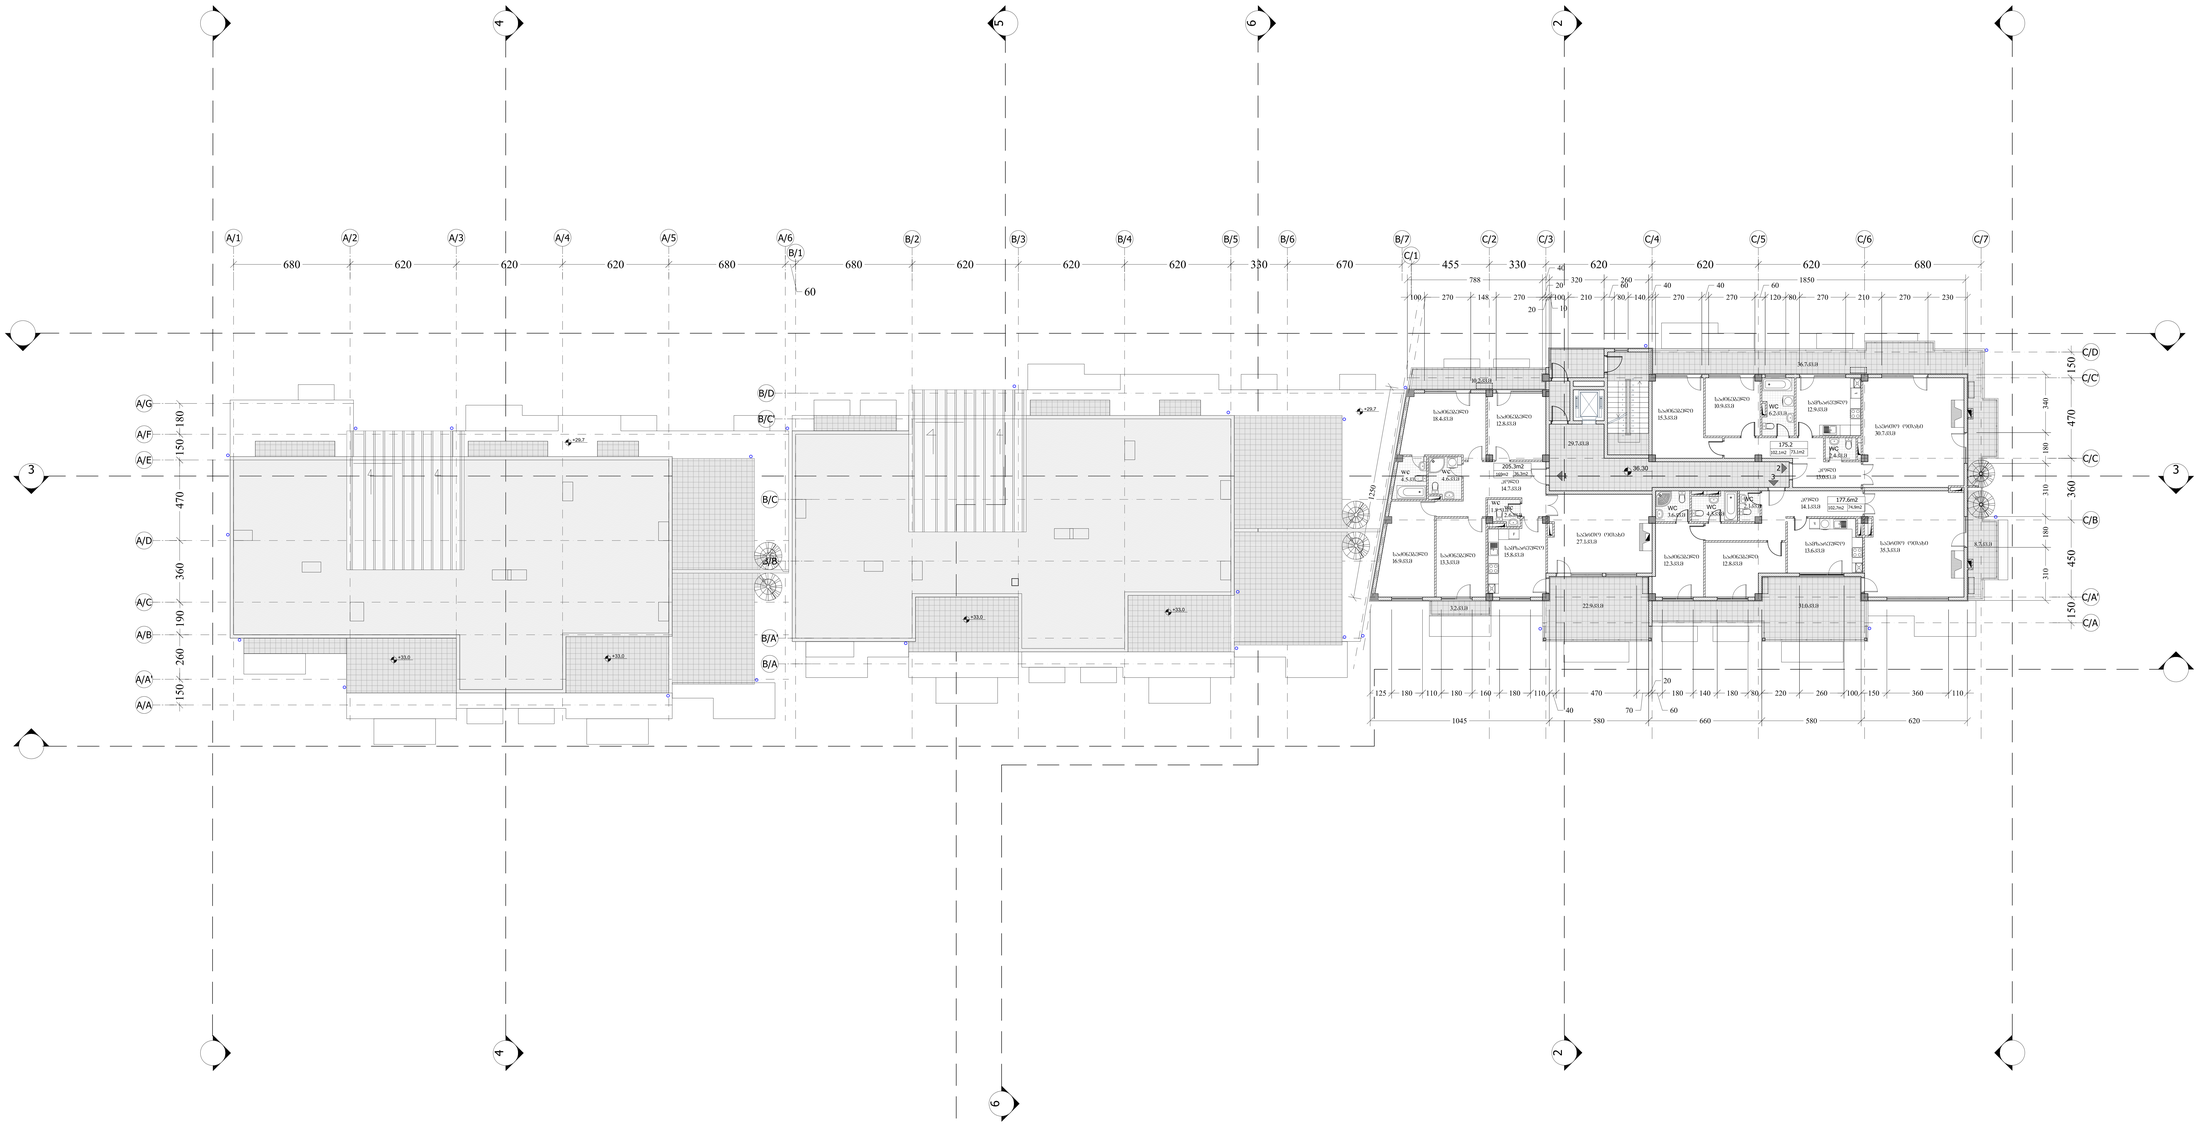
A/1
A/2
A/3
A/4
A/5
A/6
B/1
B/2
B/3
B/4
B/5
B/6
B/7
C/1
C/2
C/3
C/4
C/5
C/6
C/7
680
620
620
620
620
680
60
680
620
620
620
330
670
455
330
620
620
620
680
788
1850
A/G
A/F
A/E
A/D
A/C
A/B
A/A'
A/A
B/D
B/C
B/B
B/A'
B/A
C/D
C/C
C/B
C/A'
C/A
180
150
470
360
190
260
150
1250
150
340
470
180
310
360
180
310
450
150
3
3
4
4
5
6
2
2
6
+29.7
+33.0
+33.0
+33.0
+33.0
+29.7
+36.30
+36.30
36.7.03.0
36.2.03.0
205.3m2
WC
WC
WC
WC
WC
WC
175.2
102.1m2
73.1m2
177.6m2
102.7m2
74.9m2
WC
WC
WC
WC
WC
WC

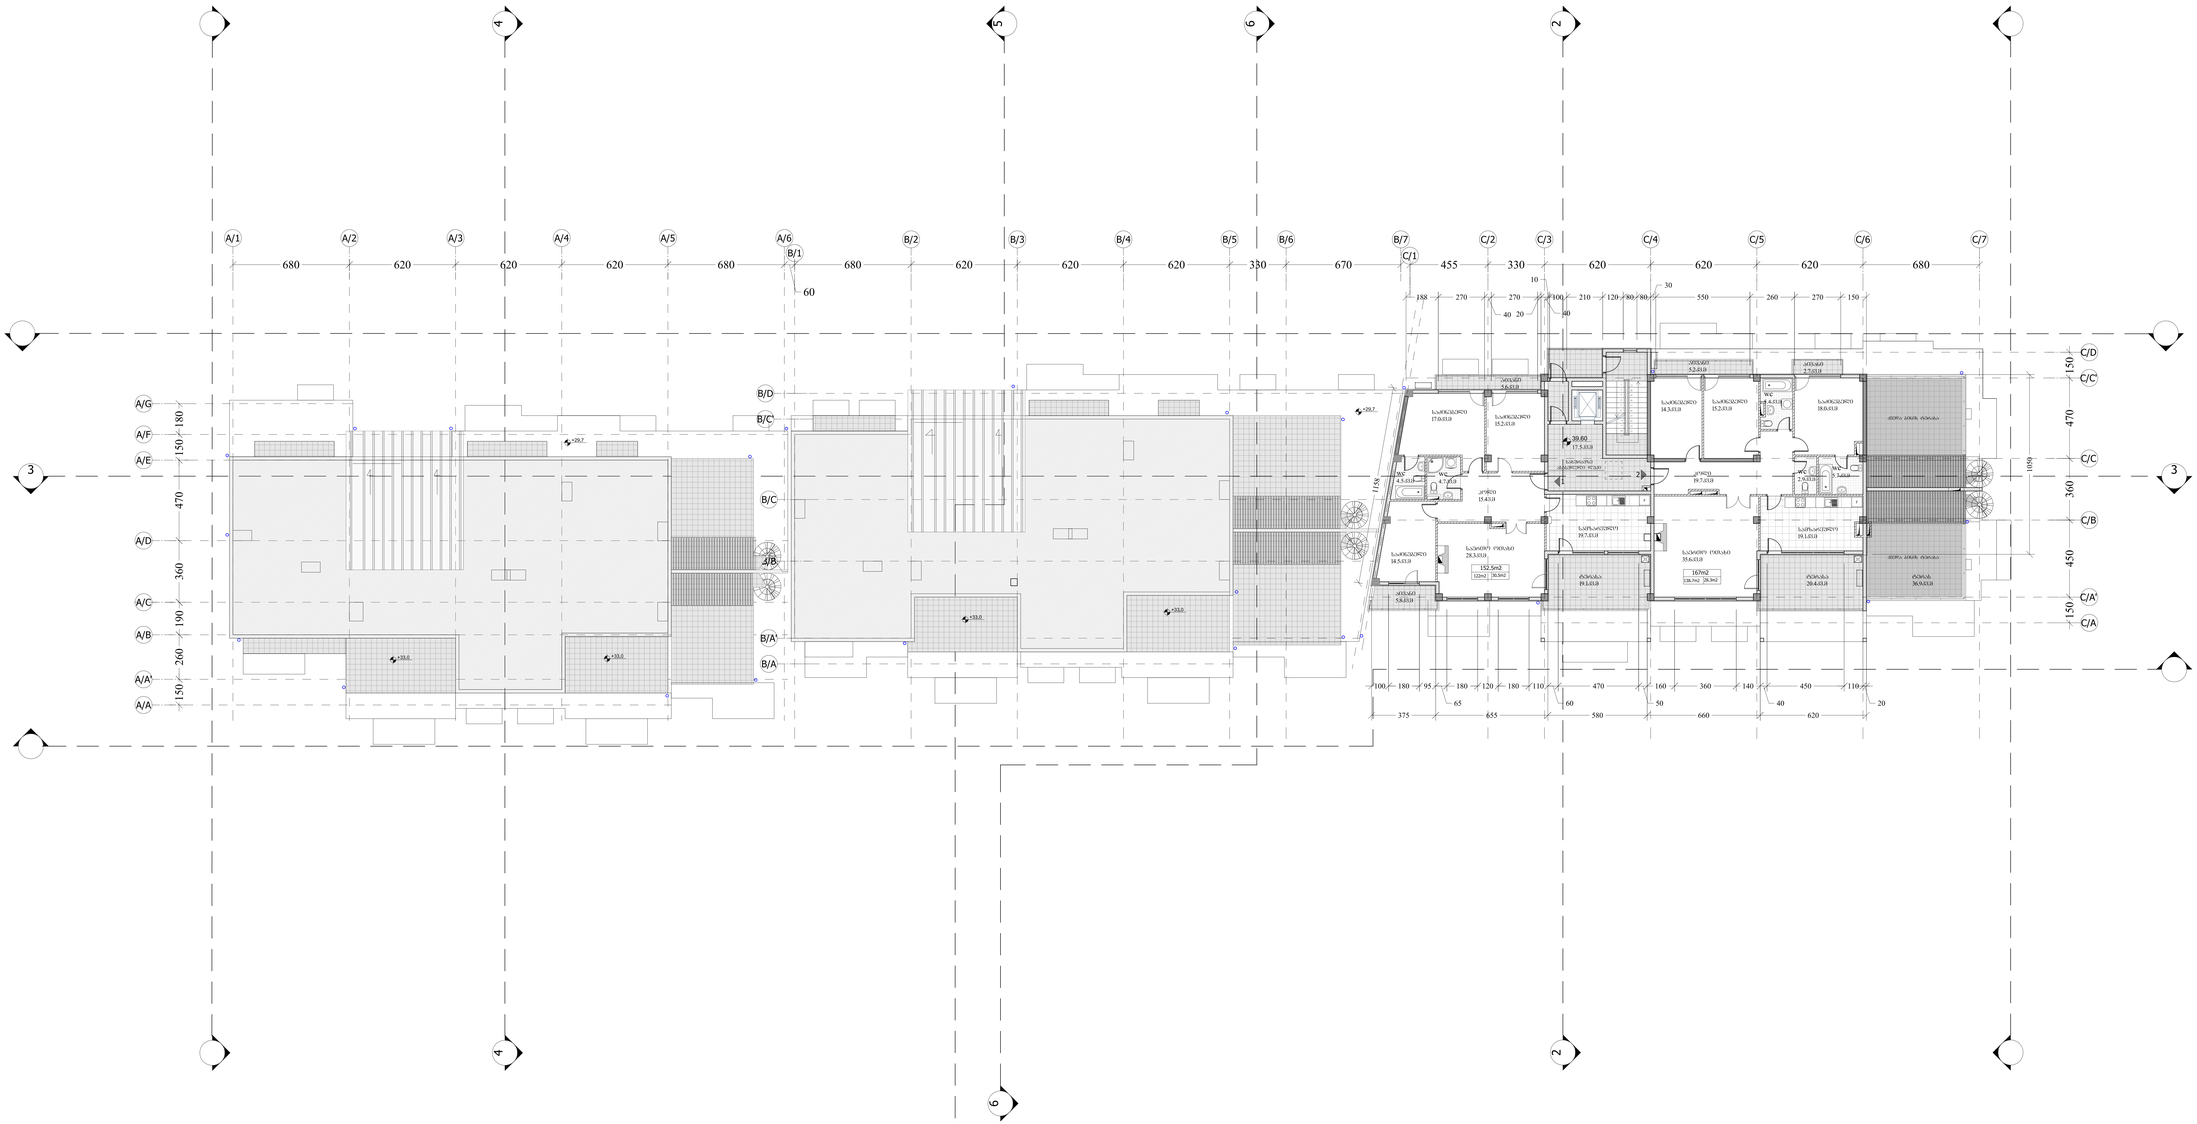
A/1
A/2
A/3
A/4
A/5
A/6
B/1
B/2
B/3
B/4
B/5
B/6
B/7
C/1
C/2
C/3
C/4
C/5
C/6
C/7
A/G
A/F
A/E
A/D
A/C
A/B
A/A'
A/A
B/D
B/C
B/A'
B/A
C/D
C/C
C/B
C/A'
C/A
3
4
5
6
2
680
620
330
670
455
60
188
270
40
20
10
30
100
210
120
80
550
260
150
180
360
190
470
1059
1458
WC
4.7 m2
WC
2.2 m2
WC
3.4 m2
152.5m2
167m2
28.3m2
36.5m2
39.6 m2
19.7 m2
15.4 m2
95
65
125
50
40
110
375
655
580
660
620


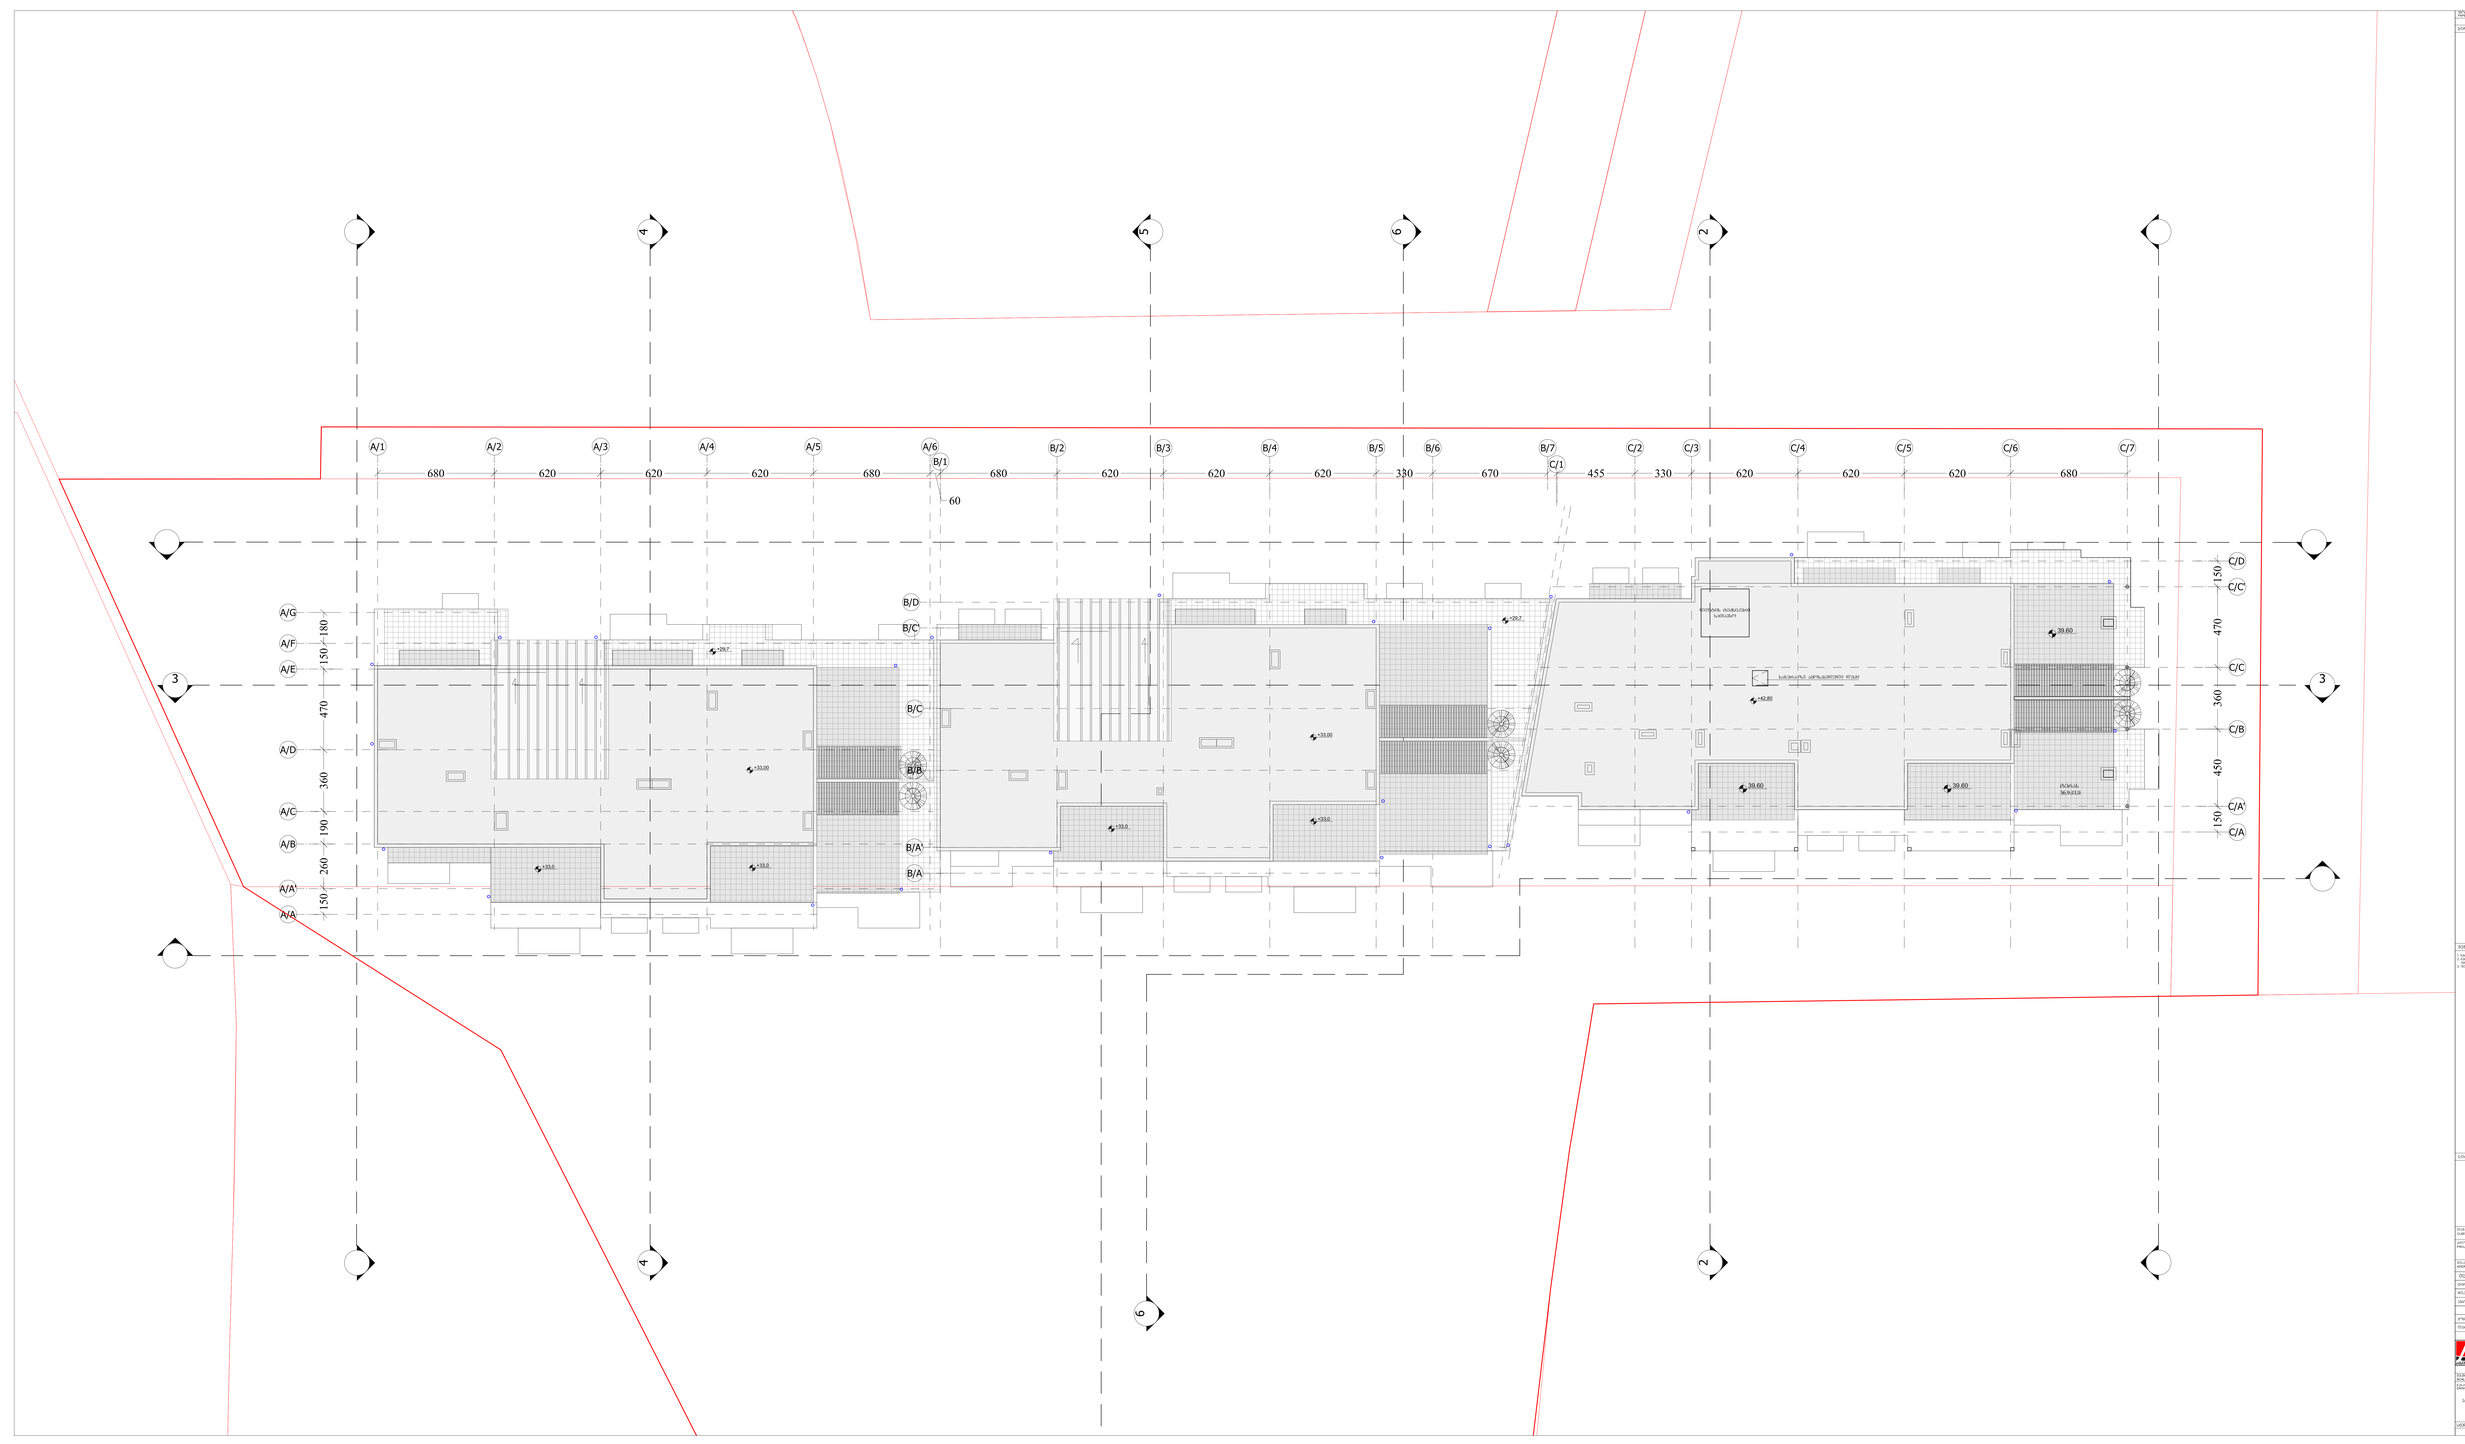
A/1
A/2
A/3
A/4
A/5
A/6
B/1
B/2
B/3
B/4
B/5
B/6
B/7
C/1
C/2
C/3
C/4
C/5
C/6
C/7
680
620
620
620
620
680
680
620
620
620
330
670
455
330
620
620
620
680
60
A/G
A/F
A/E
A/D
A/C
A/B
A/A1
A/A
180
150
470
360
190
260
150
B/D
B/C
B/B
B/A1
B/A
C/D
C/C
C/B
C/A1
C/A
150
470
360
450
150
3
4
5
6
2
+29.7
+33.00
+33.0
+39.60
+42.80
+59.60