Basement Floor Plan
Scale 1:200
sardafis sarTulis gegema
m 1:200

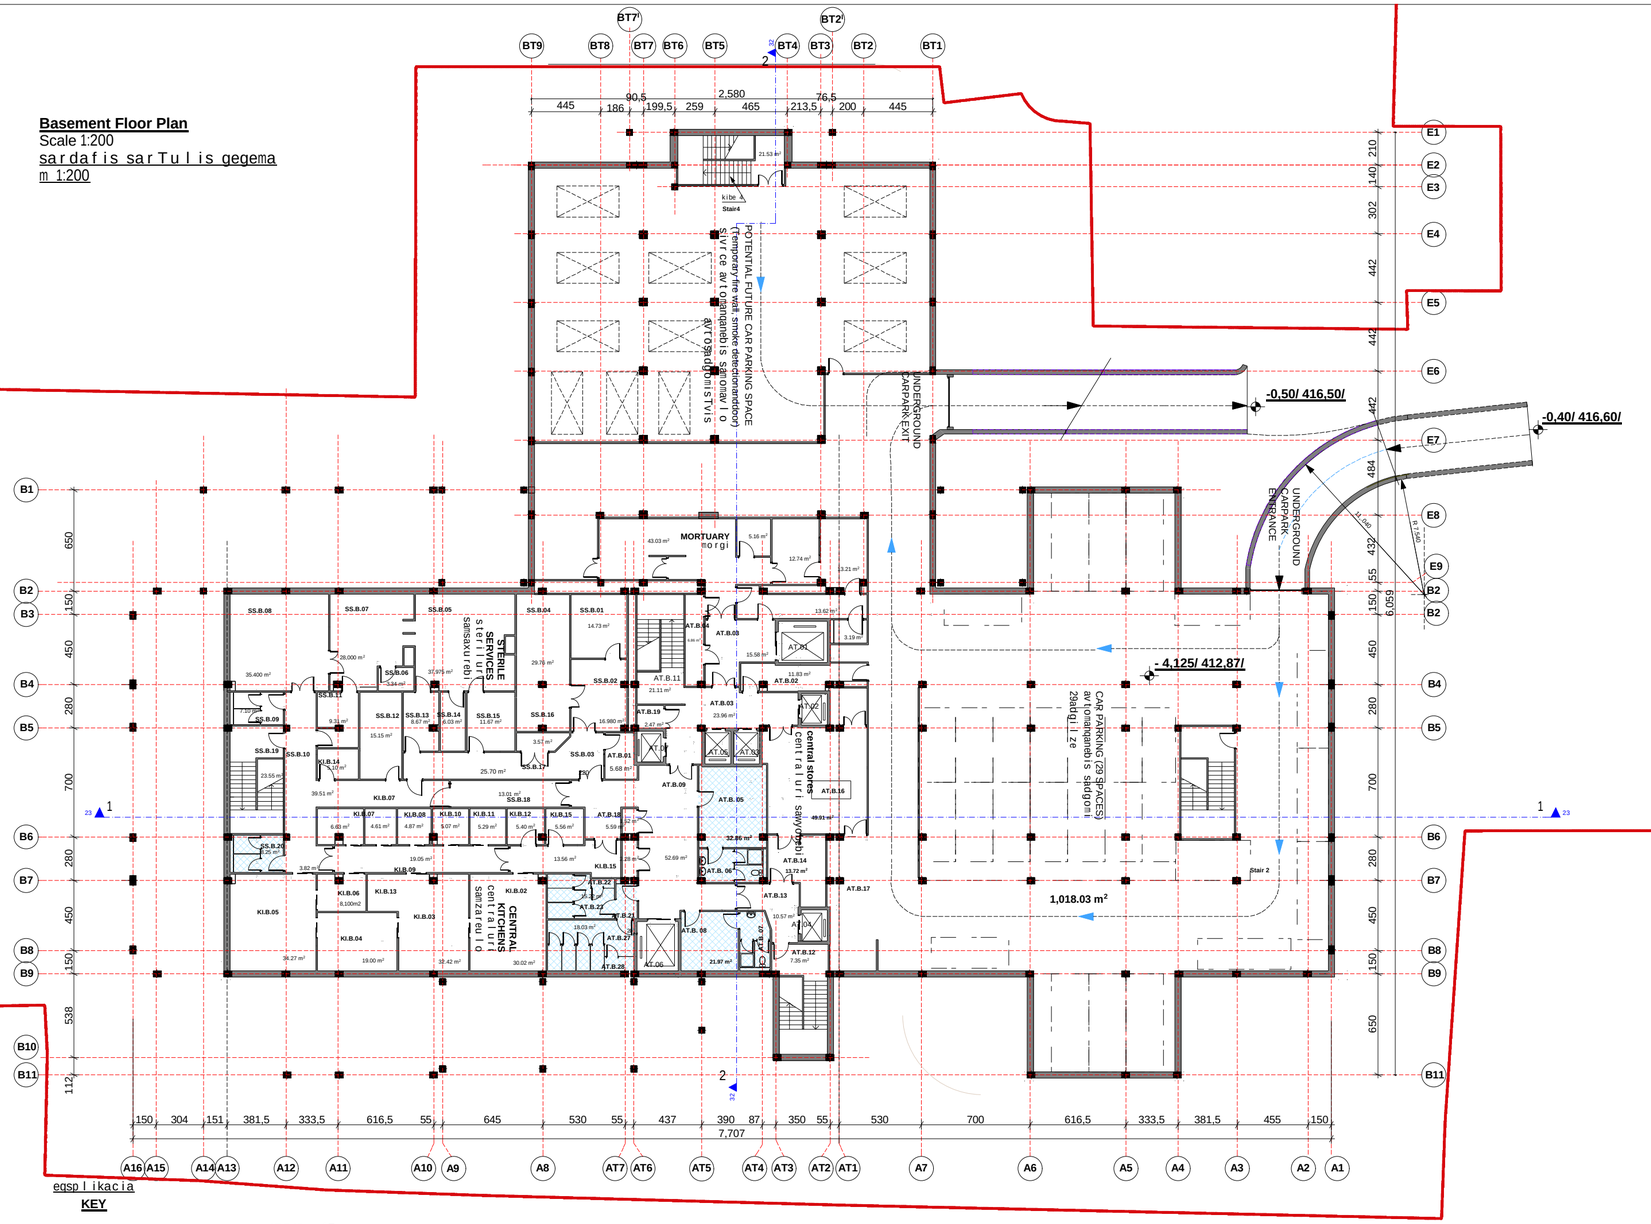

egsplikacia

KEY

sardafi
Basement

1 miwisqveSa avtomanqanebis sadgomi 27 adgilze
Underground car parking , 27 places
2 sivrce avtomanqanebis samomavlo sadgomisTvis
Potential future car parking space

AT.B.01 menejerebis ofisi
M Managers office
AT.B.02 derefani
Corridor
AT.B.03 liftis holi
Lift lobby
AT.B.04 eleqtro farebi
Elec switchboard C/PD
AT.B.05 samedicino personalis gasaxdelebi (qalTa)
Female staff change
AT.B.06 samedicino personalis tualetebi (qalTa)
Female staff toilets
AT.B.07 samedicino personalis tualetebi (mamakacTa)
Male staff toilets
AT.B.08 samedicino personalis gasaxdeli (mamakacTa)
Male staff change
AT.B.09 mosacdeli sivrce
Waiting area
AT.B.10 eleqtro fari
Elec switchboard C/PD
AT.B.11 kibis baqani
Stair landing
AT.B.12 kibis baqani
Stair landing
AT.B.13 derefani
Corridor
AT.B.14 sufTa TeTreulis Sesanaxi
Clean linen store
AT.B.15 sufTa amwe
Clean hoist
AT.B.16 centraluri sawyobebi
Central stores
AT.B.17 ????
?
AT.B.18 naxmari iaraRebis Sesanaxi
Disposal hold
AT.B.19 satvirTo liifti
Goods lift
AT.B.20 kibis baqani
Stair landing
AT.B.21 saSxapesTan misasvleli/tamburi
Pass to showers
AT.B.22 mamakacTa tualeti
Male WC
AT.B.23 samedicino personalis saSxape (mamakacTa)
Male staff showers
AT.B.24 saSxape
Shower cubicle
AT.B.25 saSxape
Shower cubicle
AT.B.26 saSxape
Shower cubicle
AT.B.27 samedicino personalis saSxape (qalTa)
Female staff showers
AT.B.28 qalTa tualeti
Female WC
AT.B.29 saSxape
Shower cubicle
AT.B.30 saSxape
Shower cubicle
AT.B.31 saSxape
Shower cubicle
AT.B.32 saSxape
Shower cubicle

M meorexarisxovani/damxmare samzareulo
Satellite End Kitchen

KI.B.01 ?????
?????
KI.B.02 dasafasovebeli/fxvnilisebri sakvebis Sesanaxi
Bulk provisions store
KI.B.03 pacientebis kvebis momsaxureba
Patient meal service
KI.B.04 gagrilebuli sufTa urikebi/WurWeli sapalato ganoyofilebisTvis
Chilled clean ward trolley/crockery
KI.B.05 dabrunebuli WurWlis centraluri samrecxao
Returns/central wash up
KI.B.06 WurWlis miReba/Senaxva
Returns hold
KI.B.07 dasafasovebeli/fxvnilisebri gagrilebuli sakvebis Sesanaxi
Bulk chilled meal store
KI.B.08 gayinuli sakvebi produqtebis Sesanaxi
Frozen food store
KI.B.09 sufTa derefani
Clean corridor
KI.B.10 gagrilebuli bostneulis Sesanaxi
Chilled vegetables store
KI.B.11 puris Sesanaxi, mSrali
Dry bread store
KI.B.12 gacivebuli rZis nawarmebis Sesanaxi
Chilled dairy store
KI.B.13 kvabebis samrecxao
Pot wash
KI.B.14 personalis gasaxdeli-gamosacvleli/dabana
Staff change/wash
KI.B.15 samzareulos personalis (mzareulis) gasaxdeli
Staff change/cook

steriluri samsaxurebi
Sterile Services

SS.B.01 sterilizatoris samanqano /osmotikuri danadgari
Steriliser plant room/ro plant
SS.B.02 damuSavebuli produqciis gacema-gagzavna-ganawileba
Processed products dispatch
SS.B.03 eleqtro fari
Elec switchboard C/PD
SS.B.04 sterilizatoris datvirTvis oTaxi
Steriliser loading area
SS.B.05 instrumentebis Senownebis, awyobis da SefuTva-dakompleqtebis oTaxi
IAP room
SS.B.06 damlageblebis oTaxi (samrecxao)
Cleaners room (wash)
SS.B.07 samrecxao
Wash room
SS.B.08 dabinZurebuli nivTebis miReba/drobiTi Senaxva
Contaminated goods receipt/ holding
SS.B.09 mamakacTa tualeti
Male WC
SS.B.10 binZuri derefani
Dirty corridor
SS.B.11 spec. sagarderobo (binZuri, arasteriluri procesebi)
Gowning room (dirty processes)
SS.B.12 gadasacemi masalebis Sualeduri Sesanaxi (samrecxao)
Materials transfer store (wash)
SS.B.13 specialuri sagarderobo (instrumentebis Senowmebis, awyobis da SefuTva-dakompleqtebis saTavsis)
Gowning room (IAP)
SS.B.14 damlageblebis oTaxi
Cleaners room
SS.B.15 gadasacemi masalebis Sualeduri Sesanaxi (instrumentebis Senowmebis, awyobis da SefuTva-dakompleqtebis saTavsis)
Materials transfer store (IAP)
SS.B.16 sterilizatoris gagrilebis sivrce
Steriliser cooling area
SS.B.17 sufTa derefani
Clean corridor
SS.B.18 binZuri derefani
Dirty corridor
SS.B.19 kibis baqani
Stair landing
SS.B.20 qalTa tualeti
Female WC

formati **Format** A-1
Tbilisi 2014 w. **Tbilisi, 2014**
dakveTis # **Order No.** 306/13

piroba Ti aRniSvnebi:
Legend:

SeniSvna:
Note:
+0,00 nisbuli Sesabamebs 1,5xTbilisis izolis doneze da absoluturnisbuls - 417,00 s.

Sps "saxalio saqqalaqoSenoebiTi" "Akhali Sakkalakmshenoebi" LTD
al. yazbegis ganz. #2 / pekinis q. #34
2 Al. Kazbegi Ave. / 34 Pekin Str., Tbilisi
Phone: (995 032) 2 37 52 26

proeqtis saxelwodeba
Project
q. TbilisSi, d. uznaZis q. #58 da u. CxeiZis q. #17-Si mdebare saavadmyofo
General Hospital at 17 Ushangi Chkheidze Str./ 58 Dimitri Uznadze Str., Tbilisi

Tanamdeboba Position	gvari Name	xelmowera Signature
direqtori Director:	b. mirianaSvili B. Mirianashvili	
arq. gany. ufr. Arch. Dpt. Head	v. cxirikauli V. Tsukhishvili	
avtori Design Author		

dasaxeleba
sardafis sarTulis gegma
Basement Floor Plan
nasStabi Scale 1:200

stadia Design Stage	furceli Dwg No.	sul furc. Of
p / Dr.D	A-16	29

First Floor

Scale 1:200

I sarTul is gegema

m 1:200

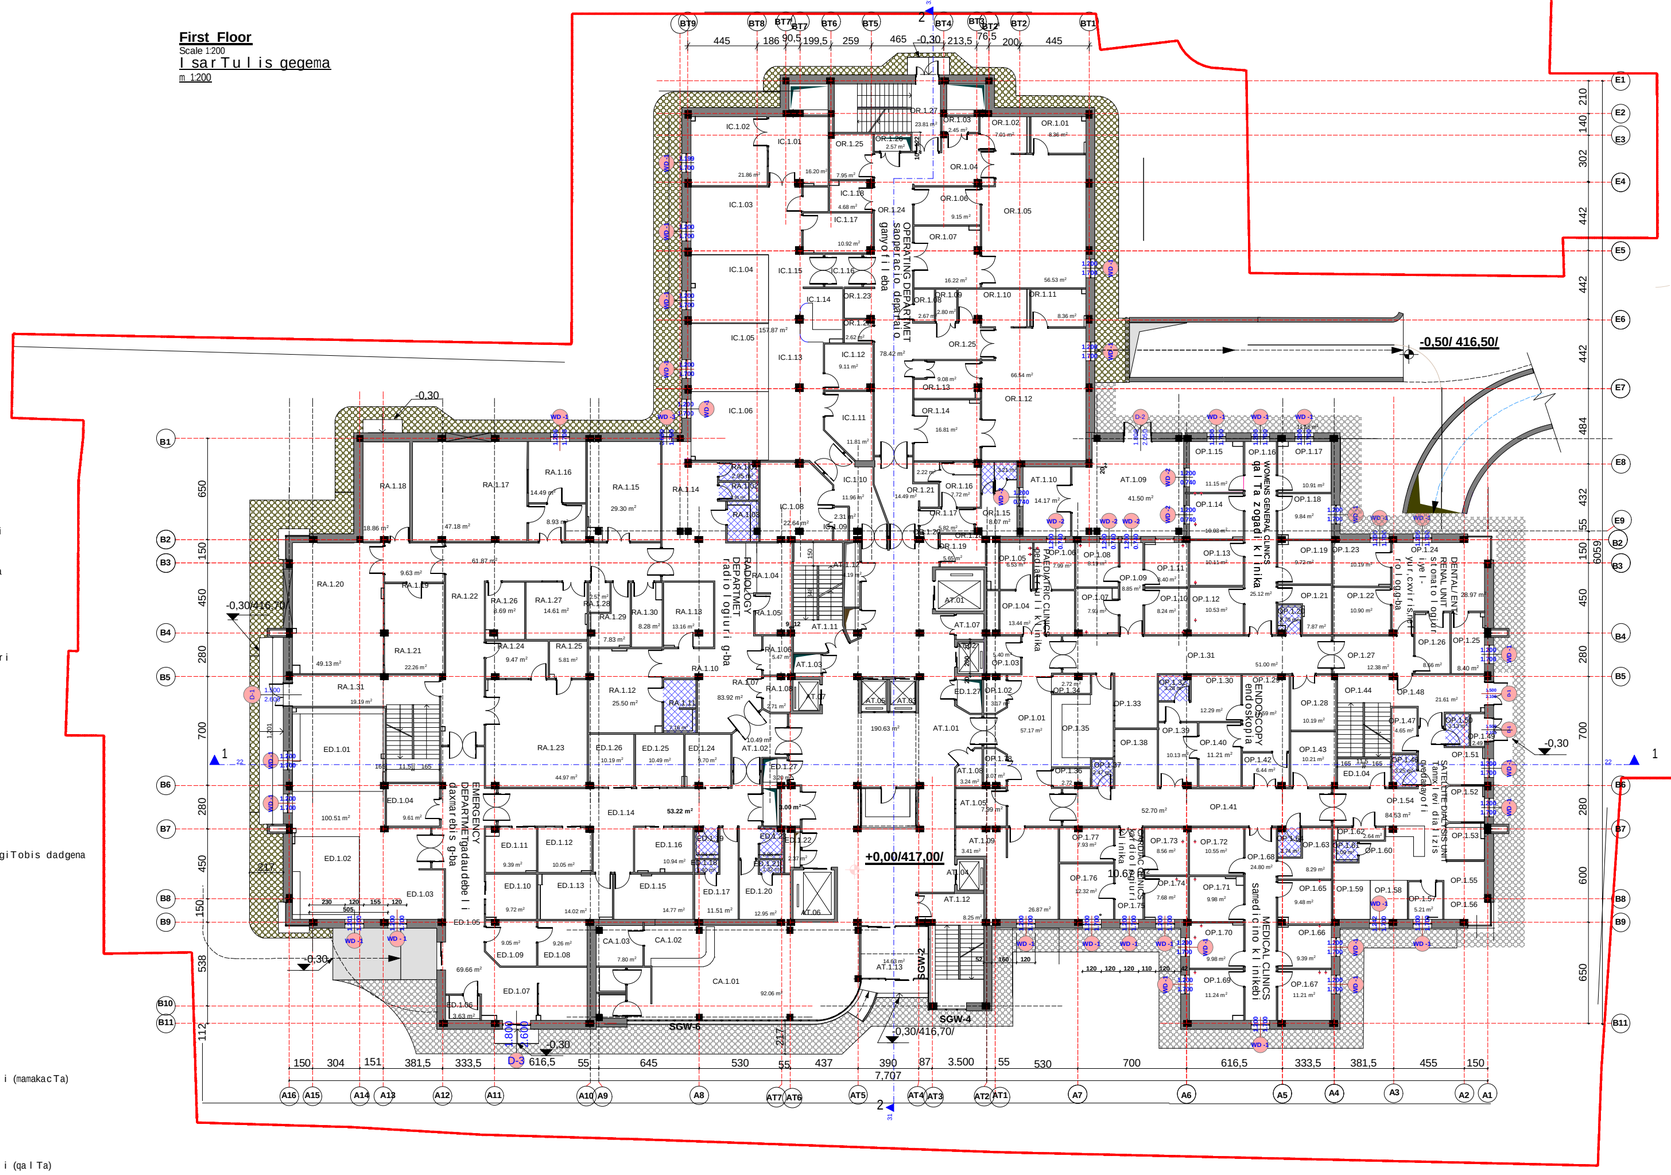

egsplikacia

Key

AT.1.01 atriumi/miRebi
Atrium/Reception
AT.1.02 gasasvleli

AT.1.03 eleqtro saltes saTavsi
Elec.bus bar
AT.1.04 dgaris Saxti
Riser duct
AT.1.05 banki
Bank
AT.1.06 afTiaqi
Pharmacy
AT.1.07 saxmari iaraRebis Sesanaxi
Disposal hold
AT.1.08 dgaris Saxti
Riser duct
AT.1.09 mTavari eleqtro faris oTaxi
Main switchgear
AT.1.10 damxmare saTavsi

AT.1.11 kibis ujredi
Stair landing
AT.1.12 kibis ujredi
Stair landing
AT.1.13 orpiris qarisgan damcavi tamburi
Draught lobby

gadaudebeli daxmarebis ganyofileba
Emergency Department

ED.1.01 reanimacia
Resussitation
ED.1.02 reanimacia
Resussitation
ED.1.03 mobiluri rentgeni/defibrilatori
Mobile X-Ray/Defib
ED.1.04 sawyobi
Store
ED.1.05 derefani
Corridor
ED.1.06 invalidebis tualeti
Dis WC
ED.1.07 mosacdeli
Waiting room
ED.1.08 ofisi
Office
ED.1.09 minRebi
Reception
ED.1.10 samedicino daxmarebis gawevis rigiTobis dadgena
Triage
ED.1.11 saproceduro 6
Treat
ED.1.12 saproceduro 5
Treat

ED.1.13 WuWyiani damxmare saTavsi
Dirty utility
ED.1.14 derfani
Corridor
ED.1.15 sufTa damxmare saTavsi
Clean utility
ED.1.16 saproceduro 4
Treat
ED.1.17 personalis gasaxdeli/gamosacvleli (mamakacTa)
Male staff change
ED.1.18 personalis sankvanZi
Staff WC
ED.1.19 pacientebis sankvanZi
Patient WC
ED.1.20 personalis gasaxdeli/gamosacvleli (qalTa)
Female staff change
ED.1.21 personalis sankvanZi
Staff WC
ED.1.22 eleqtro farebi
Electrical switchboard C/PD
ED.1.23 pacientebis sankvanZi
Patient WC
ED.1.24 saproceduro 3
Treat
ED.1.25 saproceduro 2
Treat
ED.1.26 saproceduro 1
Treat
ED.1.27 dgaris Saxti
Riser duct

rentgenologiuri ganyofileba
Radiology Department

RA.1.01 sankvanZi
WC
RA.1.02 sankvanZi
WC
RA.1.03 invalidebis sankvanZi
Dis WC
RA.1.04 minRebi
Reception
RA.1.05 ofisi
Office
RA.1.06 eleqtro farebi
Elec switchboard C/PD
RA.1.07 mosacdeli sivrce
Waiting area
RA.1.08 dgaris Saxti
Riser duct
RA.1.09 damageblebis oTaxi
Cleaners room
RA.1.10 derefani
Corridor
RA.1.11 sapirfareSo / gamosacvleli
WC / change
RA.1.12 ultrabgera
Ultrasound
RA.1.13 yel-yur-cxviris kabineti
ENT
RA.1.14 mTavari mosacdeli
Main waiting area
RA.1.15 zogadi rentgeni
General X-Ray
RA.1.16 marTvis oTaxi
Control room
RA.1.17 kompiuteruli tomografis skaneri
CT scanner
RA.1.18 magnituri rezonansis gamosaxulebis teqnikuri oTaxi
MRI technical room
RA.1.19 marTvis oTaxi
Control room
RA.1.20 magnituri rezonansis gamosaxulebis skaneri
MRI scanner
RA.1.21 tamburi
Passway
RA.1.22 derefani
Corridor
RA.1.23 kaTeteruli laboratoria
Catheter Lab
RA.1.24 marTvis oTaxi
Control room
RA.1.25 teqnikuri saTavsi
Technical room
RA.1.26 angariSis Cabarebis oTaxi
Reporting room
RA.1.27 sareabilitacio oTaxi
Recovery
RA.1.28 pacientebis gamosacvleli /gasaxdeli
Patient change
RA.1.29 WuWyiani damxmare saTavsi
Dirty utility
RA.1.30 sawyobi
Store
RA.1.31 kibis ujredi
Stair landing

ambulatoria
Outpatient Department

OP.1.01 mosacdeli
Wait
OP.1.02 dgarebis Saxta
Riser duct
OP.1.03 damageblebis oTaxi
Cleaners room

pediatriuli klinika
Paediatric Clinics

OP.1.04 mosacdeli/saTamaSo sivrce
Wait/ play area
OP.1.05 kabineti
Room
OP.1.06 kabineti
Room
OP.1.07 travmatologiuri klinika
Trauma clinic
OP.1.08 ortopediuli klinika
Orthopaedic clinic
OP.1.09 derefani
Corridor
OP.1.10 urologiur-nefrologiuri klinika
Urology/nephrology clinic
OP.1.11 nevropatologiuri klinika
Neuropathology clinic
OP.1.12 oftalmologiuri klinika
Opthalmology clinic
OP.1.13 zogadi mkurnalobis klinika
General medical clinic

yel-yur-cxviris, Tirkmelebis qvedanayofi
Dental / ENT / Renal Unit

OP.1.22 stomatologiuri rentgeni
Dental X-Ray
OP.1.23 stomatologiuri klinika
Dental clinic
OP.1.24 mosacdeli
Wait
OP.1.25 Tirqmelebis klinika
Renal clinic
OP.1.26 yel-yur-cxviris klinika
ENT clinic
OP.1.27 derefani
Corridor
OP.1.28 ultrabgeris kabineti (ginekol/sameano)
Ultrasound room (gynea/natal)
OP.1.29 endoskopiis saproceduro
Endoscope procedures room
OP.1.30 endoskopiis oynis/gamosacvleli oTaxi
Endoscope enema /change room
OP.1.31 derefani
Corridor
OP.1.32 tualeti
WC
OP.1.33 mosacdeli
Wait
OP.1.34 eleqtro farebi
Elec switchboard C/PD
OP.1.35 minRebi
OPD reception

OP.1.36 eleqtro farebi
Elec switchboard C/PD
OP.1.37 tualeti
WC
OP.1.38 mosacdeli
Wait
OP.1.39 holi
Lobby
OP.1.40 endoskopiis Semdeg reabilitaciis oTaxi
Endoscope recovery
OP.1.41 derefani
Corridor
OP.1.42 endoskopiis sufTa saTavsi/gamWoli gasasvleli
Endoscope clean/pass through
OP.1.43 sawyobi
Store
OP.1.44 kibis ujredi
Stair landing
Tanmxlebi dializis qvedanayofi
Satellite Dialysis Unit
OP.1.45 tualeti
WC
OP.1.46 tualeti
WC
OP.1.47 sufTa saTavsi
Clean utility
OP.1.48 derefani
Corridor
OP.1.49 uku-osmotikuri danadgari
Ro plant room (TBC)

OP.1.50
Dis WC
OP.1.51 mozrdilTa dializi
Adult dialysis
OP.1.52 mozrdilTa dializi
Adult dialysis
OP.1.53 mozrdilTa dializi
Adult dialysis
OP.1.54 derefani
Corridor
OP.1.55 mosacdeli
Wait
OP.1.56 sasmelebis daxli/kuTxe
Beverage bay
OP.1.57 WuWyiani saTavsi
Dirty utility
OP.1.58 bavSvTa dializi
Child dialysis
OP.1.59 bavSvTa dializi
Child dialysis
OP.1.60 eqTnis saguSago /minRebi
Nurse base/reception
OP.1.61 tualeti
WC
OP.1.62 sufTa Tetreuli
Clean linen
OP.1.63 diagnostikuri kabineti
Diagnostic room
OP.1.64 tualeti
WC

samedicino-sankurnalo klinikebi
Medical Clinics

OP.1.65 gastro-enterologiuri klinika
Gastro-eenterology clinic
OP.1.66 proqtologiuri, kolorestaluri klinika
Proctology/colorectal clinic
OP.1.67 imunologiuri da alergologiuri klinika
Immunology/allergology clinic
OP.1.68 derefani
Corridor
OP.1.69 dermatologiur-venerologiuri klinika
Dermatology/venerology clinic
OP.1.70 hematologiuri klinika
Hematology clinic
OP.1.71 pulmonologiuri klinika
Pulmonology clinic
OP.1.72 infeqciono logiuri klinika
Infectionology clinic

kardio klinikebi
Cardiac Clinics

OP.1.73 kardiologiuri klinika
Cardiology clinic
OP.1.74 angiologiuri klinika
Angiology clinic
OP.1.75 derefani
Corridor
OP.1.76 datvirTva-daZabis, eqos kabineti
Stress/ echo room
OP.1.77 ekg/diagnostikuri kabineti
ECG/diagnostic room
OP.1.78 dgarebis Saxti
Riser duct

saoperacio ganyofileba
Operating Department

OR.1.01 WuWyiani saTavsi
Dirty utility
OR.1.02 qirurgebis xelsabani
Scrub
OR.1.03 sawyobi
Operating theatre/cardiac
OR.1.04 ganosasvleli tamburi
Exit bay
OR.1.05 saoperacio/travmatologia
Operating theatre/trauma
OR.1.06 steriluri momzadebis oTaxi
Sterile prep room
OR.1.07 anesteziis oTaxi
Anaesthetic room
OR.1.08 damageblei
Cleaner
OR.1.09 sawyobi
Store
OR.1.10 qirurgebis xelsabani
Scrub
OR.1.11 WuWyiani saTavsi
Dirty utility
OR.1.12 saoperacio/kardiologia
Operating theatre/cardiac
OR.1.13 steriluri momzadebis oTaxi
Sterile prep room
OR.1.14 anesteziis oTaxi
Anaesthetic room
OR.1.15 saordinatoro
Staff room
OR.1.16 angariSebis Cabarebis oTaxi
Reporting room
OR.1.17 tamburi
Passway
OR.1.18 personalis sapirfareSoebi
Staff toilets
OR.1.19 personalis sapirfareSoebi
Staff toilets
OR.1.20 personalis sapirfareSoebi
Staff toilets
OR.1.21 saoperaciod registracia/gadayvana
Theatre registration/transfer
OR.1.22 saoperacios sawyobi
Theatre store
OR.1.23 mobiluri skaneri
Mobile scanner bay
OR.1.24 derefani
Corridor
OR.1.25 saoperacios sawyobi
Theatre store
OR.1.26 eleqtro farebi
Elec switchboard C/PD
OR.1.27 kibis ujredi
Stair landing

intensiuri Terapia, operaciis Semdgomi movla
Intensive Care / Theatre Recovery

IC.1.01 specialuri garderobis holi/haersaketi
Govning lobby/airlock
IC.1.02 intensiuri Terapiis izolatori 1
ICU isolation room 1
IC.1.03 intensiuri Terapiis izolatori 2
ICU isolation room 2
IC.1.04 intensiuri Terapiis izolatori 3
ICU isolation room 3
IC.1.05 intensiuri Terapiis izolatori 4
ICU isolation room 4
IC.1.06 intensiuri Terapiis izolatori 5
ICU isolation room 5
IC.1.07 personalis gasaxdeli/gamosacvleli (qalTa)
Staff change (female)
IC.1.08 personalis gasaxdeli/gamosacvleli (mamakacTa)
Staff change (male)
IC.1.09 eleqtro farebi
Elec switchboard C/PD
IC.1.10 tamburi
Passway
IC.1.11 nayari saxarji masalebis sawyobi
Bulk consumables store
IC.1.12 sufTa damxmare saTavsi
Clean utility
IC.1.13 defibrilatori
Defib bay
IC.1.14 kavSirgabmulobis punqti
Communications base
IC.1.15 derefani
Corridor
IC.1.16 gasasvleli
Pass through
IC.1.17 WuWyiani damxmare saTavsi
Dirty utility

CA.1.01 kafe
Cafe
CA.1.02 kafes barisdaxli
Cafe (bar) server
CA.1.03 kafes damxmare saTavsi
Cafe server

liftebi
Lifts

AT.01 sawolebis lifti 1
Bed lift 1
AT.02 binZuri amwe
Dirty hoist
AT.03 mgzavrebis mTavari lifti 1
General passenger lift 1
AT.04 sufTa amwe
Clean hoist
AT.05 mgzavrebis mTavari lifti 2
General passenger lift 2
AT.06 sawolebis lifti 2
Bed lift 2
AT.07 satvirTo lifti
Goods lift

formati Format	A-1
TbilisI 2014 w. Tbilisi, 2014	dakveTis # Order No. 306/13

pirobiTi aRniSvnebi:
Legend:

SeniSvna:
Note:

+0,00 niSnuli Sesabamebeli i sarTulis ixtakis done da absoluturi niSnuli s - 417,00 m.

Sps "saxali sagga IapiSempreoqti"
"Akhali Sakkalakmshenproekti" LTD
al. yazbegis ganz. #2 / pekinis q. #34
2 Al. Kazbegi Ave. / 34 Pekin Str., Tbilisi
Phone: (995 032) 2 37 52 26

proeqtis saxelwodeba
Project

q. TbilisSi, d. uznaZis q. #58 da u. CxeiZis q. #17-Si ndebare saavadmyofo

General Hospital at 17 Ushangi Chkheidze Str./ 58 Dimitri Uznadze Str., Tbilisi

Tanamdeboba Position	gvari Name	xelmowera Signature
direqtori Director:	b. mirianiSvili B. Mirianashvili	
arq. gany. ufr. Arch. Dpt. Head	v. cuxiSvili V. Tsukhishvili	
avtori Design Author	a. gwaZe A. Gvadze; T. Metskhvrel; a. wwiSvili I. Avalishvili; a. wwiSvili I. Avalishvili; a. wwiSvili I. Avalishvili	

dasaxeleba I sarTuli gegema First Floor		nasTabi Scale 1:200
stadia Design Stage	furceli Dwg No.	sul furc. Of
p / Dr.D	A-17	29

II sarTuli s gegma
Second Floor Plan /
Scale 1:200

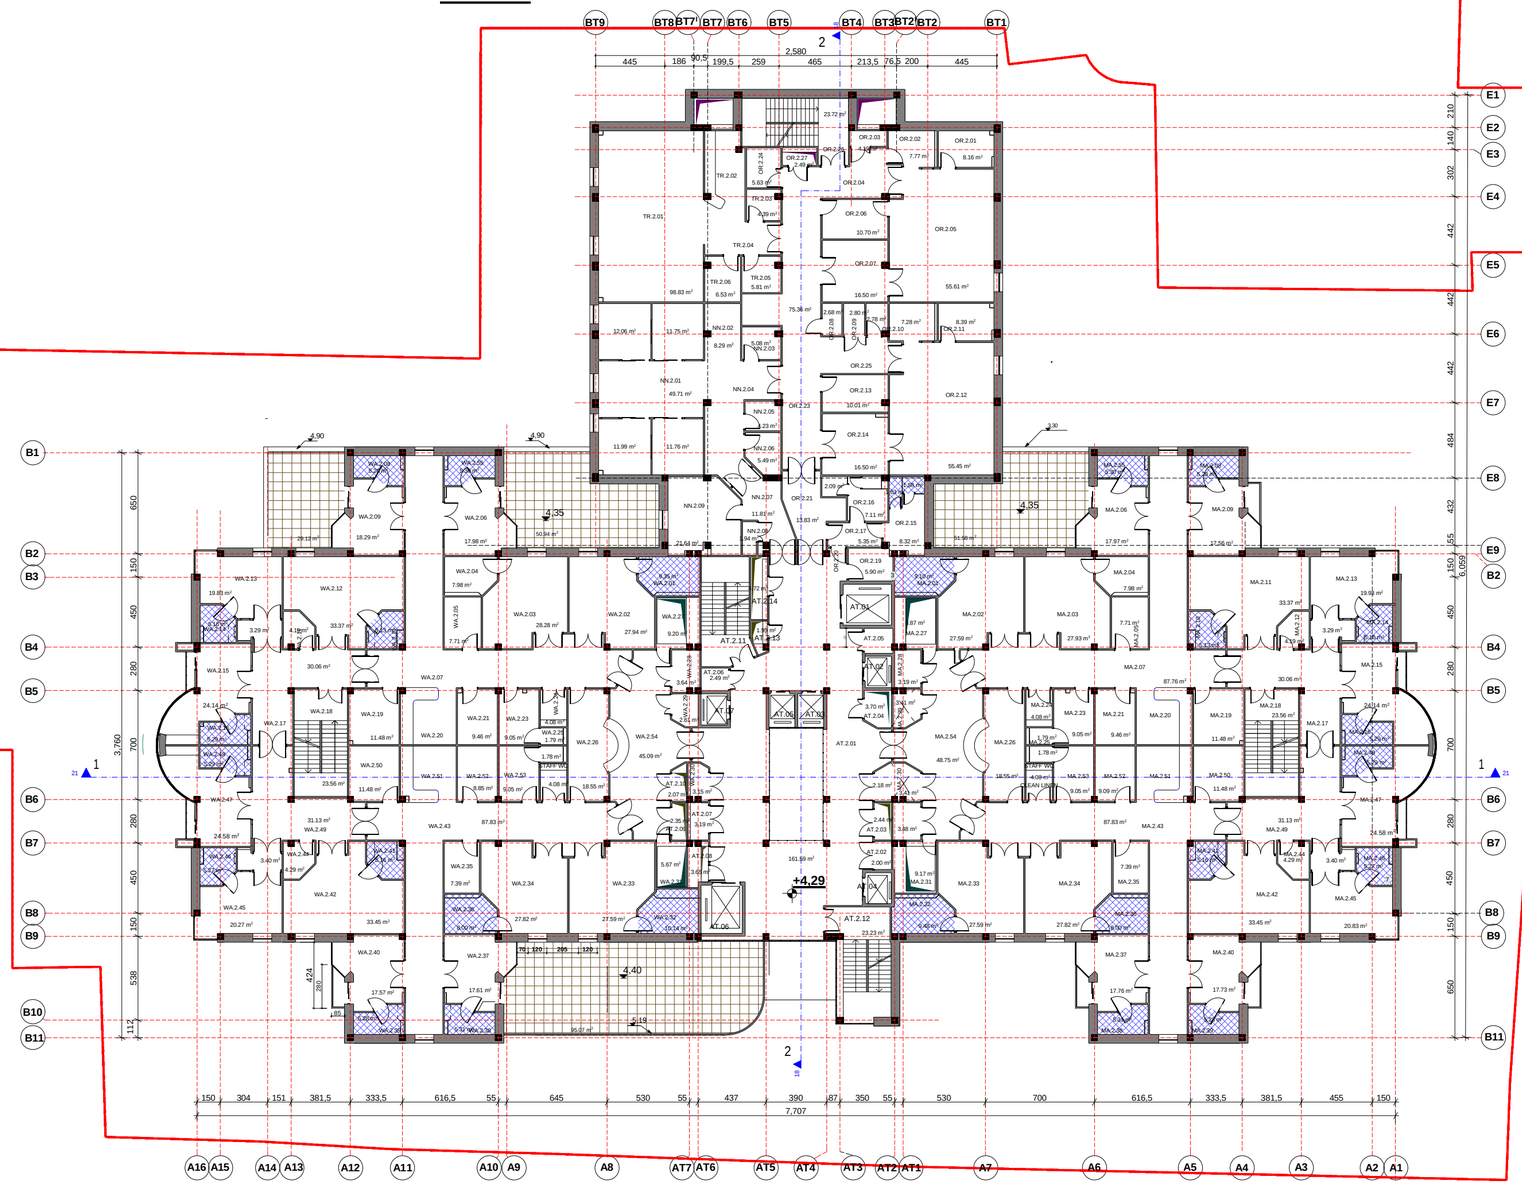

eqsplikacia

Key

AT.2.01 vestibiuli
Lobby

AT.2.02 elqtro gananawil.fari
Elec DBDB

AT.2.03 sainJinro gayvanilobis Saxti 1
Pipework rizer 1DB

AT.2.04 elqtro saltes saTavsi
Elec.bus bar

AT.2.05 saxnari iaraRebis Sesanaxi
Disposal hold

AT.2.06 elqtro saltes saTavsi
Elec.bus bar

AT.2.07 elqtro gananawil.fari
Elec DBDB

AT.2.08 elqtro gananawil.fari
Elec DBDB

AT.2.09 neqanikuri Saxti
Mech rizer (KIT)

AT.2.10 neqanikuri Saxti
Mech rizer (S/S)

AT.2.11 STAIRCASE
kibis ujredi

AT.2.12 STAIRCASE
kibis ujredi

AT.2.13 sainJinro gayvanilobis Saxti 2
Pipework rizer 2DB

AT.2.14 neqanikuri Saxti 7
Mech rizer 7

WA.2.01 ENSUITE WC/SH
monijnave WC/saSxape

WA.2.02 DUAL OCCUPANCY ROOM
2-sawoliani palata

WA.2.03 DUAL OCCUPANCY ROOM
2-sawoliani palata

WA.2.04 ENSUITE WC/SH
monijnave WC/saSxape

WA.2.05 STORE
sawyobi

WA.2.06 SINGLE BEDROOM
1-sawoliani palata

WA.2.07 CORRIDOR
derefani

WA.2.08 ENSUITE WC/SH
monijnave WC/saSxape

WA.2.09 SINGLE BEDROOM
1-sawoliani palata

WA.2.10 ENSUITE WC/SH
monijnave WC/saSxape

WA.2.11 DUAL OCCUPANCY ROOM
2-sawoliani palata

WA.2.12 STORE
sawyobi

WA.2.13 VIP ROOM
VIP palata

WA.2.14 ENSUITE WC/SH
monijnave WC/saSxape

WA.2.15 SINGLE BEDROOM
1-sawoliani palata

WA.2.16 ENSUITE WC/SH
monijnave WC/saSxape

WA.2.17 CORRIDOR
derefani

WA.2.18 STAIRCASE
kibis ujredi

WA.2.19 DIRTY UTILITY
WuWyiani damxnare saTavsi

WA.2.20 NURSE BASE
eqTnis saguSago

WA.2.21 CLEAN UTILITY
suftа damxnare saTavsi

WA.2.23 MALE CHANGE
manakacebis gasaxdeli

WA.2.24 CLEAN LINEN
suftа TeTreuli

WA.2.25 STAFF WC
personali WC

WA.2.26 WARD CLERK/OFFICE
sapalato qvedanayofis ufrosi/ofisi

WA.2.27 DISPOSAL HOLD
iaraRebis Sesanaxi

WA.2.28 ELEC SWITCH C/PD
elqtro gadamrTveli

WA.2.29 RISER DUCT
dgaris Saxti

WA.2.30 RISER DUCT
dgaris Saxti

WA.2.31 CLEANERS ROOM
damlagebli oTaxi

WA.2.32 ENSUITE WC/SH
monijnave WC/saSxape

WA.2.33 DUAL OCCUPANCY ROOM
2-sawoliani palata

WA.2.34 DUAL OCCUPANCY ROOM
2-sawoliani palata

WA.2.35 STORE
sawyobi

WA.2.36 ENSUITE WC/SH
monijnave WC/saSxape

WA.2.37 SINGLE BEDROOM
1-sawoliani palata

WA.2.38 ENSUITE WC/SH
monijnave WC/saSxape

WA.2.39 ENSUITE WC/SH
monijnave WC/saSxape

WA.2.40 SINGLE BEDROOM
1-sawoliani palata

WA.2.41 ENSUITE WC/SH
monijnave WC/saSxape

WA.2.42 DUAL OCCUPANCY ROOM
2-sawoliani palata

WA.2.43 CORRIDOR
derefani

WA.2.44 STORE
sawyobi

WA.2.45 VIP ROOM
VIP palata

WA.2.46 ENSUITE WC/SH
monijnave WC/saSxape

WA.2.47 SINGLE BEDROOM
1-sawoliani palata

WA.2.48 ENSUITE WC/SH
monijnave WC/saSxape

WA.2.49 CORRIDOR
derefani

WA.2.50 DIRTY UTILITY
WuWyiani damxnare saTavsi

WA.2.51 NURSE BASE
eqTnis saguSago

WA.2.52 CLEAN UTILITY
suftа damxnare saTavsi

WA.2.53 CLEAN UTILITY
suftа damxnare saTavsi

WA.2.54 RECEPTION
mimRebi

WA.2.55 ENSUITE WC/SH
monijnave WC/saSxape

MA.2.01 ENSUITE WC/SH
monijnave WC/saSxape

MA.2.02 DUAL OCCUPANCY ROOM
2-sawoliani palata

MA.2.03 DUAL OCCUPANCY ROOM
2-sawoliani palata

MA.2.04 ENSUITE WC/SH
monijnave WC/saSxape

MA.2.05 STORE
sawyobi

MA.2.06 SINGLE BEDROOM
1-sawoliani palata

MA.2.07 CORRIDOR
derefani

MA.2.08 ENSUITE WC/SH
monijnave WC/saSxape

MA.2.09 SINGLE BEDROOM
1-sawoliani palata

MA.2.10 ENSUITE WC/SH
monijnave WC/saSxape

MA.2.11 DUAL OCCUPANCY ROOM
2-sawoliani palata

MA.2.12 STORE
sawyobi

MA.2.13 VIP ROOM
VIP palata

MA.2.14 ENSUITE WC/SH
monijnave WC/saSxape

MA.2.15 SINGLE BEDROOM
1-sawoliani palata

MA.2.16 ENSUITE WC/SH
monijnave WC/saSxape

MA.2.17 CORRIDOR
derefani

MA.2.18 STAIRCASE
kibis ujredi

MA.2.19 DIRTY UTILITY
WuWyiani damxnare saTavsi

MA.2.20 NURSE BASE
eqTnis saguSago

MA.2.21 CLEAN UTILITY
suftа damxnare saTavsi

MA.2.22 CLEAN LINEN
suftа TeTreuli

MA.2.23 MALE CHANGE
manakacebis gasaxdeli

MA.2.24 CLEAN LINEN
suftа TeTreuli

MA.2.25 STAFF WC
personali wc

MA.2.26 RISER DUCT
dgaris Saxti

MA.2.27 DISPOSAL HOLD
iaraRebis Sesanaxi

MA.2.28 ELEC SWITCH C/PD
elqtro gadamrTveli

MA.2.29 RISER DUCT
dgaris Saxti

MA.2.30 RISER DUCT
dgaris Saxti

MA.2.31 CLEANERS ROOM
damlagebli oTaxi

MA.2.32 ENSUITE WC/SH
monijnave WC/saSxape

MA.2.33 DUAL OCCUPANCY ROOM
2-sawoliani palata

MA.2.34 DUAL OCCUPANCY ROOM
2-sawoliani palata

MA.2.35 STORE
sawyobi

MA.2.36 ENSUITE WC/SH
monijnave WC/saSxape

MA.2.37 SINGLE BEDROOM
1-sawoliani palata

MA.2.38 ENSUITE WC/SH
monijnave WC/saSxape

MA.2.39 ENSUITE WC/SH
monijnave WC/saSxape

MA.2.40 SINGLE BEDROOM
1-sawoliani palata

MA.2.41 ENSUITE WC/SH
monijnave WC/saSxape

MA.2.42 DUAL OCCUPANCY ROOM
2-sawoliani palata

MA.2.43 CORRIDOR
derefani

MA.2.44 STORE
sawyobi

MA.2.45 VIP ROOM
VIP palata

MA.2.46 ENSUITE WC/SH
monijnave WC/saSxape

MA.2.47 SINGLE BEDROOM
1-sawoliani palata

MA.2.48 ENSUITE WC/SH
monijnave WC/saSxape

MA.2.49 CORRIDOR
derefani

MA.2.50 DIRTY UTILITY
WuWyiani damxnare saTavsi

MA.2.51 NURSE BASE
eqTnis saguSago

MA.2.52 CLEAN UTILITY
suftа damxnare saTavsi

MA.2.53 CLEAN UTILITY
suftа damxnare saTavsi

MA.2.54 RECEPTION
mimRebi

MA.2.55 ENSUITE WC/SH
monijnave WC/saSxape

OR.2.01 DIRTY UTILITY
WuWyiani damxnare saTavsi

OR.2.02 SCRUB
qirurgebis xelsabani

OR.2.03 STORE
sawyobi

OR.2.04 EXIT BAY
gasasvleli tamburi

OR.2.05 OPERATING THEATRE 3/GYNEACOLOGY
saoperacio 3 / ginekologia

OR.2.06 STERIL PREP ROOM
steriluri nomzadebis oTaxi

OR.2.07 ANAESTHETIC ROOM
anesteziis oTaxi

OR.2.08 CLEANER
damlagebeli

OR.2.09 STORE
sawyobi

OR.2.10 SCRUB
qirurgebis xelsabani

OR.2.11 DIRTY UTILITY
WuWyiani damxnare saTavsi

OR.2.12 OPERATING THEATRE 4/OBSTETRIC
saoperacio 3 / sameano

OR.2.13 STERIL PREP ROOM
steriluri nomzadebis oTaxi

OR.2.14 ANAESTHETIC ROOM
anesteziis oTaxi

OR.2.15 STAFF CHANGE
personalis gasaxdeli

OR.2.16 REPORTING ROOM
angariSis Cabarebis oTaxi

OR.2.17 EXIT BAY
gasasvleli tamburi

OR.2.18 STAFF TOILET
personalis sveli wertili

OR.2.19 STAFF TOILET
personalis sveli wertili

OR.2.20 EXIT BAY
gasasvleli tamburi

OR.2.21 THEATRE REGISTRATION/TRANSFER
saoperacios registracia/pacientebis gadayvana

OR.2.23 THEATRE CORRIDOR
saoperacios derefani

OR.2.24 THEATRE STORE
saoperacios sawyobi

OR.2.25 EXIT BAY
gasasvleli tamburi

OR.2.26 SRAIRCASE
kibis ujredi

OR.2.27 ELEC SWITCH C/PD
elqtro gadamrTveli

NN.2.01 NEO NATAL INTENSIVE CARE
axalSobilTa intensiuri Terapia

NN.2.02 DIRTY UTILITY
WuWyiani damxnare saTavsi

NN.2.03 NICU STORE
intensiuri Terapiis sawyobi

NN.2.04 CORRIDOR
derefani

NN.2.05 NURSE BASE
eqTnis saguSago

NN.2.06 CLEAN UTILITY
suftа damxnare saTavsi

NN.2.07 CORRIDOR
derefani

NN.2.08 ELEC SWITCH C/PD
elqtro gadamrTveli

NN.2.09 STAFF ROOM
personalis oTaxi

TR.2.01 THEATRE RECOVERY
operaciis Semdgom reabilitacia

TR.2.02 NURSE BASE
eqTnis saguSago

TR.2.03 REC. STORE
sawyobi

TR.2.04 CORRIDOR
derefani

TR.2.05 CLEAN UTILITY
suftа damxnare saTavsi

TR.2.06 DIRTY UTILITY
WuWyiani damxnare saTavsi

liftebi
Lifts

AT.01 sawolebis liftи 1
Bed lift 1

AT.02 binZuri amwe
Dirty hoist

AT.03 mgzavrebis mTavari liftи 1
General passenger lift 1

AT.04 suftа amwe
Clean hoist

AT.05 mgzavrebis mTavari liftи 2
General passenger lift 2

AT.06 sawolebis liftи 2
Bed lift 2

AT.07 satviriTo liftи
Goods lift

formati Format A-1 | dakveTis # Order No. 306/13
Tbilisi 2014 w. Tbilisi, 2014

pirobiTi aRniSvnebi:
Legend:

SeniSvna:
Note:
±0.00 niSnuli seesabameba
i sarTulis iatakis done da absoluturi niSnuli - 417.00 -s

Sps "saxali saqaqaldoSemoqmedi" "Akhali Sakkalakhmeshenoebebi" LTD
al. yazbegis gamz. #2 / pekinis q. #34
2 Al. Kazbegi Ave. / 34 Pekin Str., Tbilisi
Phone: (995 032) 2 37 52 26

proeqtis saxelwodeba
Project
q. TbilisSi, d. uznaZis q. #58 da u. CxeiZis q. #17-Si mdebare saavadmyofo
General Hospital at 17 Ushangi Chkheidze Str./ 58 Dimitri Uznadze Str., Tbilisi

Tanamdeboba Position	gvari Name	xelmowera Signature
direqtori Director:	b. mirianaSvili B. Mirianashvili	
arq. ganyofil. Arch. Dpt. Head	v. cuxiSvili V. Tsukhishvili	
avtori Design Author	a. gamsaxurdia N. Svanadze T. kocoSaSvili T. Mskvetadze a. beriaSvili A. Avaliani	

dasaxeleba: II sarTulis gegma (Second Floor Plan)
nasTabi Scale: 1:200

stadia Design Stage	furceli Dwg No.	suli furc. Of
p / Dr.D	A-18	29

III sarTulis gegma
Third Floor Plan
Scale 1:200

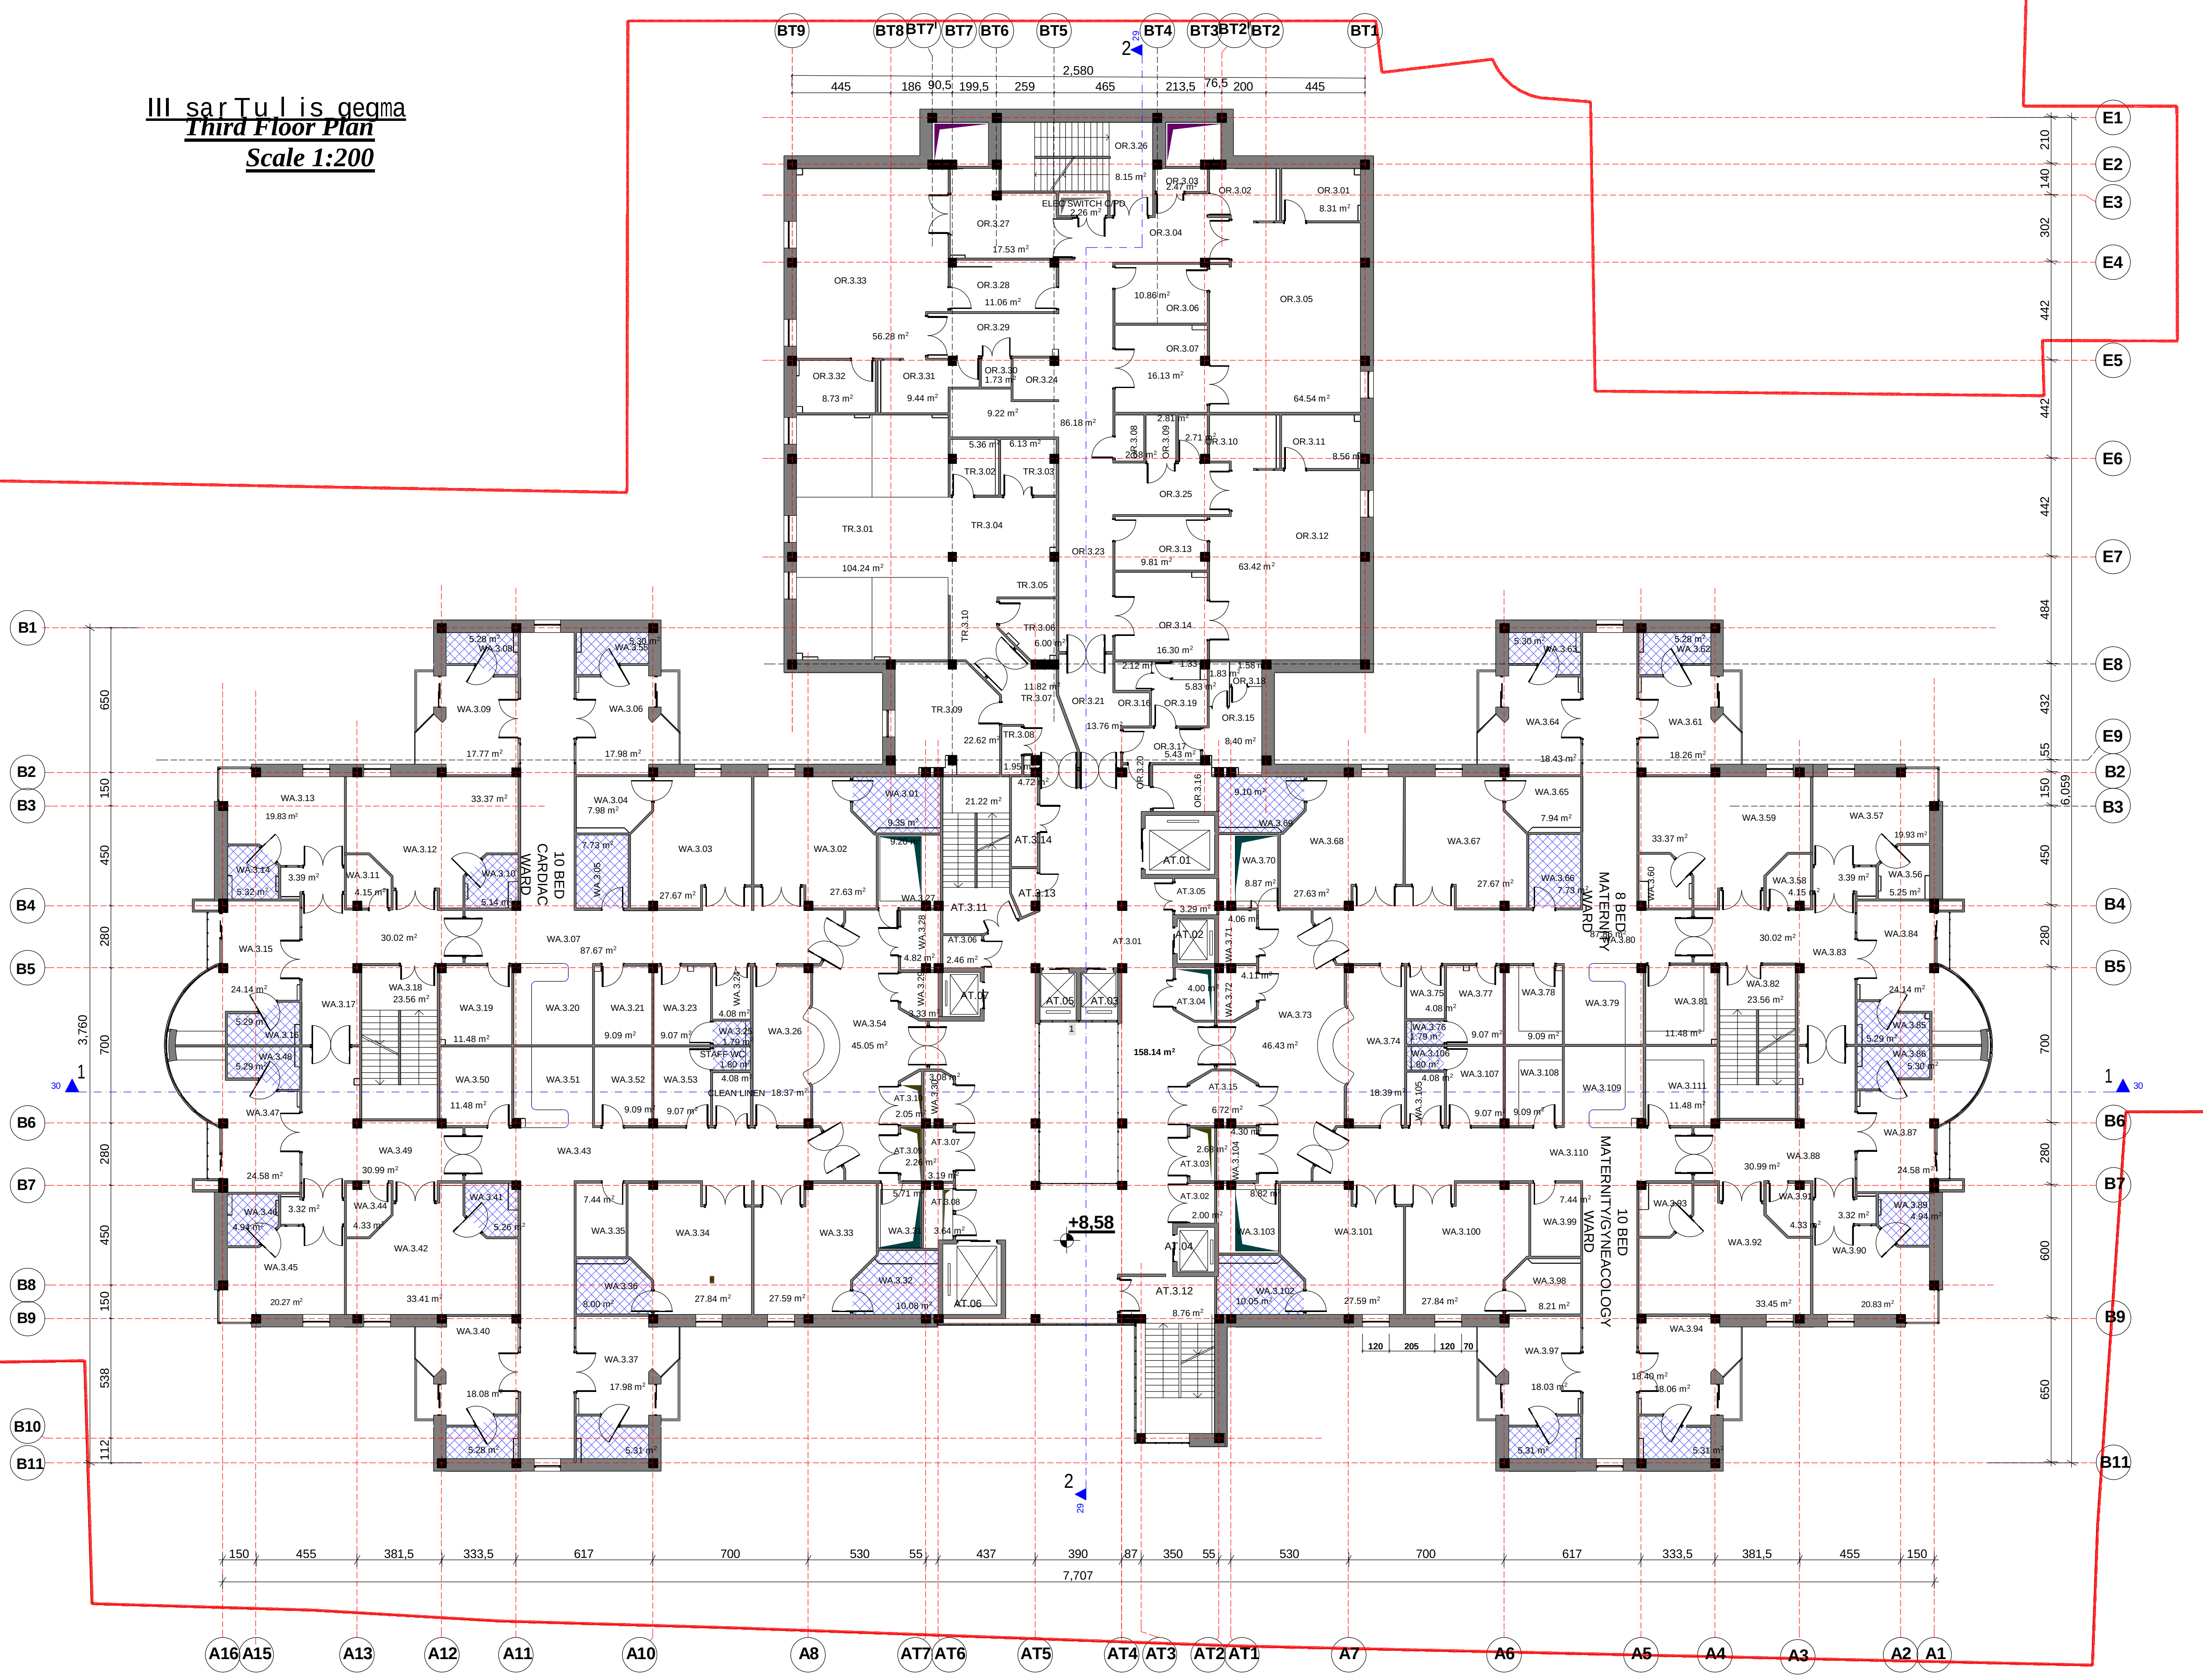

eqsplikacia
Key

AT.3.01 vestibiuli
Lobby
AT.3.02 eleqtro gamanawil.fari
Elec DBDB
AT.3.03 sainJinro gayvanilobis Saxti 1
Pipework rizer 1DB
AT.3.04 eleqtro saltes saTavsi
Elec.bus bar
AT.3.05 saxmari iaraRebis Sesanaxi
Disposal hold
AT.3.06 eleqtro saltes saTavsi
Elec.bus bar
AT.3.07 eleqtro gamanawil.fari
Elec DBDB
AT.3.08 eleqtro gamanawil.fari
Elec DBDB
AT.3.09 meqanikuri Saxti
Mech rizer (KIT)
AT.3.10 meqanikuri Saxti
Mech rizer (S/S)
AT.3.11 STAIRCASE
kibis ujredi
AT.3.12 STAIRCASE
kibis ujredi
AT.3.13 sainJinro gayvanilobis Saxti 2
Pipework rizer 2DB
AT.3.14 meqanikuri Saxti 7
Mech rizer 7
AT.3.15 saxmari iaraRebis Sesanaxi
Disposal hold

WA.3.01 ENSUITE WC/SH
momijnave WC/saSxape
WA.3.02 DUAL OCCUPANCY ROOM
2-sawoliani palata
WA.3.03 DUAL OCCUPANCY ROOM
2-sawoliani palata
WA.3.04 ENSUITE WC/SH
momijnave WC/saSxape
WA.3.05 STORE
sawyobi
WA.3.06 SINGLE BEDROOM
1-sawoliani palata
WA.3.07 CORRIDOR
derefani
WA.3.08 ENSUITE WC/SH
momijnave WC/saSxape
WA.3.09 SINGLE BEDROOM
1-sawoliani palata
WA.3.10 ENSUITE WC/SH
momijnave WC/saSxape
WA.3.11 DUAL OCCUPANCY ROOM
2-sawoliani palata
WA.3.12 STORE
sawyobi
WA.3.13 VIP ROOM
VIP palata
WA.3.14 ENSUITE WC/SH
momijnave WC/saSxape
WA.3.15 SINGLE BEDROOM
1-sawoliani palata
WA.3.16 ENSUITE WC/SH
momijnave WC/saSxape
WA.3.17 CORRIDOR
derefani
WA.3.18 STAIRCASE
kibis ujredi
WA.3.19 DIRTY UTILITY
WuWyiani damxmare saTavsi
WA.3.20 NURSE BASE
eqTnis saguSago
WA.3.21 CLEAN UTILITY
sufTa damxmare saTavsi
WA.3.23 MALE CHANGE
mamakacebis gasaxdeli
WA.3.24 CLEAN LINEN
sufTa TeTreuli
WA.3.25 STAFF WC
personali WC
WA.3.26 WARD CLERK/OFFICE
sapalato qvedanayofis ufrosi/ofisi
WA.3.27 DISPOSAL HOLD
iaraRebis Sesanaxi
WA.3.28 ELEC SWITCH C/PD
eleqtro gadamrTveli
WA.3.29 RISER DUCT
dgaris Saxti
WA.3.30 RISER DUCT
dgaris Saxti
WA.3.31 CLEANERS ROOM
damlagebli oTaxi
WA.3.32 ENSUITE WC/SH
momijnave WC/saSxape
WA.3.33 DUAL OCCUPANCY ROOM
2-sawoliani palata
WA.3.34 DUAL OCCUPANCY ROOM
2-sawoliani palata
WA.3.35 STORE
sawyobi
WA.3.36 ENSUITE WC/SH
momijnave WC/saSxape
WA.3.37 SINGLE BEDROOM
1-sawoliani palata
WA.3.38 ENSUITE WC/SH
momijnave WC/saSxape
WA.3.39 ENSUITE WC/SH
momijnave WC/saSxape
WA.3.40 SINGLE BEDROOM
1-sawoliani palata
WA.3.41 ENSUITE WC/SH
momijnave WC/saSxape
WA.3.42 DUAL OCCUPANCY ROOM
2-sawoliani palata
WA.3.43 CORRIDOR
derefani
WA.3.44 STORE
sawyobi
WA.3.45 VIP ROOM
VIP palata
WA.3.46 ENSUITE WC/SH
momijnave WC/saSxape
WA.3.47 SINGLE BEDROOM
1-sawoliani palata
WA.3.48 ENSUITE WC/SH
momijnave WC/saSxape
WA.3.49 CORRIDOR
derefani
WA.3.50 DIRTY UTILITY
WuWyiani damxmare saTavsi
WA.3.51 NURSE BASE
eqTnis saguSago
WA.3.52 CLEAN UTILITY
sufTa damxmare saTavsi
WA.3.53 CLEAN UTILITY
sufTa damxmare saTavsi
WA.3.54 RECEPTION
mimRebi
WA.3.55 ENSUITE WC/SH
momijnave WC/saSxape
WA.3.56 ENSUITE WC/SH
momijnave WC/saSxape
WA.3.57 VIP ROOM
VIP palata
WA.3.58 STORE
sawyobi
WA.3.59 DUAL OCCUPANCY ROOM
2-sawoliani palata
WA.3.60 ENSUITE WC/SH
momijnave WC/saSxape
WA.3.61 SINGLE BEDROOM
1-sawoliani palata
WA.3.62 ENSUITE WC/SH
momijnave WC/saSxape
WA.3.63 ENSUITE WC/SH
momijnave WC/saSxape
WA.3.64 SINGLE BEDROOM
1-sawoliani palata
WA.3.65 ENSUITE WC/SH
momijnave WC/saSxape
WA.3.66 STORE
sawyobi
WA.3.67 DUAL OCCUPANCY ROOM
2-sawoliani palata
WA.3.68 DUAL OCCUPANCY ROOM
2-sawoliani palata
WA.3.69 ENSUITE WC/SH
momijnave WC/saSxape
WA.3.70 DISPOSAL HOLD
iaraRebis Sesanaxi
WA.3.71 ELEC SWITCH C/PD
eleqtro gadamrTveli
WA.3.72 RISER DUCT
dgaris Saxti
WA.3.73 RECEPTION
resefSeni
WA.3.74 WARD CLERK/OFFICE
sapalato qvedanayofis ufrosi/ofisi
WA.3.75 CLEAN LINEN
sufTa TeTreuli
WA.3.76 STAFF WC
personali WC
WA.3.77 MALE CHANGE
mamakacebis gasaxdeli
WA.3.78 CLEAN LINEN
sufTa TeTreuli
WA.3.79 NURSE BASE
eqTnis saguSago
WA.3.80 CORRIDOR
derefani
WA.3.81 DIRTY UTILITY
WuWyiani damxmare saTavsi
WA.3.82 STAIRCASE
kibis ujredi
WA.3.83 CORRIDOR
derefani
WA.3.84 SINGLE BEDROOM
1-sawoliani palata
WA.3.85 ENSUITE WC/SH
momijnave WC/saSxape
WA.3.86 ENSUITE WC/SH
momijnave WC/saSxape
WA.3.87 SINGLE BEDROOM
1-sawoliani palata
WA.3.88 CORRIDOR
derefani
WA.3.89 ENSUITE WC/SH
momijnave WC/saSxape
WA.3.90 VIP ROOM
VIP palata
WA.3.91 STORE
sawyobi
WA.3.92 DUAL OCCUPANCY ROOM
2-sawoliani palata
WA.3.93 ENSUITE WC/SH
momijnave WC/saSxape
WA.3.94 SINGLE BEDROOM
1-sawoliani palata
WA.3.95 ENSUITE WC/SH
momijnave WC/saSxape
WA.3.96 ENSUITE WC/SH
momijnave WC/saSxape
WA.3.97 SINGLE BEDROOM
1-sawoliani palata
WA.3.98 ENSUITE WC/SH
momijnave WC/saSxape
WA.3.99 STORE
sawyobi
WA.3.100 DUAL OCCUPANCY ROOM
2-sawoliani palata
WA.3.101 DUAL OCCUPANCY ROOM
2-sawoliani palata
WA.3.102 ENSUITE WC/SH
momijnave WC/saSxape
WA.3.103 CLEANER ROOM
damlageblis oTaxi
WA.3.104 RISER DUCT
dgaris Saxti
WA.3.105 CLEAN LINEN
sufTa TeTreuli
WA.3.106 STAFF WC
personalis WC
WA.3.107 FEMALE CHANGE
qalTa gasaxdeli
WA.3.108 CLEAN UTILITY
sufTa damxmare saTavsi
WA.3.109 NURSE BASE
eqTnis saguSago
WA.3.110 CORRIDOR
derefani
WA.3.111 DITRY UTILITY
sufTa damxmare saTavsi

OR.3.01 DIRTY UTILITY
WuWyiani damxmare saTavsi
OR.3.02 SCRUB
qirurgebis xelsabani
OR.3.03 STORE
sawyobi
OR.3.04 EXIT BAY
gasasvleli tamburi
OR.3.05 OPERATING THEATRE 3/GYNEACOLOGY
saoperacio 3 / ginekologia
OR.3.06 STERIL PREP ROOM
steriluri momzadebis oTaxi
OR.3.07 ANAESTHETIC ROOM
anesteziis oTaxi
OR.3.08 CLEANER
damlagebeli
OR.3.09 STORE
sawyobi
OR.3.10 SCRUB
qirurgebis xelsabani
OR.3.11 DIRTY UTILITY
WuWyiani damxmare saTavsi
OR.3.12 OPERATING THEATRE 4/OBSTETRIC
saoperacio 3 / sameano
OR.3.13 STERIL PREP ROOM
steriluri momzadebis oTaxi
OR.3.14 ANAESTHETIC ROOM
anesteziis oTaxi
OR.3.15 STAFF CHANGE
personalis gasaxdeli
OR.3.16 REPORTING ROOM
angariSis Cabarebis oTaxi
OR.3.17 EXIT BAY
gasasvleli tamburi
OR.3.18 STAFF TOILET
personalis svelli wertili
OR.3.19 STAFF TOILET
personalis svelli wertili
OR.3.20 EXIT BAY
gasasvleli tamburi
OR.3.21 THEATRE REGISTRATION/TRANSFER
saoperacios registracia/pacientebis gadayvana
OR.3.23 THEATRE CORRIDOR
saoperacios derefani
OR.3.24 MOBILE SCANNER BAY
Mmobiluri scaneris tamburi
OR.3.25 EXIT BAY
gasasvleli tamburi
OR.3.26 SRAIRCASE
kibis ujredi
OR.3.27 ANAESTHETIC ROOM
anesteziis oTaxi
OR.3.28 STERIL PREP ROOM
sterilluri momzadebis oTaxi
OR.3.29 EXIT BAY
gasasvleli tamburi
OR.3.30 STORE
sawyobi
OR.3.31 SCRUB
qirurgebis xelsabani
OR.3.32 DIRTY UTILITY
WuWyiani damxmare saTavsi
OR.3.33 OPERATING THEATRE RECOVERY 7 - GENERAL SURGERY
operaciis Semdgom reabilitacia

TR.2.01 THEATRE RECOVERY
operaciis Semdgom reabilitacia
TR.2.02 DIRTY UTILITY
WuWyiani damxmare saTavsi
TR.2.03 STORE
sawyobi
TR.2.04 CORRIDOR
derefani
TR.2.05 NURSE BASE
eqTnis saguSago
TR.2.06 CLEAN UTILITY
sufTa damxmare saTavsi
TR.2.07 CORRIDOR
derefani
TR.2.08 ELEC SWITCH C/PD
eleqtro gadamrTveli
TR.2.09 STAFF ROOM
personalis oTaxi
TR.2.10 DEFIB BAY
defibrilatori

liftebi
Lifts

AT.01 sawolebis lifti 1
Bed lift 1
AT.02 binZuri amwe
Dirty hoist
AT.03 mgzavrebis mTavari lifti 1
General passenger lift 1
AT.04 sufTa amwe
Clean hoist
AT.05 mgzavrebis mTavari lifti 2
General passenger lift 2
AT.06 sawolebis lifti 2
Bed lift 2
AT.07 satvirTo lifti
Goods lift

formati *Format* A-1	dakveTis # *Order No.* 306/13
Tbilisi 2014 w. **Tbilisi, 2014**	

pirobiTi aRniSvnebi:
Legend:

SeniSvna:
Note:

Sps "axali saqalaqmSenproeqti"
"Akhali Sakkalakmshenproekti" LTD
al. yazbegis gamz. #2 / pekinis q. #34
2 Al. Kazbegi Ave. / 34 Pekin Str., Tbilisi
Phone: (995 032) 2 37 52 26

proeqtis saxelwodeba
Project
q. TbilisSi, d. uznaZis q. #58 da u. CxeiZis q. #17-Si mdebare saavadmyofo
General Hospital
at 17 Ushangi Chkheidze Str./
58 Dimitri Uznadze Str., Tbilisi

Tanamdeboba Position	gvari Name	xelmowera Signature
direqtori Director:	b. mirianaSvili B. Mirianashvili	
arq. gany. ufr. Arch. Dpt. Head	v. cuxiSvili V. Tsukhishvili	
avtori Design Author	n. gvasalia N. Gvasalia	
	T. mosiaSvili T. Mosiashvili	
	g. avaliSvili G. Avalishvili	
	o. manukova O.Manukova	

dasaxeleba	masStabi Scale
III sarTulis gegema Third Floor Plan	1:200

stadia *Design Stage*	furceli *Dwg No.*	sul furc. *Of*
p / Dr.D	A-19	29

4 sarTuli s gegma

Fourth Floor Plan

Scale 1:200

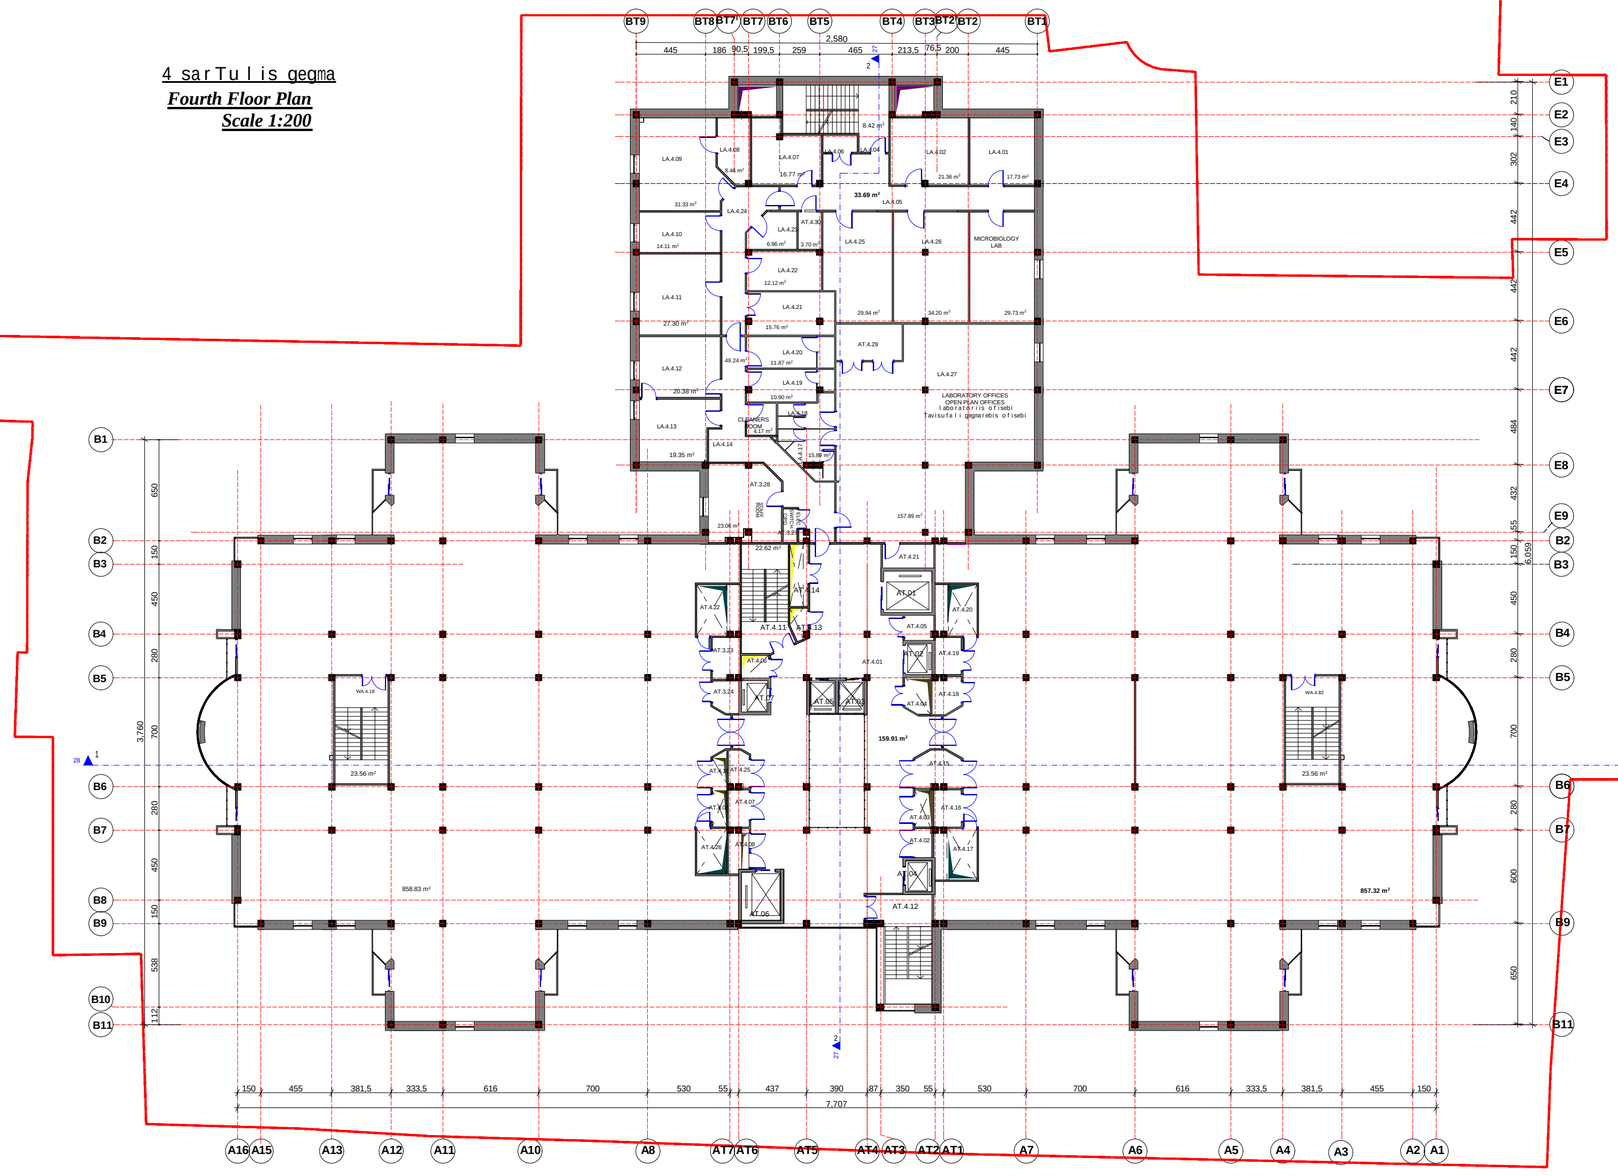

eqsplikacia

Key

AT.4.01 vestibiuli
Lobby

AT.4.02 eleqtro gananawil.fari
Elec DBDB

AT.4.03 sainJinro gayvanilobis Saxti 1
Pipework rizer 1DB

AT.4.04 eleqtro saltes saTavsi
Elec.bus bar

AT.4.05 saxmarii araRebis Sesanaxi
Disposal hold

AT.4.06 eleqtro saltes saTavsi
Elec.bus bar

AT.4.07 eleqtro gananawil.fari
Elec DBDB

AT.4.08 eleqtro gananawil.fari
Elec DBDB

AT.4.09 neqanikuri Saxti
Mech rizer (KIT)

AT.4.10 neqanikuri Saxti
Mech rizer (S/S)

AT.4.11 kibis ujredi
Stair landing

AT.4.12 kibis ujredi
Stair landing

AT.4.13 sainJinro gayvanilobis Saxti 2
Pipework rizer 2DB

AT.4.14 neqanikuri Saxti 7
Mech rizer 7

AT.4.15 saxmarii araRebis Sesanaxi
Disposal hold

AT.4.16 eleqtro gananawil.fari
Elec DBD

AT.4.17 neqanikuri Saxti 3B
Mech rizer 3B

AT.4.18 ilulliyiani danxnare saTavsi
Dirty utility

AT.4.19 damlageblebis oTaxi
Cleaners room

AT.4.20 neqanikuri Saxti 3A
Mech rizer 3A

AT.4.21 sawyobi
Store

AT.4.22 neqanikuri Saxti 4A
Mech rizer 4A

AT.4.23 damlageblebis oTaxi
Cleaners room

AT.4.24 ilulliyiani TeTreulis Sesanaxi
Dirty linen

AT.4.25 saxmarii araRebis Sesanaxi
Disposal hold

AT.4.26 neqanikuri Saxti 4B
Mech rizer 4B

AT.4.27 eleqtro fari
Elec switchboard C/PDD

AT.4.28 samedicino personalis oTaxi
Staff room0

AT.4.29 me-5, me-6 saoperacioebis da ganjanrTelebis oTaxebis harsatari
Vent duct theatres 5+6, recovery0

AT.4.30 me-7 saoperacios harsatari
Vent duct theatres 7D

WA .4.18 kibis ujredi
Stair landing

WA .4.82 kibis ujredi
Stair landing

liftebi
Lifts

AT.01 sawolebis lifti 1
Bed lift 1

AT.02 binZuri amwe
Dirty hoist

AT.03 ngzavrebis mTavari lifti 1
General passenger lift 1

AT.04 sufTa amwe
Clean hoist

AT.05 ngzavrebis mTavari lifti 2
General passenger lift 2

AT.06 sawolebis lifti 2
Bed lift 2

AT.07 satvirTo lifti
Goods lift

LA.4.01 HISTOPATHOLOGY LAB
histopatologiuri laboratoria

LA.4.02 BIOCHEMISTRY LAB
bioqimiuri laboratoria

LA.4.03 STAIRCASE
kibis ujredi

LA.4.04 STAIR LOBBY
kibis holi

LA.4.05 CORRIDOR
derefani

LA.4.06 ELEC SWITCH C/PD
eleqtro gananawilebeli

LA.4.07 IMMUNOASSAY LAB
imunoqiniuri laboratoria

LA.4.08 CYTOLOGY SLIDE PREP
citologiuri preparatebis damzadeba

LA.4.09 CYTOLOGY LAB
citologiuri laboratoria

LA.4.10 CENTRIFUGE ROOM
centrifugis oTaxi

LA.4.11 HAEMATOLOGY LAB
hematologiuri laboratoria

LA.4.12 GENERAL OFFICE
mTavari ofisi

LA.4.13 SPECIMEN RECEPTION
analizebis sinjebis miReba

LA.4.14 CORRIDOR
derefani

LA.4.15 STAFF ROOM
personalis oTaxi

LA.4.16 ELEC SWITCH C/PD
eleqtro gananawilebeli

LA.4.17 MALE STAFF WC
personalis WC - manakacebi

LA.4.18 FEMALE STAFF WC
personalis WC - qalebi

LA.4.19 STAFF CHANGE - FEMALE
personalis gasaxdeli - qalebi

LA.4.20 STAFF CHANGE - MALE
personalis gasaxdeli - manakacebi

LA.4.21 COLD STORE
civi sawyobi

LA.4.22 GENERAL STORE
mTavari sawyobi

LA.4.23 CHEMICAL/POISONS STORE
qimikatebis/sawari avebis sawyobi

LA.4.24 CORRIDOR
derefani

LA.4.25 IMMUNOLOGY LAB
imunologiuri laboratoria

LA.4.26 VIROLOGY LAB
virusologiis laboratoria

LA.4.27 LABORATORY OFFICES
laboratoriis ofisebi

formati *Format*	A-1	dakveTis # *Order No.*
TbilisI 2014 w. **Tbilisi, 2014**		306/13

pirobiTi aRniSvnebi:
Legend:

SeniSvna:
Note:

±0.00 niSnuli Seesabameba
isarTulis iatakis done-ze
absoluturi niSnuli: 417.00 -s

Sps "saxali agziSenr oeqiti"
"Akhali Sakkalaktmshenproekti" LTD
al. yazbegis ganz. #2 /
pekinis q. #34
2 Al. Kazbegi Ave. / 34 Pekin Str., Tbilisi
Phone: (995 032) 2 37 52 26

proeqtis saxelwodeba
Project

q. TbilisSi, d. uznaZis q. #58 da u. CxeiZis q. #17-Si mdebare saavadmyofo

General Hospital
at 17 Ushangi Chkheidze Str./
58 Dimitri Uznadze Str., Tbilisi

Tanamdeboba Position	gvari Name	xelmowera Signature
direqtori Director:	g. miriankaSvili G. Mirianashvili	
arq. gany. ufr. Arch. Dpt. Head	v. cuxiSvili V. Tsukhishvili	
avtori Design Author	n. aRniSvnili N. Dzeladze T. kekeliZe i i T. Mskvetadze g. mamiaSvili G. Mamiashvili i. lekiSvili I. Lekishvili i. lekiSvili I. Lekishvili	

dasaxeleba	nasTabi Scale
IV sarTulis gegma Fourth Floor Plan	1:200

stadia *Design Stage*	furcelI *Dwg No.*	sul furc. *Of*
p / Dr.D	A-20	29

V sarTulis gegma

Fifth Floor Plan

Scale 1:200

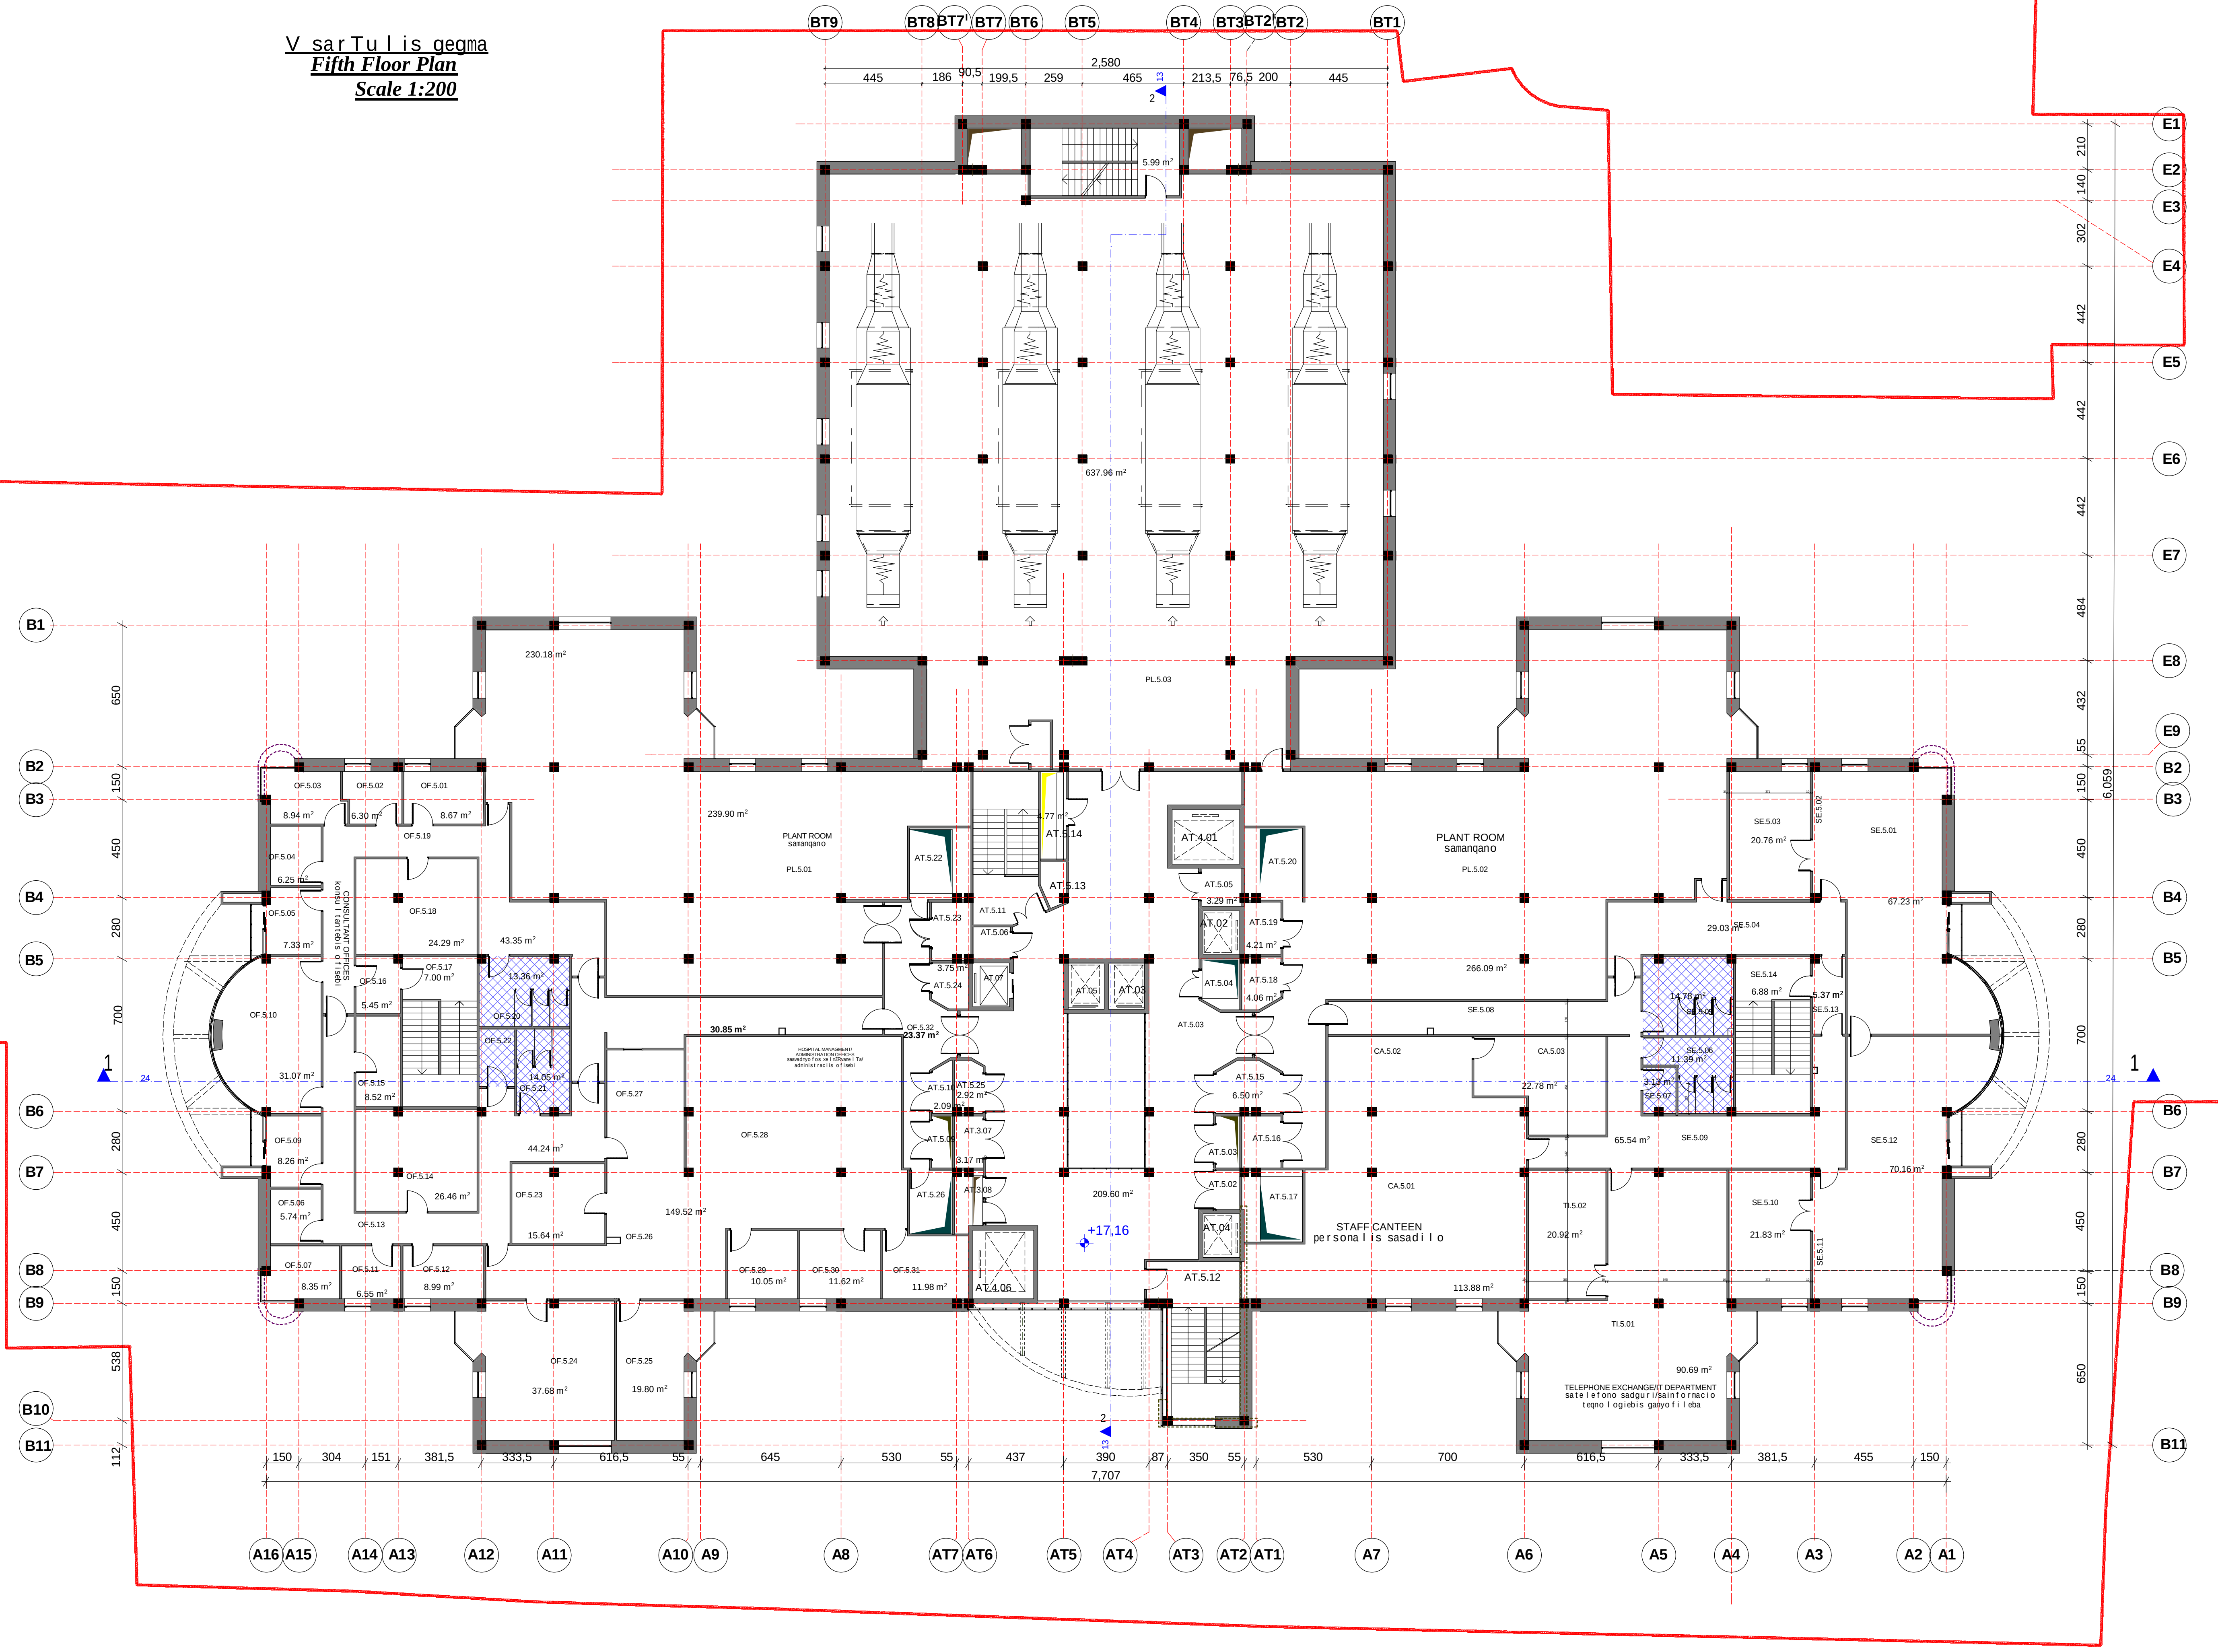

eqsplikacia

Key

OF.5.01 CONSULTANT 1P OFFICE
konsultantis kabineti (1 samuSao adgilze)

OF.5.02 CONSULTANT 1P OFFICE
konsultantis kabineti (1 samuSao adgilze)

OF.5.03 CONSULTANT 2P OFFICE
konsultantis kabineti (2 samuSao adgilze)

OF.5.04 CONSULTANT 1P OFFICE
konsultantis kabineti (1 samuSao adgilze)

OF.5.05 CONSULTANT 1P OFFICE
konsultantis kabineti (1 samuSao adgilze)

OF.5.06 CONSULTANT 1P OFFICE
konsultantis kabineti (1 samuSao adgilze)

OF.5.07 CONSULTANT 2P OFFICE
konsultantis kabineti (2 samuSao adgilze)

OF.5.09 CONSULTANT 1P OFFICE
konsultantis kabineti (1 samuSao adgilze)

OF.5.10 CHIEF DOCTOR OFFICE
mTavari eqimis kabineti

OF.5.11 CONSULTANT 1P OFFICE
konsultantis kabineti (1 samuSao adgilze)

OF.5.12 CONSULTANT 1P OFFICE
konsultantis kabineti (1 samuSao adgilze)

OF.5.13 CORRIDOR
derefani

OF.5.14 OPEN PLAN CONSULTANT 5P OFFICE
konsultantis kabineti
Tavisufali gegmarebis (5 samuSao adgilze)

OF.5.15 STATIONARY STORE
sakancelario saqonlis sawyobi

OF.5.16 STAIR LOBBY
kibis lobi

OF.5.17 STAIRLANDING
kibis ujredi

OF.5.18 OPEN PLAN CONSULTANT 5P OFFICE
konsultantis kabineti
Tavisufali gegmarebis (5 samuSao adgilze)

OF.5.19 CORRIDOR
derefani

OF.5.20 FEMALE WC
qalTa WC

OF.5.21 MALE WC
mamakacTa WC

OF.5.22 DIS WC
invalidis WC

OF.5.23 STORE/PHOTOCOPY ROOM
sawyobi/fotokopirebis oTaxi

OF.5.24 MEETING ROOM
Sexvedrebis oTaxi

OF.5.25 HEAD ADMINISTRATOR
mTavari administratori

OF.5.26 CORRIDOR
derefani

OF.5.27 SECRETARIAL OFFICE/RECEPTON
samdivno mimRebi

OF.5.28 HOSPITAL MENEGEMENT/ADMINISTRATION OFFICES
saavadmyofos xelmZRvanelTa/administraciis ofisi

OF.5.29 CHIEF 1P OFFICE
kabineti (1 samuSao adgilze)

OF.5.30 CHIEF 1P OFFICE
kabineti (1 samuSao adgilze)

OF.5.31 CHIEF ACCOUNTANT 1P OFFICE
mTavali buRalteris kabineti (1 samuSao adgilze)

OF.5.32 CORRIDOR
derefani

OF.5.33 RISER DUST
dgaris Saxti

OF.5.34 RISER DUST
dgaris Saxti

OF.5.35 ELEC SWITCH C/PN
eleqtro gamanawilebeli

SE.5.01 SEMINARS
seminarebis oTaxi

SE.5.02 CLOAKS
seminarebis oTaxi

SE.5.03 STORE
sawyobi

SE.5.04 CORRIDOR
derefani

SE.5.05 MALE WC
mamakacebis WC

SE.5.06 FEMALE WC
qalebis WC

SE.5.07 DIS WC
invalidis WC

SE.5.08 CORRIDOR
derefani

SE.5.09 CORRIDOR
derefani

SE.5.10 STORE
sawyobi

SE.5.11 CLOAKS
seminarebis oTaxi

SE.5.12 SEMINARS
seminarebis oTaxi

SE.5.13 STAIR LOBBY
kibis holi

SE.5.14 STAIR LANDING
kibis ujredi

CA.5.01 STAFF CANTEEN
personalis sasadilo

CA.5.02 SERVERY
bufetis daxli

CA.5.03 KITCHE/STORE
samzareulo/sawyobi

TI.5.01 TELEPHONE EXCHANGE/IT DEPARTMENT
satelefono sadguri/sainformacio
teqnologiebis ganyofileba

TI.5.02 TELEPHONE CABINETS
satelefono karadebi

PL.5.01 PLANT ROOM (OFFICES, WARDS, RADIOLOGY, ED)
samanqano (ofisebis, palatebis, radiologiis, saswrafo daxmarebis)A

PL.5.02 PLANT ROOM (SEMINAR, CANTEEN, TEL/DATA, WARDS, OFFICES, OPD)
samanqano (seminarebis oTaxis, sasadilos, satelefono sadguris, palatebis, ambulatoriis)

PL.5.03 PLANT ROOM (THEATRES 1,2,5,6,7, RECOVERY, ICU, LABORATORIES)
samanqano (saoperacioebis 1,2,5,6,7, gamojanmrTelebis oTaxebis, intensiuri Terapiis oTaxebis, laboratoriebis)

liftebi

Lifts

AT.01 sawolebis lifti 1
Bed lift 1

AT.02 binZuri amwe
Dirty hoist

AT.03 mgzavrebis mTavari lifti 1
General passenger lift 1

AT.04 sufTa amwe
Clean hoist

AT.05 mgzavrebis mTavari lifti 2
General passenger lift 2

AT.06 sawolebis lifti 2
Bed lift 2

AT.07 satvirTo lifti
Goods lift

formati *Format* A-1	dakveTis # *Order No.*	306/13
Tbilisi 2014 w. Tbilisi, 2014		

pirobiTi aRniSvnebi:

Legend:

SeniSvna:

Note:

+0,00 niSnuli Seesabameba lsarTulis iatakis dones da absolutur niSnuls - 417,00 -s.

Sps "axali saqalaqmSenproeqti"
"Akhali Sakkalakmshenproekti" LTD
al. yazbegis gamz. #2 / pekinis q. #34
2 Al. Kazbegi Ave. / 34 Pekin Str., Tbilisi
Phone: (995 032) 2 37 52 26

proeqtis saxelwodeba
Project

q. TbilisSi, d. uznaZis q. #58 da u. CxeiZis q. #17-Si mdebare saavadmyofo

General Hospital
at 17 Ushangi Chkheidze Str./
58 Dimitri Uznadze Str., Tbilisi

Tanamdeboba Position	gvari Name	xelmowera Signature
direqtori Director:	b. mirianaSvili B. Mirianashvili	
arq. gany. ufr. Arch. Dpt. Head	v. cuxiSvili V. Tsukhishvili	
avtori Design Author	n. gvasalia N. Gvasalia	
	T. mosiaSvili T. Mosiashvili	
	g. avaliSvili G. Avalishvili	
	o. manukova O.Manukova	

dasaxeleba	masStabi Scale
V sarTulis gegema Fifth Floor Plan	1:200

stadia *Design Stage*	furceli *Dwg No.*	sul furc. *Of*
p / Dr.D	A-21	29

Roof Plan
Scale 1:200
saxuravis gegema
m 1:200

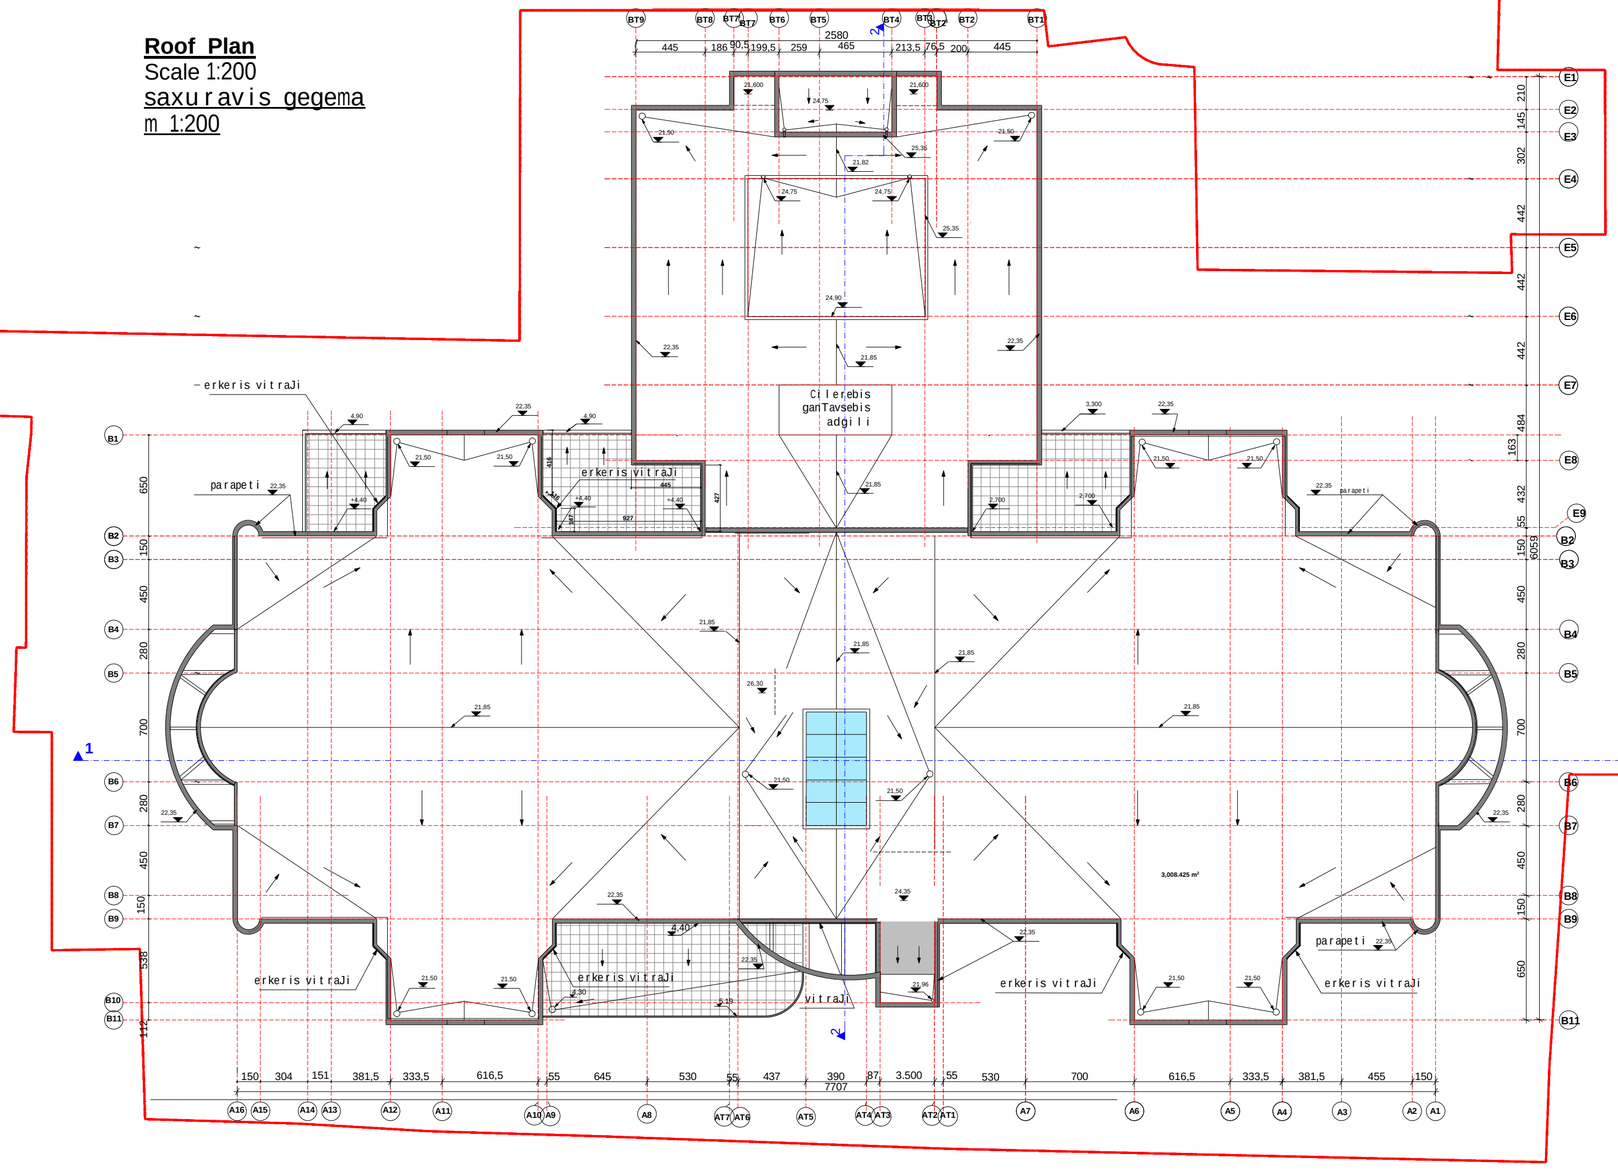

formati A-1
Format
Tbilisi 2014 w.
Tbilisi, 2014

dakveTis #
Order No.
306/13

pirobiTi aRniSvnebi:
Legend:

SeniSvna:
Note:

Sps "arxi li saqpro jeqtebi"
"Akhali Sakhlebi Project" LTD
al. yazbegis ganz. #2 / pekinis q. #34
2 Al. Kazbegi Ave. / 34 Pekin Str., Tbilisi
Phone: (995 032) 2 37 52 26

proeqtis saxeli wodeba
Project
q. TbilisSi, d. uznaZis q. #58 da u. CxeiZis q. #17-Si mdebare saavadmyofo
General Hospital
at 17 Ushangi Chkheidze Str./
58 Dimitri Uznadze Str., Tbilisi

Tanamdeboba Position	gvari Name	xelmowera Signature
direqtori Director:	g. miriaNaSvili G. Miriashvili	
arq. gamy. ufr. Arch. Dpt. Head	v. cuxiSvili V. Tsukhishvili	
avtori Design Author	g. aphia j.s. G. Gvasalia T. kekuSaZe T.T. T. Metskhvrishvili g. mar i Svi li G. Mariashvili i.S. Arabidzeli i.k. lekvinaSvi li I.Gelovani	

dasaxeleba
saxuravis gegma
Roof Plan

nasStabi
Scale
1:200

stadia *Design Stage*	furceli *Dwg No.*	sul furc. *Of*
p / Dr.D	A-22	29