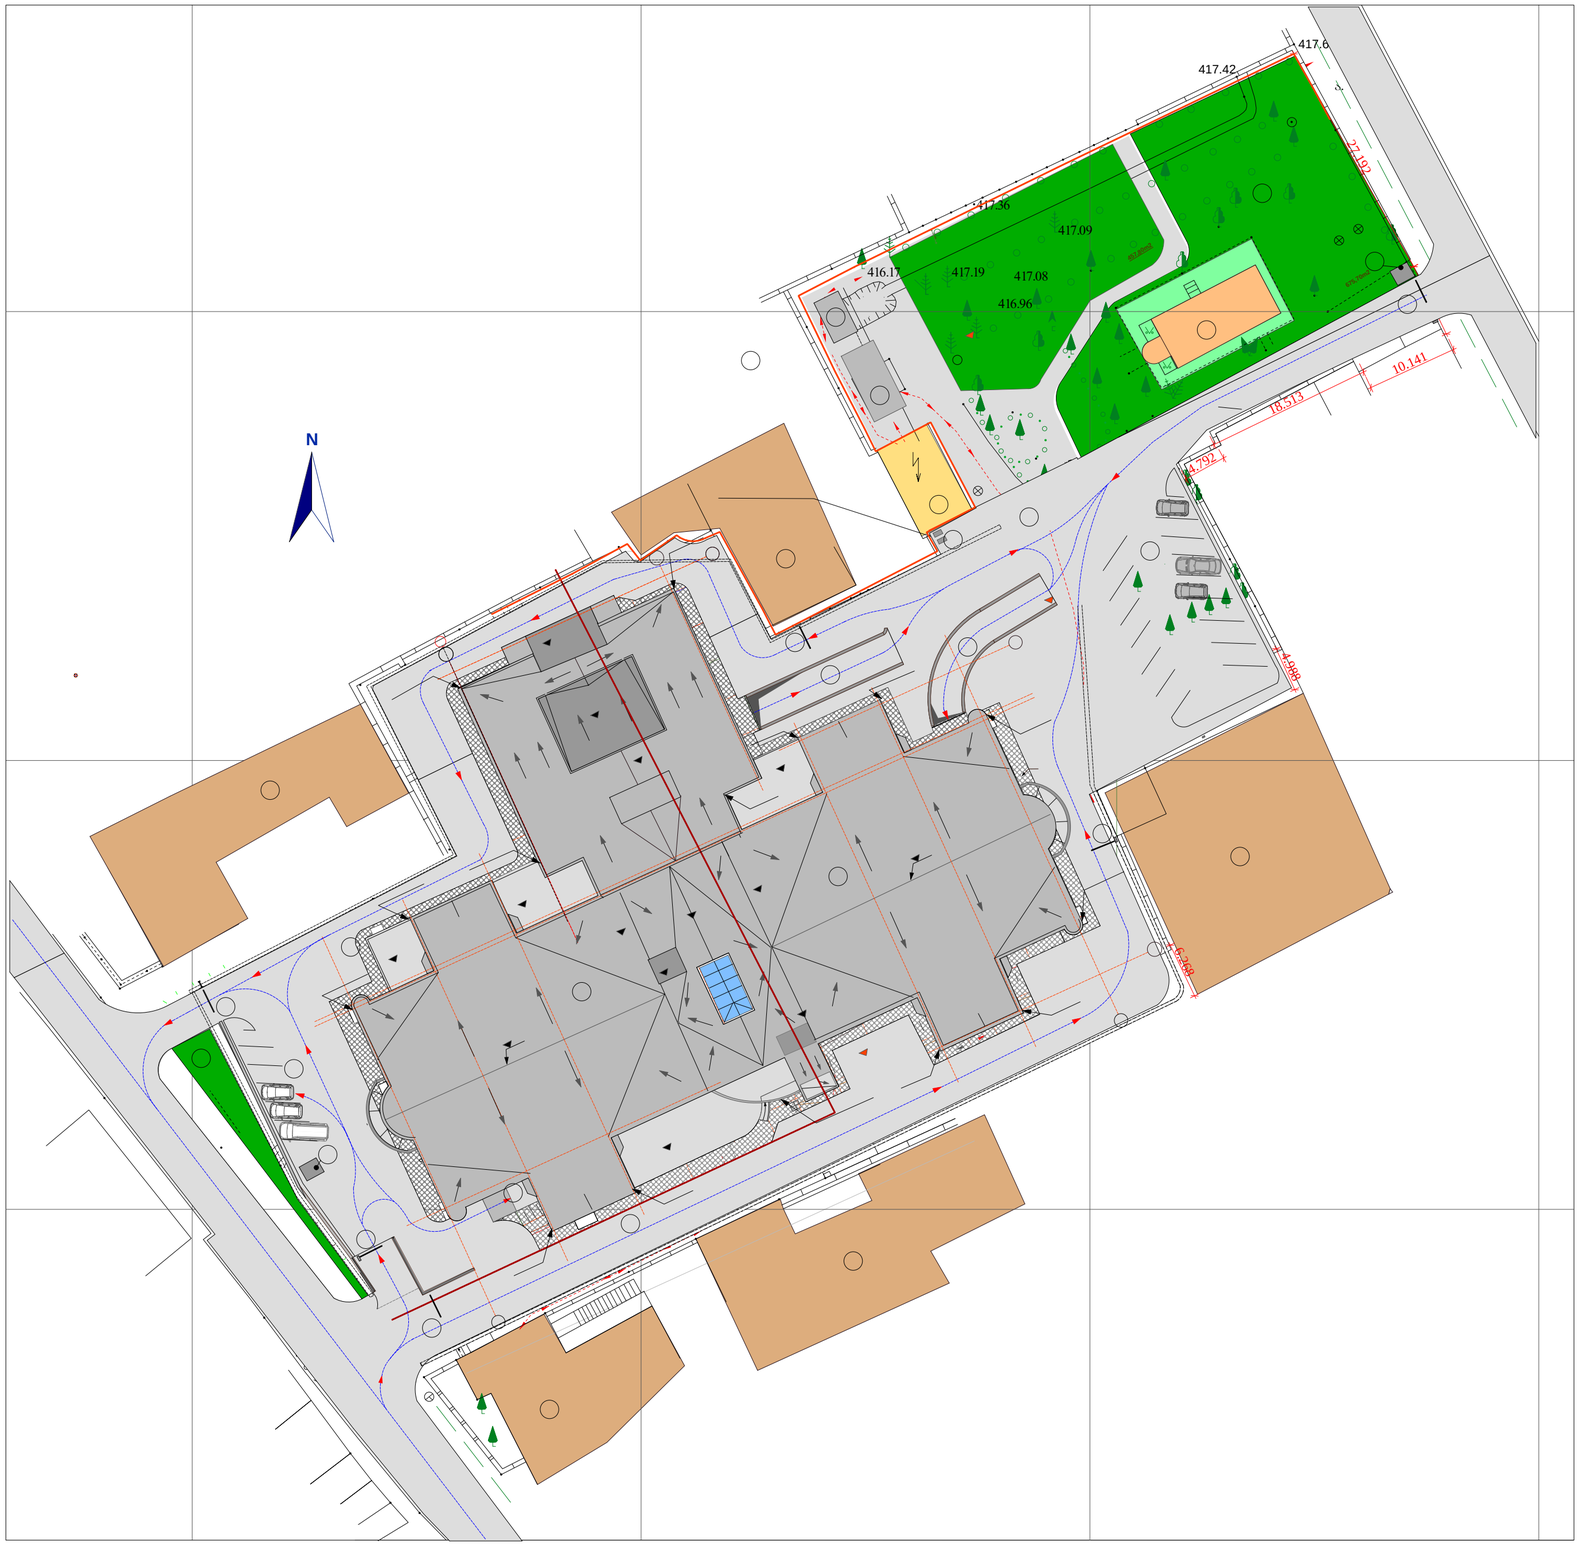


"Akhali Sakkalakmshenproekti" LTD

2, Kazbegi Ave. / 34 Ketevan Str., Tbilisi

Director:		
Arch. Dpt. Head		
Functional Planner		
Design Authors		