Circuit situation
S 1:2000

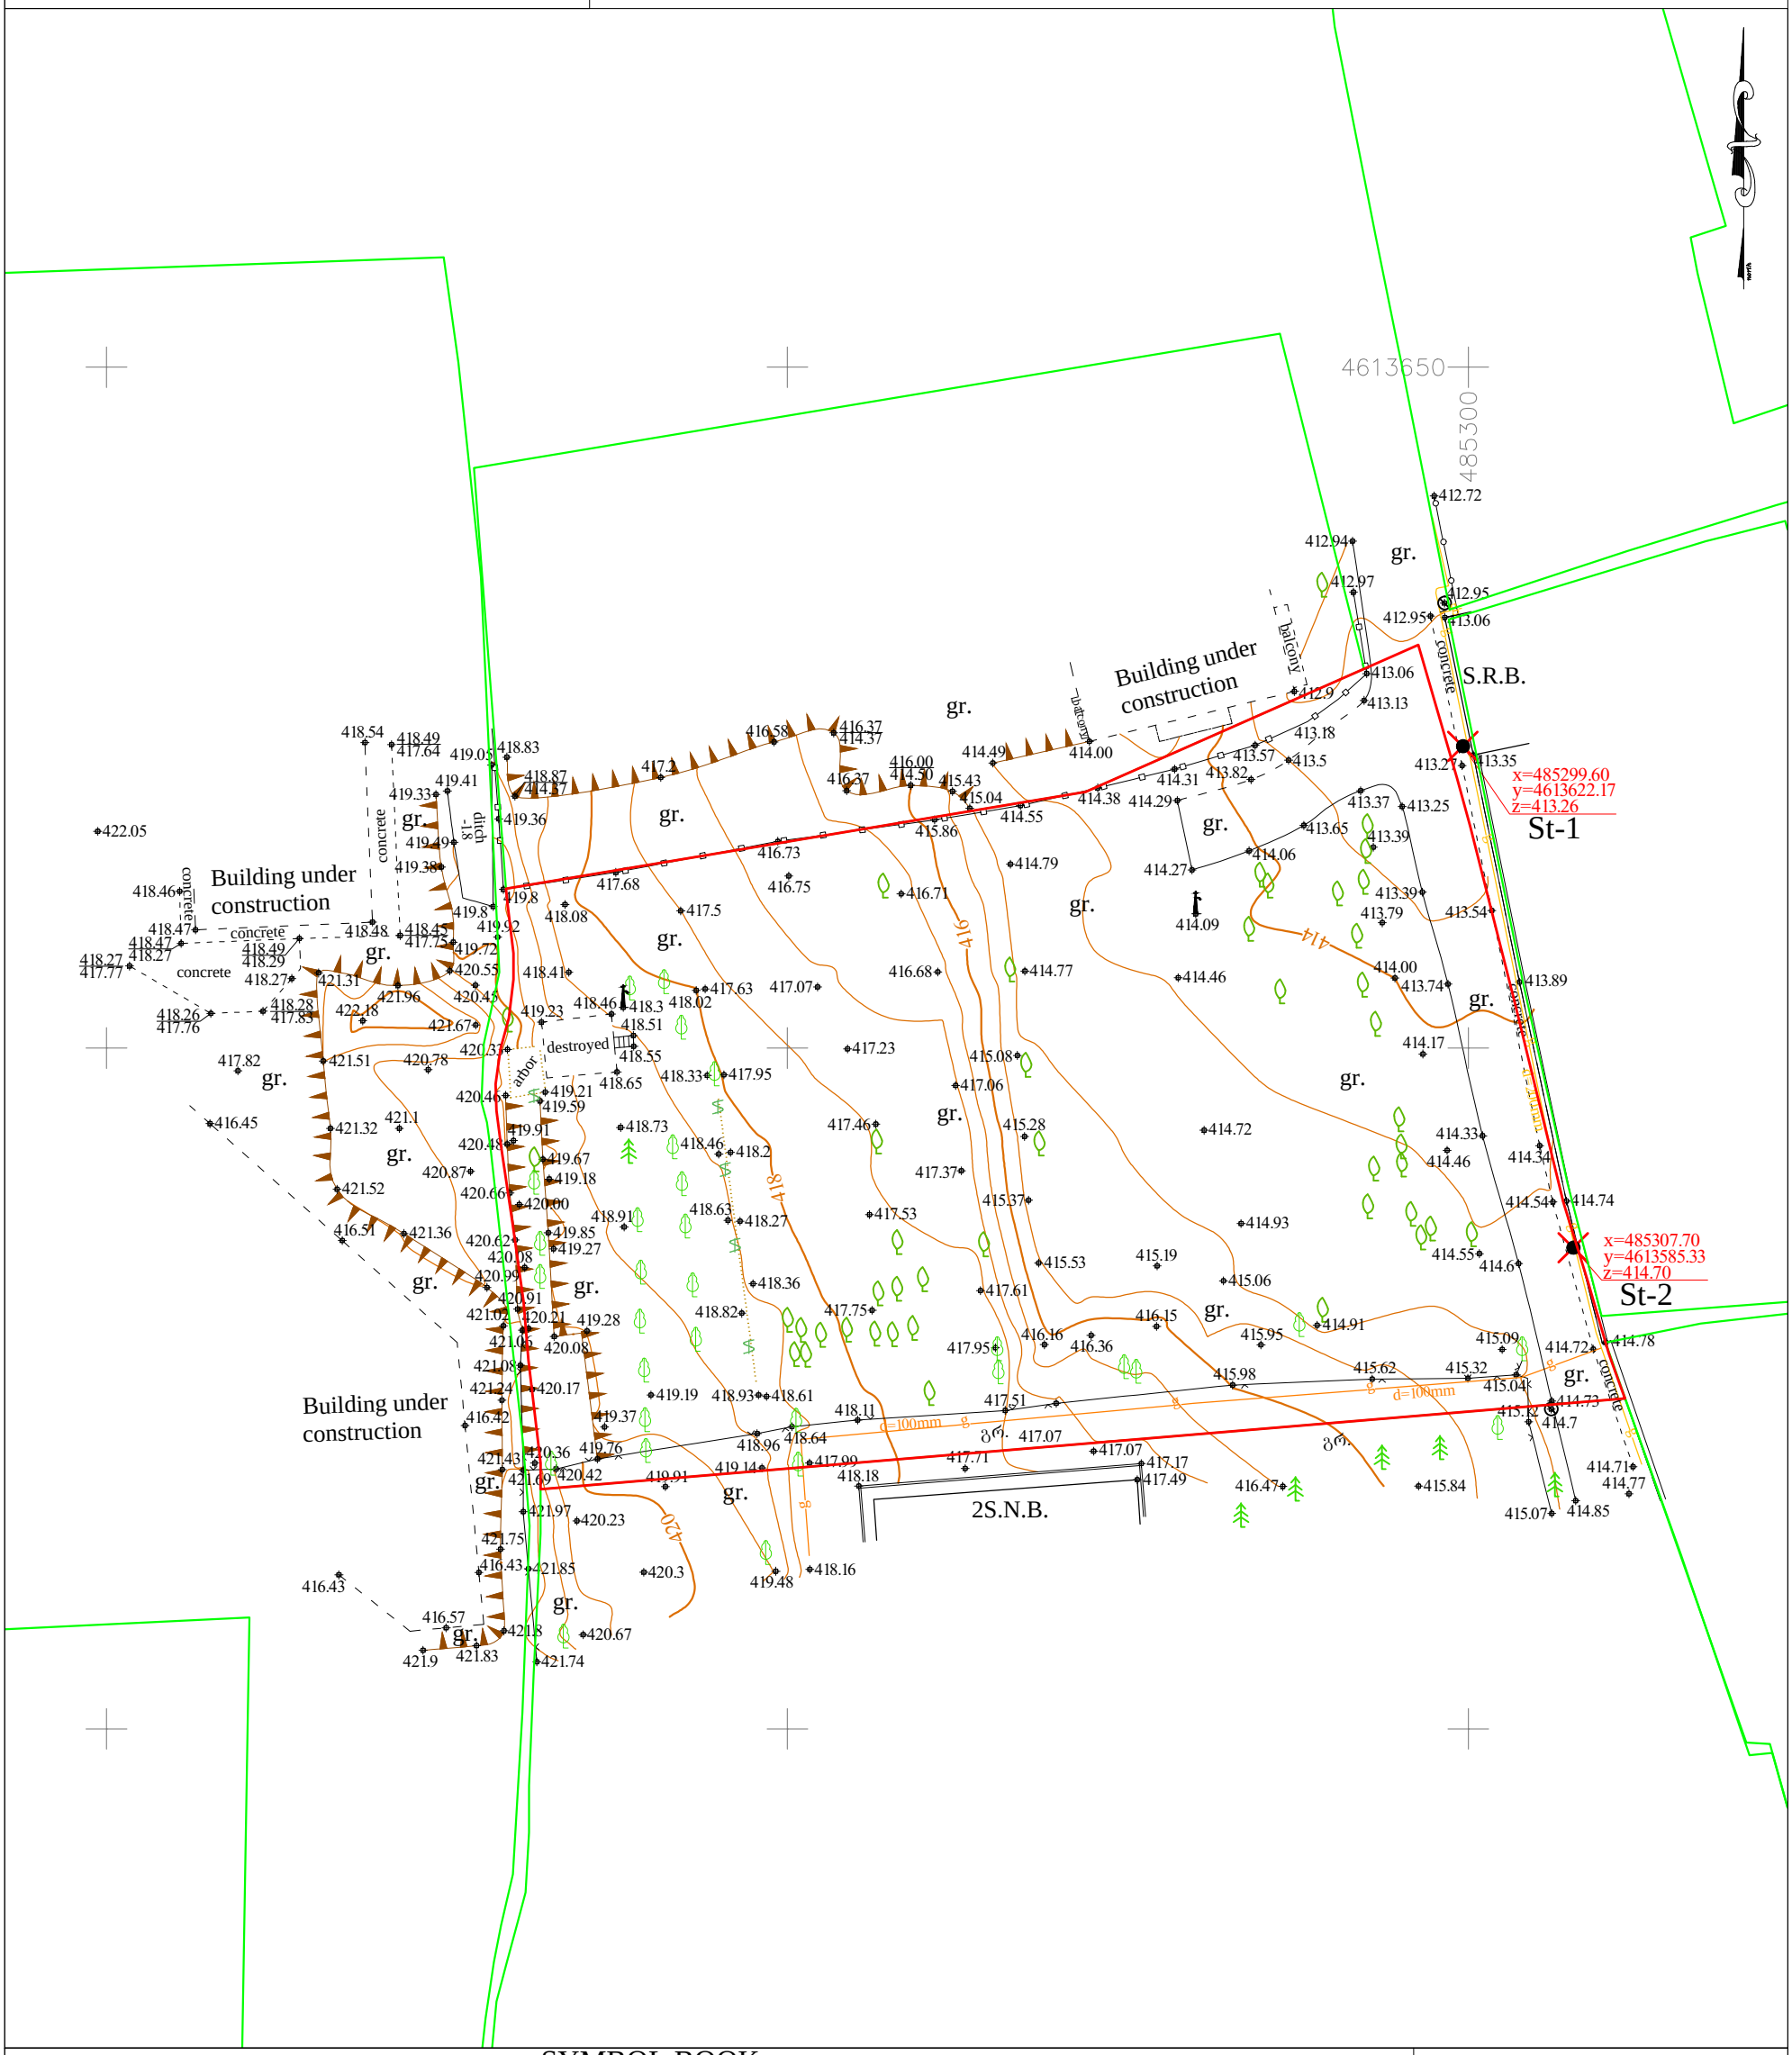

SYMBOL BOOK

WGS 84 - cordinate systems UTM - project

TBILISI GROUP 71 BARNOVI STR.
info@tbilisigroup.ge 995 32 400660

DIRECTOR		N. CHEISHVILI
SURVEY		P. JIQIDZE
DREW		A. KRIVOLYAKO
Scale 1:500		2014 year

- S.R.B. — Stone Residential Building
- S.N.B. — Stone Nonresidential Building
- Sh. — Shed
- Greenhouse — Greenhouse
- Destroyed — Destroyed building
- bunk. — Bunker
- res. — Reservoir
- Ditch
- Kerb
- a — Asphalt road
- gr. — Ground road
- Railway
- Major isohypse
- 221 — Isohypse with height
- Stone fence
- Metal fence
- Concrete fence
- Grid fence (metal)
- g — Gas
- w — Water
- Cant
- Precipice
- Contour line
- Line of trees
- Living fence
- Border land
- Border land neighbor
- Trees, palm, bush, cypress, vine
- Poles
- Lighteining electric pole
- Column, round hatch, square hatch
- Mast, antenna